



JACKSON PLAYGROUND IMPROVEMENT PROJECT

1645 17TH STREET
SAN FRANCISCO, CA 94107

PARCEL APN: 3981 / 001

50% DESIGN DEVELOPMENT

ISSUE DATE: MAY 23, 2025

PROJECT DIRECTORY

OWNER
CITY OF SAN FRANCISCO RECREATION & PARKS DEPARTMENT
PROJECT MANAGER, CAPITAL AND PLANNING DIVISION
NOAH LEVY
49 SOUTH VAN NESS AVE., SUITE 1220
SAN FRANCISCO, CA 94103
Telephone: 628.652.6633
Email: noah.levy@sfgov.org

CLIENT
FRIENDS OF JACKSON PARK
EXECUTIVE DIRECTOR
JUDE DECKENBACH
Telephone: 415.786.2427
Email: judedeckenbach@gmail.com

SPORTS FIELD DESIGN
VERDE DESIGN INC.
2455 THE ALAMEDA, SUITE #200
SANTA CLARA, CA 94050
Telephone: 408.050.3411
Email: mark@verdedesigninc.com

LANDSCAPE IRRIGATION
RMA IRRIGATION
2760 CAMINO DIABLO
WALNUT CREEK, CA 94597
Telephone: 510.672.2882
Email: msanchez@rmairrigation.com

SITE STRUCTURAL
KPFF
45 FREMONT STREET, 28TH FLOOR
SAN FRANCISCO, CA 94105
Telephone: 415.268.1066
Email: joshua.furtado@kpff.com

JOINT TRENCH & STREET LIGHTING
URBAN DESIGN CONSULTING ENGINEERS
1 BLUXOME STREET, SUITE 403
SAN FRANCISCO, CA 94107
Telephone: 628.239.3127
Email: JasonLing@UrbanDesignCE.com

LANDSCAPE ARCHITECT
FLETCHER STUDIO
2325 3RD STREET, SUITE 323, FLR 3
SAN FRANCISCO, CALIFORNIA 94107
Telephone: 415.323.0850
Email: dfletcher@fletcherstudio.com

ARCHITECT
JACKSON LILES ARCHITECTURE
2325 3RD STREET, SUITE 206, FLR 2
SAN FRANCISCO, CA 94107
Telephone: 415.621.1799
Email: brian@jacksonliles.com

CIVIL ENGINEER
SANDIS ENGINEERS
636 9TH STREET
OAKLAND, CA 94607
Telephone: 510.873.8866
Email: mkuykendall@sandis.net

SITE ELECTRICAL
INTERFACE ENGINEERING
49 STEVENSON STREET, SUITE 660
SAN FRANCISCO, CA 94105
Telephone: 415.489.7242
Email: wesley@interfaceeng.com

SITE LIGHTING DESIGN
BANKS LANDL
461 SECOND STREET, SUITE 659
SAN FRANCISCO, CA 94107
Telephone: 415.618.0855 x1001
Email: matt@bankslandl.com

COST ESTIMATOR
M LEE CORPORATION
601 MONTGOMERY ST. STE 2040
SAN FRANCISCO, CA 94111
Telephone: 415.693.0236
Email: fleee@mlcecorp.com

OWNER:



501 Slattery St
San Francisco CA 94117
p 415.831.2700
e pdinfo@sfgov.org

CLIENT:



368 Connecticut St
San Francisco CA 94117
p 415.786.2427
e friendsofjacksonpark@gmail.com

LANDSCAPE ARCHITECTURE:



2325 3rd street, suite 323
San Francisco CA 94107
p 415.323.0850
e admin@fletcherstudio.com

ARCHITECTURE:

Jackson Liles
ARCHITECTURE

+ 2325 Third Street #206
San Francisco, CA 94107
415.621.1799
www.jacksonliles.com

JACKSON PLAYGROUND IMPROVEMENT PROJECT

1645 17TH STREET
SAN FRANCISCO, CA 94107



50% DESIGN DEVELOPMENT

ISSUANCE RECORD	
DATE	DESCRIPTION
05.23.25	50% DD

REVISION RECORD		
REV	DATE	DESCRIPTION



DATE	NO.	DRAWN	CHD
05.23.25	14-003	A.Z., J.Z.	L.E., D.F.

DRAWING TITLE:

COVER SHEET

SHEET NO:

G0.00

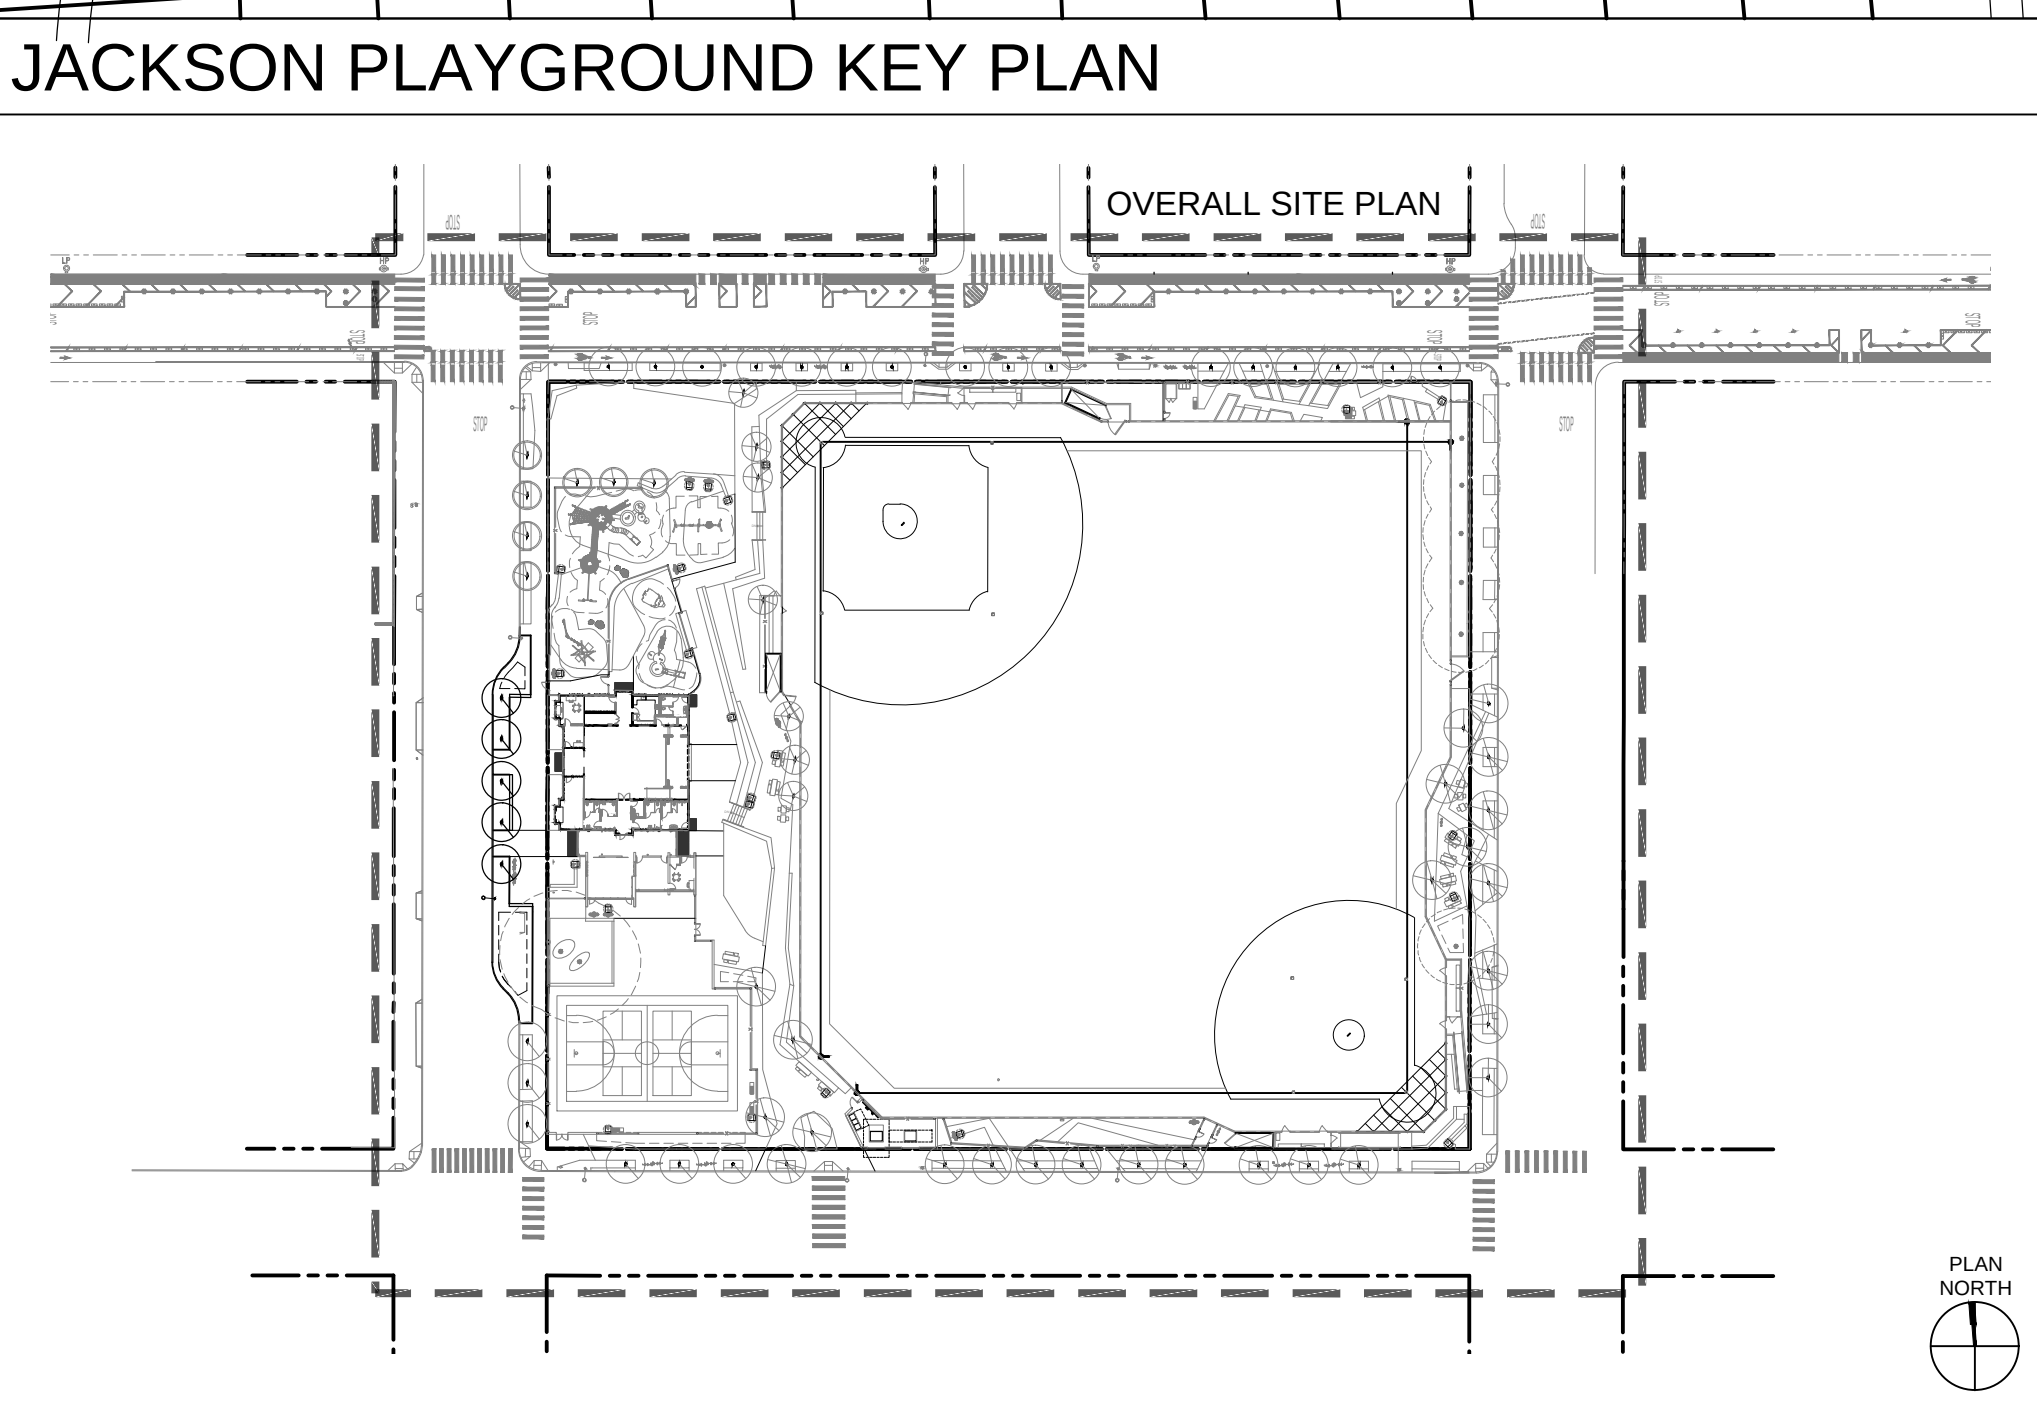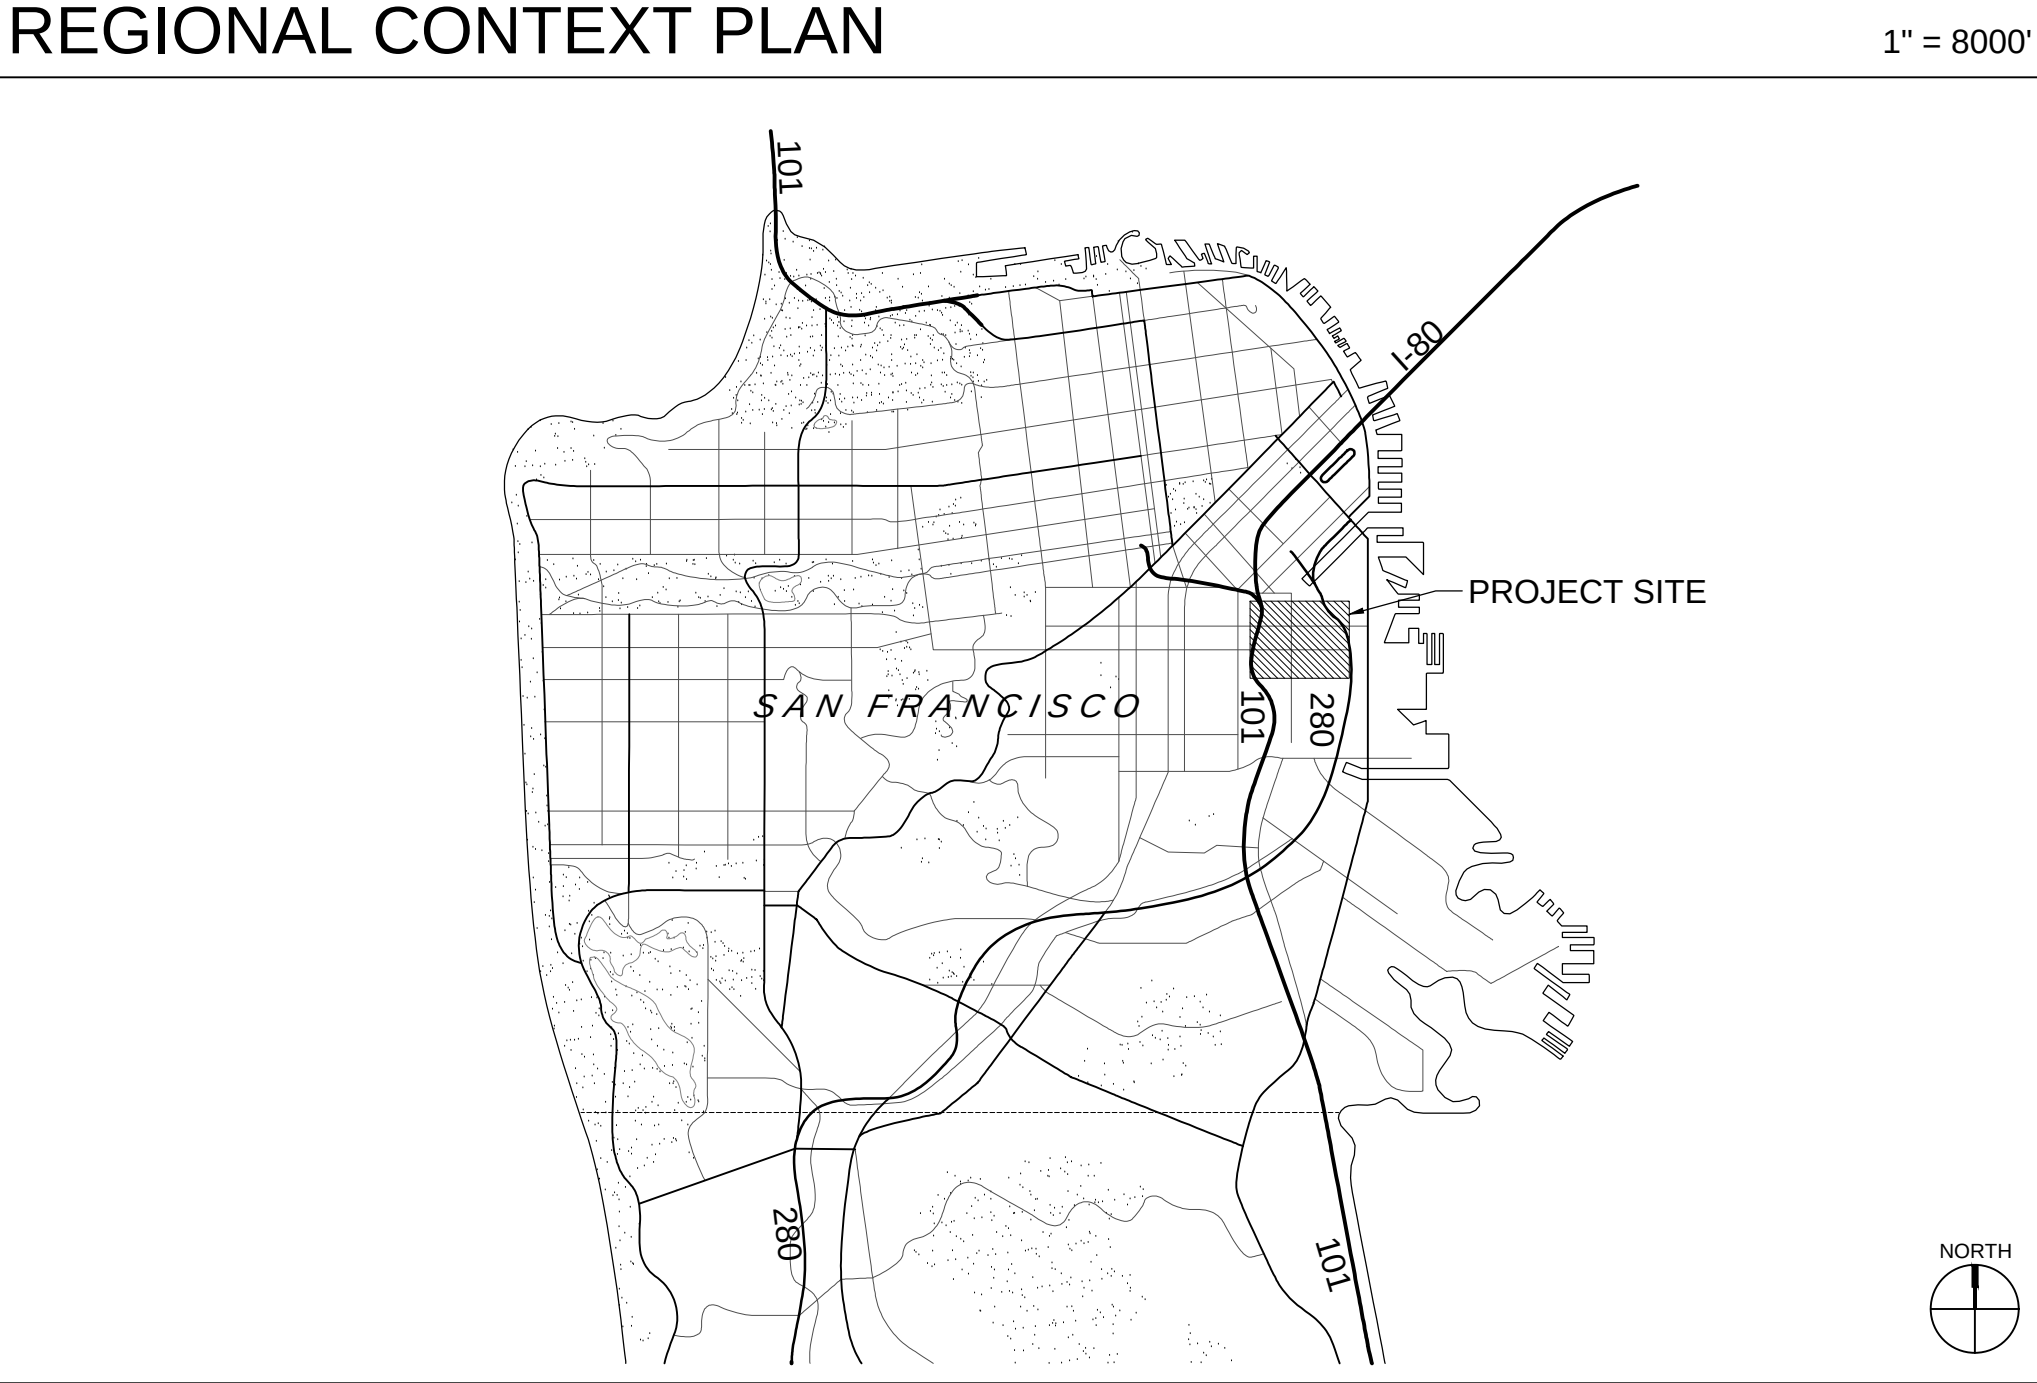

SYMBOL	DESCRIPTION
AC	ASPHALTIC CONCRETE
BC	BOTTOM OF CURB
BLDG	BUILDING
BS	BOTTOM OF STEP
BW	BOTTOM OF WALL
CIP	CAST IN PLACE
CJ	CONTROL JOINT
CO	CLEANOUT
CONC	CONCRETE
CONT	CONTINUOUS
CS	COMBINED SEWER
DG	DECOMPOSED GRANITE
DIA	DIAMETER
DF	DOUGLAS FIR
DWIG	DRAWING
(E)	EXISTING
EAE	EASED FOUR EDGES
EA	EACH
EJ	EXPANSION JOINT
EQ	EQUAL
EW	EACH WAY
FRE	FINISH FLOOR ELEVATION
FF	FINISH FLOOR
FG	FINISH GRADE
FS	FINISH SURFACE
FSC	FOREST STEWARDSHIP COUNCIL
FTG	FOOTING
GALV	GALVANIZED
HB	HOSE BIB
HOG	HOT-DIP GALVANIZED
HDR	HEADER
HORIZ	HORIZONTAL
HP	HIGH POINT
HSS	HIGH STRENGTH STEEL OR HOLLOW STRUCTURAL SECTIONS
LOW	LIMIT OF WORK
MB	MACHINE BOLT
MAX	MAXIMUM
MIN	MINIMUM
NATL	NATURAL
NIC	NOT IN CONTRACT
NTS	NOT TO SCALE
OC	ON CENTER
PA	PLANTING AREA
PL	PROPERTY LINE
PLT	PLATE
PIP	POURED IN PLACE
PP	PERFORATED PIPE
PPD	PRIMED & PAINTED
PTD	PAINTED
PTDF	PRESSURE TREATED DOUGLAS FIR
PTP	PRESSURE TREATED PINE
RAD	RADIUS
RCB	ROOT CONTROL BARRIER
POB	POINT OF BEGINNING
POC	POINT OF CONNECTION
R	RISER
RC	RELATIVE COMPACTION
RS	RESAWN
ROS	ROUGH SAWN
RWD	REDWOOD
SAS	SURFACE FOUR SIDES
S.A.D.	SEE ARCHITECT'S DRAWINGS
S.C.D.	SEE CIVIL DRAWINGS
S.E.D.	SEE ELECTRICAL DRAWINGS
SE	SHEET EDGE
SHT	SHEET
SID	SEE IRRIGATION DRAWINGS
SL	SCORELINE
SS	STAINLESS STEEL
SSD	SEE STRUCTURAL DRAWING
SQ	SQUARE
STD	STANDARD
STL	STEEL
T	TREAD
TAB	TOP & BOTTOM
TG	TOP OF GRATE OR RIM
TC	TOP OF CURB/COPING
TS	TOP OF STEP
TF	TOP OF FOOTING
TW	TOP OF WALL
TYP	TYPICAL
VERT	VERTICAL
VIF	VERIFY IN FIELD
WI	WROUGHT IRON
WWM	WELDED WIRE MESH
WL	WATER LEVEL
WM	WATER METER
d	PENNY (NAIL SIZE)
0.00	DESIGN ELEVATION
(0.00)	EXISTING ELEVATION

SYMBOL	DESCRIPTION
XXXXX	SECTION/DETAIL TAG
XXXXX	ENLARGEMENT TAG
XXXXX	ELEVATION TAG
XXXXX	DETAIL BUBBLE TAG
MATCHLINE TAG1 MATCHLINE TAG2	MATCHLINE
##	REVISION TAG
#	GRID LINE TAG
-----	CENTERLINE (CL)
-----	PROPERTY LINE (PL)
ALIGN	ALIGN
EXPANSION JOINTS	EXPANSION JOINTS
CONTROL JOINTS	CONTROL JOINTS
SCOPE OF WORK LINE	SCOPE OF WORK LINE

AF1.00	ATHLETIC FIELD SITE PLAN	●			
AF2.01	ATHLETIC FIELD DRAINAGE PLAN - NATURAL GRASS	●			
AF3.00	CONSTRUCTION DETAILS	●			
AF4.00	CONSTRUCTION DETAILS	●			
AF5.00	CONSTRUCTION DETAILS	●			
AF6.00	CONSTRUCTION DETAILS	●			
AF7.00	FIELD FENCE ALTERNATIVE	●			

LP00	LIGHTING PLAN-GENERAL LAYOUT (ONSITE)	●			
LP1.00	LIGHTING FIXTURE SCHEDULE	●			
LP01	ENLARGED LIGHT PLAN 01 (ONSITE)	●			
LP02	ENLARGED LIGHT PLAN 02 (ONSITE)	●			
LP03	ENLARGED LIGHT PLAN 03 (ONSITE)	●			
LP04	ENLARGED LIGHT PLAN 04 (ONSITE)	●			
LP05	ENLARGED LIGHT PLAN 05 (ONSITE)	●			
LP06	ENLARGED LIGHT PLAN 06 (ONSITE)	●			
LP07	ENLARGED LIGHT PLAN 07 (ONSITE)	●			
LP08	ENLARGED LIGHT PLAN 08 (ONSITE)	●			
LP09	ENLARGED LIGHT PLAN 09 (ONSITE)	●			
LP10	ENLARGED LIGHT PLAN 10 (ONSITE)	●			
LP11	ENLARGED LIGHT PLAN 11 (ONSITE)	/			
LP12	ENLARGED LIGHT PLAN 12 (ONSITE)	/			
LP13	ENLARGED LIGHT PLAN 13 (ONSITE)	●			
LP14	ENLARGED LIGHT PLAN 14 (ONSITE)	●			
LP15	ENLARGED LIGHT PLAN 15 (ONSITE)	●			
LP16	ENLARGED LIGHT PLAN 16 (ONSITE)	●			

ES0.00	SYMBOL LIST AND GENERAL NOTES - ELECTRICAL	●			
ES1.00	PROPOSED SITE PLAN - ELECTRICAL	●			
ES2.00	ENLARGED PROPOSED SITE PLAN - POWER	●			
ES3.00	SINGLE-LINE DIAGRAMS AND DETAILS - ELECTRICAL	●			

JT1.01	DRY UTILITY STANDARDS	●			
JT1.02	DRY UTILITY INTENT	●			
SL1.01	EXISTING PHOTOMETRICS	●			
SL1.02	EXISTING PHOTOMETRICS	●			
SL1.03	PROPOSED PHOTOMETRICS	●			
SL1.04	PROPOSED PHOTOMETRICS	●			

LEGEND:					
●	ISSUED AS PART OF SET				
/	NOT ISSUED AS PART OF SET				
○	ISSUED FOR REFERENCE ONLY				

SHEET INDEX					
VOLUME 1: SITE					
SHEET INDEX - SITE			ISSUANCE		
SHEET NUMBER	TITLE	50% DD SUBMITTAL			
G0.00	COVER SHEET	●			
G0.01	SHEET INDEX & PROJECT INFORMATION	●			
G1.00	EXISTING CONDITIONS & SURVEY	●			
G1.01	EXISTING CONDITIONS & SURVEY	●			
G1.02	EXISTING CONDITIONS & SURVEY	●			
G1.03	EXISTING CONDITIONS & SURVEY	●			
G1.04	EXISTING CONDITIONS & SURVEY	●			
G2.10	TREE PROTECTION & REMOVAL PLAN	●			
C1.00	NOTES, LEGEND & ABBREVIATIONS	●			
C2.10	DEMOLITION PLAN (ONSITE)	●			
C2.11	DEMOLITION PLAN (OFFSITE)	●			
C3.10	GRADING PLAN (ONSITE)	●			
C3.11	GRADING PLAN (OFFSITE)	●			
C4.10	UTILITY PLAN (ONSITE)	●			
C4.11	UTILITY PLAN (OFFSITE)	●			
C5.10	STORMWATER MANAGEMENT PLAN (ONSITE)	●			
C8.10	EROSION CONTROL PLAN (ONSITE)	●			
C8.11	EROSION CONTROL PLAN (OFFSITE)	●			
C8.12	EROSION CONTROL DETAILS	●			
L1.10	MATERIAL PLAN & LEGEND - PARK (ONSITE)	●			
L1.11	MATERIAL PLAN & LEGEND - STREETScape (OFFSITE)	●			
L1.30	WALL MATERIALS PLAN & LEGEND (ONSITE)	●			
L1.31	WALL MATERIALS PLAN & LEGEND (OFFSITE)	●			
L1.40	FENCE MATERIALS PLAN & LEGEND (ONSITE)	●			
L1.50	FURNISHING MATERIALS PLAN & LEGEND (ONSITE)	●			
L1.51	FURNISHING MATERIALS PLAN & LEGEND (OFFSITE)	●			
L4.00	IRRIGATION NOTES & LEGEND	●			
L4.10	IRRIGATION PLAN (ONSITE)	●			
L4.11	IRRIGATION PLAN (OFFSITE)	●			
L4.20	IRRIGATION DETAILS	●			
L4.21	IRRIGATION DETAILS	●			
L5.10	PLANTING PLAN & LEGEND - TREES (ONSITE)	●			
L5.11	PLANTING PLAN & LEGEND - TREES (OFFSITE)	●			
L5.20	PLANTING PLAN & LEGEND - SHRUBS (ONSITE)	●			
L5.21	PLANTING PLAN & LEGEND - SHRUBS (OFFSITE)	●			
L6.01	PLANTING DETAILS	●			
L7.01	CONSTRUCTION DETAILS - PAVING	●			
L7.02	CONSTRUCTION DETAILS - WALLS	●			
L7.03	CONSTRUCTION DETAILS - FENCING	●			
L7.04	CONSTRUCTION DETAILS - SITE FURNISHINGS	●			
L7.05	CONSTRUCTION DETAILS - PLAY EQUIP	●			
L8.10	SOIL MANAGEMENT PLAN (ONSITE)	●			
L8.11	SOIL MANAGEMENT PLAN (OFFSITE)	●			
AF1.00	ATHLETIC FIELD SITE PLAN	●			
AF2.01	ATHLETIC FIELD DRAINAGE PLAN - NATURAL GRASS	●			
AF3.00	CONSTRUCTION DETAILS	●			
AF4.00	CONSTRUCTION DETAILS	●			
AF5.00	CONSTRUCTION DETAILS	●			
AF6.00	CONSTRUCTION DETAILS	●			
AF7.00	FIELD FENCE ALTERNATIVE	●			
LP00	LIGHTING PLAN-GENERAL LAYOUT (ONSITE)	●			
LP1.00	LIGHTING FIXTURE SCHEDULE	●			
LP01	ENLARGED LIGHT PLAN 01 (ONSITE)	●			
LP02	ENLARGED LIGHT PLAN 02 (ONSITE)	●			
LP03	ENLARGED LIGHT PLAN 03 (ONSITE)	●			
LP04	ENLARGED LIGHT PLAN 04 (ONSITE)	●			
LP05	ENLARGED LIGHT PLAN 05 (ONSITE)	●			
LP06	ENLARGED LIGHT PLAN 06 (ONSITE)	●			
LP07	ENLARGED LIGHT PLAN 07 (ONSITE)	●			
LP08	ENLARGED LIGHT PLAN 08 (ONSITE)	●			
LP09	ENLARGED LIGHT PLAN 09 (ONSITE)	●			
LP10	ENLARGED LIGHT PLAN 10 (ONSITE)	●			
LP11	ENLARGED LIGHT PLAN 11 (ONSITE)	/			
LP12	ENLARGED LIGHT PLAN 12 (ONSITE)	/			
LP13	ENLARGED LIGHT PLAN 13 (ONSITE)	●			
LP14	ENLARGED LIGHT PLAN 14 (ONSITE)	●			
LP15	ENLARGED LIGHT PLAN 15 (ONSITE)	●			
LP16	ENLARGED LIGHT PLAN 16 (ONSITE)	●			
ES0.00	SYMBOL LIST AND GENERAL NOTES - ELECTRICAL	●			
ES1.00	PROPOSED SITE PLAN - ELECTRICAL	●			
ES2.00	ENLARGED PROPOSED SITE PLAN - POWER	●			
ES3.00	SINGLE-LINE DIAGRAMS AND DETAILS - ELECTRICAL	●			
JT1.01	DRY UTILITY STANDARDS	●			
JT1.02	DRY UTILITY INTENT	●			
SL1.01	EXISTING PHOTOMETRICS	●			
SL1.02	EXISTING PHOTOMETRICS	●			
SL1.03	PROPOSED PHOTOMETRICS	●			
SL1.04	PROPOSED PHOTOMETRICS	●			
LEGEND:					
●	ISSUED AS PART OF SET				
/	NOT ISSUED AS PART OF SET				
○	ISSUED FOR REFERENCE ONLY				

VOLUME 2: ARCHITECTURE

Refer to sheet index A_0.0

JACKSON PLAYGROUND IMPROVEMENT PROJECT

VOLUME 1: SITE

1645 17TH STREET
SAN FRANCISCO, CA 94107

PARCEL APN: 3981 / 001

APPLICABLE CODES

AS AMENDED BY THE STATE OF CALIFORNIA:

2022 CALIFORNIA BUILDING CODE
2022 CALIFORNIA PLUMBING CODE
2022 CALIFORNIA ELECTRICAL CODE
2022 CALIFORNIA CODE OF REGULATIONS, TITLE 24
2010 ADA STANDARDS
2022 SAN FRANCISCO BUILDING CODE
2022 SAN FRANCISCO FIRE CODE

PROJECT DESCRIPTION

PARCEL NO. 3981 / 001

PARK AND PLAYGROUND IMPROVEMENTS TO JACKSON PLAYGROUND ON AN APPROXIMATE 4.41 ACRE SITE LOCATED IN THE POTRERO HILL NEIGHBORHOOD OF SAN FRANCISCO.

THE EXISTING BALL FIELDS ARE RELOCATED TO INCREASE SAFETY AND AGGREGATE OPEN SPACE ON CAROLINA STREET. PATHWAYS WILL CONNECT PARK AMENITIES AND WILL PROVIDE ADA ACCESS THROUGH-OUT THE PARK. PARK AMENITIES INCLUDE MULTI-PURPOSE COURT, (2) BALL FIELDS, AN EXPANDED PLAY AREA, A NEW DOG RUN, NEW DEDICATED OPEN LAWN AREA AND A LARGER LEARNING GARDEN AREA. THE PARK AMENITIES ARE CONCENTRATED ON THE WEST SIDE OF THE PARK AT CAROLINA STREET, AND DISTRIBUTED AROUND THE PERIMETER. PICNIC AND SEATING AREAS ARE PROVIDED THROUGHOUT.

PROJECT DISCLAIMER

IF THE CONTRACTOR ENCOUNTERS ERRORS OR DISCREPANCIES ON THE DRAWINGS, OR SITE CONDITIONS WHICH PREVENT OR DELAY THE COMPLETION OF WORK AS INDICATED, THE CONTRACTOR SHALL NOTIFY THE OWNER AND LANDSCAPE ARCHITECT BY THE TIME OF BID OF ALL SUCH ERRORS, DISCREPANCIES AND OMISSIONS. ONLY THE ORIGINAL, SIGNED HARD COPY OF THIS DRAWING CONSTITUTES FLETCHER STUDIO PROFESSIONAL WORK PRODUCT. ELECTRONIC COPIES DO NOT. FLETCHER STUDIO WILL NOT BE RESPONSIBLE FOR ANY MODIFICATIONS MADE TO THIS DRAWING ELECTRONIC OR OTHERWISE THAT IS NOT SIGNED BY FLETCHER STUDIO.

GENERAL NOTES

- ALL WORK SHALL BE IN CONFORMANCE WITH APPLICABLE CODES AND LOCAL BUILDING REQUIREMENTS, WHICH INCLUDE THE FOLLOWING:
 - 2010 ADA STANDARDS
 - 2016 SAN FRANCISCO AND CALIFORNIA BUILDING CODE
 - 2016 SAN FRANCISCO FIRE CODE
 - ASTM F 1292-99 STANDARD SPECIFICATION FOR IMPACT ATTENUATION OF SURFACING MATERIALS WITHIN THE USE ZONE OF PLAYGROUND EQUIPMENT (SEE 2010 ADA STANDARD 1008.6.2.)
 - ASTM F 1292-04 STANDARD SPECIFICATION FOR IMPACT ATTENUATION OF SURFACING MATERIALS WITHIN THE USE ZONE OF PLAYGROUND EQUIPMENT (SEE 2010 ADA STANDARD 1008.6.2.)
 - ASTM F 1487-01 STANDARD CONSUMER SAFETY PERFORMANCE SPECIFICATION FOR PLAYGROUND EQUIPMENT FOR PUBLIC USE (SEE 2010 ADA STANDARD 106.5)
 - ASTM F 1951-99 STANDARD SPECIFICATION FOR DETERMINATION OF ACCESSIBILITY OF SURFACE SYSTEMS UNDER AND AROUND PLAYGROUND EQUIPMENT (SEE 2010 ADA STANDARD 2008.2.6.1.)
- CONTRACTOR SHALL VERIFY ALL DIMENSIONS SHOWN ON THE DRAWINGS BEFORE COMMENCING WITH WORK. ANY DISCREPANCIES SHALL BE BROUGHT TO THE ATTENTION OF THE ARCHITECT PRIOR TO STARTING OR CONTINUING ANY CONSTRUCTION IN THE AREA OF CONCERN. HOLD INDICATED DIMENSIONS. DO NOT SCALE DRAWINGS.
- IT SHALL BE THE RESPONSIBILITY OF THE GENERAL CONTRACTOR AND ALL SUBCONTRACTORS TO VERIFY ALL DIMENSIONS AND INSPECT CONDITIONS OF PRIOR WORK BY ALL TRADES BEFORE PROCEEDING WITH ANY WORK. UNACCEPTABLE OR PRIOR WORK SHALL BE REPAIRED OR REPLACED BEFORE STARTING WORK. PROCEEDING WITH THE WORK SHALL CONSTITUTE ACCEPTANCE OF PRIOR WORK.
- ALL EXISTING CONSTRUCTION THAT IS TO REMAIN AS PART OF THE PROJECT SHALL BE PROTECTED FROM DAMAGE THROUGHOUT THE PERIOD OF CONSTRUCTION WORK. ANY DAMAGED CONSTRUCTION OR FEATURES SHALL BE REPLACED AT THE EXPENSE OF THE CONTRACTOR, TO THE SATISFACTION OF THE OWNER, WITH MATERIAL EQUIVALENT OR SUPERIOR TO THE ORIGINAL ITEM(S).

LIST OF BID-ALTERNATES

ALT-1	MID-BLOCK CHICANE @ CAROLINA STREET
ALT-2	RAISED MIDBLOCK CROSSWALK WITH (2) SIGNAL, ONE FOR EACH DIRECTION OF TRAVEL AND FLASHING LED INDICATORS

DATE: 05.23.25 NO: 14-003 DRAWN: A.Z., J.Z. CHD: L.E., D.F.

DRAWING TITLE:

SHEET INDEX & PROJECT INFORMATION

SHEET NO:

G0.01

OWNER:


501 Stryan St
San Francisco CA 94117
p 415.881.2700
e pdinfo@sfpov.org

CLIENT:


368 Connecticut St
San Francisco CA 94117
p 415.785.2427
e friends@jacksonpark@gmail.com

LANDSCAPE ARCHITECTURE:


2325 3rd Street, Suite 323
San Francisco CA 94107
p 415.323.0860
e admin@fletcherstudio.com

ARCHITECTURE:

Jackson Liles
ARCHITECTURE

+ 2325 Third Street #206
San Francisco, CA 94107
p 415.821.1799
www.jacksonliles.com

JACKSON PLAYGROUND IMPROVEMENT PROJECT

1645 17TH STREET
SAN FRANCISCO, CA 94107



50% DESIGN DEVELOPMENT

ISSUANCE RECORD

DATE	DESCRIPTION
05.23.25	50% DD

REVISION RECORD

REV	DATE	DESCRIPTION

DATE: 05.23.25 NO: 14-003 DRAWN: A.Z., J.Z. CHD: L.E., D.F.

DRAWING TITLE:

SHEET INDEX & PROJECT INFORMATION

SHEET NO:

G0.01

TOPOGRAPHIC SURVEY OF JACKSON PLAYGROUND
BORDERED BY CAROLINA ST, 17TH ST, ARKANSAS ST, AND MARIPOSA ST.
CITY AND COUNTY OF SAN FRANCISCO

LEGEND




ABBREVIATIONS

AC	ASPHALT CONCRETE
AD	AREA DRAIN
CB	CATCH BASIN
CL	CENTER LINE
CMU	CONCRETE MASONRY UNIT
CONC	CONCRETE
CNTL PNT	CONTROL POINT
EA	EACH SIDE
EL	ELEVATION
ENT	ENTRANCE
FF	FINISH FLOOR
FL	FLOWLINE
HC	HANDICAP RAMP
NTS	NOT TO SCALE
SS	SANITARY SEWER
SSMH	SANITARY SEWER MANHOLE
TC	TOP OF CURB
TEL	TELEPHONE

CONTROL POINTS LOCATION AND KEY MAP

SCALE: NTS

SURVEY CONTROL POINTS TABLE				
POINT #	NORTHING	EASTING	ELEVATION	DESCRIPTION
468	85163.2428	171635.3657	15.109	SURVPT_FND_ANCHOR SCREW WA
469	83731.9405	171745.8365	26.639	SURVPT_FND_ANCHOR SCREW WA
11658	84183.2479	172277.3546	23.473	SURVPT_FND_ANCHOR SCREW WA
11659	84163.0214	171999.3606	22.340	SURVPT_FND_ANCHOR SCREW WA
11660	84143.2897	171722.3456	21.460	SURVPT_FND_ANCHOR SCREW WA
19045	84146.7041	171784.6509	20.900	SURVPT_FND_MONUMENT (LPBT)
19046	84189.3215	172342.8541	23.128	SURVPT_FND_MONUMENT (LPBT)
12048101	83735.9932	171813.5707	26.638	SURVPT_FND_+"*CUT
12048102	83778.5111	172367.0455	33.309	SURVPT_FND_+"*CUT
17061101	83750.8462	172040.8488	27.460	SURVPT_SET_+"*CUT
17061102	83777.4873	172306.8277	33.690	SURVPT_FND_+"*CUT
17061103	83990.2670	172286.9711	28.360	SURVPT_SET_+"*CUT
17061104	84685.5874	171747.1935	17.930	SURVPT_FND_+"*CUT
17061105	84035.5496	172052.3031	26.175	SURVPT_SET_HUB&TACK
17061106	83939.4013	171798.3503	24.268	SURVPT_SET_+"*CUT
17061107	83699.3200	172085.3301	27.934	SURVPT_SET_+"*CUT
17061108	83837.2954	172145.0797	30.007	SURVPT_SET_MAG_NAIL
17061109	83831.2869	172077.2929	29.162	SURVPT_SET_MAG_NAIL

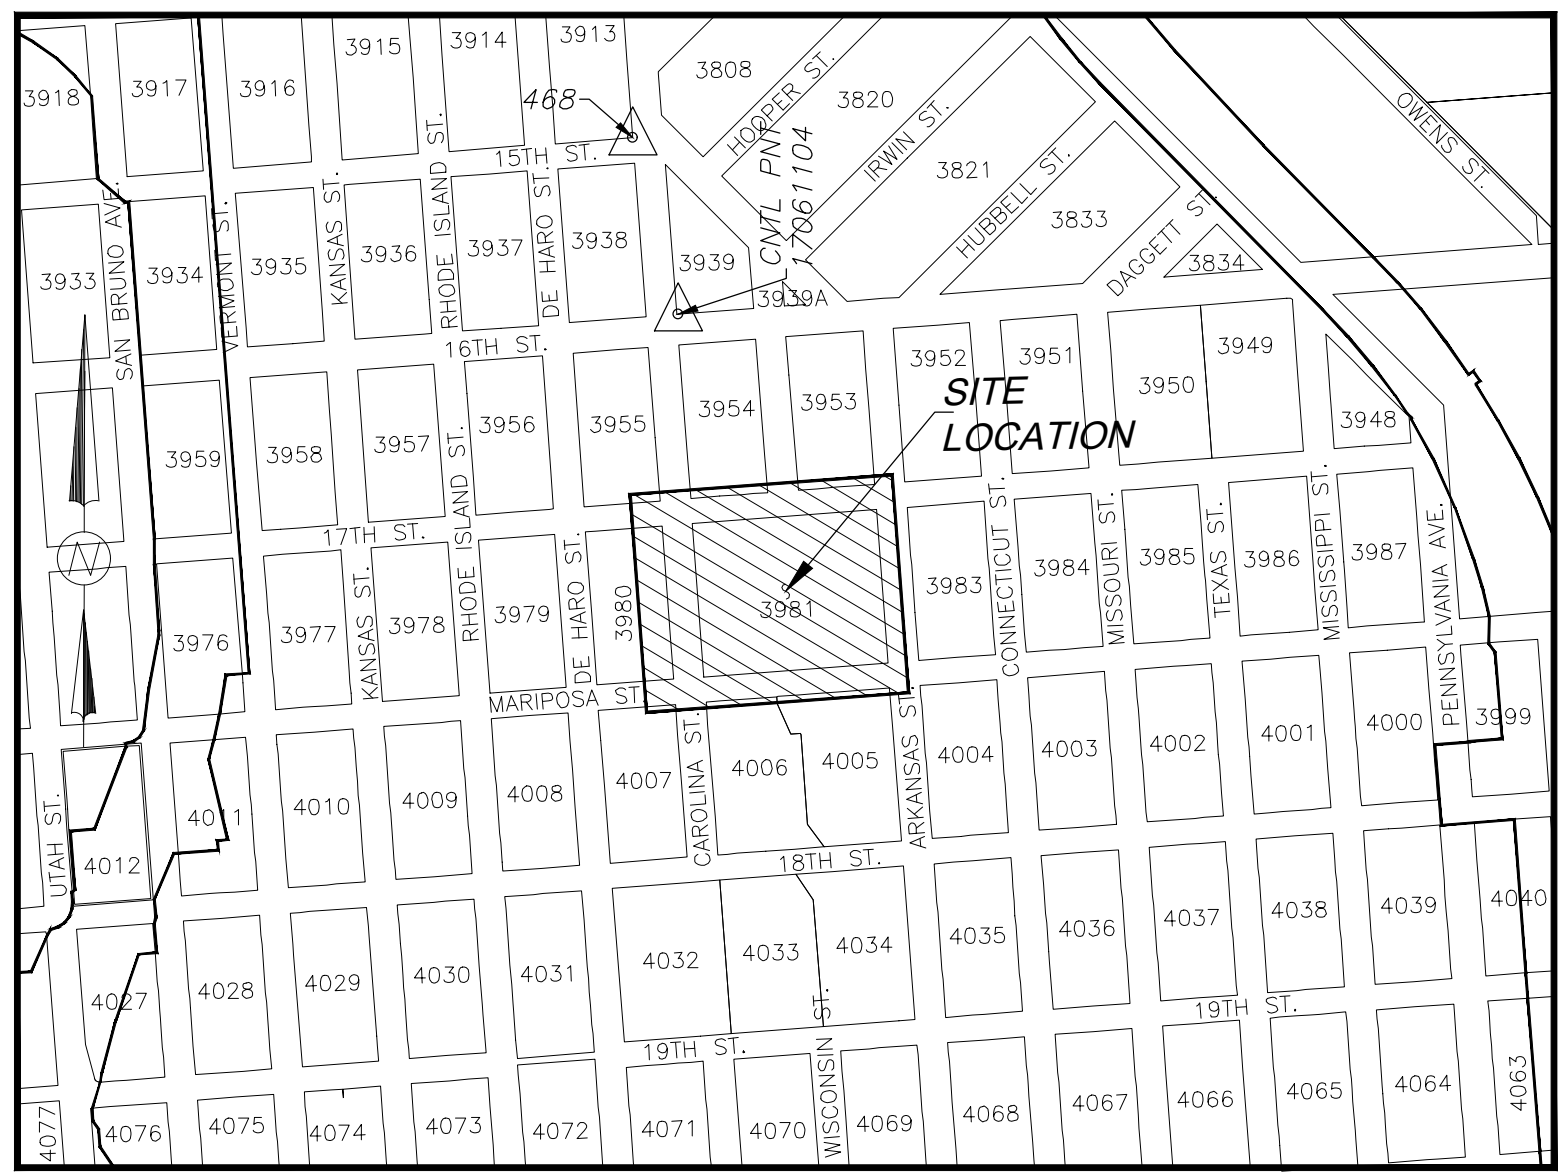

BASIS OF SURVEY:

(PROJECT DATUMS, REFERENCE SYSTEMS & PROJECTION)

GEOMETRIC DATUM: NORTH AMERICAN DATUM OF 1983; NAD83 (2011) 2010.00 EPOCH

REFERENCE NETWORK: "CCSF-2013 HPN" (HIGH PRECISION NETWORK PER RECORD OF SURVEY #8080)

PROJECTION:

THE PLANE COORDINATES ARE BASED ON A LOCAL GRID COORDINATE SYSTEM KNOWN AS THE CITY & COUNTY OF SAN FRANCISCO 2013 COORDINATE SYSTEM (SF-CS13). THE SF-CS13 IS A LOW DISTORTION TRANSVERSE MERCATOR PROJECTION WITHIN THE CITY. THE COMBINED GRID FACTOR IS GENERALLY LESS THAN 1/100,000. THE ORIGIN AND CENTRAL MERIDIAN LOCATED NEAR THE CENTER OF THE CITY. SEE RECORD OF SURVEY #8080 RECORDED IN BOOK EE OF SURVEY MAPS, PAGE 147-157, S.F.C.R. AND THE CCSF PW WEB SITE (<http://SFPUBLICWORKS.ORG/CCSF-GEODETIC-NETWORK>) FOR PROJECTION PARAMETERS.

HORIZONTAL CONTROL:

THE HORIZONTAL DATUM WAS RECOVERED BASED ON HPN OR HPND POINTS 468 AND 469 SHOWN HEREON AND DESCRIBED ON THE CCSF PW WEB SITE (<http://SFPUBLICWORKS.ORG/CCSF-GEODETIC-NETWORK>).

VERTICAL DATUM: "CCSF 2013 NAVD88 VERTICAL DATUM" (SF-VD13)

REFERENCE NETWORK: "CCSF 2013 HIGH PRECISION LEVELING NETWORK"

VERTICAL CONTROL:

THE VERTICAL DATUM WAS RECOVERED BASED ON BENCHMARKS 11658,11659,11660,19045, AND SHOWN HEREON AND DESCRIBED ON THE CCSF PW WEB SITE (<http://SFPUBLICWORKS.ORG/CCSF-GEODETIC-NETWORK>).

GENERAL NOTES:

(1) ALL DISTANCES WITHIN THE DRAWING ARE BASED UPON THE US SURVEY FOOT AND DECIMALS THEREOF AND ARE GROUND DISTANCES.

(2) SINCE A TITLE INSURANCE POLICY WAS NOT AVAILABLE AT THE TIME OF THIS SURVEY, THE SURVEYOR IS NOT RESPONSIBLE FOR THE OMISSION HEREON OF ANY FACTS SUCH AS, BUT NOT LIMITED TO, THE EXISTENCE OF EASEMENTS, WHICH ARE NORMALLY DISCLOSED BY SUCH POLICY.

(3) ABOVE GROUND EVIDENCE OF UTILITIES WAS FIELD LOCATED AND IS SHOWN ON THIS SHEET. SUBSURFACE UTILITY INFORMATION WAS NOT PROVIDED. VERIFICATION OF THIS INFORMATION SHOULD BE CONSIDERED MANDATORY IF TO BE USED FOR DESIGN PURPOSES.

(4) ALL CITY MONUMENTS SHOWN HEREON MUST BE PROTECTED PER STATE LAND SURVEYOR ACT AND CITY & COUNTY STANDARDS SPECIFICATIONS SECTION 107.09. PLEASE CALL SURVEYS AT (415) 554-5827 TO REPORT ANY MONUMENTS IN DANGER OF DESTRUCTION OR REMOVAL.

CITY AND COUNTY SURVEYOR'S STATEMENT:

THIS TOPOGRAPHIC SURVEY WAS PERFORMED BY ME OR UNDER MY DIRECTION IN CONFORMANCE WITH THE REQUIREMENTS OF THE PROFESSIONAL LAND SURVEYOR'S ACT AT THE REQUEST OF THE CAPITAL AND PLANNING DIVISION, SAN FRANCISCO RECREATION AND PARK DEPARTMENT ON JULY 6, 2017.


BRUCE R. STORRS, CITY AND COUNTY SURVEYOR
CITY AND COUNTY OF SAN FRANCISCO,

BY: _____ DATE: _____

BRUCE R. STORRS, L.S. 6914
MY LICENSE EXPIRES: SEPTEMBER 30, 2017



OWNER:

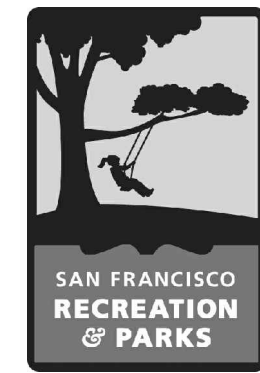

501 Stryan St
San Francisco CA 94117
p 415.881.2700
e pdinfo@sfpov.org

CLIENT:



368 Connecticut St
San Francisco CA 94117
p 415.786.2427
e friends@jacksonpark@gmail.com

LANDSCAPE ARCHITECTURE:



2325 3rd Street, Suite 323
San Francisco CA 94107
p 415.323.0869
e admin@fletcherstudio.com


ARCHITECTURE:

Jackson Liles
ARCHITECTURE

2325 Third Street #206
San Francisco, CA 94107
415.621.1799
www.jacksonliles.com

JACKSON
PLAYGROUND
IMPROVEMENT
PROJECT

1645 17TH STREET
SAN FRANCISCO, CA 94107

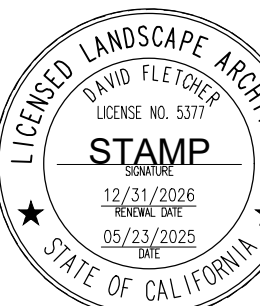

50% DESIGN
DEVELOPMENT

ISSUANCE RECORD

DATE	DESCRIPTION
09.23.25	50% DD

REVISION RECORD

REV	DATE	DESCRIPTION
-----	------	-------------


DATE	NO.	DRAWN	CHD
05.23.25	14-003	A.Z.-J.Z.	L.E.-D.F.



DRAWING TITLE:

EXISTING
CONDITIONS &
SURVEY

SHEET NO:

G1.00

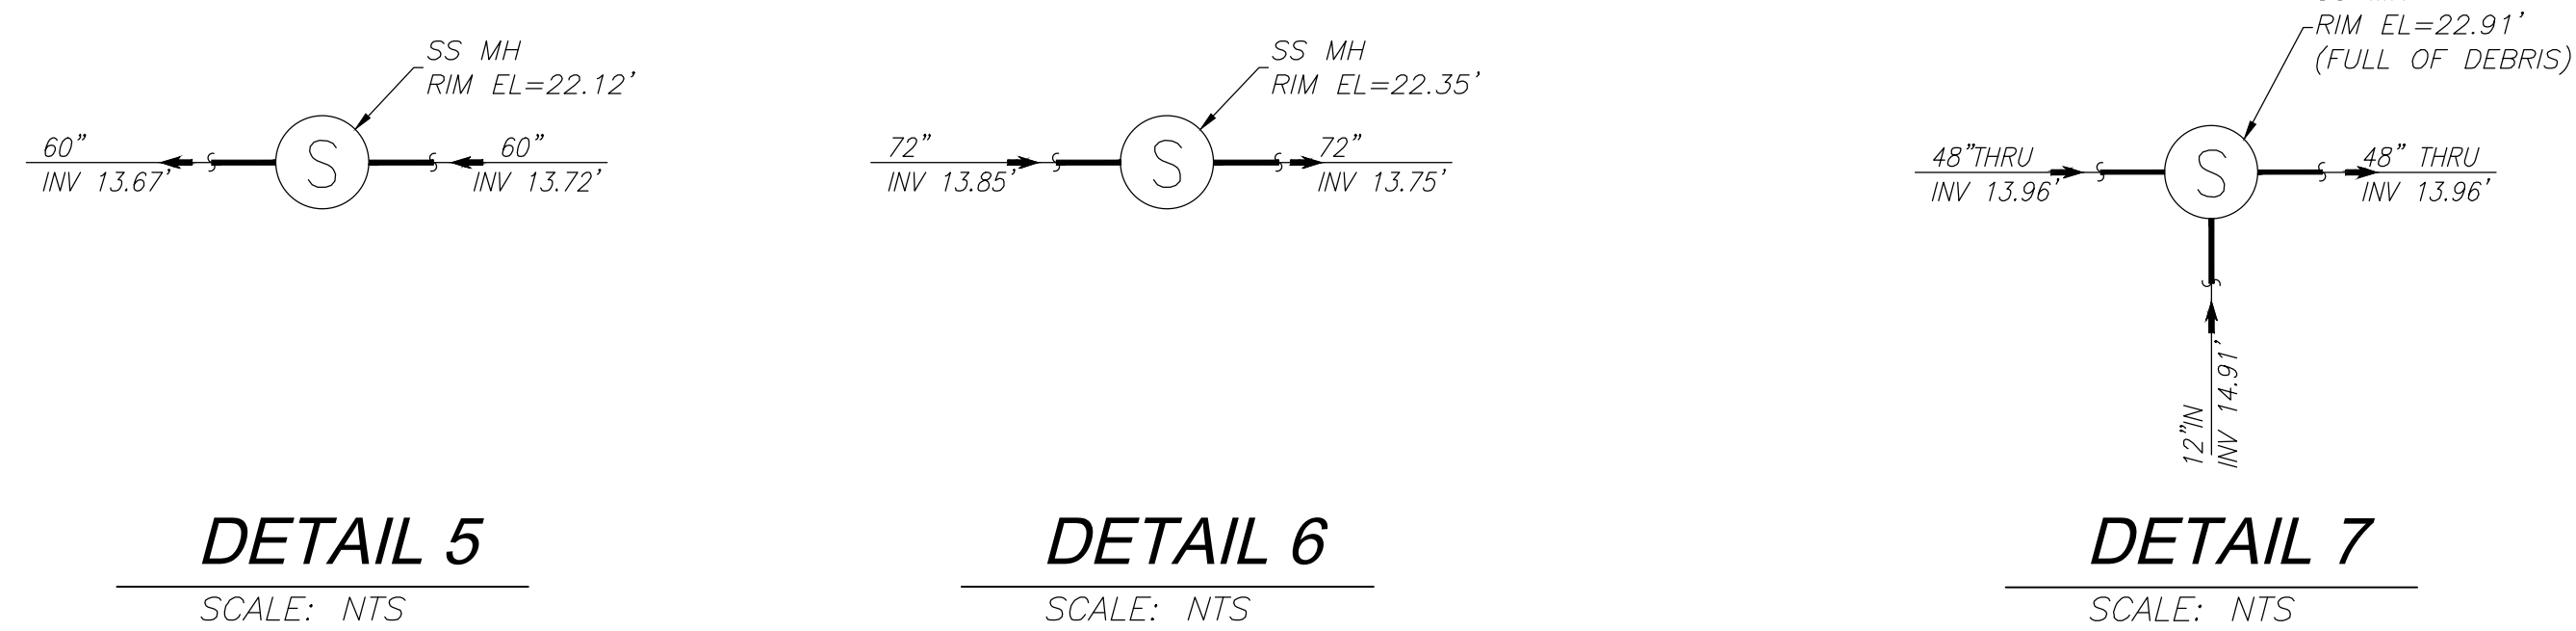

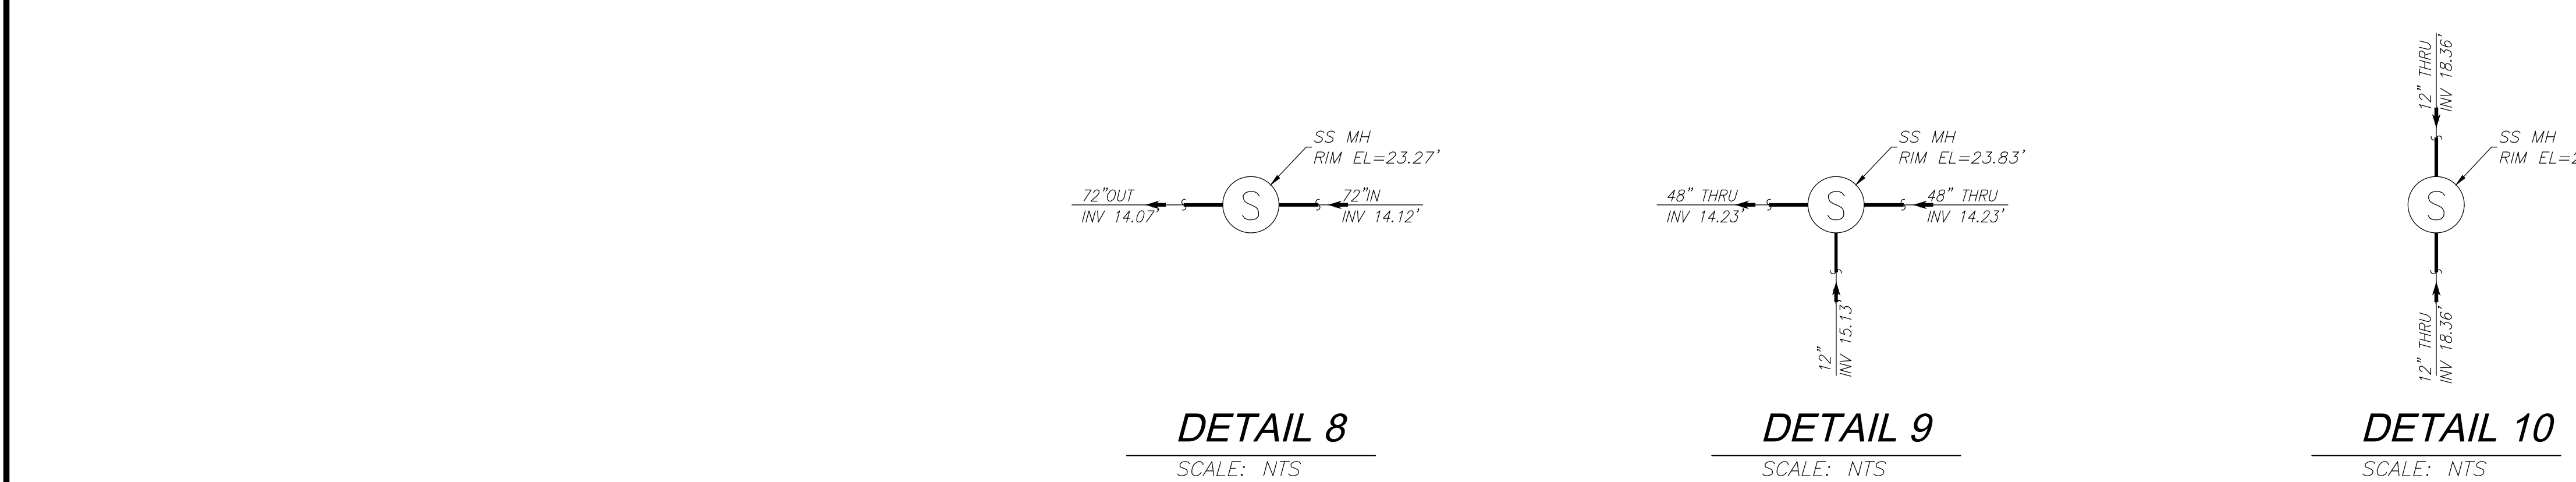
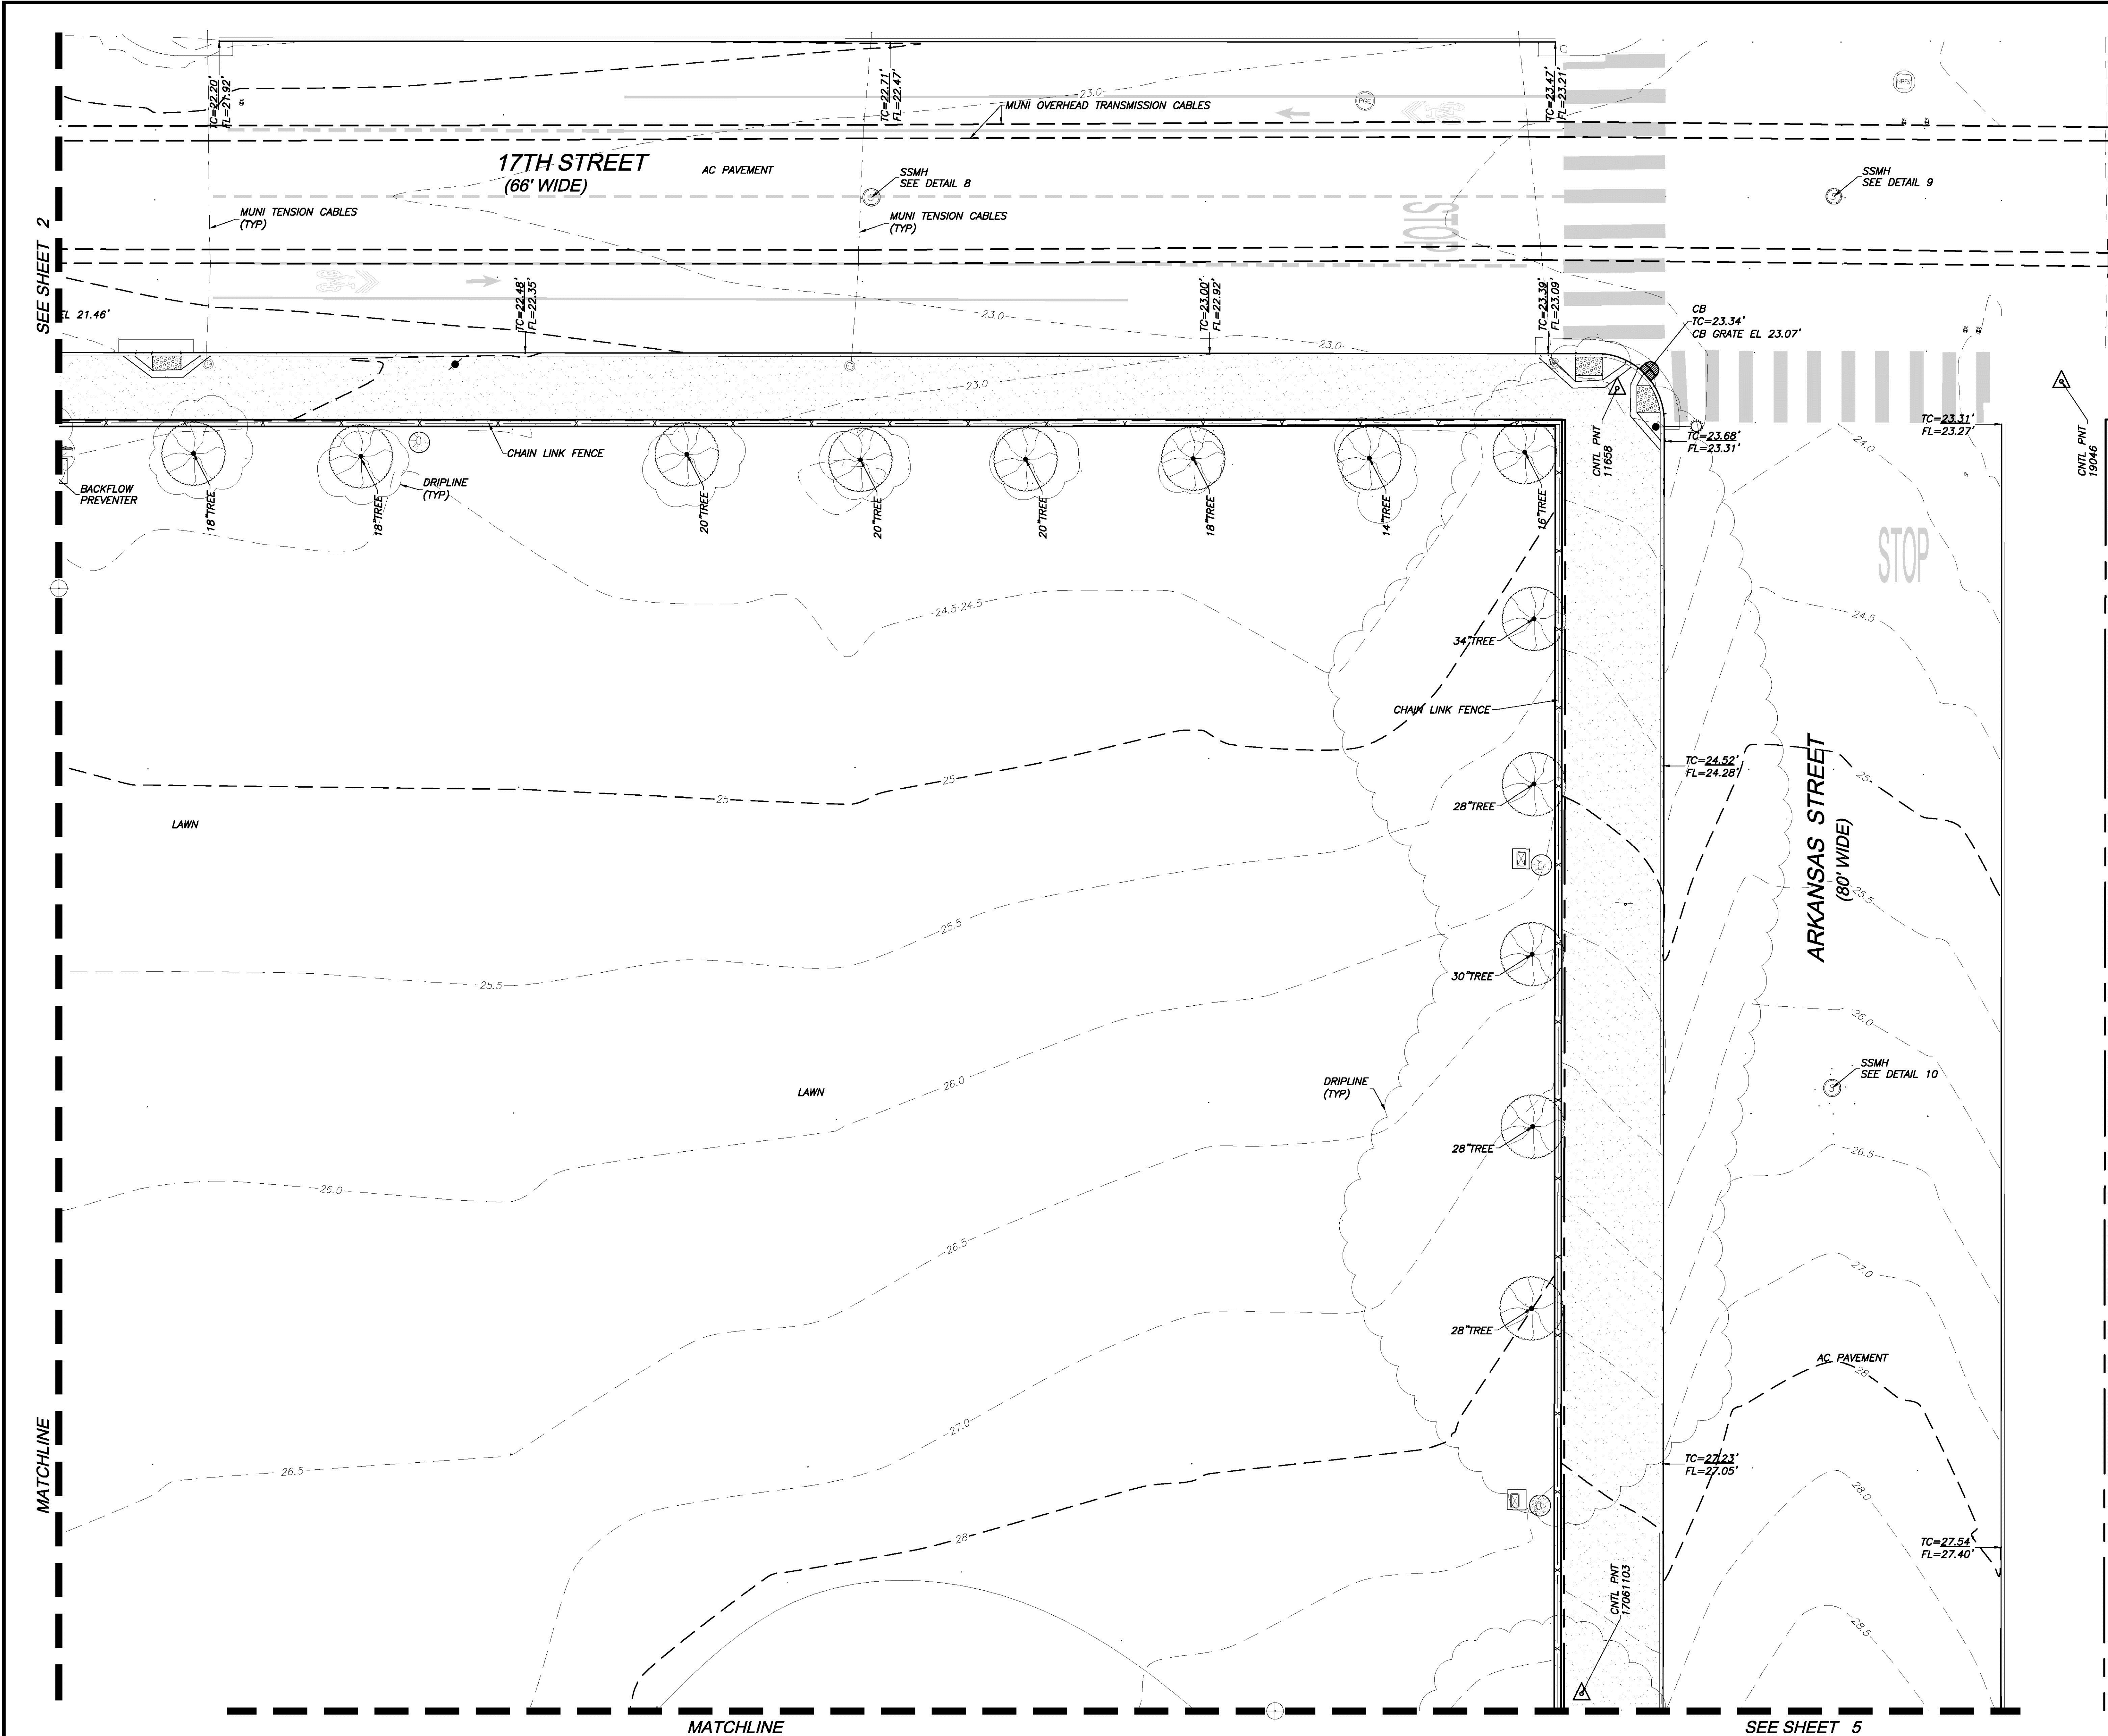


CITY AND COUNTY SURVEYOR'S STATEMENT:


THIS TOPOGRAPHIC SURVEY WAS PERFORMED BY ME OR UNDER MY DIRECTION IN CONFORMANCE WITH THE REQUIREMENTS OF THE PROFESSIONAL LAND SURVEYOR'S ACT AT THE REQUEST OF THE CAPITAL AND PLANNING DIVISION, SAN FRANCISCO RECREATION AND PARK DEPARTMENT ON JULY 6, 2017.

BRUCE R. STORRS, CITY AND COUNTY SURVEYOR
CITY AND COUNTY OF SAN FRANCISCO,

BY: _____ DATE: _____
BRUCE R. STORRS L.S. 6914
MY LICENSE EXPIRES: SEPTEMBER 30, 2017

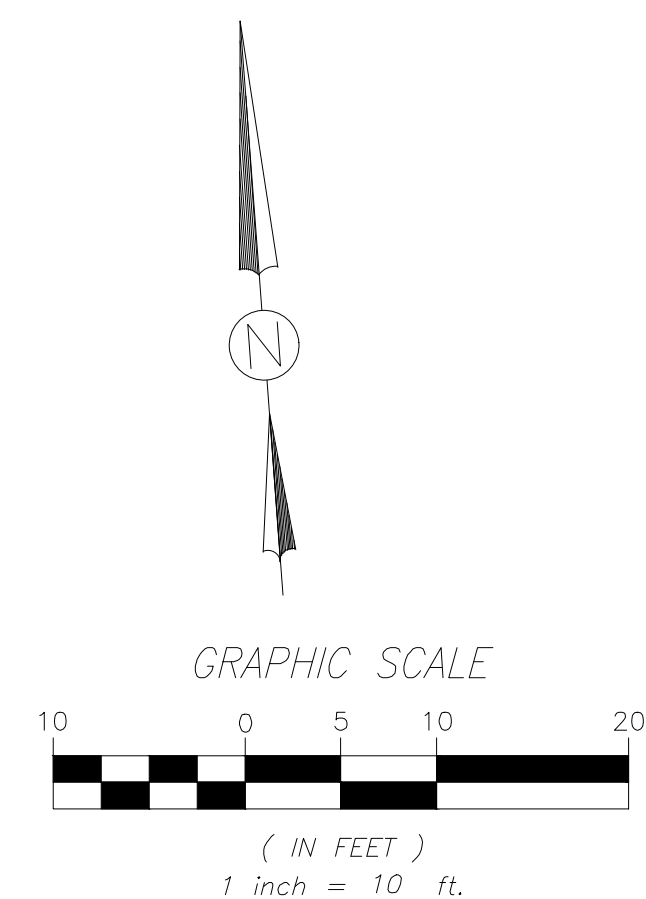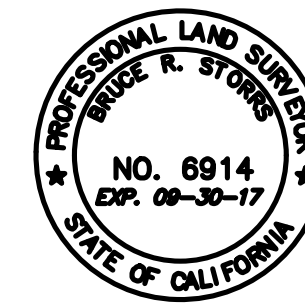

REV	BY	DATE	REVISIONS

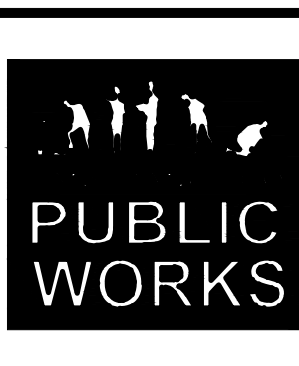

BUREAU OF STREET USE AND MAPPING

SAN FRANCISCO PUBLIC WORKS
CITY AND COUNTY OF SAN FRANCISCO

PHONE: 415.554.5827
FAX: 415.554.7840

SURVEYED BY:
DRAWN BY:
CHECKED BY:
APPROVED BY:



TOPO DATE:
AERIAL DATE:
AB:

JOB NO.:
ISSUE DATE:
SCALE:
SHEET:

OWNER:



501 Stanyan St
San Francisco CA 94117
p 415.881.2700
e pdinfo@sfgov.org

CLIENT:



368 Connecticut St
San Francisco CA 94107
p 415.785.2427
e friends@jacksonpark@gmail.com

LANDSCAPE ARCHITECTURE:



2325 3rd street, suite 323
San Francisco CA 94107
p 415.323.0800
e admin@fletcherstudio.com


ARCHITECTURE:

Jackson Liles
ARCHITECTURE

2325 Third Street #206
San Francisco, CA 94107
415.621.1799
www.jacksonliles.com

**JACKSON
PLAYGROUND
IMPROVEMENT
PROJECT**

1645 17TH STREET
SAN FRANCISCO, CA 94107

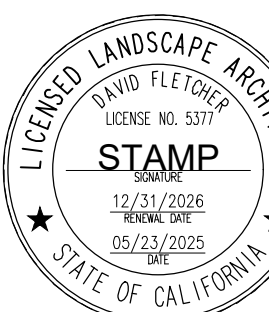

**50% DESIGN
DEVELOPMENT**

ISSUANCE RECORD	
DATE	DESCRIPTION
05.23.25	50% DD

REVISION RECORD		
REV	DATE	DESCRIPTION

DATE	NO.	DRAWN	CHD
05.23.25	14-003	A.Z., J.Z.	L.R., D.F.

DRAWING TITLE:

**EXISTING
CONDITIONS &
SURVEY**

SHEET NO:

G1.02

1645 17TH STREET
SAN FRANCISCO, CA 94107



ISSUANCE RECORD	
DATE	DESCRIPTION
05.23.25	50% DD

REVISION RECORD		
REV	DATE	DESCRIPTION


DATE	NO.	DRAWN	CHD
05.23.25	14-003	AZ-JZ	LJL, D.F.



DRAWING TITLE:

EXISTING CONDITIONS & SURVEY

SHEET NO:

G1.03

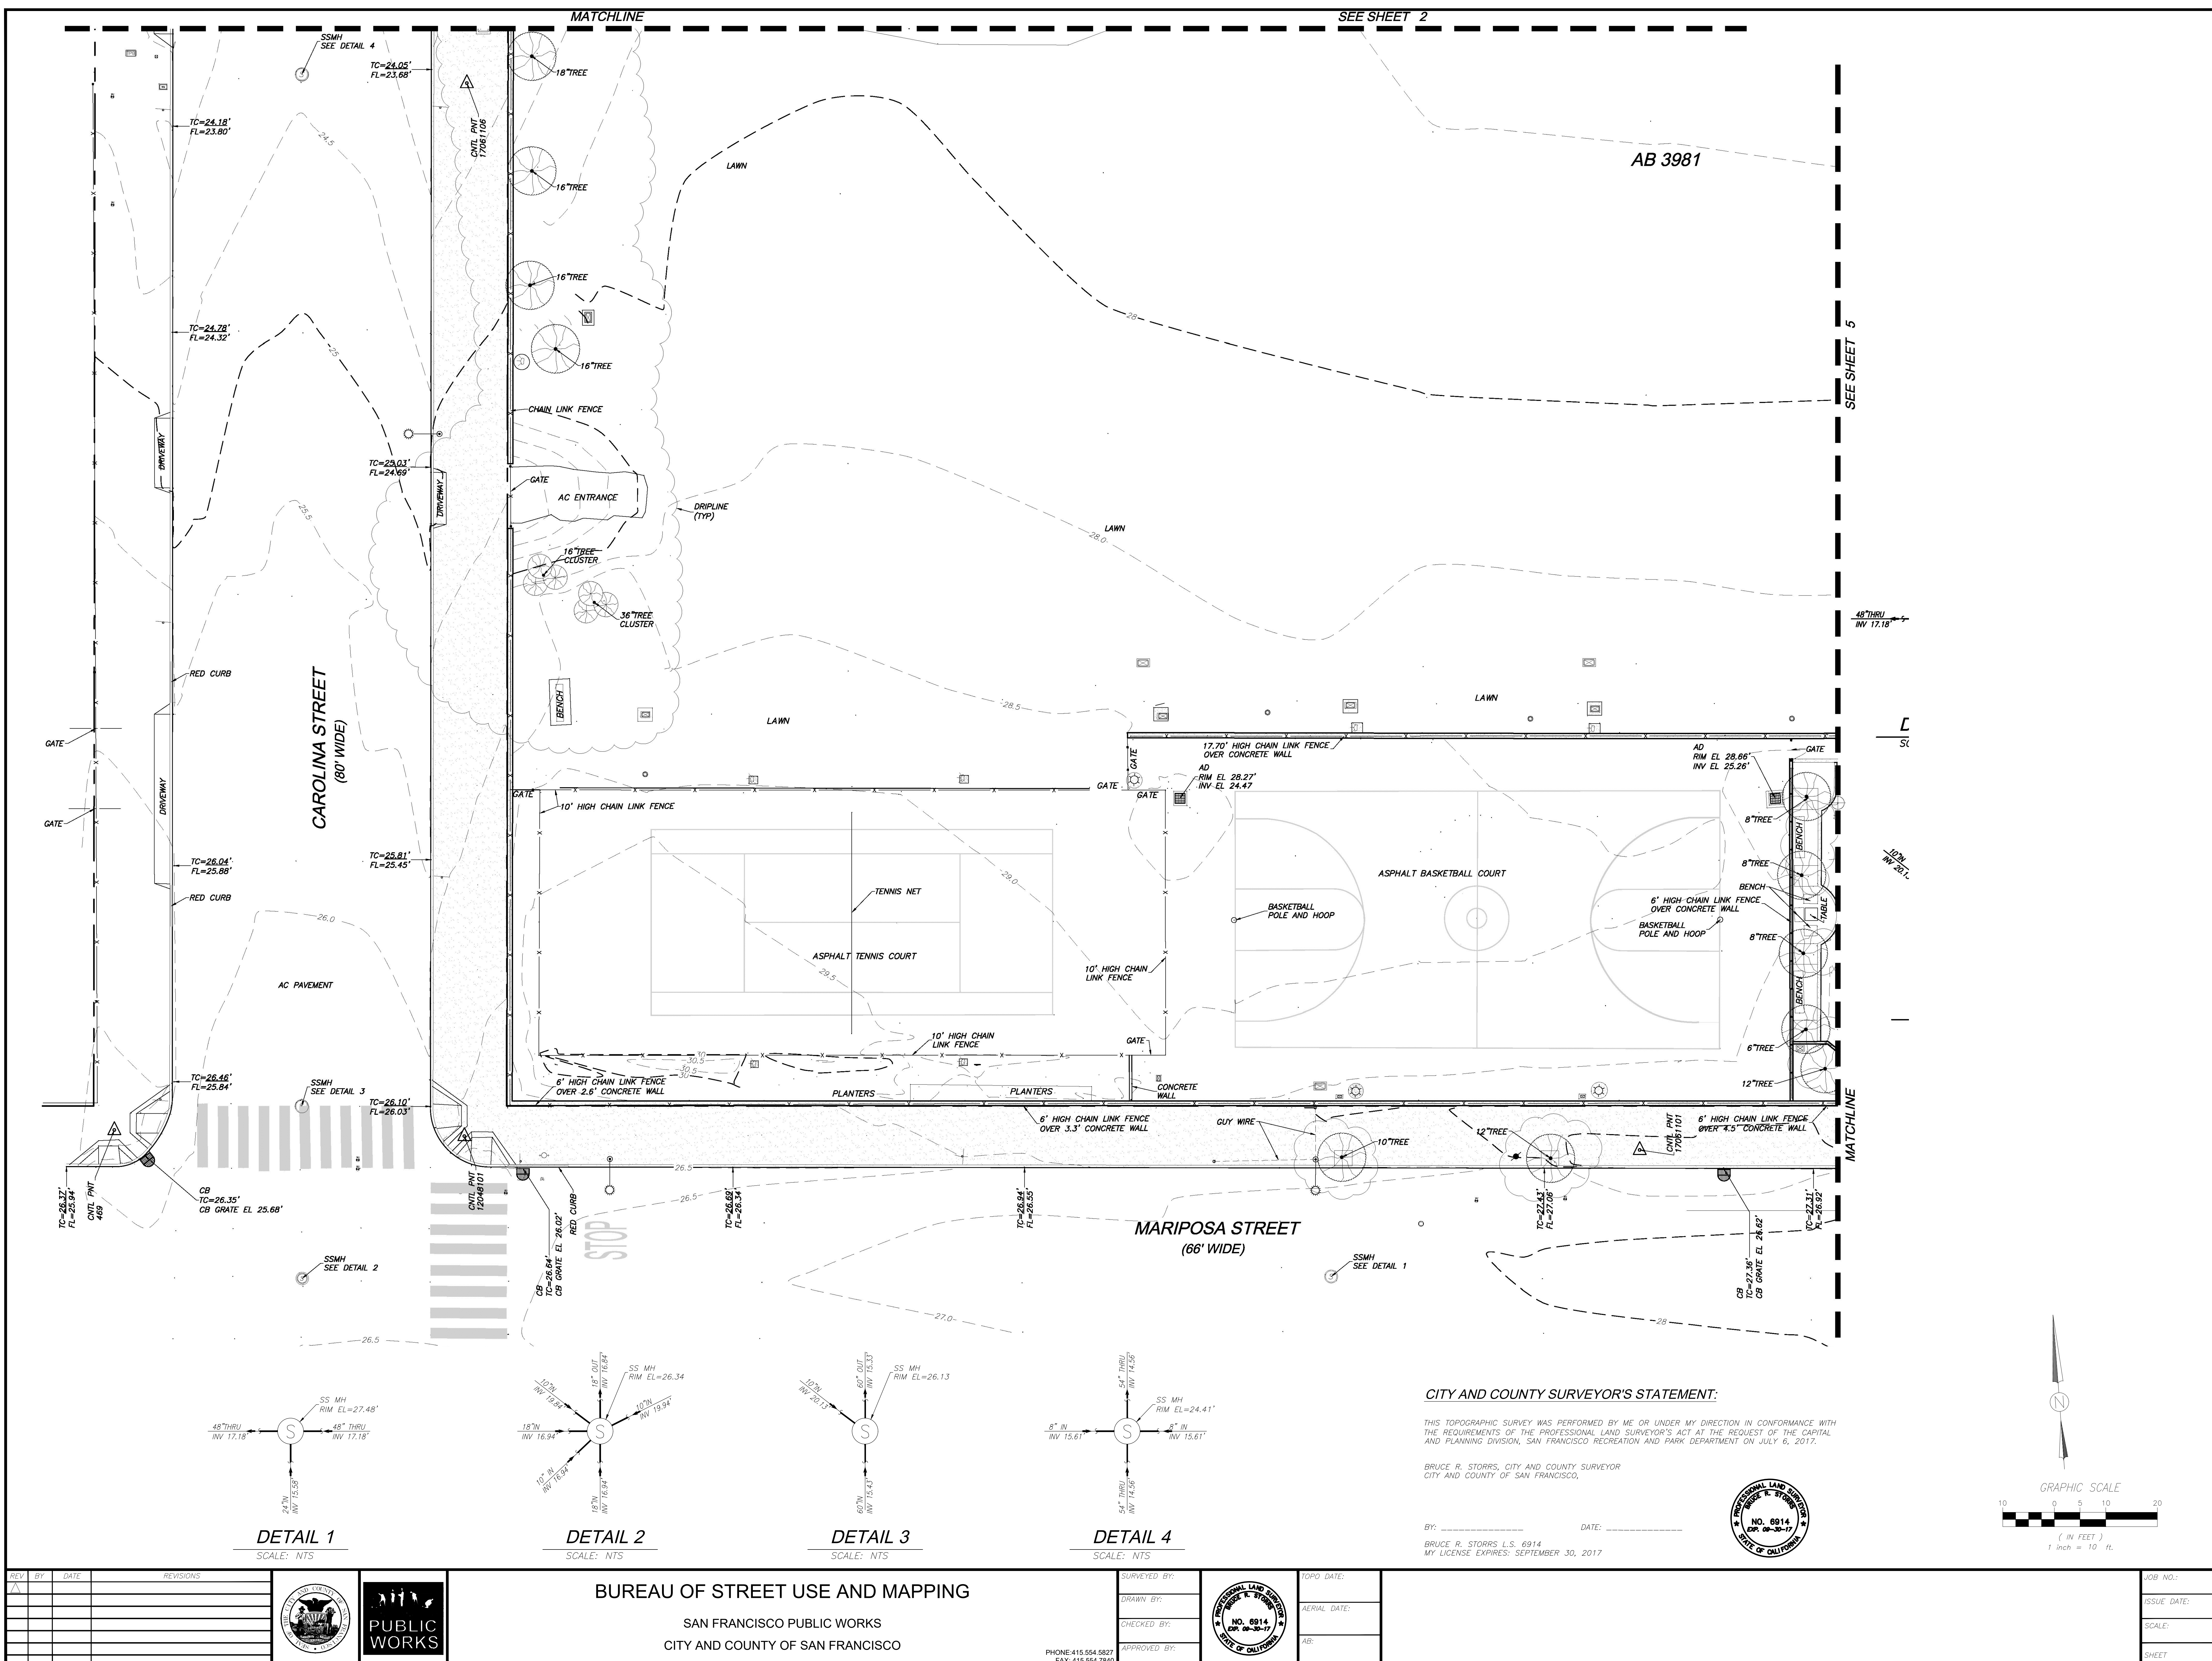

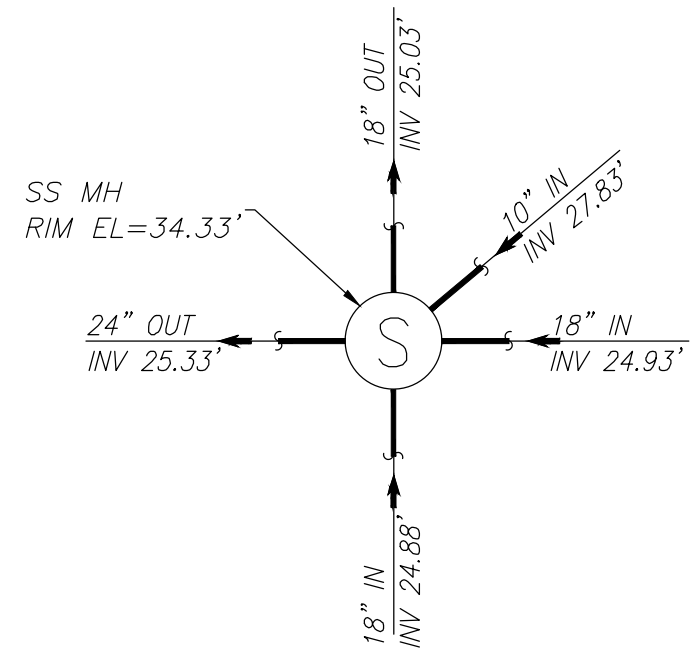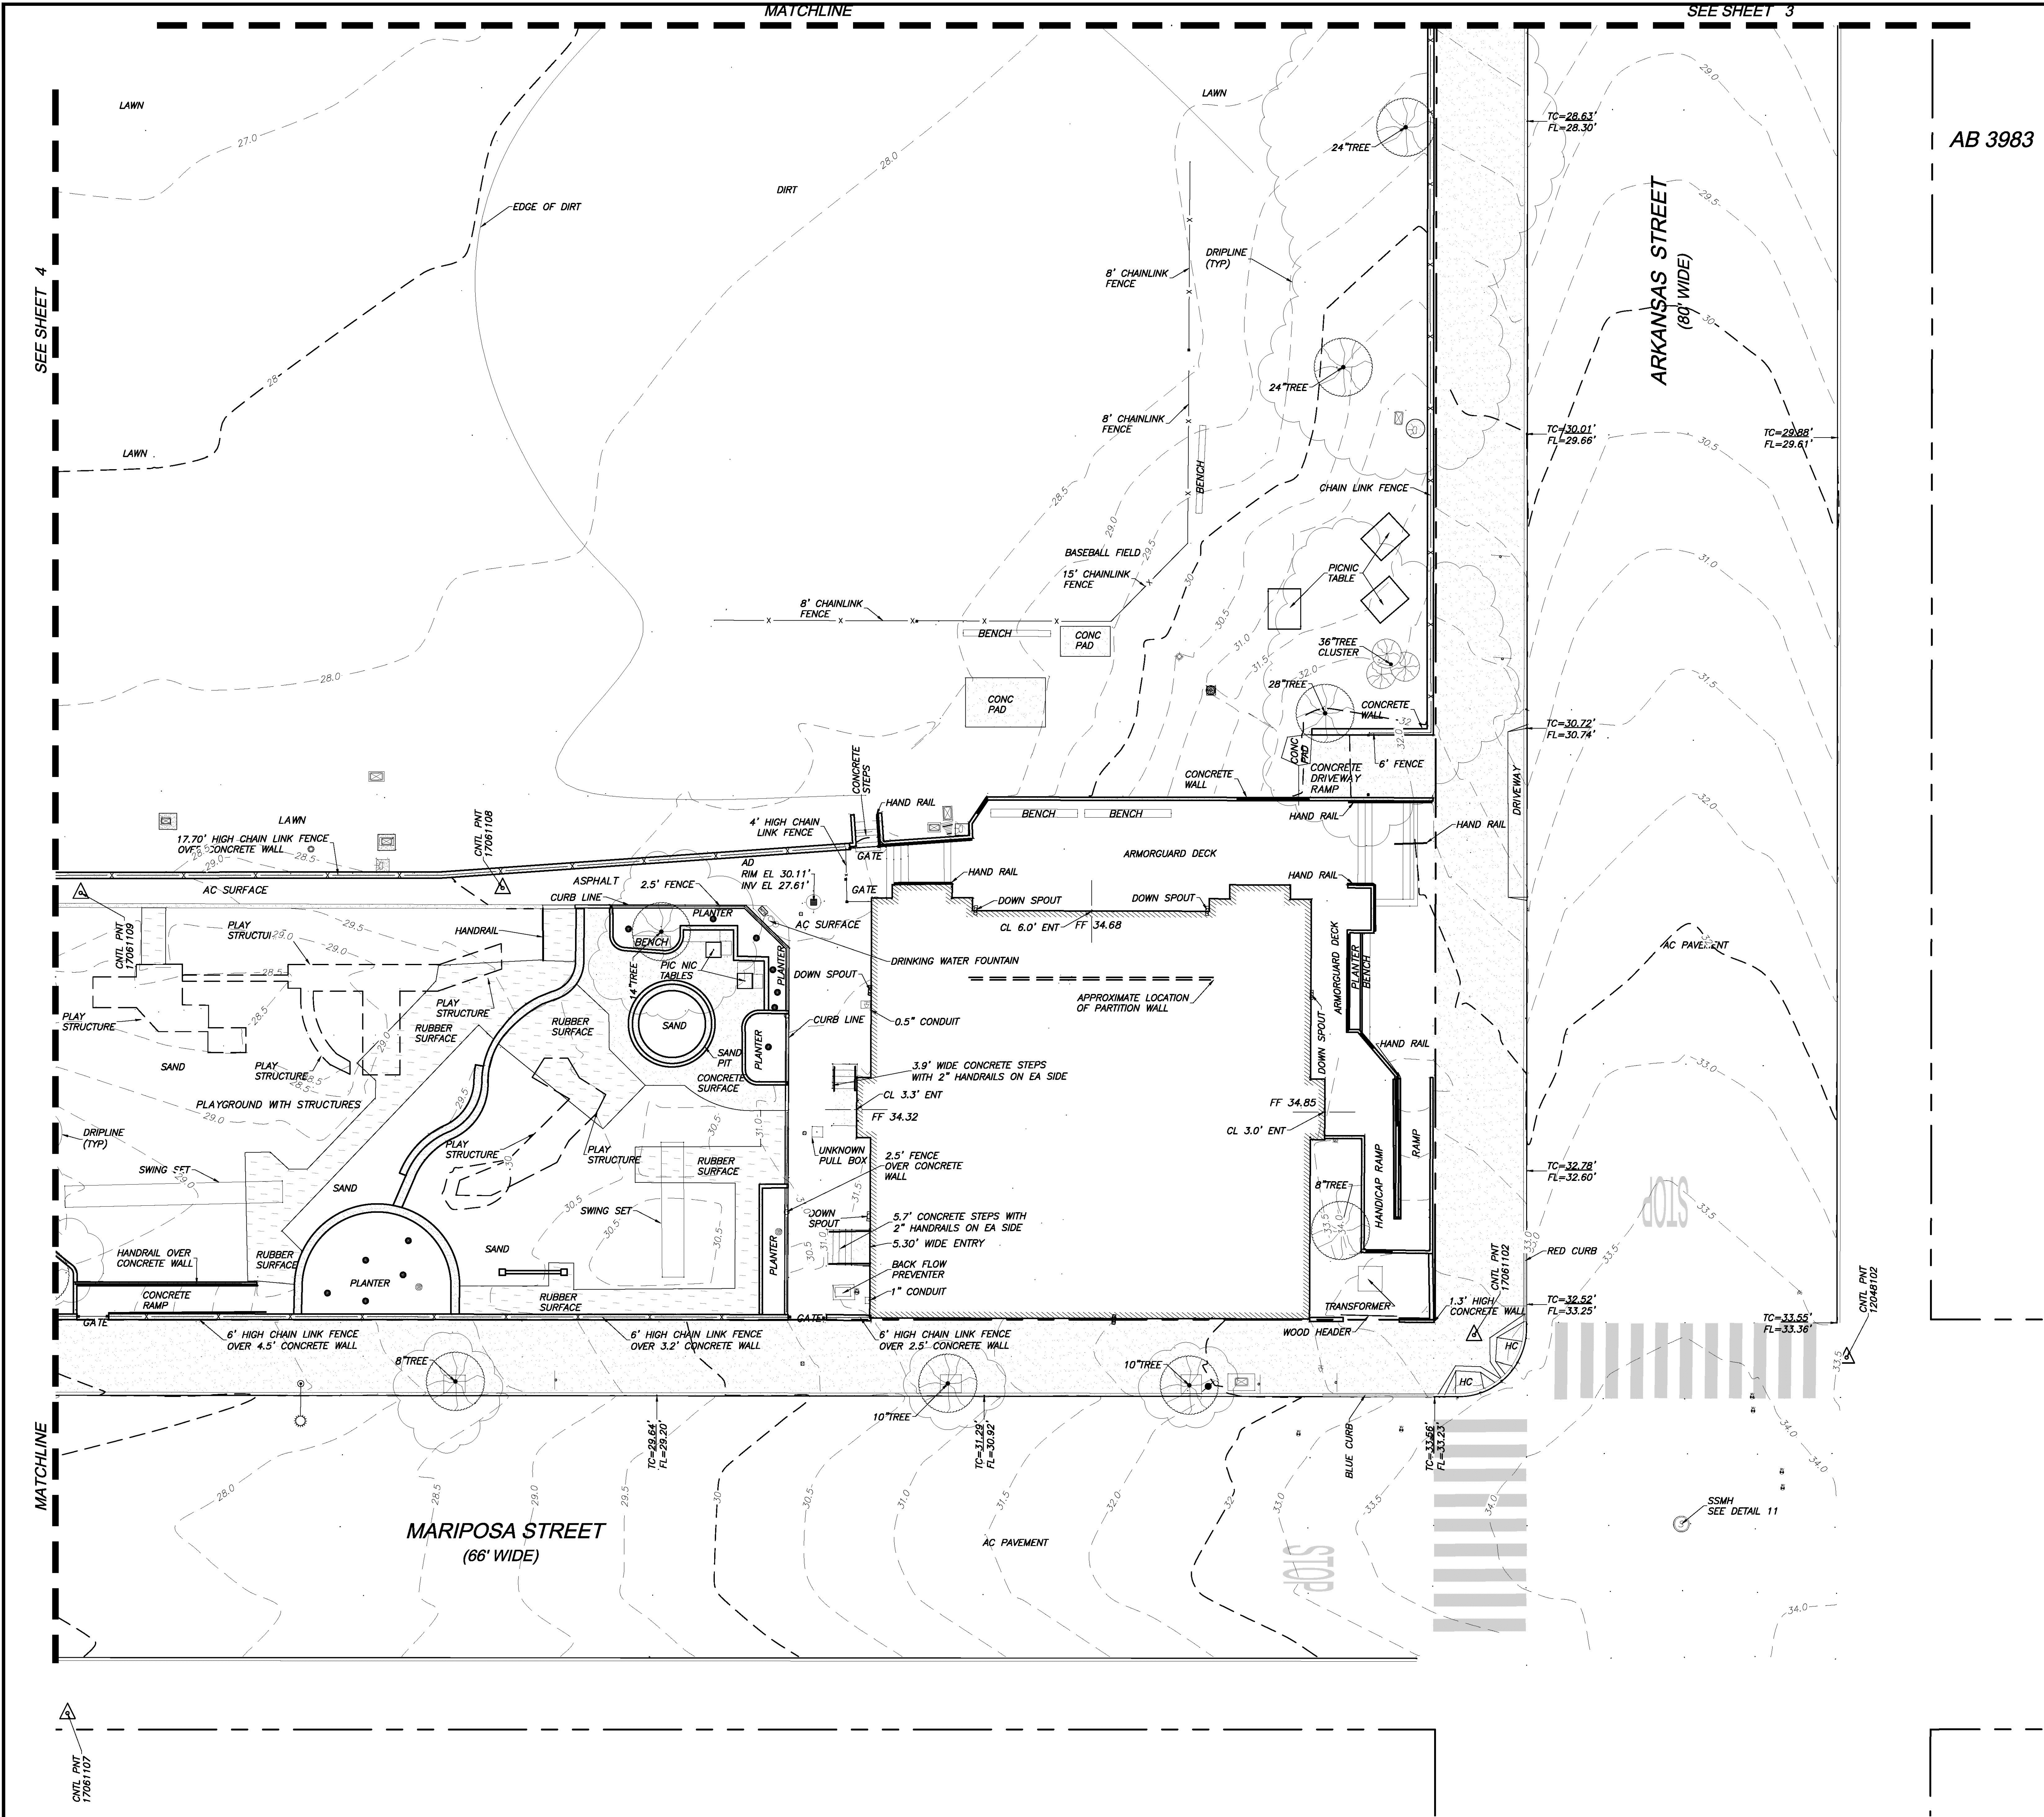


DETAIL 11
SCALE: NTS

CITY AND COUNTY SURVEYOR'S STATEMENT:


THIS TOPOGRAPHIC SURVEY WAS PERFORMED BY ME OR UNDER MY DIRECTION IN CONFORMANCE WITH THE REQUIREMENTS OF THE PROFESSIONAL LAND SURVEYOR'S ACT AT THE REQUEST OF THE CAPITAL AND PLANNING DIVISION, SAN FRANCISCO RECREATION AND PARK DEPARTMENT ON JULY 6, 2017.

BRUCE R. STORRS, CITY AND COUNTY SURVEYOR
CITY AND COUNTY OF SAN FRANCISCO

BY: _____ DATE: _____
BRUCE R. STORRS L.S. 6914
MY LICENSE EXPIRES: SEPTEMBER 30, 2017

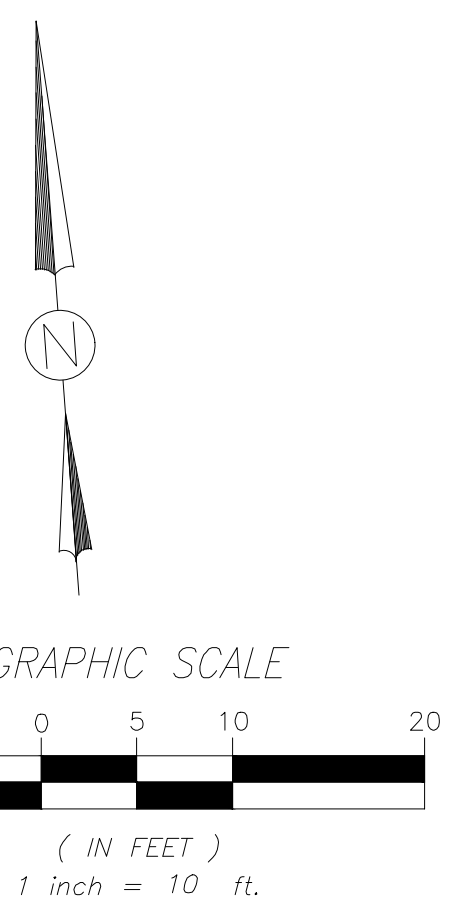

REV	BY	DATE	REVISIONS

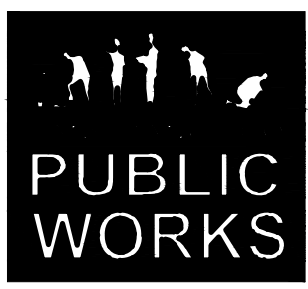

BUREAU OF STREET USE AND MAPPING

SAN FRANCISCO PUBLIC WORKS
CITY AND COUNTY OF SAN FRANCISCO

PHONE: 415.554.5827
FAX: 415.554.7840

SURVEYED BY:
DRAWN BY:
CHECKED BY:
APPROVED BY:



TOPO DATE:
AERIAL DATE:
AB:

JOB NO.:
ISSUE DATE:
SCALE:
SHEET:

OWNER:



501 Stryan St
San Francisco CA 94117
p 415.831.2700
e pdinfo@sfgov.org

CLIENT:



368 Connecticut St
San Francisco CA 94107
p 415.785.2427
e friends@jacksonpark@gmail.com

LANDSCAPE ARCHITECTURE:



2325 3rd street, suite 323
San Francisco CA 94107
p 415.323.0800
e admin@fletcherstudio.com


ARCHITECTURE:

Jackson Liles
ARCHITECTURE

2325 Third Street #206
San Francisco, CA 94107
415.621.1799
www.jacksonliles.com

JACKSON
PLAYGROUND
IMPROVEMENT
PROJECT

1645 17TH STREET
SAN FRANCISCO, CA 94107

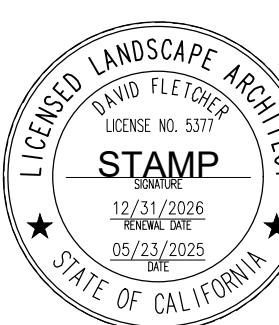

50% DESIGN
DEVELOPMENT

ISSUANCE RECORD	
DATE	DESCRIPTION
05.23.25	50% DD

REVISION RECORD

REV	DATE	DESCRIPTION
-----	------	-------------


DATE	NO.	DRAWN	CHD
05.23.25	14-003	A.Z., J.Z.	L.R., D.F.

DRAWING TITLE:

EXISTING
CONDITIONS &
SURVEY

SHEET NO:

G1.04

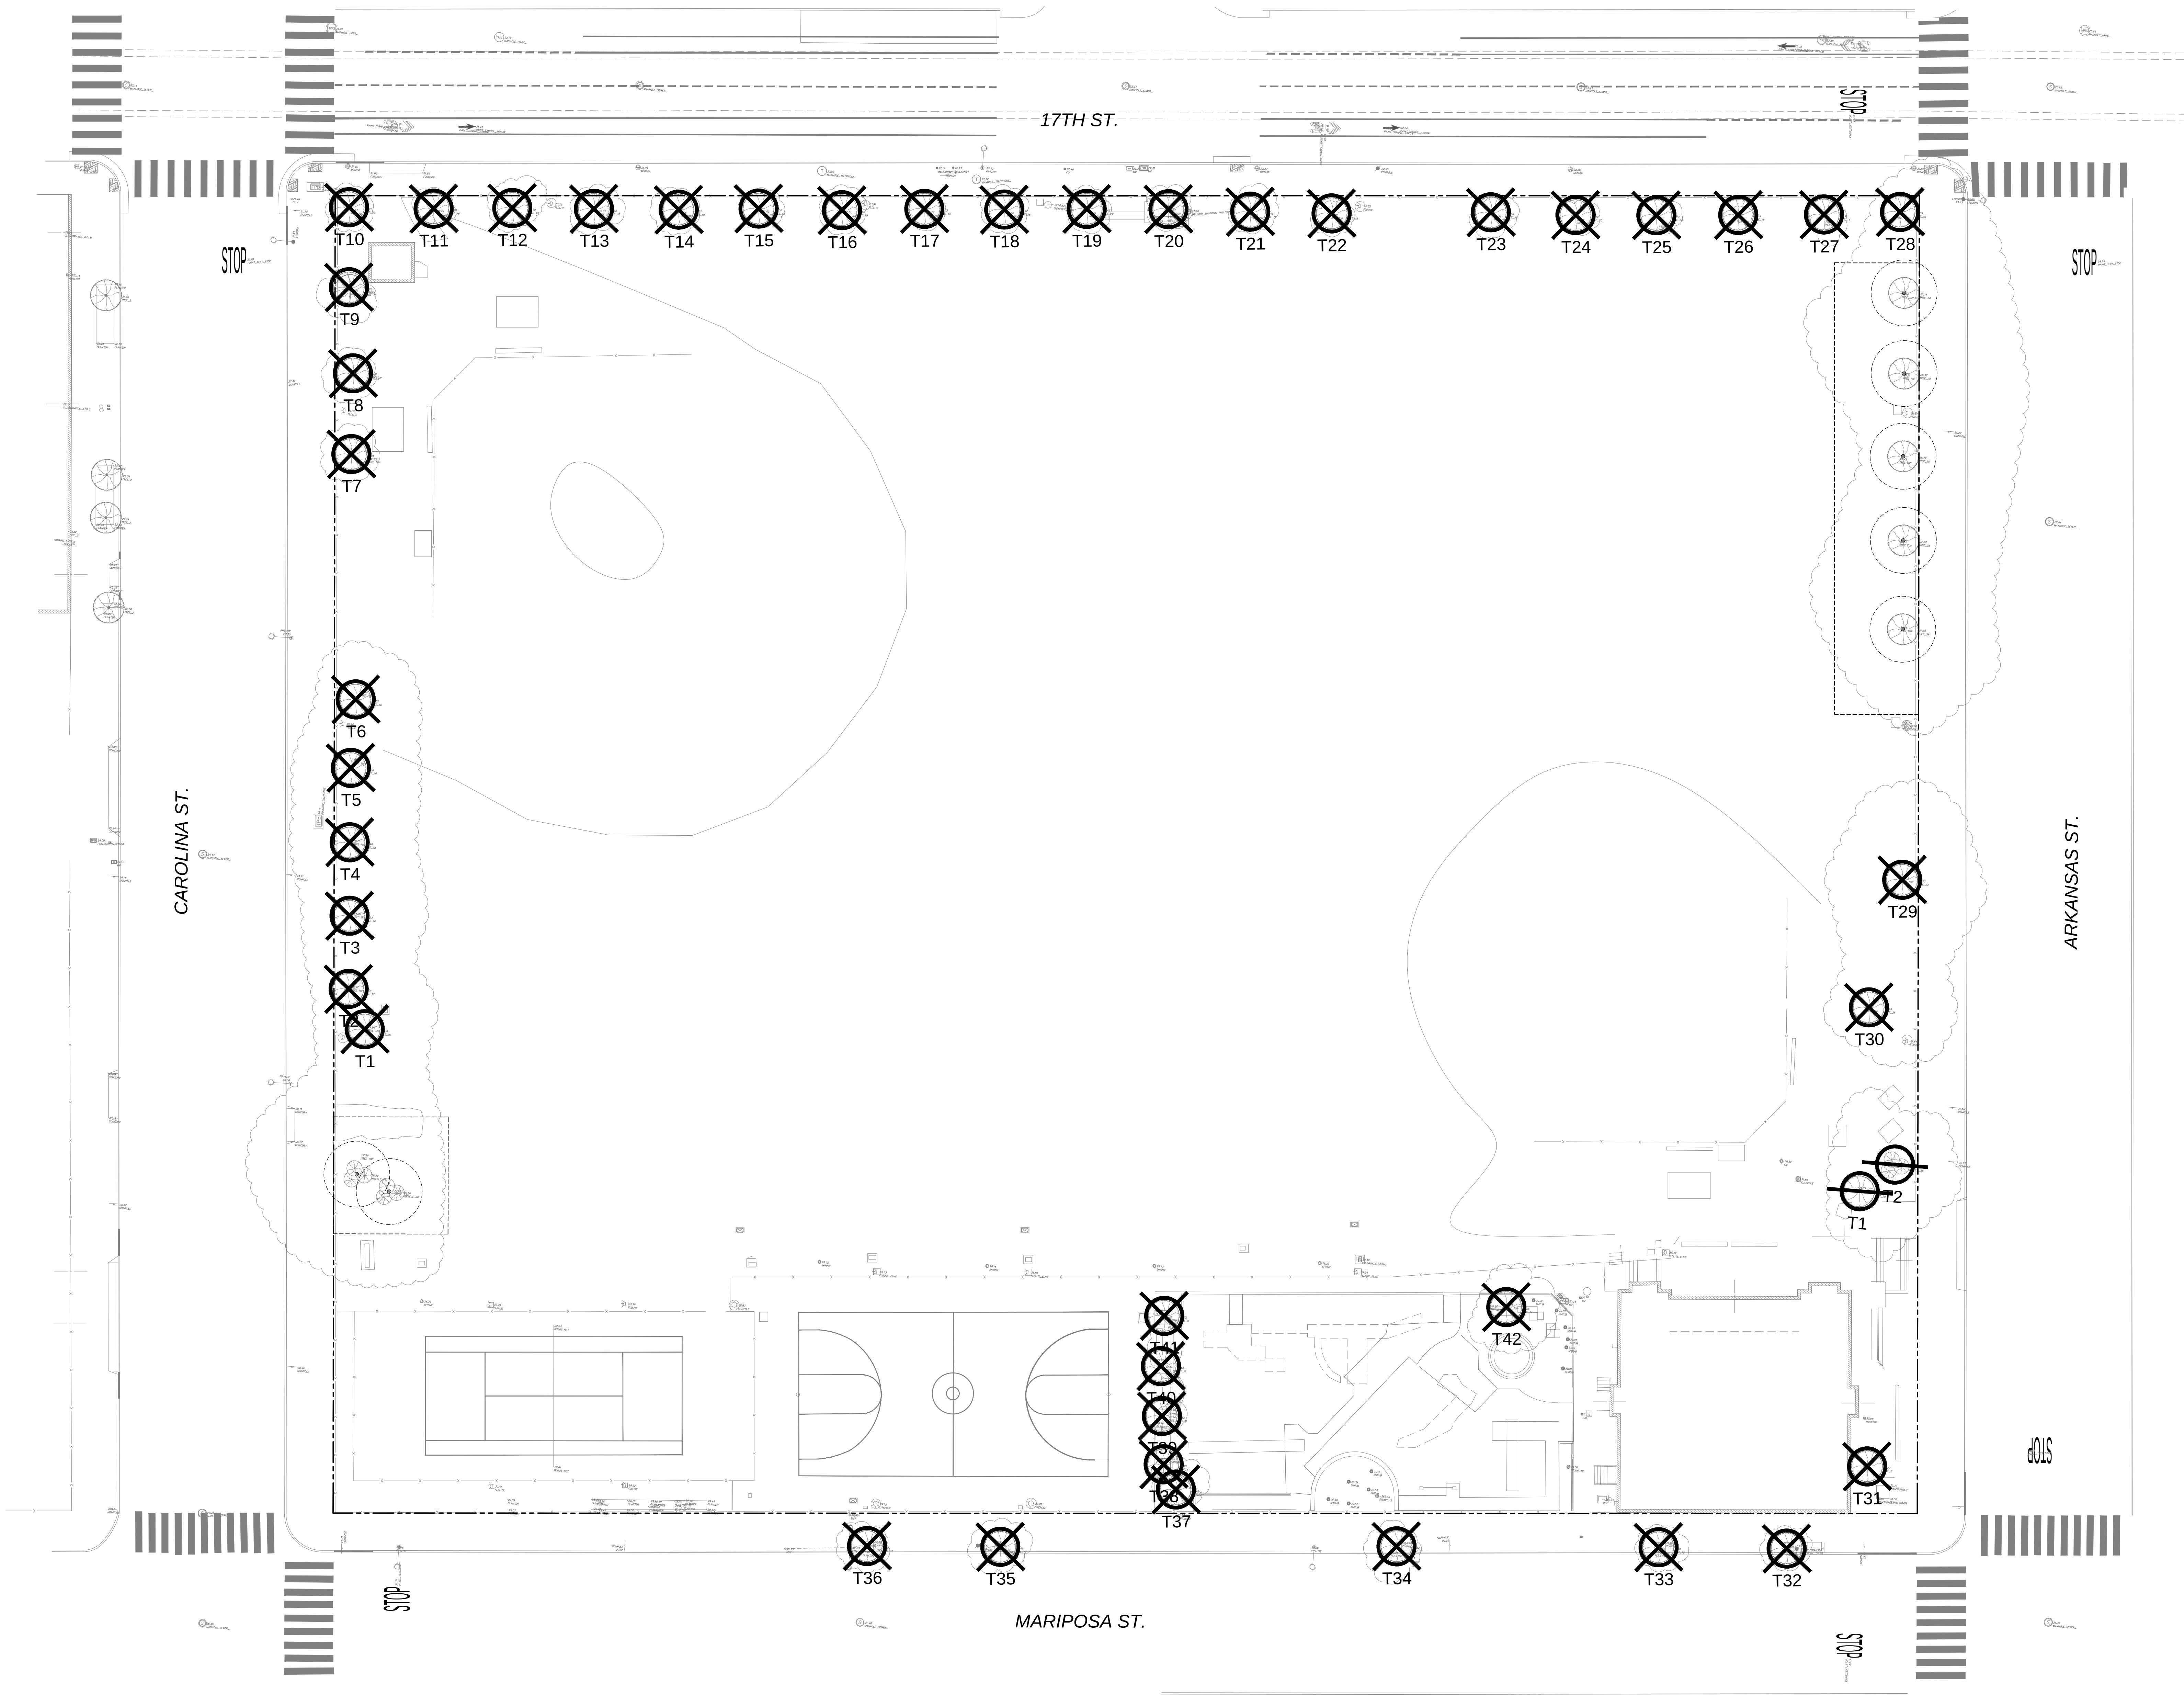

1 TREE PROTECTION AND REMOVAL PLAN

PROTECTION AND DEMOLITION LEGEND		
SYMBOL	QTY.	LABEL
	1	OLIVE TREES HARVESTED & MILLED FOR INTERIOR DECORATIVE USE
	7	(E) TREE TO REMAIN
	42	(E) TREE TO BE REMOVED
		TREE PROTECTION BOUNDARY (SEE ARBORIST REPORT FOR REQUIREMENTS)

OWNER:

501 Stryker St
San Francisco CA 94117
p 415.831.2700
e info@sfpov.org

CLIENT:


368 Connecticut St
San Francisco CA 94107
p 415.785.2427
e friendsofjacksonpark@gmail.com

LANDSCAPE ARCHITECTURE:

2325 3rd street, suite 323
San Francisco CA 94107
p 415.323.0800
e admin@fletcherstudio.com

ARCHITECTURE:
Jackson Liles
ARCHITECTURE
+ 2325 Third Street #206
San Francisco, CA 94107
415.621.1799
www.jacksonliles.com

**JACKSON
PLAYGROUND
IMPROVEMENT
PROJECT**
1645 17TH STREET
SAN FRANCISCO, CA 94107

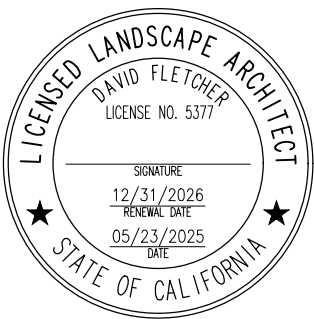

**50% DESIGN
DEVELOPMENT**

ISSUANCE RECORD	
DATE	DESCRIPTION
05.23.25	50% DD

REVISION RECORD		
REV	DATE	DESCRIPTION

DATE	NO.	DRAWN	CHKD
05.23.25	14-003	A.Z., J.Z.	L.E., D.F.

DRAWING TITLE:



**TREE
PROTECTION &
REMOVAL PLAN**

SHEET NO:

G2.10

JACKSON PLAYGROUND IMPROVEMENT PROJECT

CAROLINA STREET AND 17TH STREET
SAN FRANCISCO, CA

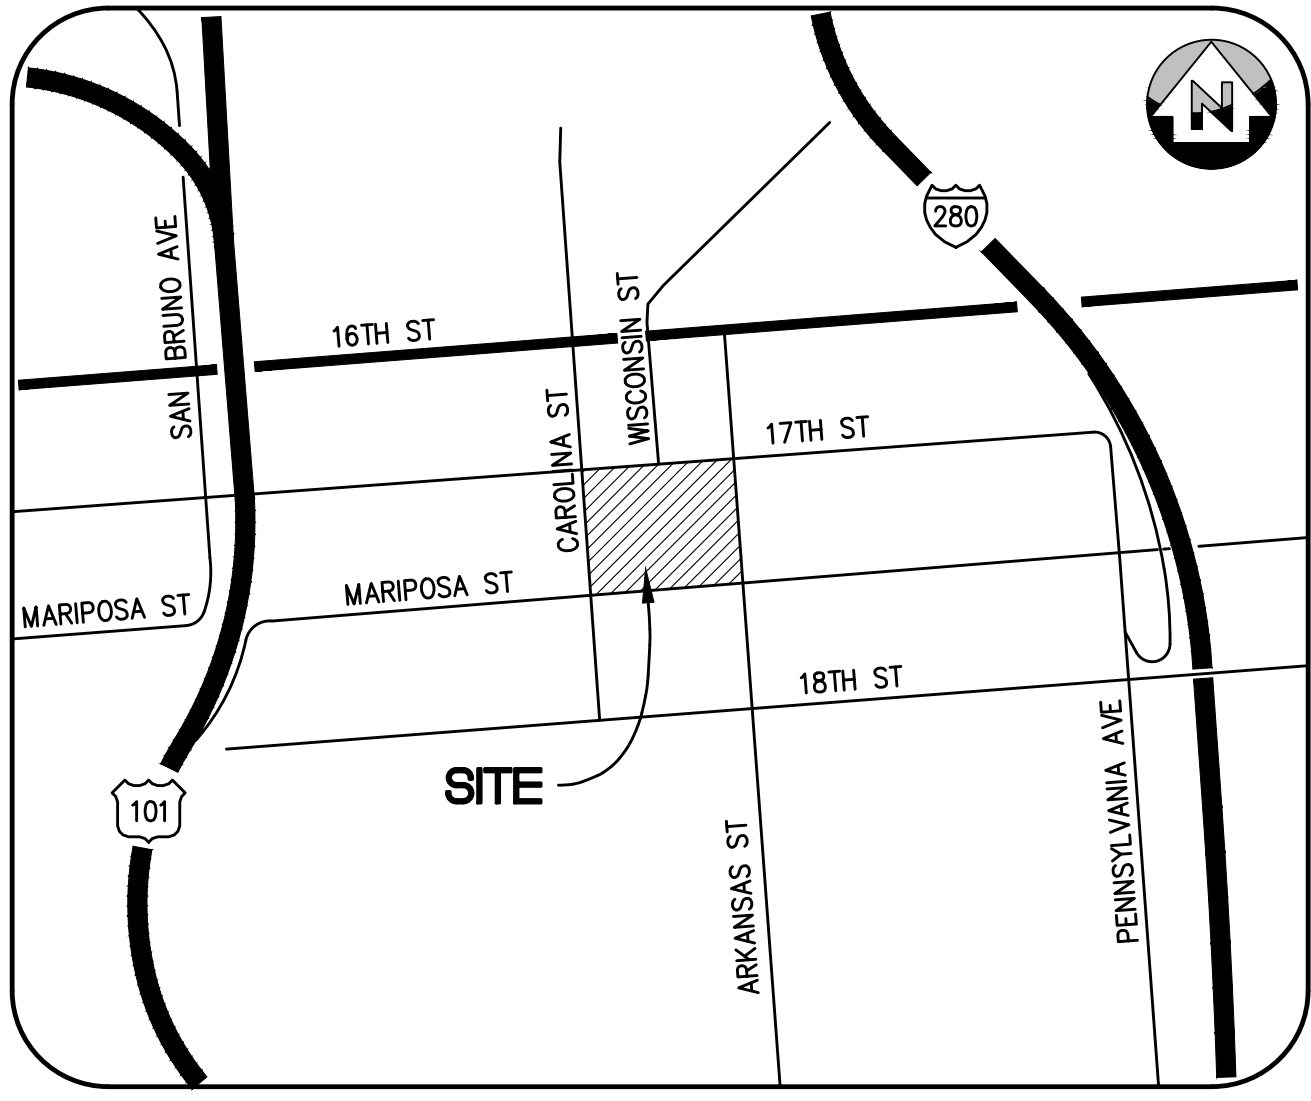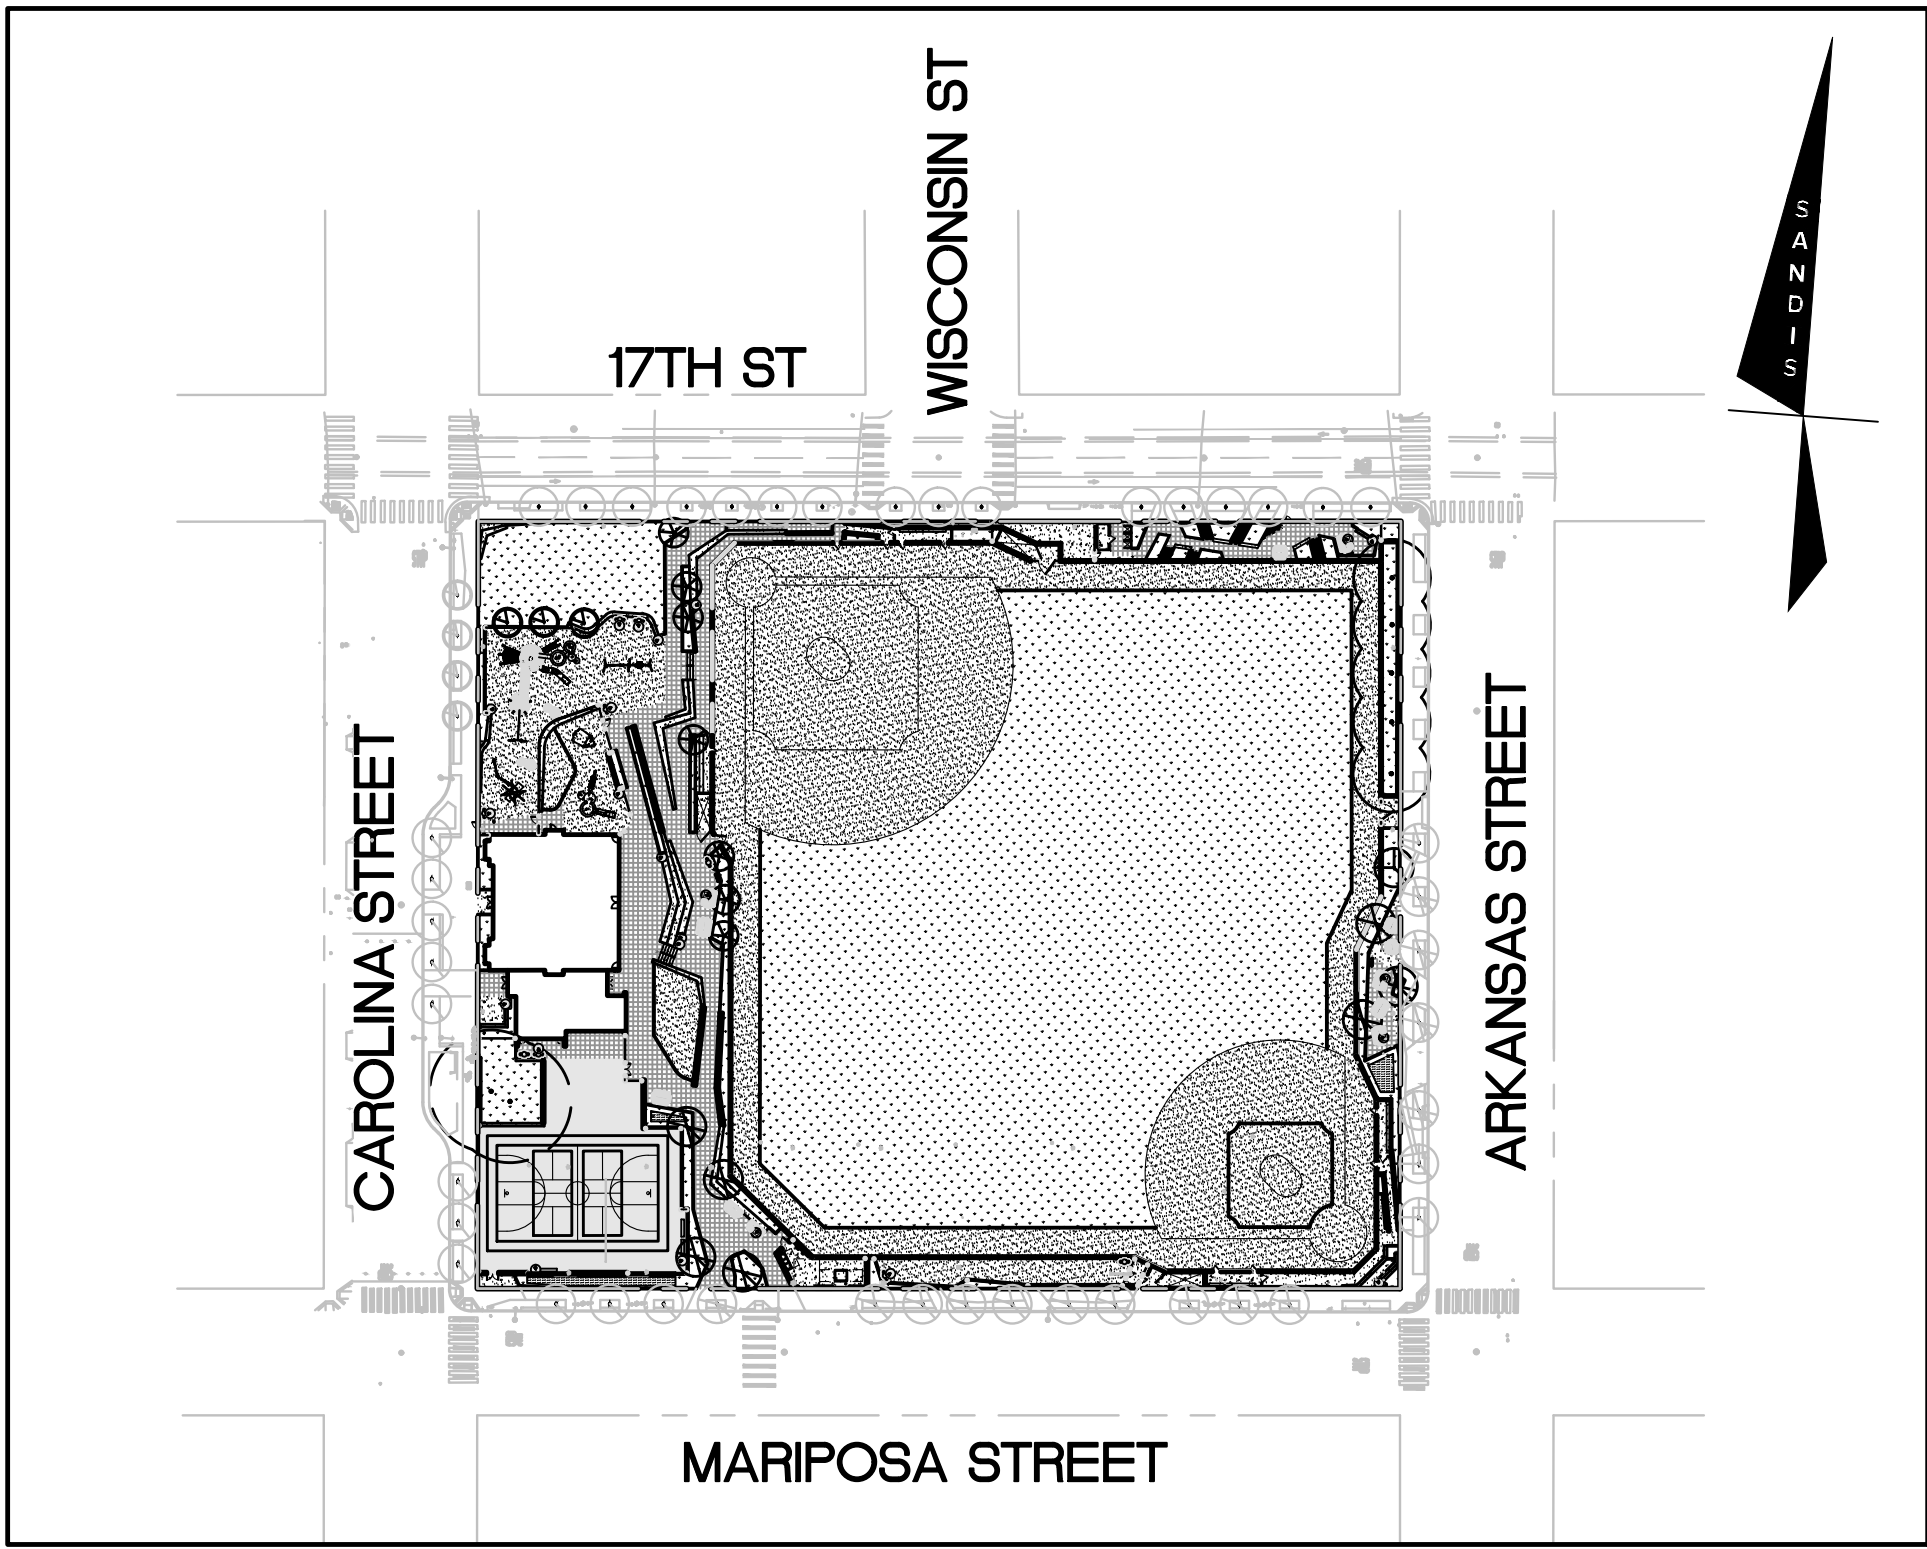

LEGEND

	EXISTING	PROPOSED
SAWCUT AND CONFORM LINE		
RETAINING WALL		
A.C. PAVEMENT		
CONC. VALLEY GUTTER		
CONC. SIDEWALK OR PAD		
6" CURB & GUTTER		
EDGE OF A.C. PAVEMENT		
6" VERTICAL CURB		
CENTER LINE		
SANITARY SEWER MAIN	8" SS	6" SS
STORM DRAIN MAIN	12" SD	15" SD
PERFORATED PIPE		6" SD
WATER MAIN	6" W	6" W
FIRE WATER MAIN	6" FW	4" FW
DOMESTIC WATER MAIN	6" DW	4" DW
CHILLED WATER MAIN	6" CHW	4" CHW
IRRIGATION LINE	2" IRR	4" IRR
HOT WATER SUPPLY & RETURN	HWS-HWR	HWS-HWR
STEAM LINE	ST	ST
TRENCH DRAIN		
CONDENSATE RETURN	CR	CR
METAL BEAM GUARD RAIL		
SILT FENCE		
FLOW LINE		
CHAIN LINK FENCE	X X	X X
GAS MAIN	G	2" G
ELECTRIC AND SIGNAL DUCT BANK	E	E
OVERHEAD ELECTRIC LINE	OHE	OHE
UNDERGROUND ELECTRIC LINE	UGE	UGE
STREET LIGHT CONDUIT	SL	SL
CONTOUR ELEVATION LINE	95	95.94
SPOT ELEVATION	x 95.94	FO 95.94
DIRECTION OF SLOPE		2:1 1X
GAS METER		GM
GAS VALVE		VM
WATER METER		WM
WATER VALVE		WM
FIRE HYDRANT		FMH
BACK FLOW PREVENTOR		BFV
POST INDICATOR VALVE		PIV
FIRE DEPARTMENT CONNECTION		FDV
WATER LINE TEE		
CAP AND PLUG END		
AIR RELEASE VALVE		ARV
SIGN		
ACCESSIBLE RAMP		
CONCRETE THRUST BLOCK		
REDUCER		
SANITARY SEWER MANHOLE	SSGO	SSGO
SANITARY SEWER CLEANOUT		
STORM DRAIN MANHOLE		
STORMCEPTOR		
STORM DRAIN AREA DRAIN		
STORM DRAIN CATCH BASIN		
STORM DRAIN CURB INLET		
STORM DRAIN CLEANOUT		
ELECTROLIER		
JOINT POLE		
OVERLAND RELEASE		
CONSTRUCTION DETAIL REFERENCE		

ABBREVIATIONS

AB	AGGREGATE BASE
AC	ASPHALT CONCRETE
AD	AREA DRAIN
ADA	AMERICANS WITH DISABILITIES ACT
ASB	AGGREGATE SUBBASE
BFP	BACK FLOW PREVENTOR
BLDC	BUILDING CORNER
BLDG	BUILDING
BOD	BOTTOM OF DOCK
BOL	BOLLARD
BOS	BOTTOM OF STEP
BOW	FG @ BOTTOM OF WALL
BVC	BEGIN VERTICAL CURVE
BW	BACK OF WALK
C	CONCRETE OR CIVIL
C&G	CURB AND GUTTER
CB	CATCH BASIN
CI	CAST IRON PIPE
CL	CENTER LINE OR CLASS
CMP	CORRUGATED METAL PIPE
CO	CLEANOUT
CONC	CONCRETE
CONST	CONSTRUCTION OR CONSTRUCT
CY	CUBIC YARD
DCDA	DOUBLE CHECK DETECTOR ASSEMBLY
DI	DROP INLET
DIP	DUCTILE IRON PIPE
DOM	DOMESTIC
DW	DOMESTIC WATER
DWG	DRAWING
E	EAST
EC	END OF CURVE
EP	EDGE OF PAVEMENT
ER	END OF RETURN
EVC	END VERTICAL CURVE
ELEV	ELEVATION
EX, EXIST.	EXISTING
FC	FACE OF CURB
FDC	FIRE DEPARTMENT CONNECTION
FF	FINISHED FLOOR
FG	FINISHED GRADE
FI	FIRE HYDRANT
FL	FLOW LINE
FOUND	FOUNDATION
FS	FINISHED SURFACE
FT	FOOT
FW	FIRE WATER
GE	GROUND ELEVATION
GB	GRADE BREAK
GV	GATE VALVE
HOR	ACCESSIBLE RAMP
HP	HIGH POINT
INV	INVERT ELEVATION
JP	JOINT POLE
JT	JOINT TRENCH
LIP	LIP OF GUTTER
LSA	LANDSCAPE ARCHITECT
MAX	MAXIMUM
MEP	MECHANICAL/ELECTRICAL/PLUMBING
MH	MANHOLE
MIN	MINIMUM
MPVC	MIDPOINT OF VERTICAL CURVE
MON	MONUMENT
N	NORTH
N.C.	NOT IN CONTRACT
NO	NUMBER
NTS	NOT TO SCALE
P	PAVEMENT ELEVATION
PCC	PORTLAND CEMENT CONCRETE /
PCV	POINT OF CONTINUOUS CURVATURE
PL	PROPERTY LINE
PMH	POWER MANHOLE
POC	POINT ON CURVE
PP	POWER POLE
PRC	POINT OF REVERSE CURVATURE
PVC	POLYVINYL CHLORIDE PIPE
R	RADIUS
RC	RELATIVE COMPACTION
RCP	REINFORCED CONCRETE PIPE
RPPA	REDUCED PRESSURE PRINCIPLE ASSEMBLY
R/W	RIGHT OF WAY
S	SLOPE OR SOUTH
S.A.D.	SEE ARCHITECTURAL DRAWINGS
SD	SEDIMENT BASIN
S.D.	SEE ELECTRICAL DRAWINGS
SE	SEE ELECTRICAL DRAWINGS
SF	SUBGRADE
S.L.D.	SEE LANDSCAPE DRAWINGS
S.M.D.	SEE MECHANICAL DRAWINGS
SMH	SIGNAL MANHOLE
S.P.D.	SEE PLUMBING DRAWINGS
SS	SANITARY SEWER
STA	STATION
STD	STANDARD
S/W	SIDEWALK
TC	TOP OF CURB
TD	TRENCH DRAIN
TOD	TOP OF DOCK
TOE	TOE OF SLOPE
TOS	TOP OF STAIR
TOW	FG @ TOP OF WALL
TS	TOP OF SLAB
TS	TYPICAL
UNLESS OTHERWISE NOTED	
UV	UNDERGROUND
VC	VERTICAL CURVE
WM	WATER METER
WV	WATER VALVE
W	WEST
WNF	WELDED WIRE FABRIC
WV	WITH

CONSTRUCTION NOTES

- ALL OFF-SITE CONSTRUCTION MATERIAL AND METHODS SHALL COMPLY WITH THE LATEST EDITION OF THE CITY & COUNTY OF SAN FRANCISCO AND THE LATEST CALTRANS STANDARD PLANS & SPECIFICATIONS.
- CONTRACTOR SHALL LEAVE AN EMERGENCY PHONE NUMBER WITH THE CITY & COUNTY OF SAN FRANCISCO POLICE AND FIRE DEPARTMENTS.
- CONTRACTOR SHALL POST ON THE SITE EMERGENCY TELEPHONE NUMBERS FOR PUBLIC WORKS, AMBULANCE, POLICE, AND FIRE DEPARTMENTS.
- CONTRACTOR SHALL NOTIFY ALL PUBLIC OR PRIVATE UTILITY OWNERS 48 HOURS PRIOR TO COMMENCEMENT OF WORK ADJACENT TO THE UTILITY UNLESS AN EXCAVATION PERMIT SPECIFIES OTHERWISE.
- THE CONTRACTOR SHALL HIRE A STREET CLEANING CONTRACTOR TO CLEAN UP DIRT AND DEBRIS FROM CITY STREETS THAT ARE ATTRIBUTABLE TO THE DEVELOPMENT'S CONSTRUCTION ACTIVITIES.
- ALL GRADING SHALL BE PERFORMED IN SUCH A MANNER AS TO COMPLY WITH THE STANDARDS ESTABLISHED BY THE AIR QUALITY MAINTENANCE DISTRICT FOR AIRBORNE PARTICULATES (DUST).
- ALL GRADING SHALL CONFORM TO APPROVED SPECIFICATIONS PRESENTED HEREON OR ATTACHED HERETO. ALL GRADING WORK SHALL BE OBSERVED AND APPROVED BY THE SOILS ENGINEER. THE GEOTECHNICAL ENGINEER SHALL BE NOTIFIED AT LEAST 48 HOURS BEFORE BEGINNING ANY GRADING. UNOBSERVED AND UNAPPROVED GRADING WORK SHALL BE REMOVED AND REDONE AT THE CONTRACTORS EXPENSE.
- ALL MATERIALS, REQUIRED FOR THE COMPLETE EXECUTION OF THE PROJECT, SHALL BE FURNISHED AND INSTALLED BY THE CONTRACTOR UNLESS OTHERWISE NOTED.
- THE CONTRACTOR SHALL PROVIDE ALL LIGHTS, SIGNS, BARRICADES, FLAGMEN OR OTHER DEVICES NECESSARY TO PROVIDE FOR PUBLIC SAFETY DURING THE CONSTRUCTION PERIOD.
- THE CONTRACTOR SHALL BE RESPONSIBLE TO REPAIR OR REPLACE ANY EXISTING IMPROVEMENTS OF UNDERGROUND FACILITIES DAMAGED DURING THE CONSTRUCTION PERIOD.
- THE CONTRACTOR SHALL BE RESPONSIBLE FOR OBTAINING ALL ENCROACHMENT, EXCAVATION, CONCRETE, ELECTRICAL, PLUMBING, ETC. PERMITS NECESSARY PRIOR TO BEGINNING CONSTRUCTION FOR ANY WORK.
- THE CONTRACTOR SHALL HAVE A SUPERINTENDENT OR REPRESENTATIVE ON SITE AT ALL TIMES DURING CONSTRUCTION.
- STORAGE OF CONSTRUCTION MATERIAL AND EQUIPMENT ON CITY STREETS WILL NOT BE PERMITTED.
- CONSTRUCTION EQUIPMENT SHALL BE PROPERLY MUFFLED. UNNECESSARY IDLING OF GRADING CONSTRUCTION EQUIPMENT IS PROHIBITED.
- CONSTRUCTION EQUIPMENT, TOOLS, ETC. SHALL NOT BE CLEANED OR RINSED INTO A STREET, GUTTER OR STORM DRAIN.
- A CONTAINED AND COVERED AREA ON-SITE SHALL BE USED FOR STORAGE OF CEMENT BAGS, PAINTS, FLAMMABLE OILS, FERTILIZERS, PESTICIDES OR ANY OTHER MATERIALS THAT HAVE POTENTIAL FOR BEING DISCHARGED TO THE STORM DRAIN SYSTEM BY WIND OR IN THE EVENT OF A MATERIAL SPILL.
- ALL CONSTRUCTION DEBRIS SHALL BE GATHERED ON A REGULAR BASIS AND PLACED IN A DUMPSTER WHICH IS EMPTIED OR REMOVED WEEKLY. WHEN FEASIBLE, TARPS SHALL BE USED ON THE GROUND TO COLLECT FALLEN DEBRIS OR SPLATTERS THAT COULD CONTRIBUTE TO STORMWATER POLLUTION.
- ANY TEMPORARY ON-SITE CONSTRUCTION PILES SHALL BE SECURELY COVERED WITH A TARP OR OTHER DEVICE TO CONTAIN DEBRIS.
- CONCRETE TRUCKS AND CONCRETE FINISHING OPERATIONS SHALL NOT DISCHARGE WASH WATER INTO THE STREET GUTTERS OR DRAINS.

DISCREPANCIES

IF THERE ARE ANY DISCREPANCIES BETWEEN DIMENSIONS IN DRAWINGS AND EXISTING CONDITIONS WHICH WILL AFFECT THE WORK, THE CONTRACTOR SHALL BRING SUCH DISCREPANCIES TO THE ATTENTION OF THE ENGINEER FOR ADJUSTMENT BEFORE PROCEEDING WITH THE WORK. THE CONTRACTOR SHALL BE RESPONSIBLE FOR THE PROPER FITTING OF ALL WORK AND FOR THE COORDINATION OF ALL TRADES, SUBCONTRACTORS, AND PERSONS ENGAGED UPON THIS CONTRACT.

UTILITY/POTHOLE NOTE

THE TYPES, LOCATIONS, SIZES AND /OR DEPTHS OF EXISTING UNDERGROUND UTILITIES AS SHOWN ARE APPROXIMATE AND WERE OBTAINED FROM SOURCES OF VARYING RELIABILITY. ONLY ACTUAL EXCAVATION WILL REVEAL THE TYPES, EXTENT, SIZES, LOCATIONS AND DEPTHS OF SUCH UNDERGROUND UTILITIES. A REASONABLE EFFORT HAS BEEN MADE TO LOCATE AND DELINEATE ALL KNOWN UNDERGROUND UTILITIES. HOWEVER, THE ENGINEER CAN ASSUME NO RESPONSIBILITY FOR THE COMPLETENESS OR ACCURACY OF ITS DELINEATION OF SUCH UNDERGROUND UTILITIES WHICH MAY BE ENCOUNTERED, BUT WHICH ARE NOT SHOWN ON THESE PLANS. THE CONTRACTOR SHALL BE RESPONSIBLE FOR LOCATING ALL UNDERGROUND FACILITIES AND UTILITIES BY POTHOLES PRIOR TO COMMENCING CONSTRUCTION.

PRELIMINARY EARTHWORK QUANTITIES

CUT 7,500 CY
FILL 5,000 CY
BALANCE 1,500 CY EXPORT

THE EARTHWORK QUANTITIES SHOWN ARE PROVIDED FOR THE PURPOSE OF INITIAL ESTIMATES ONLY. SIGNIFICANT CHANGES TO THESE VOLUMES ARE LIKELY TO OCCUR AS THE PROJECT DESIGN IS DEVELOPED.

SURVEY NOTE

BACKGROUND INFORMATION IS A TOPOGRAPHIC SURVEY PREPARED BY SAN FRANCISCO DEPARTMENT OF PUBLIC WORKS.

PROJECT DESCRIPTION

THE PROJECT INCLUDES THE DEMOLITION OF THE EXISTING JACKSON PARK AND ITS RECONSTRUCTION. THIS WILL INCLUDE NEW BASEBALL AND SOFTBALL FIELDS, THE RELOCATION OF THE EXISTING CLUB HOUSE, CONSTRUCTION OF A NEW GYMNASIUM, AND PARK IMPROVEMENTS INCLUDING SITTING AND GATHERING AREAS AND LANDSCAPING. NEW UTILITY SERVICES ARE PROPOSED TO SERVE BOTH THE BUILDINGS AND THE PROPOSED SITE IMPROVEMENTS.

CIVIL SHEET INDEX

C1.00	NOTES, LEGEND & ABBREVIATIONS
C2.10	DEMOLITION PLAN (ONSITE)
C2.11	DEMOLITION PLAN (OFFSITE)
C3.10	GRADING AND DRAINAGE PLAN (ONSITE)
C3.11	GRADING PLAN (OFFSITE)
C4.10	UTILITY PLAN (ONSITE)
C4.11	UTILITY PLAN (OFFSITE)
C5.10	STORMWATER MANAGEMENT PLAN (ONSITE)
C8.10	EROSION CONTROL PLAN (ONSITE)
C8.11	EROSION CONTROL PLAN (OFFSITE)
C8.12	EROSION CONTROL DETAILS

CONSTRUCTION CONTRACTOR AGREES THAT IN ACCORDANCE WITH GENERALLY ACCEPTED CONSTRUCTION PRACTICES, CONSTRUCTION CONTRACTOR WILL BE REQUIRED TO ASSUME SOLE AND COMPLETE RESPONSIBILITY FOR JOB SITE CONDITIONS DURING THE COURSE OF CONSTRUCTION OF THE PROJECT, INCLUDING SAFETY OF ALL PERSONS AND PROPERTY, THAT THIS REQUIREMENT SHALL BE MADE TO APPLY CONTINUOUSLY AND NOT BE LIMITED TO NORMAL WORKING HOURS AND CONSTRUCTION CONTRACTOR FURTHER AGREES TO DEFEND, INDEMNIFY AND HOLD DESIGN PROFESSIONAL HARMLESS FROM ANY AND ALL LIABILITY, REAL OR ALLEGED, IN CONNECTION WITH THE PERFORMANCE OF WORK ON THIS PROJECT, EXCEPTING LIABILITY ARISING FROM SOLE NEGLIGENCE OF DESIGN PROFESSIONAL.

UNAUTHORIZED CHANGES AND USES

CUTION: THE ENGINEER PREPARING THESE PLANS WILL NOT BE RESPONSIBLE FOR, OR LIABLE FOR, UNAUTHORIZED CHANGES TO OR USES OF THESE PLANS. ALL CHANGES TO THE PLANS MUST BE IN WRITING AND MUST BE APPROVED BY THE PREPARER OF THE PLANS.



OWNER:



501 Stryker St
San Francisco CA 94117
p 415.831.2700
e pdinfo@sfpov.org

CLIENT:



368 Connecticut St
San Francisco CA 94117
p 415.786.2427
e friends@jacksonhillpark@gmail.com

LANDSCAPE ARCHITECTURE:

2325 3rd street, suite 323
San Francisco CA 94107
p 415.323.0850
e admin@fletcherstudio.com


ARCHITECTURE:

Jackson Liles
ARCHITECTURE

2325 Third Street #206
San Francisco, CA 94107
415.621.1799

www.jacksonliles.com

SUB-CONSULTANT:

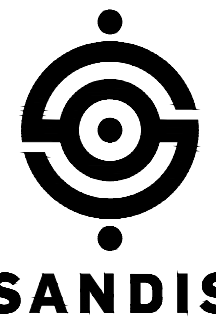

BUILD ON.
SANDIS.NET

JACKSON PLAYGROUND IMPROVEMENT PROJECT

1645 17TH STREET
SAN FRANCISCO, CA 94107

50% DESIGN DEVELOPMENT

ISSUANCE RECORD	
DATE	DESCRIPTION
05.23.25	80% DD

REVISION RECORD		
REV	DATE	DESCRIPTION


DATE	NO.	DRAWN	CHKD
05.23.25	14-003	T.G., T.K.	S.C.

DRAWING TITLE:

NOTES, LEGEND & ABBREVIATIONS

SHEET NO:

C1.00

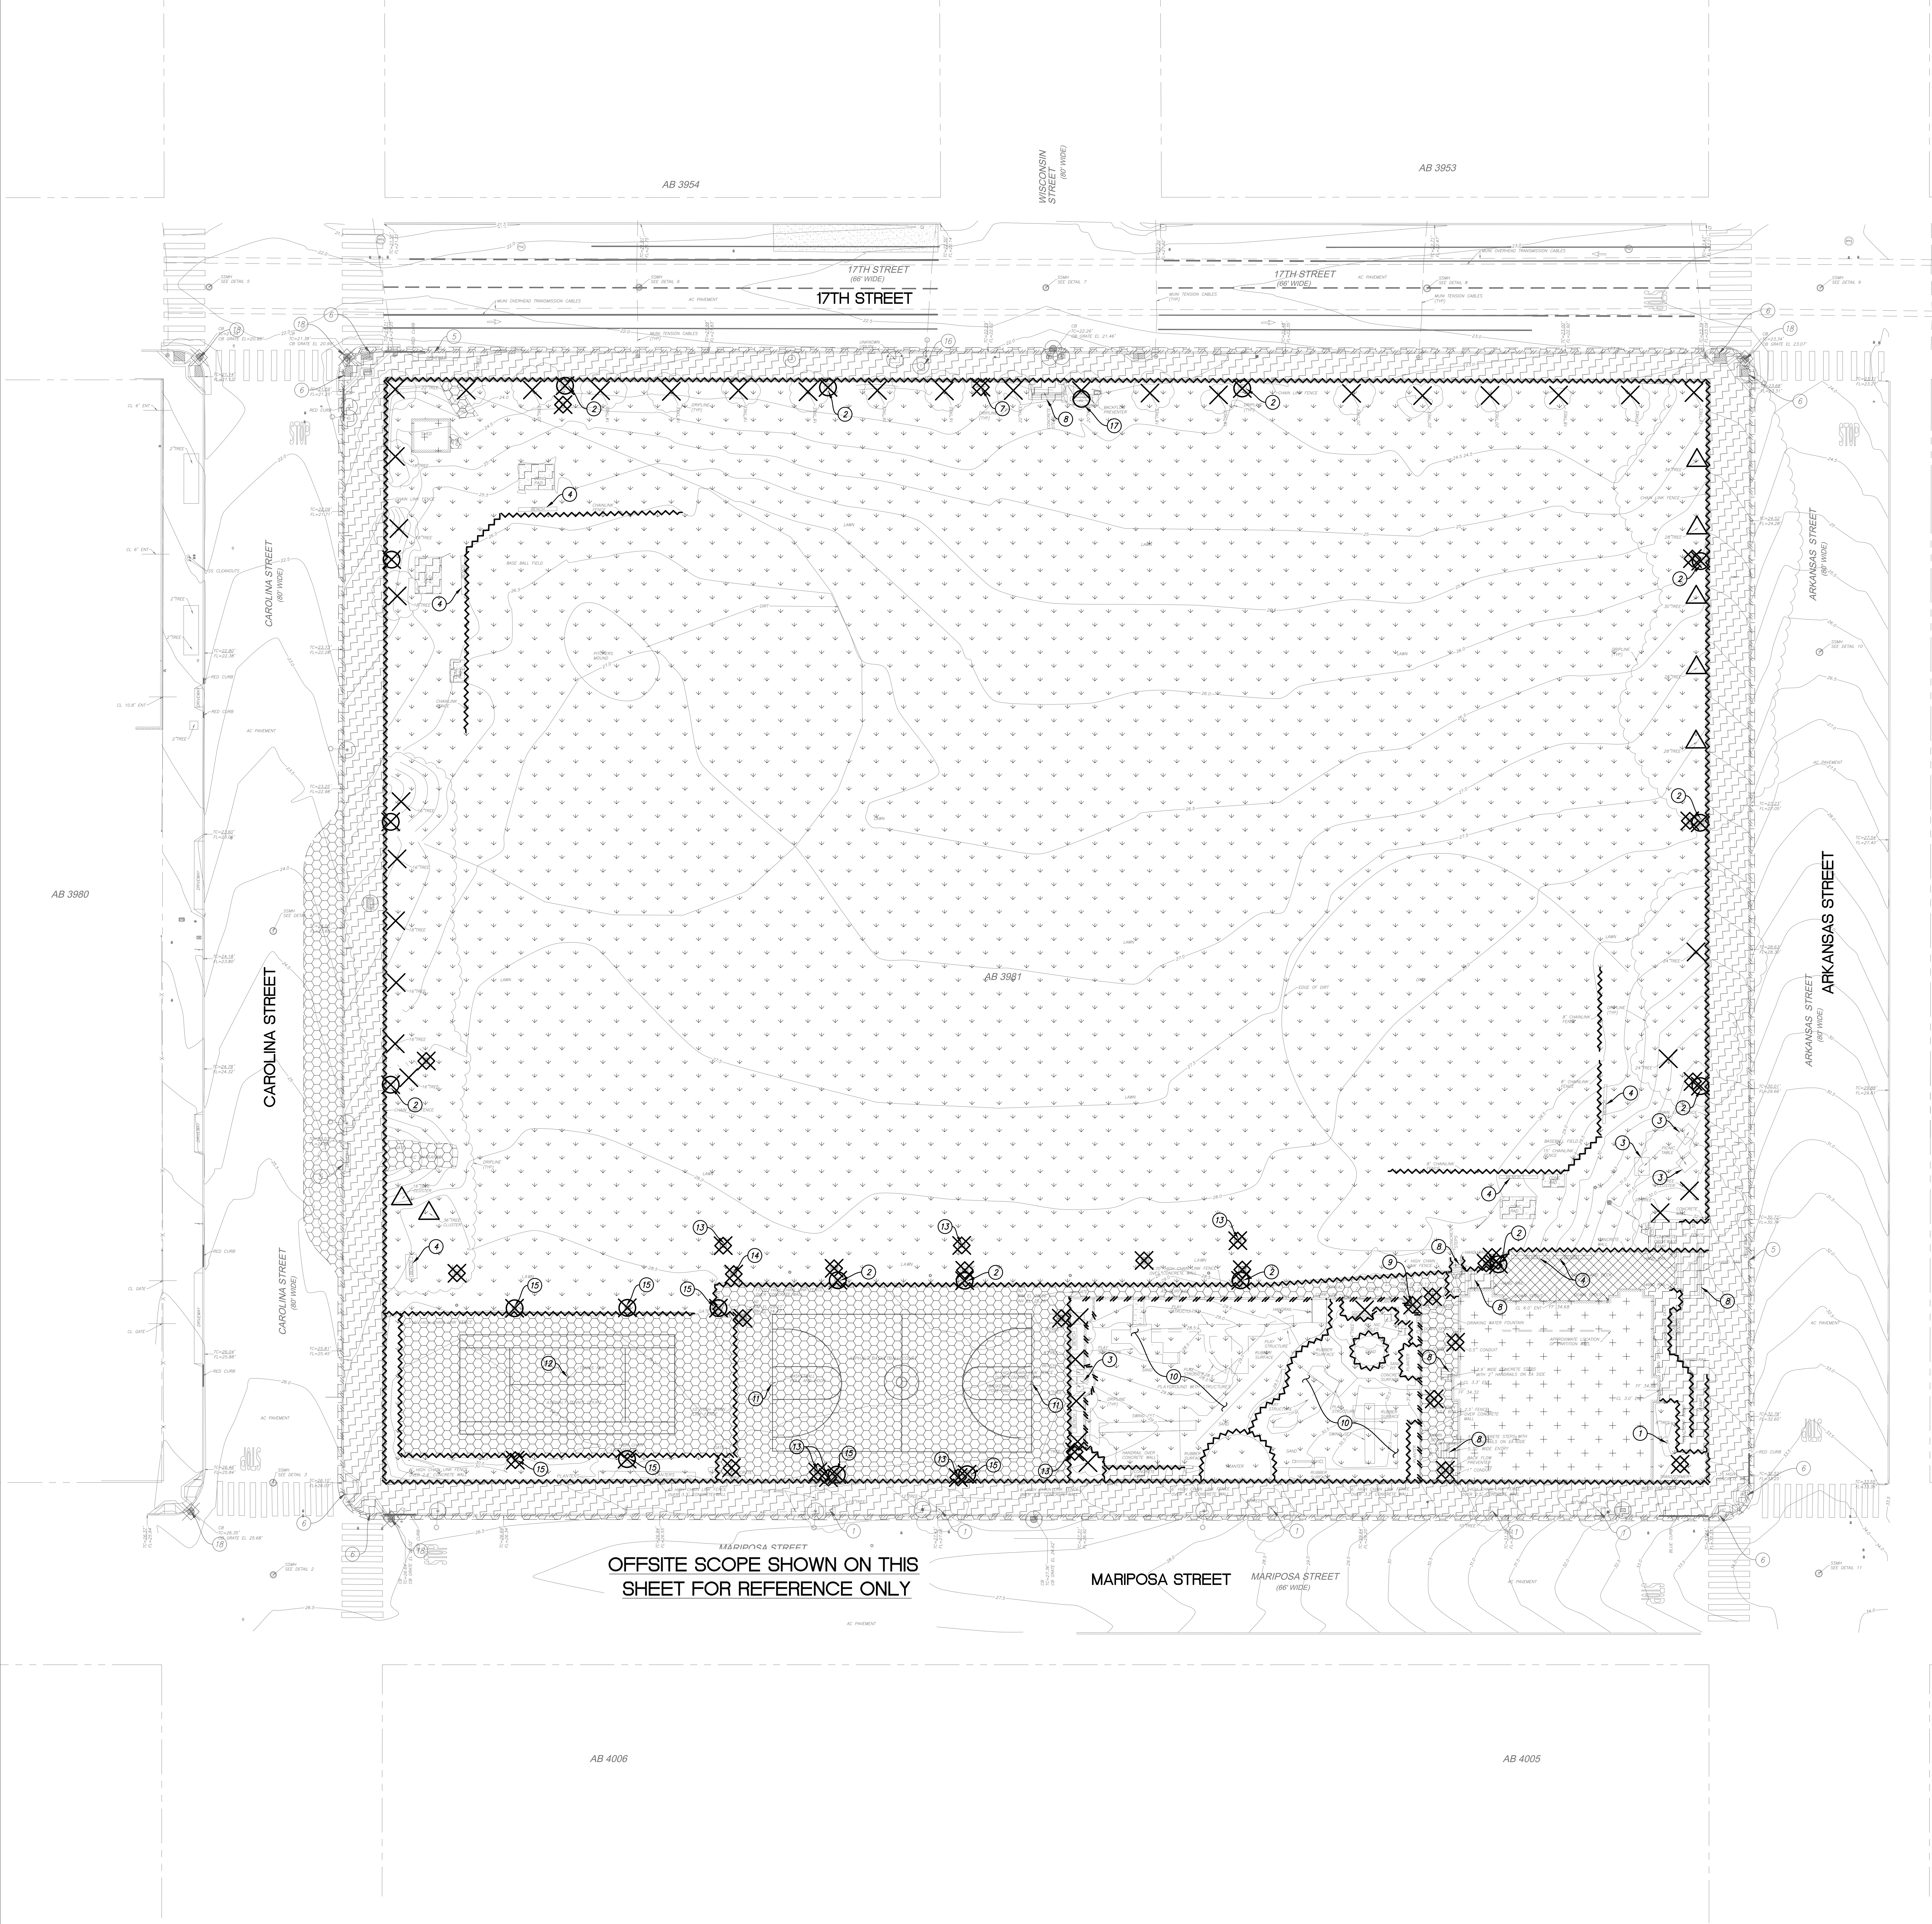

LEGEND

- SAWCUT
- DEMO AND REMOVE EX. ASPHALT PAVEMENT AND EX. BASE MATERIAL
- DEMO AND REMOVE EX. CONCRETE AND BASE MATERIAL
- DEMO AND REMOVE EX. PAVEMENT AND BASE MATERIAL
- CLEAR AND GRUB
- BUILDING RELOCATION, SEE ARCHITECTURAL PLANS
- DEMO & REMOVE EX. CURB AND GUTTER
- DEMO AND REMOVE EX. WALL OR FENCE
- DEMO AND REMOVE EX. UTILITY LINE
- CUT AND CAP EX. UTILITY LINE
- DEMO AND REMOVE EX. STREETLIGHT AND FOUNDATION
- DEMO AND REMOVE EX. TREE
- PROTECT EXISTING UTILITY TO REMAIN
- PROTECT EXISTING TREE TO REMAIN

GENERAL NOTES

- CONTRACTOR TO PROTECT ALL UTILITY STRUCTURES, SIGNS, AND TREES OUTSIDE OF PARK PROPERTY LINE.
- CONTRACTOR TO DEMOLISH AND REMOVE ALL UTILITY STRUCTURES, BUILDINGS, TABLES, SIGNS, FENCES, ASPHALT PAVEMENT, PAVERS, CONCRETE STAIRS, AND ALL UTILITY LINES ON-SITE.
- CONTRACTOR TO CLEAR AND GRUB ALL LANDSCAPE, SAND, AND RUBBER SURFACES.
- CONTRACTOR TO DEMOLISH ALL SIDEWALK AND VERTICAL CURB OFFSITE UP TO EDGE OF PAVEMENT.

SHEET NOTES:

- PROTECT EXISTING TREE TO REMAIN.
- DEMOLISH AND REMOVE EXISTING STADIUM LIGHTS.
- DEMOLISH AND REMOVE EXISTING PICNIC TABLE.
- DEMOLISH AND REMOVE EXISTING BENCH.
- DEMOLISH AND REMOVE EXISTING DRIVEWAY.
- DEMOLISH AND REMOVE EXISTING CURB RAMP.
- DEMOLISH AND REMOVE EXISTING SIGN.
- DEMOLISH AND REMOVE EXISTING CONCRETE STAIRS.
- DEMOLISH AND REMOVE EXISTING DRINKING WATER FOUNTAIN.
- DEMOLISH AND REMOVE BASKETBALL POLE AND HOOP.
- DEMOLISH AND REMOVE TENNIS NET.
- DEMOLISH AND REMOVE EXISTING PULL BOX.
- DEMOLISH AND REMOVE EXISTING CONCRETE STRUCTURE.
- DEMOLISH AND REMOVE EXISTING STREETLIGHT.
- PROTECT EXISTING SIGN TO REMAIN.
- PROTECT EXISTING IRRIGATION SERVICE.

OWNER:



501 Stryker St
San Francisco CA 94117
p 415.831.2700
e pdinfo@sfparks.org

CLIENT:



368 Connecticut St
San Francisco CA 94107
p 415.785.2427
e friends@jacksonpark@gmail.com

LANDSCAPE ARCHITECTURE:



2325 3rd street, suite 323
San Francisco CA 94107
p 415.323.0880
e admin@fletcherstudio.com

ARCHITECTURE:



2325 Third Street #206
San Francisco, CA 94107
415.621.1799
www.jacksonliles.com

SUB-CONSULTANT:



JACKSON
PLAYGROUND
IMPROVEMENT
PROJECT

1645 17TH STREET
SAN FRANCISCO, CA 94107

50% DESIGN
DEVELOPMENT

ISSUANCE RECORD	
DATE	DESCRIPTION
05.23.25	60% DD

REVISION RECORD	
REV	DESCRIPTION


DATE	NO.	DRAWN	CHKD
05.23.25	14-003	T.G., T.K.	S.C.

DRAWING TITLE:

DEMOLITION
PLAN (ONSITE)

SHEET NO:

C2.10

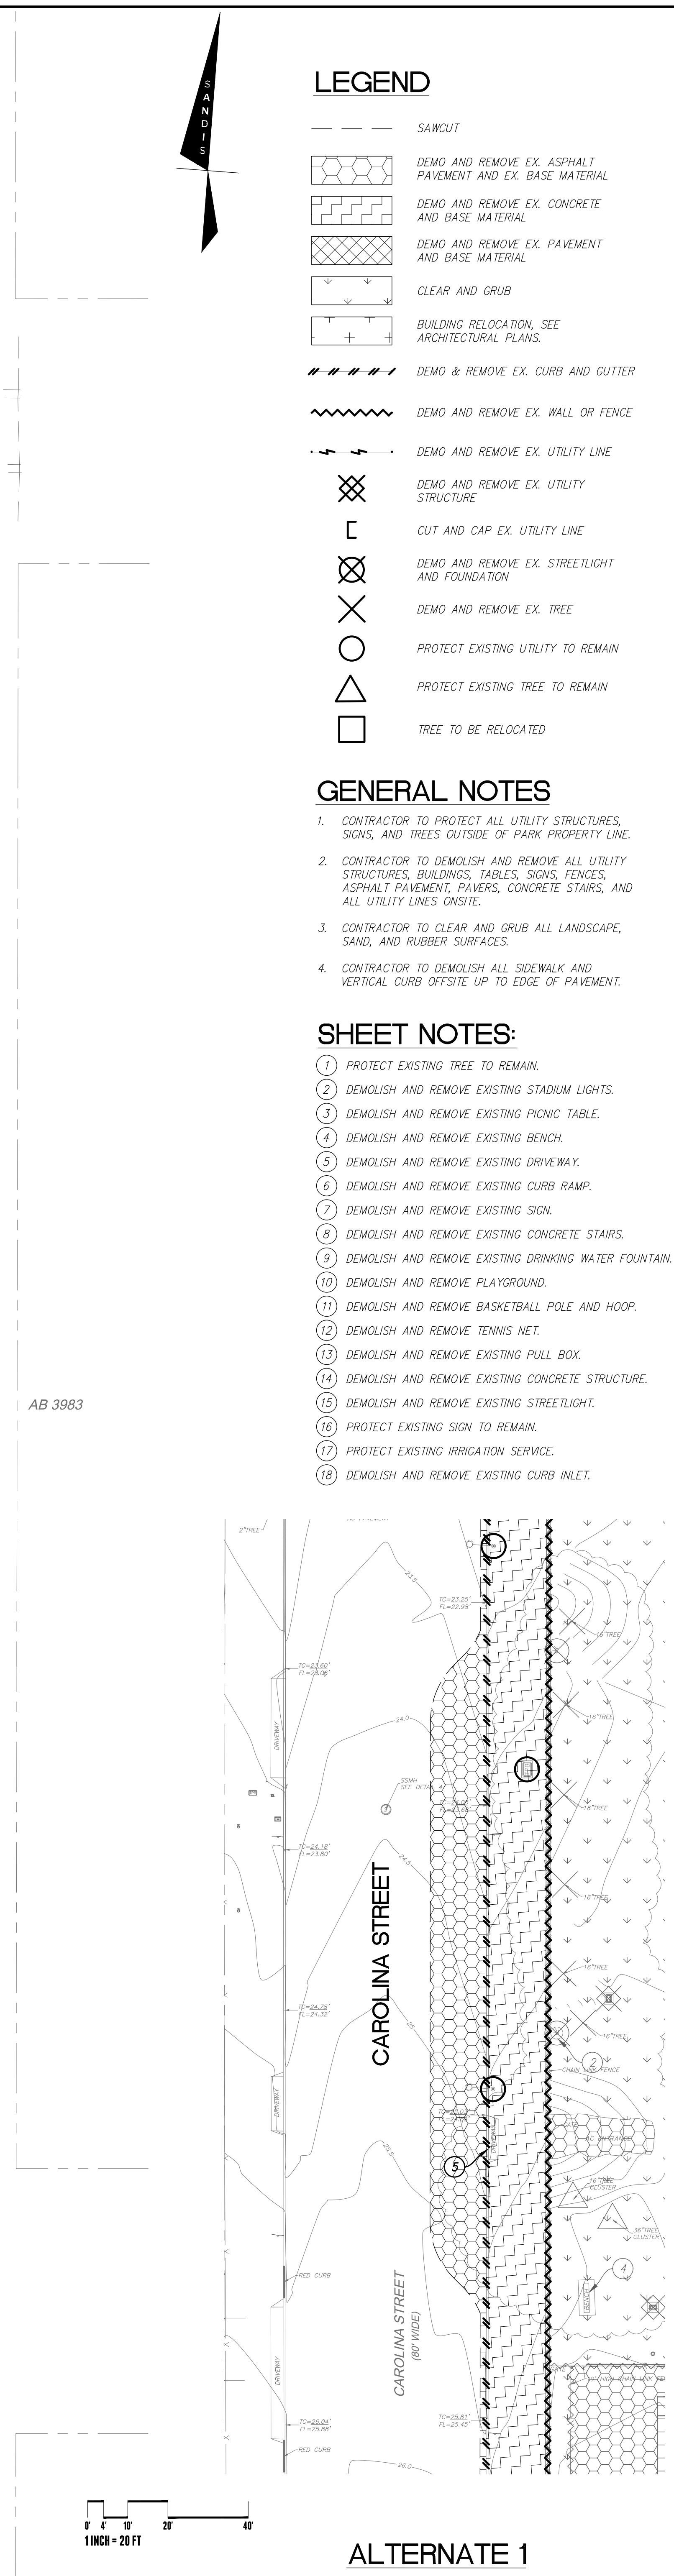


1645 17TH STREET
SAN FRANCISCO, CA 94107


ISSUANCE RECORD	
DATE	DESCRIPTION
05.23.25	50% DD

REVISION RECORD		
REV	DATE	DESCRIPTION

DATE	NO.	DRAWN	CHD
05.23.25	14-003	T.G., T.K.	S.C.

C3.10

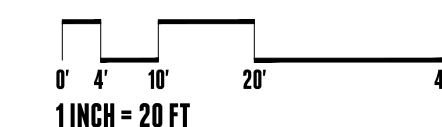

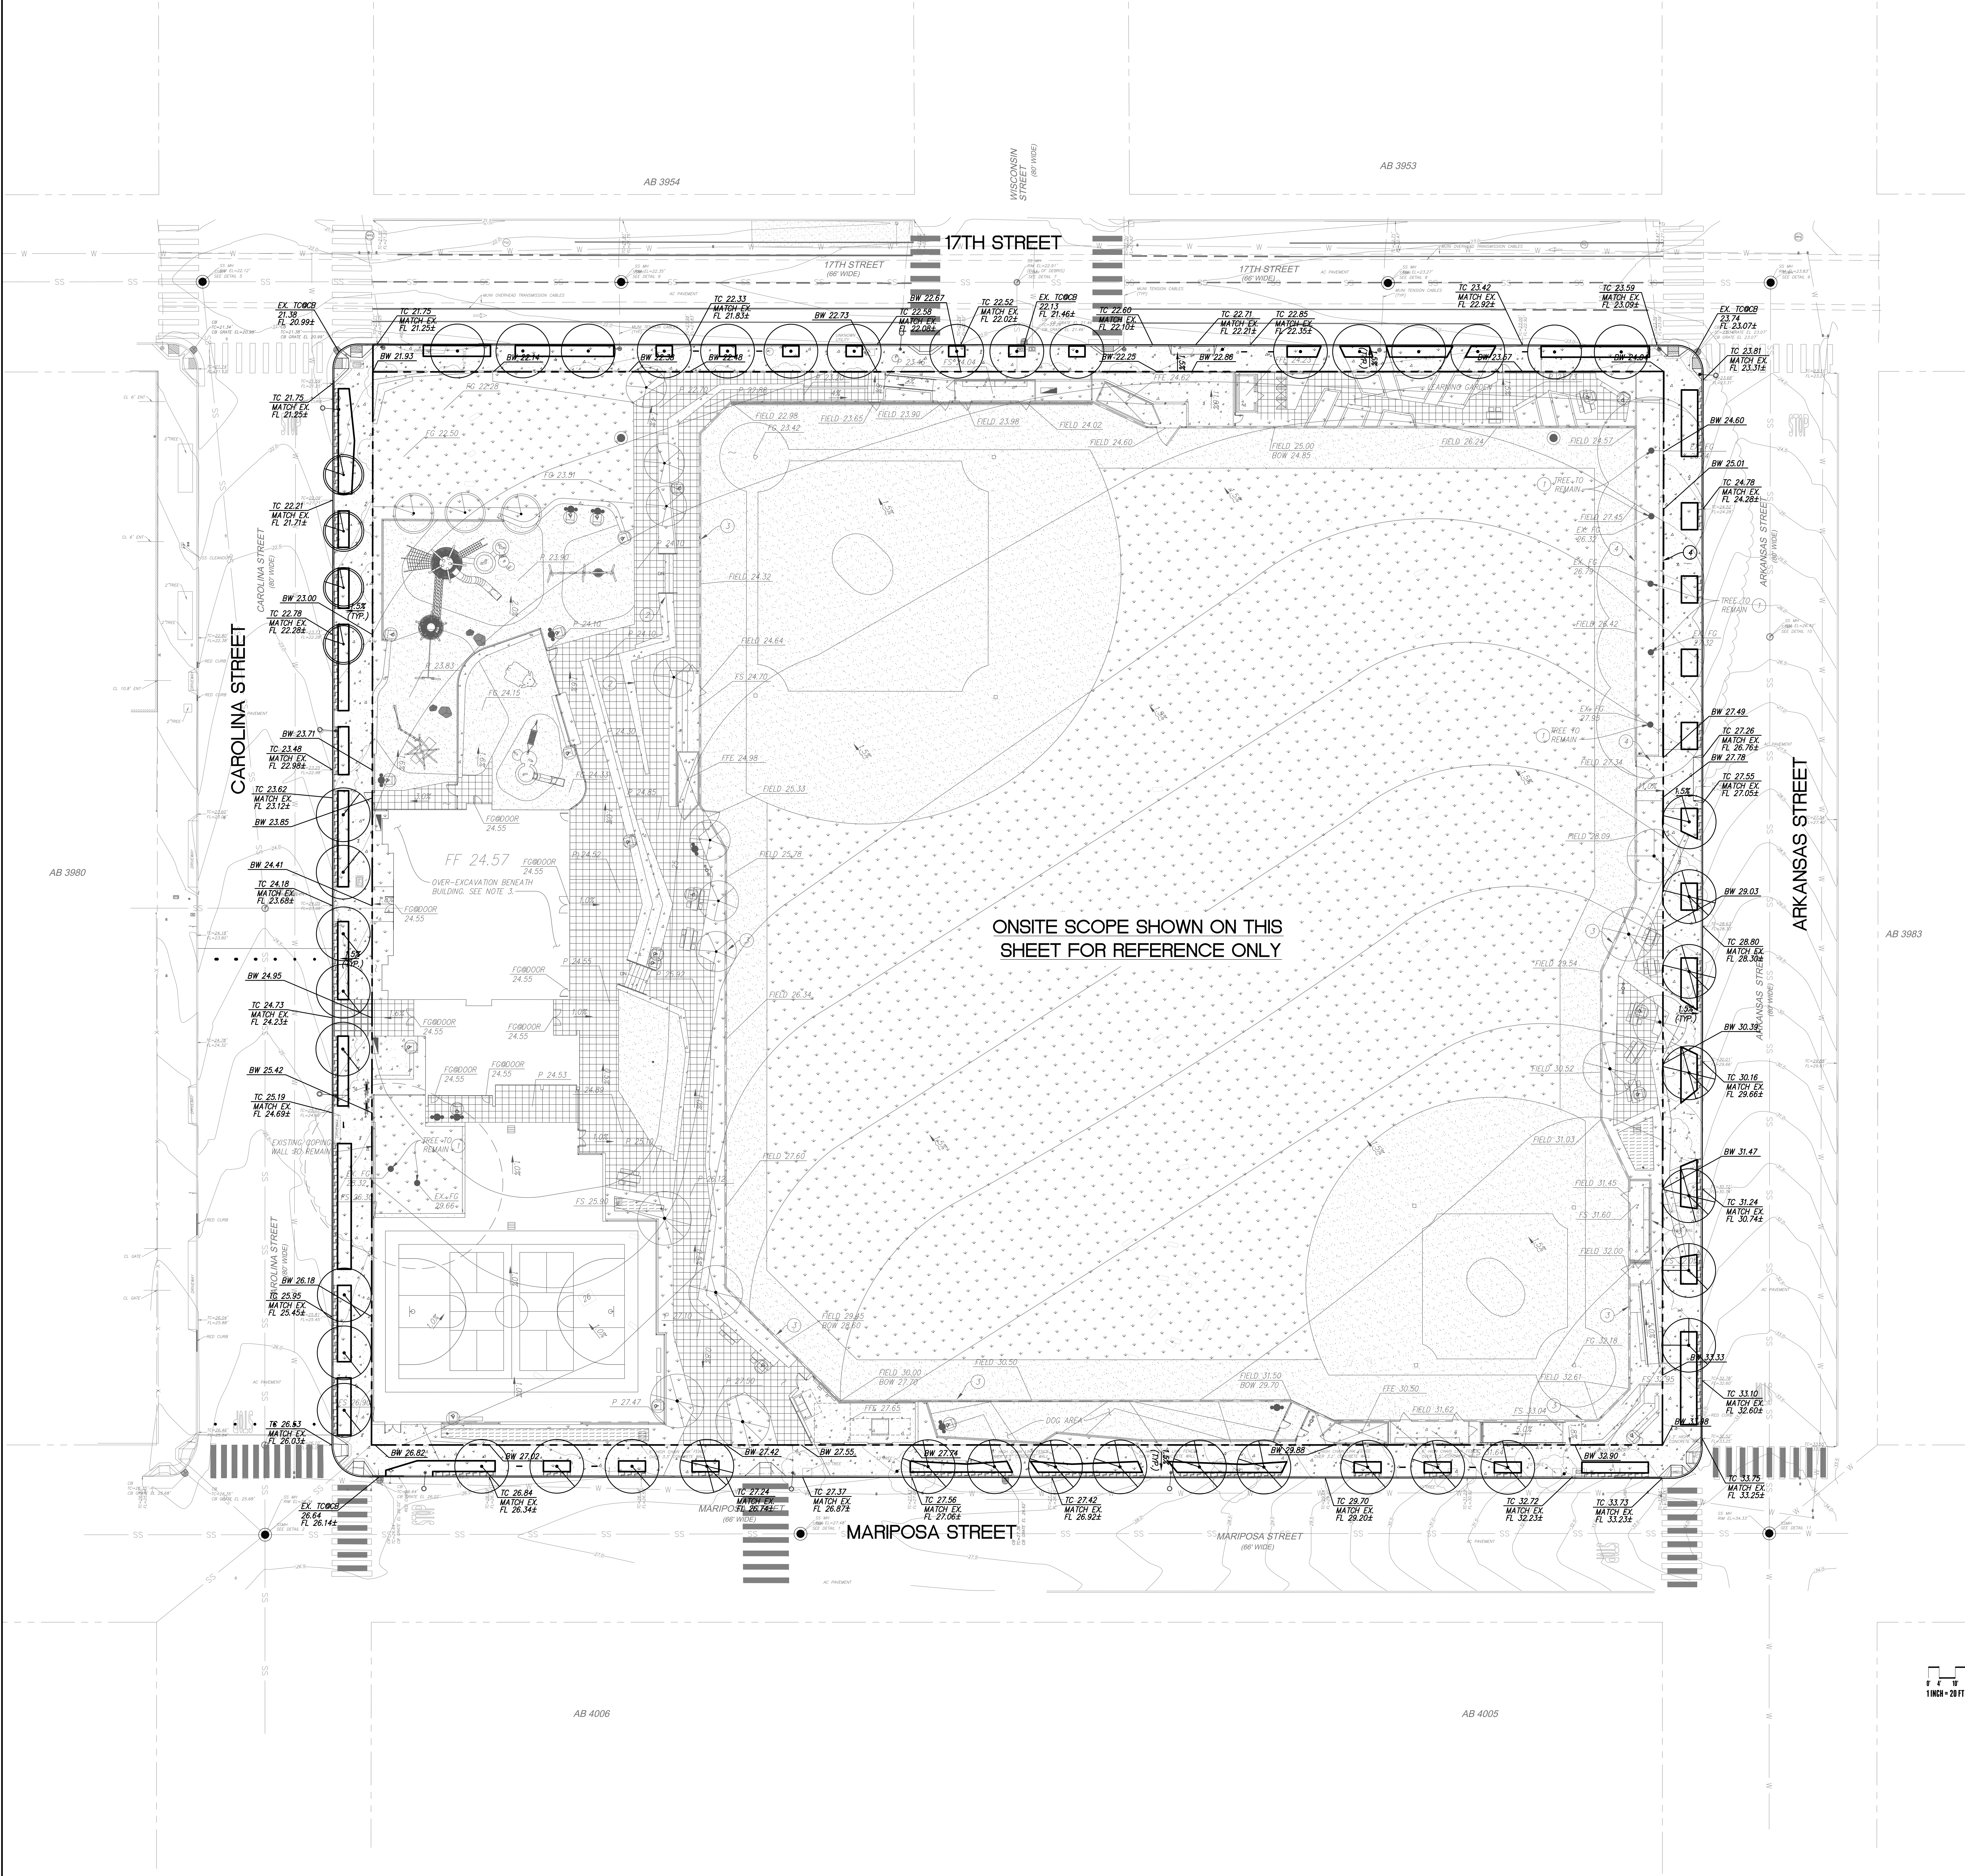

LEGEND


- PROPERTY LINE
- SAWCUT LINE
- DIRECTION OF STEEP SLOPE
- FLOW LINE
- GRADE BREAK
- CONTOURS
- PROPOSED PLANTING AREA, SLD
- PLAY AREA SURFACE, SLD
- IMPERVIOUS CONCRETE, SLD
- BIO-RETENTION AREA
- PERVIOUS PAVERS, SLD
- PERMEABLE PAVERS, SLD
- IMPERVIOUS AREA, SLD
- CROSSWALK

GRADING NOTES:

- EXISTING TREE TO REMAIN. MINIMIZE GRADING WITH DRILLING.
- 18" SEAT WALL. SEE LANDSCAPE PLANS.
- RETAINING WALL AT FIELD PERIMETER, HEIGHT VARIES.
- RETAINING WALL TO PRESERVE EXISTING TREES.

GENERAL NOTES

- GRADING SHOWN IS PRELIMINARY AND IS INTENDED TO REFLECT GENERAL INTENT.
- THE PERIMETER OF THE PLAYING FIELD WILL INCLUDE A COMBINATION OF SEAT WALLS AND RETAINING WALLS TO MITIGATE THE ELEVATION DIFFERENCE BETWEEN THE FIELD AND SURROUNDINGS. THESE WALLS WILL VARY FROM 18 INCHES TO SIX FEET IN HEIGHT DEPENDING ON LOCATION. REFER TO LANDSCAPE AND ARCHITECTURAL PLANS FOR ADDITIONAL INFORMATION.
- PER PRELIMINARY GEOTECHNICAL INVESTIGATIONS AND RECOMMENDATIONS PROVIDED BY ROCKBRIDGE GEOTECHNICAL THE FOLLOWING WILL BE REQUIRED:
 - BUILDING PADS SHALL BE OVEREXCAVATED TO A DEPTH OF FOUR FEET OR TO THE BOTTOM OF EXISTING FILLS, WHICH EVER IS LESS. OVEREXCAVATION SHALL EXTEND A MINIMUM OF FIVE FEET BEYOND THE BUILDING PERIMETER.

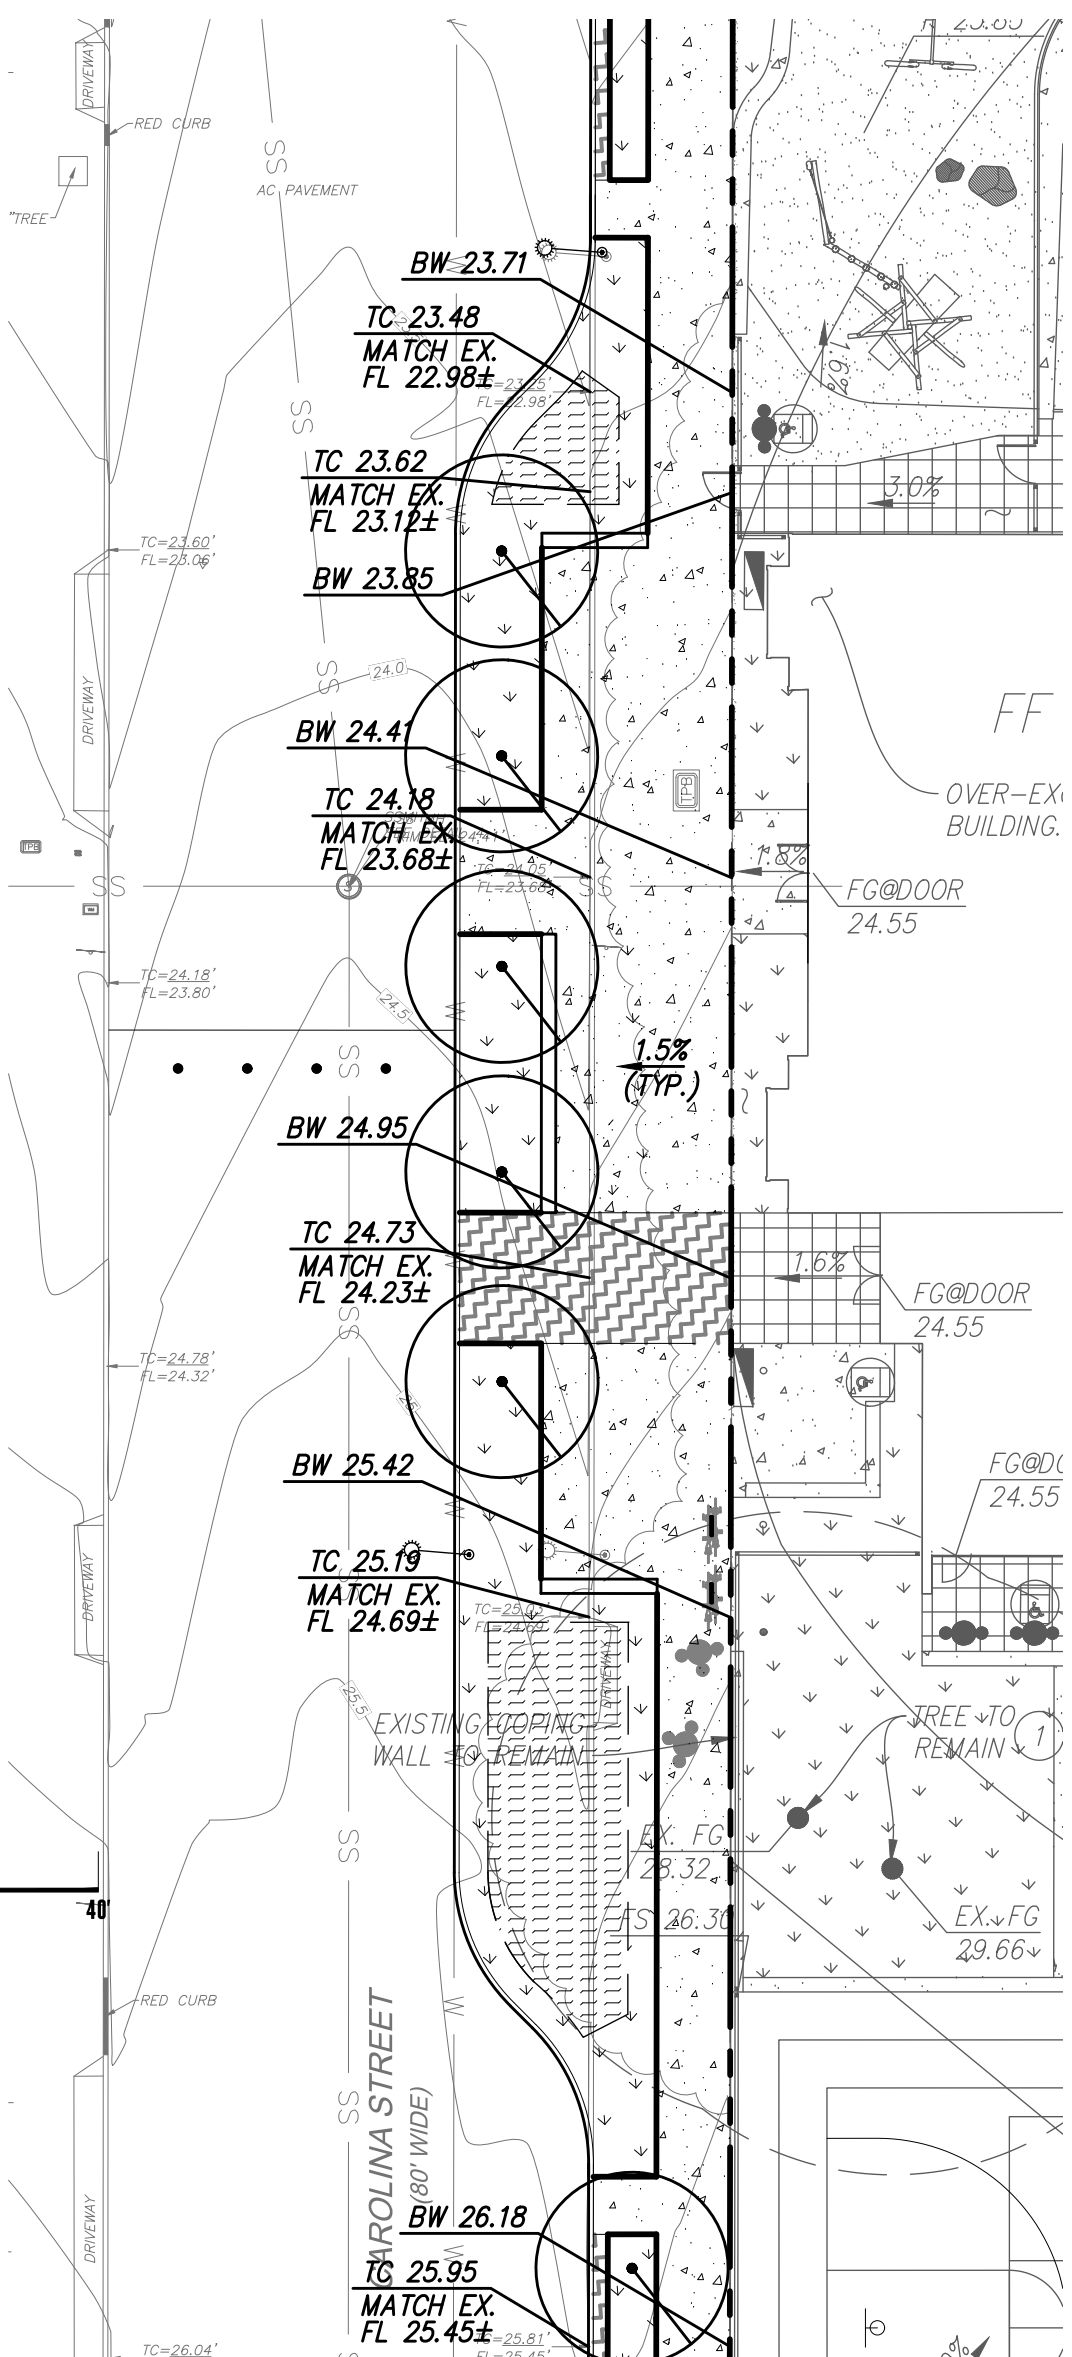

OWNER:

501 Slattery St
San Francisco CA 94117
p 415.831.2700
e pdinfo@slafey.com

CLIENT:

Friends of Jackson Park
368 Connecticut St
San Francisco CA 94107
p 415.786.2427
e friends@jacksonpark@gmail.com

LANDSCAPE ARCHITECTURE:

2325 3rd street, suite 323
San Francisco CA 94107
p 415.323.0880
e adrian@fletcherstudio.com

ARCHITECTURE:

Jackson Liles
ARCHITECTURE
2325 Third Street #206
San Francisco, CA 94107
415.621.1789
www.jacksonliles.com

SUB-CONSULTANT:

SANDIS
BUILD ON.
SANDIS.NET

JACKSON
PLAYGROUND
IMPROVEMENT
PROJECT

1645 17TH STREET
SAN FRANCISCO, CA 94107

50% DESIGN
DEVELOPMENT

ISSUANCE RECORD	
DATE	DESCRIPTION
05.23.25	60% DD

REVISION RECORD	
REV	DESCRIPTION


DATE	NO.	DRAWN	CHKD
05.23.25	14-003	T.G., T.K.	S.C.

DRAWING TITLE:

GRADING PLAN
(OFFSITE)

SHEET NO:

C3.11

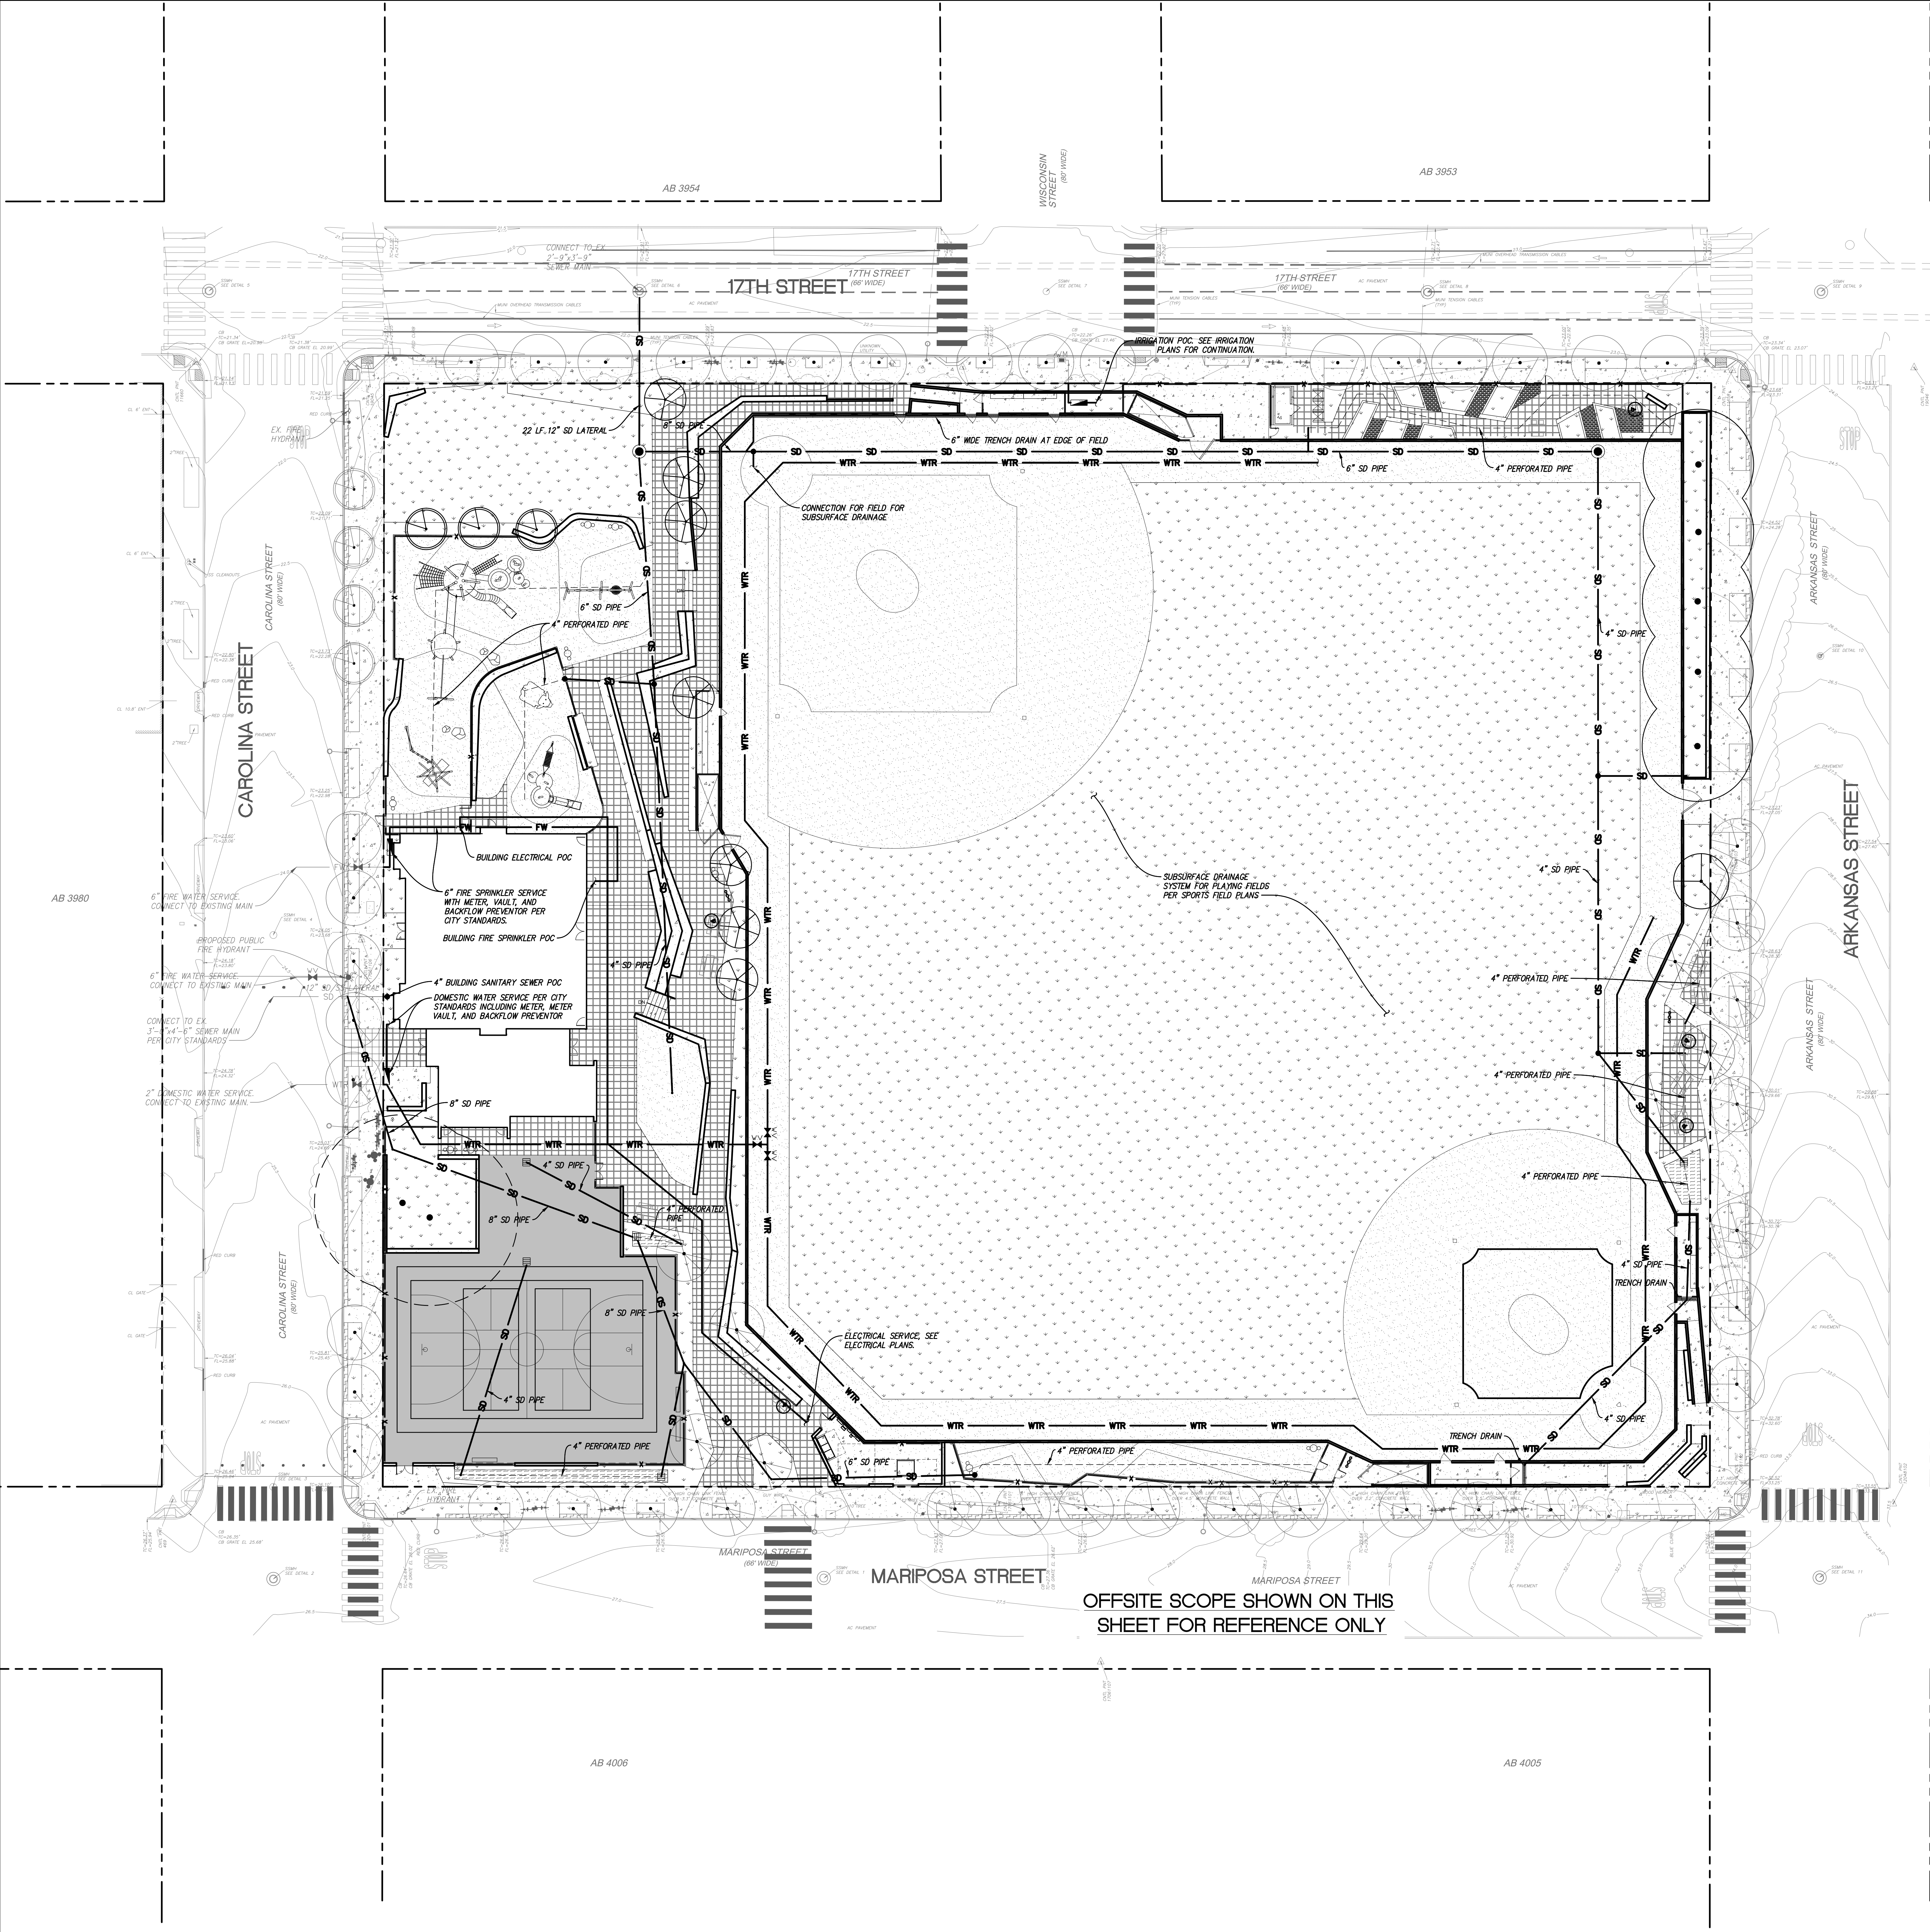

LEGEND

- PROPERTY LINE
- PROPOSED PLANTING AREA, SLD
- PLAY AREA SURFACE, SLD
- IMPERVIOUS CONCRETE, SLD
- BIO-RETENTION AREA
- PERVIOUS PAVERS, SLD
- PERMEABLE PAVERS, SLD
- IMPERVIOUS AREA, SLD
- CROSSWALK

STORM DRAIN NOTES

- THE PLAY FIELDS WILL BE UNDERLAIN BY A SUB-SURFACE DRAINAGE SYSTEM. REFER TO PLANS BY MUSE FOR SPECIFICS. THE SUB-SURFACE DRAINAGE SYSTEM WILL BE COLLECTED AT THE NORTHWEST CORNER OF THE FIELD AND ROUTED TO THE CITY SEWER SYSTEM.
- SURFACE DRAINAGE WILL BE COLLECTED BY A NETWORK OF PIPING AND DRAINAGE INLETS DISTRIBUTED ACROSS THE SITE.
- ALL SURFACE RUN OFF FROM PLANTED/LANDSCAPED AREAS WILL BE REQUIRED TO PASS THROUGH A SAND TRAP PER CITY STANDARDS. SAND TRAPS ARE NOT SHOWN ON THIS PLAN AND WILL BE PLACED ONCE THE PIPING NETWORK IS FURTHER DEVELOPED. IT IS ASSUMED 4 TO 5 SAND TRAPS WILL BE REQUIRED.
- REFER TO STORM WATER MANAGEMENT PLAN FOR ADDITIONAL INFORMATION.

SANITARY SEWER NOTES

- PROVIDE SANITARY SEWER LATERALS FOR THE PROPOSED BUILDINGS INCLUDING SEPARATE BRANCH FOR POSSIBLE DRESS INTERCEPTOR.
- IF DRINKING FOUNTAINS ARE PROVIDED AT THE SOFTBALL FIELD THEY MAY REQUIRE A SANITARY SEWER SERVICE (NOT CURRENTLY SHOWN ON PLANS).
- CONNECTIONS SHALL BE MADE TO THE CITY SYSTEM IN ACCORDANCE WITH CITY STANDARDS.

WATER SYSTEM NOTES

- THE INTENT IS TO RE-USE THE EXISTING IRRIGATION SERVICE FOR THE RECONSTRUCTED PARK. THIS WILL LIKELY REQUIRE THE RELOCATION OF THE BACKFLOW PREVENTOR AND REPAIR OF ANY DAMAGE TO EXISTING VALVE/METER BOXES. THE REUSE OF THE SERVICE IS CONTINGENT ON VERIFICATION THAT IT CAN PROVIDE SUFFICIENT FLOW FOR THE PROPOSED IRRIGATION SYSTEM.
- A NEW DOMESTIC WATER SERVICE WILL BE PROVIDED FOR THE PROPOSED BUILDINGS. IF DRINKING FOUNTAINS ARE PROVIDED AT THE FIELD BRANCH LINES WILL BE REQUIRED TO SUPPLY THEM (NOT CURRENTLY SHOWN ON PLANS).
- A NEW FIRE SPRINKLER SERVICE WILL BE PROVIDED FOR THE PROPOSED BUILDING.

GENERAL NOTES

- THE UTILITY DESIGN SHOWN IS CONCEPTUAL IN NATURE AND IS INTENDED TO CONVEY THE GENERAL INTENT OF THE SYSTEM. THE FINAL DESIGN WILL INCLUDE ADDITIONAL PIPING, STRUCTURES, AND APPURTENANCES BEYOND WHAT IS SHOWN ON THIS PLAN.

OWNER:



501 Stryker St
San Francisco CA 94117
p 415.831.2700
e info@sfparks.org

CLIENT:



368 Connecticut St
San Francisco CA 94107
p 415.786.2427
e friends@jacksonhillpark@gmail.com

LANDSCAPE ARCHITECTURE:



2325 3rd Street, Suite 323
San Francisco CA 94107
p 415.323.0880
e admin@fletcherstudio.com

ARCHITECTURE:

Jackson Liles
ARCHITECTURE

2325 Third Street #206
San Francisco, CA 94107
415.621.1799

www.jacksonliles.com

SUB-CONSULTANT:



JACKSON
PLAYGROUND
IMPROVEMENT
PROJECT

1645 17TH STREET
SAN FRANCISCO, CA 94107

50% DESIGN
DEVELOPMENT

ISSUANCE RECORD	
DATE	DESCRIPTION
05.23.25	60% DD

REVISION RECORD		
REV	DATE	DESCRIPTION


DATE	NO.	DRAWN	CHKD
05.23.25	14-003	T.G.T.K.	S.C.

DRAWING TITLE:

UTILITY PLAN
(ONSITE)

SHEET NO:

C4.10

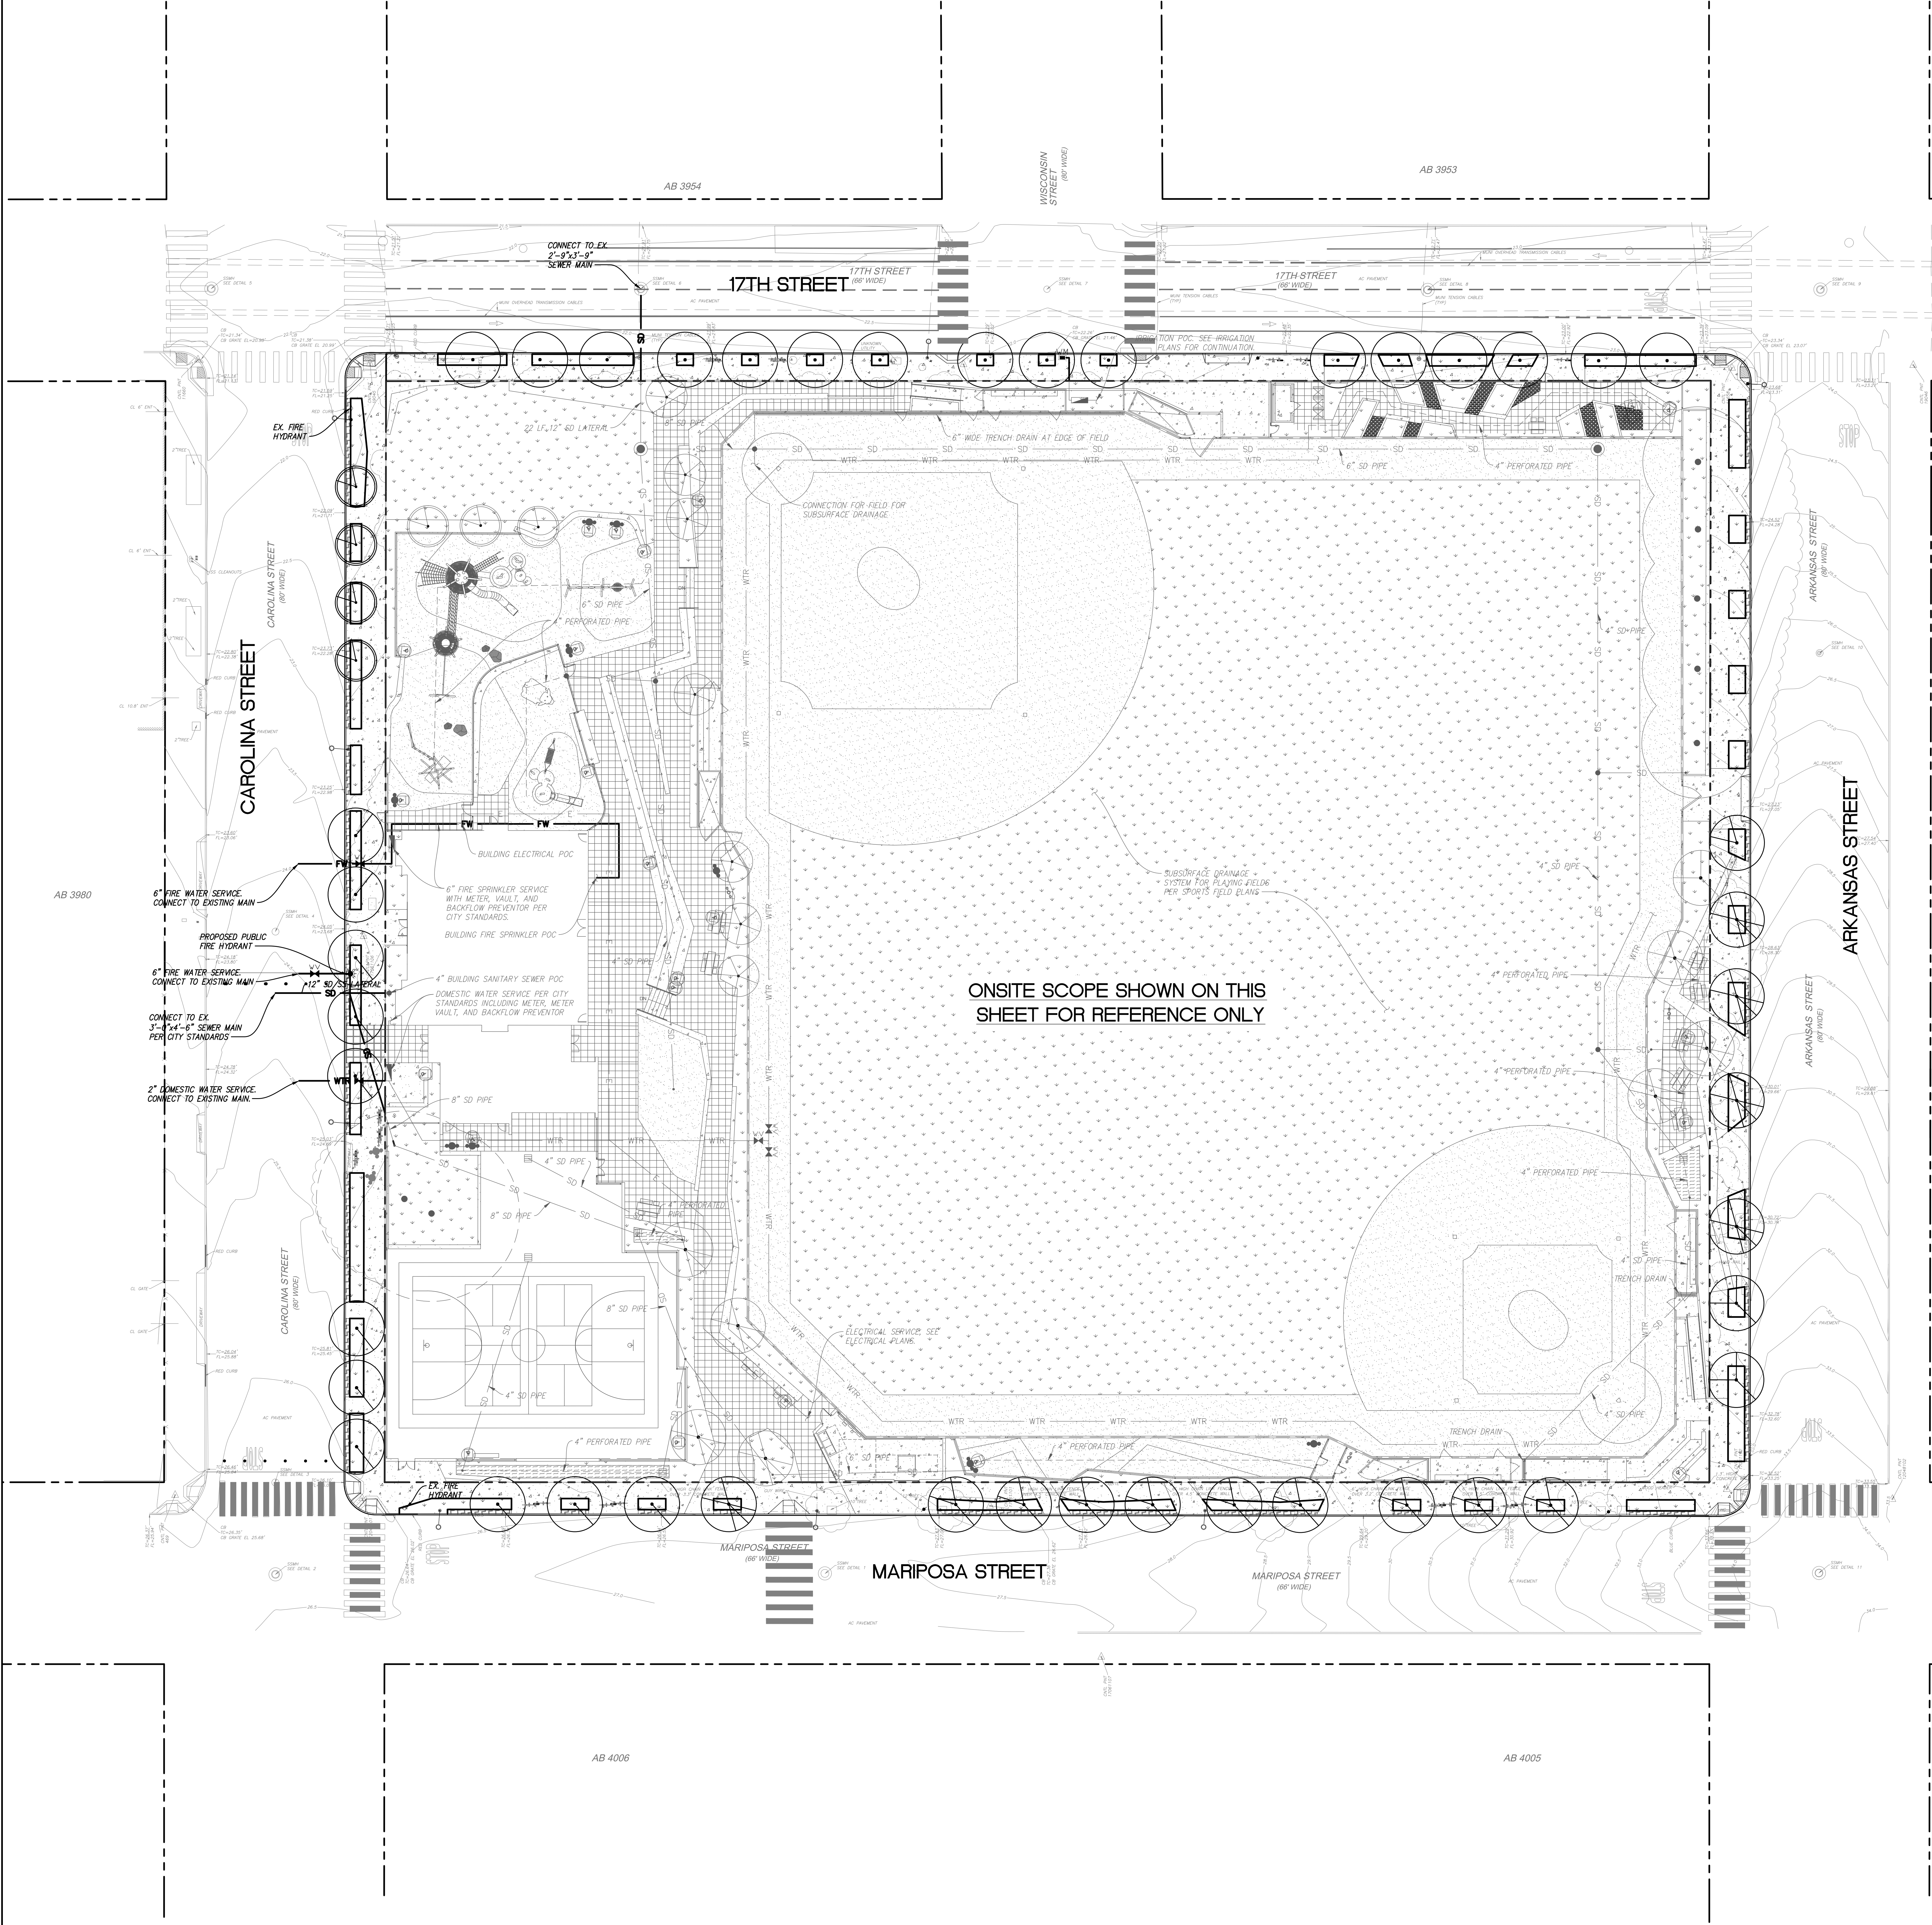

LEGEND

- PROPERTY LINE
- PROPOSED PLANTING AREA, SLD
- PLAY AREA SURFACE, SLD
- IMPERVIOUS CONCRETE, SLD
- BIO-RETENTION AREA
- PERVIOUS PAVERS, SLD
- PERMEABLE PAVERS, SLD
- IMPERVIOUS AREA, SLD
- CROSSWALK

STORM DRAIN NOTES

- THE PLAY FIELDS WILL BE UNDERLAIN BY A SUB-SURFACE DRAINAGE SYSTEM. REFER TO PLANS BY NAME FOR SPECIFICS. THE SUB-SURFACE DRAINAGE SYSTEM WILL BE COLLECTED AT THE NORTHWEST CORNER OF THE FIELD AND ROUTED TO THE CITY SEWER SYSTEM.
- SURFACE DRAINAGE WILL BE COLLECTED BY A NETWORK OF PIPING AND DRAINAGE INLETS DISTRIBUTED ACROSS THE SITE.
- ALL SURFACE RUN OFF FROM PLANTED/LANDSCAPED AREAS WILL BE REQUIRED TO PASS THROUGH A SAND TRAP PER CITY STANDARDS. SAND TRAPS ARE NOT SHOWN ON THIS PLAN AND WILL BE PLACED ONCE THE PIPING NETWORK IS FURTHER DEVELOPED. IT IS ASSUMED 4 TO 5 SAND TRAPS WILL BE REQUIRED.
- REFER TO STORM WATER MANAGEMENT PLAN FOR ADDITIONAL INFORMATION.

SANITARY SEWER NOTES

- PROVIDE SANITARY SEWER LATERALS FOR THE PROPOSED BUILDINGS INCLUDING SEPARATE BRANCH FOR POSSIBLE DISEASE INTERCEPTOR.
- IF DRINKING FOUNTAINS ARE PROVIDED AT THE SOFTBALL FIELD THEY MAY REQUIRE A SANITARY SEWER SERVICE (NOT CURRENTLY SHOWN ON PLANS).
- CONNECTIONS SHALL BE MADE TO THE CITY SYSTEM IN ACCORDANCE WITH CITY STANDARDS.

WATER SYSTEM NOTES

- THE INTENT IS TO RE-USE THE EXISTING IRRIGATION SERVICE FOR THE RECONSTRUCTED PARK. THIS WILL LIKELY REQUIRE THE RELOCATION OF THE BACKFLOW PREVENTOR AND REPAIR OF ANY DAMAGE TO EXISTING VALVE/METER BOXES. THE REUSE OF THE SERVICE IS CONTINGENT ON VERIFICATION THAT IT CAN PROVIDE SUFFICIENT FLOW FOR THE PROPOSED IRRIGATION SYSTEM.
- A NEW DOMESTIC WATER SERVICE WILL BE PROVIDED FOR THE PROPOSED BUILDINGS. IF DRINKING FOUNTAINS ARE PROVIDED AT THE FIELD BRANCH LINES WILL BE REQUIRED TO SUPPLY THEM (NOT CURRENTLY SHOWN ON PLANS).
- A NEW FIRE SPRINKLER SERVICE WILL BE PROVIDED FOR THE PROPOSED BUILDING.

GENERAL NOTES

- THE UTILITY DESIGN SHOWN IS CONCEPTUAL IN NATURE AND IS INTENDED TO CONVEY THE GENERAL INTENT OF THE SYSTEM. THE FINAL DESIGN WILL INCLUDE ADDITIONAL PIPING, STRUCTURES, AND APPURTENANCES BEYOND WHAT IS SHOWN ON THIS PLAN.

OWNER:



501 Slatayan St
San Francisco CA 94117
p 415.831.2700
e pdinfo@sfparks.org

CLIENT:



368 Connecticut St
San Francisco CA 94107
p 415.786.2427
e friends@jacksonpark@gmail.com

LANDSCAPE ARCHITECTURE:



2325 3rd street, suite 323
San Francisco CA 94107
p 415.323.0850
e adrian@fletcherstudio.com

ARCHITECTURE:

Jackson Liles
ARCHITECTURE

2325 Third Street #206
San Francisco, CA 94107
415.621.1799

www.jacksonliles.com

SUB-CONSULTANT:



BUILD ON.
SANDIS.NET

JACKSON
PLAYGROUND
IMPROVEMENT
PROJECT

1645 17TH STREET
SAN FRANCISCO, CA 94107

50% DESIGN
DEVELOPMENT

ISSUANCE RECORD	
DATE	DESCRIPTION
05.23.25	60% DD

REVISION RECORD		
REV	DATE	DESCRIPTION


DATE	NO.	DRAWN	CHKD
05.23.25	14-003	T.G., T.K.	S.C.

DRAWING TITLE:

UTILITY PLAN
(OFFSITE)

SHEET NO:

C4.11

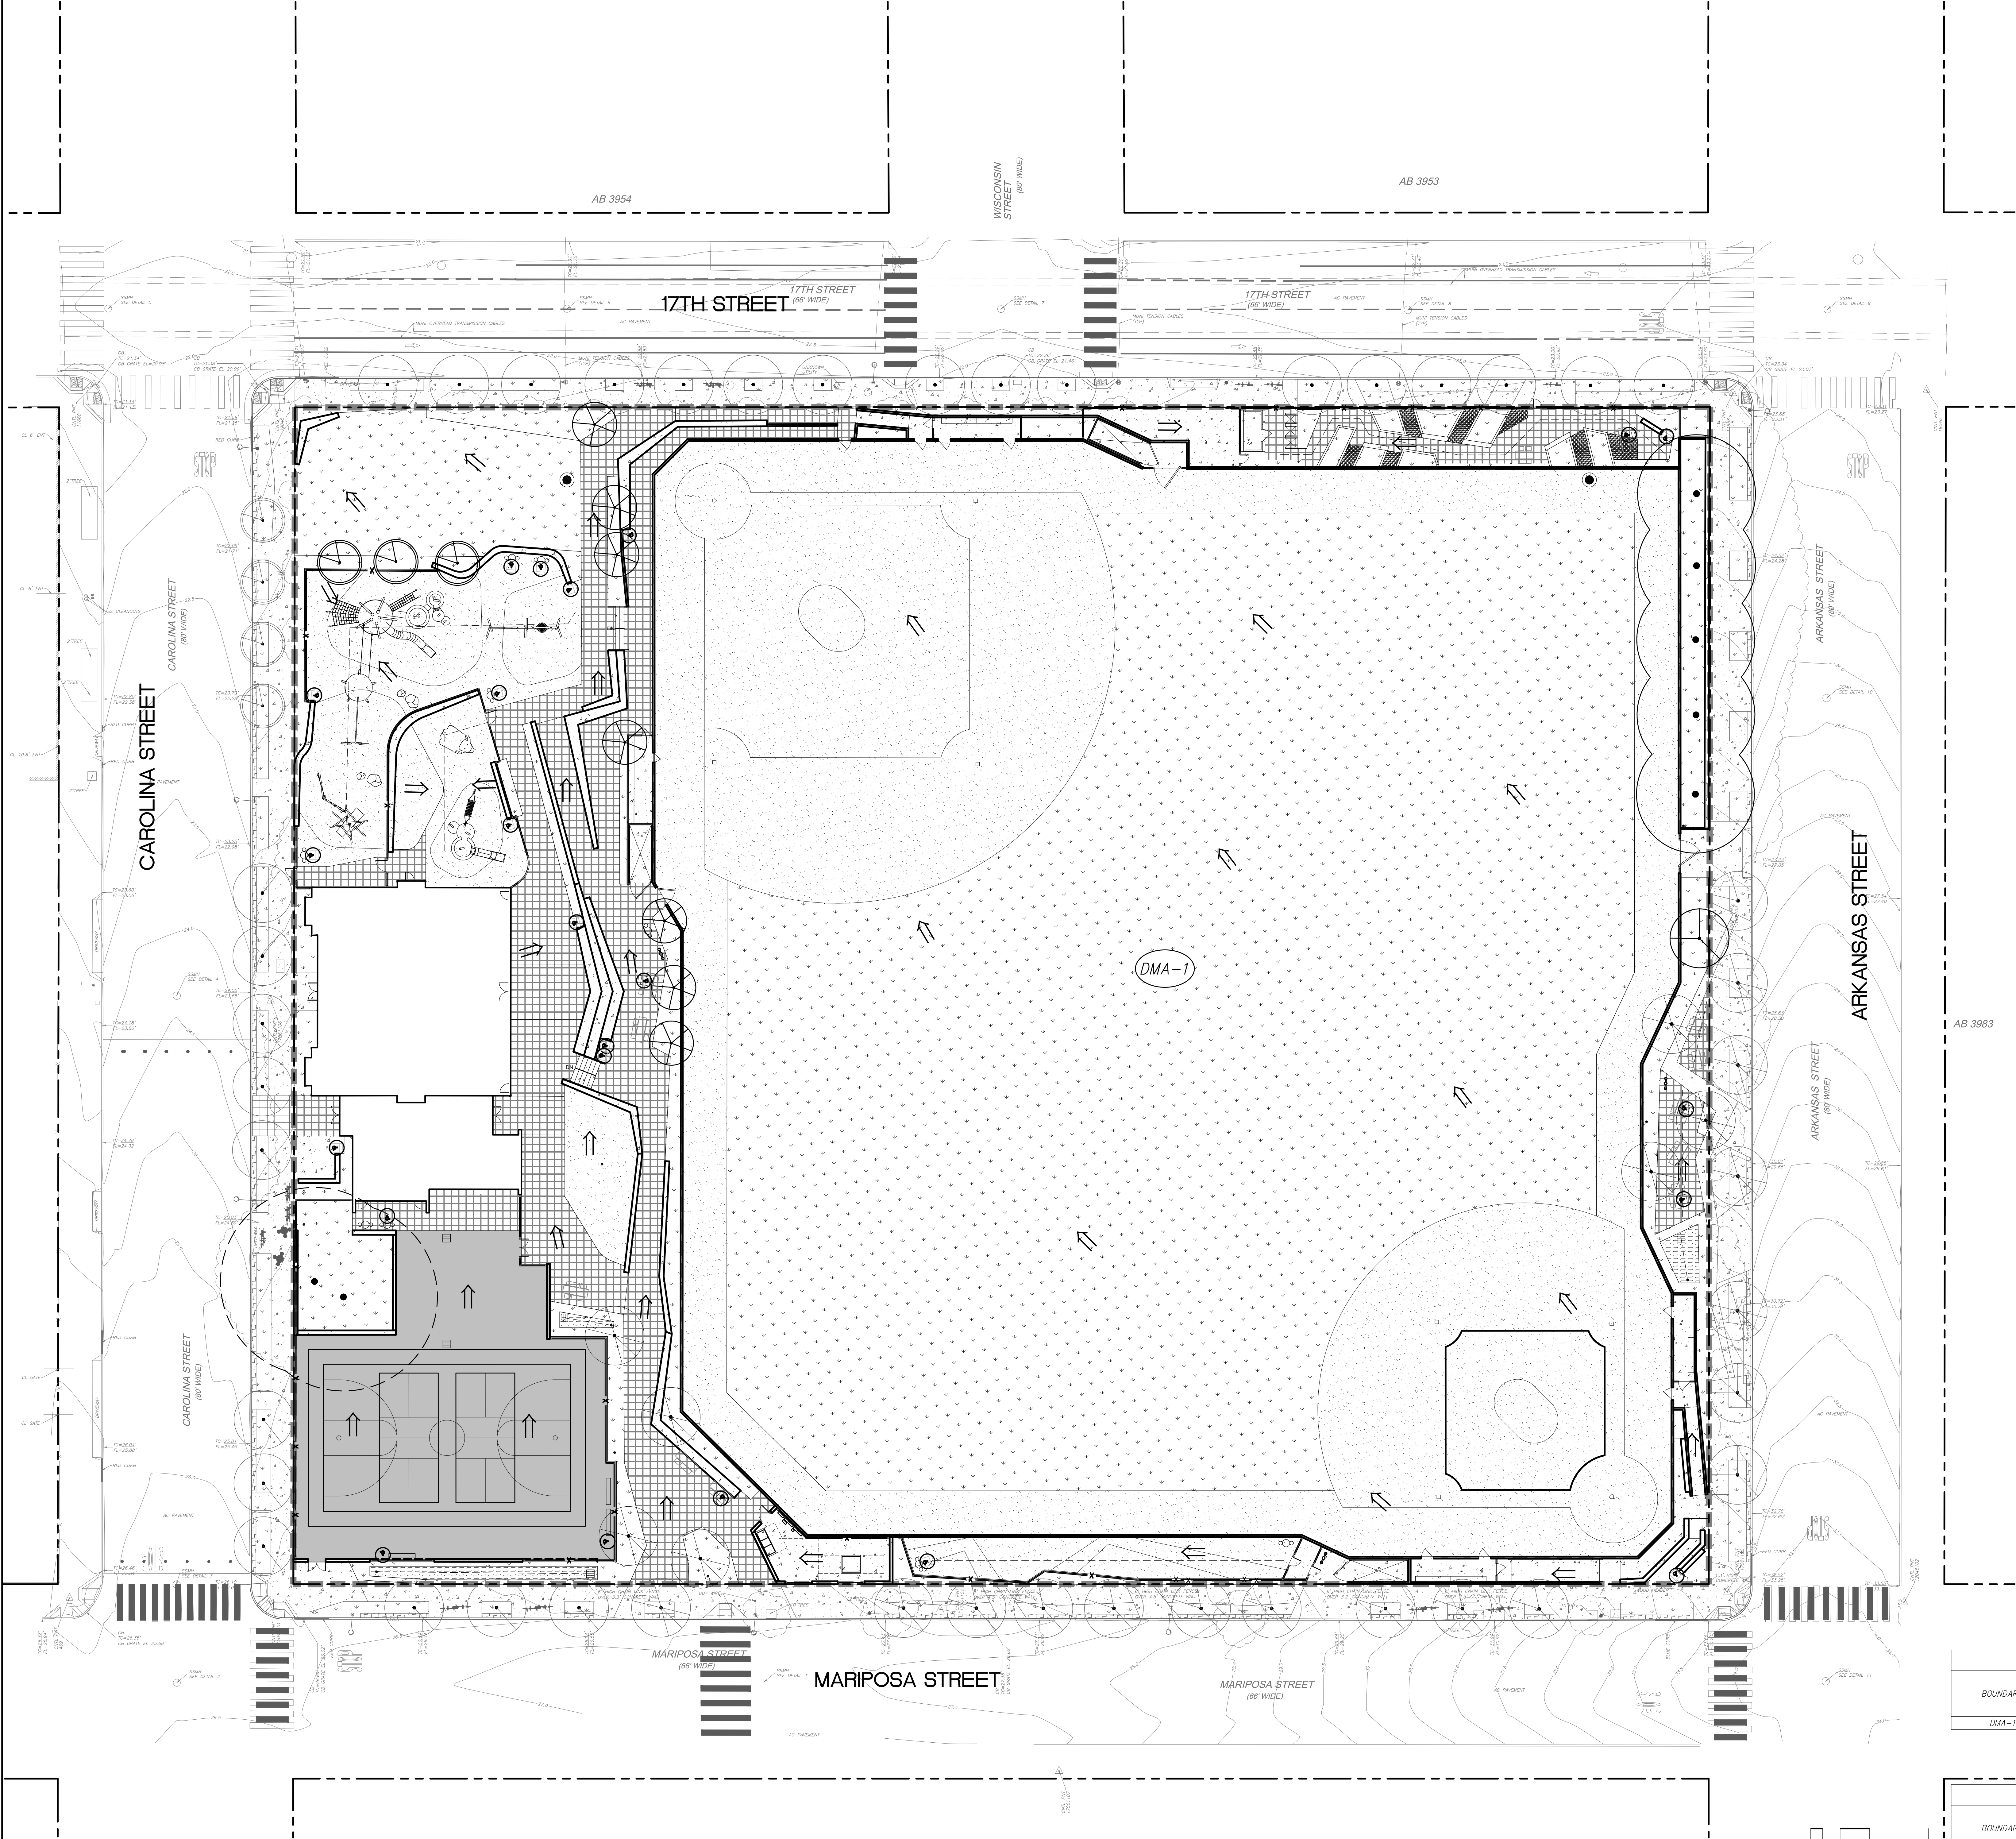

STORMWATER
MANAGEMENT PLAN LEGEND

- DRAINAGE AREA BOUNDARY
- FLOW DIRECTION
- PROPERTY LINE
- PROPOSED PLANTING AREA, SLD
- PLAY AREA SURFACE, SLD
- IMPERVIOUS CONCRETE, SLD
- BIO-RETENTION AREA
- PERMEABLE PAVERS, SLD
- IMPERVIOUS AREA, SLD

STORMWATER MANAGEMENT NOTES:

THE PROPOSED SITE IMPROVEMENTS RESULT IN A RELATIVELY SMALL INCREASE IN THE IMPERVIOUS SURFACING OF THE SITE. FOR THIS REASON MOST OF THE SITE WILL NOT BE ROUTED TO A SPECIFIC BMP. A SMALL PORTION OF THE SITE WILL BE DIRECTED TO FLOW THROUGH PLANTERS TO OFF-SET THE IMPACT OF THE INCREASE IN IMPERVIOUS SURFACING. THE SITE IS SUMMARIZED AS FOLLOWS:

DMA-1
APPROXIMATELY HALF OF THE PROPOSED ROOF AREA WILL BE DIRECTED TO FLOW THROUGH PLANTERS. THE PLANTERS WILL MITIGATE THE INCREASE IN IMPERVIOUS AREA FOR THE WHOLE PROJECT SITE. A MIXTURE OF IMPERVIOUS AND PERVIOUS AREAS WHICH WILL DRAIN VIA SURFACE AND SUBSURFACE COLLECTION SYSTEMS TO THE CITY'S COMBINED SEWER SYSTEM.

BOUNDARY	CONVENTIONAL SURFACES (SF)					TOTAL (SF)
	ROOF	HARDSCAPE	LANDSCAPE	BIORETENTION	PERMEABLE PAVEMENT	
DMA-1	8,284	20,293	147,435	589	15,410	192,011

BOUNDARY	CONVENTIONAL SURFACES (SF)					TOTAL (SF)
	ROOF	HARDSCAPE	LANDSCAPE	BIORETENTION	PERMEABLE PAVEMENT	
EXISTING WATERSHED	4,987	28,195	158,629	0	0	192,011
PROPOSED WATERSHED	8,284	20,293	147,435	589	15,410	192,011

2-YR. 24-HR. STORM	BOUNDARY	EXISTING CONDITION	PROPOSED CONDITION	% REDUCTION FROM EXISTING CONDITION	TARGET % REDUCTION
	PEAK FLOW (CFS)	3,459	2,667	23%	0%
	VOLUME (CF)	22,340	19,968	11%	0%

EXISTING SITE IS LESS THAN 50% IMPERVIOUS, THEREFORE THE GOAL IS TO MATCH THE PRE-DEVELOPMENT FLOW-RATE AND VOLUME.

OWNER:



501 Stryan St
San Francisco CA 94117
p 415.831.2700
e pdinfo@sfpov.org

CLIENT:



368 Connecticut St
San Francisco CA 94107
p 415.786.2427
e friends@jacksonpark@gmail.com

LANDSCAPE ARCHITECTURE:



2325 3rd street, suite 323
San Francisco CA 94107
p 415.323.0850
e a@fletcherstudio.com

ARCHITECTURE:

Jackson Liles
ARCHITECTURE

2325 Third Street #206
San Francisco, CA 94107
415.621.1799

www.jacksonliles.com

SUB-CONSULTANT:



JACKSON
PLAYGROUND
IMPROVEMENT
PROJECT

1645 17TH STREET
SAN FRANCISCO, CA 94107

50% DESIGN
DEVELOPMENT

ISSUANCE RECORD	
DATE	DESCRIPTION
05.23.25	60% DD

REVISION RECORD		
REV	DATE	DESCRIPTION


DATE	NO.	DRAWN	CHKD
05.23.25	14-003	T.G., T.K.	S.C.

DRAWING TITLE:

STORMWATER
MANAGMENT
PLAN (ONSITE)

SHEET NO:

C5.10

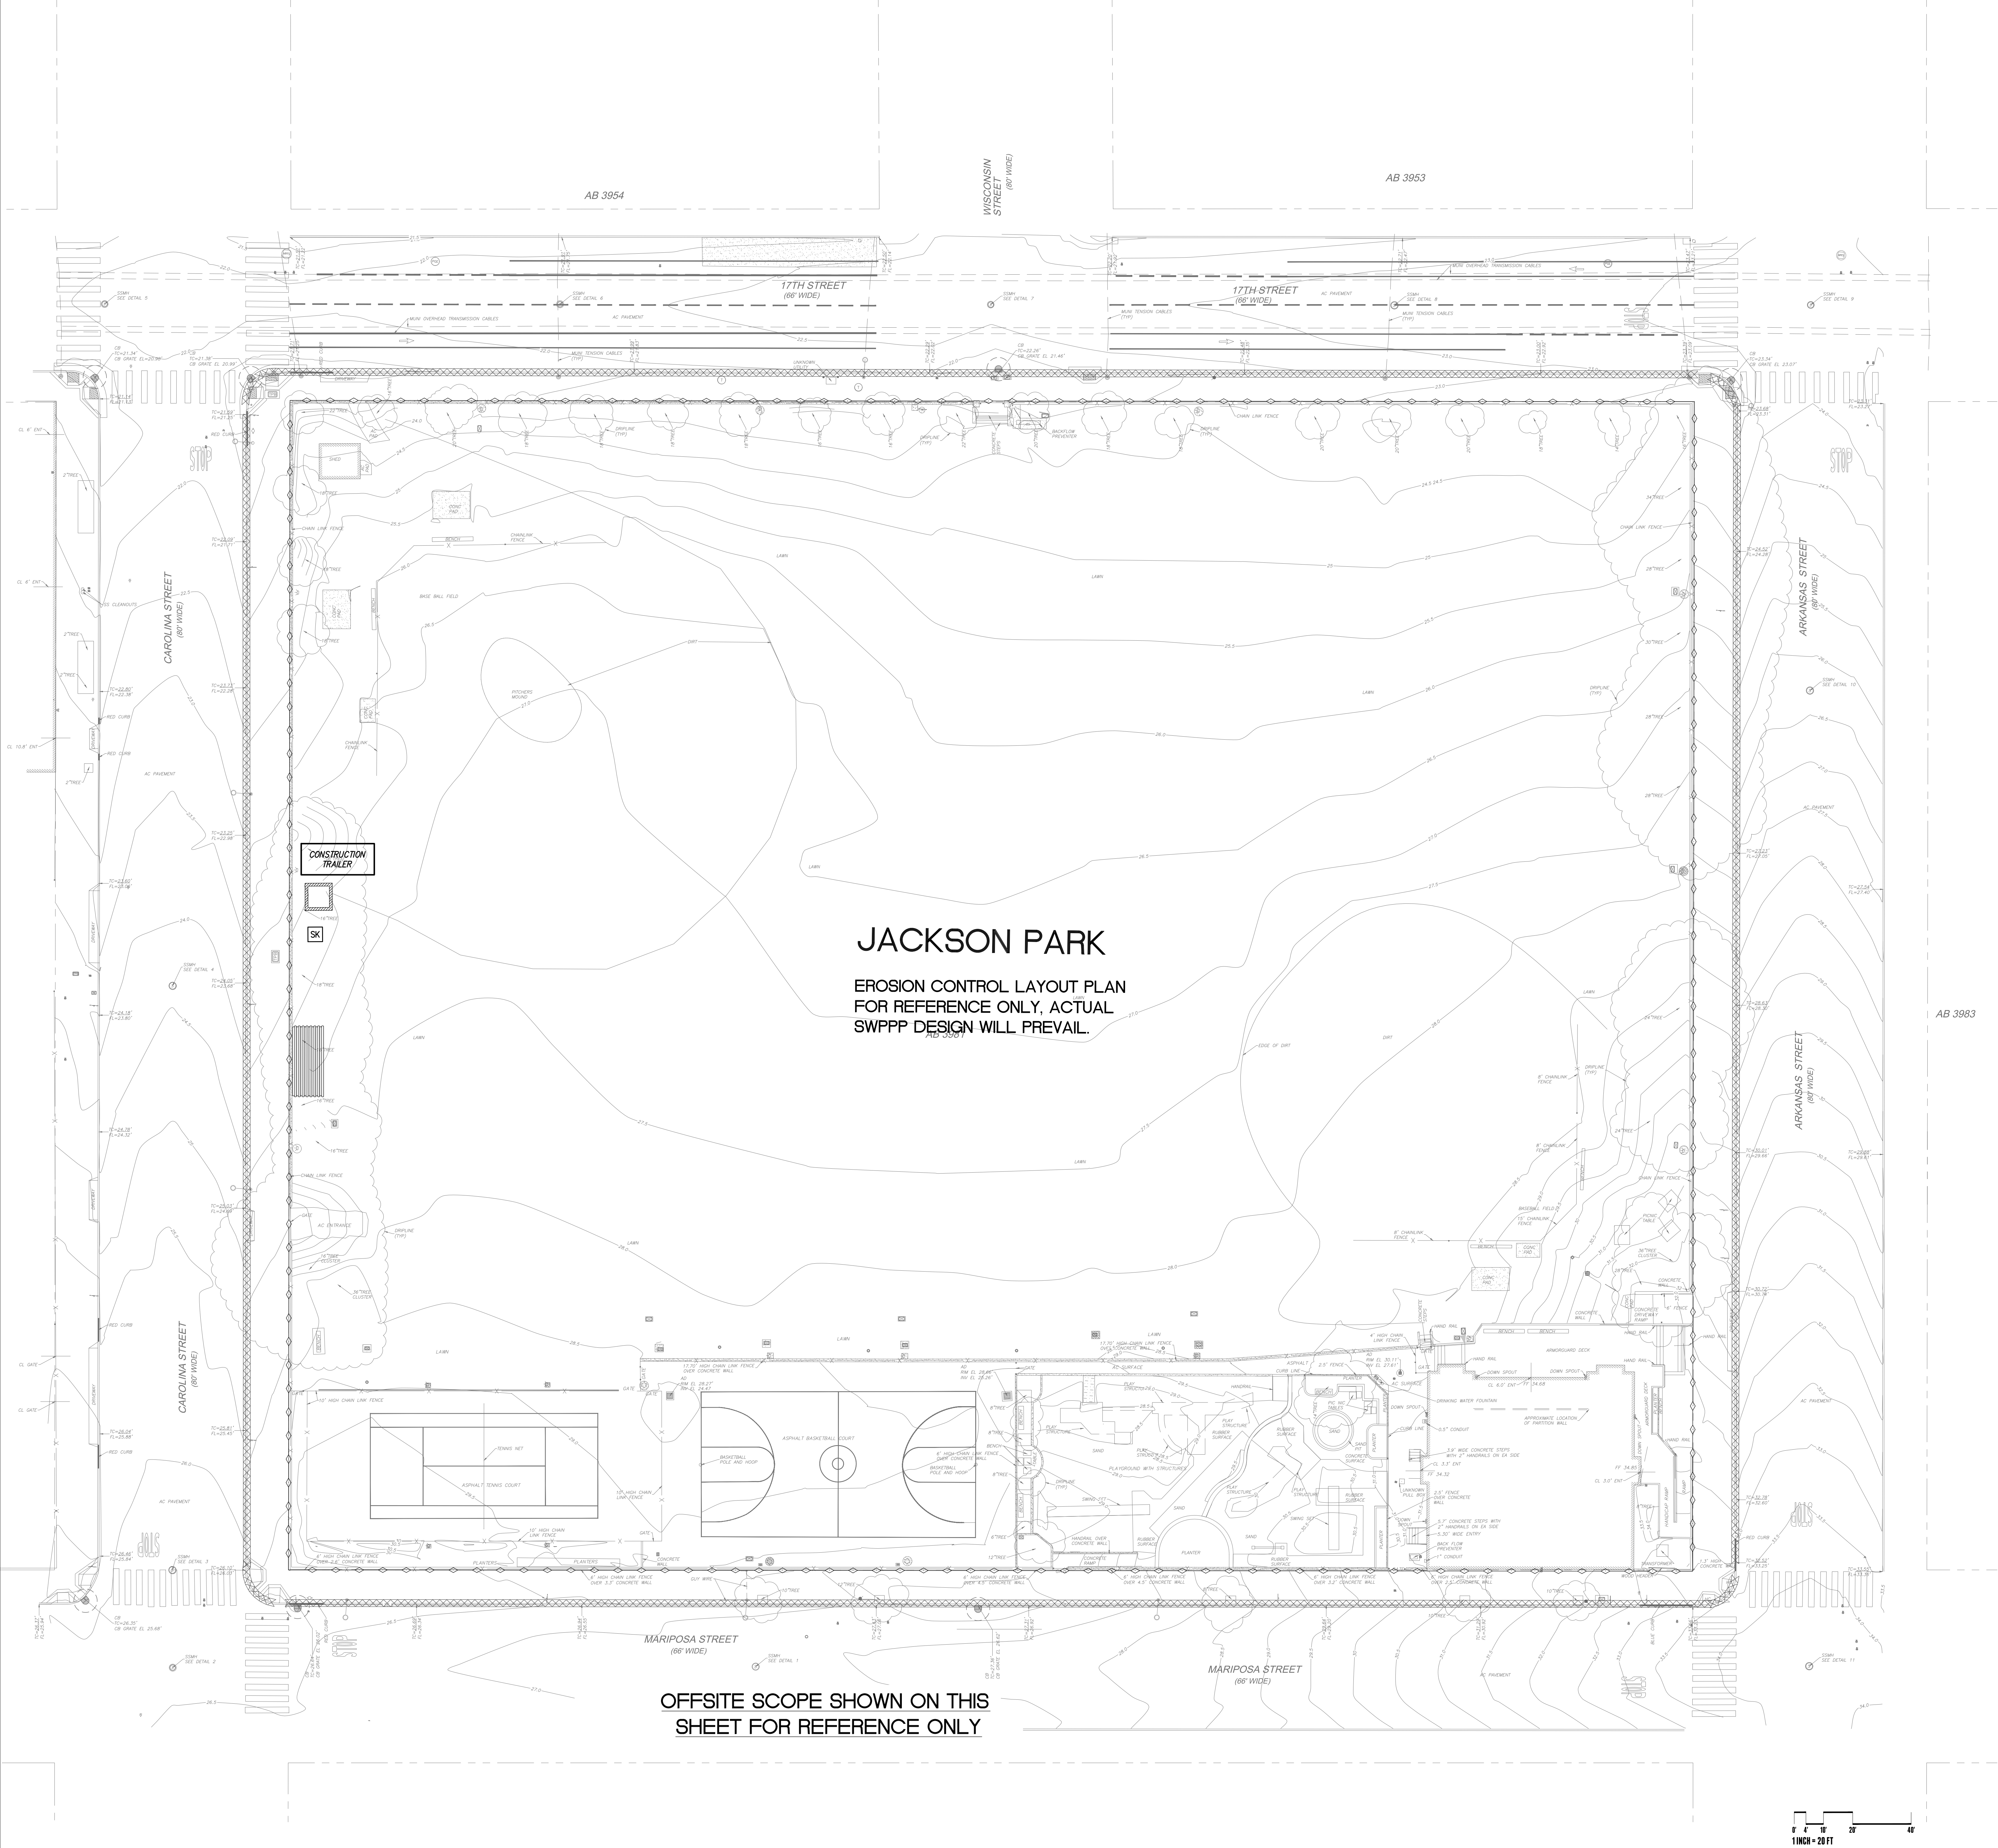

LEGEND

- STABILIZED EXIT (XX XXXX)
- CONCRETE WASHOUT
- SPILL KIT
- PORTABLE RESTROOM
- CONSTRUCTION TRAILER
- PATH OF SURFACE DRAINAGE
- FIBER ROLL (XX XXXX)
- SILT FENCE (XX XXXX)
- INLET PROTECTION (XX XXXX)
- APPROXIMATE AREA OF CONSTRUCTION DISTURBANCE

WATER POLLUTION CONTROL NOTES:

- TEMPORARY CONSTRUCTION ENTRANCE/EXIT LOCATION SHOWN IS APPROXIMATE. CONTRACTOR TO PROVIDE LOCATION WHERE APPROPRIATE.
- THIS PLAN REPRESENTS POSSIBLE WATER POLLUTION CONTROL MEASURES INCLUDING EROSION CONTROL AND SEDIMENT CONTROL.
- EXISTING SURFACES SHALL BE UNDISTURBED TO THE EXTENT PRACTICAL.
- GROUND WATER SHALL NOT BE DISCHARGED WITH STORM WATER. GROUND WATER Dewatering OPERATIONS SHALL BE COORDINATED AS NEEDED WITH OWNER.
- CONTRACTOR SHALL PROVIDE EFFECTIVE SOIL COVER FOR AREAS OF CONSTRUCTION ACTIVITY THAT HAVE BEEN DISTURBED AND ARE NOT SCHEDULED TO BE ACTIVE FOR AT LEAST 14 DAYS.
- ALL EROSION CONTROL AND SEDIMENT CONTROLS TO BE OBTAINED INSTALLED AND MAINTAINED AS REQUIRED IN PROJECT SWPPP.
- CONTRACTOR TO INSTALL RUN-ON AND RUN-OFF CONTROL MEASURES ACCORDING TO PLANS OR AS NECESSARY TO ENSURE SEDIMENT IS NOT TRANSPORTED FROM SITE.
- CONTRACTOR TO PROVIDE BACK-UP EROSION PREVENTION MEASURES (SOIL STABILIZATION) WITH SEDIMENT CONTROL MEASURES SUCH AS STRAW WATTLES, SILT FENCE, GRAVEL INLET FILTERS, AND/OR SEDIMENT TRAPS OR BASINS. ENSURE CONTROL MEASURES ARE ADEQUATE, IN PLACE, AND IN OPERABLE CONDITIONS. SEDIMENT CONTROLS, INCLUDING INLET PROTECTION, ARE NECESSARY BUT SHOULD BE A SECONDARY DEFENSE BEHIND GOOD EROSION CONTROL MEASURES.
- STOCKPILE LOCATION(S) TO BE DETERMINED BY THE CONTRACTOR. COORDINATE WITH SITE OSP.
- ALL CONCRETE TRUCKS TO USE CHUTE WASH BUCKETS FOR CONCRETE RINSE. ALL CONCRETE PUMPS TO CAPTURE CONCRETE RINSE IN SECONDARY CONTAINMENT AND PROPERLY DISPOSE.
- STREET SWEEPING SHALL BE CHECKED DAILY TO ENSURE DEPOSITED SEDIMENT AND DEBRIS DOES NOT ENTER THE STORM DRAIN SYSTEM. USE REGENERATIVE VACUUM STREET CLEANER TO MITIGATE AIR AND WATER POLLUTION.
- RUNOFF THAT HAS CONTACTED AMENDED SOIL AREAS SHALL NOT BE ALLOWED TO LEAVE THE SITE OR ENTER THE STORM DRAIN SYSTEM.

OFFSITE SCOPE SHOWN ON THIS SHEET FOR REFERENCE ONLY

OWNER:


501 Stryan St
San Francisco CA 94117
p 415.831.2700
e pdinfo@sfpov.org

CLIENT:


368 Connecticut St
San Francisco CA 94107
p 415.786.2427
e friends@jacksonpark@gmail.com

LANDSCAPE ARCHITECTURE:


2325 3rd Street, Suite 323
San Francisco CA 94107
p 415.323.0850
e adrian@fletcherstudio.com

ARCHITECTURE:

Jackson Liles
ARCHITECTURE
+ 2325 Third Street #206
San Francisco, CA 94107
415.621.1799
www.jacksonliles.com

SUB-CONSULTANT:


SANDIS
BUILD ON.
SANDIS.NET

**JACKSON
PLAYGROUND
IMPROVEMENT
PROJECT**
1645 17TH STREET
SAN FRANCISCO, CA 94107

50% DESIGN DEVELOPMENT

ISSUANCE RECORD	
DATE	DESCRIPTION
05.23.25	60% DD


REVISION RECORD		
REV	DATE	DESCRIPTION

DATE	NO.	DRAWN	CHD
05.23.25	14-003	T.G., T.K.	S.C.

DRAWING TITLE:

**EROSION
CONTROL PLAN
(ONSITE)**

SHEET NO:
C8.10

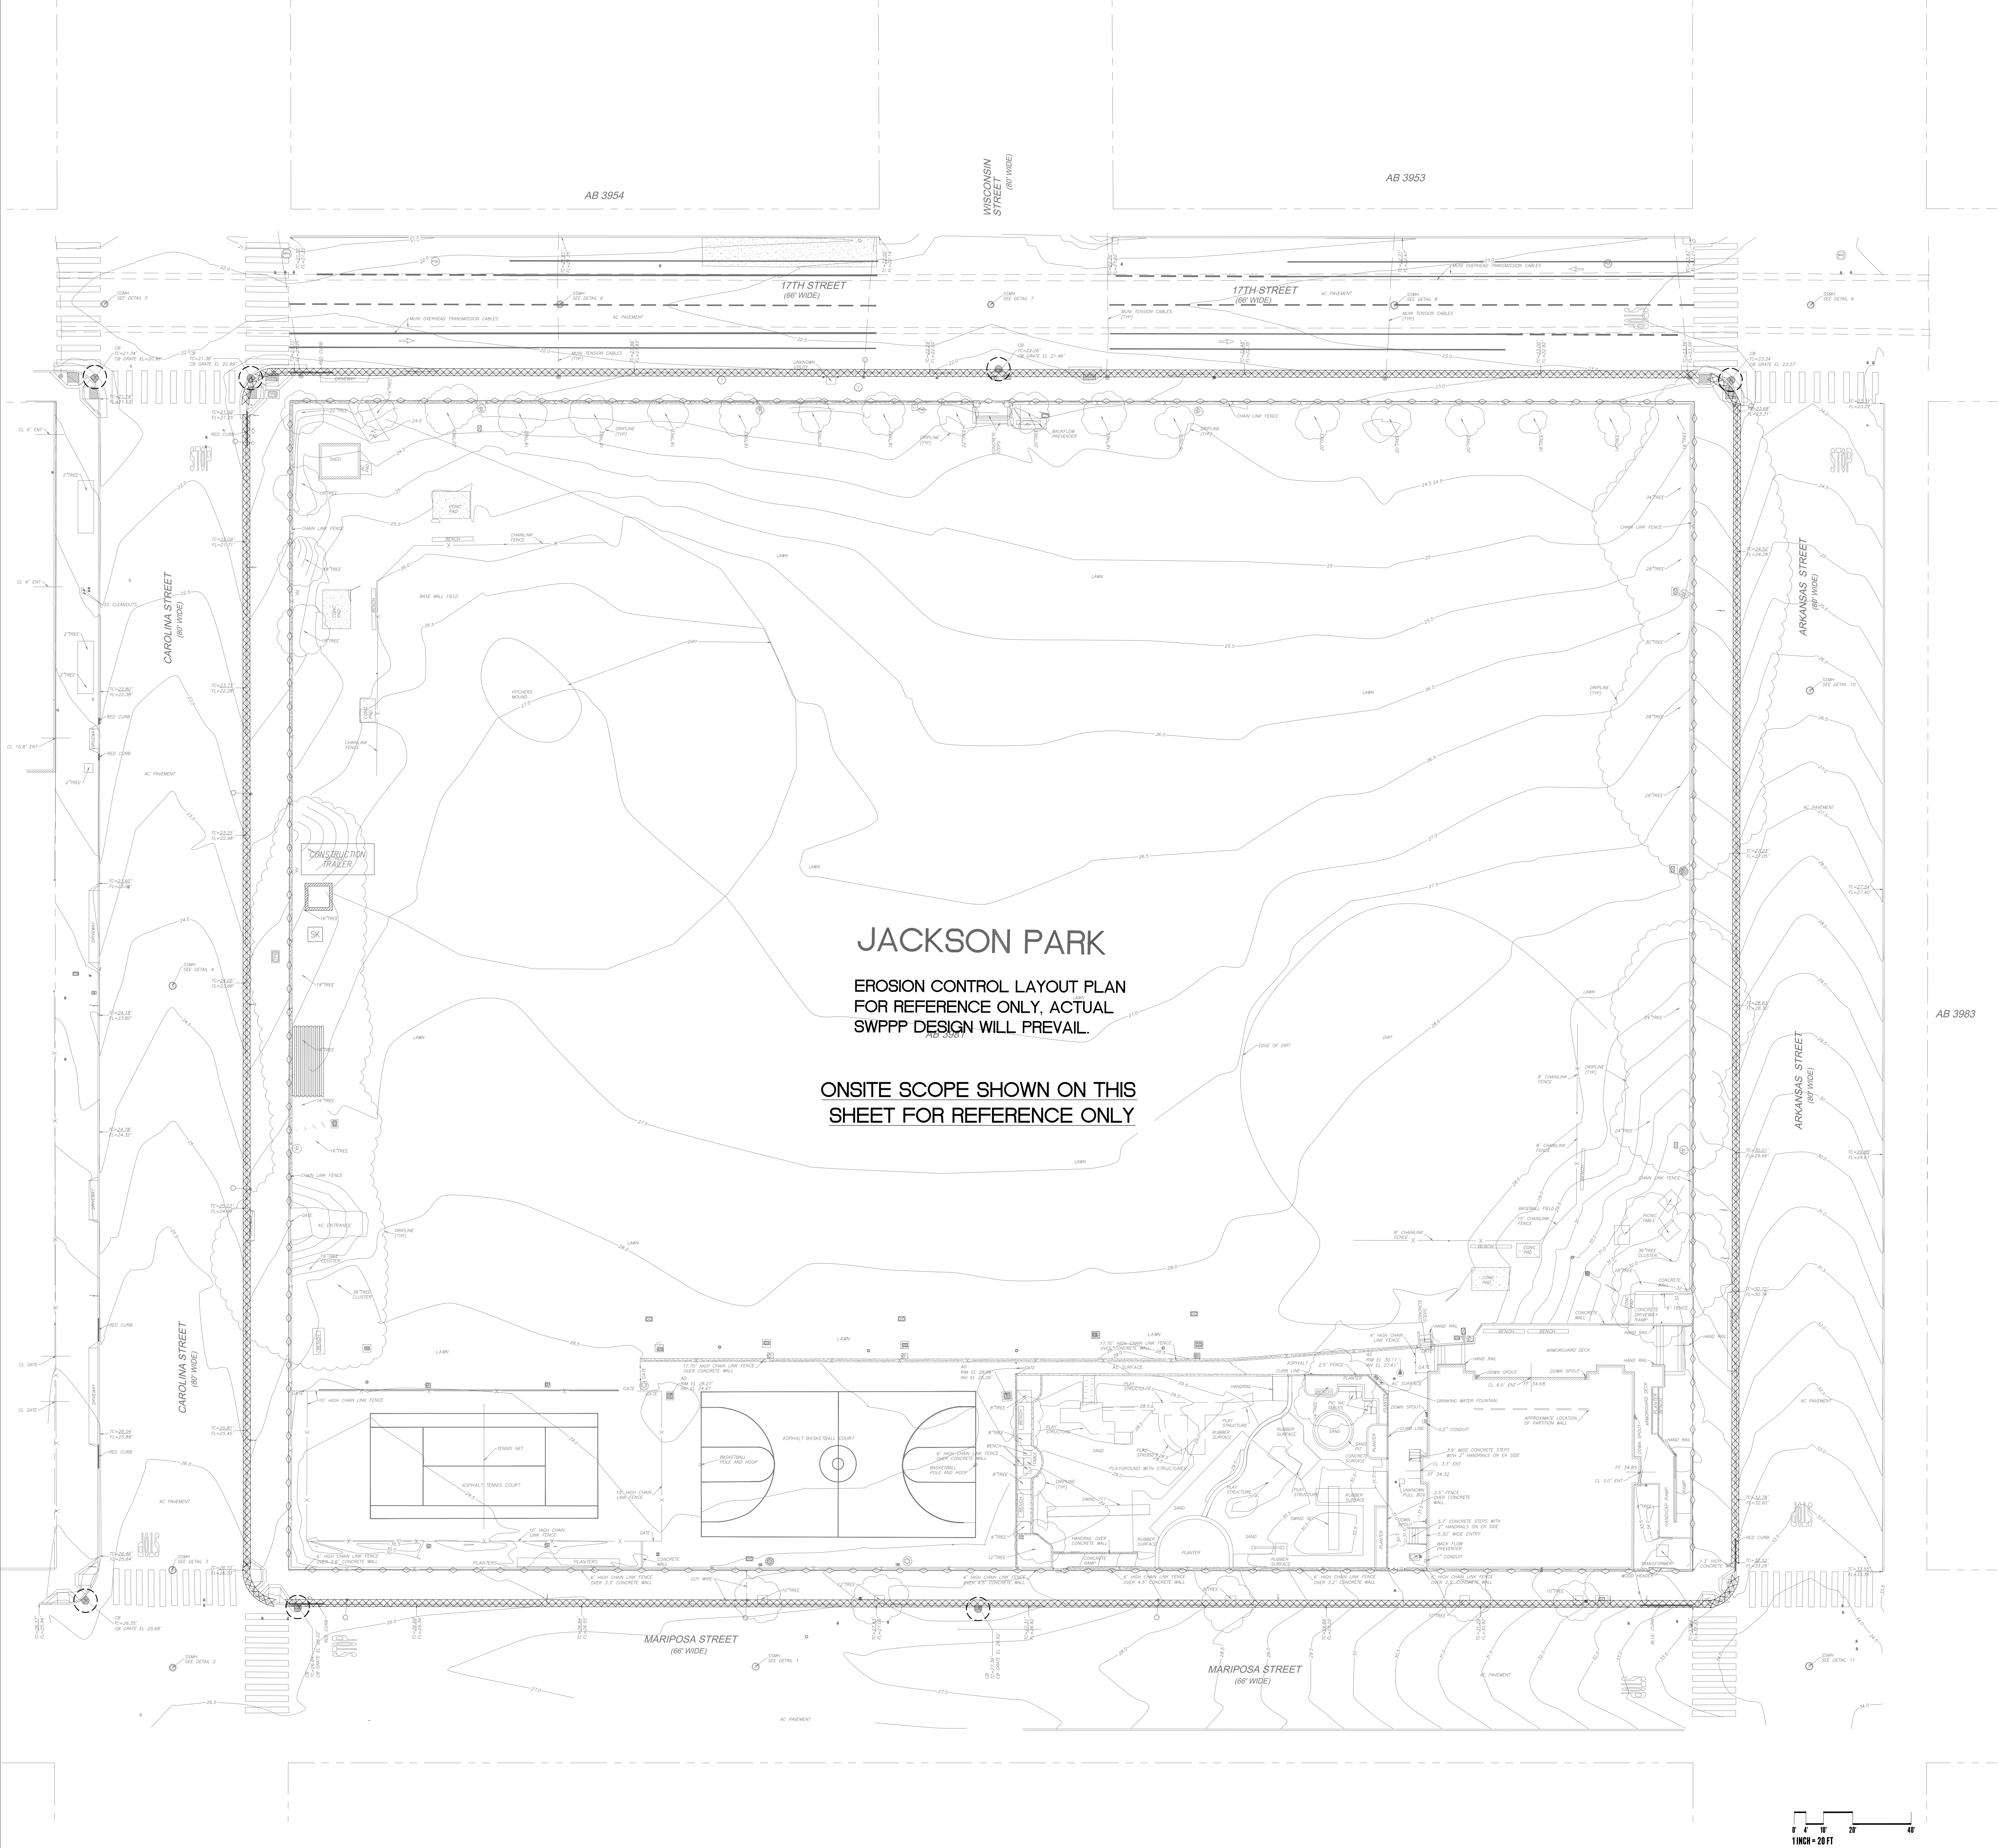

LEGEND

- STABILIZED EXIT (XX/XXXX)
- CONCRETE WASHOUT
- SPILL KIT
- PORTABLE RESTROOM
- CONSTRUCTION TRAILER
- PATH OF SURFACE DRAINAGE
- FIBER ROLL (XX/XXXX)
- SILT FENCE (XX/XXXX)
- INLET PROTECTION (XX/XXXX)
- APPROXIMATE AREA OF CONSTRUCTION DISTURBANCE

WATER POLLUTION CONTROL NOTES:

- TEMPORARY CONSTRUCTION ENTRANCE/EXIT LOCATION SHOWN IS APPROXIMATE. CONTRACTOR TO PROVIDE LOCATION WHERE APPROPRIATE.
- THIS PLAN REPRESENTS POSSIBLE WATER POLLUTION CONTROL MEASURES INCLUDING EROSION CONTROL AND SEDIMENT CONTROL.
- EXISTING SURFACES SHALL BE UNDISTURBED TO THE EXTENT PRACTICAL.
- GROUND WATER SHALL NOT BE DISCHARGED WITH STORM WATER. GROUND WATER Dewatering OPERATIONS SHALL BE COORDINATED AS NEEDED WITH OWNER.
- CONTRACTOR SHALL PROVIDE EFFECTIVE SOIL COVER FOR AREAS OF CONSTRUCTION ACTIVITY THAT HAVE BEEN DISTURBED AND ARE NOT SCHEDULED TO BE ACTIVE FOR AT LEAST 14 DAYS.
- ALL EROSION CONTROL AND SEDIMENT CONTROLS TO BE OBTAINED INSTALLED AND MAINTAINED AS REQUIRED IN PROJECT SWPPP.
- CONTRACTOR TO INSTALL RUN-ON AND RUN-OFF CONTROL MEASURES ACCORDING TO PLANS OR AS NECESSARY TO ENSURE SEDIMENT IS NOT TRANSPORTED FROM SITE.
- CONTRACTOR TO PROVIDE BACK-UP EROSION PREVENTION MEASURES (SOIL STABILIZATION) WITH SEDIMENT CONTROL MEASURES SUCH AS STRAW MATS, SILT FENCE, GRAVEL INLET FILTERS, AND/OR SEDIMENT TRAPS OR BASINS. ENSURE CONTROL MEASURES ARE ADEQUATE, IN PLACE, AND IN OPERABLE CONDITIONS. SEDIMENT CONTROLS, INCLUDING INLET PROTECTION, ARE NECESSARY BUT SHOULD BE A SECONDARY DEFENSE BEHIND GOOD EROSION CONTROL MEASURES.
- STOCKPILE LOCATION(S) TO BE DETERMINED BY THE CONTRACTOR. COORDINATE WITH SITE OSP.
- ALL CONCRETE TRUCKS TO USE CHUTE WASH BUCKETS FOR CONCRETE RINSE, ALL CONCRETE PUMPS TO CAPTURE CONCRETE RINSE IN SECONDARY CONTAINMENT AND PROPERLY DISPOSE.
- STREET SWEEPING SHALL BE CHECKED DAILY TO ENSURE DEPOSITED SEDIMENT AND DEBRIS DOES NOT ENTER THE STORM DRAIN SYSTEM. USE REGENERATIVE VACUUM STREET CLEANER TO MITIGATE AIR AND WATER POLLUTION.
- RUNOFF THAT HAS CONTACTED AMENDED SOIL AREAS SHALL NOT BE ALLOWED TO LEAVE THE SITE OR ENTER THE STORM DRAIN SYSTEM.

OWNER:



501 Stryan St
San Francisco CA 94117
p 415.831.2700
e pdinfo@sfpov.org

CLIENT:



368 Connecticut St
San Francisco CA 94107
p 415.786.2427
e friends@jacksonpark@gmail.com

LANDSCAPE ARCHITECTURE:



2325 3rd Street, Suite 323
San Francisco CA 94107
p 415.323.0850
e a@in@fletcherstudio.com

ARCHITECTURE:

Jackson Liles
ARCHITECTURE

2325 Third Street #206
San Francisco, CA 94107
415.621.1799
www.jacksonliles.com

SUB-CONSULTANT:



BUILD ON.
SANDIS.NET

JACKSON
PLAYGROUND
IMPROVEMENT
PROJECT

1645 17TH STREET
SAN FRANCISCO, CA 94107

50% DESIGN
DEVELOPMENT

ISSUANCE RECORD

DATE	DESCRIPTION
05.23.25	60% DD

REVISION RECORD

REV	DATE	DESCRIPTION
-----	------	-------------

DATE	NO.	DRAWN	CHD
05.23.25	14-003	T.G., T.K.	S.C.


DRAWING TITLE:

EROSION
CONTROL PLAN
(OFFSITE)


SHEET NO:

C8.11


Silt Fence SE-1

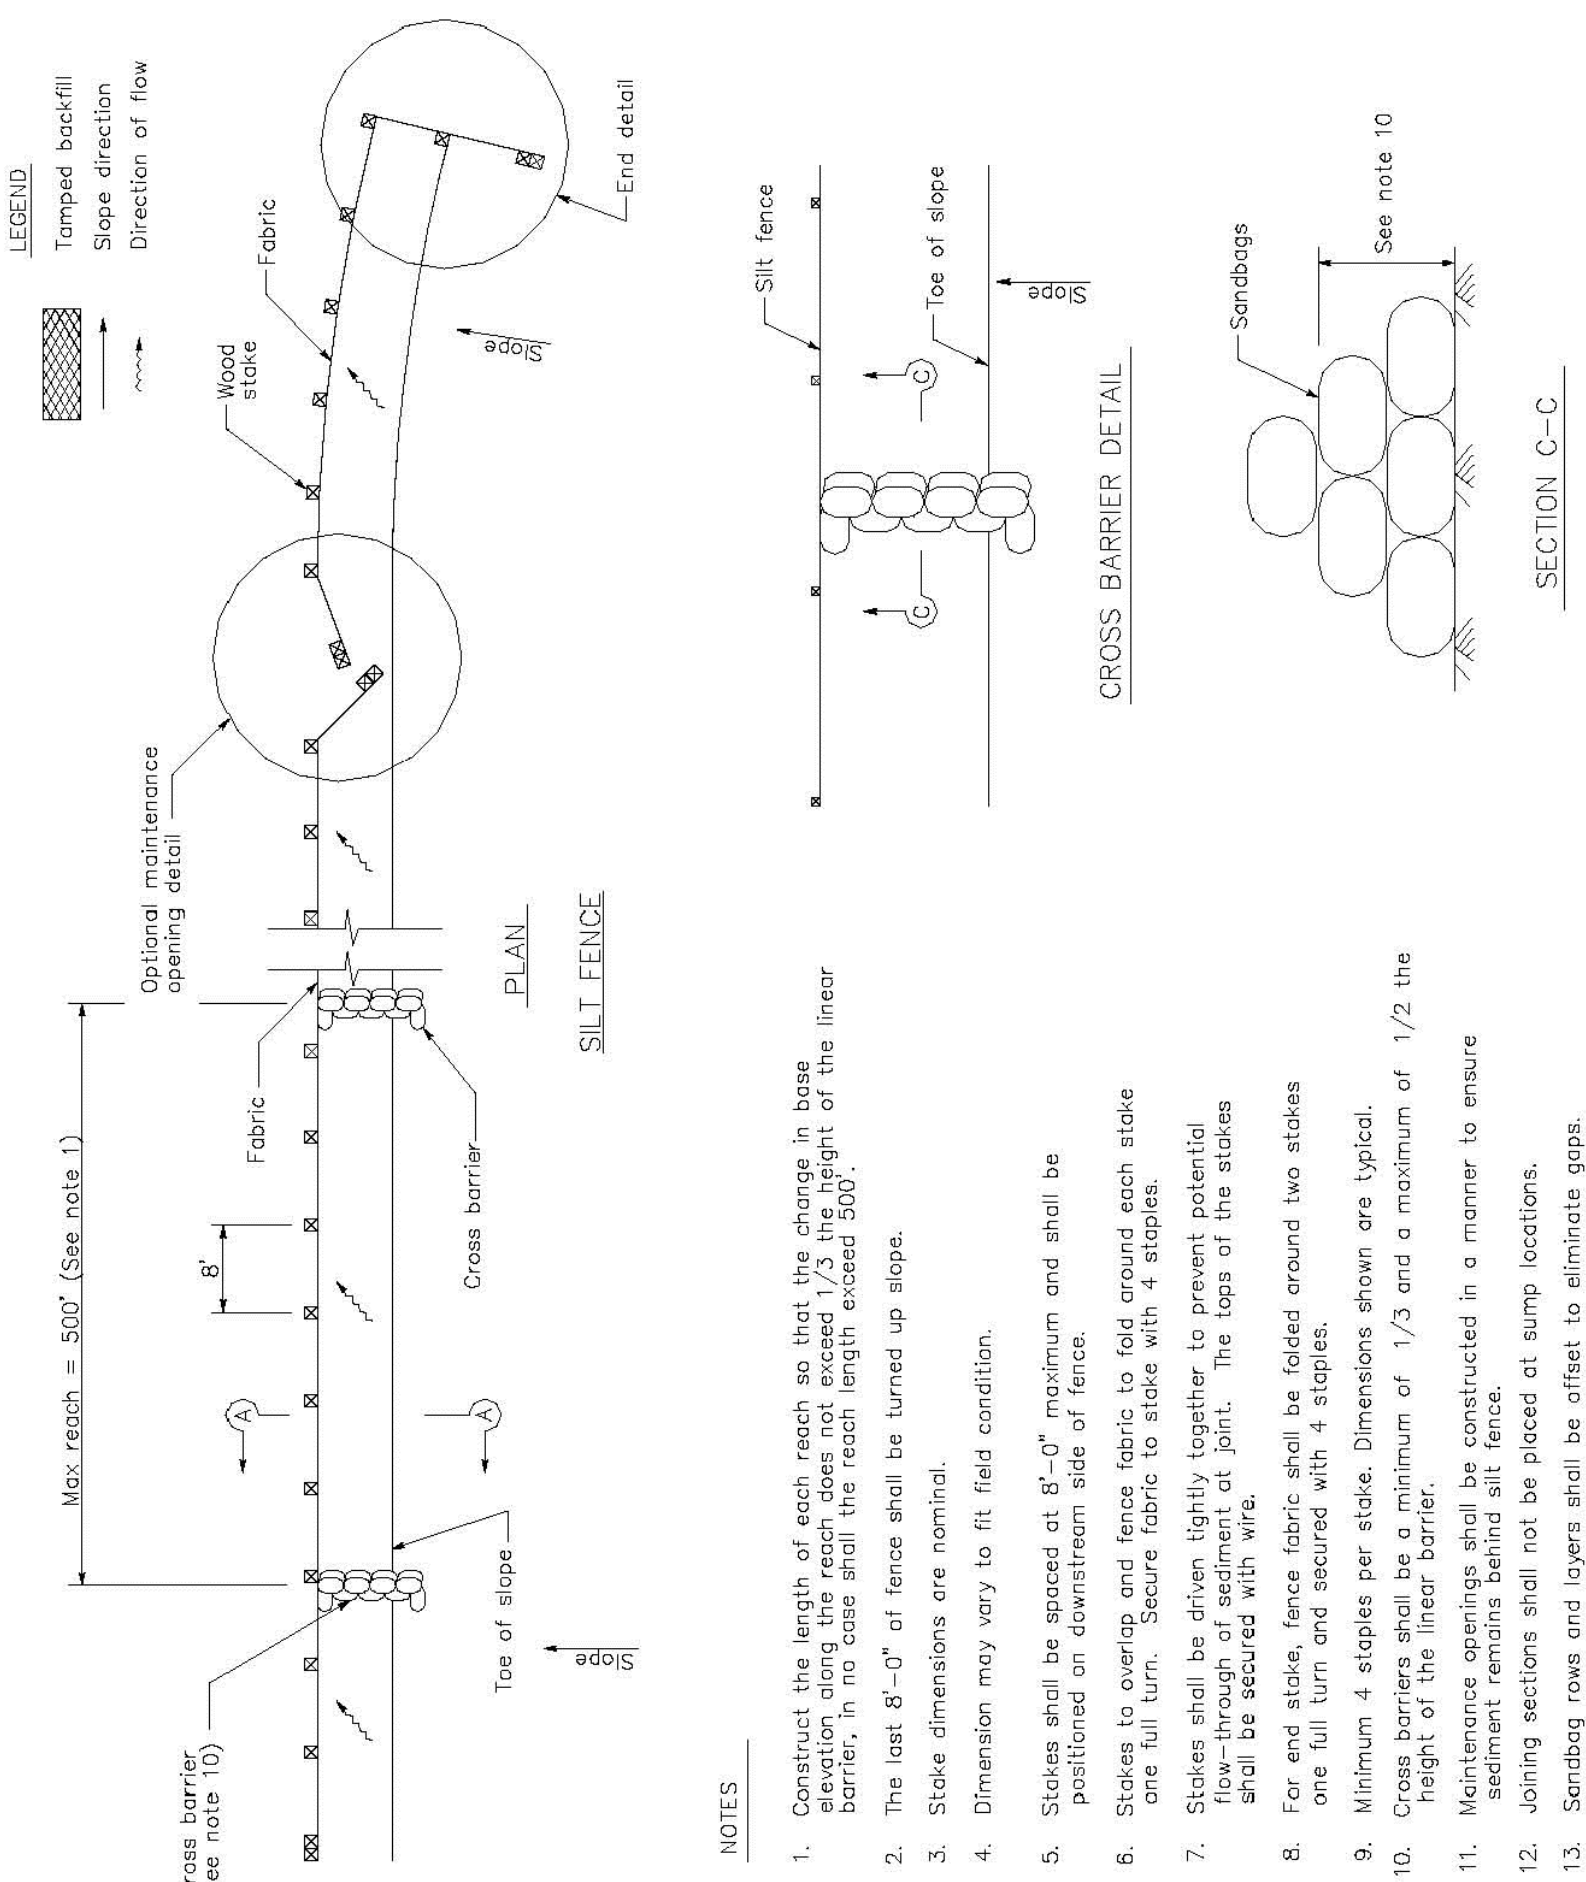


SE-1 Silt Fence

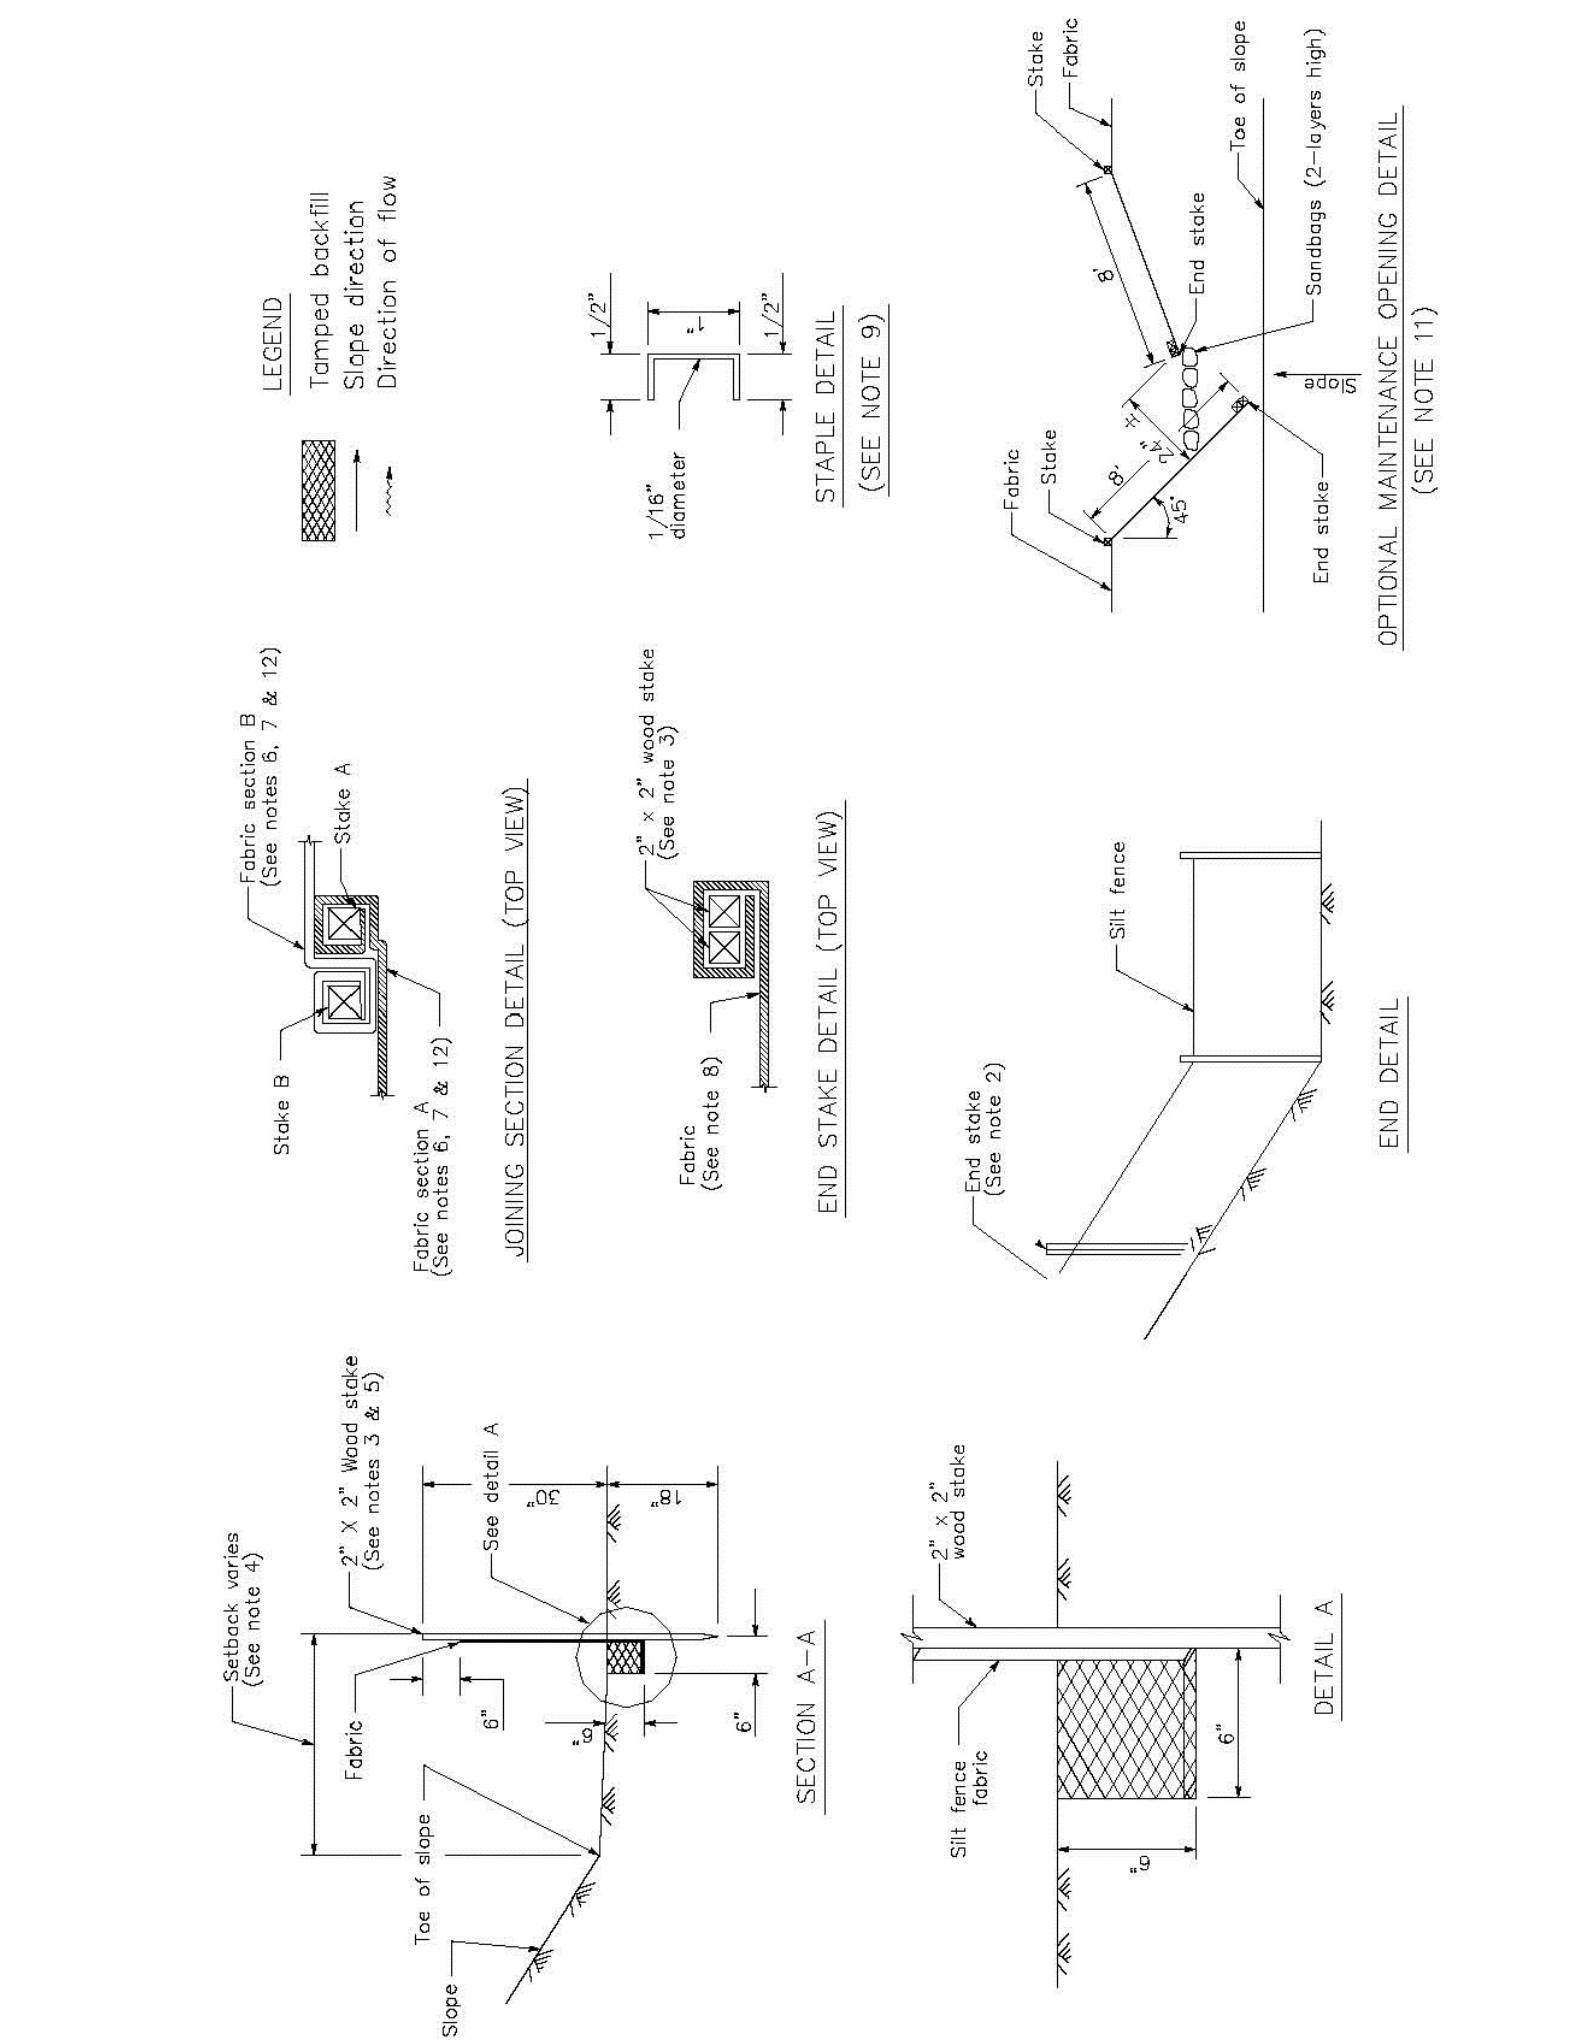

Fiber Rolls SE-5

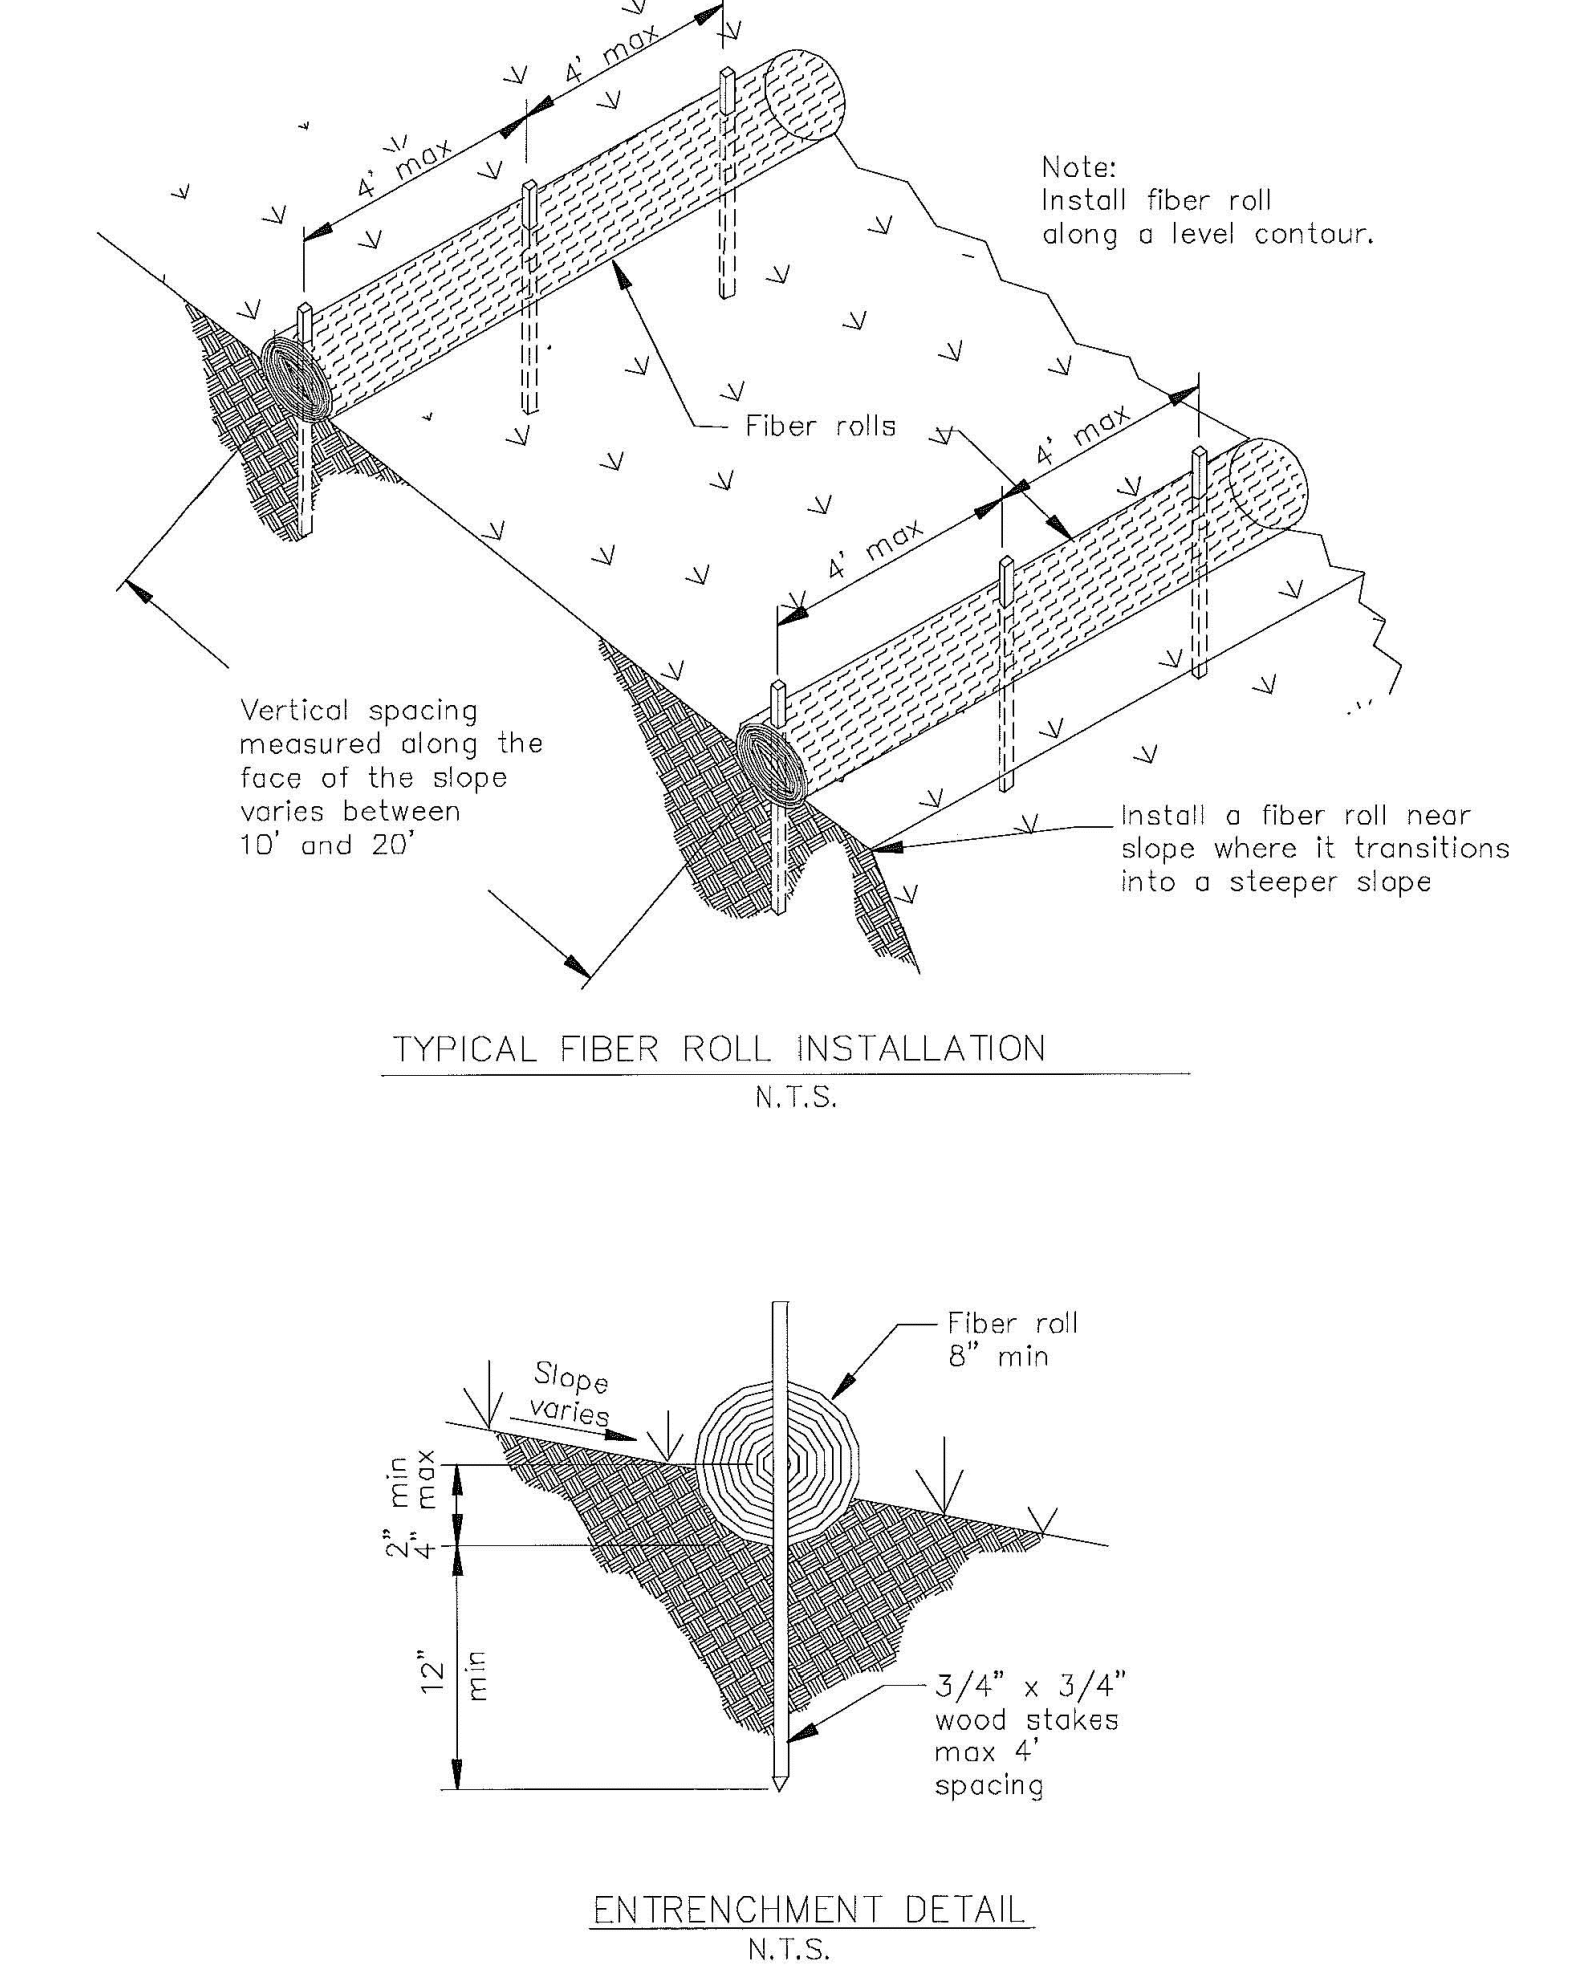


SE-10 Storm Drain Inlet Protection

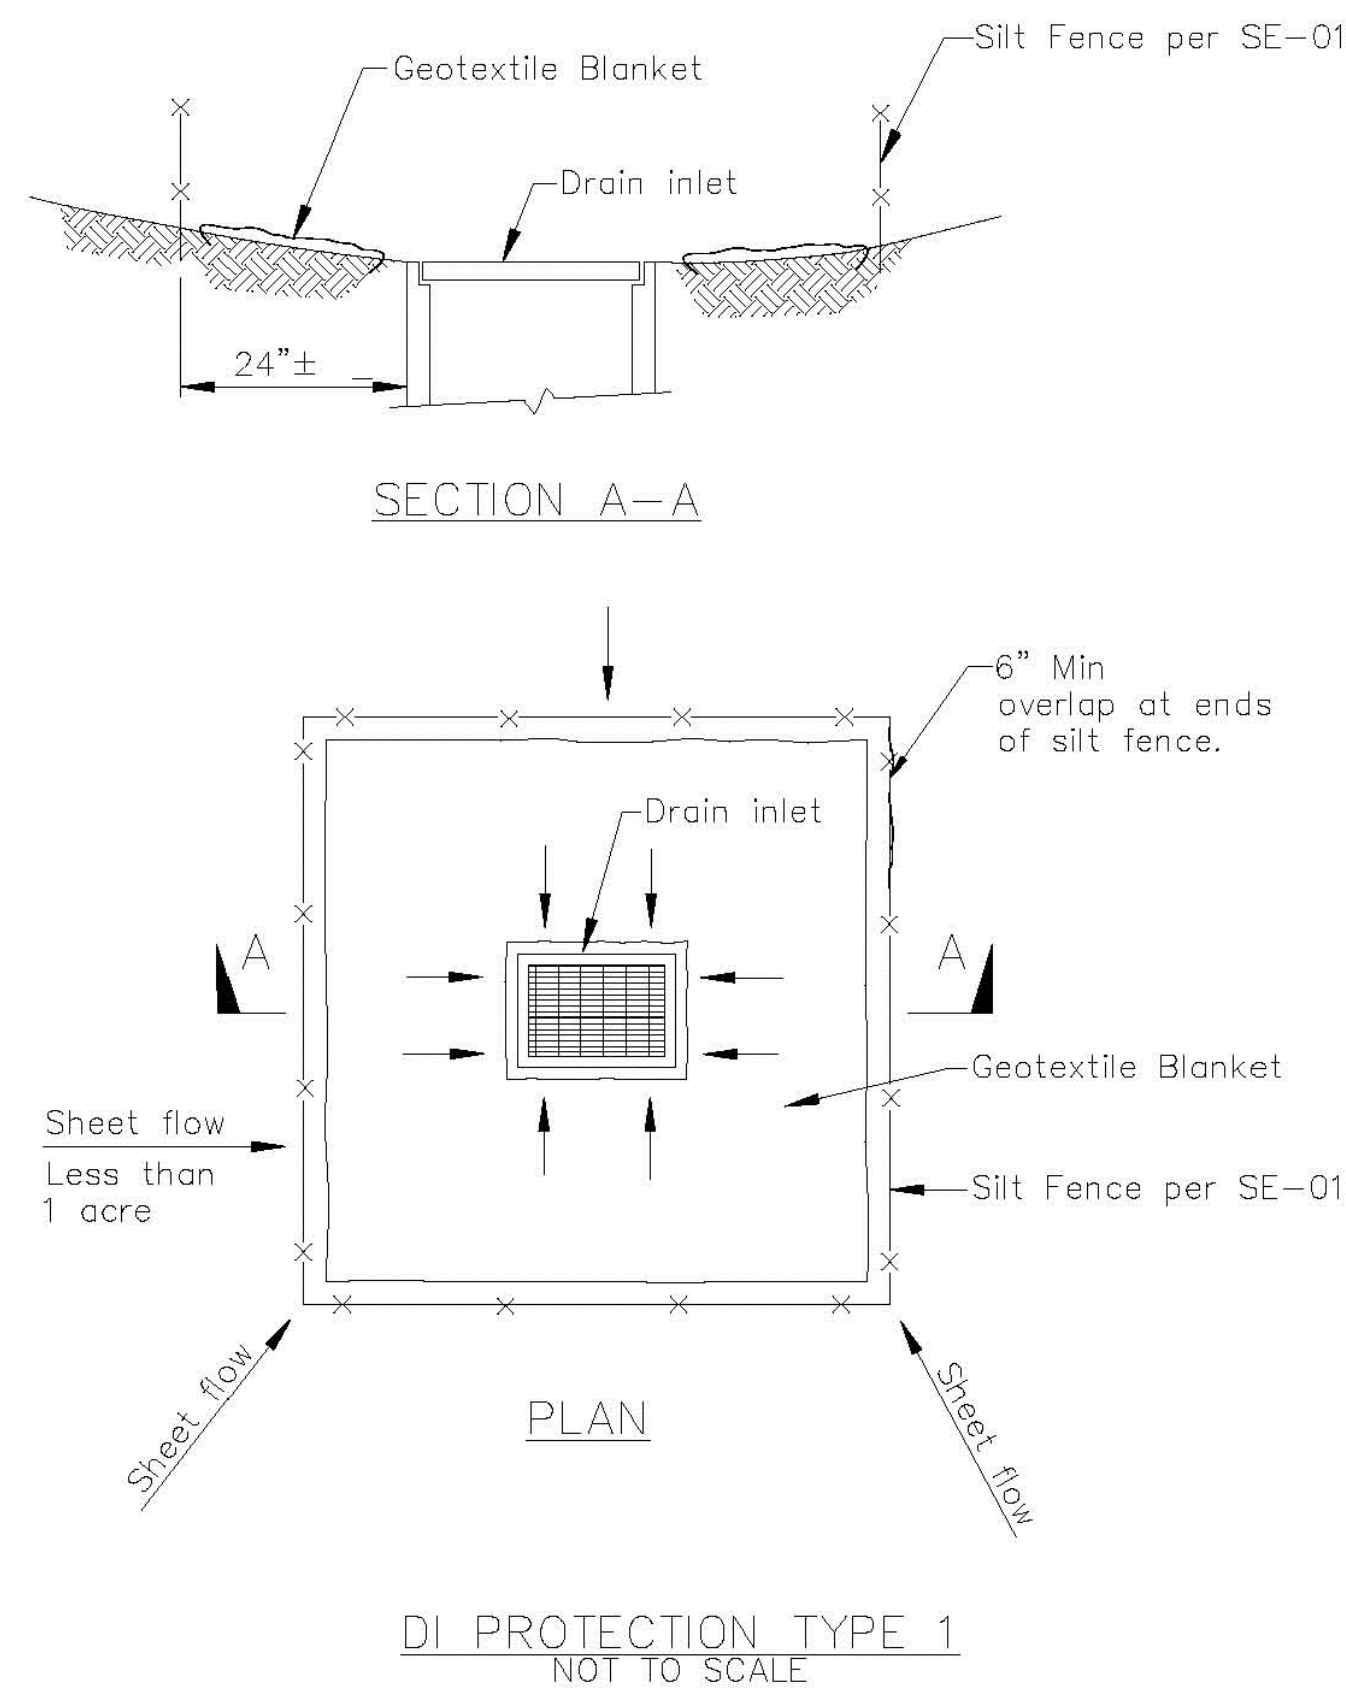

- NOTES:
1. For use in areas where grading has been completed and final soil stabilization and seeding are pending.
 2. Not applicable in paved areas.
 3. Not applicable with concentrated flows.

Stabilized Construction Entrance/Exit TC-1

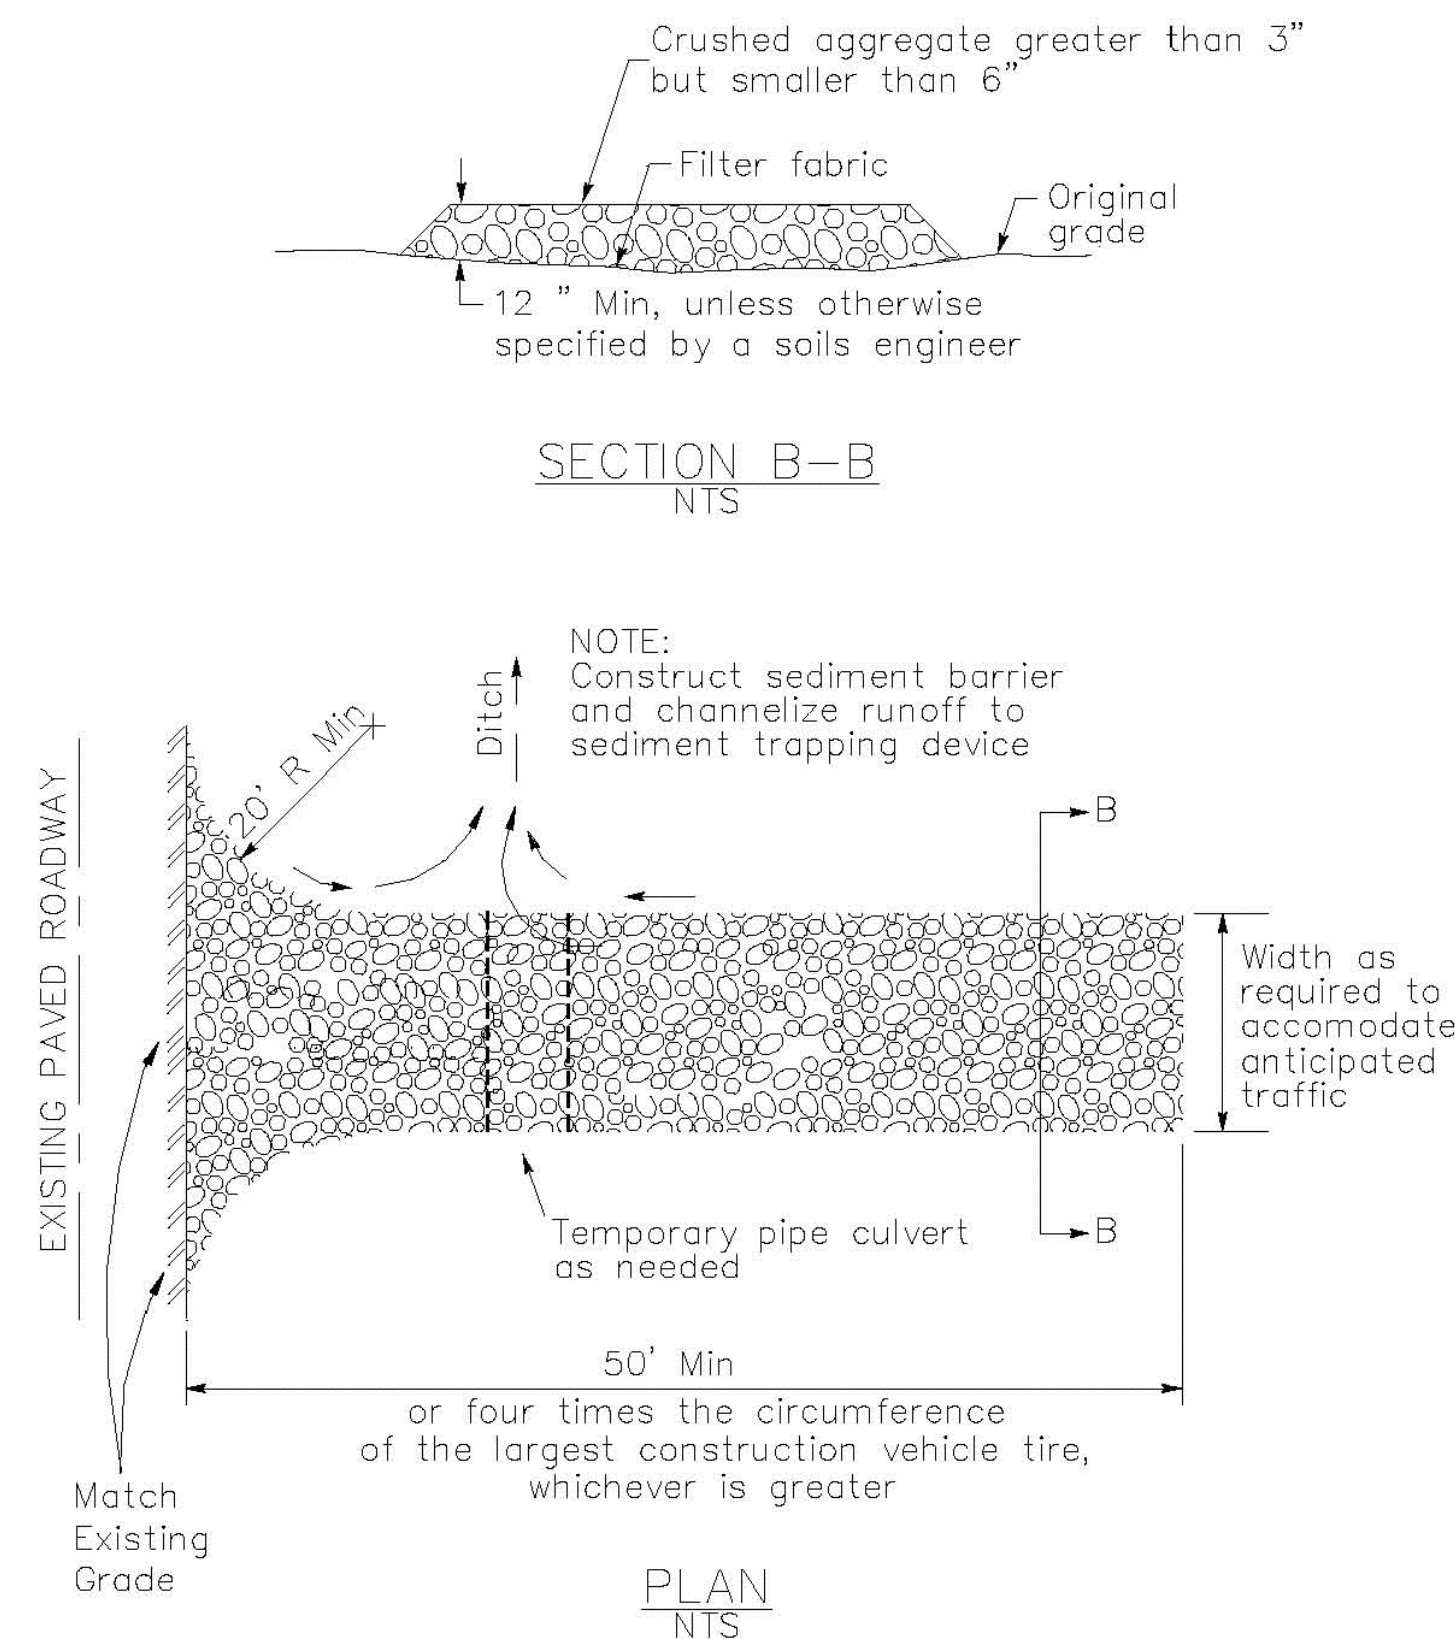

OWNER:



501 Stryan St
San Francisco CA 94117
p 415.831.2700
e pdinfo@sfpov.org

CLIENT:



368 Connecticut St
San Francisco CA 94107
p 415.785.2427
e friends@jacksonpark@gmail.com

LANDSCAPE ARCHITECTURE:



2325 3rd street, suite 323
San Francisco CA 94107
p 415.323.9850
e arpin@fletcherstudio.com


ARCHITECTURE:

Jackson Liles
ARCHITECTURE

+ 2325 Third Street #206
San Francisco, CA 94107
415.621.1799

www.jacksonliles.com

SUB-CONSULTANT:

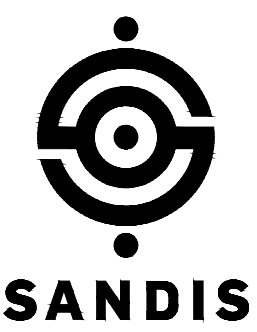

JACKSON
PLAYGROUND
IMPROVEMENT
PROJECT

1645 17TH STREET
SAN FRANCISCO, CA 94107

50% DESIGN
DEVELOPMENT

ISSUANCE RECORD	
DATE	DESCRIPTION
05.23.25	60% DD

REVISION RECORD		
REV	DATE	DESCRIPTION

DATE	NO.	DRAWN	CHD
05.23.25	14-003	T.G., T.K.	S.C.


DRAWING TITLE:

EROSION
CONTROL
DETAILS


SHEET NO:

C8.12

1 OFFSITE MATERIAL PLAN

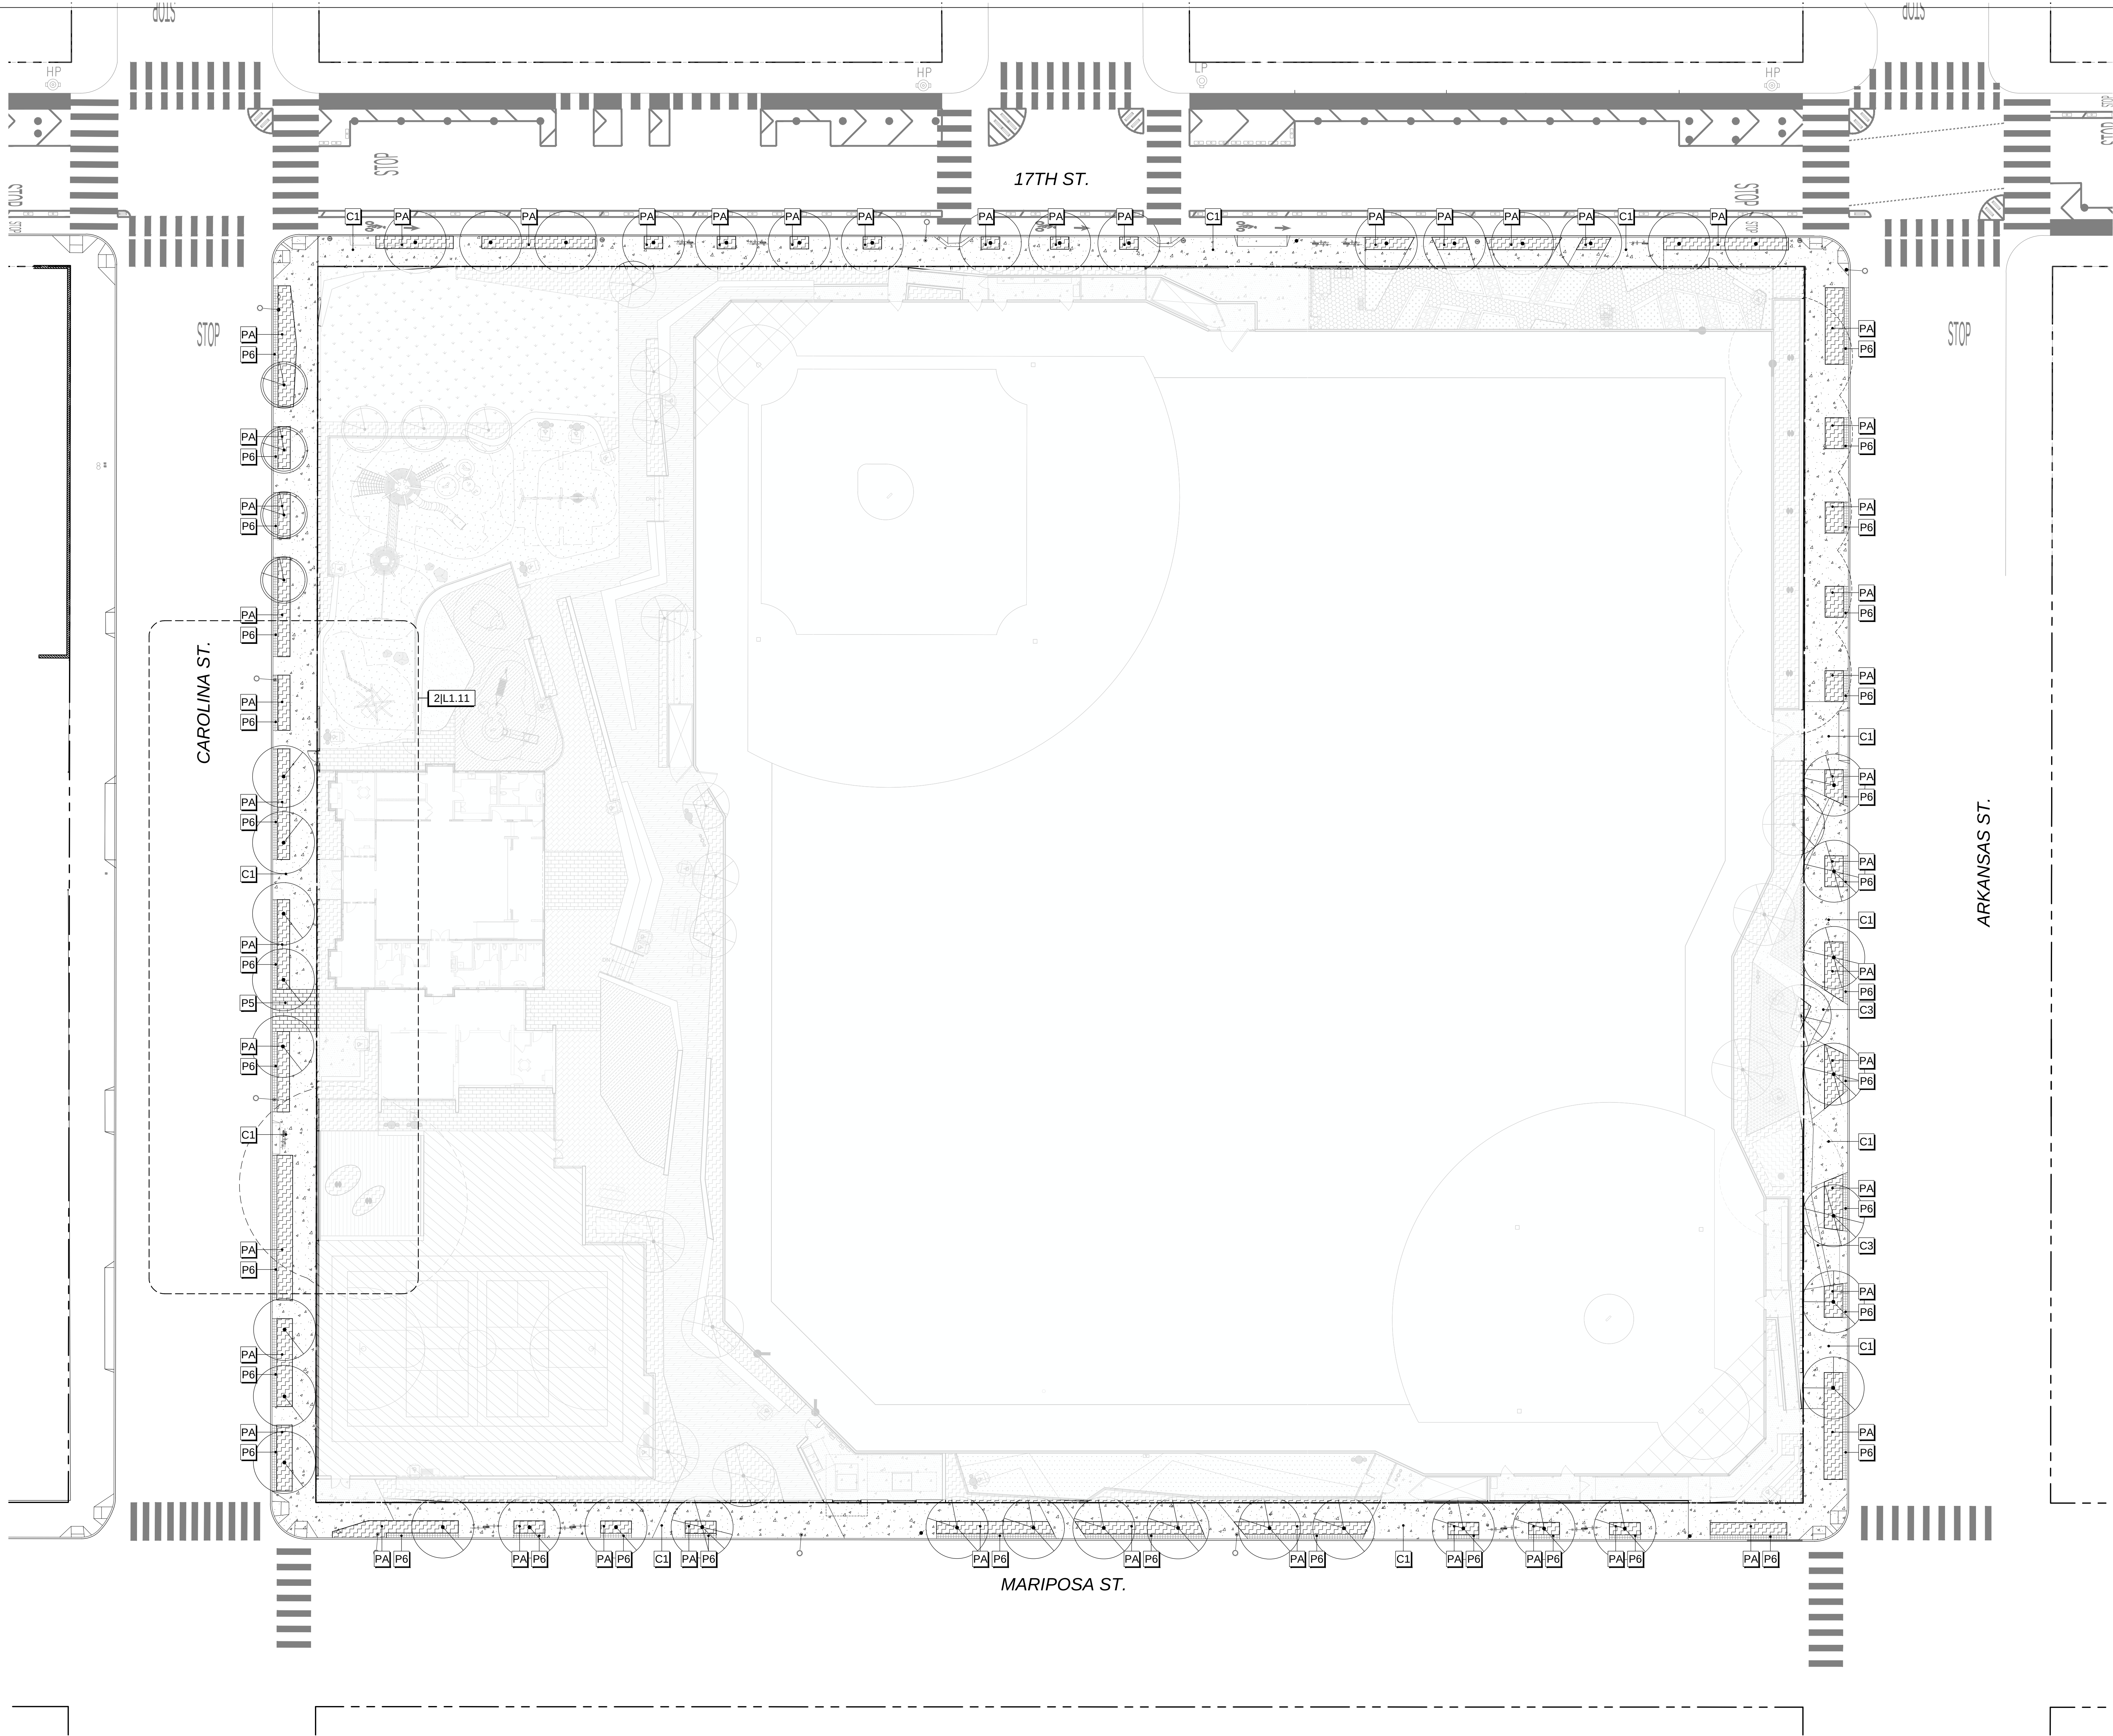

2 ADD-ALT 1 MATERIAL PLAN

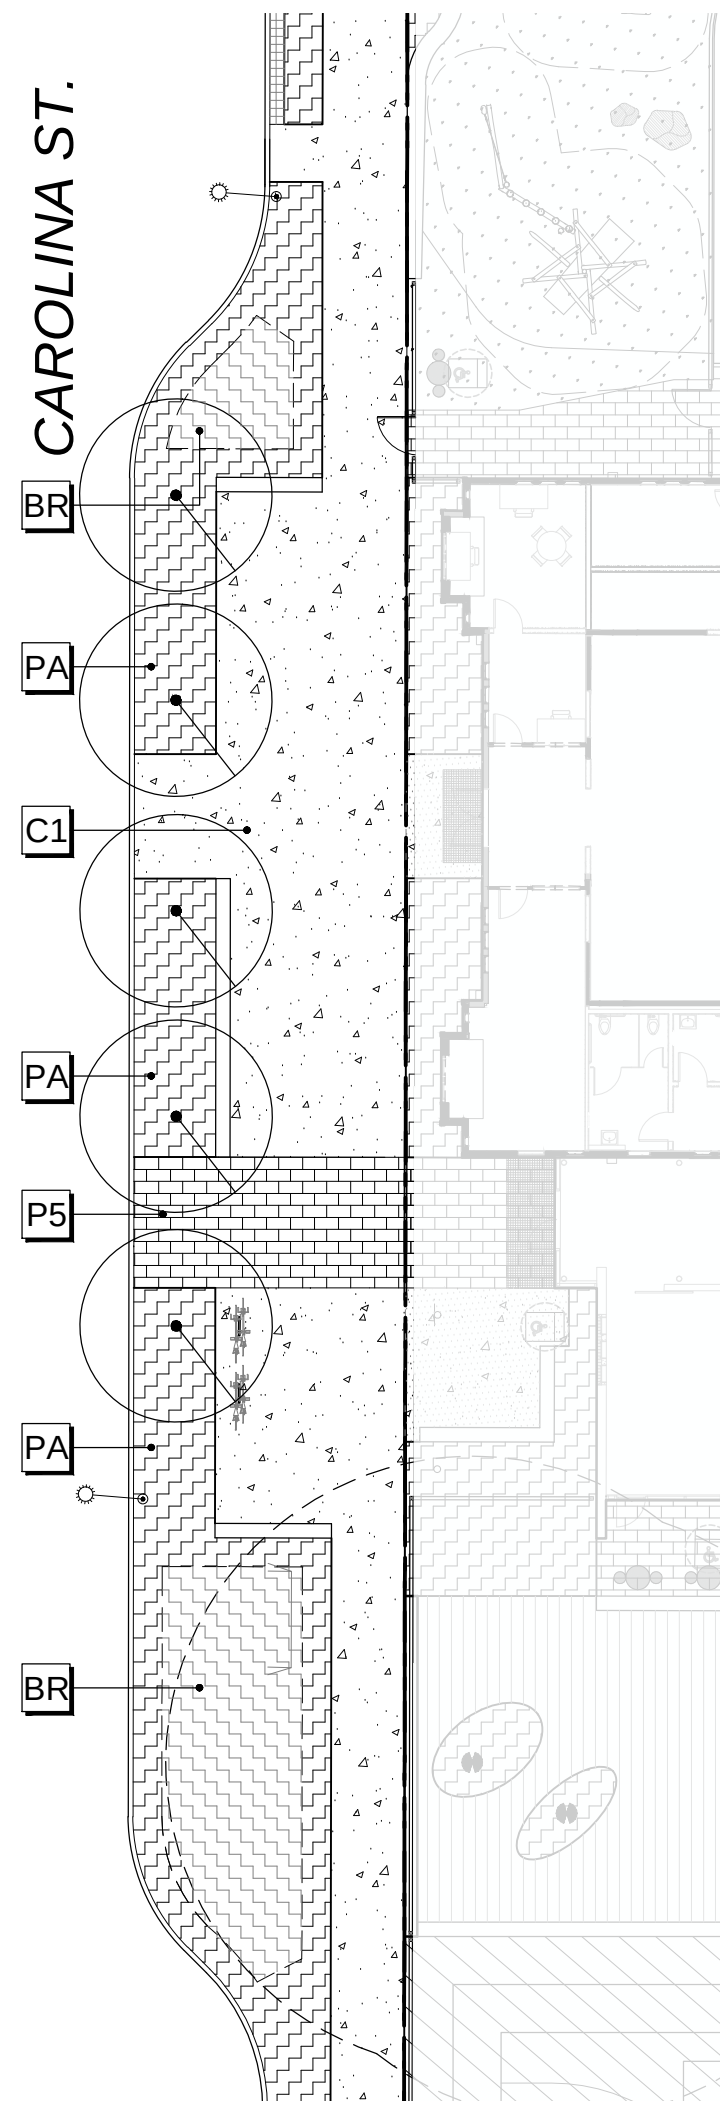

MATERIALS PLAN LEGEND			
ADMINISTRATIVE			
KEY	SYMBOL	DESCRIPTION	DETAIL
1	---	PROPERTY LINE	
PLANTING			
KEY	SYMBOL	DESCRIPTION	DETAIL
PA	[Symbol]	PLANTING AREA MULCH: BLACK MINI CHIP RECYCLED MULCH, 3" DEPTH SEE PLANTING PLAN & SCHEDULE FOR SPECIES, SIZE & LOCATION	3[L.6.01]
BR	[Symbol]	BIORETENTION AREA MULCH: 3/8" BASALT GRAVEL MULCH, 3" DEPTH SOIL: BIOFILTRATION SOIL, STD. SPFUC PONDING DEPTH & DRAINAGE SEE PLANTING PLAN & SCHEDULE FOR SPECIES, SIZE & LOCATION	
PAVING & SURFACING			
KEY	SYMBOL	DESCRIPTION	DETAIL
C1	[Symbol]	CITY STD. CONC. PAVING (OFFSITE) COLOR: NATURAL FINISH: TOPCAST 5 SURFACE RETARDANT	S.C.D.
C3	[Symbol]	INTEGRAL COLOR CONC. PAVING (ONSITE) COLOR: 'PALOMINO 5447' / DAVIS COLORS FINISH: TOPCAST 5 SURFACE RETARDANT	1[L.7.01]
P6	[Symbol]	PEDESTRIAN CONC. UNIT PAVERS TYPE #5 (PERVIOUS) - LINEAR MIX #2 MFR/MODEL: ORCO 4X24 SIZE: 3.94" X 23.62" X 80MM COLOR: TBD FINISH: SHOT BLAST, MICRO-CHAMFER JOINTS: INTEGRAL JOINT SPACERS, FILL W/ ORCO 'OBP PERMEABLE JOINT CHIPS' PATTERN: STAGGERED RUNNING BOND	3[L.7.01]
P6	[Symbol]	UNIT PAVERS @ COURTESY STRIP MFR/MODEL: ACKERSTONE 3X18 SIZE: 2-7/8" X 17-3/4" X 100MM COLOR: TBD FINISH: SMOOTH, MICRO-CHAMFER JOINTS: INTEGRAL JOINT SPACERS, FILL W/ ORCO 'OBP APEX POLYMERIC JOINT SAND' PATTERN: SOLDIER COURSE	5[L.7.01]

OWNER:



501 Slattery St
San Francisco CA 94117
p 415.831.2700
e pdinfo@sfpov.org

CLIENT:



368 Connecticut St
San Francisco CA 94117
p 415.785.2427
e friendsofjacksonpark@gmail.com

LANDSCAPE ARCHITECTURE:



2325 3rd street, suite 323
San Francisco CA 94107
p 415.323.0800
e admin@fletcherstudio.com

ARCHITECTURE:

Jackson Liles
ARCHITECTURE

+ 2325 Third Street #206
San Francisco, CA 94107
415.621.1799

www.jacksonliles.com

JACKSON PLAYGROUND IMPROVEMENT PROJECT

1645 17TH STREET
SAN FRANCISCO, CA 94107



50% DESIGN DEVELOPMENT

ISSUANCE RECORD

DATE	DESCRIPTION
05.23.25	50% DD

REVISION RECORD

REV	DATE	DESCRIPTION
-----	------	-------------

DATE	NO.	DRAWN	CHKD
05.23.25	14-003	A.Z., J.Z.	L.E., D.F.

DRAWING TITLE:

MATERIAL PLAN &
LEGEND (OFFSITE)

SHEET NO:

L1.11

1 ONSITE WALL MATERIALS PLAN



WALL LEGEND			
WALLS & CURBS			
KEY	SYMBOL	DESCRIPTION	DETAIL
W1		CONC. SITE WALL @ PLAY AREA HEIGHT: 18" WIDTH: VARIES, 18" TO 38" FINISH: SURFACE RETARDANT EQ. TO MEDIUM SANDBLAST WITH ANTI-GRAFFITI COATING COLOR: INTEGRAL COLOR TBD	
W2		CONC. SITE WALL @ ADDITION & OLIVE TREE HEIGHT: 18" WIDTH: 18" FINISH: BOARD-FORMED W/ ANTI-GRAFFITI COATING (SIM. TO ADDITION FACADE) COLOR: INTEGRAL COLOR TBD	1(L7.02)
W3		CONC. SITE WALL @ MEADOW HEIGHT: 18" WIDTH: 18" TO 45" FINISH: SURFACE RETARDANT EQ. TO MEDIUM SANDBLAST WITH ANTI-GRAFFITI COATING COLOR: INTEGRAL COLOR TBD	1(L7.02)
W4		LOW CONC. RET. WALL @ FIELD PERIMETER HEIGHT: VARIES, 1'-6" TO 5'-5" WIDTH: 16" FINISH: SURFACE RETARDANT EQ. TO MEDIUM SANDBLAST W/ ANTI-GRAFFITI COATING COLOR: INTEGRAL COLOR TBD	
W5		CONC. CHEEK WALLS @ SLOPED FIELD ACCESS HEIGHT: VARIES, XXX WIDTH: 8" FINISH: SURFACE RETARDANT EQ. TO MEDIUM SANDBLAST W/ ANTI-GRAFFITI COATING COLOR: INTEGRAL COLOR TBD	
W6		RIBBON WALL TYPE 1 (RETAINING) MATERIAL: PIP CONCRETE WITH TILE VENEER TILE: TBD HEIGHT: VARIES, 6" TO 24" WIDTH: VARIES, 18" TO 24" FINISH: SURFACE RETARDANT EQ. TO MEDIUM SANDBLAST WITH ANTI-GRAFFITI COATING	SIM. 1(L7.02)
W7		RIBBON WALL TYPE 2 (RETAINING WITH SEAT TOP) MATERIAL: PIP CONCRETE WITH TILE VENEER & WOOD SEAT TOPS TILE: TBD WOOD: KEBONY, SIZE TBD HEIGHT: VARIES, 6" TO 24" WIDTH: VARIES, 18" TO 48" FINISH: SURFACE RETARDANT EQ. TO MEDIUM SANDBLAST WITH ANTI-GRAFFITI COATING	2(L7.02)
W8		EXISTING COPING WALL TO REMAIN	
W9		WOODEN RETAINING WALLS AT LEARNING GARDEN MATERIAL: 6X6 REDWOOD BEAM HEIGHT: 24" WIDTH: VARIES, (1) BOARD WIDTH TO (2) BOARD WIDTHS, SEE MATERIALS PLAN	4(L7.02)
W10		COMMUNITY CHALK BOARD/ BULLETIN BOARD (@ TRANSFORMER ENCLOSURE) MATERIAL: TBD HEIGHT: 8'-0" WIDTH: 12" FINISH: TBD	
W11		FREESTANDING CONC WALL HEIGHT: 8'-0" WIDTH: 12" FINISH: BOARD-FORMED ON EXTERIOR FACE (TO MATCH ARCH. FINISH). SMOOTH SURFACE ON INTERIOR FACE (FACING INTO COURT) COLOR: INTEGRAL, TO MATCH ARCH. FINISH	3(L7.02)
W12		RETAINING CONC WALL/ GRADE BEAM @ EXISTING OLIVE TREES HEIGHT: 18" WIDTH: 12" FINISH: BOARD-FORMED ON EXTERIOR FACE (TO MATCH ARCH. FINISH). SMOOTH SURFACE ON INTERIOR FACE (FACING INTO COURT) COLOR: INTEGRAL, TO MATCH ARCH. FINISH	SIM. 1(L7.02)
W13		MOW BAND / GRADE BEAM @ EXISTING SYCAMORE TREES HEIGHT: VARIES, 18" TO 24" WIDTH: 8" FINISH: SURFACE RETARDANT EQ. TO MEDIUM SANDBLAST WITH ANTI-GRAFFITI COATING COLOR: INTEGRAL COLOR TBD	
W14		CONC HEADER AT EXISTING SYCAMORE TREES HEIGHT: VARIES, XXXX WIDTH: 8" FINISH: SURFACE RETARDANT EQ. TO MEDIUM SANDBLAST WITH ANTI-GRAFFITI COATING COLOR: INTEGRAL COLOR TBD	
W15		FLOW-THROUGH PLANTER CMU WALL HEIGHT: VARIES, S.C.D. WIDTH: 8" MFR: BASALITE MODEL: 8" W X 4" H X 16" L COLOR: TBD FINISH: GROUND FACE PATTERN: RUNNING BOND JOINTING: HORIZONTAL RAKED, VERTICAL FLUSH MORTAR COLOR: TBD	
W16		WOOD SEAT WALL AT CHICANE HEIGHT: 18" WIDTH: 18" MFR: THERMALLY MODIFIED WOOD TBD FINISH: TBD	
W17		FLUSH MOW BAND @ FIELD PERIMETER HEIGHT: FLUSH WIDTH: 16" FINISH: SURFACE RETARDANT EQ. TO MEDIUM SANDBLAST WITH ANTI-GRAFFITI COATING COLOR: INTEGRAL COLOR TBD	
STAIRS			
KEY	SYMBOL	DESCRIPTION	DETAIL
S1		CONC. STEPS W/ REINFORCEMENT TREAD WIDTH: 15" TREAD HEIGHT: S.C.D. COLOR: INTEGRAL COLOR TO MATCH NOSING: TBD	

OWNER:



501 Slaryan St
San Francisco CA 94117
P 415.881.2700
e pdinfo@sfpov.org

CLIENT:



368 Connecticut St
San Francisco CA 94107
P 415.785.2427
e friends@jacksonpark@gmail.com

LANDSCAPE ARCHITECTURE:



2325 3rd street, suite 323
San Francisco CA 94107
P 415.323.0869
e admin@fletcherstudio.com

ARCHITECTURE:

Jackson Liles

ARCHITECTURE

+ 2325 Third Street #206
San Francisco, CA 94107
415.621.1799
www.jacksonliles.com

JACKSON
PLAYGROUND
IMPROVEMENT
PROJECT

1645 17TH STREET
SAN FRANCISCO, CA 94107



50% DESIGN
DEVELOPMENT

ISSUANCE RECORD

DATE	DESCRIPTION
05.23.25	50% DD


REVISION RECORD

REV	DATE	DESCRIPTION
-----	------	-------------

DATE	NO.	DRAWN	CHD
05.23.25	14-003	A.Z., J.Z.	L.E., D.F.

DRAWING TITLE:
WALL
MATERIALS
PLAN & LEGEND
(ONSITE)


SHEET NO:
L1.30

 

WALLS & CURBS			
KEY	SYMBOL	DESCRIPTION	DETAIL
W16		WOOD SEAT WALL AT CHICANE HEIGHT: 18" WIDTH: 18" MFR: THERMAL MODIFIED WOOD TBD FINISH: TBD	

L1.31

1 ONSITE FENCE MATERIALS PLAN

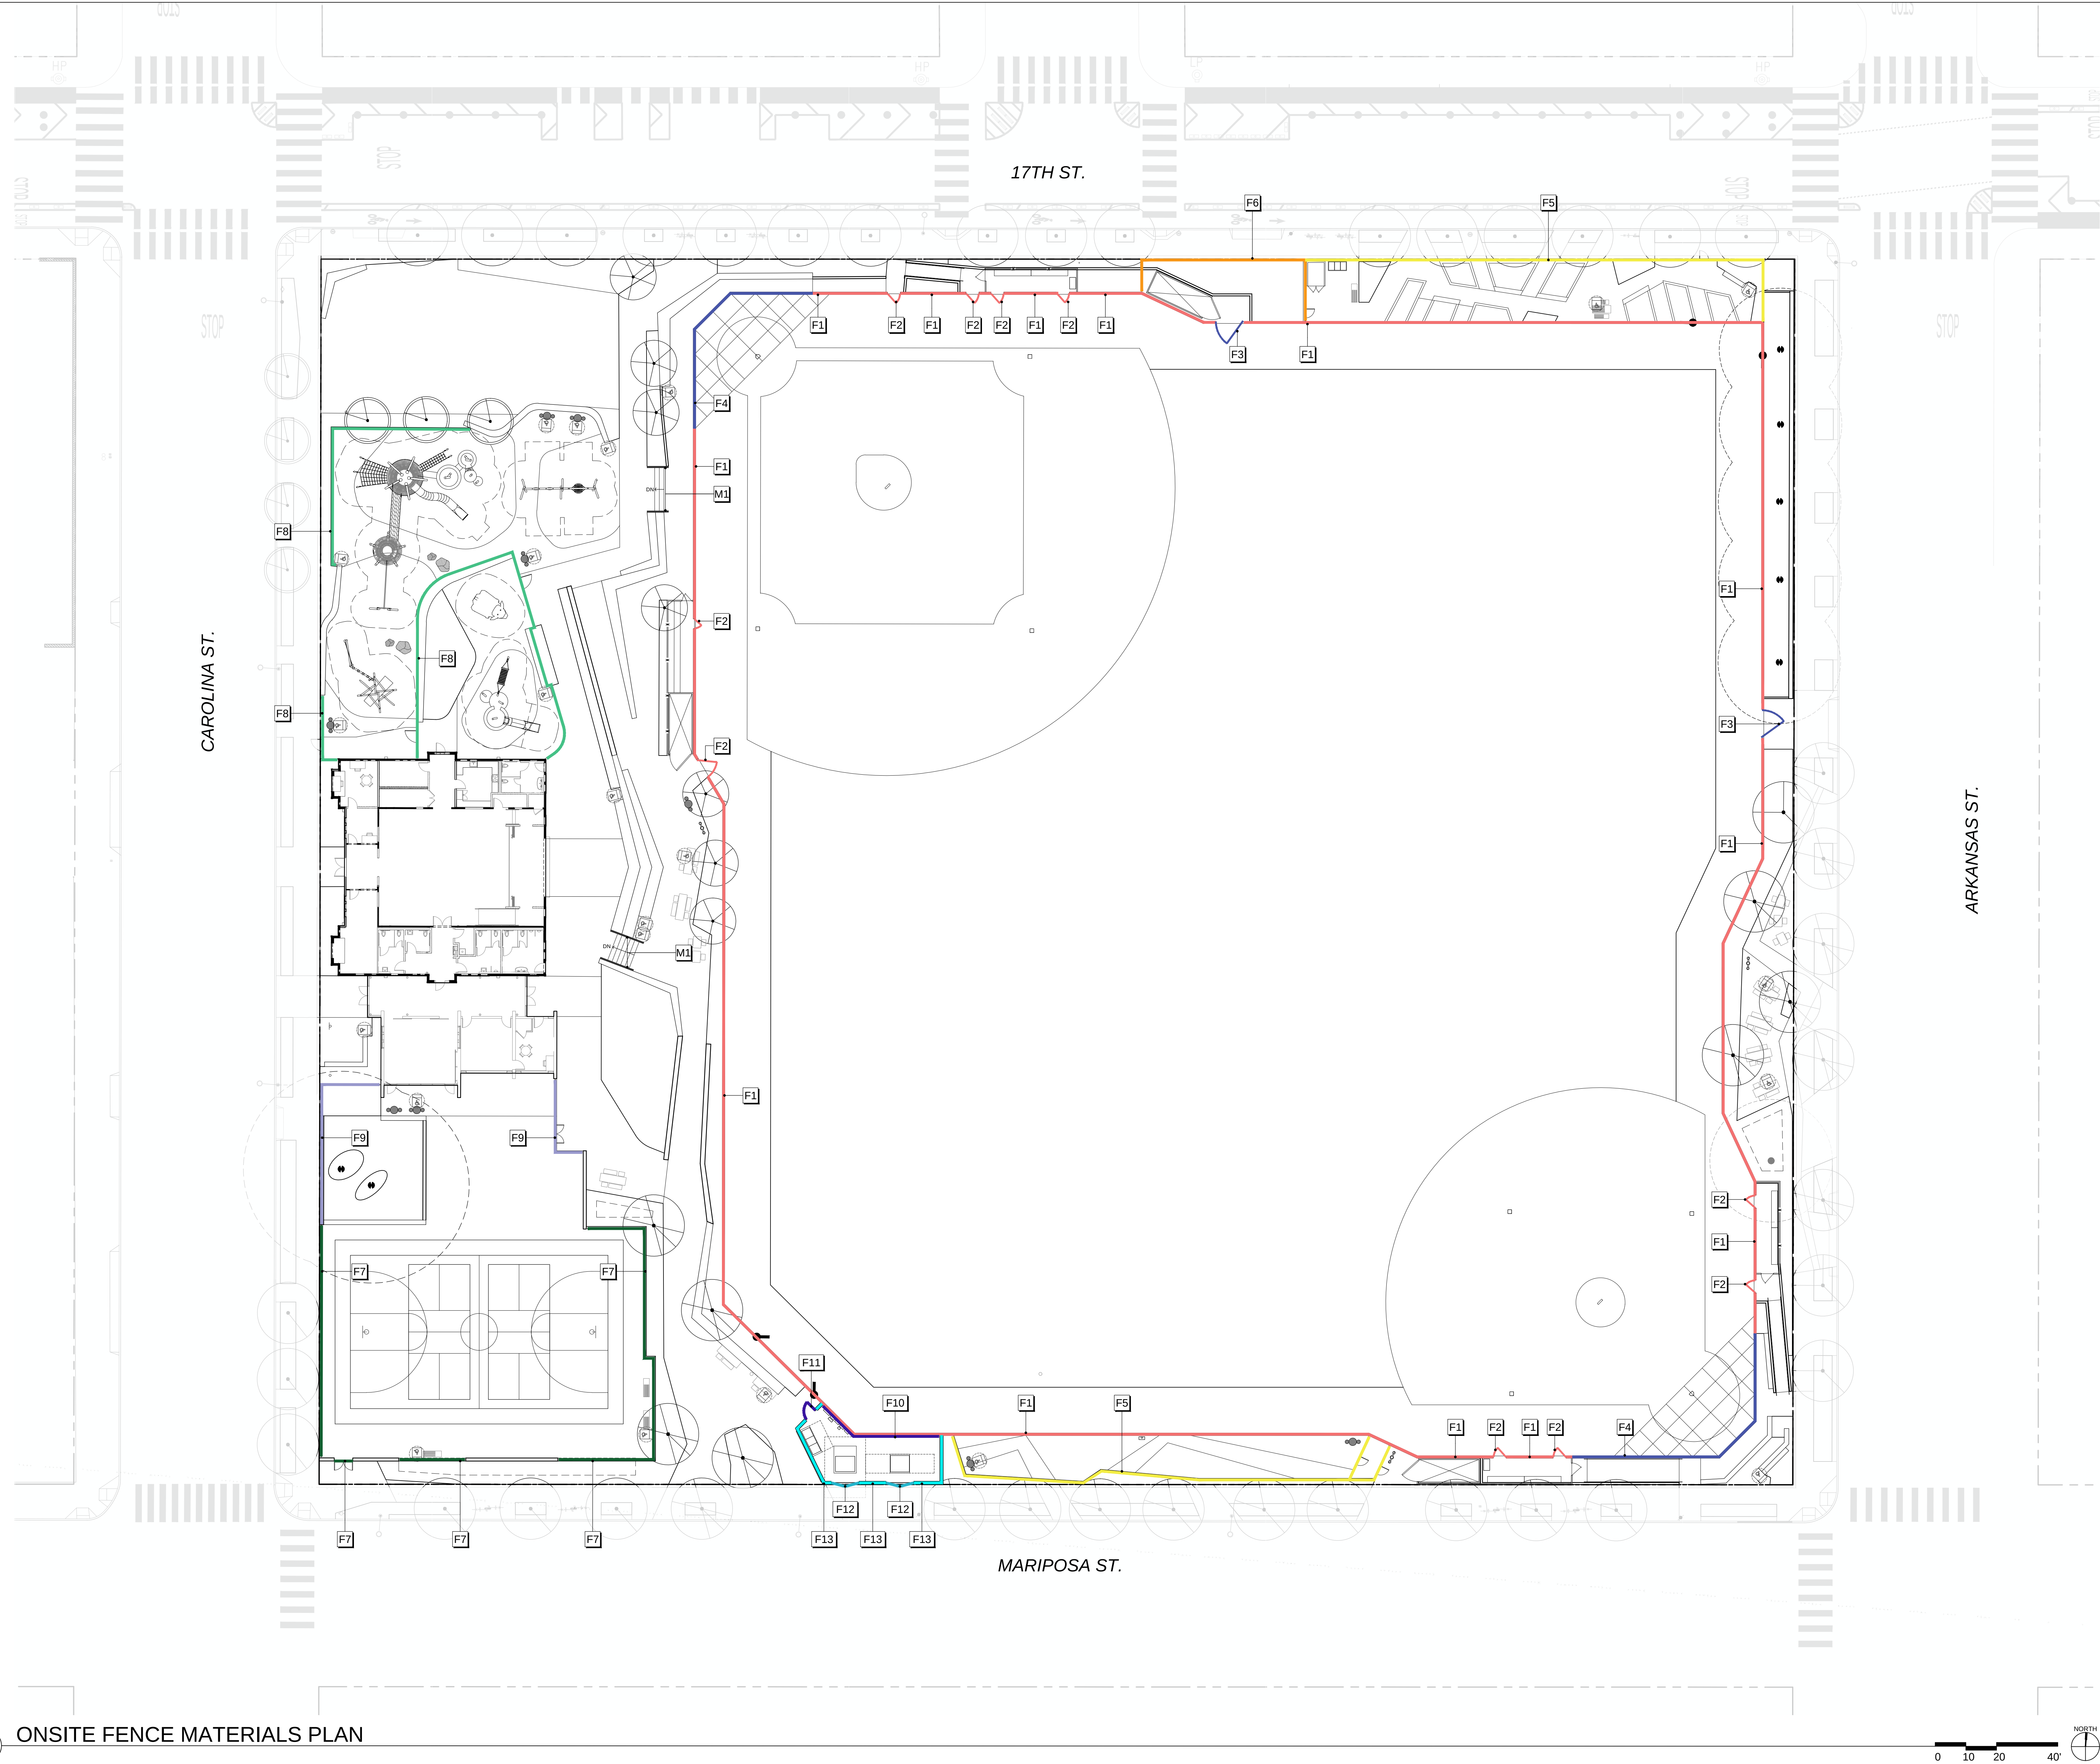

FENCE LEGEND			
METALS			
KEY	SYMBOL	DESCRIPTION	DETAIL
M1		METAL HANDRAILS SIZE: 1.5" SQ. RAILING, WITH 1/5" FLAT BAR STANCHIONS FINISH: STAINLESS COLOR: SILVER	
FENCES & GATES			
KEY	SYMBOL	DESCRIPTION	DETAIL
F1		FIELD FENCE, S.S.F.C.D. HEIGHT VARIES BY LOCATION. S.C.D. FOR LOCATIONS WHERE FENCE OCCURS ATOP RETAINING WALLS.	
F2		PEDESTRIAN FIELD ACCESS GATE, S.S.F.C.D.	
F3		MAINTENANCE FIELD ACCESS GATE, S.S.F.C.D.	
F4		FIELD BACKSTOPS, S.S.F.C.D.	
F5		FENCE & GATES @ DOG RUN & LEARNING GARDEN, 1" CHAINLINK TO MATCH FIELD FENCE HEIGHT: 4'-0" POST SPACING: 6'-0" O.C. FINISH: BLACK VINYL COATED GATES: PEDESTRIAN, SIZE TBD	
F6		FENCE & GATES @ MAINTENANCE AREA, 1" CHAINLINK TO MATCH FIELD FENCE HEIGHT: 8'-0" POST SPACING: 6'-6" O.C. FINISH: BLACK VINYL COATED GATES: VEHICULAR, SIZE TBD	
F7		FENCE & GATES @ MULTI-PURPOSE COURT, 1" CHAINLINK TO MATCH FIELD FENCE HEIGHT: 8'-0" POST SPACING: 6'-6" O.C. FINISH: BLACK VINYL COATED GATES: PEDESTRIAN, SIZE TBD	
F8		WOOD FENCE & GATES @ PLAY AREAS ACCOYA VERTICAL SLATS SECURED TO A METAL FRAME HEIGHT: 4'-0" POST SPACING: 6'-6" O.C. GATES: PEDESTRIAN, SIZE TBD	4(L7.03)
F9		DECORATIVE FENCE @ ADDITION HEIGHT: 8'-0" POST SPACING: 4'-0" O.C. MFR/MODEL: TBD FINISH: TBD COLOR: TBD	3(L7.03)
F10		PERFORATED ALUMINUM SCREEN @ TRANSFORMER ENCLOSURE HEIGHT: 7'-0" POST SPACING: 4'-0" O.C. MFR/MODEL: TBD FINISH: TBD COLOR: TBD	2(L7.03)
F11		TRANSFORMER ENCLOSURE PEDESTRIAN ACCESS GATE	
F12		TRANSFORMER ENCLOSURE VEHICULAR ACCESS GATE	
F13		TRANSFORMER ENCLOSURE FENCE HEIGHT: 8'-0" POST SPACING: 9'-6" MFR: ACCOYA MODEL: 2" X 4", NOMINAL	1(L7.03)

OWNER:



501 Stryan St
San Francisco CA 94117
p 415.831.2700
e info@sfpov.org

CLIENT:



368 Connecticut St
San Francisco CA 94117
p 415.785.2427
e friends@jacksonpark@gmail.com

LANDSCAPE ARCHITECTURE:



2325 3rd Street, Suite 323
San Francisco CA 94107
p 415.323.0809
e admin@fletcherstudio.com

ARCHITECTURE:

Jackson Liles
ARCHITECTURE

+ 2325 Third Street #206
San Francisco, CA 94107
415.621.1799
www.jacksonliles.com

JACKSON PLAYGROUND IMPROVEMENT PROJECT

1645 17TH STREET
SAN FRANCISCO, CA 94107



50% DESIGN DEVELOPMENT

ISSUANCE RECORD

DATE	DESCRIPTION
05.23.25	50% DD

REVISION RECORD

REV	DATE	DESCRIPTION
-----	------	-------------

DATE	NO.	DRAWN	CHD
05.23.25	14-003	A.Z., J.Z.	L.E., D.F.


DRAWING TITLE:

FENCE MATERIALS PLAN & LEGEND (ONSITE)

SHEET NO:

L1.40

1 ONSITE FURNISHING MATERIALS PLAN

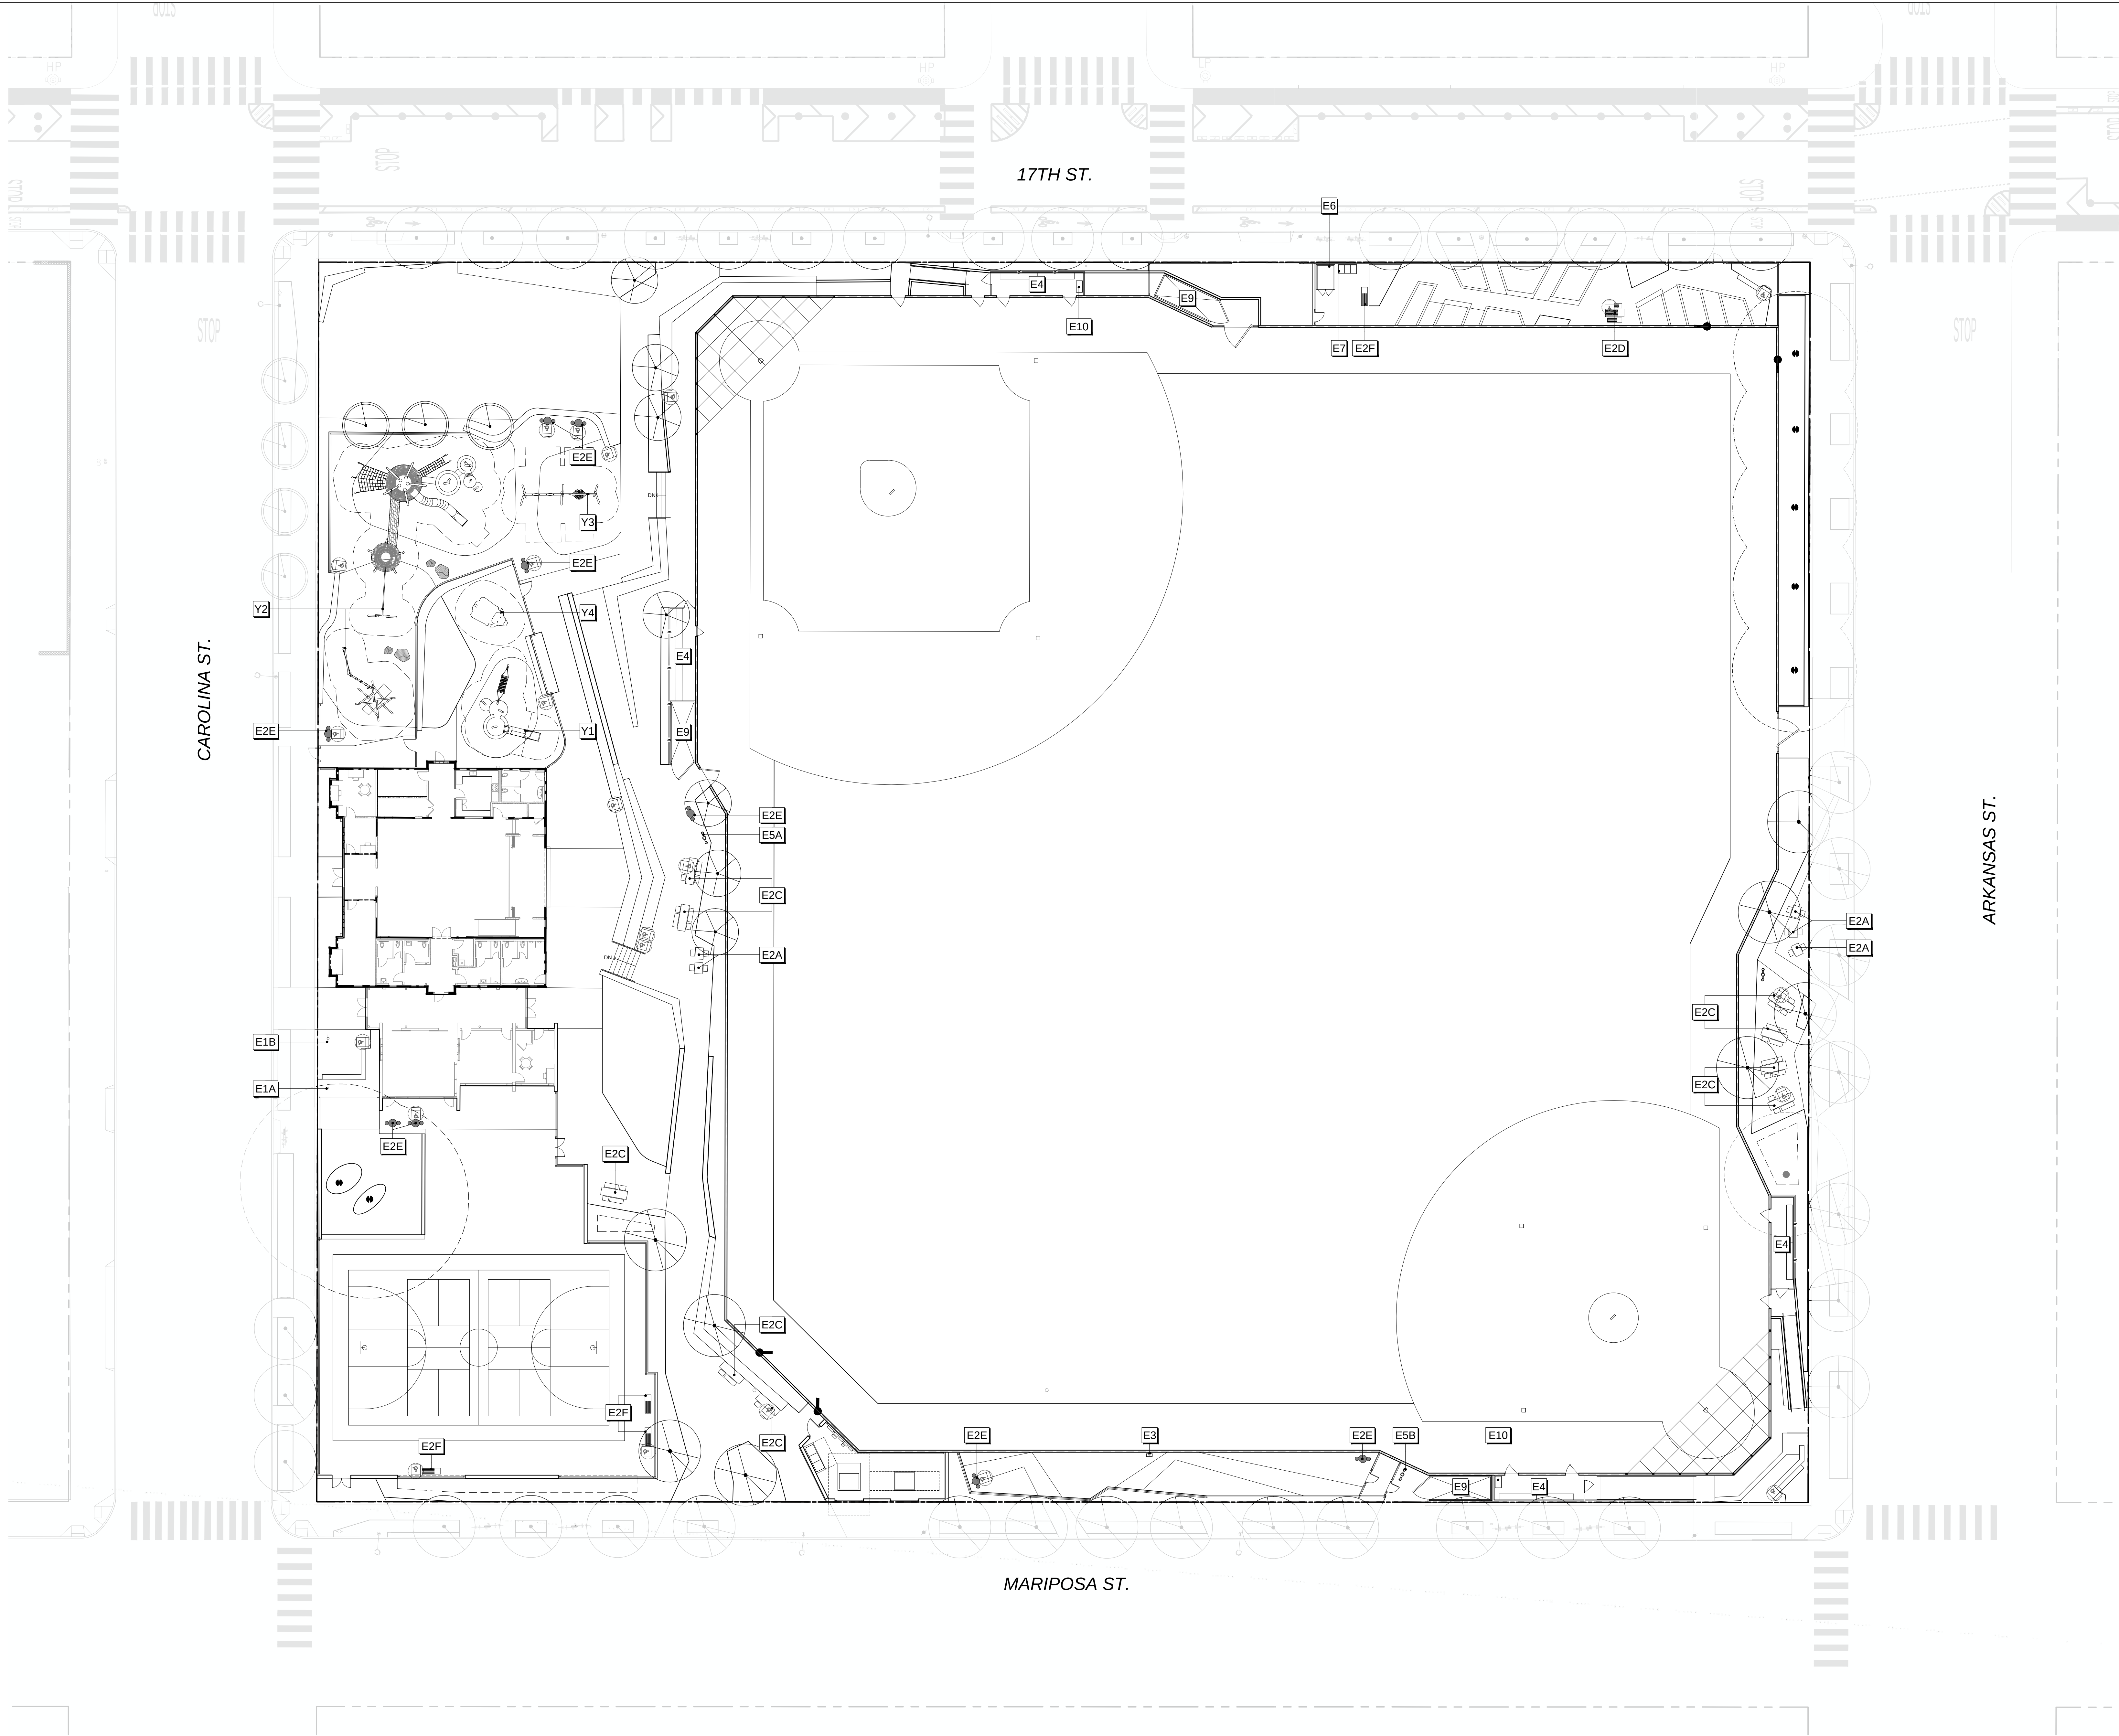

FURNISHINGS LEGEND			
SITE ELEMENTS			
KEY	SYMBOL	DESCRIPTION	DETAIL
E1A		(E) FLAGPOLE, RELOCATED PER PLAN	
E1B		(E) PARK SIGN TO BE REFURBISHED & REINSTALLED	
E2A		PICNIC TABLE MFR: QCP MODEL: RONIN TABLE 2 SEATS, Q-RON44T SIZE: 44" L X 31" W FINISH: STRATA COLOR: LATTE	
E2B		PICNIC TABLE MFR: QCP MODEL: RONIN TABLE 4 SEATS, Q-RON73T SIZE: 73" L X 31" W FINISH: STRATA COLOR: LATTE	
E2C		PICNIC TABLE MFR: QCP MODEL: RONIN TABLE 6 SEATS, Q-RON101T SIZE: 101" L X 31" W FINISH: STRATA COLOR: LATTE	
E2D		PICNIC TABLE MFR: QCP MODEL: GROOVE ADA, Q-GROOVE-72T-ADA SIZE: 72" L X 30" W FINISH: HPC SANDSTONE COLOR: GRAPHITE	
E2E		ROUND TABLE W/ 3 STOOLS MFR: STREET FURNITURE AUSTRALIA MODEL: PIATTO TABLE & PIATTO STOOLS MOUNTING: SUB-SURFACE CORE DRILLED TOP: BATTENED STANDARD TOP FINISH: ALUMINUM SPOTTED GUM WOODGRAIN BASE: ALUMINUM POWDERCOATED BASE COLOR: SAFETY YELLOW	
E2F		BENCH MFR: QCP MODEL: GROOVE WITHOUT BACK, Q2-GROOVE-72B SIZE: 72" L X 23 1/2" W FINISH: HPC SANDSTONE COLOR: GRAPHITE	
E3		DOG WASTE BAG STATION MFR: TERRABOUND MODEL: MINI DOG WASTE STATION SIZE: 6" COLOR: GREEN NOTE: NO WASTE BASKET	
E4		CUSTOM DUGOUTS W/ PERFORATED METAL ROOF COLOR: SILVER METALLIC SIZE: 30'-0" L X 8'-0" W (2) FIELD ACCESS GATES PER DUGOUT, (1) EXTERIOR ACCESS FROM PARK; GATES TO MATCH FIELD FENCE	1 L7.04
E5A		DRINKING FOUNTAIN W/ BOTTLE SPOUTS, HI & LO FOR ADA COMPLIANCE. HOSE BIBB ATTACHMENT W/ LOCK & DOOR. MFR: MOST DEPENDABLE FOUNTAINS MODEL: 10145SM SSFA SAN FRAN COLOR: SILVER METALLIC	
E5B		DRINKING FOUNTAIN W/ (2) SPOUTS, HI & LO FOR ADA COMPLIANCE AND PET BOWL MFR: MOST DEPENDABLE FOUNTAINS MODEL: 10145SMSS SSFA SAN FRAN COLOR: SILVER METALLIC	
E6		LEARNING GARDEN TOOL AND MATERIALS STORAGE MFR: WESTERN STEEL AND TUBE MODEL: 4MODULAR 75 DOUBLE SHED SIZE: 74.5" L X 96.5" W X 88.5" H COLOR: TBD CUSTOM RAL ACCESSORIES: PRESSURE TREATED WATERPROOFED MARINE PLYWOOD FLOOR NOTE: ASSEMBLY REQUIRED	2 L7.04
E7		MODULAR COMPOSTING BIN MFR: DEMETER MODEL: 3 BIN COMPOSTER ACCESSORIES: PRESSURE TREATED WATERPROOFED MARINE PLYWOOD FLOOR SIZE: 73" L X 36" W X 31" H COLOR: TBD CUSTOM RAL NOTE: ASSEMBLY REQUIRED	
E8		CITY STD. BIKE RACKS	
E9		SHIPPING CONTAINERS (FOR RPD MAINTENANCE STORAGE) MFR: AIR-SEA CONTAINERS SIZE: 8.5' x 10' COLOR: PER REC PARK NOTE: PROVIDE INTERNAL OUTLETS AT EACH & HOSE BIBB CONNECTIONS	
E10		STORAGE LOCKBOX MFR: AIR-TRINITY MODEL: 45" JOB SITE BOX WEATHERPROOF COLOR: GREY	
PLAY ELEMENTS			
KEY	SYMBOL	DESCRIPTION	DETAIL
Y1		PLAY STRUCTURE, 2.5 YRS MFR/MODEL: KOMPAN, CUSTOM MOUNTING: EMBEDDED COLOR: TBD CONTACT: LORNE SMITH, LorSmi@kompan.com, 510-277-5691	1 L7.05
Y2		PLAY STRUCTURE, 5-12 YRS MFR/MODEL: KOMPAN, CUSTOM MOUNTING: EMBEDDED COLOR: TBD CONTACT: LORNE SMITH, LorSmi@kompan.com, 510-277-5691	
Y3		PLAY SWINGS MFR/MODEL: KOMPAN, CUSTOM MOUNTING: EMBEDDED COLOR: TBD CONTACT: LORNE SMITH, LorSmi@kompan.com, 510-277-5691	
Y4		PLAY GOAT MFR/MODEL: KOMPAN, CUSTOM MOUNTING: EMBEDDED COLOR: TBD CONTACT: LORNE SMITH, LorSmi@kompan.com, 510-277-5691	

OWNER:



501 Slattery St
San Francisco CA 94117
p 415.881.2700
e info@sfpov.org

CLIENT:



368 Connecticut St
San Francisco CA 94117
p 415.785.2427
e friends@jacksonpark@gmail.com

LANDSCAPE ARCHITECTURE:



2325 3rd street, suite 323
San Francisco CA 94107
p 415.323.0869
e admin@fletcherstudio.com

ARCHITECTURE:


Jackson Liles
ARCHITECTURE

+ 2325 Third Street #206
San Francisco, CA 94107
415.621.1799

www.jacksonliles.com

JACKSON PLAYGROUND IMPROVEMENT PROJECT

1645 17TH STREET
SAN FRANCISCO, CA 94107

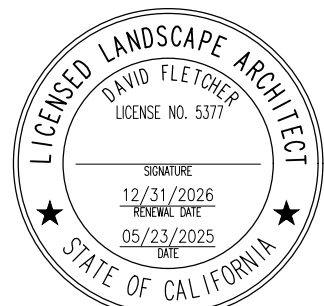

50% DESIGN DEVELOPMENT

ISSUANCE RECORD

DATE	DESCRIPTION
05.23.25	50% DD

REVISION RECORD

REV	DATE	DESCRIPTION
-----	------	-------------

DATE	NO.	DRAWN	CHKD
05.23.25	14-003	A.Z., J.Z.	L.E., D.F.

DRAWING TITLE:

FURNISHING MATERIALS PLAN & LEGEND (ONSITE)

SHEET NO:

L1.50


IRRIGATION NOTES

- THESE IRRIGATION DRAWINGS ARE DIAGRAMMATIC AND INDICATIVE OF THE WORK TO BE INSTALLED. ALL PIPING, VALVES, AND OTHER IRRIGATION COMPONENTS MAY BE SHOWN WITHIN PAVED AREAS FOR GRAPHIC CLARITY ONLY AND ARE TO BE INSTALLED WITHIN PLANTING AREAS. DUE TO THE SCALE OF THE DRAWINGS, IT IS NOT POSSIBLE TO INDICATE ALL OFFSETS, FITTINGS, SLEEVES, CONDUIT, AND OTHER ITEMS WHICH MAY BE REQUIRED. INVESTIGATE THE STRUCTURAL AND FINISHED CONDITION AFFECTING THE CONTRACT WORK INCLUDING OBSTRUCTIONS, GRADE DIFFERENCES OR AREA DIMENSIONAL DIFFERENCES. IN THE EVENT OF FIELD DISCREPANCY WITH CONTRACT DOCUMENTS, PLAN THE INSTALLATION WORK ACCORDINGLY BY NOTIFICATION AND APPROVAL OF THE OWNER'S AUTHORIZED REPRESENTATIVE AND ACCORDING TO THE CONTRACT SPECIFICATIONS. NOTIFY AND COORDINATE IRRIGATION CONTRACT WORK WITH APPLICABLE CONTRACTORS FOR THE LOCATION AND INSTALLATION OF PIPE, CONDUIT OR SLEEVES THROUGH OR UNDER WALLS, ROADWAYS, PAVING AND STRUCTURES BEFORE CONSTRUCTION. IN THE EVENT THESE NOTIFICATIONS ARE NOT PERFORMED, THE CONTRACTOR ASSUMES FULL RESPONSIBILITY FOR REQUIRED REVISIONS.
- THE CONTRACTOR SHALL COMPLY WITH ALL APPLICABLE CODES, STANDARDS, AND REGULATIONS. ALL WORK AND MATERIALS SHALL BE IN FULL ACCORDANCE WITH THE LATEST RULES AND REGULATIONS OF THE NATIONAL ELECTRIC CODE; THE UNIFORM PLUMBING CODE, PUBLISHED BY THE WESTERN PLUMBING OFFICIALS ASSOCIATION; AND OTHER STATE OR LOCAL LAWS OR REGULATIONS. NOTHING IN THESE DRAWINGS IS TO BE CONSTRUED TO PERMIT WORK NOT CONFORMING TO THESE CODES OR REGULATIONS. THE CONTRACTOR SHALL FURNISH WITHOUT ANY EXTRA CHARGE, ANY ADDITIONAL MATERIAL AND LABOR WHEN REQUIRED BY THE COMPLIANCE WITH THESE CODES AND REGULATIONS.
- THE CONTRACTOR SHALL COORDINATE INSTALLATION OF IRRIGATION SYSTEM WITH LAYOUT AND INSTALLATION OF THE PLANT MATERIALS TO INSURE THAT THERE WILL BE COMPLETE AND UNIFORM IRRIGATION COVERAGE OF PLANTING IN ACCORDANCE WITH THESE DRAWINGS, AND CONTRACT DOCUMENTS. THE IRRIGATION LAYOUT SHALL BE CHECKED BY THE CONTRACTOR AND OWNER'S AUTHORIZED REPRESENTATIVE PRIOR TO CONSTRUCTION TO DETERMINE IF ANY CHANGES, DELETIONS, OR ADDITIONS ARE REQUIRED. IRRIGATION SYSTEM SHALL BE INSTALLED AND TESTED PRIOR TO INSTALLATION OF PLANT MATERIAL.
- THE INTENT OF THIS IRRIGATION SYSTEM IS TO PROVIDE THE MINIMUM AMOUNT OF WATER REQUIRED TO SUSTAIN GOOD PLANT HEALTH.
- IT IS THE RESPONSIBILITY OF THE MAINTENANCE CONTRACTOR AND/OR OWNER TO PROGRAM THE IRRIGATION CONTROLLER(S) TO PROVIDE THE MINIMUM AMOUNT OF WATER NEEDED TO SUSTAIN GOOD PLANT HEALTH. THIS INCLUDES MAKING ADJUSTMENTS TO THE PROGRAM FOR SEASONAL WEATHER CHANGES, PLANT MATERIAL, WATER REQUIREMENTS, MOUNDS, SLOPES, SUN, SHADE AND WIND EXPOSURE.
- IT IS THE RESPONSIBILITY OF A LICENSED ELECTRICAL CONTRACTOR TO PROVIDE 120 VOLT A.C. (2.5 AMP DEMAND PER CONTROLLER) ELECTRICAL SERVICE TO THE CONTROLLER LOCATION(S). IT IS THE RESPONSIBILITY OF THE IRRIGATION CONTRACTOR TO COORDINATE THE ELECTRICAL SERVICE STUB-OUT TO THE CONTROLLER(S). PROVIDE PROPER GROUNDING PER CONTROLLER MANUFACTURER'S INSTRUCTIONS AND IN ACCORDANCE WITH LOCAL CODES.
- INSTALL NEW BATTERIES IN THE IRRIGATION CONTROLLER(S) TO RETAIN PROGRAM IN MEMORY DURING TEMPORARY POWER FAILURES. USE QUANTITY, TYPE AND SIZE REQUIRED AS PER CONTROLLER MANUFACTURER'S INSTRUCTIONS.
- SCHEDULE A MEETING WHICH INCLUDES REPRESENTATIVES OF THE IRRIGATION CONTROLLER MANUFACTURER, THE MAINTENANCE CONTRACTOR, THE OWNER AND THE IRRIGATION CONTRACTOR AT THE SITE FOR INSTRUCTION ON THE PROPER PROGRAMMING AND OPERATION OF THE IRRIGATION CONTROLLER.
- INSTALL 3" DETECTABLE TAPE ABOVE ALL PRESSURIZED MAIN LINES AS DETAILED. USE CHRISTY MODEL #TA-DT-3-BIRR FOR POTABLE IRRIGATION SYSTEMS.
- INSTALL 2-WIRE CABLE ALONG THE MAIN LINE. CONTACT CONTROLLER REPRESENTATIVE FOR A PRE-CONSTRUCTION MEETING.
- INSTALL 2-WIRE CABLE WITHIN 1.25" CONDUIT WITH LONG SWEEPS IN AND OUT OF EACH BOX. SEAL ALL CONDUIT OPENINGS WITH WATERPROOF FOAM.
- INSTALL A 14"x19" GREY ELECTRICAL PULL BOX EVERY 200' AND AT EVERY CHANGE IN DIRECTION. ONLY SPLICE TWO WIRE CABLE AT THREE WAY WIRE CONNECTIONS.
- IRRIGATION CONTROL WIRES: SOLID COPPER WITH U.L. APPROVAL FOR DIRECT BURIAL IN GROUND. SIZE #14AWG WIRE WITH A JACKETED 2-CONDUCTOR. PREFERRED WIRE MAKE AND MODEL IS THE PAIGE IRRIGATION WIRE, SPEC P7354D. ALL SPLICING SHALL BE MADE WITH 3-M DBR/Y-6 WATERPROOF SPLICE KIT.
- DECODER GROUNDING SHALL BE PROVIDED EVERY 600 FEET, AT THE CONTROLLER AND AT THE LAST DECODER OR AT THE END OF THE 2 WIRE PATH. GROUND WITH A 5/8" X 8" COPPER CLAD GROUNDING ROD. #6 COPPER WIRE TO SURGE DEVICE/DECODER. INCLUDE A SURGE ARRESTOR AT EACH GROUNDING LOCATION. A SPLIT BOLT CONNECTION TO BE USED TO CONNECT THE SURGE DEVICE TO THE GROUND WIRE WITH A DBR/Y-6 WATERPROOF CONNECTOR.
- SPLICING OF JACKETED 2-WIRE IS PERMITTED IN VALVE BOXES ONLY. LEAVE A 24" LONG COIL OF WIRE AT EACH SPICE AND A 24" LONG EXPANSION LOOP IN ALL PULL BOXES.
- INSTALL CONCRETE VALVE BOXES WITH CAST IRON OR CONTRETE BOLT DOWN TAMPER PROOF LIDS, NON HINGED COVER MARKED "IRRIGATION CONTROL VALVE". BOX BODY SHALL HAVE KNOCK OUTS. ACCEPTABLE VALVE BOX MANUFACTURER'S INCLUDE CHRISTY OR APPROVED EQUAL.
- FOR DRIP COMPONENTS, INSTALL BLACK PLASTIC VALVE BOXES WITH BOLT DOWN, NON HINGED COVER MARKED "IRRIGATION". PAINT VALVE BOX LIDS FLAT BLACK COLOR. BOX BODY SHALL HAVE KNOCK OUTS. ACCEPTABLE VALVE BOX MANUFACTURER'S INCLUDE NDS, CARSON, OR APPROVED EQUAL.
- INSTALL REMOTE CONTROL VALVE BOXES 12" FROM WALK, CURB, BUILDING OR LANDSCAPE FEATURE. AT MULTIPLE VALVE BOX GROUPS, INSTALL EACH BOX AN EQUAL DISTANCE FROM THE WALK, CURB, BUILDING OR LANDSCAPE FEATURE AND PROVIDE 12" BETWEEN BOX TOPS. ALIGN THE SHORT SIDE OF RECTANGULAR VALVE BOXES PARALLEL TO WALK, CURB, BUILDING OR LANDSCAPE FEATURE.
- VALVE LOCATIONS SHOWN ARE DIAGRAMMATIC. INSTALL IN GROUND COVER/SHRUB AREAS (AVOID LAWN AREAS WHERE POSSIBLE).
- THE CONTRACTOR SHALL LABEL CONTROL LINE WIRE AT EACH REMOTE CONTROL VALVE WITH A 2 1/4" X 2 3/4" POLYURETHANE ID. TAG, INDICATING IDENTIFICATION NUMBER OF VALVE (CONTROLLER AND STATION NUMBER). ATTACH LABEL TO CONTROL WIRE. THE CONTRACTOR SHALL PERMANENTLY STAMP ALL VALVE BOX LIDS WITH APPROPRIATE IDENTIFICATION AS NOTED IN CONSTRUCTION DETAILS.
- FLUSH AND ADJUST IRRIGATION OUTLETS AND NOZZLES FOR OPTIMUM PERFORMANCE AND TO PREVENT OVER SPRAY ONTO WALKS, ROADWAYS, AND/OR BUILDINGS. SELECT THE BEST DEGREE OF THE ARC AND RADIUS TO FIT THE EXISTING SITE CONDITIONS AND THROTTLE THE FLOW CONTROL AT EACH VALVE TO OBTAIN THE OPTIMUM OPERATING PRESSURE FOR EACH CONTROL ZONE.
- SET SPRINKLER HEADS PERPENDICULAR TO FINISH GRADE.
- LOCATE BUBBLERS ON UPHILL SIDE OF PLANT OR TREE.
- INSTALL A HUNTER HCV SERIES, KBI CV SERIES, OR APPROVED EQUAL SPRING LOADED CHECK VALVE IN SPRINKLER RISER ASSEMBLIES WHERE LOW OUTLET DRAINAGE WILL CAUSE EROSION AND/OR EXCESS WATER.
- WHERE IT IS NECESSARY TO EXCAVATE ADJACENT TO EXISTING TREES, USE CAUTION TO AVOID INJURY TO TREES AND TREE ROOTS. EXCAVATE BY HAND IN AREAS WHERE TWO (2) INCH AND LARGER ROOTS OCCUR. BACK FILL TRENCHES ADJACENT TO TREE WITHIN TWENTY-FOUR (24) HOURS. WHERE THIS IS NOT POSSIBLE, SHADE THE SIDE OF THE TRENCH ADJACENT TO THE TREE WITH WET BURLAP OR CANVAS.
- NOTIFY LOCAL JURISDICTIONS FOR INSPECTION AND TESTING OF INSTALLED BACKFLOW PREVENTION DEVICE.
- THE IRRIGATION SYSTEM DESIGN IS BASED ON THE MINIMUM OPERATING PRESSURE SHOWN ON THE IRRIGATION DRAWINGS. VERIFY WATER PRESSURE PRIOR TO CONSTRUCTION. REPORT ANY DIFFERENCE BETWEEN THE WATER PRESSURE INDICATED ON THE DRAWINGS AND THE ACTUAL PRESSURE READINGS AT THE IRRIGATION POINT OF CONNECTION TO THE OWNER'S AUTHORIZED REPRESENTATIVE.
- IRRIGATION DEMAND: REFER TO PLANS.
- PIPE SIZING SHOWN ON THE DRAWINGS IS TYPICAL. AS CHANGES IN LAYOUT OCCUR DURING STAKING AND CONSTRUCTION THE SIZE MAY NEED TO BE ADJUSTED ACCORDINGLY.
- PIPE THREAD SEALANT COMPOUND SHALL BE RECTOR SEAL #5.
- THE LANDSCAPE CONTRACTOR SHALL BE RESPONSIBLE FOR MINOR CHANGES IN THE IRRIGATION LAYOUT DUE TO OBSTRUCTIONS NOT SHOWN ON THE IRRIGATION DRAWINGS SUCH AS LIGHTS, FIRE HYDRANTS, SIGNS, ELECTRICAL ENCLOSURES, ETC.
- THE LANDSCAPE CONTRACTOR SHALL BE RESPONSIBLE FOR CHANGES IN THE IRRIGATION LAYOUT AND VALVE ZONING DUE TO VARIATIONS IN THE EXISTING SITE CONDITIONS SUCH AS EXPOSURE FROM BUILDINGS, TRELLISES, TREES, ETC., AS WELL AS SLOPE AND SOIL CONDITIONS. THE CONTRACTOR SHALL NOTIFY THE LANDSCAPE ARCHITECT AND IRRIGATION CONSULTANT OF THE PROPOSED CHANGES PRIOR TO INSTALLATION FOR APPROVAL.
- THE LANDSCAPE CONTRACTOR IS RESPONSIBLE FOR ADJUSTING THE IRRIGATION SYSTEM DESIGN IF THE PLANTING DESIGN CHANGES FROM THE ORIGINAL PLAN AND NEEDS TO ADAPT TO THE NEW PLANTING DESIGN. THE LANDSCAPE CONTRACTOR NEEDS TO NOTIFY THE LANDSCAPE ARCHITECT AND IRRIGATION CONSULTANT OF PROPOSED CHANGES PRIOR TO INSTALLATION FOR APPROVAL.
- WHEN WORK OF THIS SECTION HAS BEEN COMPLETED AND SUCH OTHER TIMES AS MAY BE DIRECTED, REMOVE ALL TRASH, DEBRIS, SURPLUS MATERIALS AND EQUIPMENT FROM SITE.
- CONTRACTOR SHALL BE RESPONSIBLE FOR SUPPLEMENTAL HAND WATERING OF ALL PLANT MATERIAL WITHIN DRIFLINE AREAS UNTIL THE PLANTS ARE SUFFICIENTLY ESTABLISHED.
- VERIFY LOCATIONS OF ALL IRRIGATION COMPONENTS INSTALLED WITHIN A VALVE BOX WITH LANDSCAPE ARCHITECT PRIOR TO INSTALLATION. DO NOT INSTALL UNTIL LANDSCAPE ARCHITECT PROVIDES ACCEPTABLE LOCATIONS.

IRRIGATION PRELIMINARY WATER USE CALCULATIONS

WATER USE ESTIMATION													
WATER TYPE		POTABLE											
SITE ETO=		38.7											
REGULAR LANDSCAPE AREAS													
HYDROZONE #	HYDROZONE NAME	PLANT WATER USE TYPE	PLANT FACTOR (PF)	IRRIGATION METHOD	IRRIGATION EFFICIENCY	ETAF (PF/IE)	AREA (SQ. FT) (HA)	ETAF X AREA (HA)	ETWU (GAL/YR)	ACRE FEET/ YEAR	HCF/ YEAR	PERCENTAGE OF LANDSCAPE	
1	SHRUBS/GROUND COVER	LOW	0.3	DRIP	0.81	0.370	13,513	5,005	120,086	0.37	160.54	13%	
2	BIORETENTION	LOW	0.3	DRIP	0.81	0.370	583	216	5,181	0.02	6.93	1%	
3	TREES	LOW	0.3	BUBBLER	0.81	0.370	2,380	881	21,150	0.06	28.28	2%	
4	TREES	MOD	0.5	BUBBLER	0.81	0.617	2,590	1,599	38,361	0.12	51.28	3%	
5	SPORTS FIELD	HIGH	0.8	BUBBLER	0.81	0.988	83,035	82,010	1,967,745	6.04	2,630.68	81%	
6	EDIBLES	HIGH	0.8	DRIP	0.81	0.988	808	798	19,148	0.06	25.60	1%	
TOTALS							102,909	90,509	2,171,870	6.66	2,903.30	100%	
SPECIAL LANDSCAPE AREAS													
HYDROZONE #	HYDROZONE NAME					1	83,843						81%
5 & 6	VARIOUS					TOTALS	83,843						81%
MAWA		GALLONS/YR	2,217,990			MAWA FORMULA				ETWU FORMULA			
		ACRE FEET/YR	6.81			MAXIMUM APPLIED WATER ALLOWANCE (MAWA) GALLONS PER YEAR				ESTIMATED TOTAL WATER USE (ETWU) GALLONS PER YEAR			
		HCF/YR	2,864.69			MAWA = (ETo)(0.62)((La x 0.45) + (0.55 x SLA))				ETWU= ((ETO)(.62)(ETAF x LA))			
ETWU		GALLONS/YR	2,171,870			ETO = REFERENCE EVAPOTRANSPIRATION				ETo = REFERENCE EVAPOTRANSPIRATION			
		ACRE FEET/YR	6.66			0.55= ET ADJUSTMENT FACTOR				PF = PLANT FACTOR FOR HYDROZONES			
		HCF/YR	2,903.30			LA=LANDSCAPED AREA (SQUARE FEET)				HA = HYDROZONE AREA (SQ.FT)			
						0.62 = CONVERSION FACTOR (GALLONS/SQ.FT/YR)				0.62 = CONVERSION FACTOR (GALLONS/SQ.FT/YR)			
SITE IRRIGATION EFFICIENCY	SITE PLANT FACTOR	MAWA COMPLIANT								IE = IRRIGATION EFFICIENCY (0.81)=BUBBLER/DRIP			
81.0%	0.71	YES								IE = IRRIGATION EFFICIENCY (0.75)=ROTORS/SPRAY			

1 ONSITE IRRIGATION PLAN

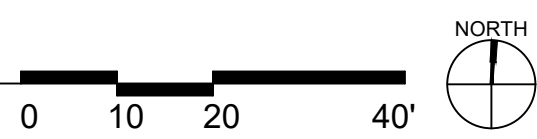

PLAN NOTES LEGEND

- 1 APPROXIMATE LOCATION OF EX. WATER METER FOR IRRIGATION SYSTEM. REFER TO OFF-SITE IRRIGATION PLAN.
- 2 INSTALL A 3" BACKFLOW PREVENTER FOR IRRIGATION AT THIS APPROXIMATE LOCATION. TRANSITION TO 4" WITH FLANGED REDUCER ON VALVE SETTER BELOW DISCHARGE SIDE OF BACKFLOW.
- 3 INSTALL A FLANGED 4" MASTER VALVE AND FLOW SENSOR FOR IRRIGATION SYSTEM AT THIS APPROXIMATE LOCATION. INSTALL PER DETAILS
- 4 IRRIGATION CONTROLLER "C". MOUNT ON PEDESTAL ENCLOSURE AT THIS LOCATION AS DETAILED AND AS DIRECTED BY ARCHITECT. CONNECT TO 120 VOLT A.C. ELECTRICAL SERVICE INSTALLED AT THIS LOCATION UNDER ELECTRICAL CONTRACT. IRRIGATION CONTRACTOR SHALL COORDINATE LOCATION OF ELECTRICAL SERVICE PRIOR TO CONSTRUCTION.
- 5 WIRELESS WEATHER SENSOR. MOUNT ON EXTERIOR WALL OF SHIPPING CONTAINER. INSTALL SENSOR OPEN TO THE SKY. COORDINATE AND CONFIRM EXACT LOCATION WITH LANDSCAPE ARCHITECT PRIOR TO INSTALLATION.
- 6 REFER TO OFFSITE IRRIGATION PLAN FOR CONTINUATION OF PIPE, TYP.

NOTES:

1. ONE BUBBLER SYMBOL IS SHOWN AT TREES FOR GRAPHIC CLARITY ONLY. INSTALL MINIMUM TWO BUBBLERS AT EACH TREE. INSTALL REQUIRED NUMBER OF BUBBLERS AS DETAILED.
2. IRRIGATION EQUIPMENT MAY BE SHOWN WITHIN HARDSCAPE FOR GRAPHIC CLARITY ONLY. INSTALL ALL IRRIGATION EQUIPMENT WITHIN PLANTED AREAS. IRRIGATION PIPE AND WIRE CROSSING BENEATH HARDSCAPE SURFACES SHALL BE CONTAINED WITHIN SLEEVING OR SCHEDULE 40 PVC CONDUIT. SLEEVING SIZE SHALL BE A MINIMUM OF TWO TIMES THE AGGREGATE DIAMETER OF ALL PIPES CONTAINED WITH SLEEVE. PROVIDE VERTICAL SWEEP FOR ALL ELECTRICAL CONDUIT ON EACH SIDE OF HARDSCAPE AND TERMINATE ENDS AT 12" MINIMUM DEPTH AND 12" FROM HARDSCAPE SURFACE.
3. UNSIZED LATERAL LINE PIPING LOCATED DOWN STREAM OF 1" PIPING SHALL BE 3/4" IN SIZE (TYPICAL).
4. SIZING OF LATERAL PIPE SHALL BE AS FOLLOWS:

0.75"	0-6 GPM
1"	7-12 GPM
1.25"	13-20 GPM
1.5"	21-32 GPM
2"	33-50 GPM
2.5"	51-70 GPM
5. SIZING OF LATERAL PIPE FOR DRILIPE (12" O.C. GRID WITH 0.6 GPH OR LESS EMITTERS) SHALL BE AS FOLLOWS:

0.75	0-500 FT
1"	501-1100 FT
1.25"	1101-2000 FT

OWNER:



501 Stanyan St
San Francisco CA 94117
p 415.831.2700
e rpdinfo@sfgov.org

CLIENT:



368 Connecticut St
San Francisco CA 94117
p 415.785.2427
e friends@jacksonpark@gmail.com

LANDSCAPE ARCHITECTURE:



2325 3rd street, suite 323
San Francisco CA 94107
p 415.323.0800
e admin@fletcherstudio.com

ARCHITECTURE:

Jackson Liles
ARCHITECTURE

2325 Third Street #206
San Francisco, CA 94107
415.621.1799

www.jacksonliles.com

SUB-CONSULTANT:

JACKSON
PLAYGROUND
IMPROVEMENT
PROJECT

1645 17TH STREET
SAN FRANCISCO, CA 94107

50% DESIGN
DEVELOPMENT

ISSUANCE RECORD

DATE	DESCRIPTION
06.23.25	50% DD

REVISION RECORD

REV	DATE	DESCRIPTION
-----	------	-------------

DATE	NO.	DRAWN	CHD
04.26.25	14-003	MS	CM


DRAWING TITLE:

IRRIGATION PLAN
(ONSITE)


SHEET NO:

L4.10

Irrigation Consultant:
Russell D. Mitchell Associates, Inc.
2760 Camino Diablo
Walnut Creek, CA 94597
tel 925.939.3985 • fax 925.932.5671
www.rmairrigation.com

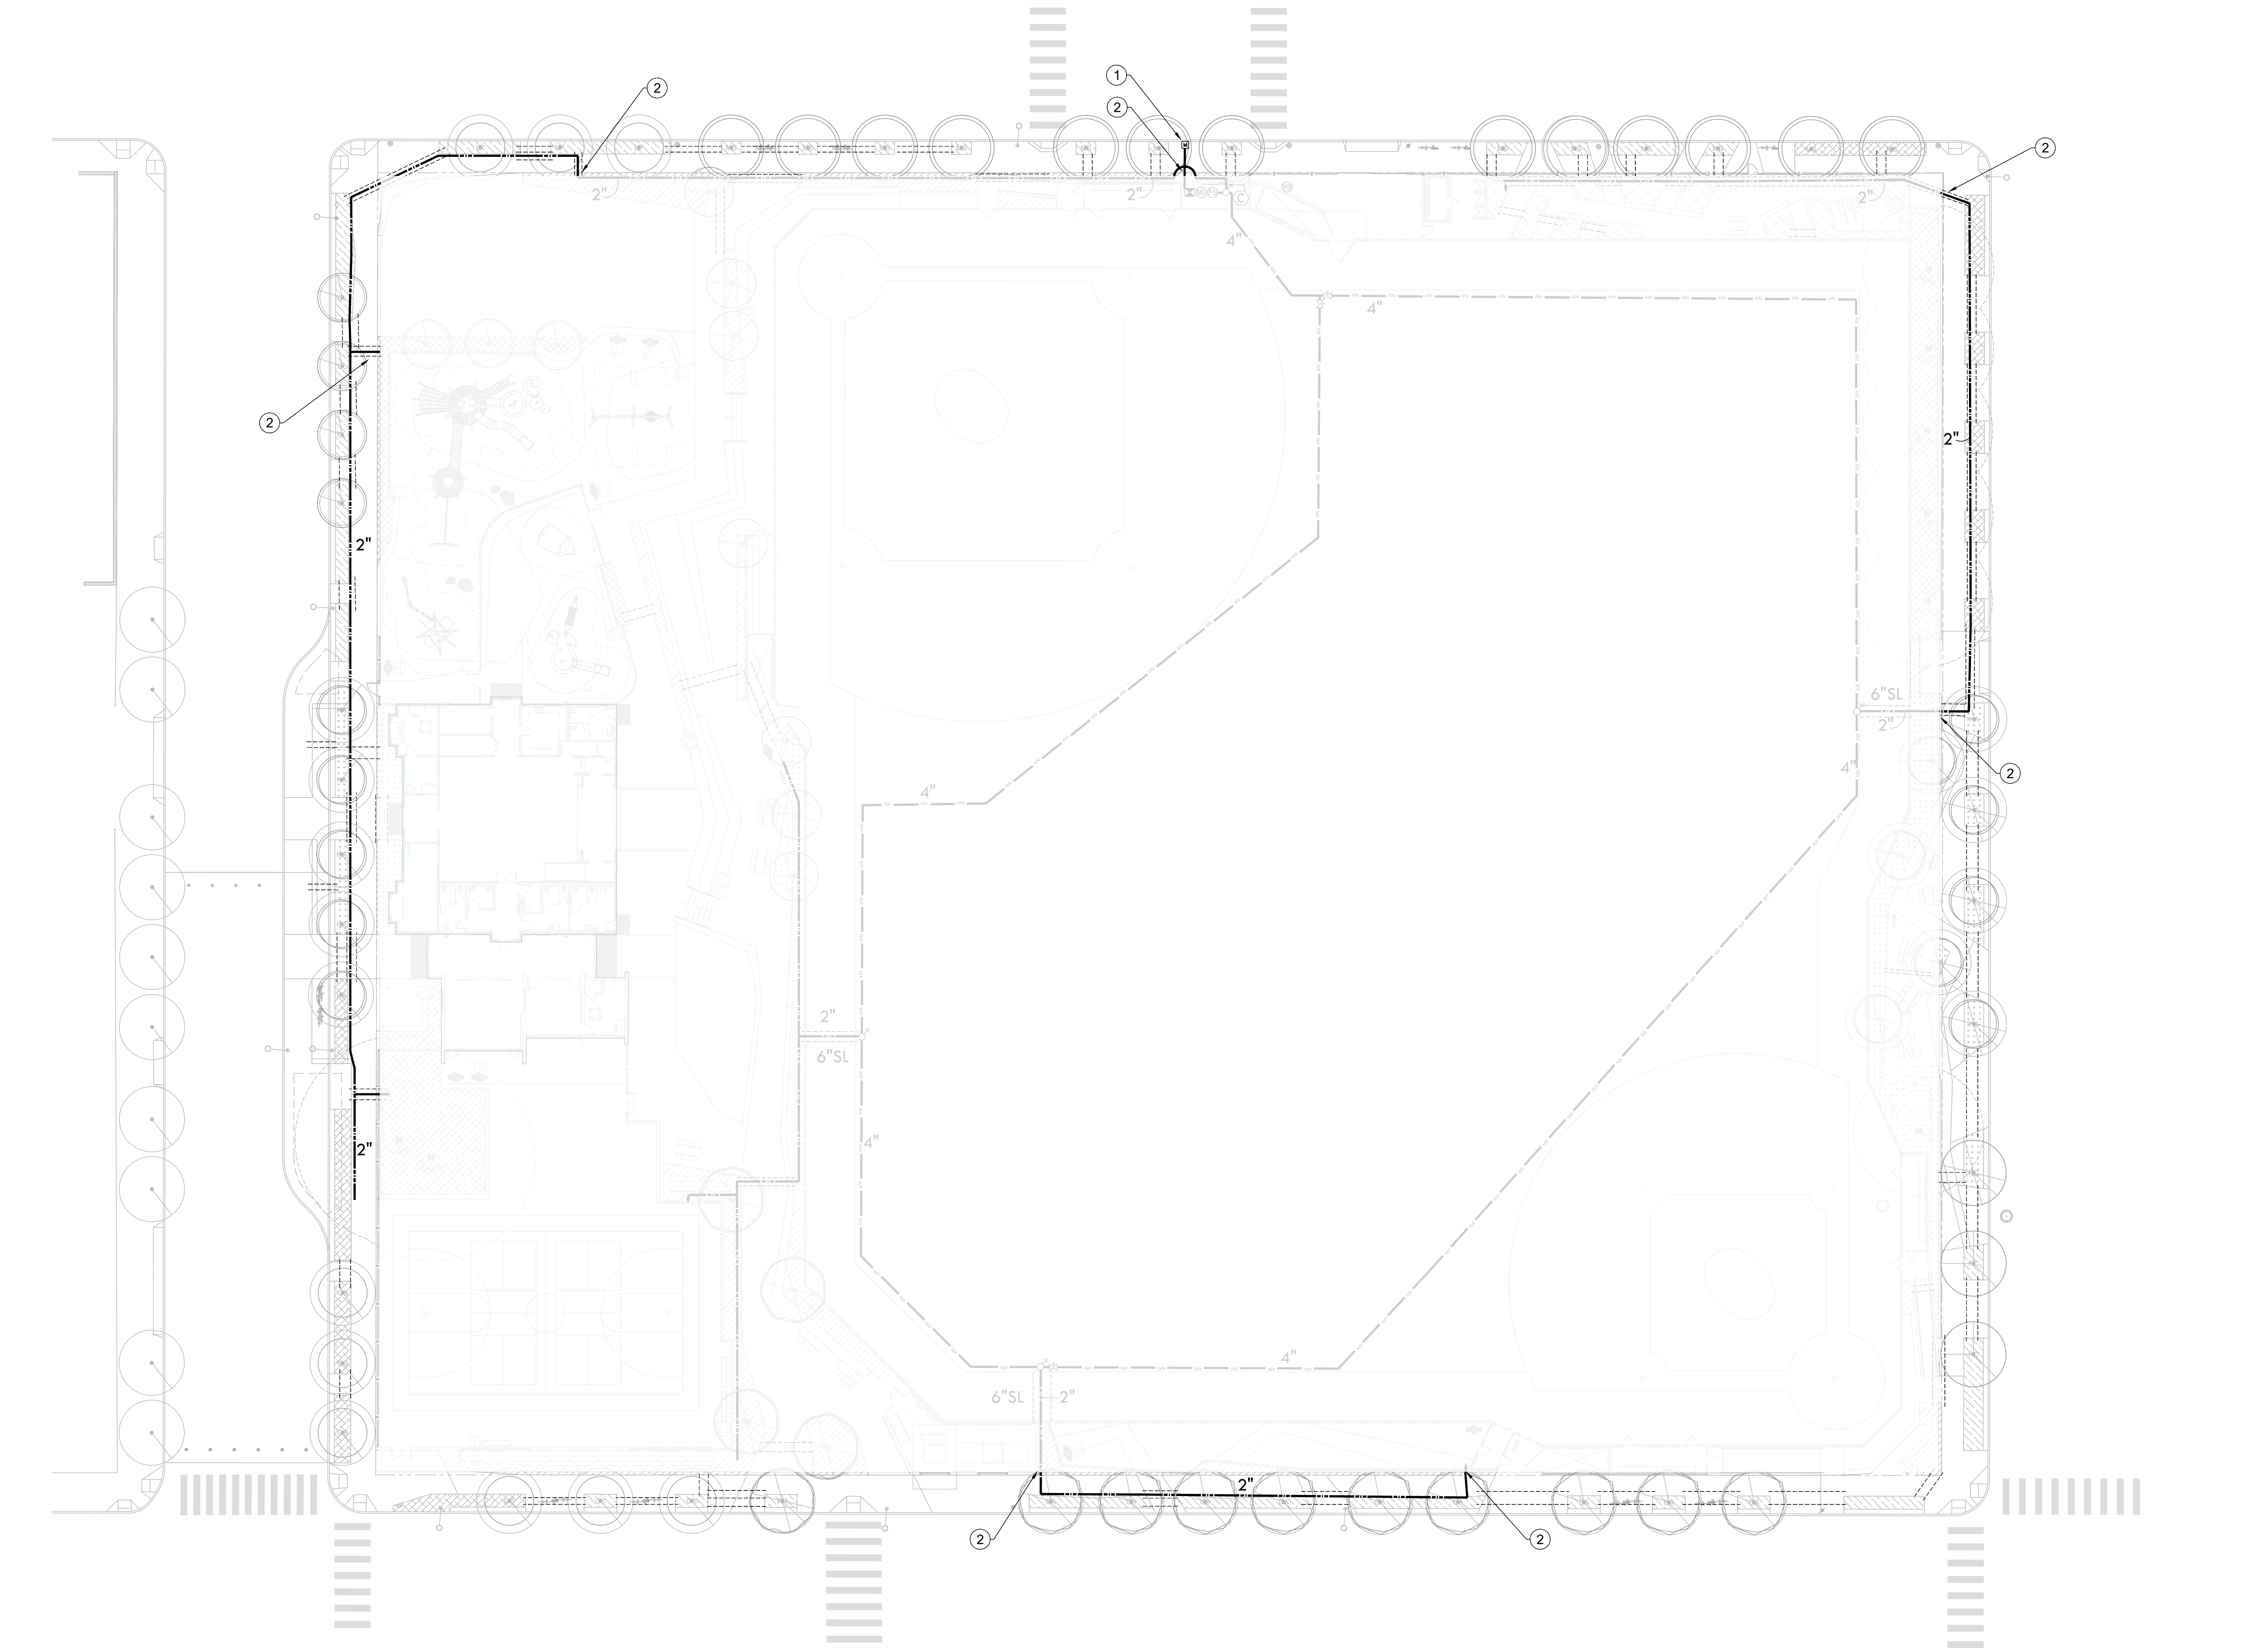

1 OFFSITE IRRIGATION PLAN

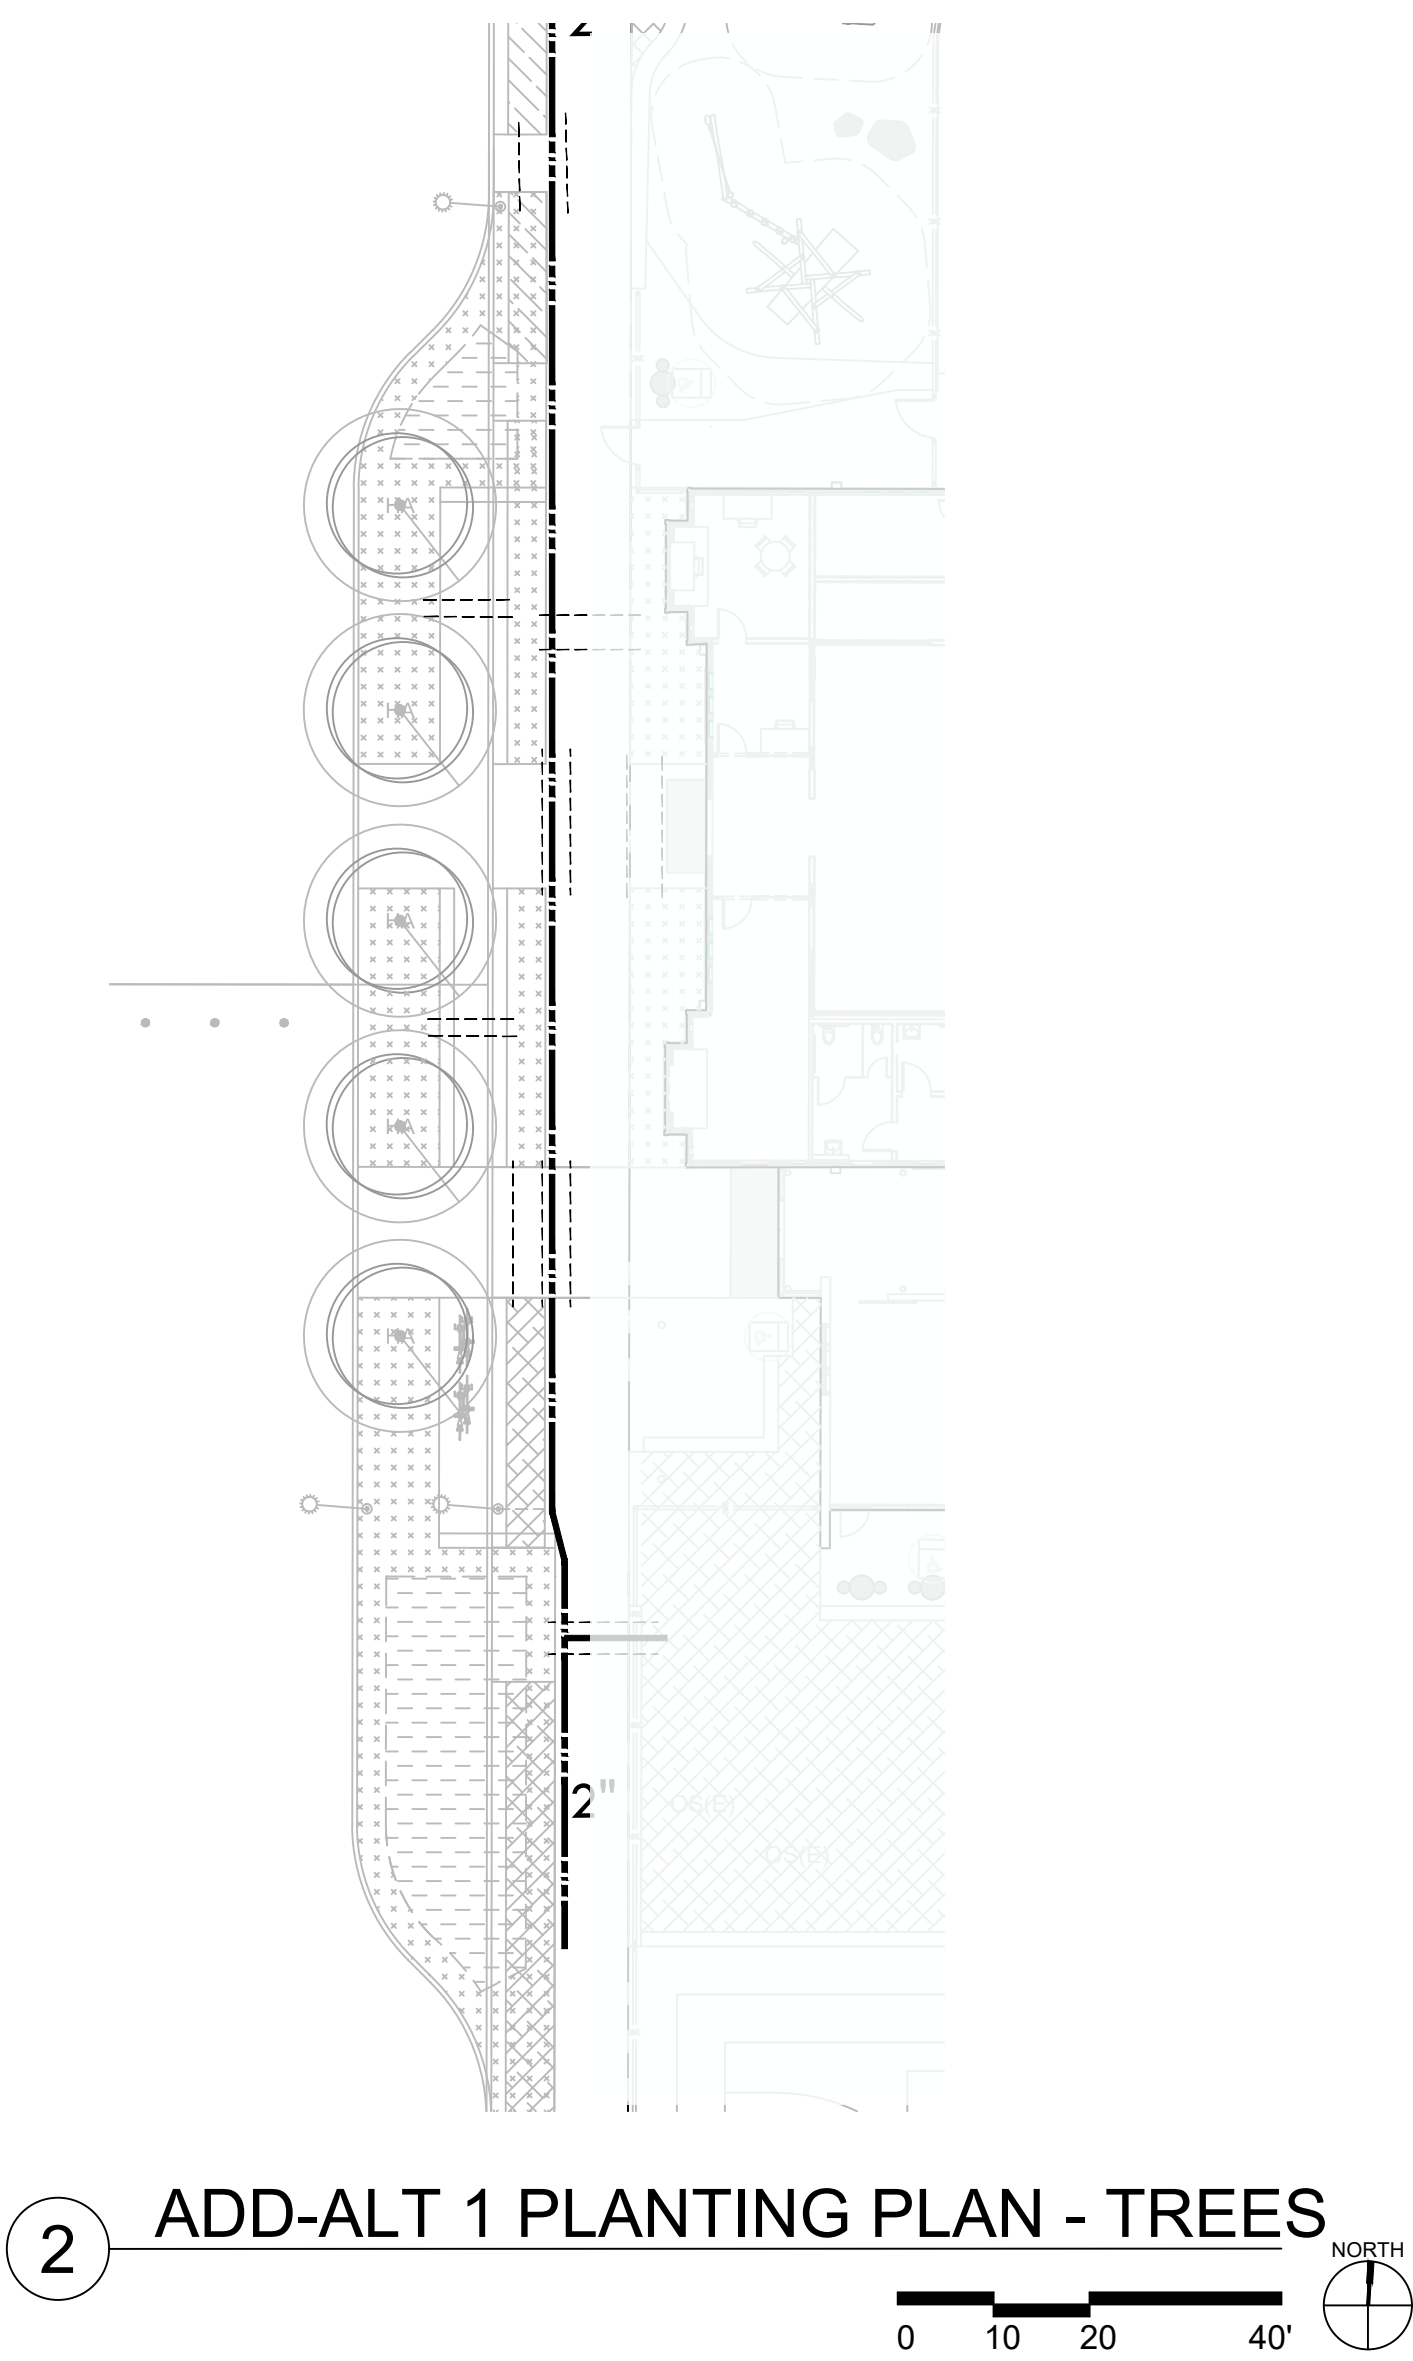

- PLAN NOTES LEGEND**
- 1 EX 2" WATER METER FOR IRRIGATION TO BE REUSED. INSTALL NEW 3" LINE FROM EXISTING METER TO NEW BACKFLOW LOCATION. CONTRACTOR AT THIS APPROXIMATE LOCATION. MAXIMUM IRRIGATION DEMAND: 85 GPM AT 90 PSI STATIC PRESSURE AT WATER METER LOCATION.
 - 2 REFER TO ONSITE IRRIGATION PLAN FOR CONTINUATION OF PIPE, TYP.

- NOTES:**
- ONE BUBBLER SYMBOL IS SHOWN AT TREES FOR GRAPHIC CLARITY ONLY. INSTALL MINIMUM TWO BUBBLERS AT EACH TREE. INSTALL REQUIRED NUMBER OF BUBBLERS AS DETAILED.
 - IRRIGATION EQUIPMENT MAY BE SHOWN WITHIN HARDSCAPE FOR GRAPHIC CLARITY ONLY. INSTALL ALL IRRIGATION EQUIPMENT WITHIN PLANTED AREAS. IRRIGATION PIPE AND WIRE CROSSING BENEATH HARDSCAPE SURFACES SHALL BE CONTAINED WITHIN SLEEVING OR SCHEDULE 40 PVC CONDUIT. SLEEVING SIZE SHALL BE A MINIMUM OF TWO TIMES THE AGGREGATE DIAMETER OF ALL PIPES CONTAINED WITH SLEEVE. PROVIDE VERTICAL SWEEP FOR ALL ELECTRICAL CONDUIT ON EACH SIDE OF HARDSCAPE AND TERMINATE ENDS AT 12" MINIMUM DEPTH AND 12" FROM HARDSCAPE SURFACE.
 - UNSIZE LATERAL LINE PIPING LOCATED DOWN STREAM OF 1" PIPING SHALL BE 3/4" IN SIZE (TYPICAL).
 - SIZING OF LATERAL PIPE SHALL BE AS FOLLOWS:

0.75"	0-6 GPM
1"	7-12 GPM
1.25"	13-20 GPM
1.5"	21-32 GPM
2"	33-50 GPM
2.5"	51-70 GPM
 - SIZING OF LATERAL PIPE FOR DRIPLINE (12" O.C. GRID WITH 0.6 GPH OR LESS EMITTERS) SHALL BE AS FOLLOWS:

0.75	0-500 FT
1"	501-1100 FT
1.25"	1101-2000 FT

Irrigation Consultant:
Russell D. Mitchell Associates, Inc.
2760 Camino Diablo
Walnut Creek, CA 94597
tel 925.939.3985 • fax 925.932.5671
www.rmairrigation.com

OWNER:

501 Stryan St
San Francisco CA 94117
p 415.831.2700
e rpdinfo@sfgov.org

CLIENT:

368 Connecticut St
San Francisco CA 94107
p 415.785.2427
e friends@jacksonpark@gmail.com

LANDSCAPE ARCHITECTURE:

2325 3rd street, suite 323
San Francisco CA 94107
p 415.323.0800
e admin@fletcherstudio.com

ARCHITECTURE:
Jackson Liles
ARCHITECTURE
+ 2325 Third Street #206
San Francisco, CA 94107
415.621.1799
www.jacksonliles.com

SUB-CONSULTANT:

**JACKSON
PLAYGROUND
IMPROVEMENT
PROJECT**
1645 17TH STREET
SAN FRANCISCO, CA 94107

**50% DESIGN
DEVELOPMENT**

ISSUANCE RECORD	
DATE	DESCRIPTION
06.23.25	50% DD

REVISION RECORD		
REV	DATE	DESCRIPTION
















DATE	NO.	DRAWN	CHD
04.26.25	14-003	MS	CM

DRAWING TITLE:

**IRRIGATION PLAN
(OFFSITE)**

SHEET NO:

L4.11

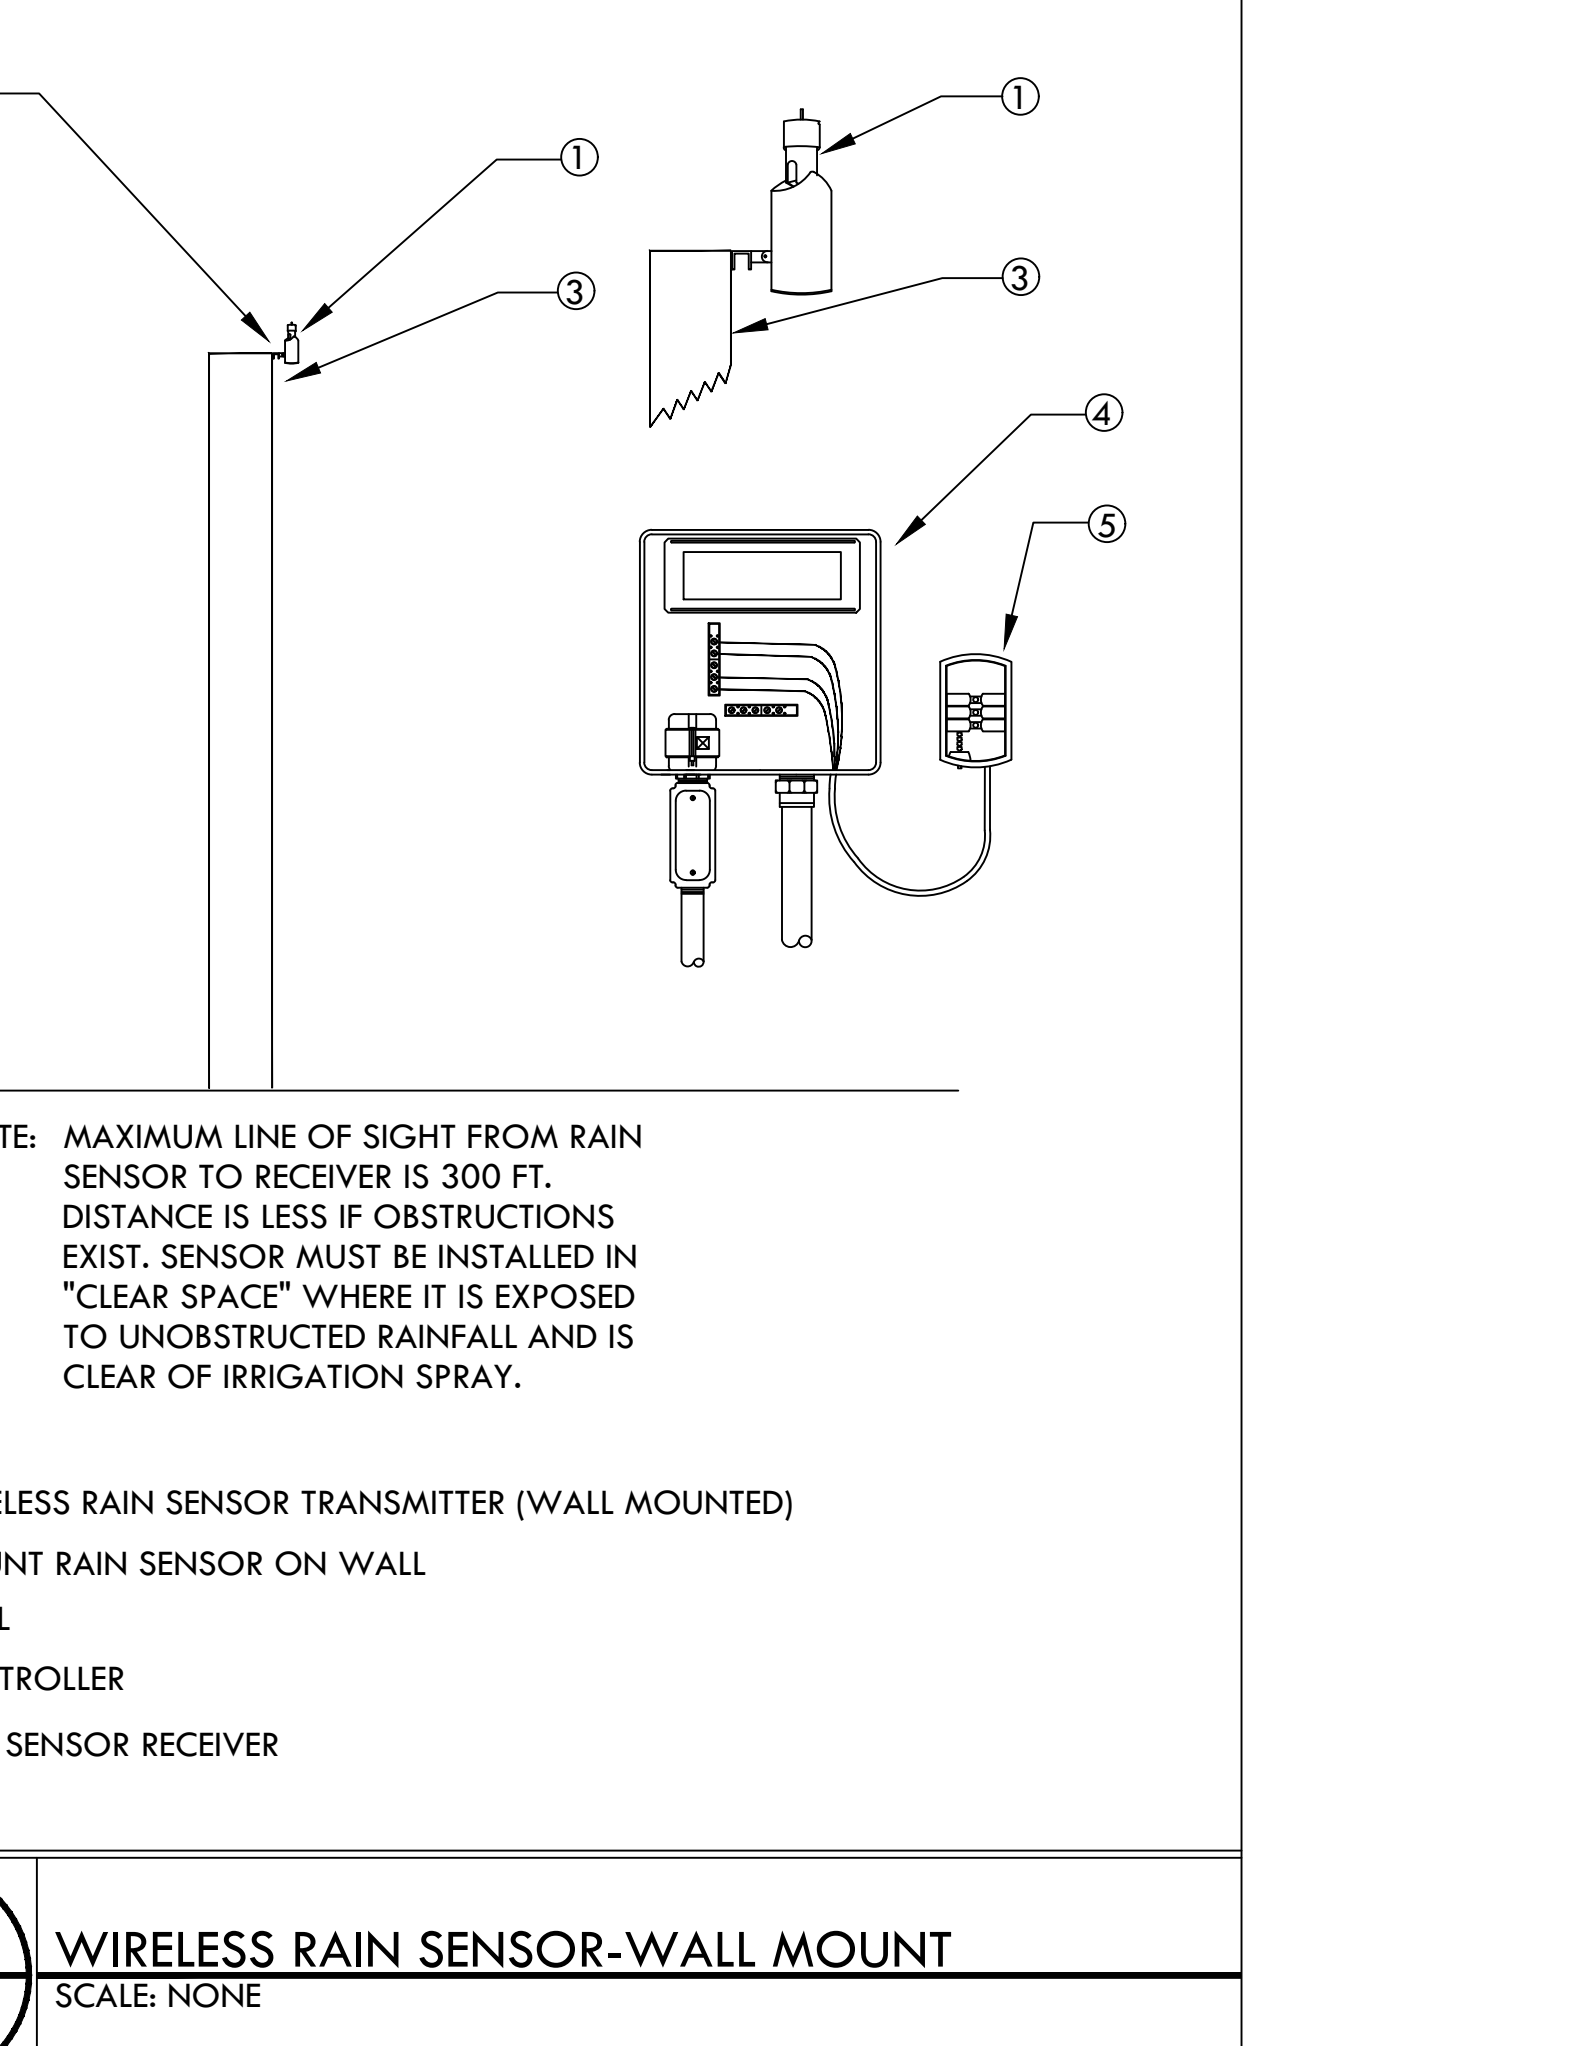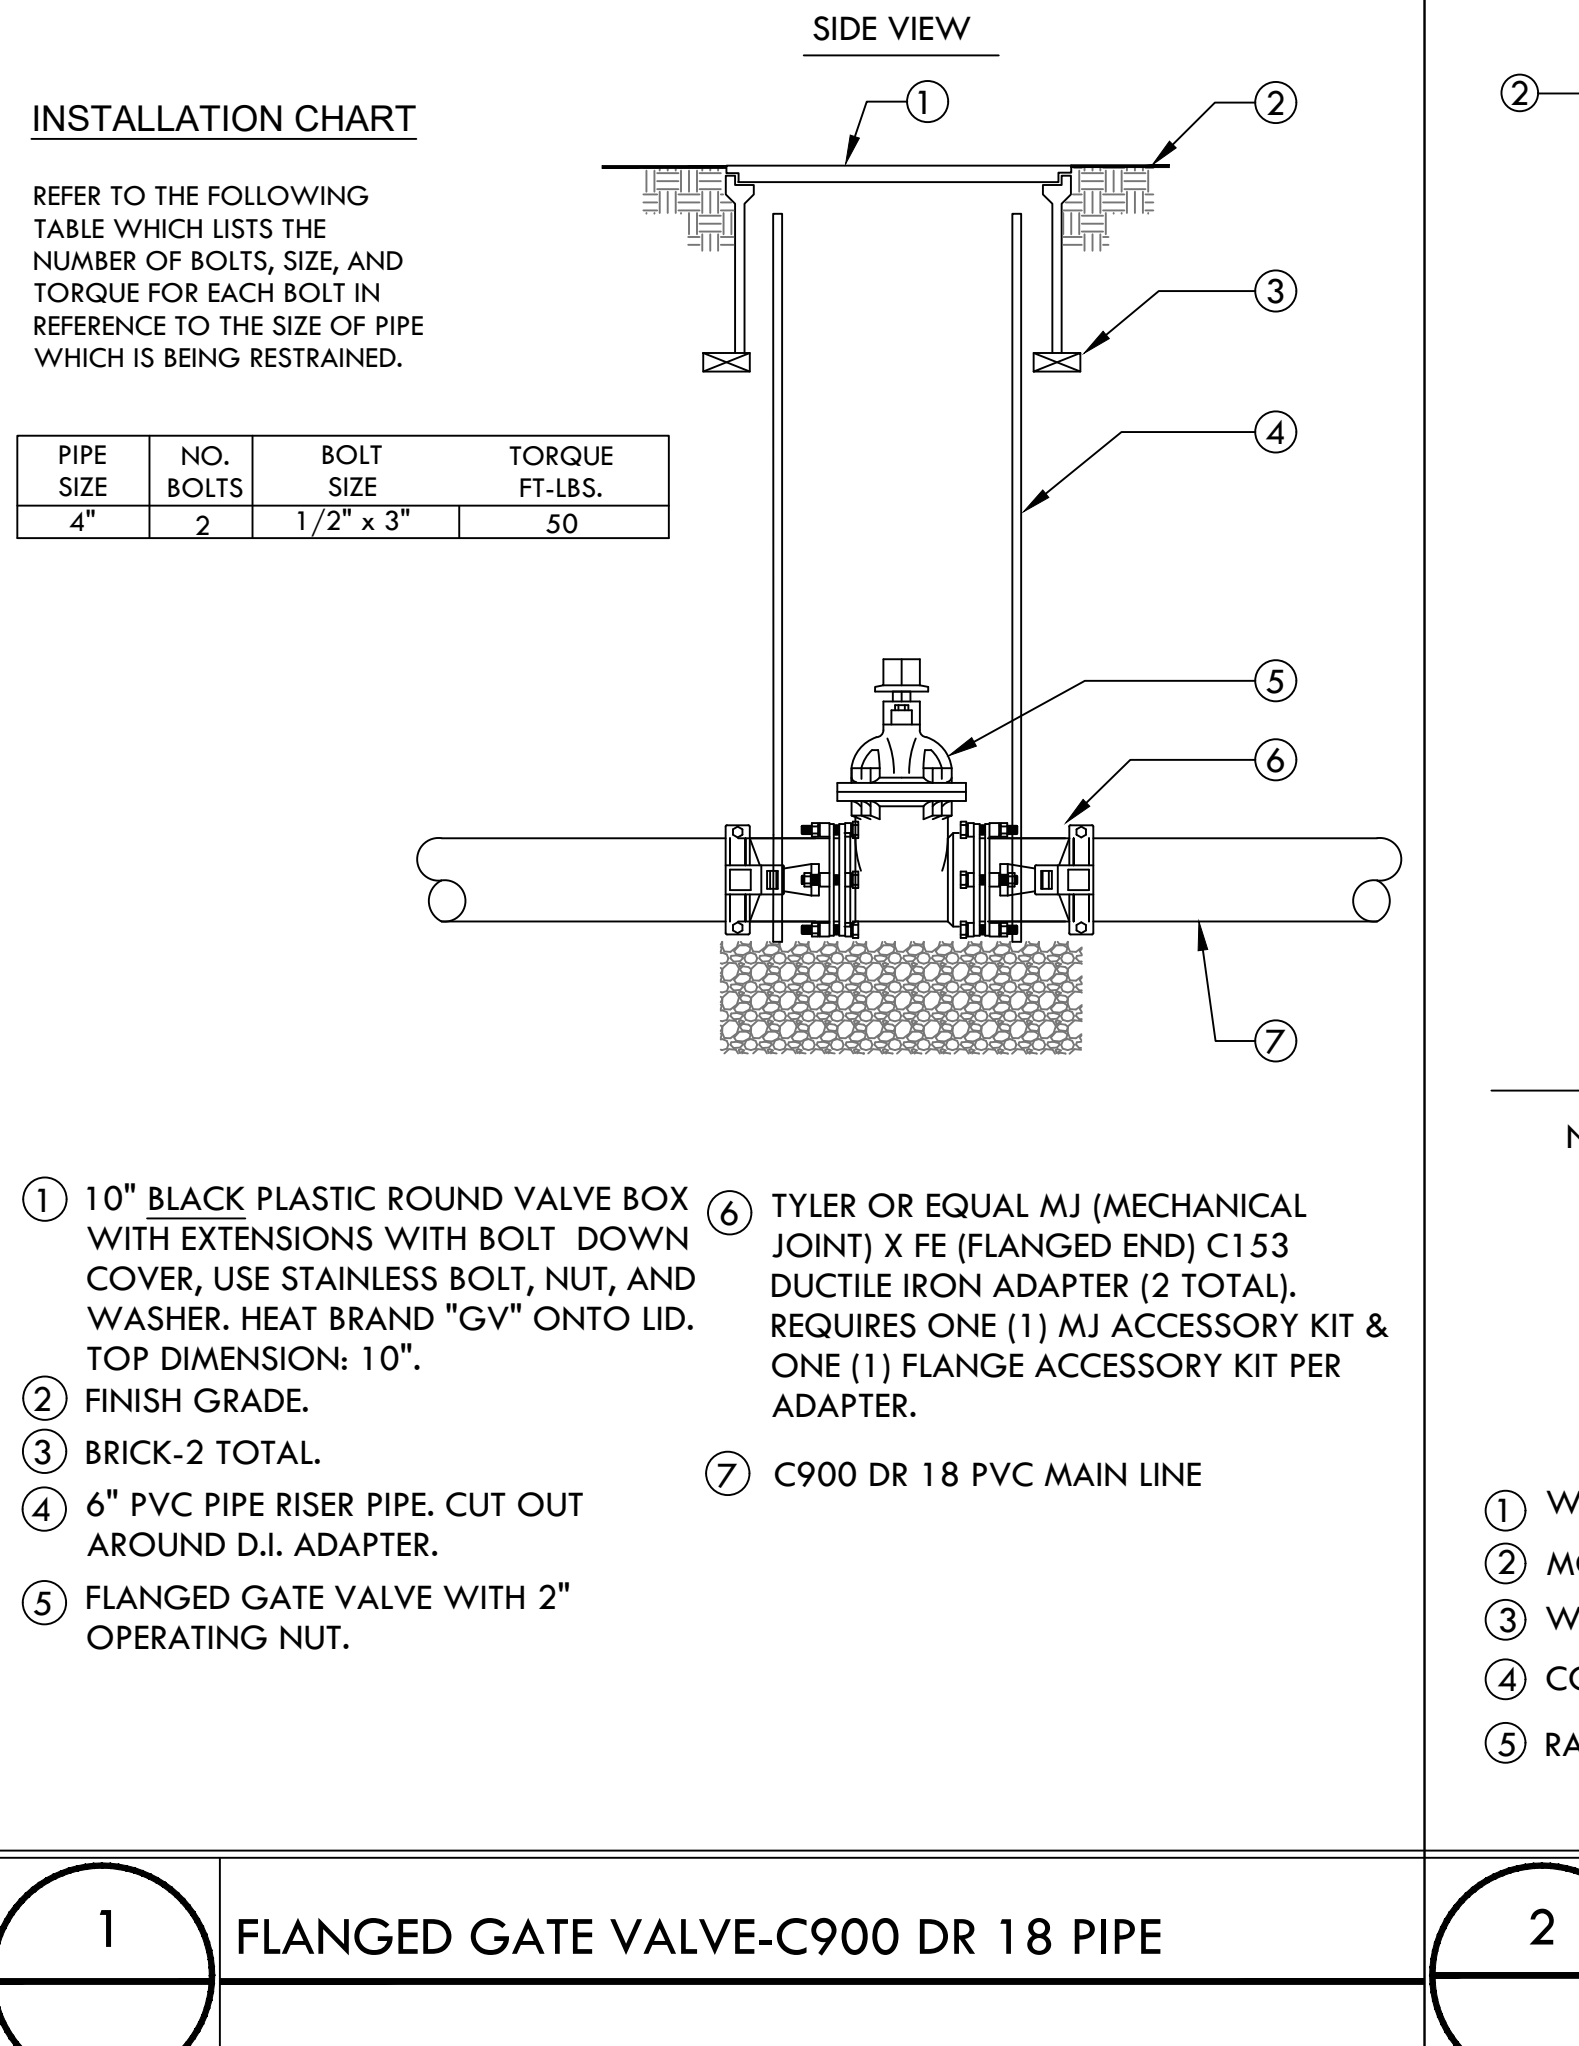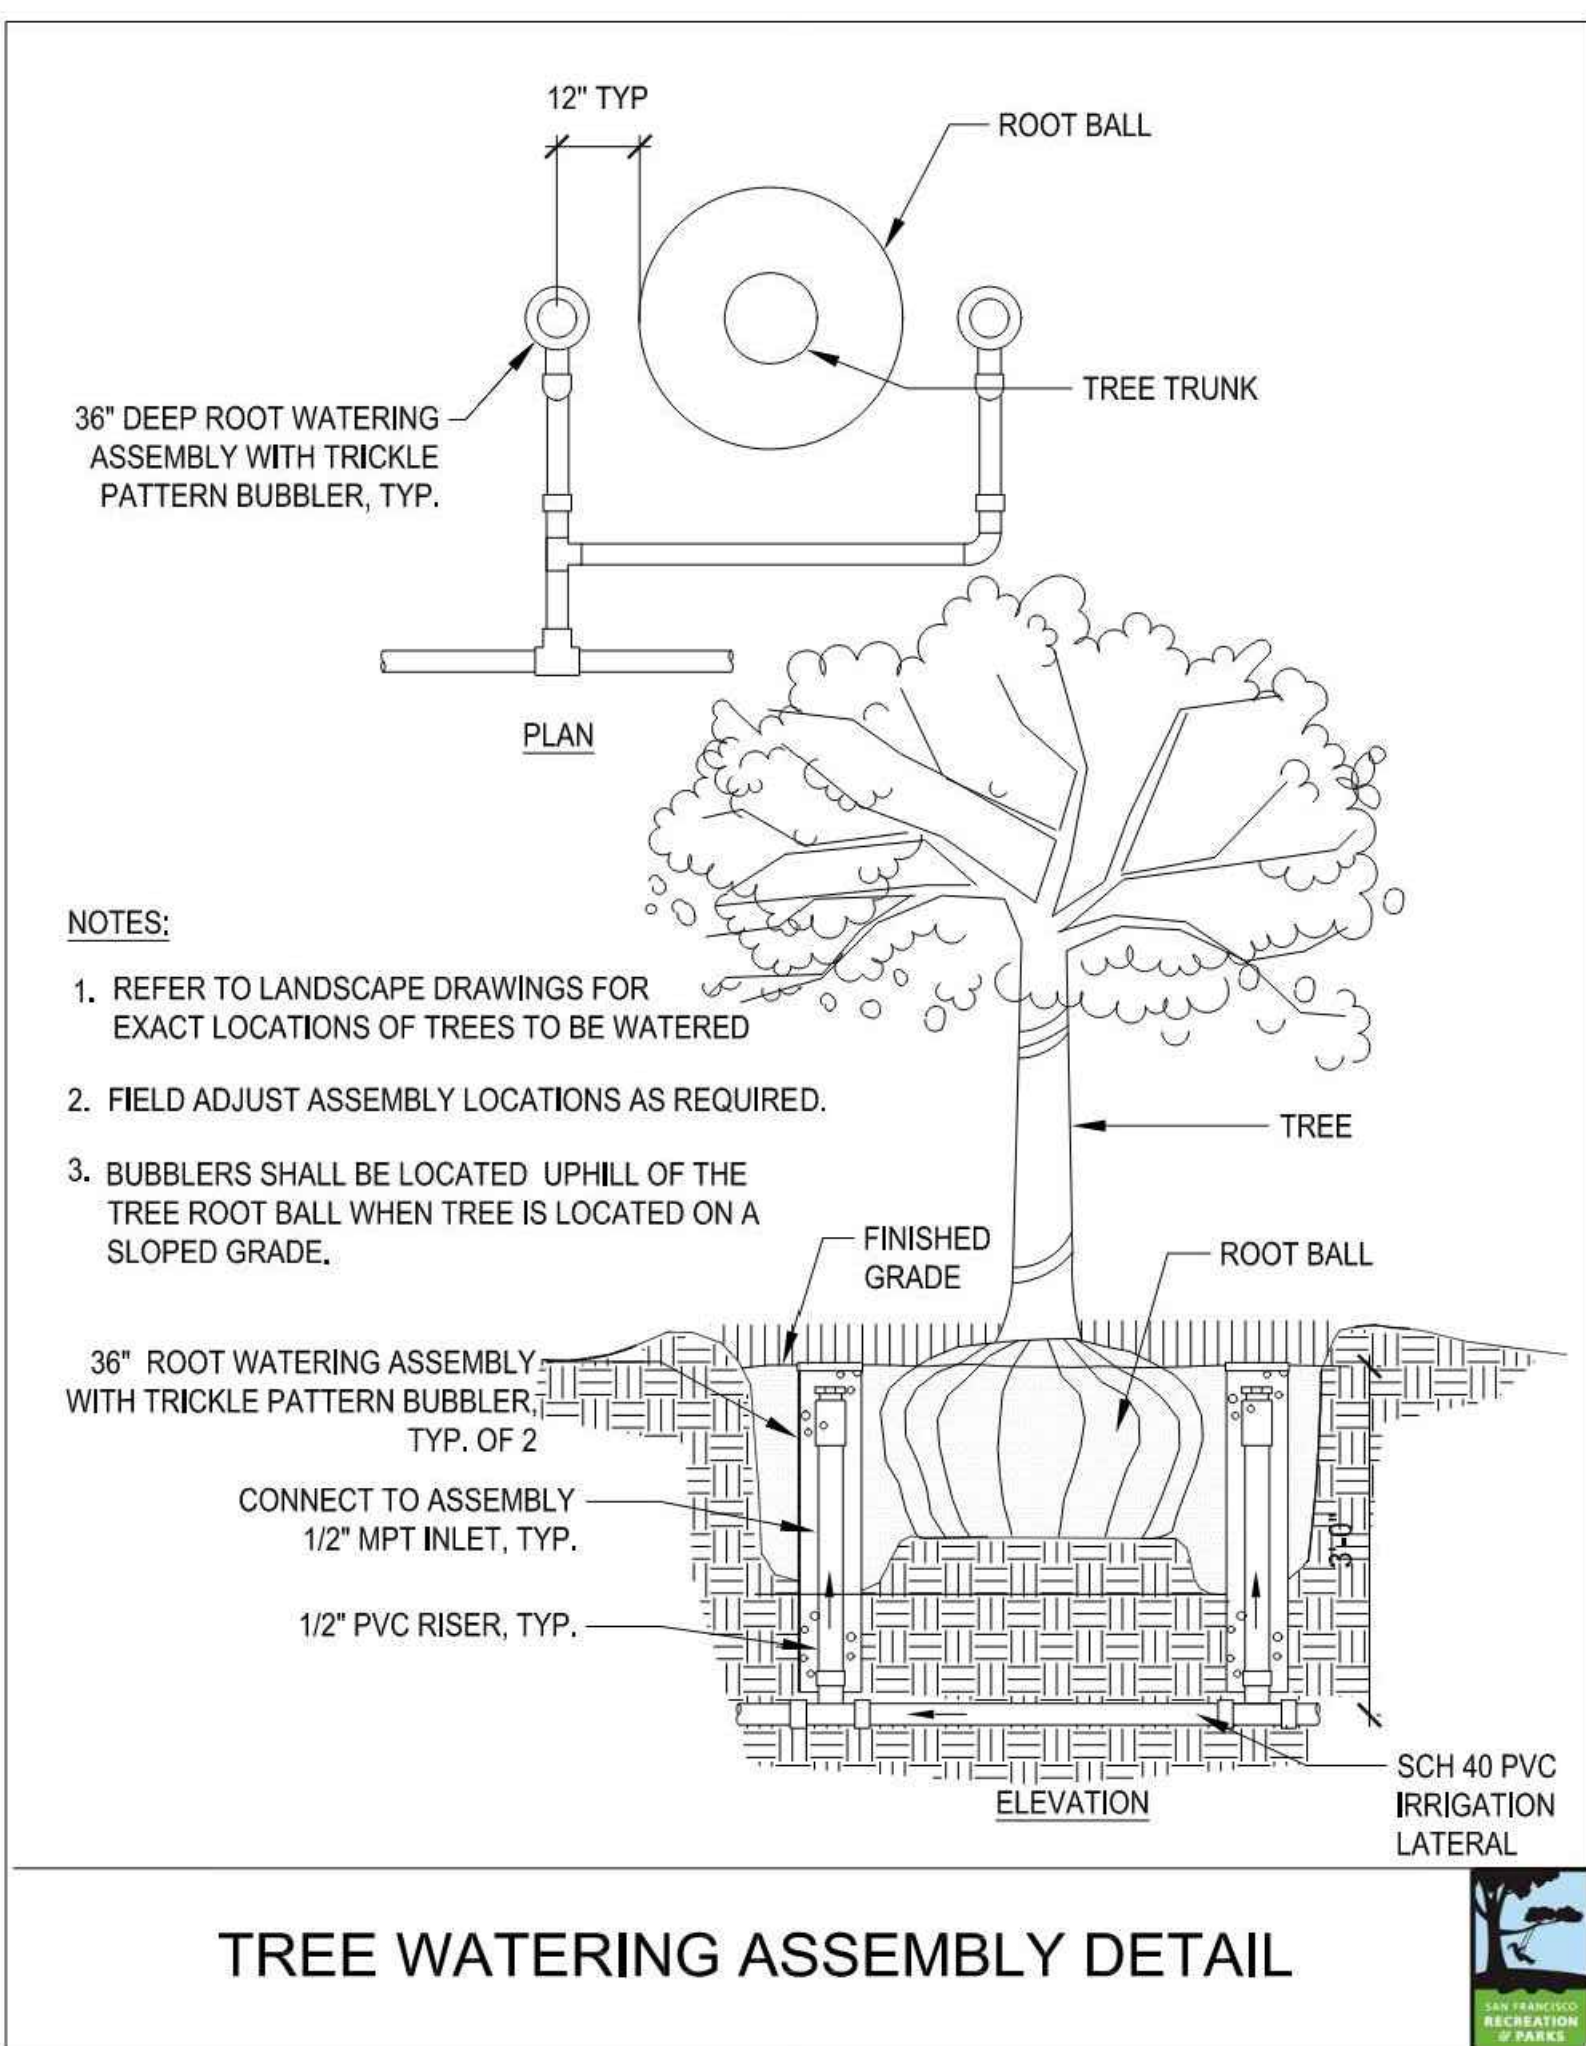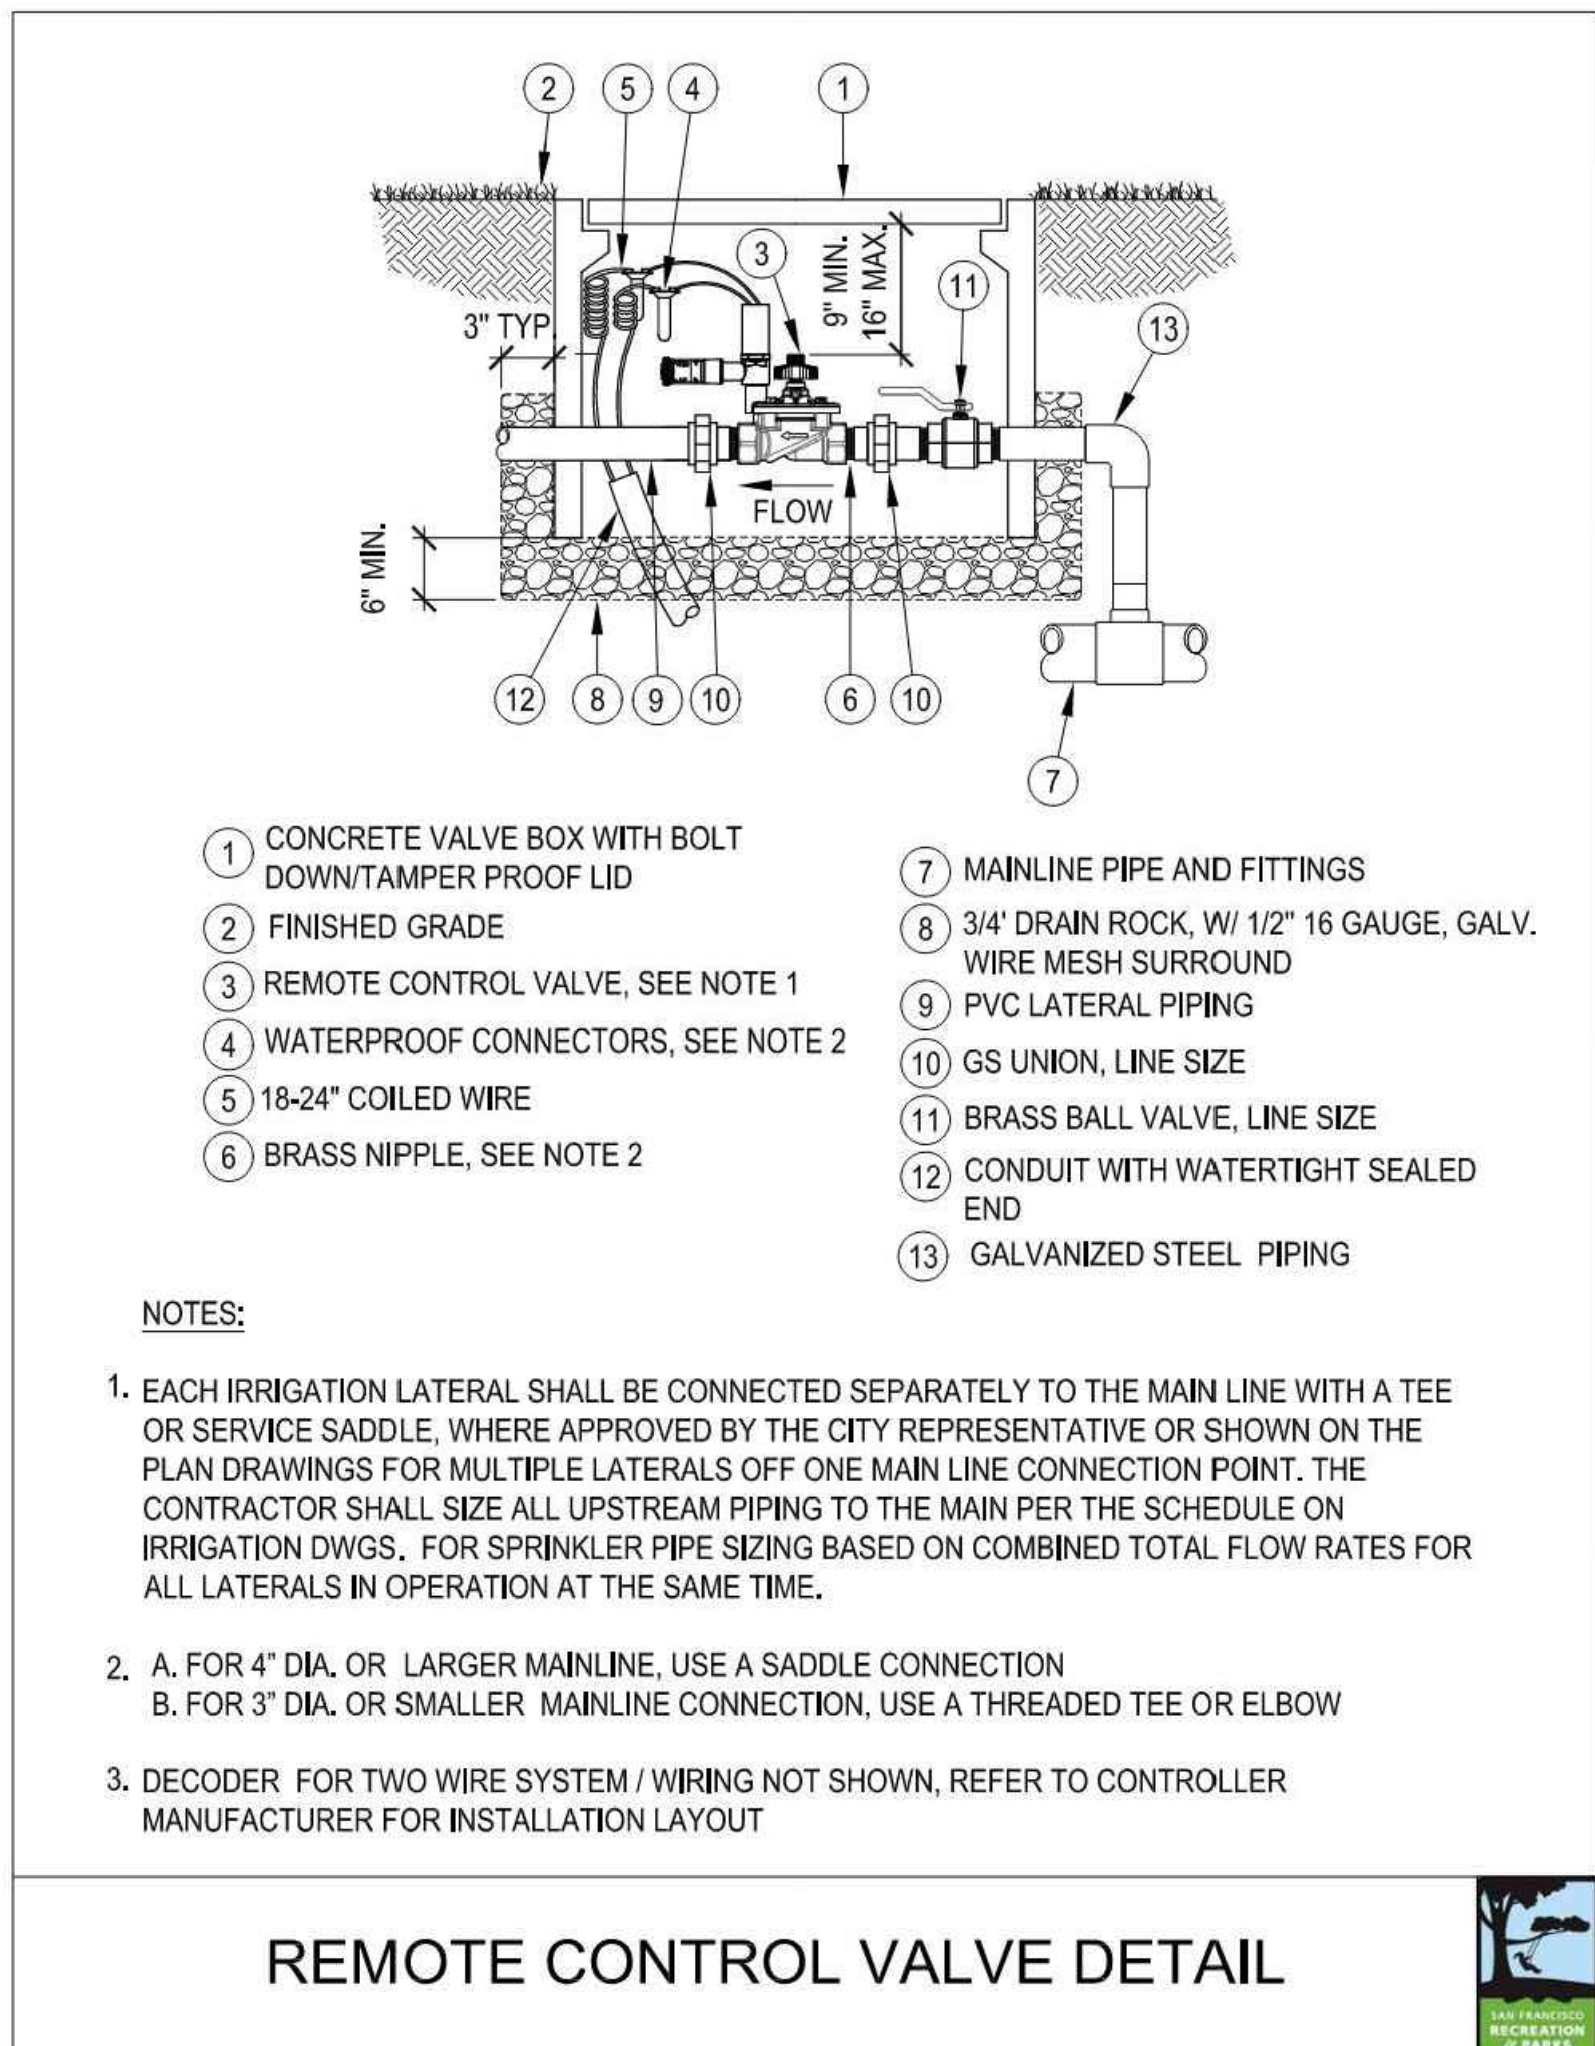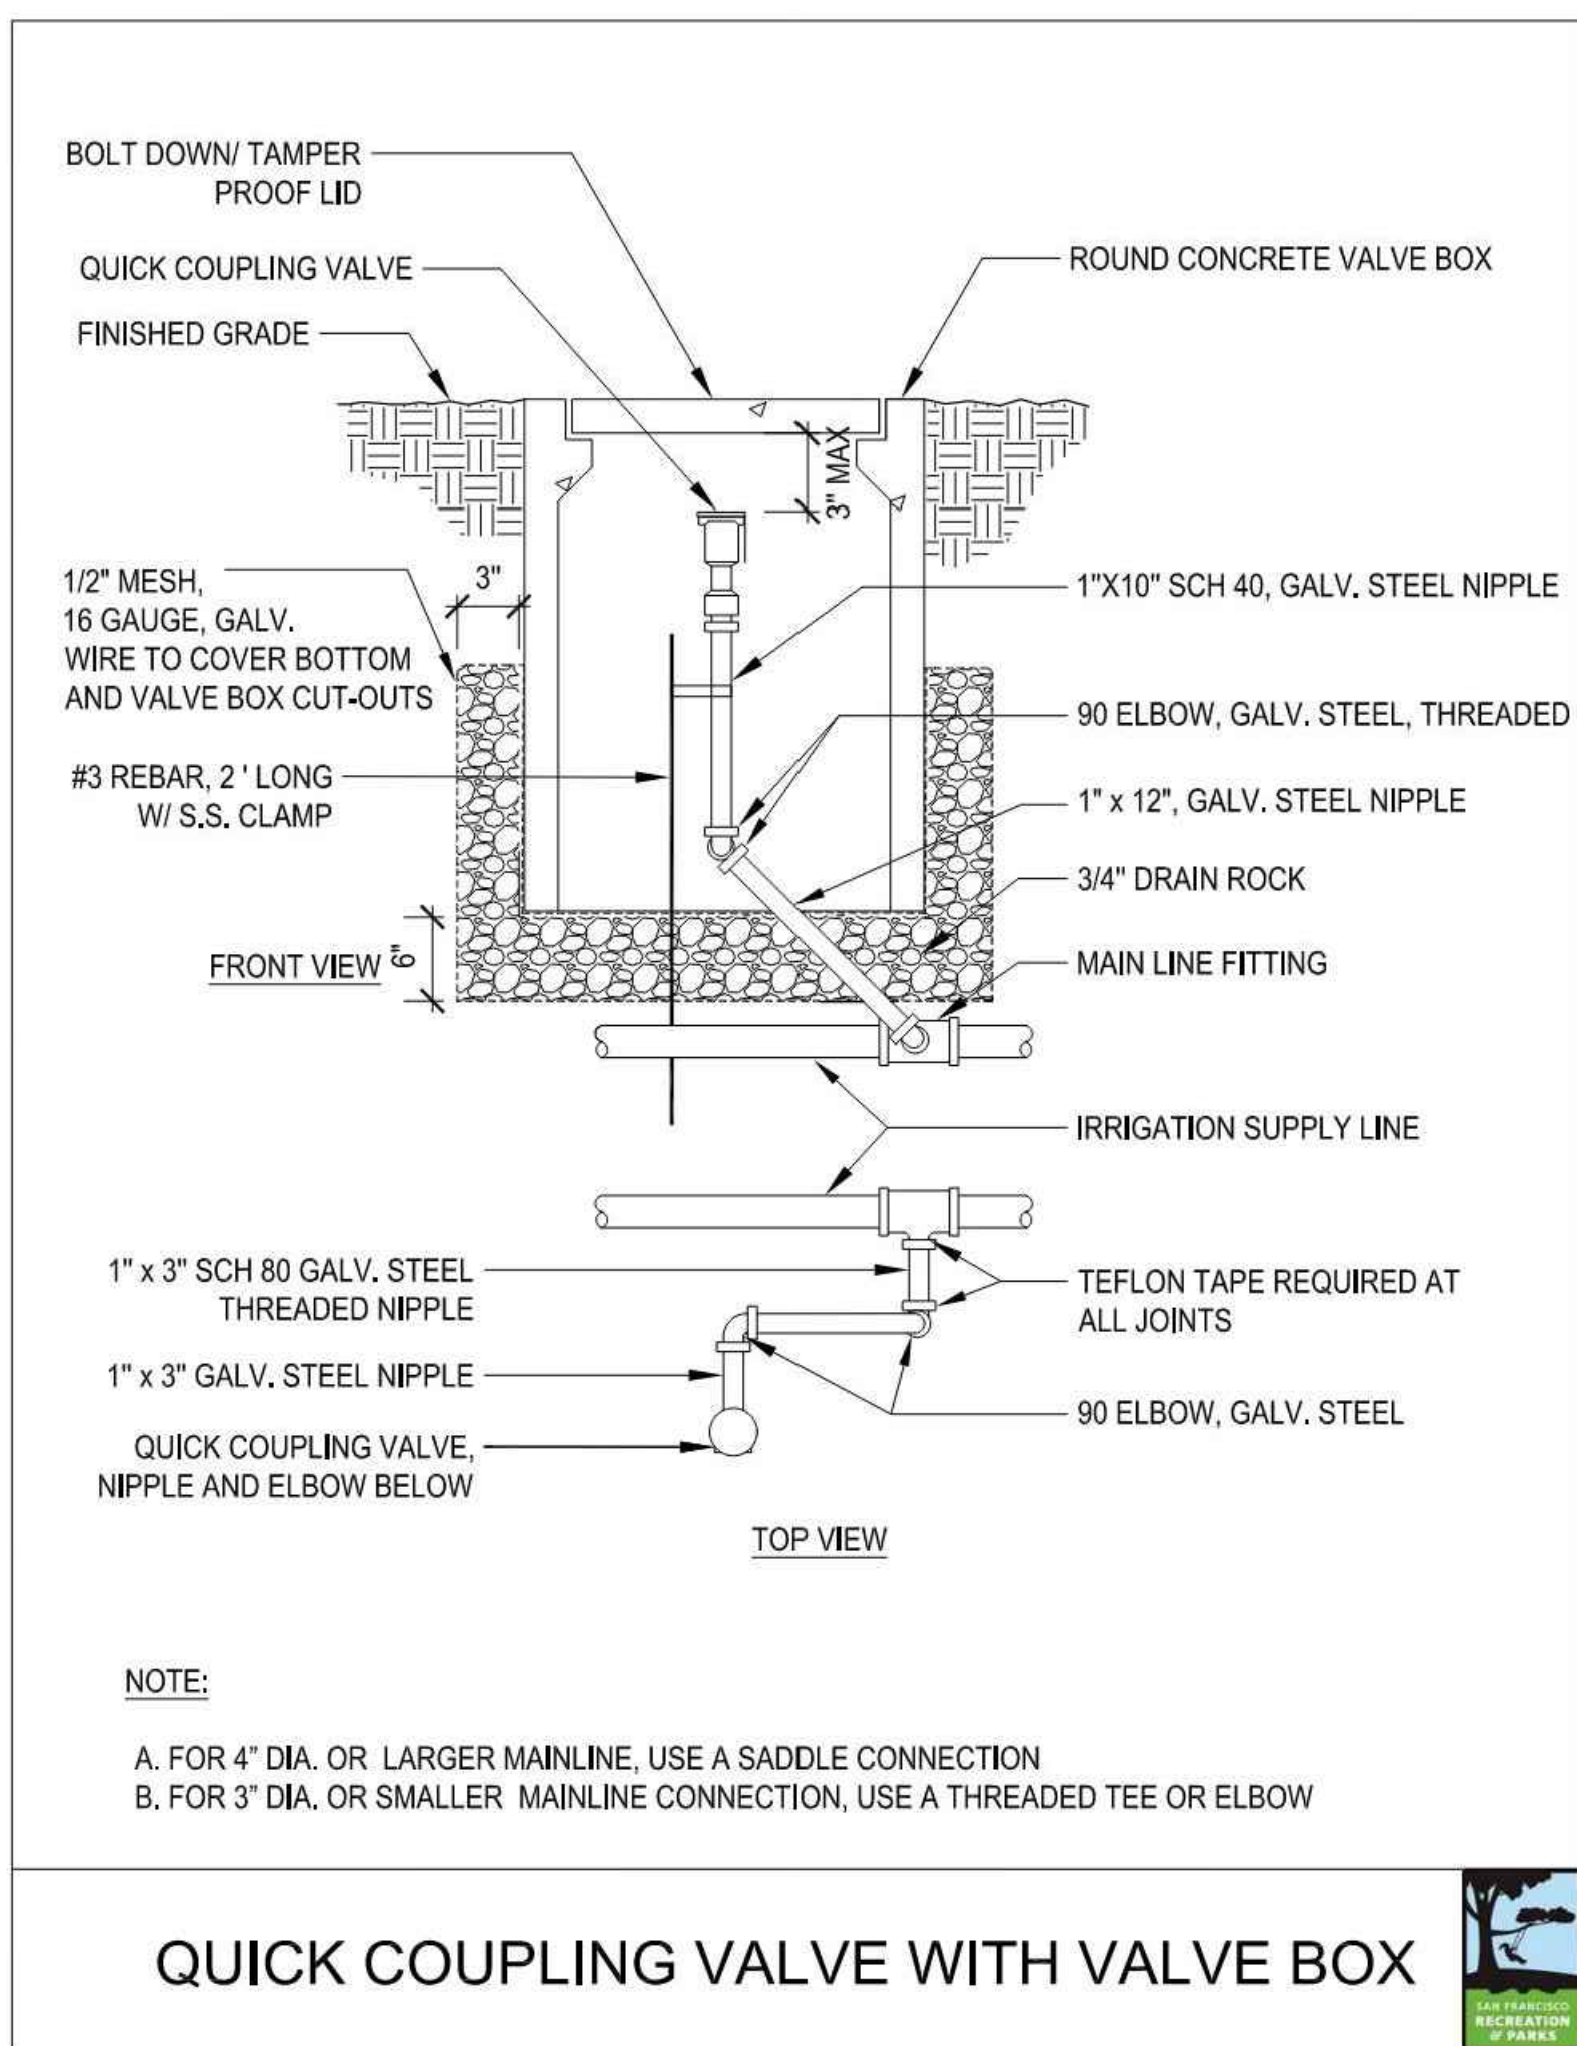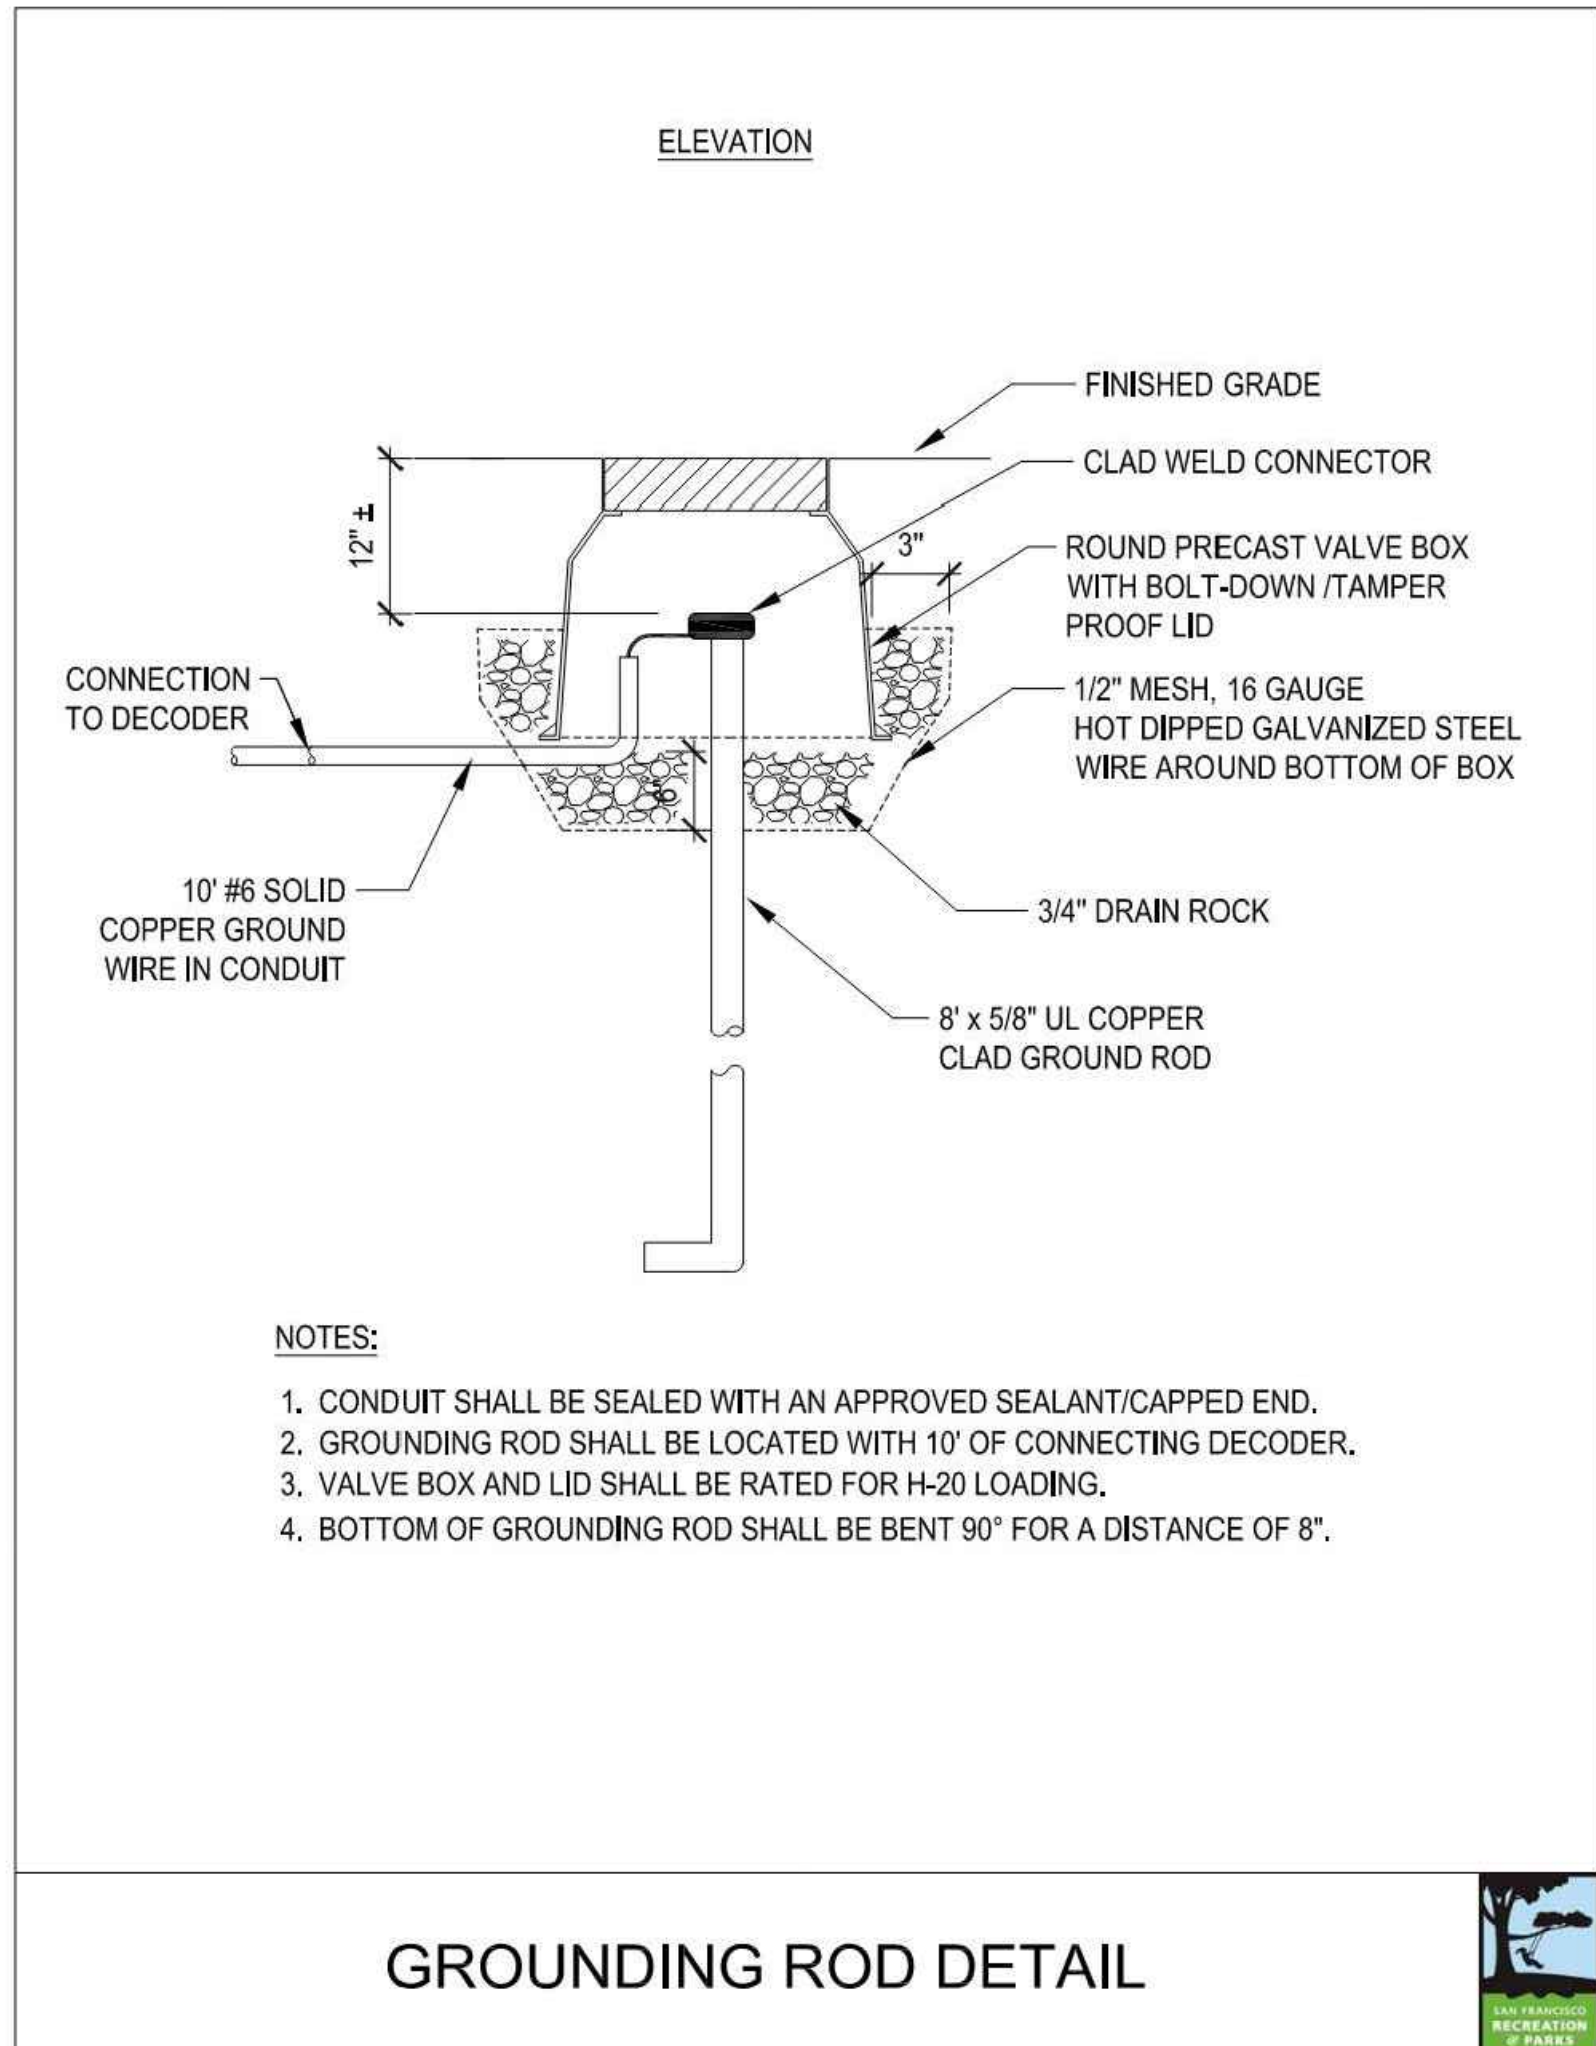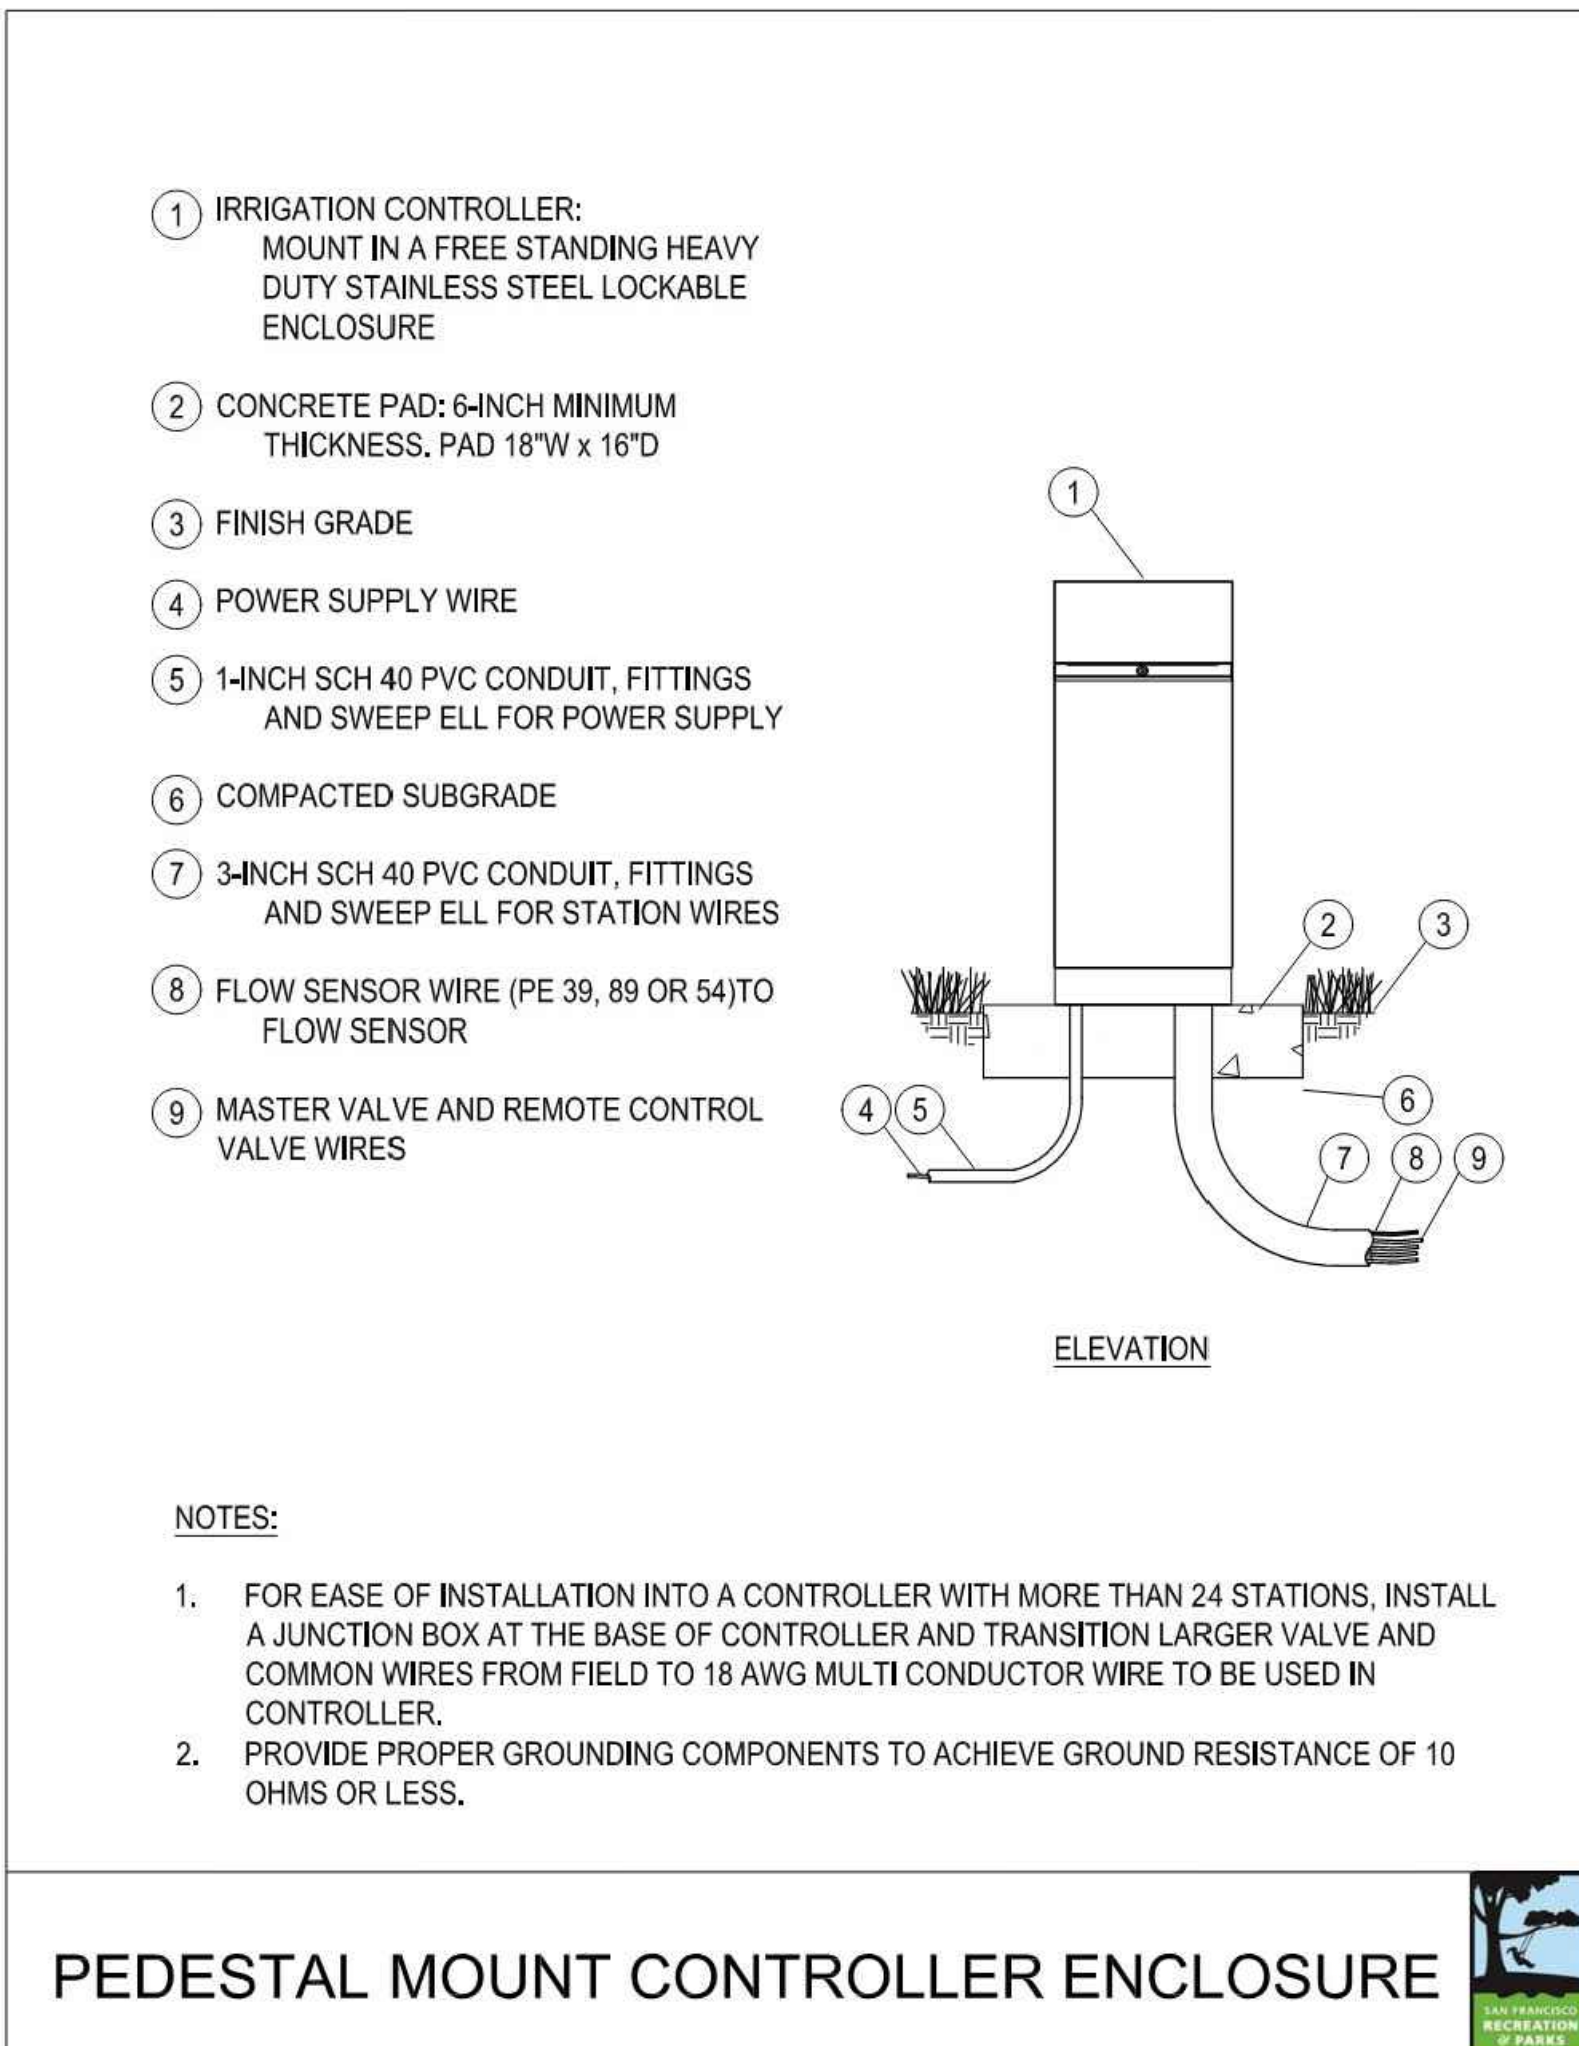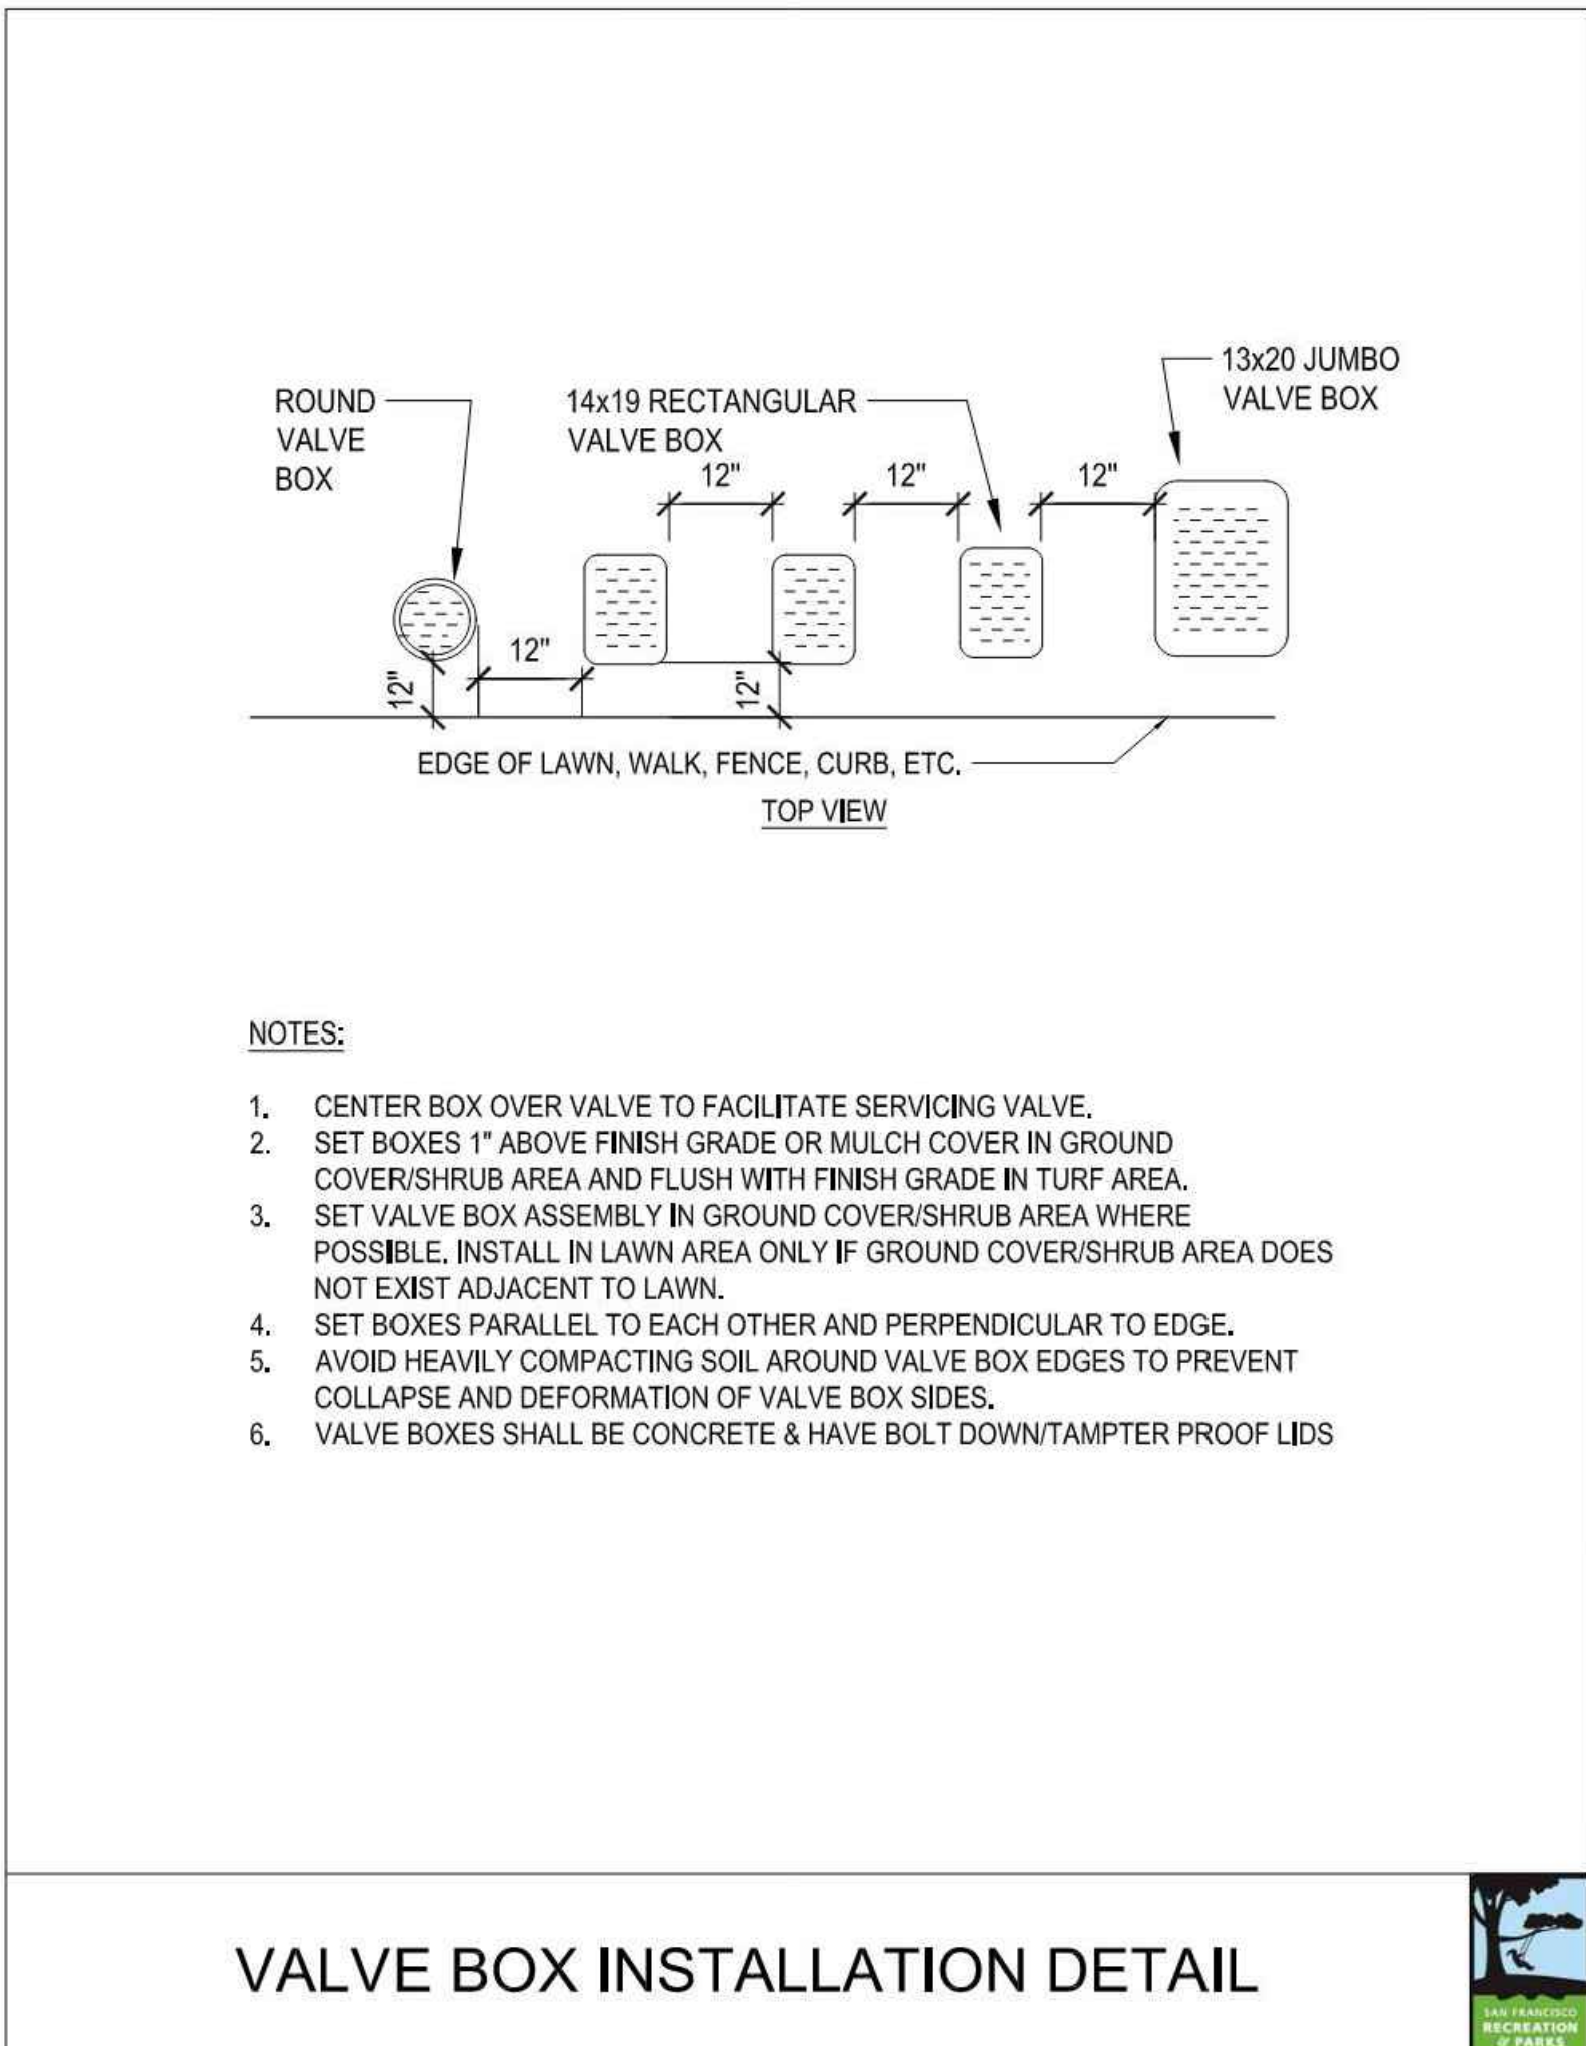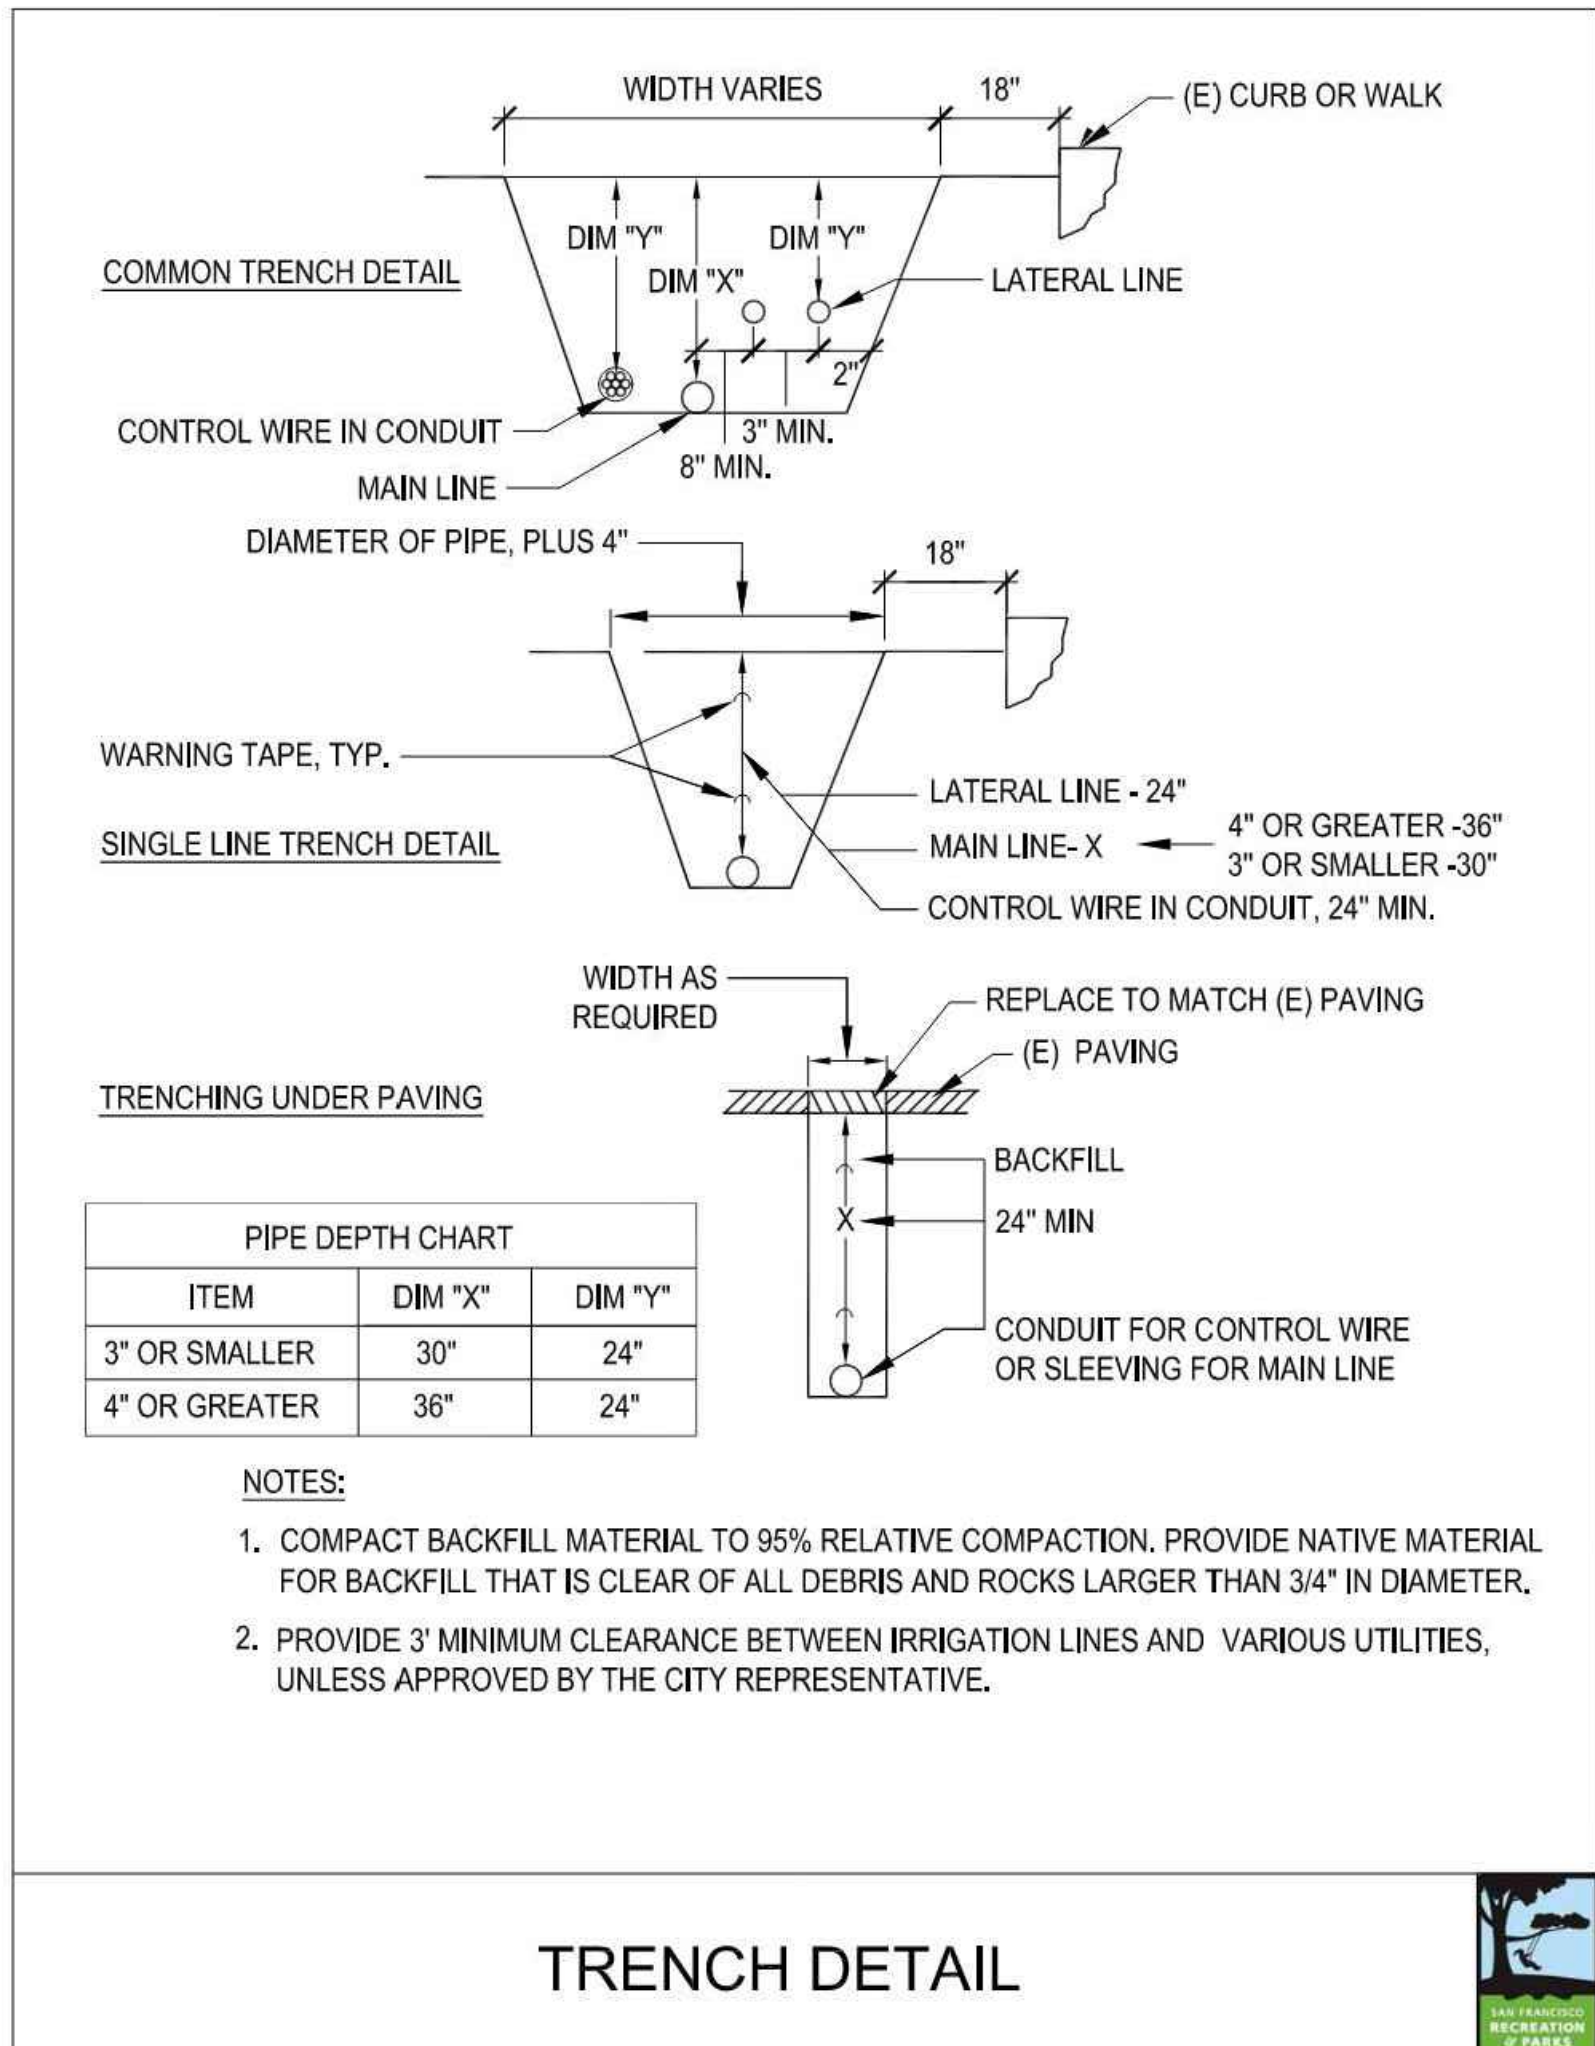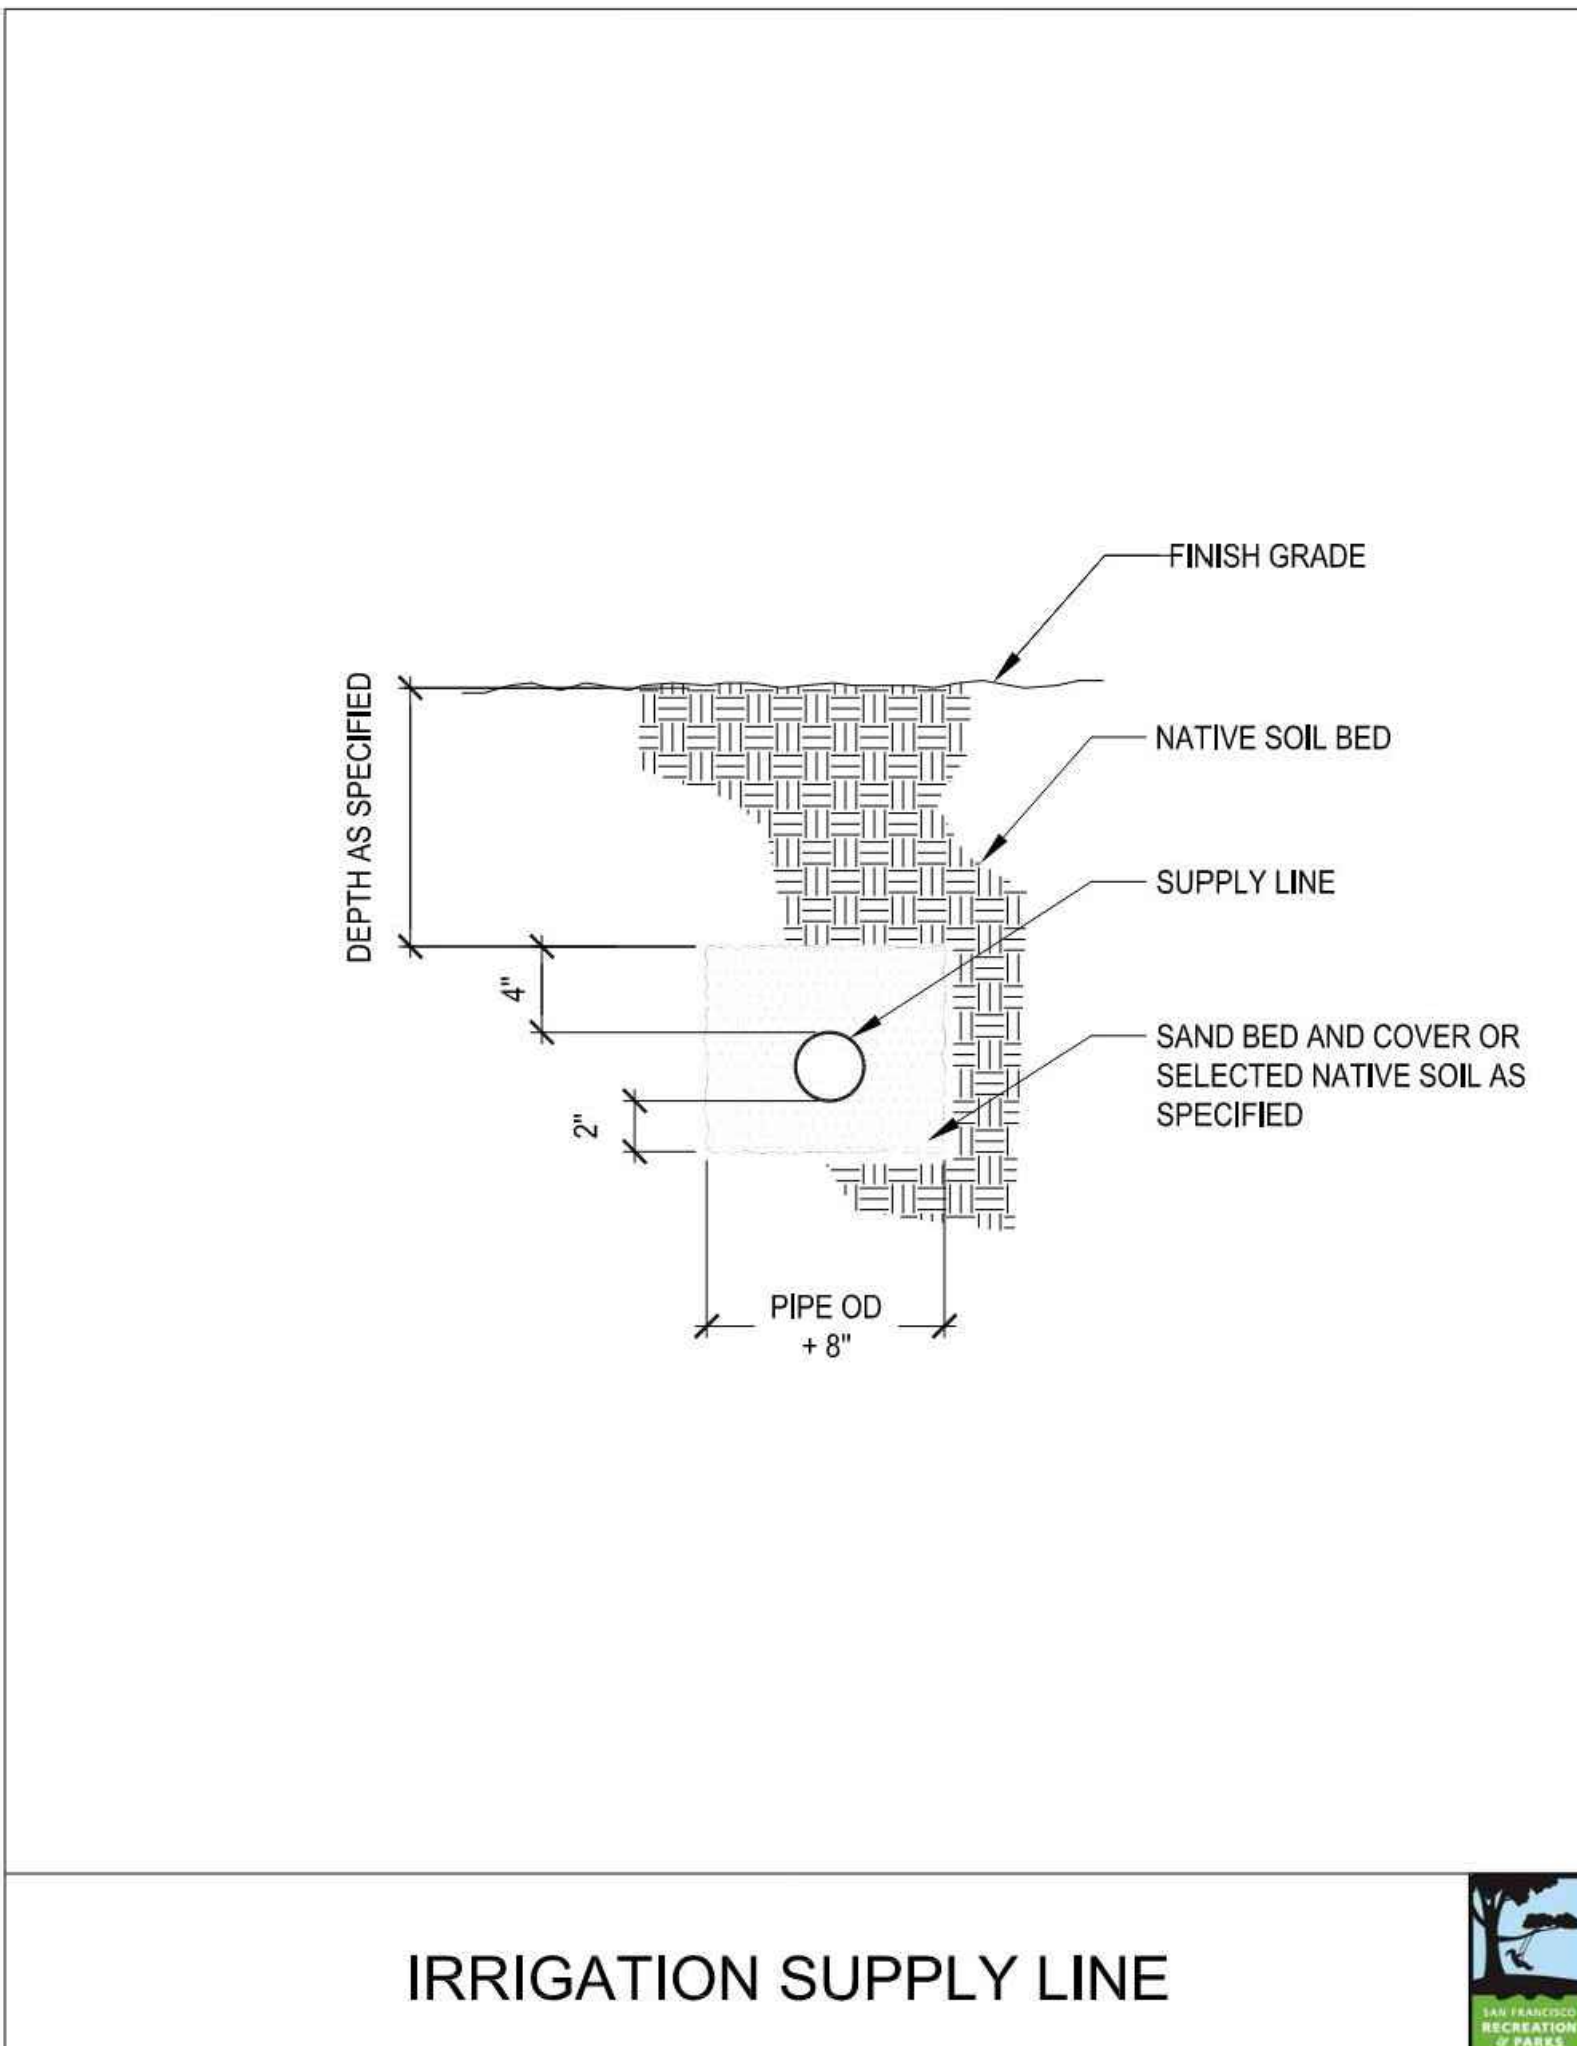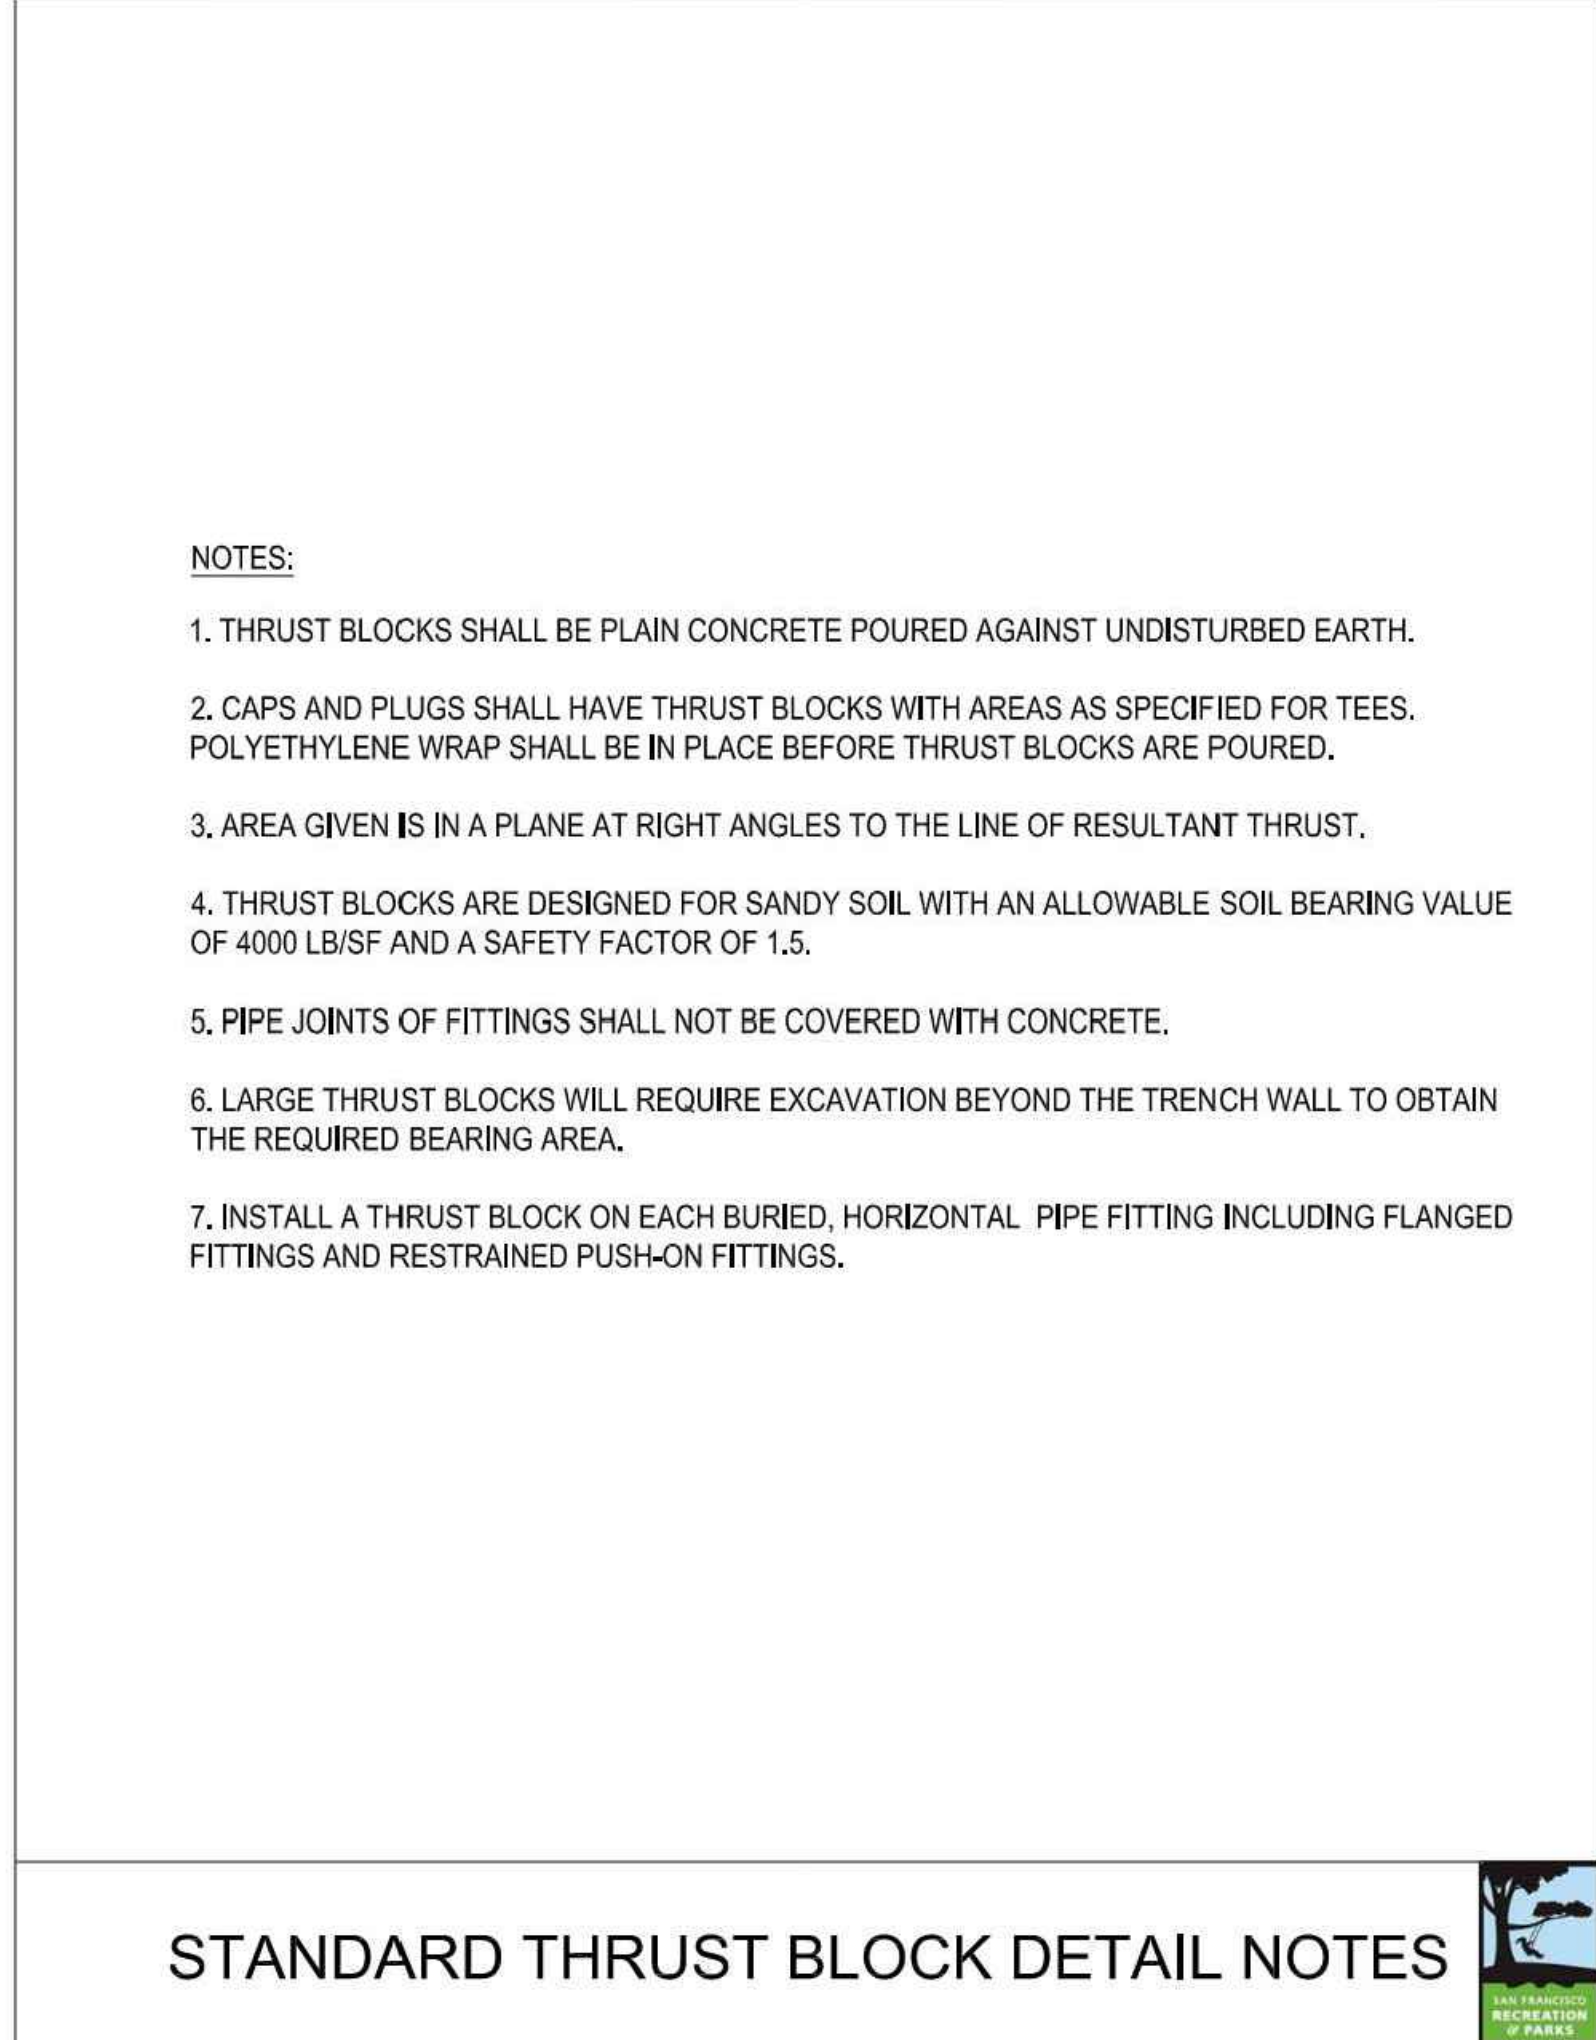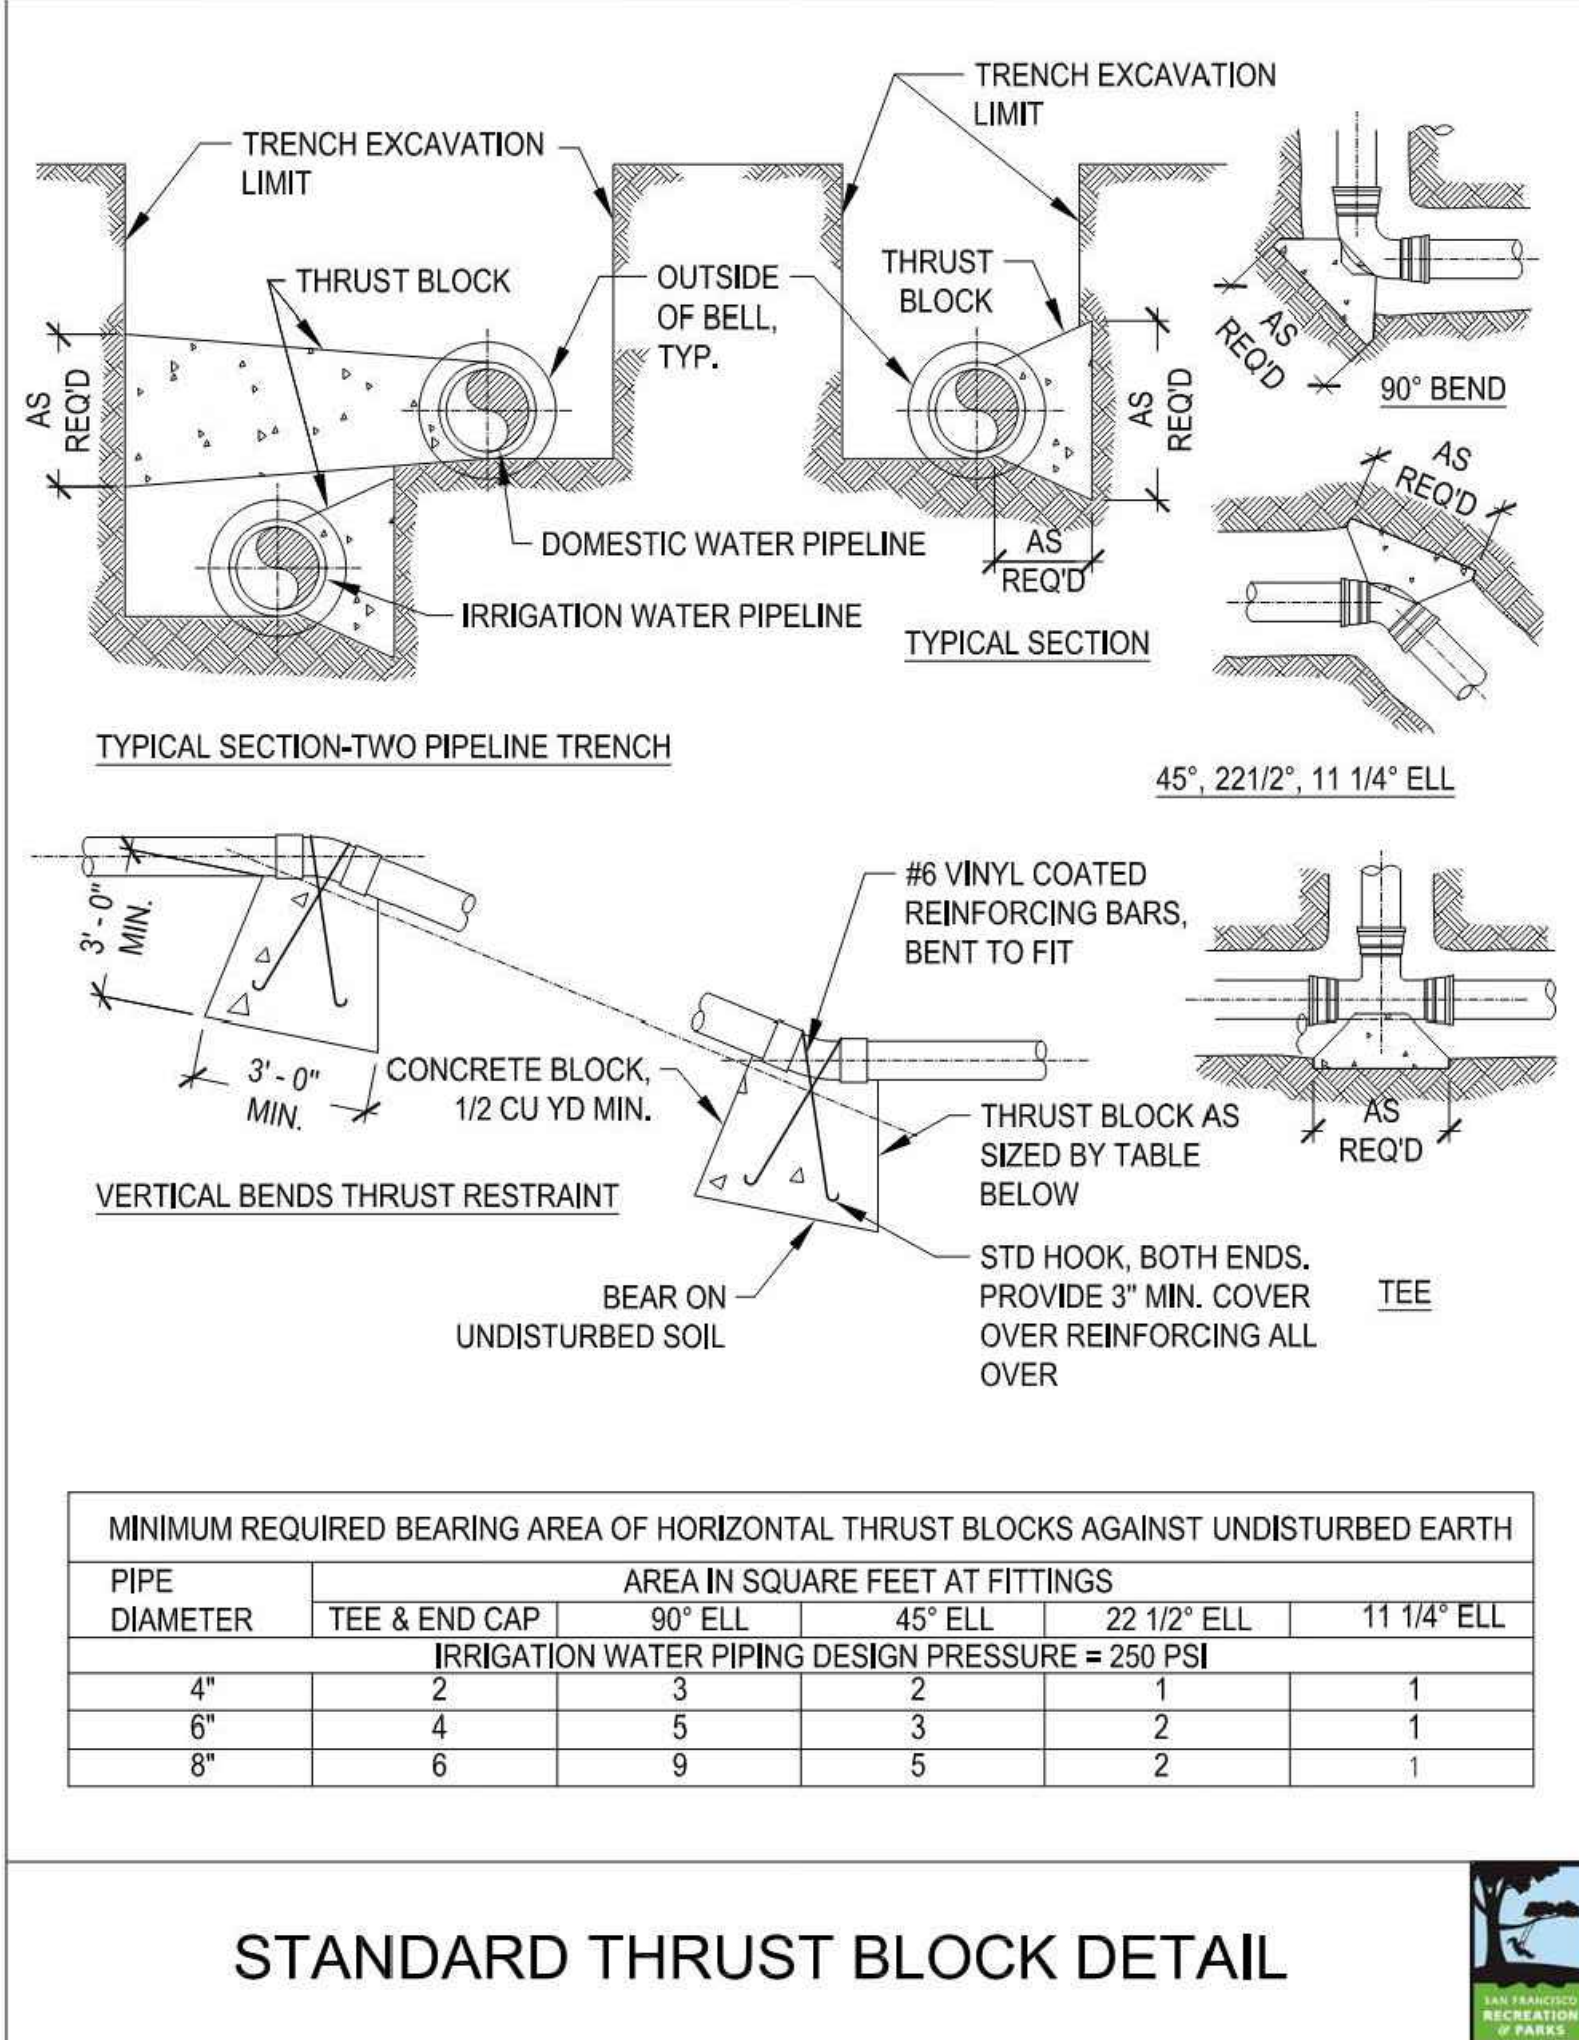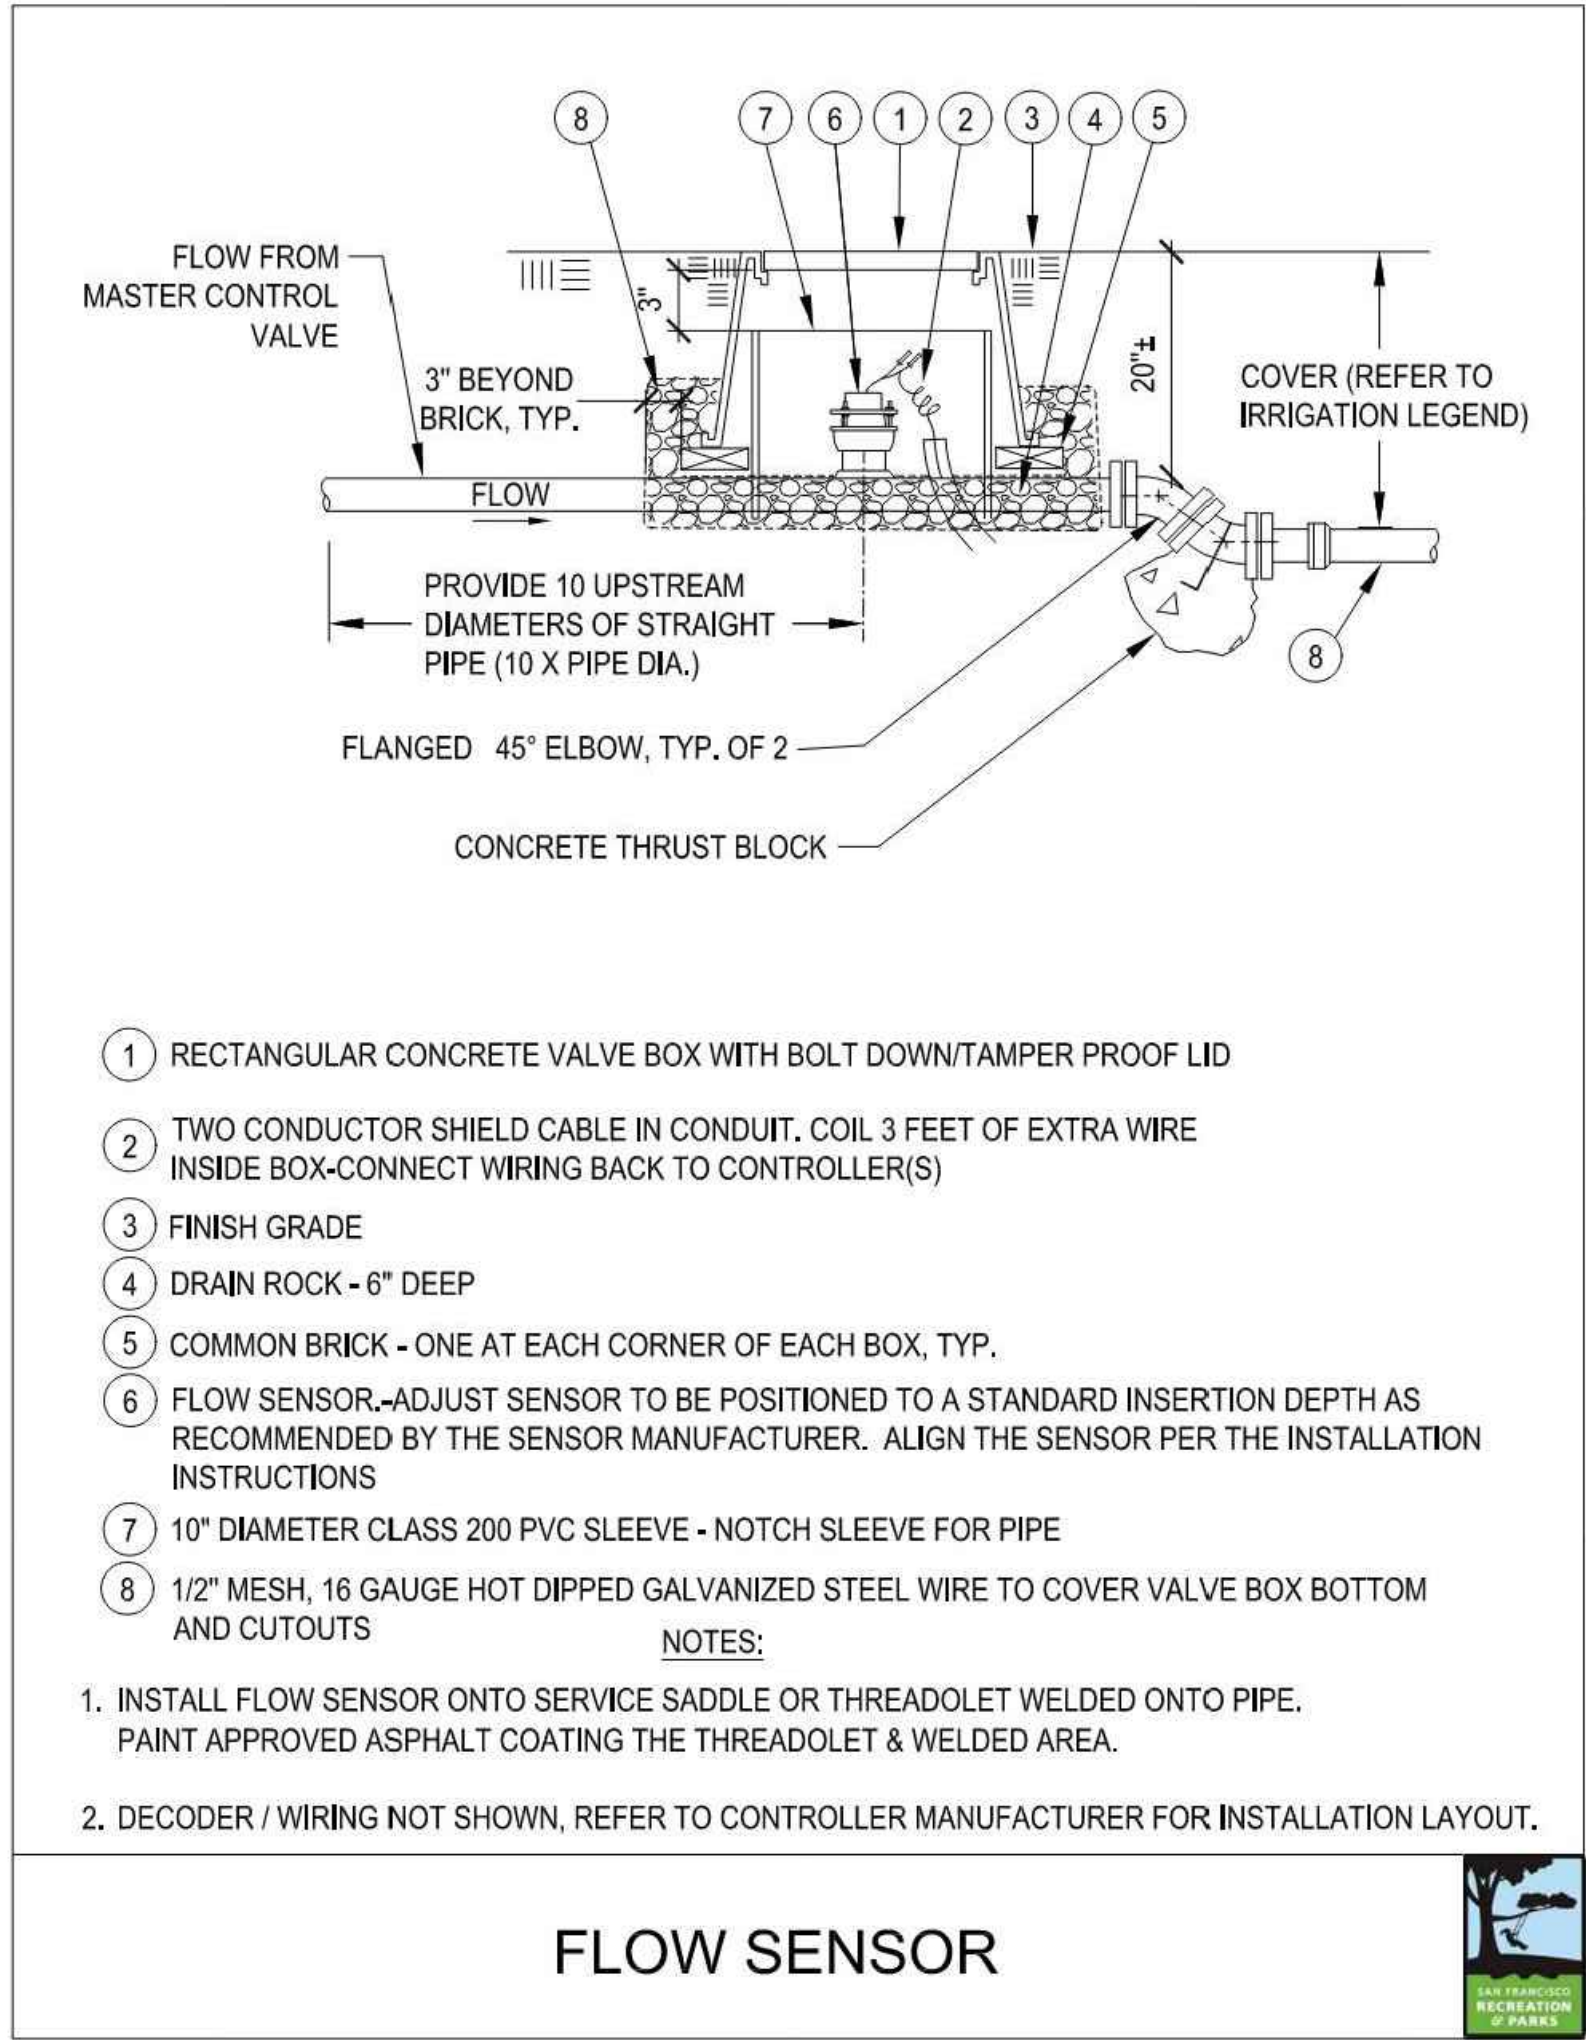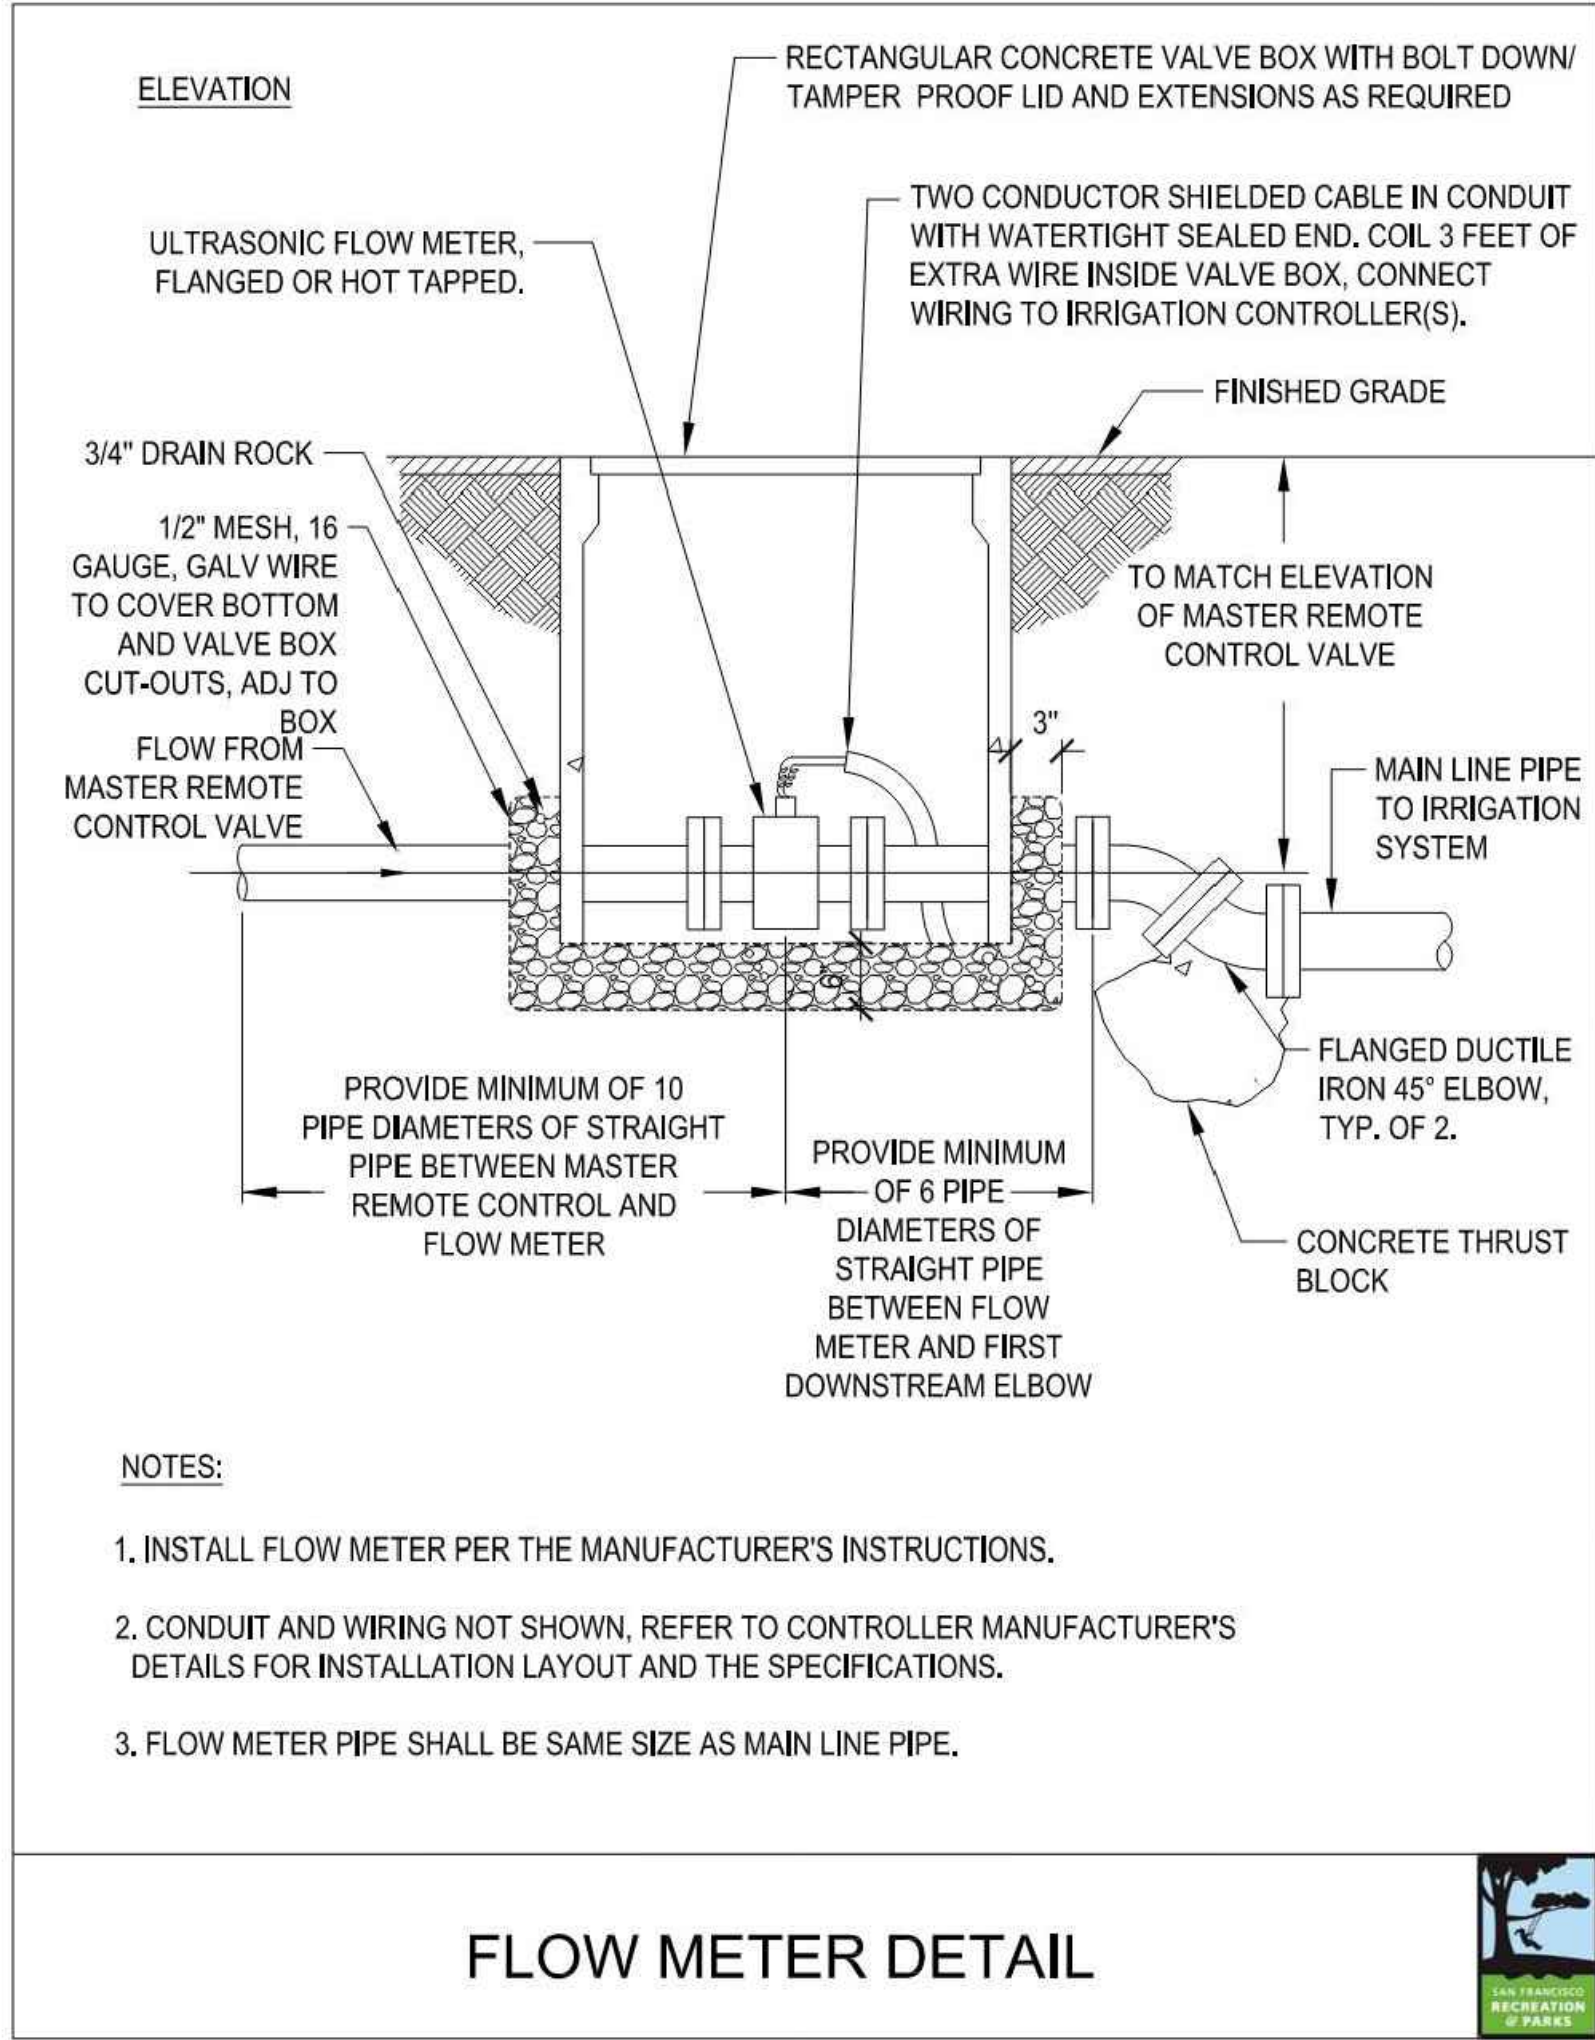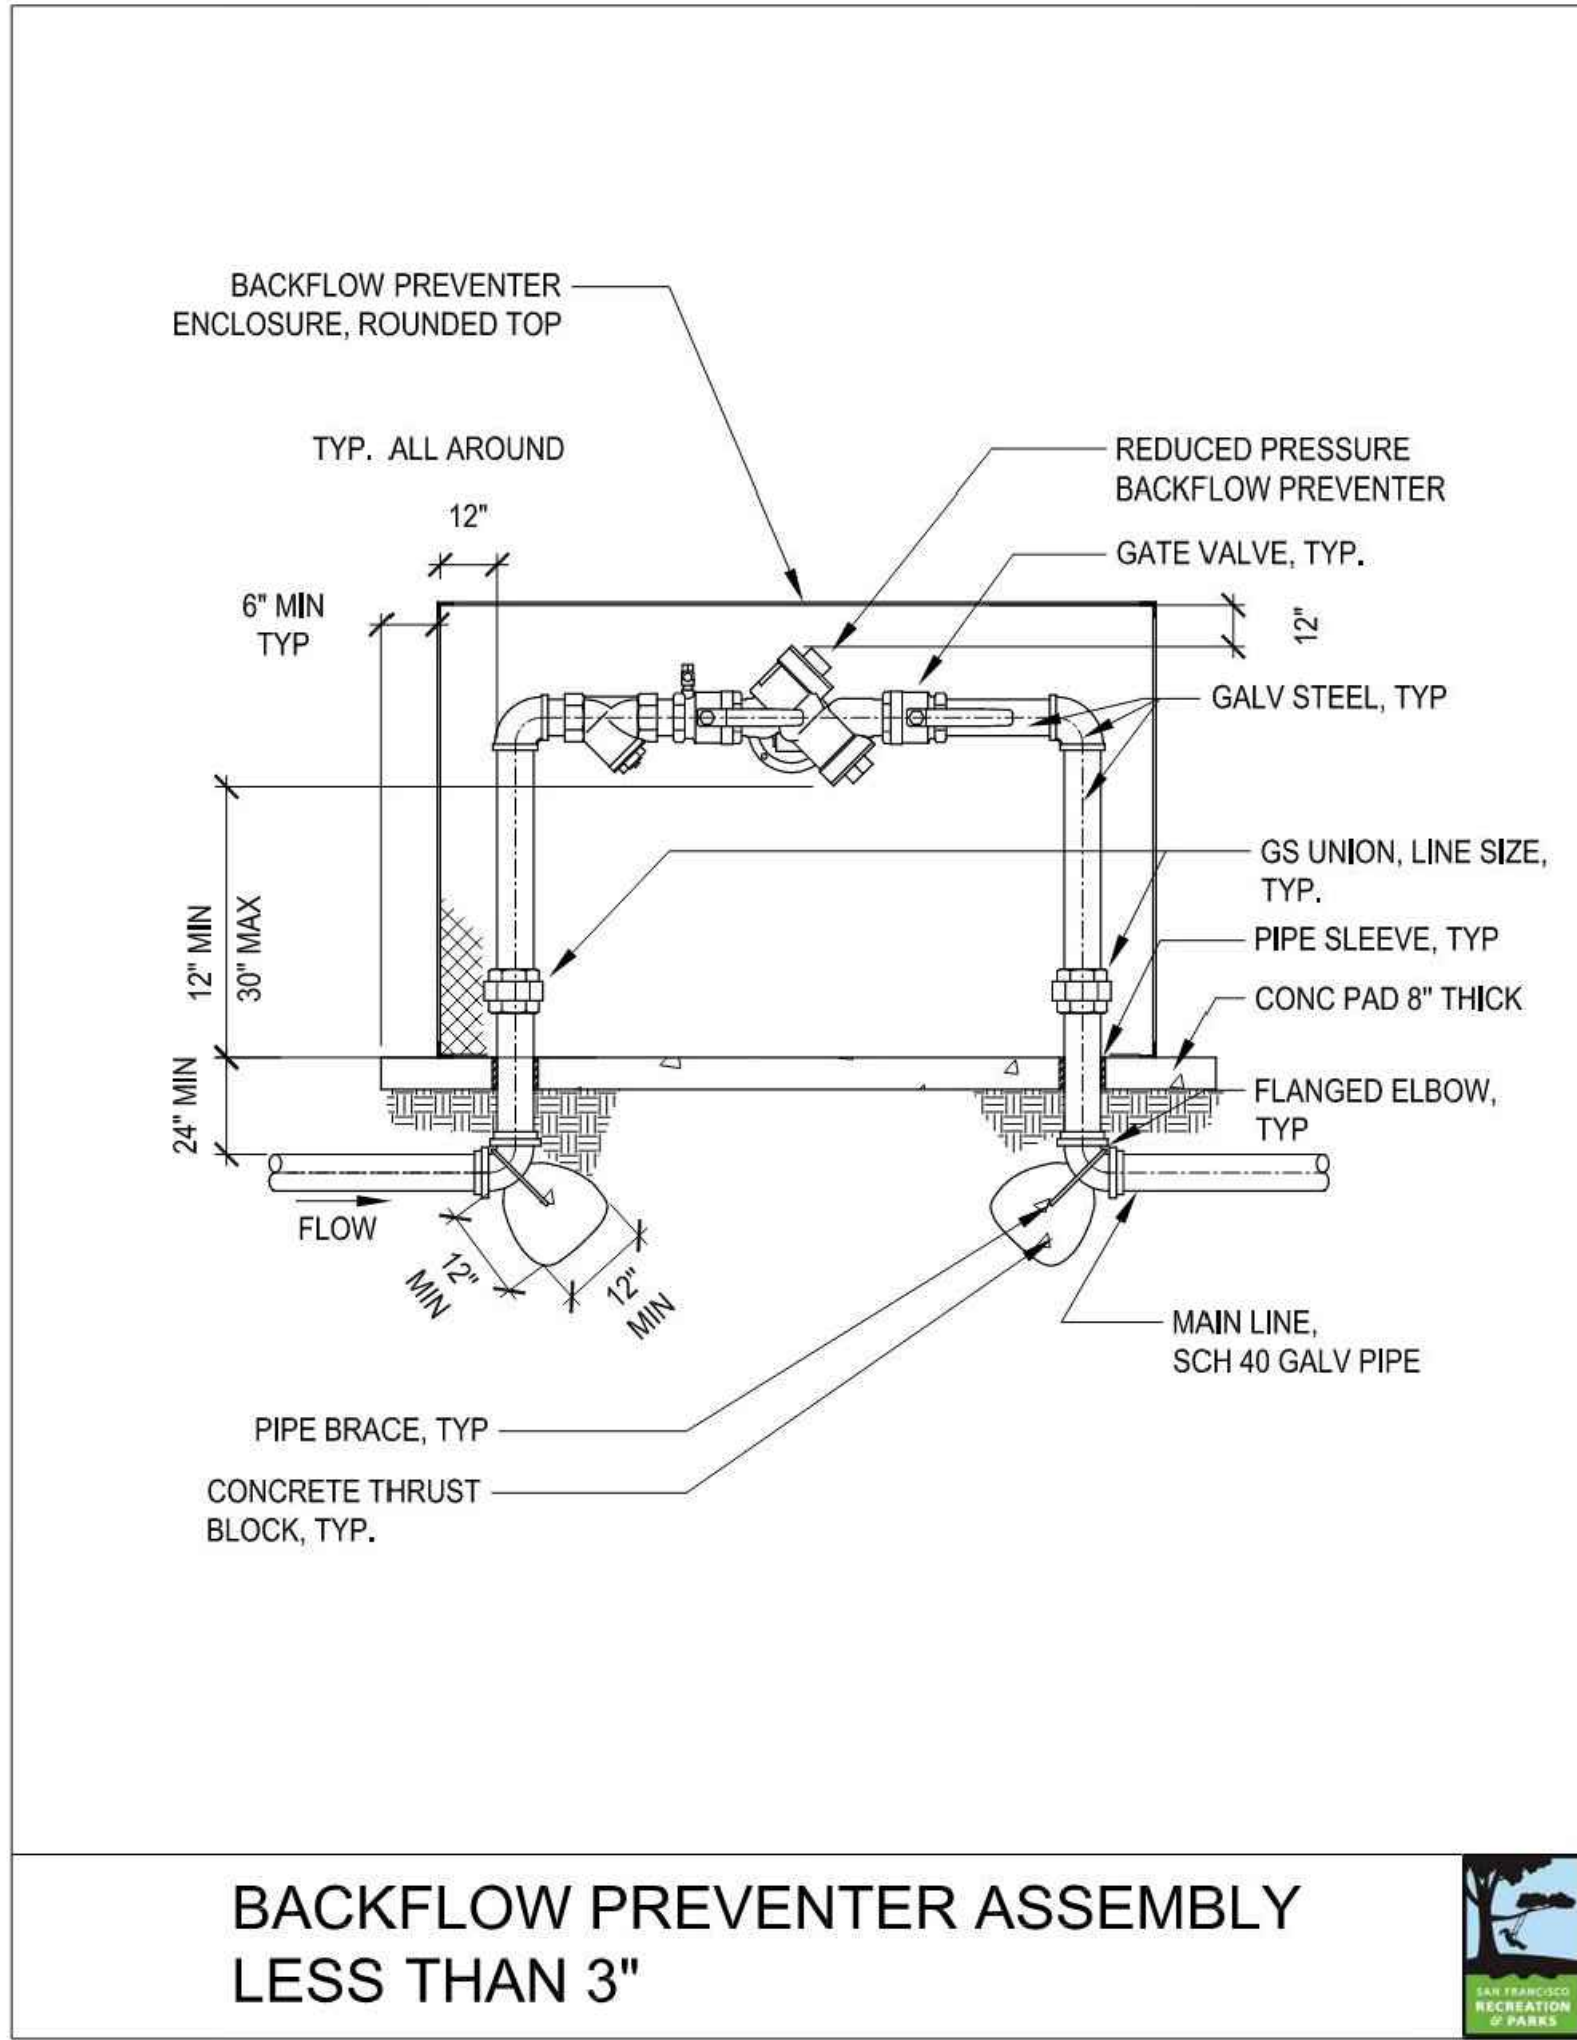

OWNER:

SAN FRANCISCO RECREATION & PARKS

501 Slattery St
San Francisco CA 94117
p 415.831.2700
e psdinfo@sfgov.org

CLIENT:

Friends of Jackson Park

368 Connecticut St
San Francisco CA 94107
p 415.785.2427
e friends@jacksonpark@gmail.com

LANDSCAPE ARCHITECTURE:

FLETCHER STUDIO

2325 3rd street, suite 323
San Francisco CA 94107
p 415.323.0800
e admin@fletcherstudio.com

ARCHITECTURE:

Jackson Liles ARCHITECTURE

2325 Third Street #206
San Francisco, CA 94107
415.621.1799
www.jacksonliles.com

SUB-CONSULTANT:

JACKSON PLAYGROUND IMPROVEMENT PROJECT

1645 17TH STREET
SAN FRANCISCO, CA 94107

50% DESIGN DEVELOPMENT

ISSUANCE RECORD

DATE	DESCRIPTION
05.23.25	50% DD

REVISION RECORD

REV	DATE	DESCRIPTION
04.25.25	14-003	MS


DRAWING TITLE:

IRRIGATION DETAILS

SHEET NO:


L4.20

Irrigation Consultant:
Russell D. Mitchell Associates, Inc.
2760 Camino Diablo
Walnut Creek, CA 94597
tel 925.939.3985 • fax 925.932.5671
www.rdmirrigation.com

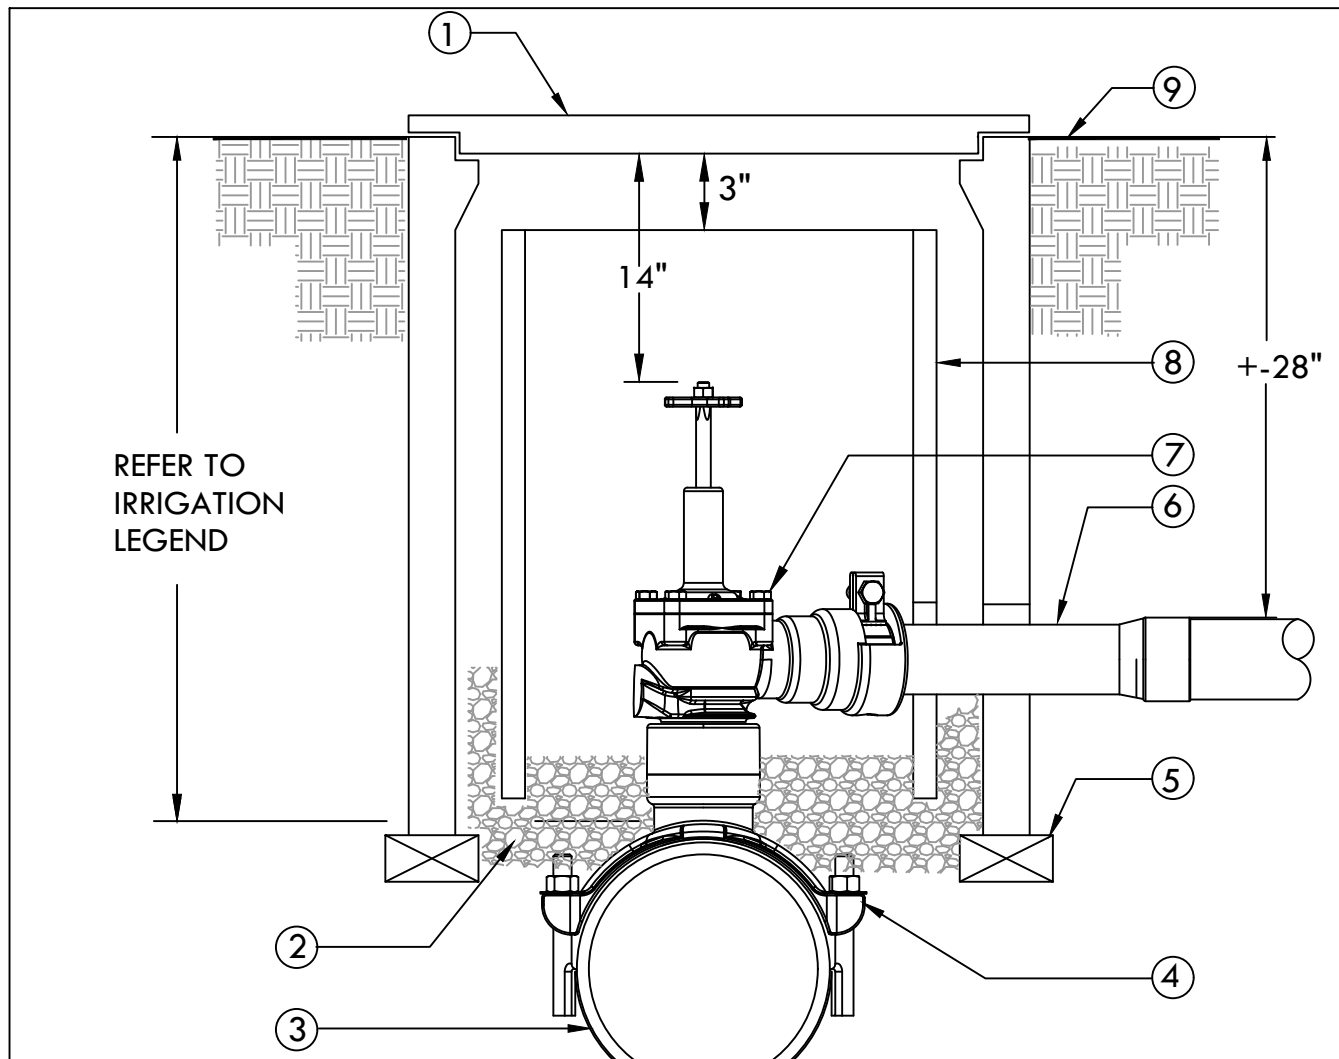


- INSTALLATION INSTRUCTIONS:
- LUBRICATE THE GASKET IN THE MATING FEMALE SWIVEL JOINT AND THE INLET SPIGOT OF THE VALVE WITH PVC PIPE LUBRICANT.
 - ROTATE MALE THREAD "IN" UNTIL JOINT BOTTOMS OUT.
 - ROTATE MALE THREAD "OUT" TO PROPER HORIZONTAL ORIENTATION FOR VALVE UP TO AND NO MORE THAN 360°.
 - INSTALL BEVEL PIPE IN OUTLET BELL AFTER LUBRICATING OUTLET GASKET AND PIPE END. REMOVE WOOD WEDGE AND TIGHTEN RESTRAINT BOLT TO 35 FT.LBS.
 - 10" ROUND PURPLE LID AND VALVE BOX.
 - 3/4" DRAIN ROCK 4" DEEP
 - C900 PVC MAIN LINE
 - FEMALE SWIVEL SADDLE FOR DIPs, HARCO MODEL 80491H (4")
 - BRICK - 2 TOTAL
 - 2" SCH 80 PVC PIPE TO VALVE MANIFOLD. USE 2" x 3" SCH 80 REDUCER TO INCREASE TO 3" OUTSIDE OF VALVE BOX FOR MANIFOLDS WITH VALVE FLOWS MORE THAN 60 GPM.
 - 2"x12" GASKET BY MALE SWIVEL S.S. LATERAL ISOLATION VALVE, HARCO MODEL 84111 Z2PQ.
 - 6" CLASS C900 OR SCHEDULE 40 PVC PIPE - EXTEND BELOW BOTTOM OF VALVE
 - FINISH GRADE

1 ANGLE ISOLATION VALVE
SCALE: NONE

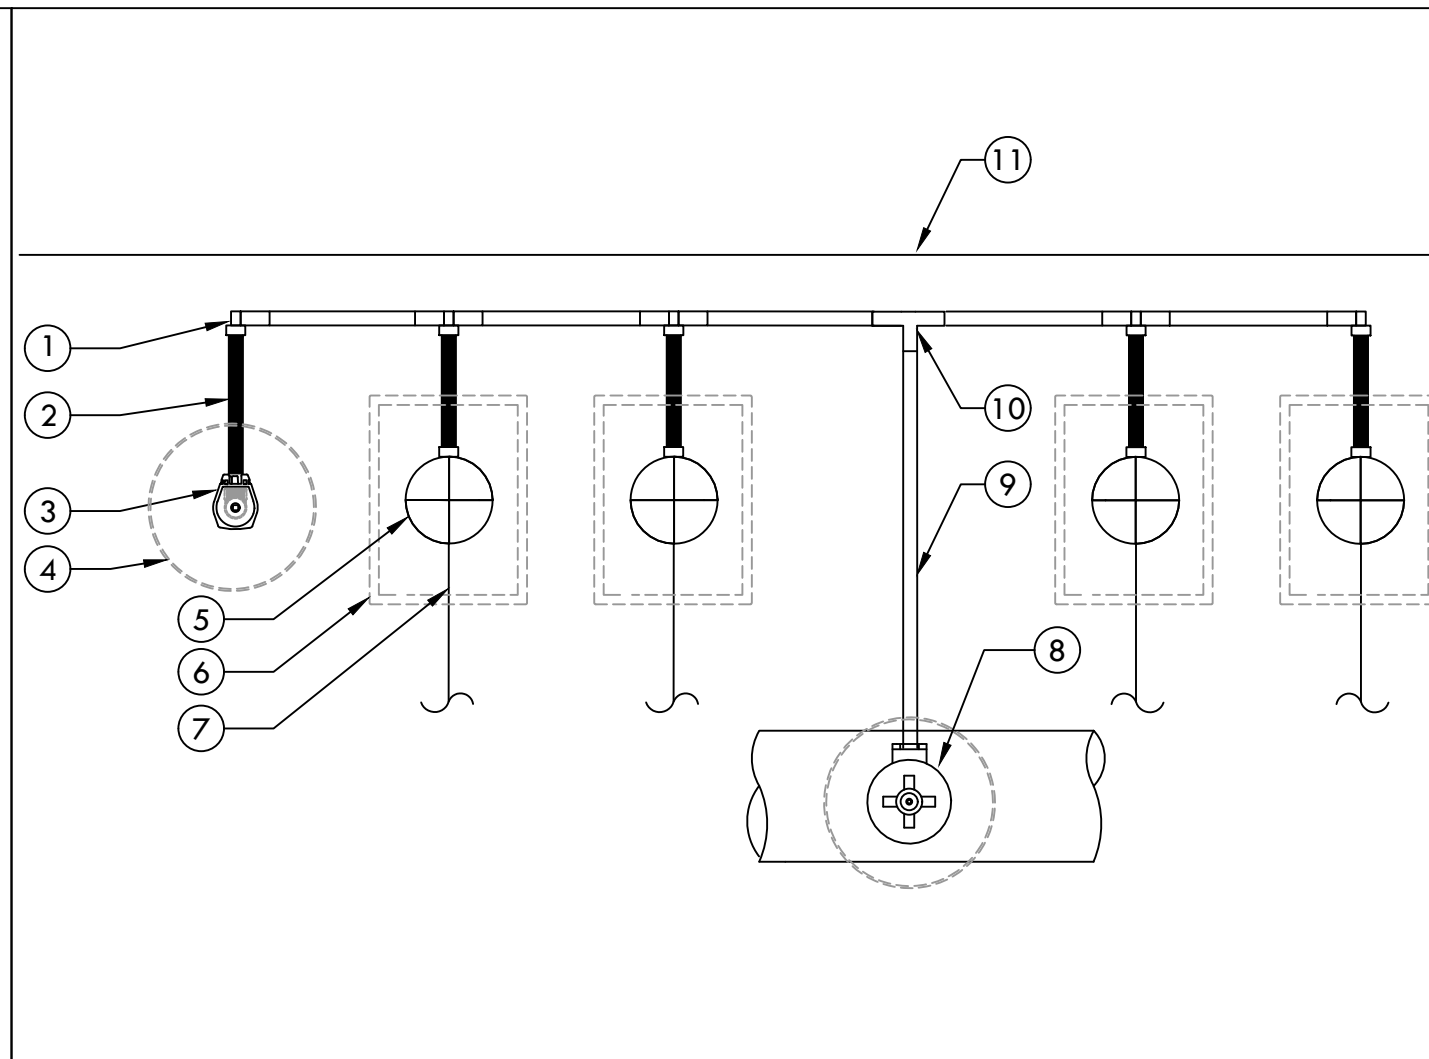


- SCH. 80 PVC TEE (SxSxT) OR ELBOW (SxT). REDUCE ON OUTLET TO MATCH REMOTE CONTROL VALVE SIZE
- SCH 80 PVC THREADED NIPPLE SIZE PER VALVE (MIN. 4" AND MAX. LENGTH OF 18") QUICK COUPLER. WHERE SHOWN ON PLANS.
- 10" ROUND VALVE BOX FOR QUICK COUPLER
- REMOTE CONTROL VALVE. SIZE PER PLANS.
- RECTANGULAR VALVE BOX FOR REMOTE CONTROL VALVES
- SCH 80 PVC LATERAL LINE TO SPRINKLERS
- S.S. ANGLE VALVE SERVICED OFF C900 MAIN LINE WITH DOUBLE STRAPPED SADDLE.
- SCH. 80 PVC PIPE. USE 2" OUT OF VALVE. INCREASE TO 3" OUTSIDE OF ISOLATION VALVE BOX FOR MANIFOLD WITH VALVE FLOWS LARGER THAN 60 GPM. REDUCE TO VALVE SIZE AT FITTING THAT SERVES THE REMOTE CONTROL VALVES
- SCH. 80 90° TO RAISE PIPE TO VALVE DEPTH AND SCH 80 TEE (SxSxS), TO SERVICE VALVE MANIFOLD.
- PATH, SIDEWALK, CURB, ETC.

2 SAMPLE VALVE MANIFOLD LAYOUT DETAIL
SCALE: NONE

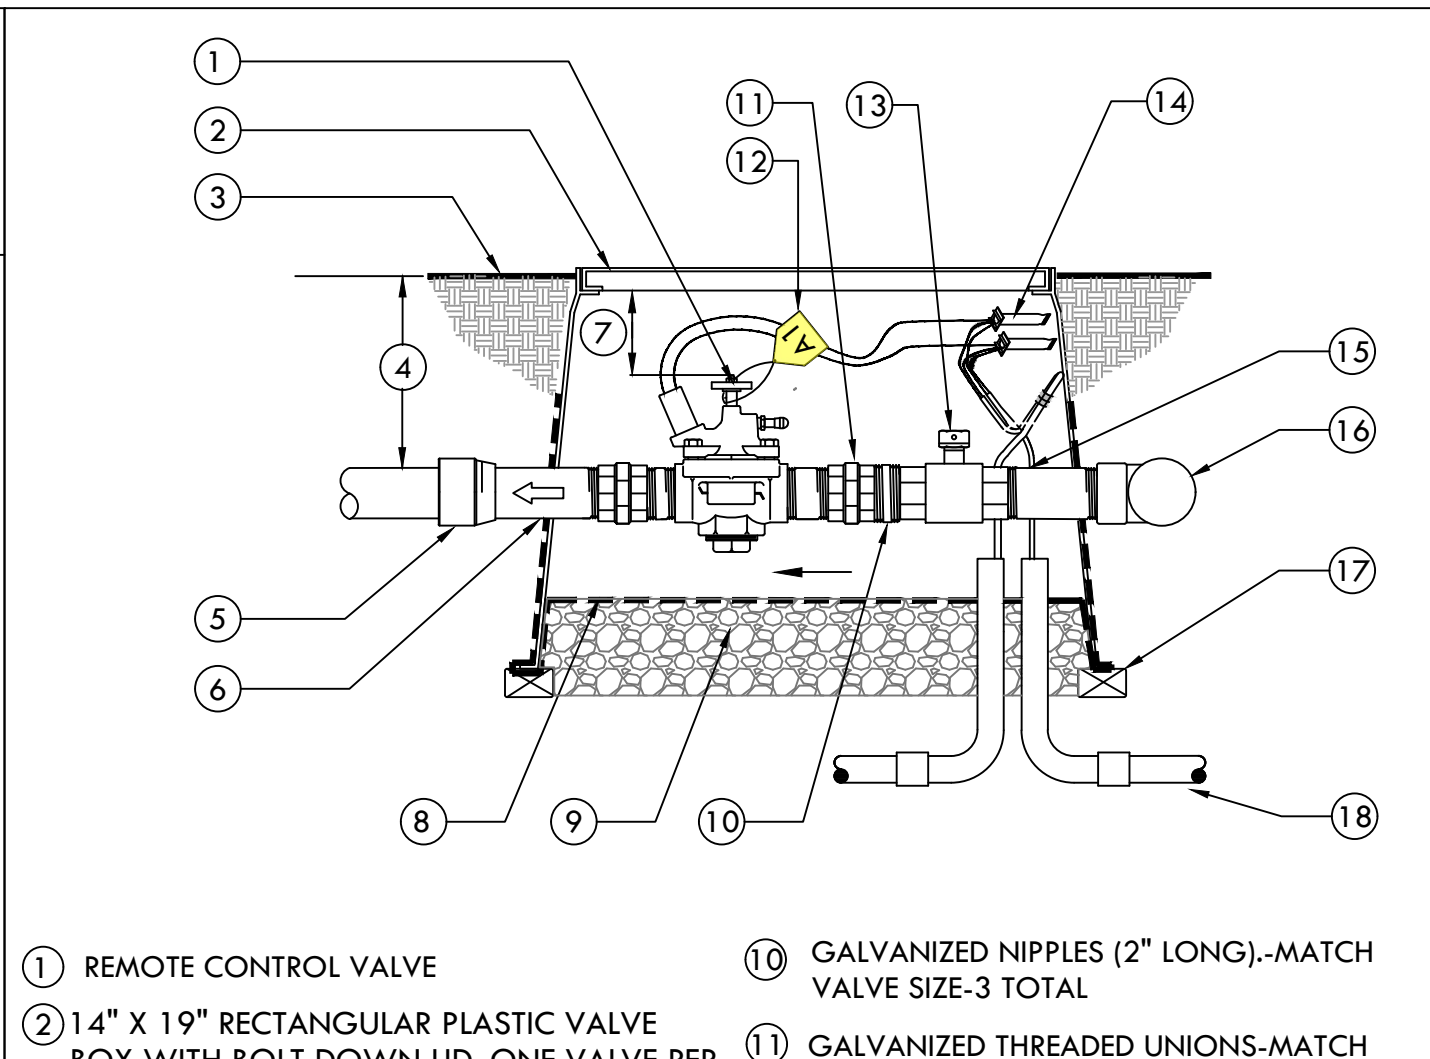


- REMOTE CONTROL VALVE
- 14" x 19" RECTANGULAR PLASTIC VALVE BOX WITH BOLT DOWN LID. ONE VALVE PER BOX- NO EXCEPTIONS. INSTALL BOX AS SHOWN IN BOX INSTALLATION DETAIL
- FINISH GRADE
- REFER TO IRRIGATION LEGEND
- SCH 40 PVC REDUCER. UPSIZE AS REQUIRED PER LATERAL PIPE SIZING ON THE PLANS
- SCHEDULE 80 PVC TOE NIPPLE (12" LENGTH) MATCH VALVE SIZE
- 3" MIN 6" MAX
- 18 GAUGE 1/2" SQUARE STAINLESS STEEL WIRE MESH. WRAP UP SIDES OF THE BOX. ANCHOR TO BOX WITH S.S. SCREWS AND WASHER AS REQUIRED.
- PEA GRAVEL OR 3/4" DRAIN ROCK- 4" DEEP BELOW VALVE (NO SOIL IN VALVE BOX).
- GALVANIZED NIPPLES (2" LONG)- MATCH VALVE SIZE- 3 TOTAL
- GALVANIZED THREADED UNIONS- MATCH VALVE SIZE- 2 TOTAL
- VALVE I.D. TAG (CONTROLLER AND STATION NUMBER); & RECYCLED WARNING TAG. SEE DET
- LEEMCO LCT-XXSS 316 SS FULL PORT CURB VALVE- MATCH VALVE SIZE
- 2 WIRE CABLE- PROVIDE 3M-DBY-6 SEAL PACKS AT ALL SPICES AND 24" OF EXCESS WIRE. TAPE EXCESS WIRE TOGETHER.
- GALVANIZED NIPPLE. MIN 6"- MATCH VALVE SIZE
- SCHEDULE 40 GALVANIZED 90° OR TEE FROM VALVE MANIFOLD. REDUCE TO VALVE SIZE AT THIS FITTING.
- BRICK-ONE ON EACH CORNER
- SCH 40 PVC CONDUIT WITH REQUIRED SWEEPS. SEAL ALL CONDUIT OPENINGS WITH WATERPROOF FOAM.

3 REMOTE CONTROL VALVE (MANIFOLD)
SCALE: NONE

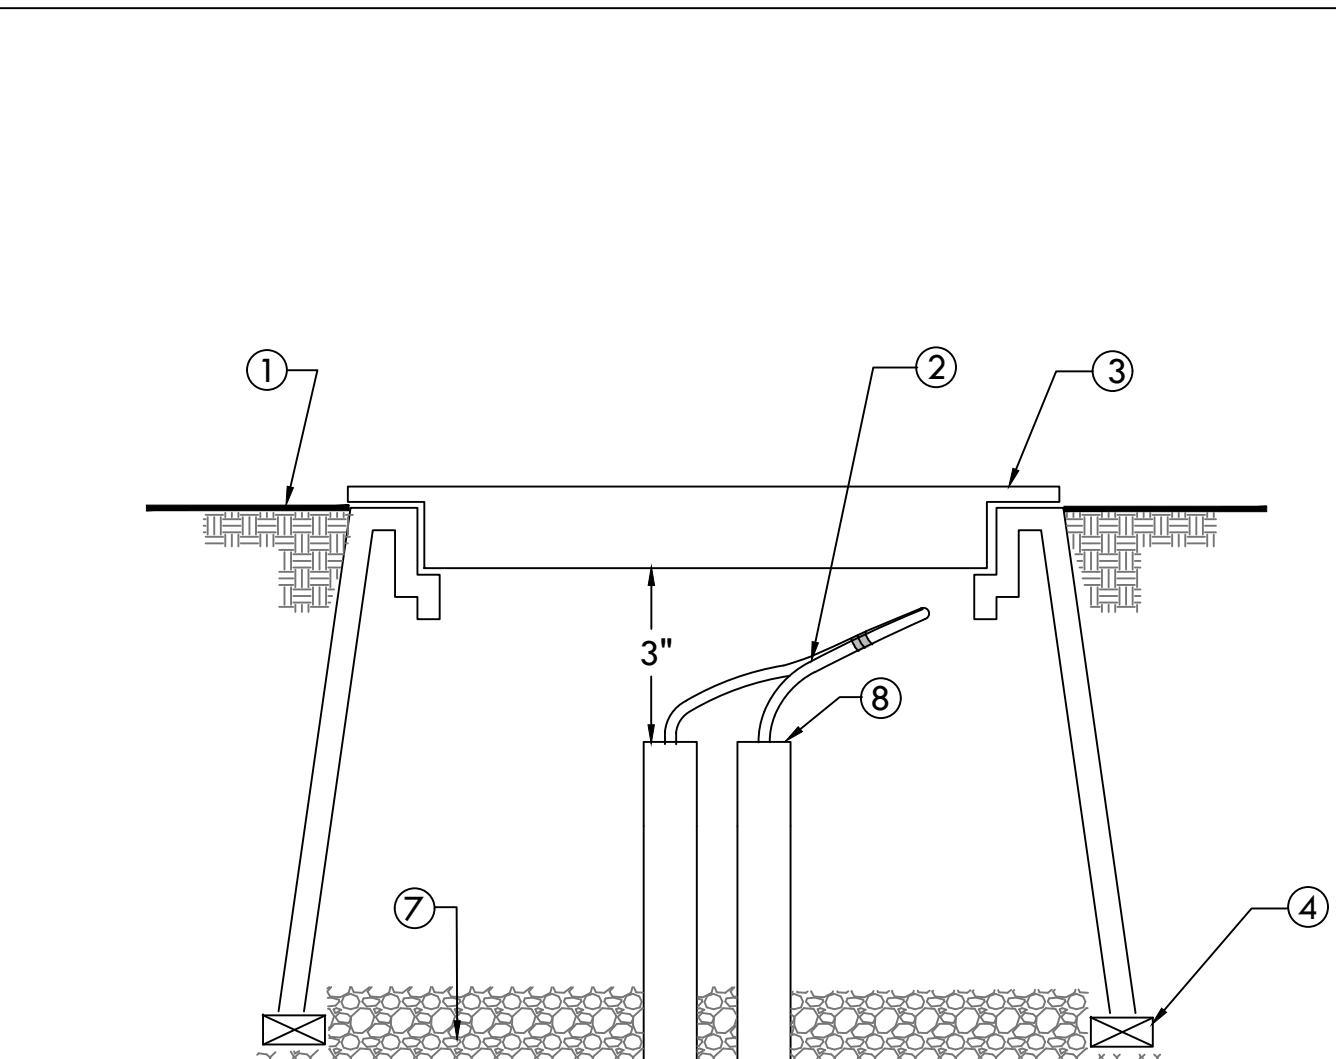


- FINISH GRADE
- 24" LOOP OF TWO WIRE CABLE.
- GREY RECTANGULAR PLASTIC VALVE BOX WITH BOLT DOWN LID. HEAT BRAND "PB" INTO LID.
- BRICK-ONE ON EACH CORNER
- SCHEDULE 40 PVC SWEEP ELLS
- SCHEDULE 40 U.L. LISTED PVC CONDUIT
- PEA GRAVEL OR 3/4" [20mm] DRAIN ROCK - 4" [102mm] DEEP BELOW VALVE (NO SOIL IN VALVE BOX).
- SEAL ALL CONDUIT OPENINGS WITH WATERPROOF FOAM.

4 IRRIGATION TWO WIRE PULL BOX
SCALE: NONE

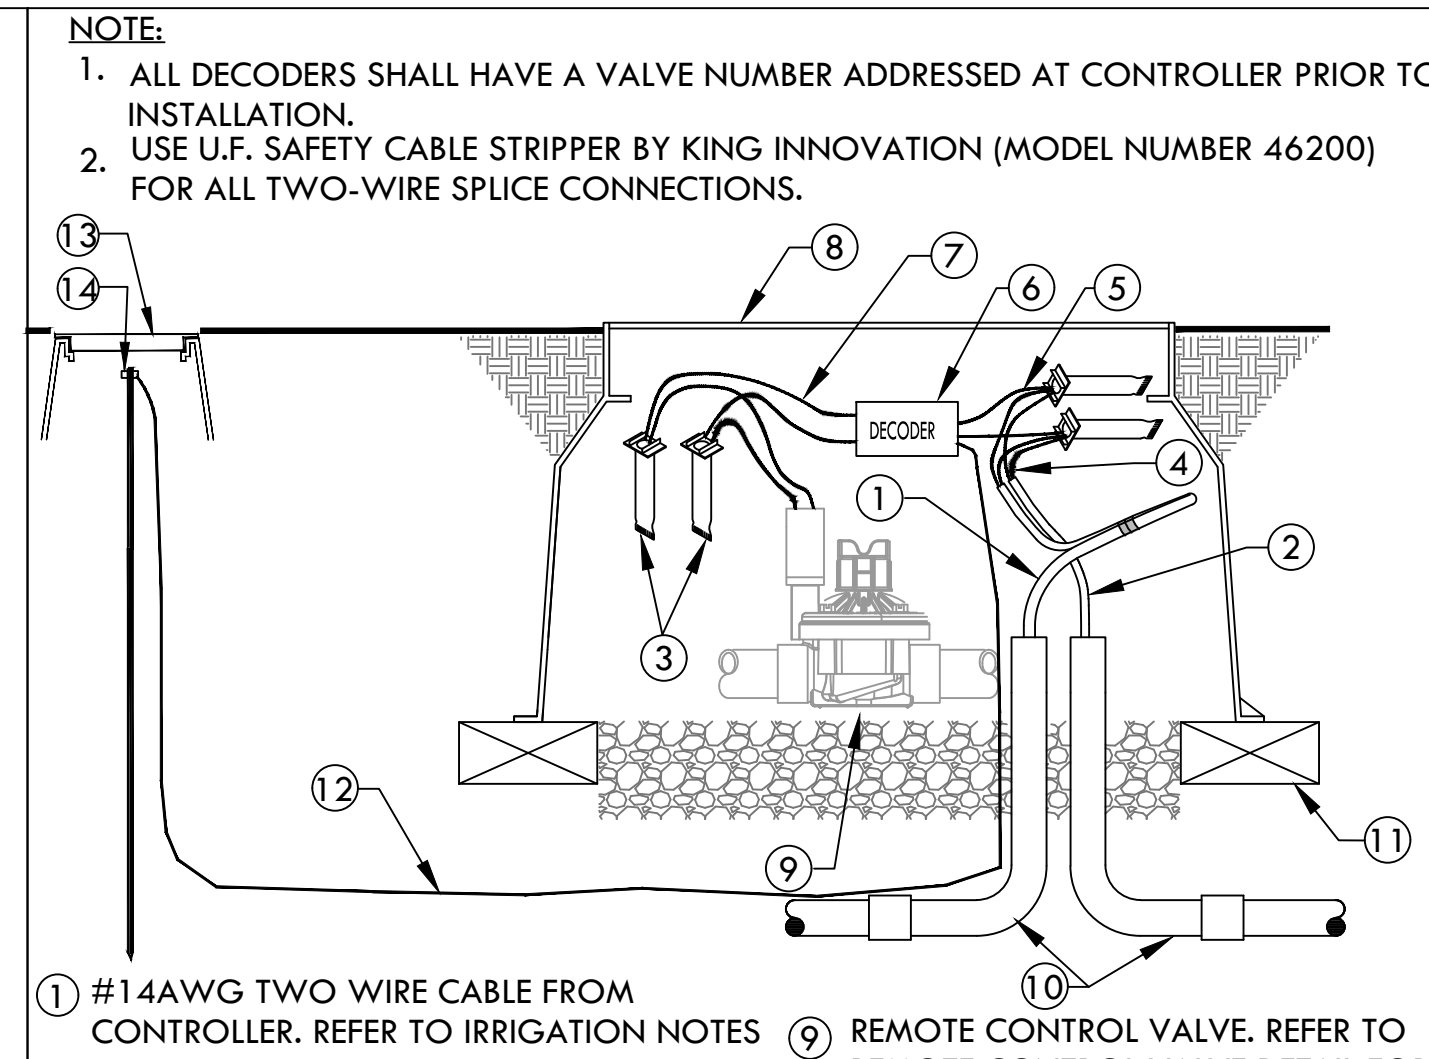


- NOTE:
1. ALL DECODERS SHALL HAVE A VALVE NUMBER ADDRESSED AT CONTROLLER PRIOR TO INSTALLATION.
2. USE U.F. SAFETY CABLE STRIPPER BY KING INNOVATION (MODEL NUMBER 46200) FOR ALL TWO-WIRE SPICE CONNECTIONS.
- #14AWG TWO WIRE CABLE FROM CONTROLLER. REFER TO IRRIGATION NOTES FOR MODEL NUMBER OF WIRE. ALLOW A 24" SLACK PER DECODER. USE ELECTRICAL TAPE TO HOLD SLACK CABLES TOGETHER.
 - TWO WIRE CABLE TO NEXT DECODER
 - 3M DBR/Y-6 OR APPROVED EQUAL WATERPROOF SPICE KIT (4 TOTAL)
 - A MAXIMUM OF 4" OF WIRE SHALL BE STRIPPED FROM TWO WIRE CABLE WHEN SPLICING AT DECODERS.
 - CONNECT CORRECT DECODER WIRES TO TWO WIRE CABLES.
 - DECODER
 - CONNECT CORRECT DECODER WIRES TO VALVE SOLENOID WIRES
 - VALVE BOX. REFER TO REMOTE CONTROL VALVE DETAIL FOR INSTALLATION INSTRUCTIONS.
 - REMOTE CONTROL VALVE. REFER TO REMOTE CONTROL VALVE DETAIL FOR INSTALLATION INSTRUCTIONS.
 - 1.25" CONDUIT FOR 2 WIRE CABLE WITH LONG SWEEPS IN AND OUT OF EACH VALVE BOX. SEAL ALL CONDUIT OPENINGS WITH WATERPROOF FOAM.
 - BRICK-ONE ON EACH CORNER
 - #6 BARE COPPER GROUND WIRE. SPICE INTO GROUND WIRE AT DECODER. ONLY REQUIRED AT EVERY 10TH DECODER AND AT THE ENDS OF THE LINE.
 - 8' LONG COPPER GROUND ROD. LOCATE A MINIMUM OF 8' AWAY FROM DECODER AND TWO WIRE CABLE. LOCATE IN 10" ROUND BOX.
 - CADWELD CONNECTIONS


5 DECODER WIRING IN CONDUIT
SCALE: NONE

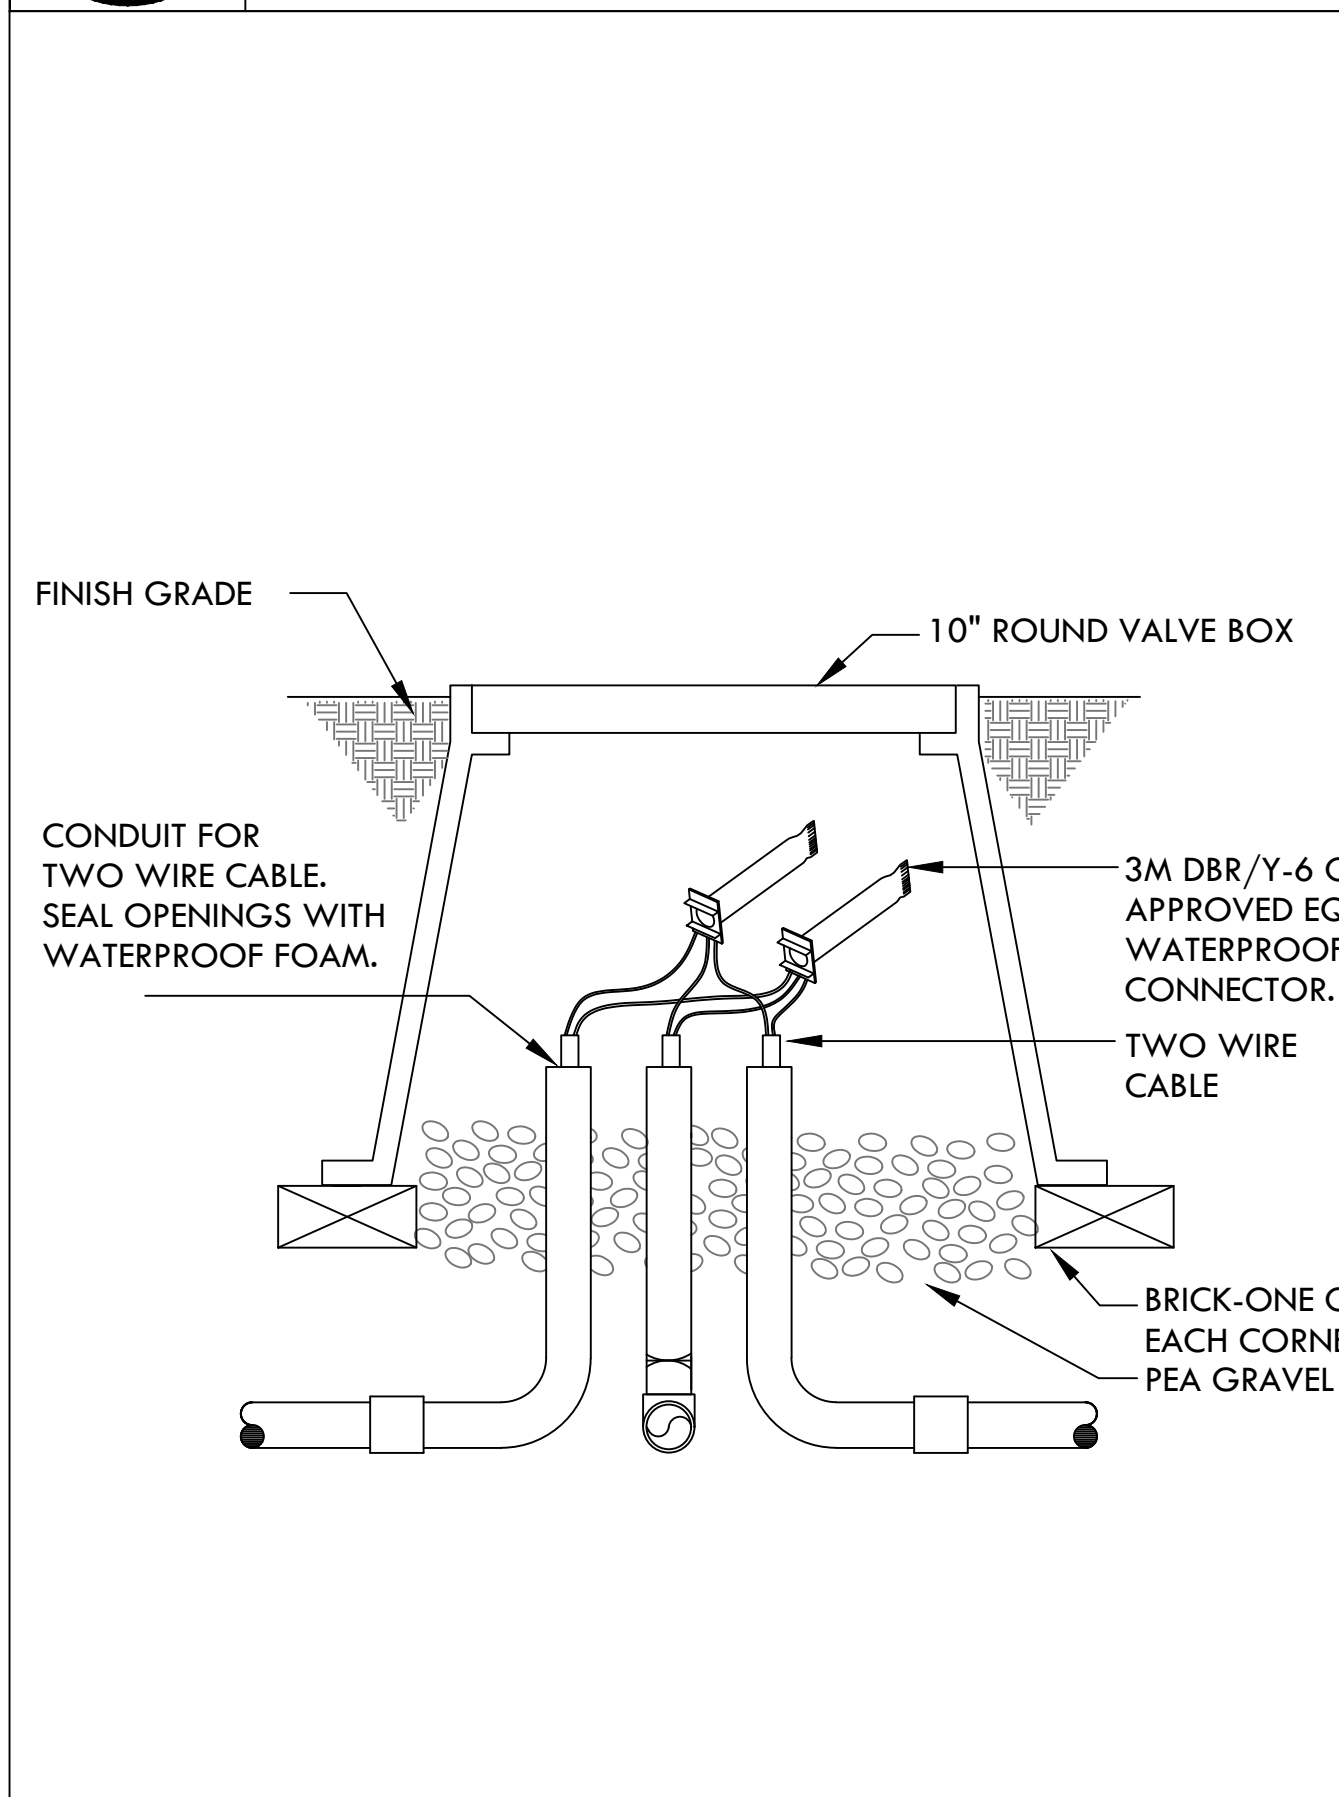


6 2-WIRE SPICE BOX AT MAIN LINE TEE OR 3-WAY WIRE BRANCH
SCALE: NONE

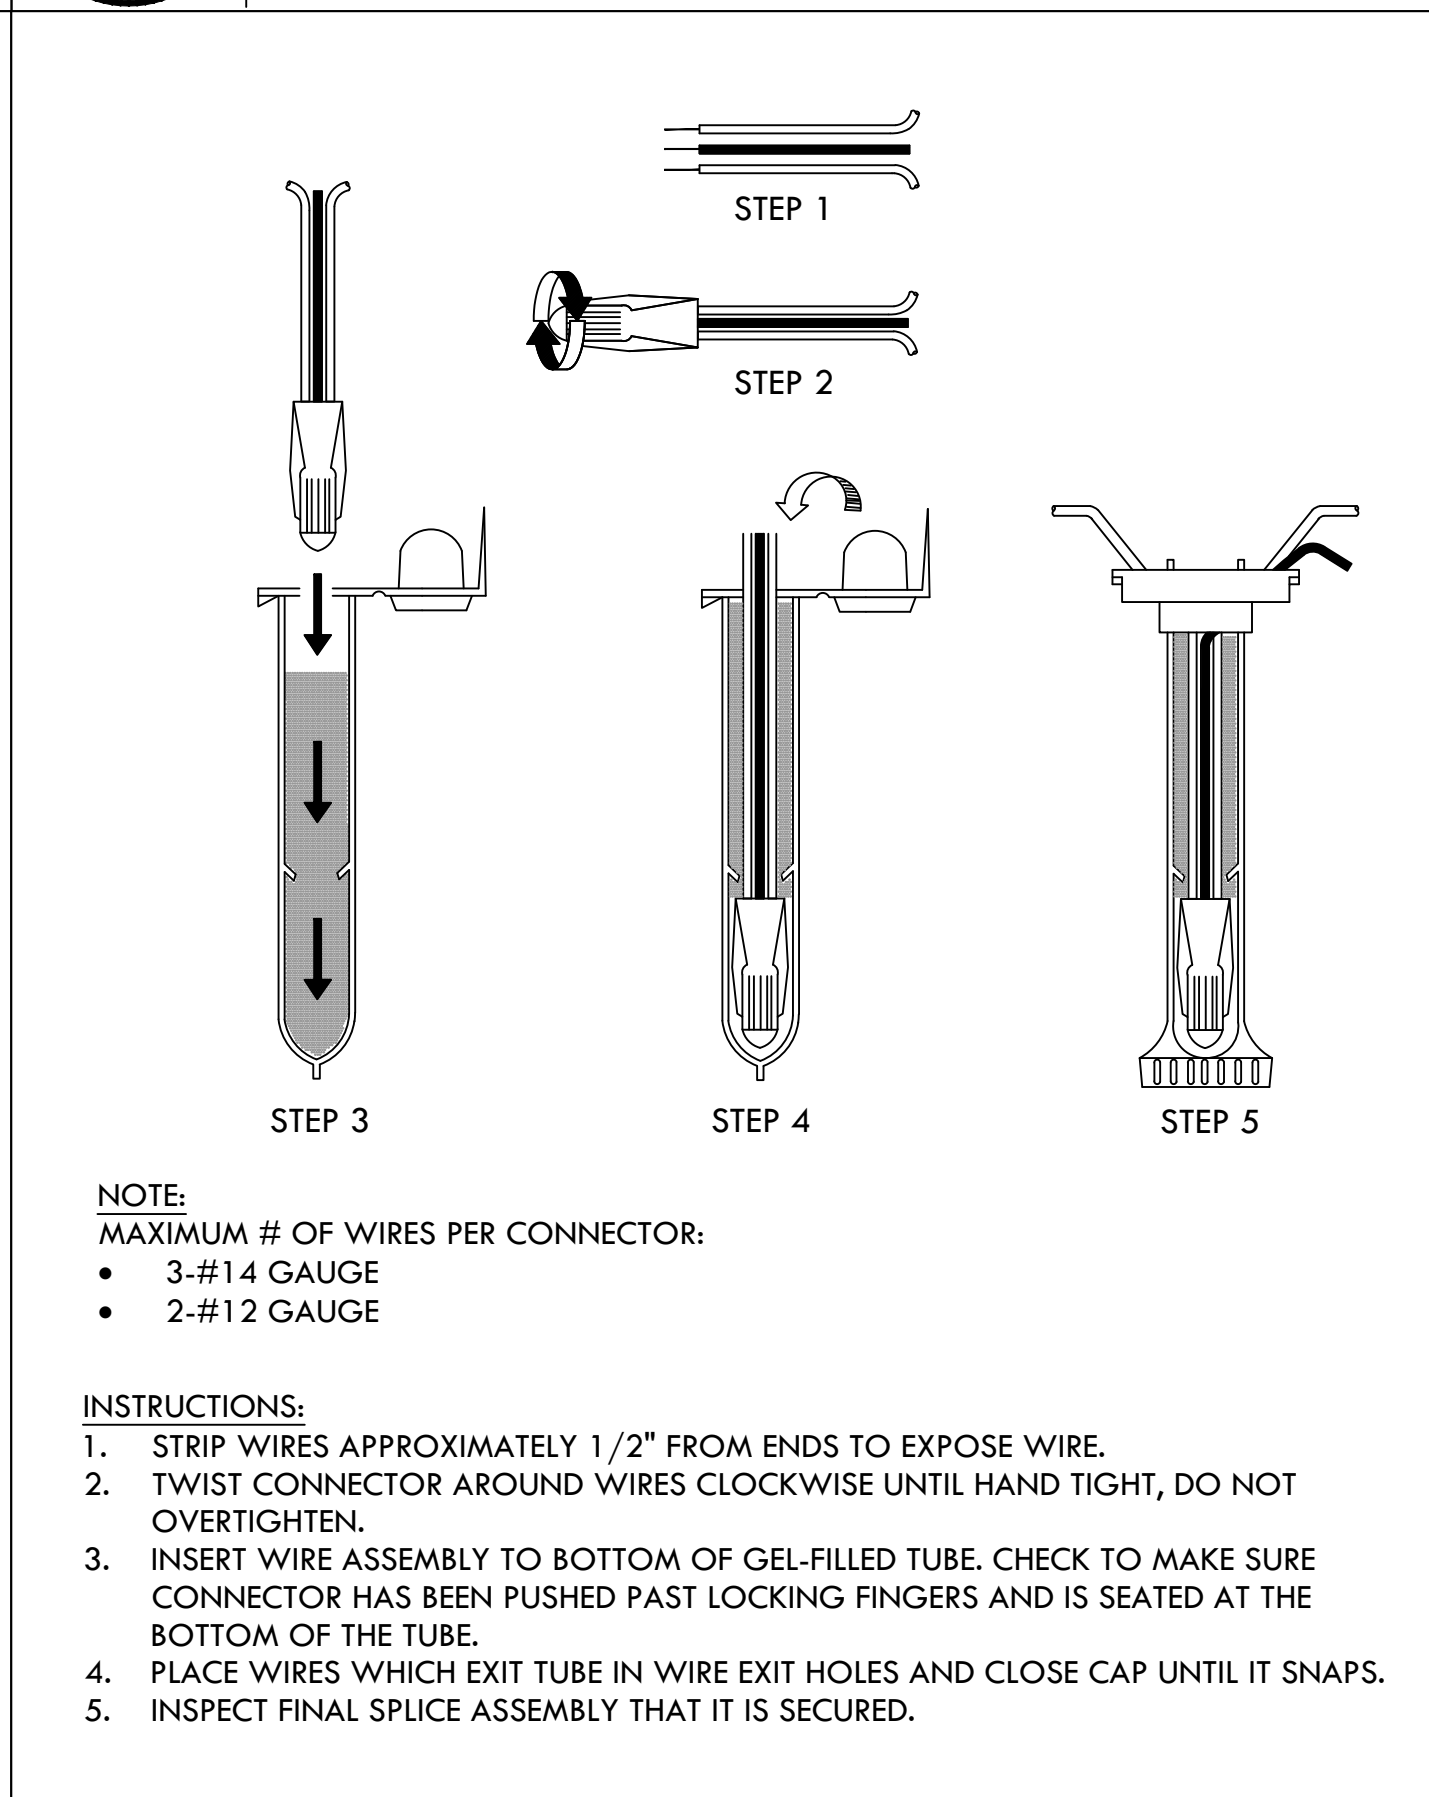


7 WEATHERPROOF WIRE SPICE ASSEMBLY
SCALE: NONE

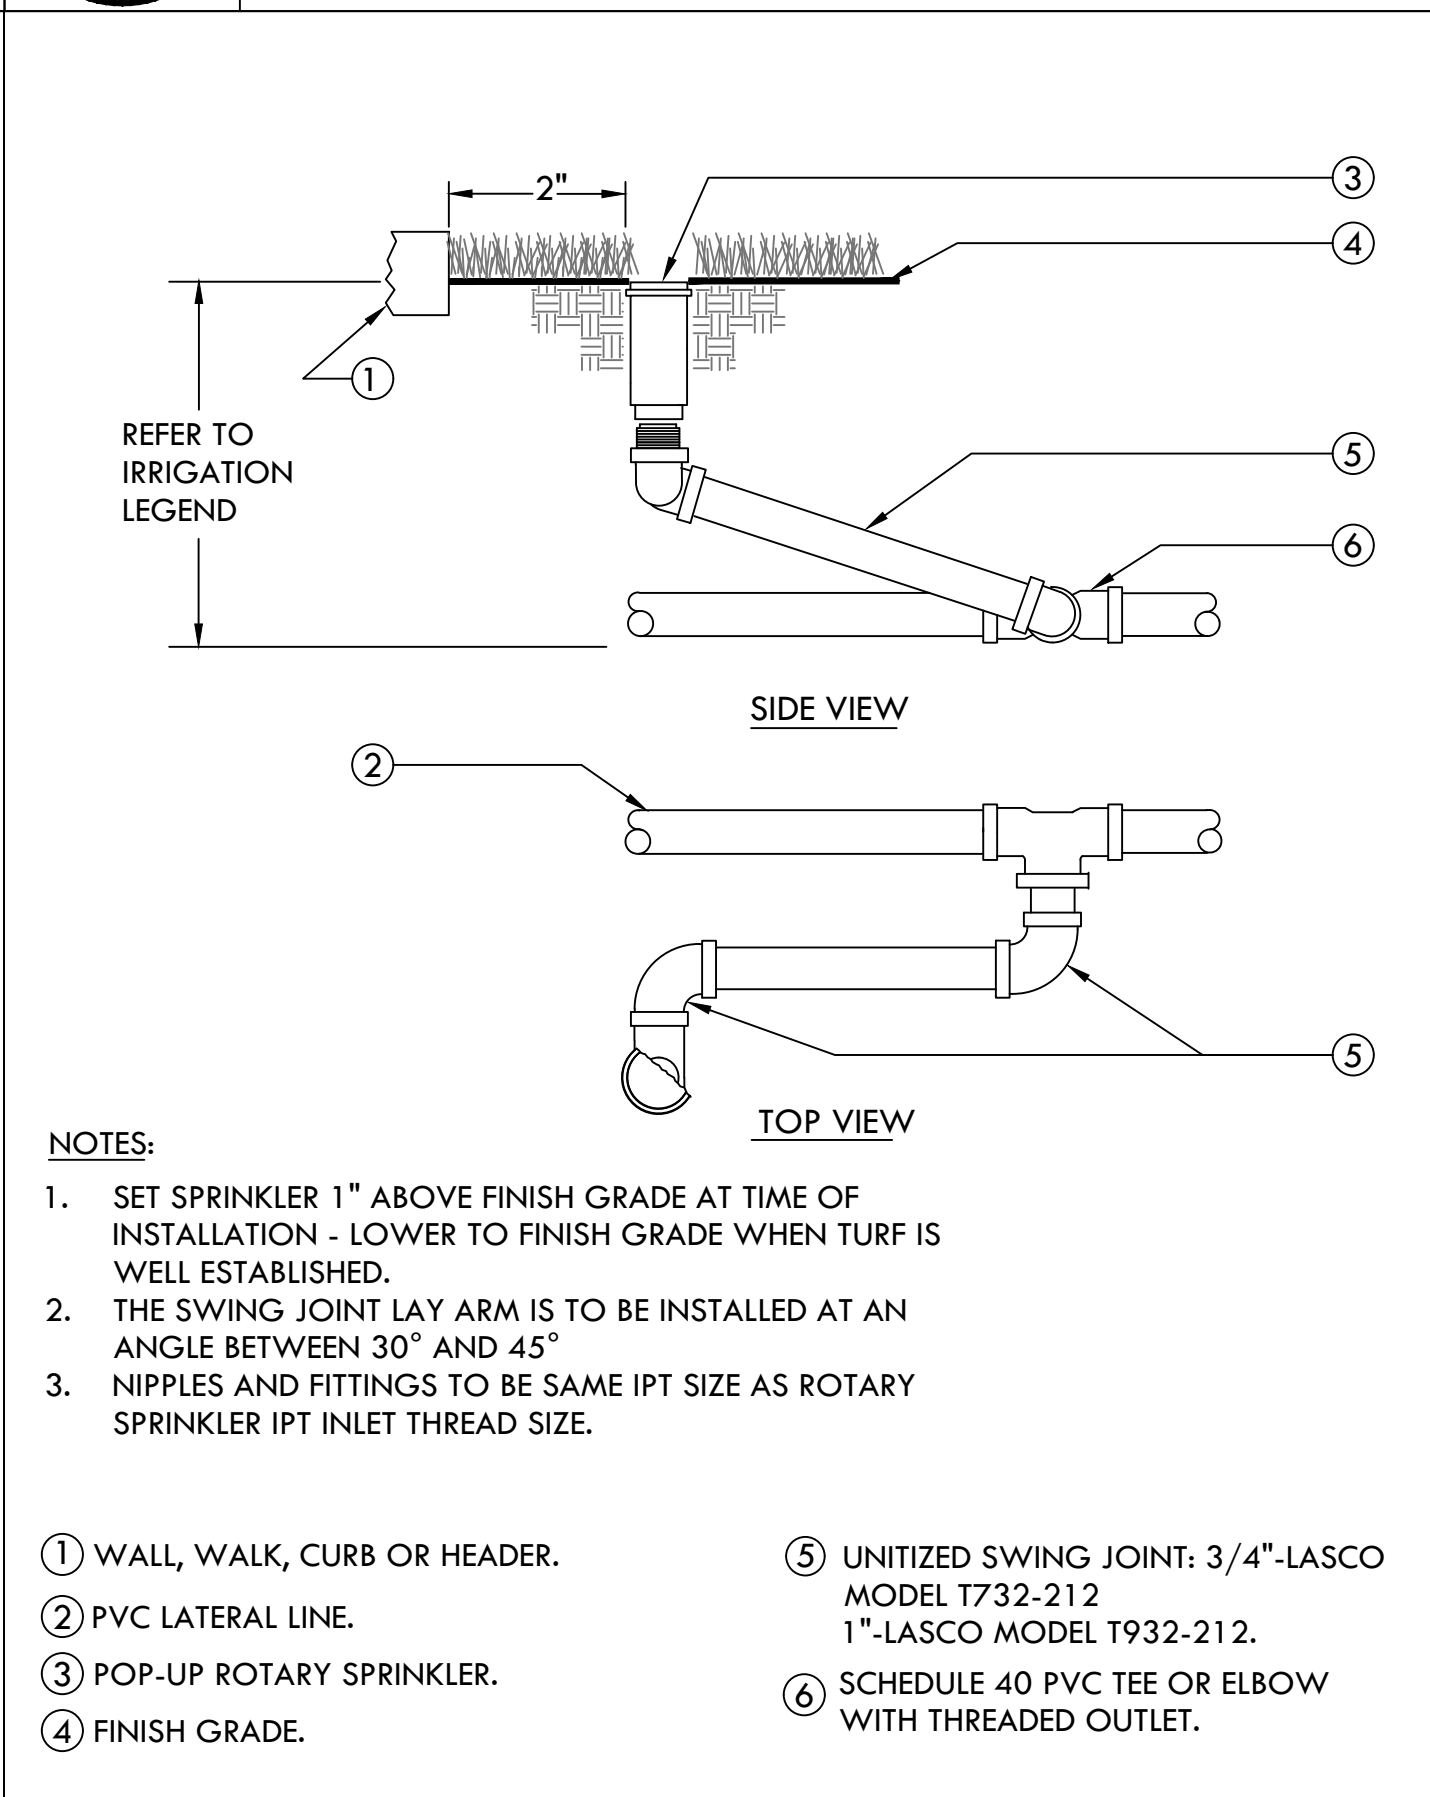


8 POP-UP ROTARY SPRINKLER
SCALE: NONE

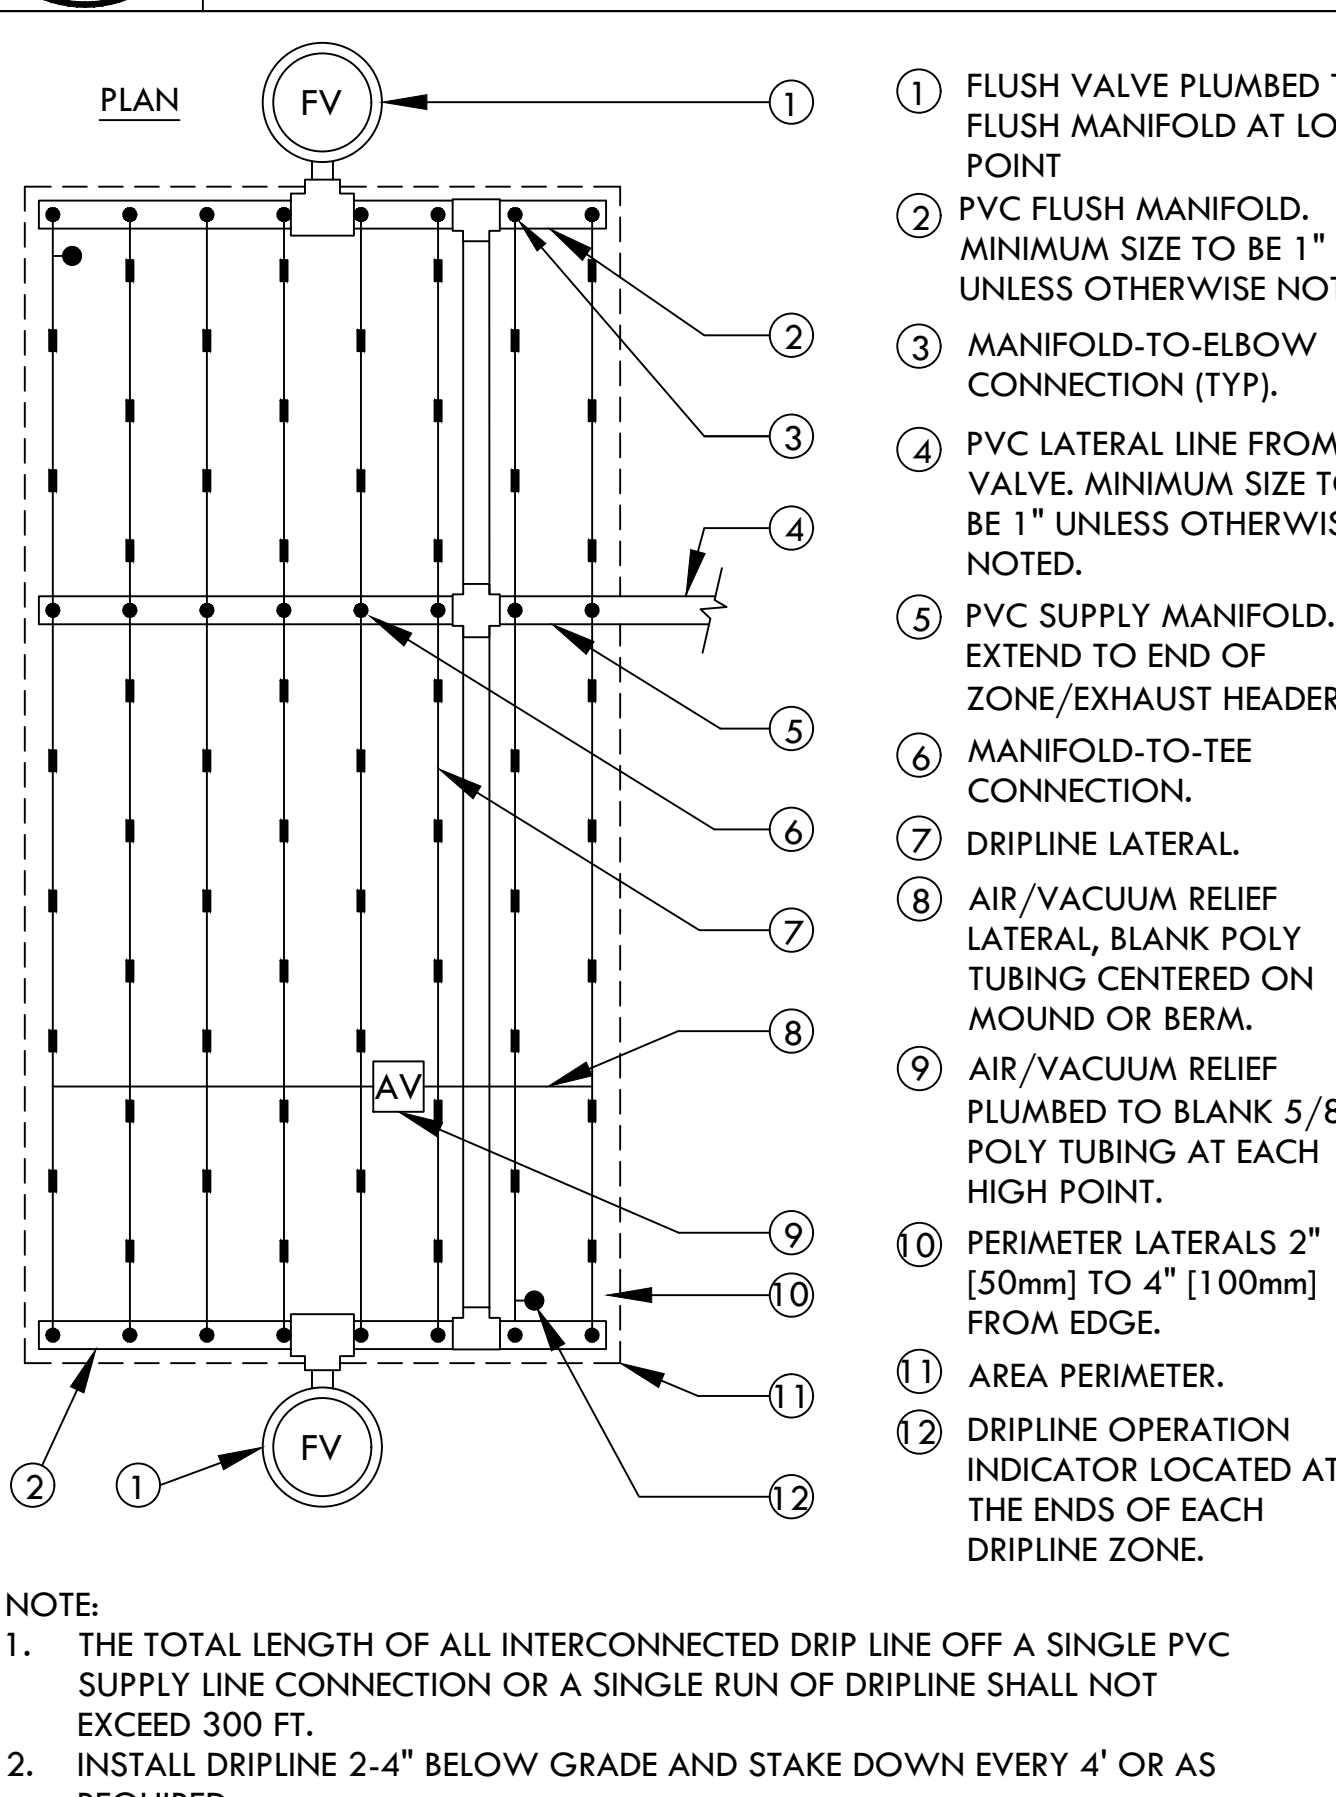


9 HUNTER HDL CENTER FEED LAYOUT
SCALE: NONE

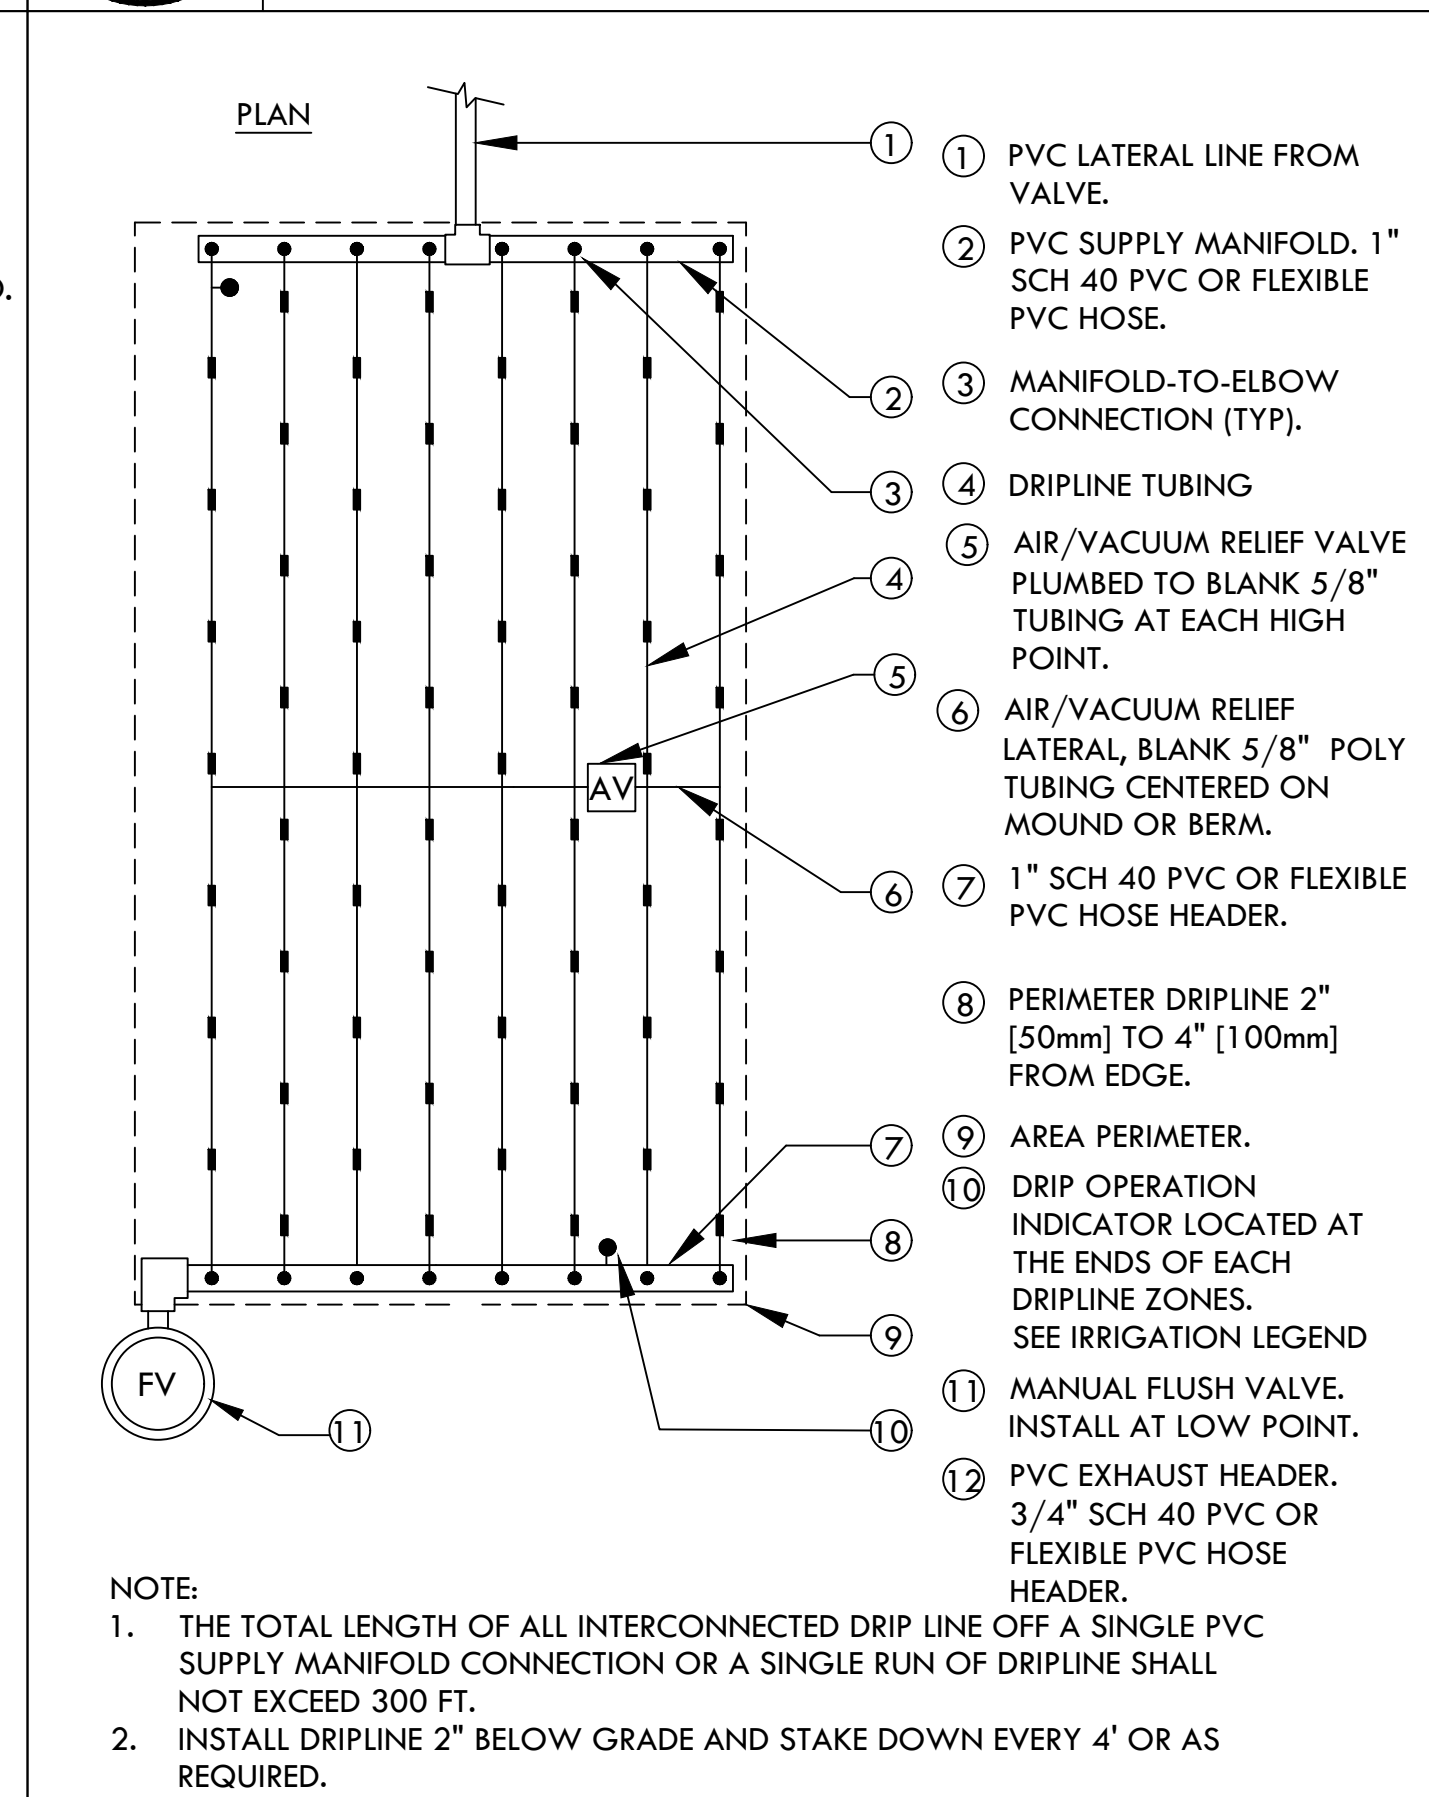


10 HDL DRIPLINE END FEED LAYOUT
SCALE: NONE

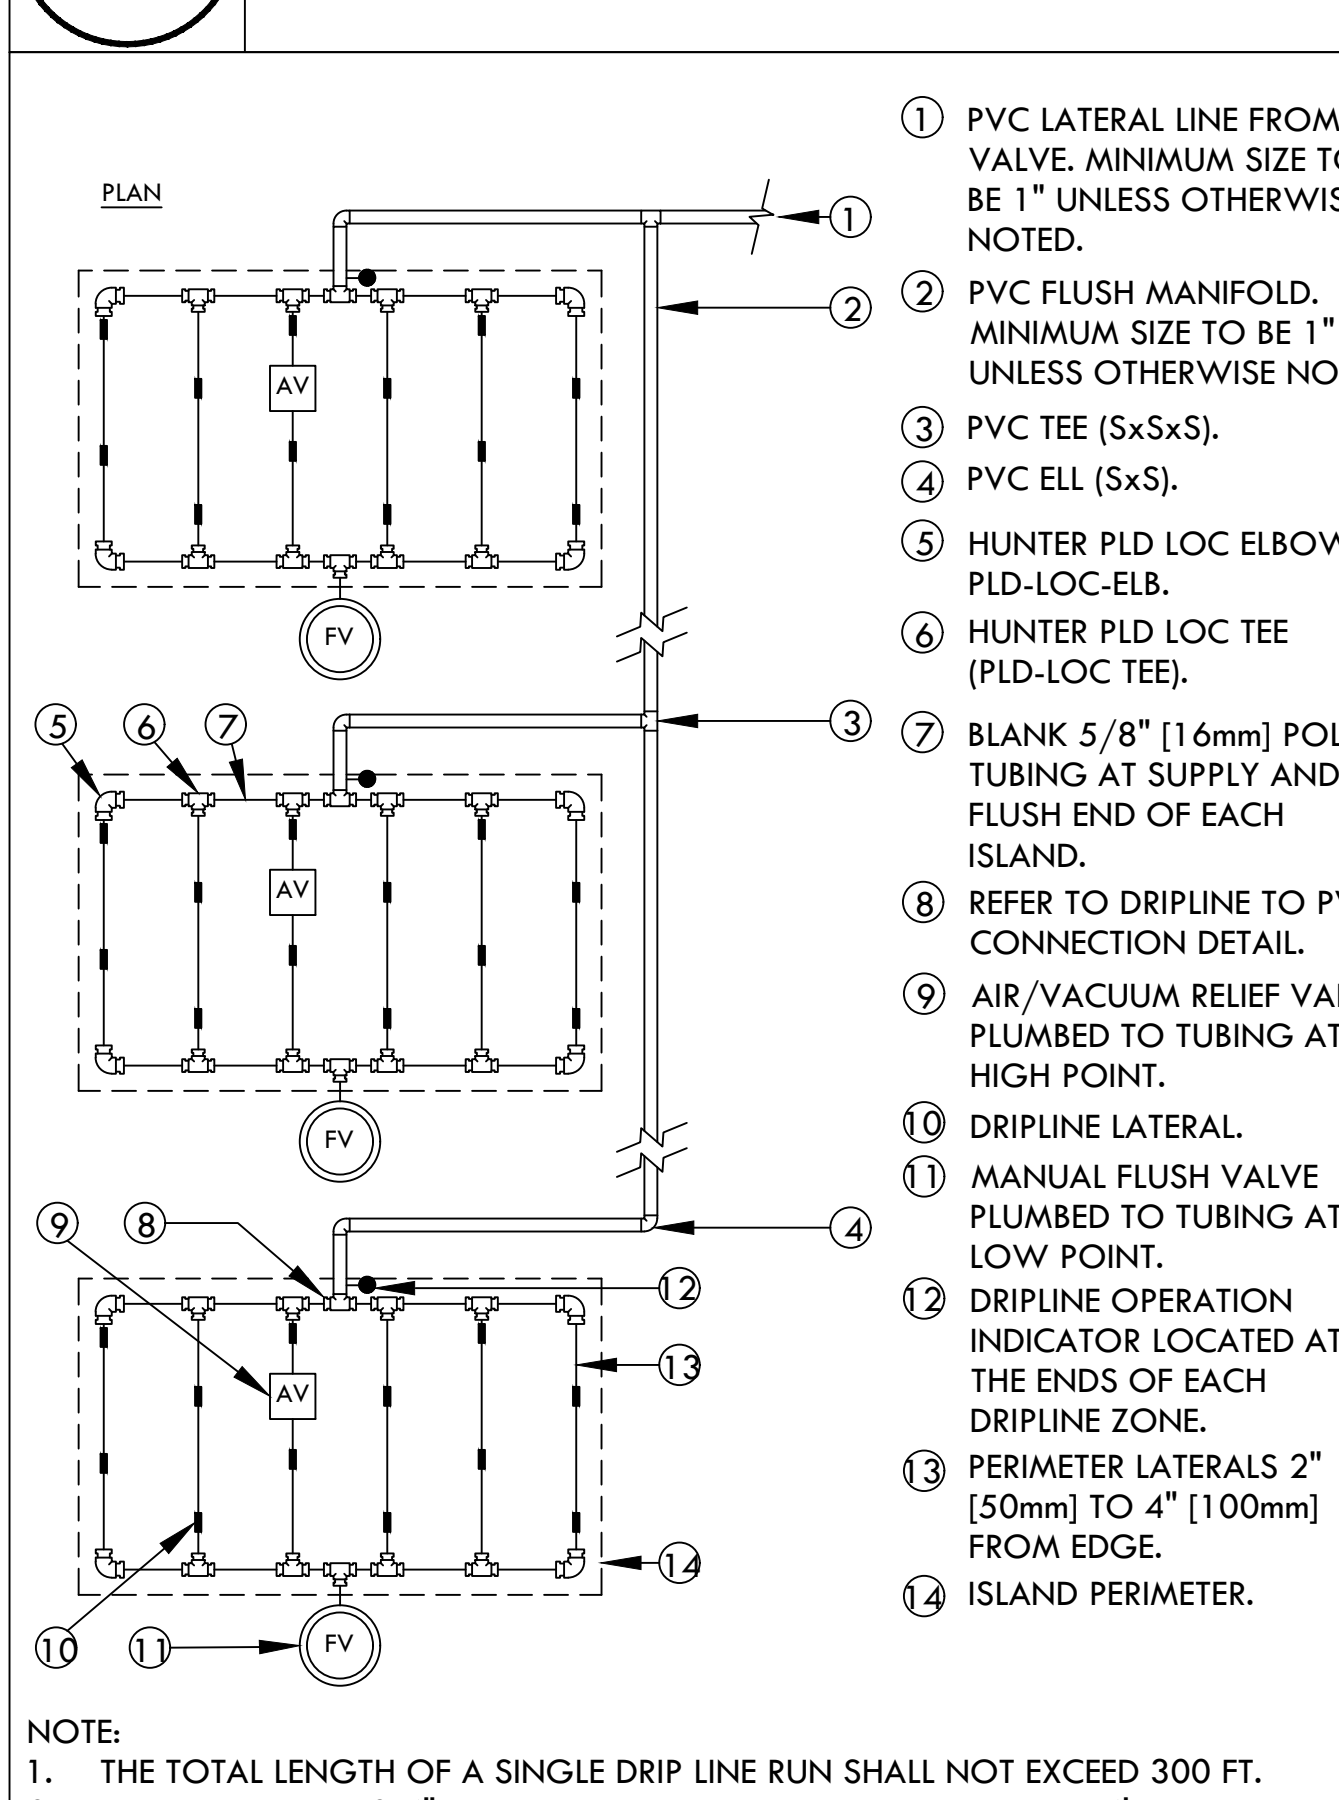


11 HUNTER HDL ISLAND LAYOUT
SCALE: NONE

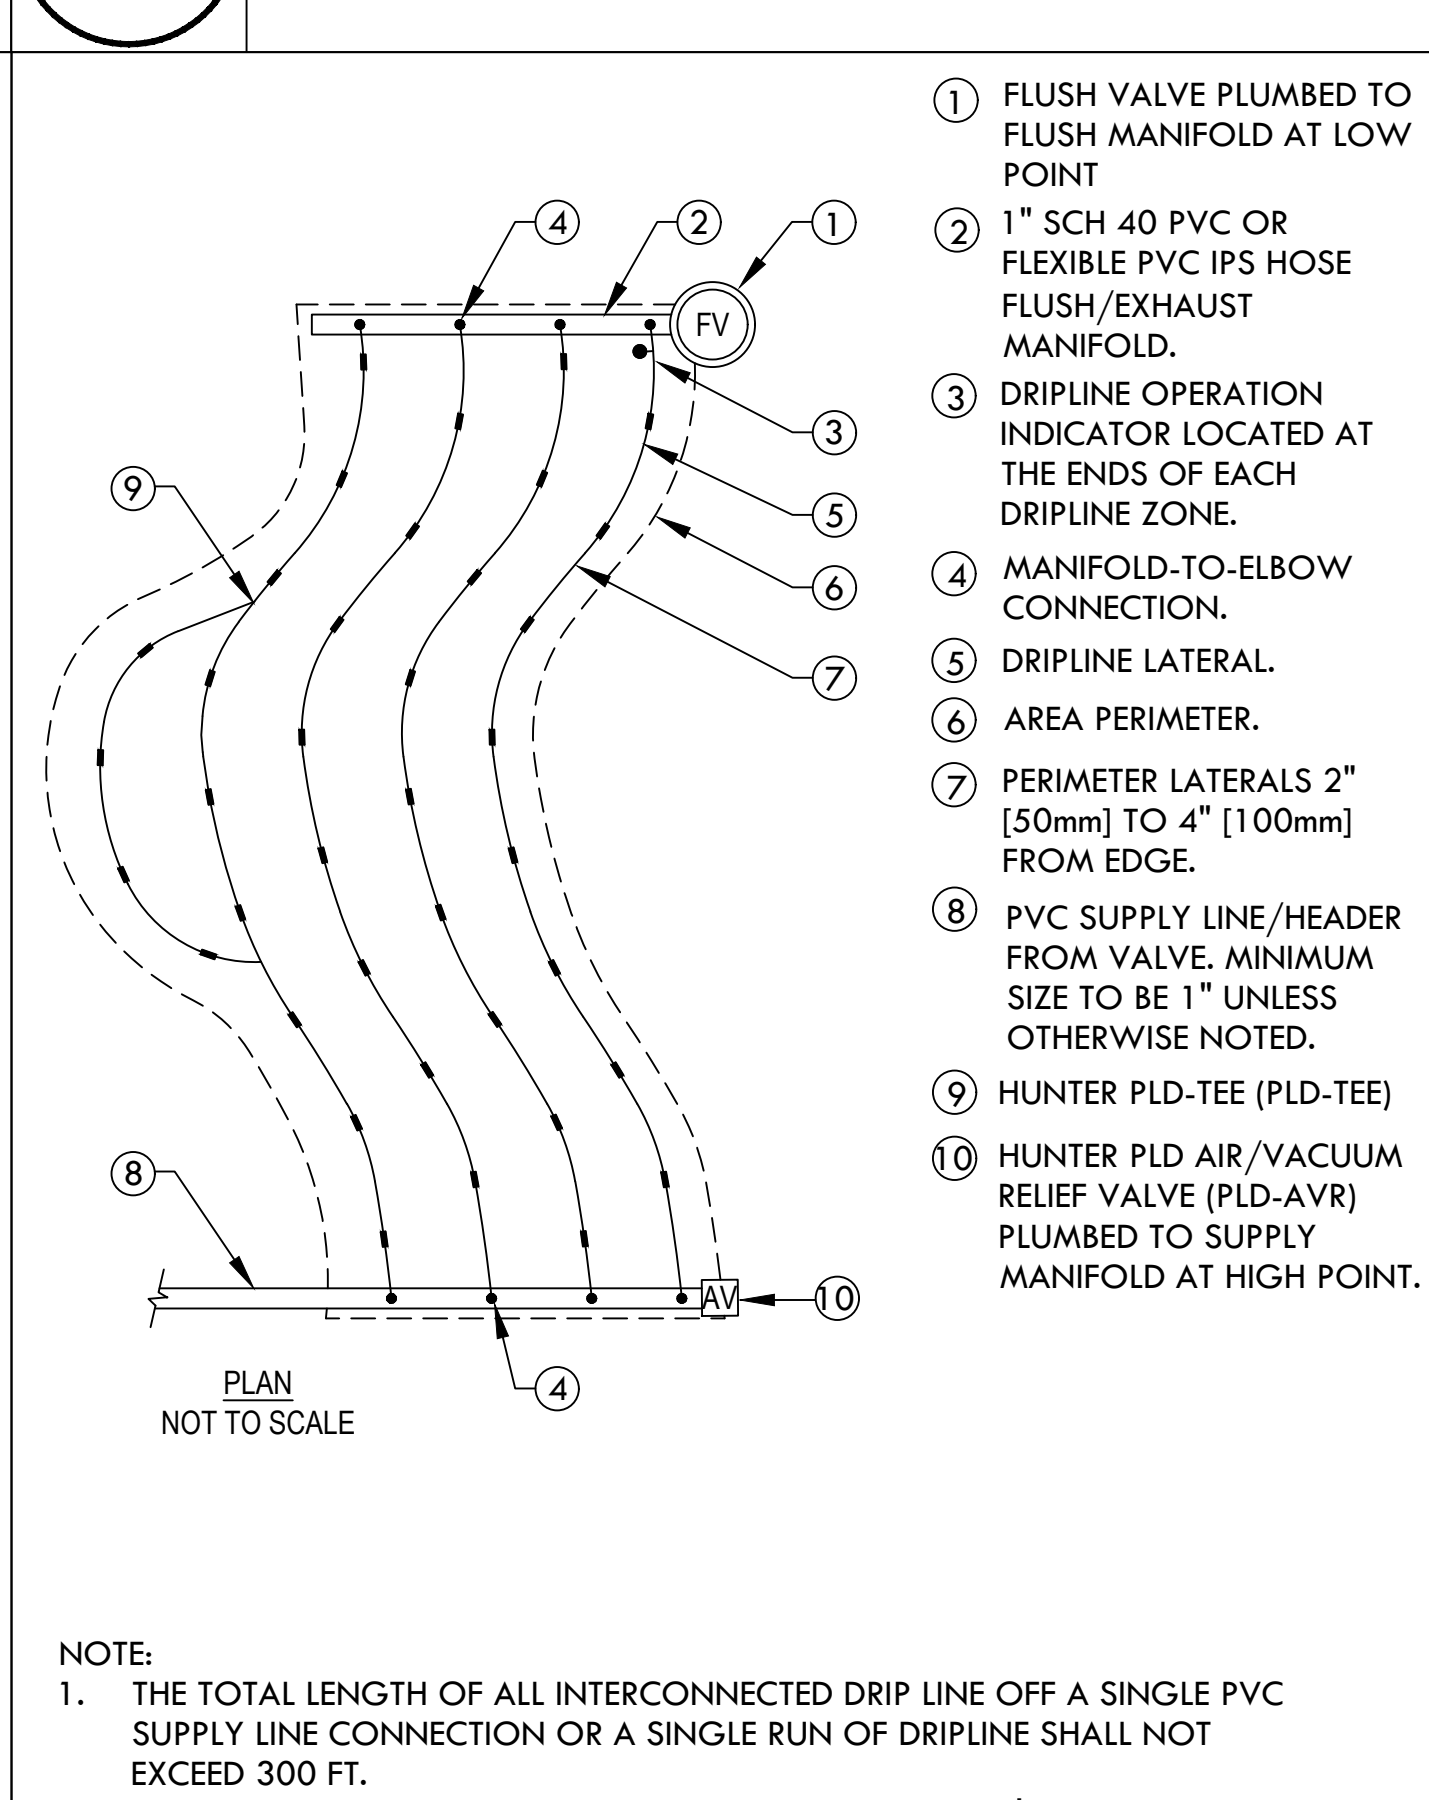


12 HUNTER HDL ODD CURVE LAYOUT
SCALE: NONE

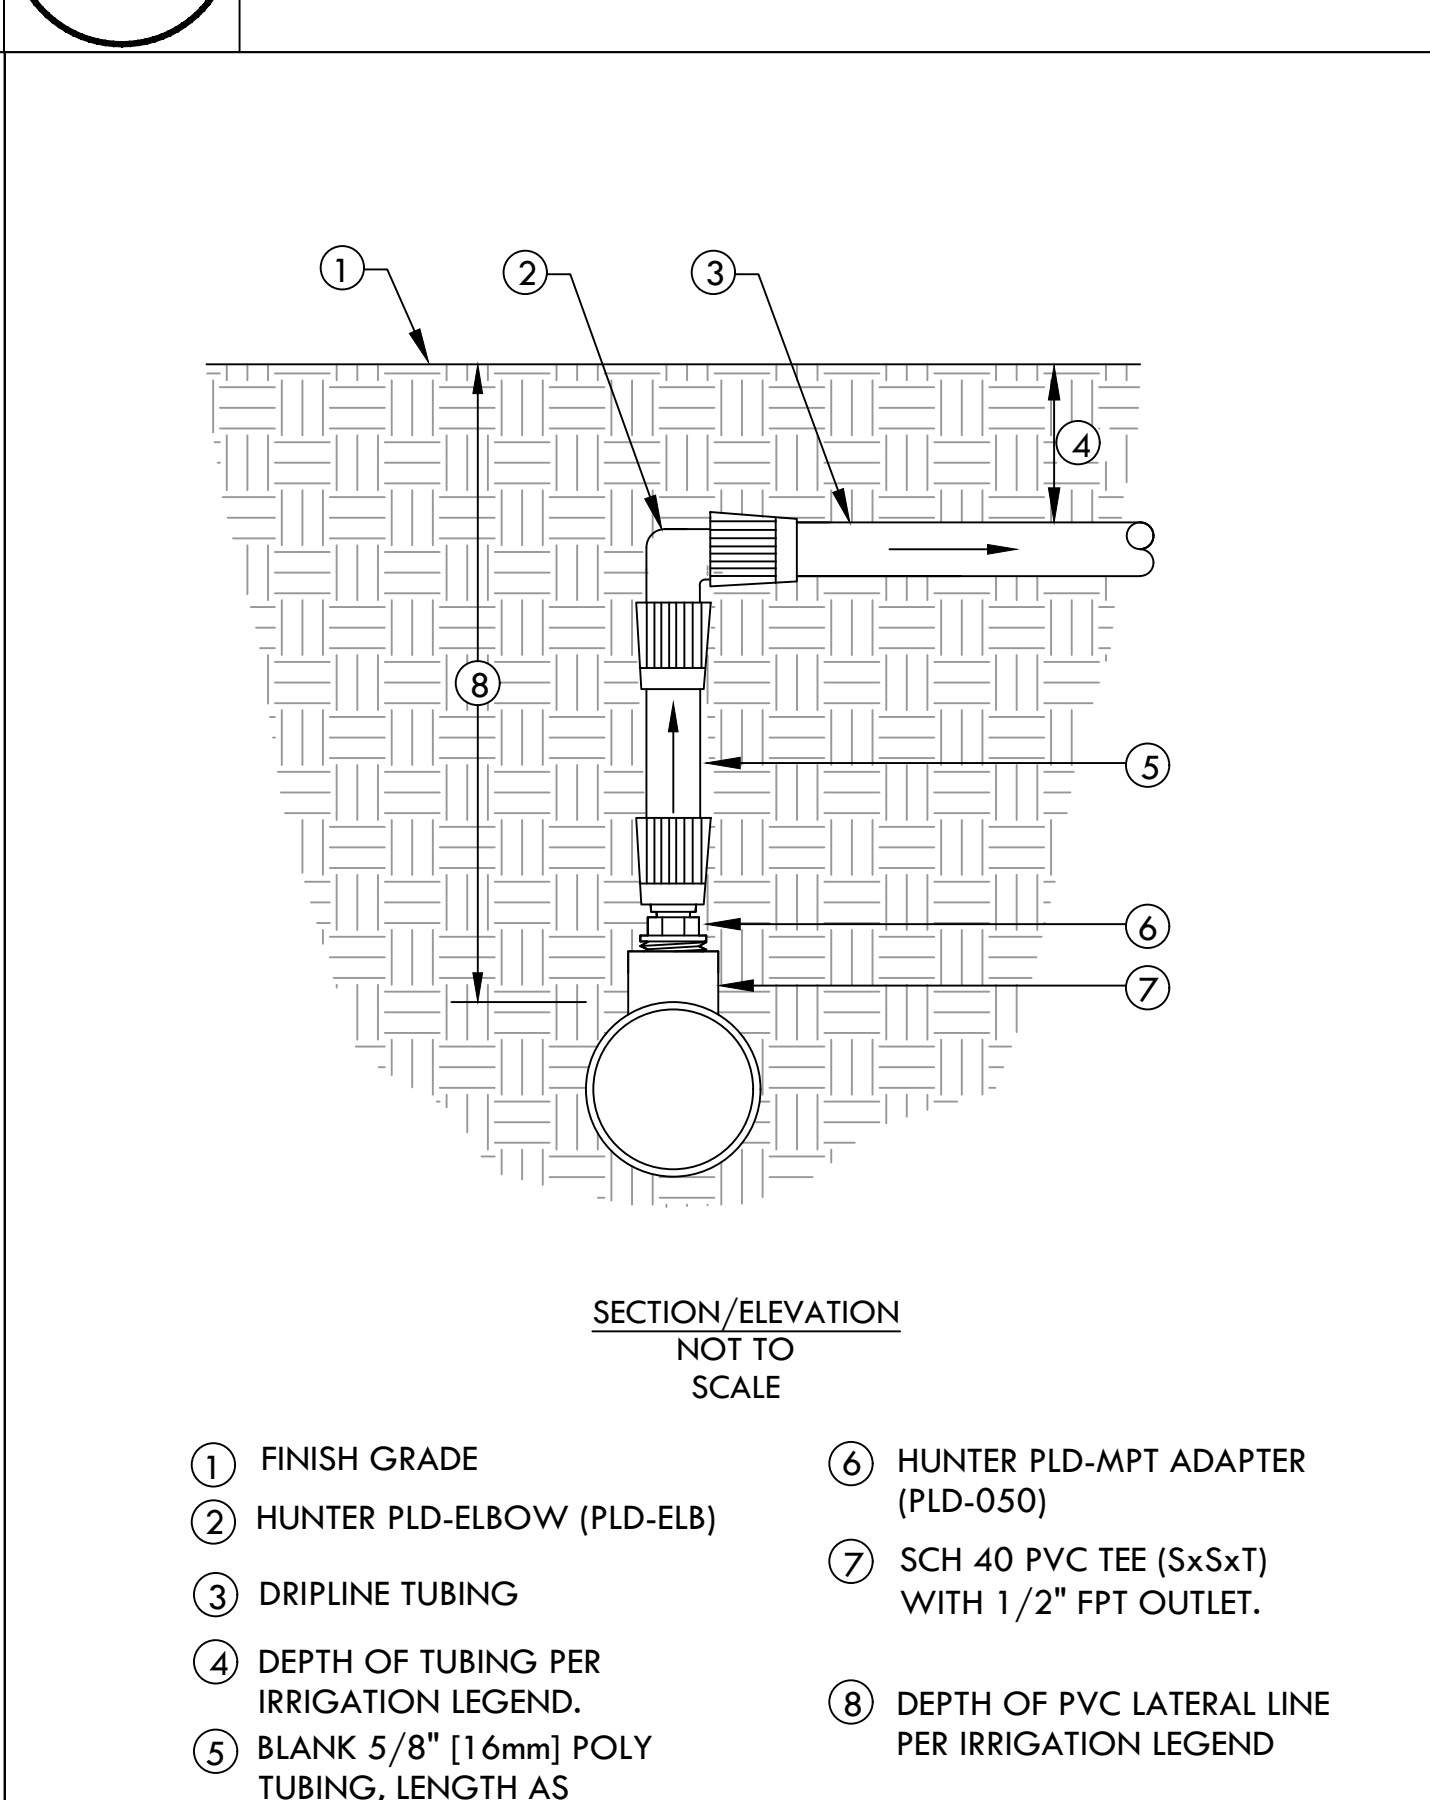

13 DRIPLINE MANIFOLD TO ELBOW CONNECTION
SCALE: NONE

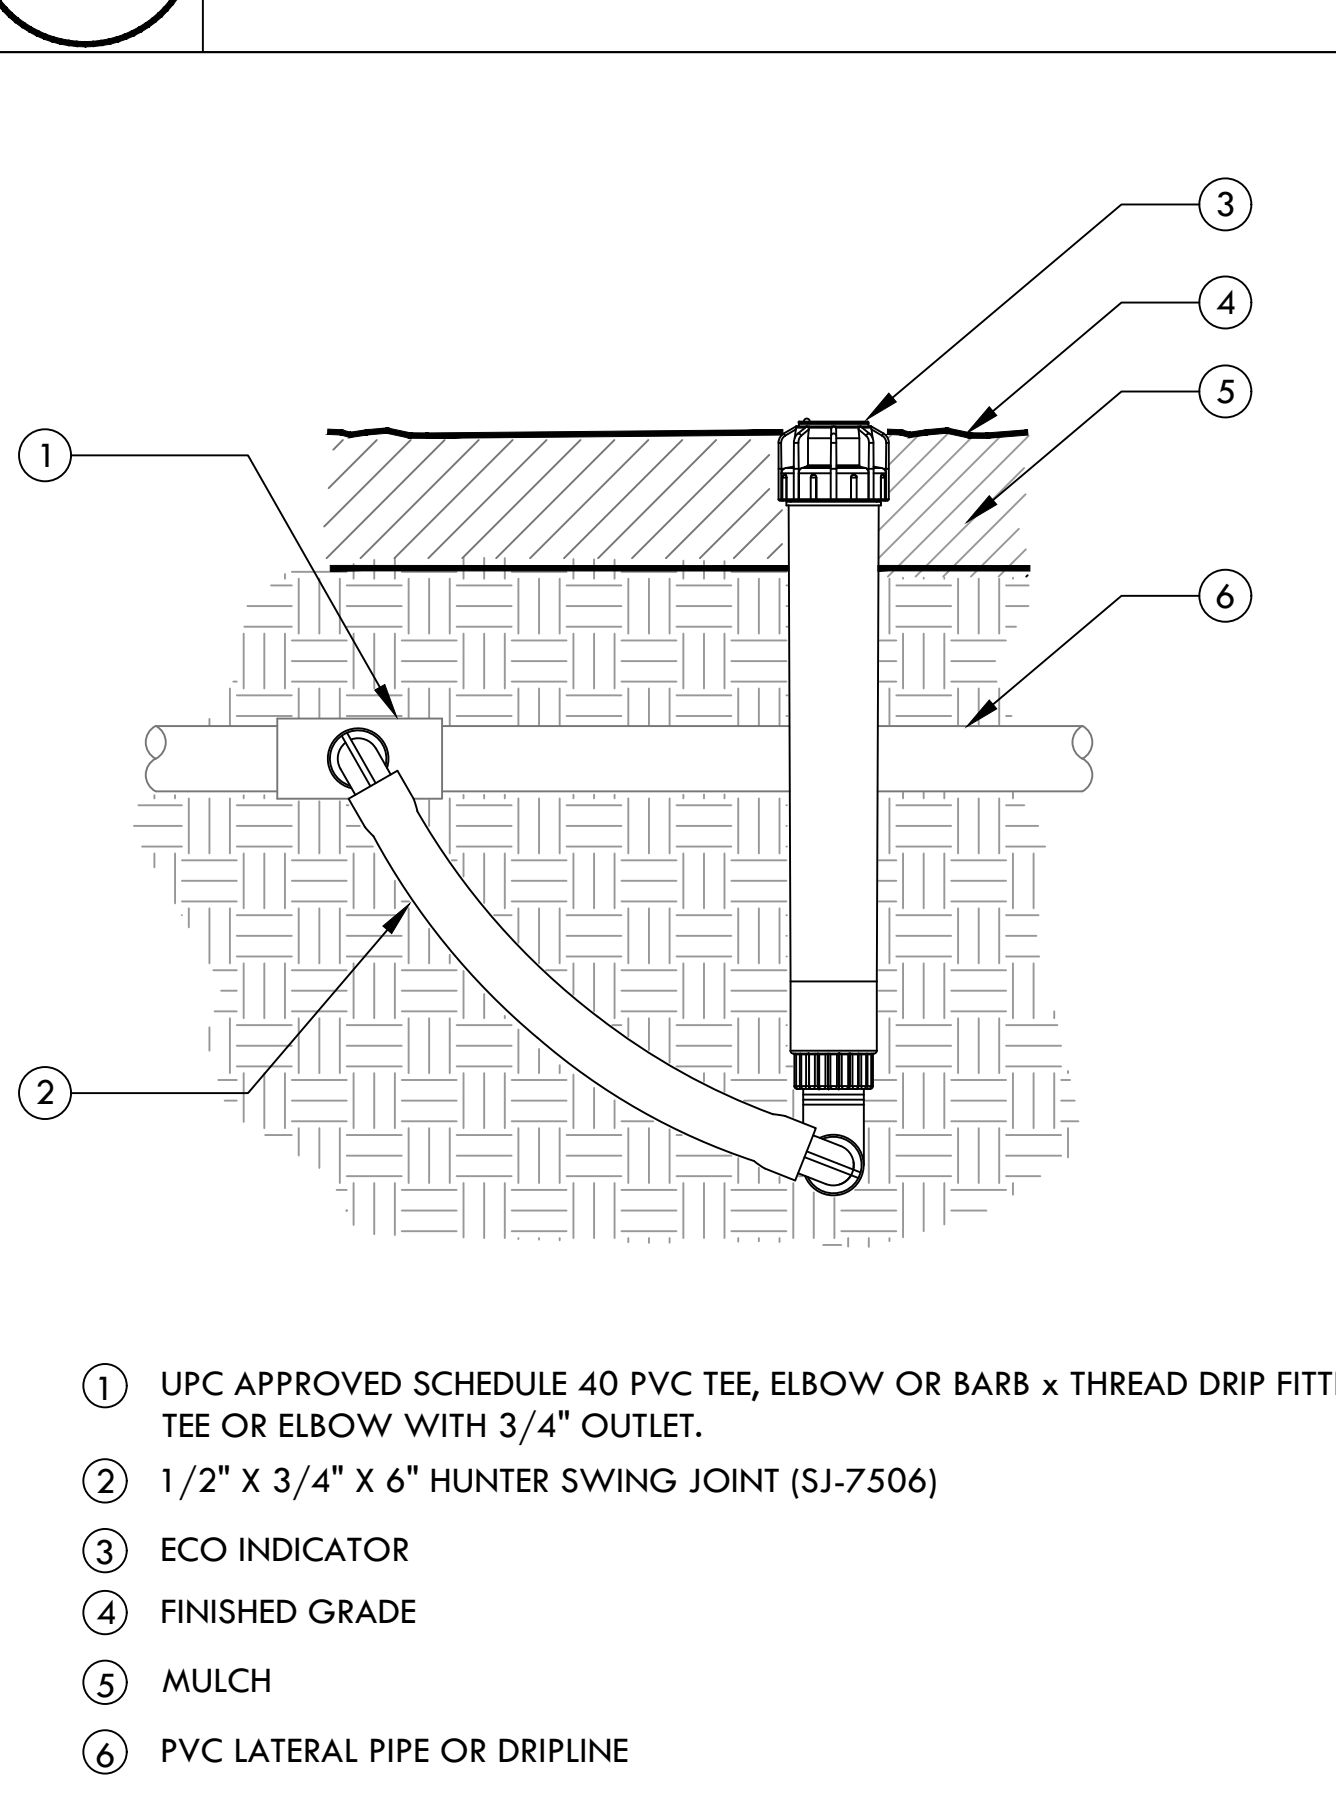

14 DRIPLINE OPERATION INDICATOR
SCALE: NONE

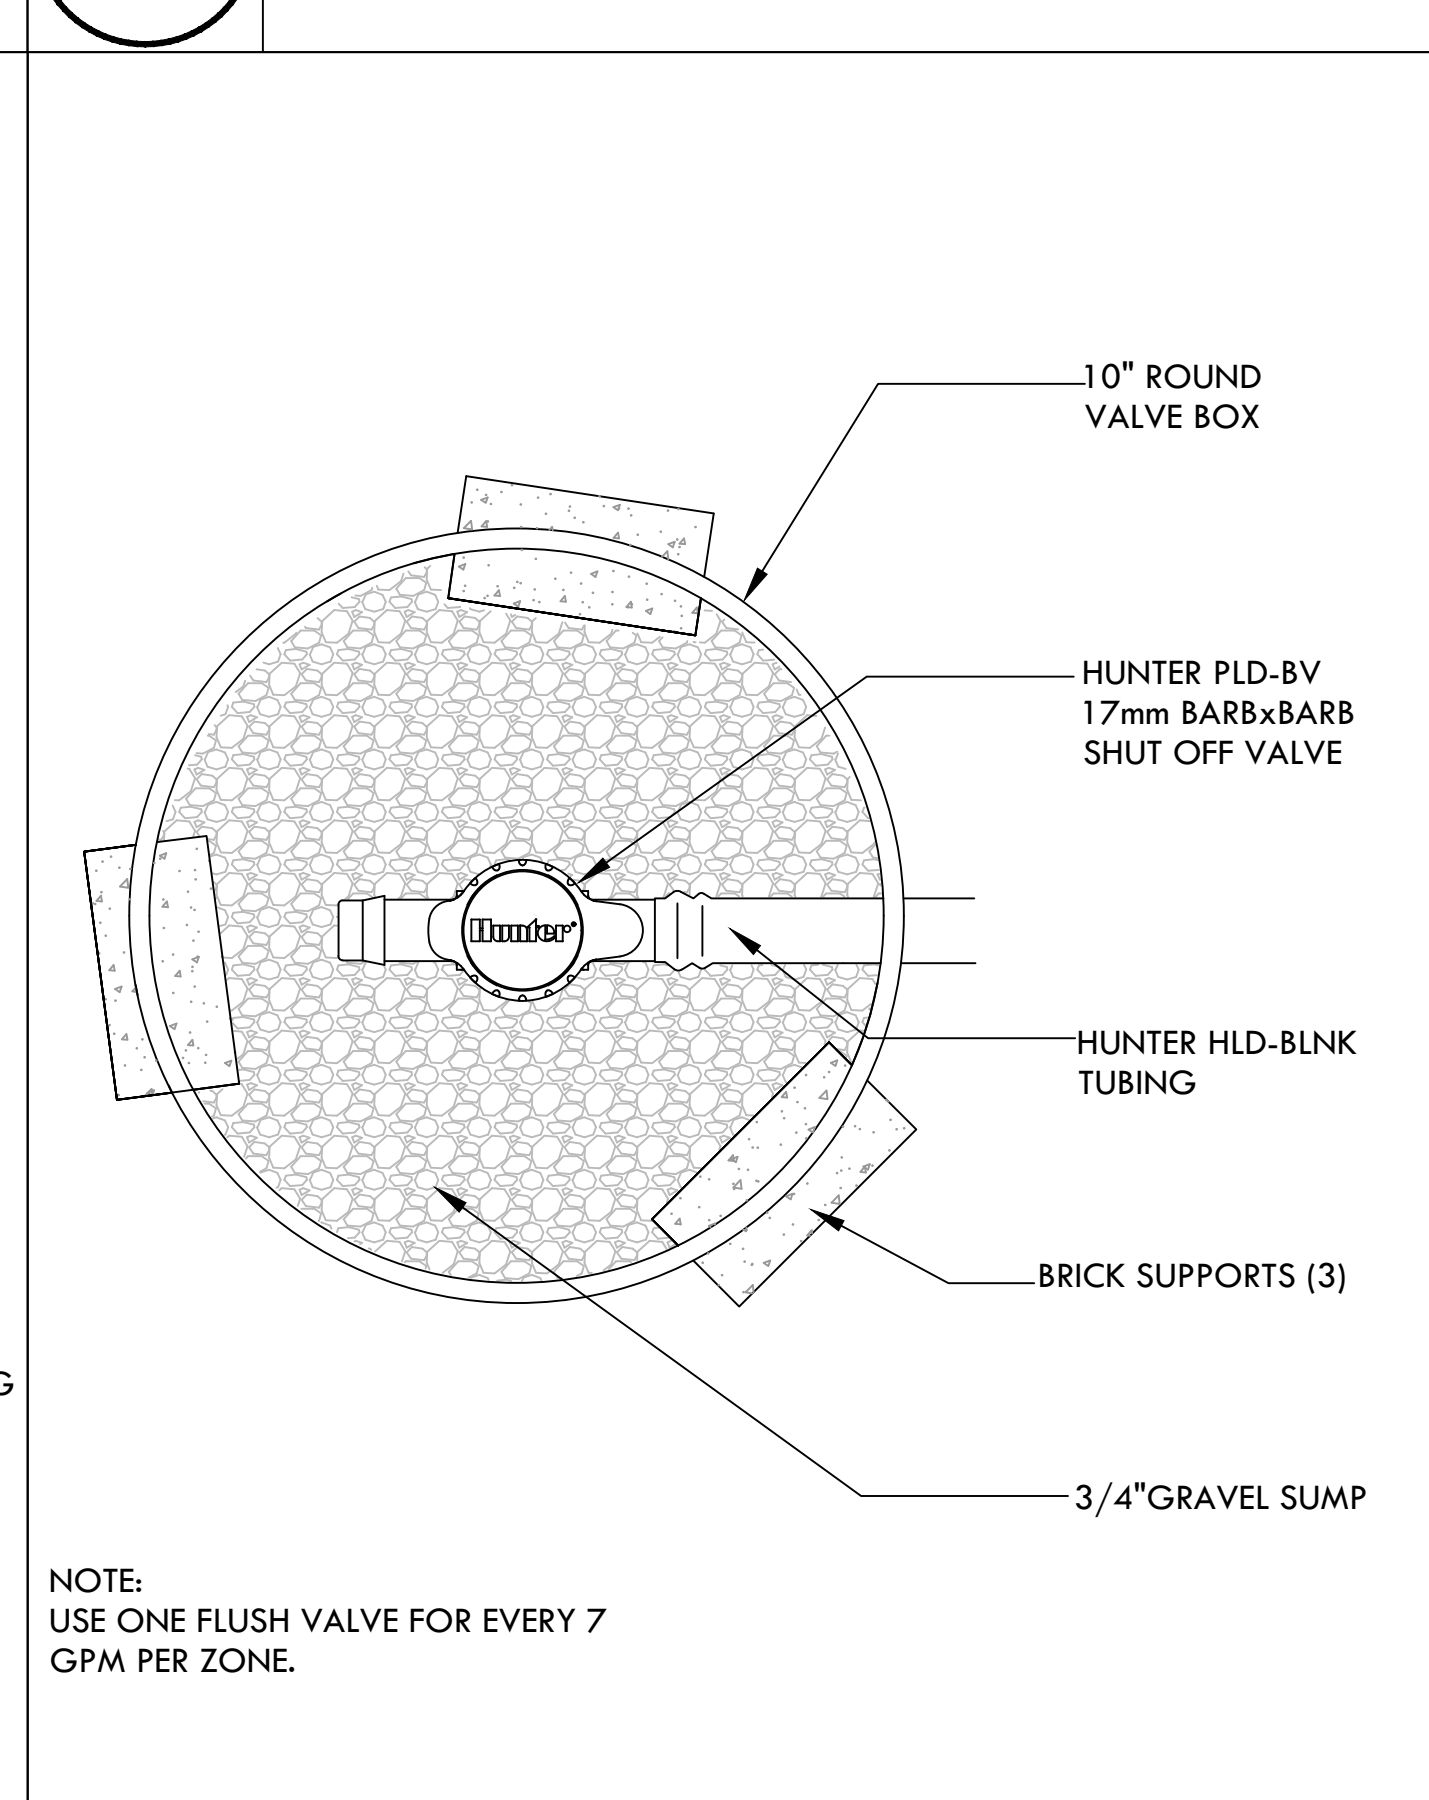


15 MANUAL FLUSH VALVE
SCALE: NONE

OWNER:



CLIENT:

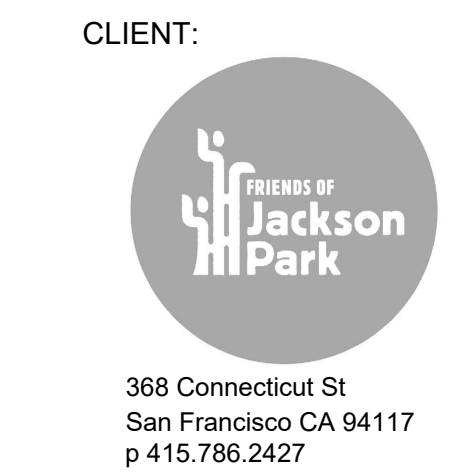

LANDSCAPE ARCHITECTURE:



ARCHITECTURE:



SUB-CONSULTANT:



50% DESIGN DEVELOPMENT

ISSUANCE RECORD	
DATE	DESCRIPTION
05.23.25	50% DD

REVISION RECORD	
REV	DESCRIPTION

DATE	NO	DRAWN	CHD
04.25.25	14-003	MS	CM

DRAWING TITLE:


IRRIGATION DETAILS

SHEET NO:

L4.21

Irrigation Consultant:
Russell D. Mitchell Associates, Inc.
2760 Camino Diablo
Walnut Creek, CA 94597
tel 925.939.3985 • fax 925.932.5671
www.rdmirrigation.com

1 ONSITE PLANTING PLAN - TREES

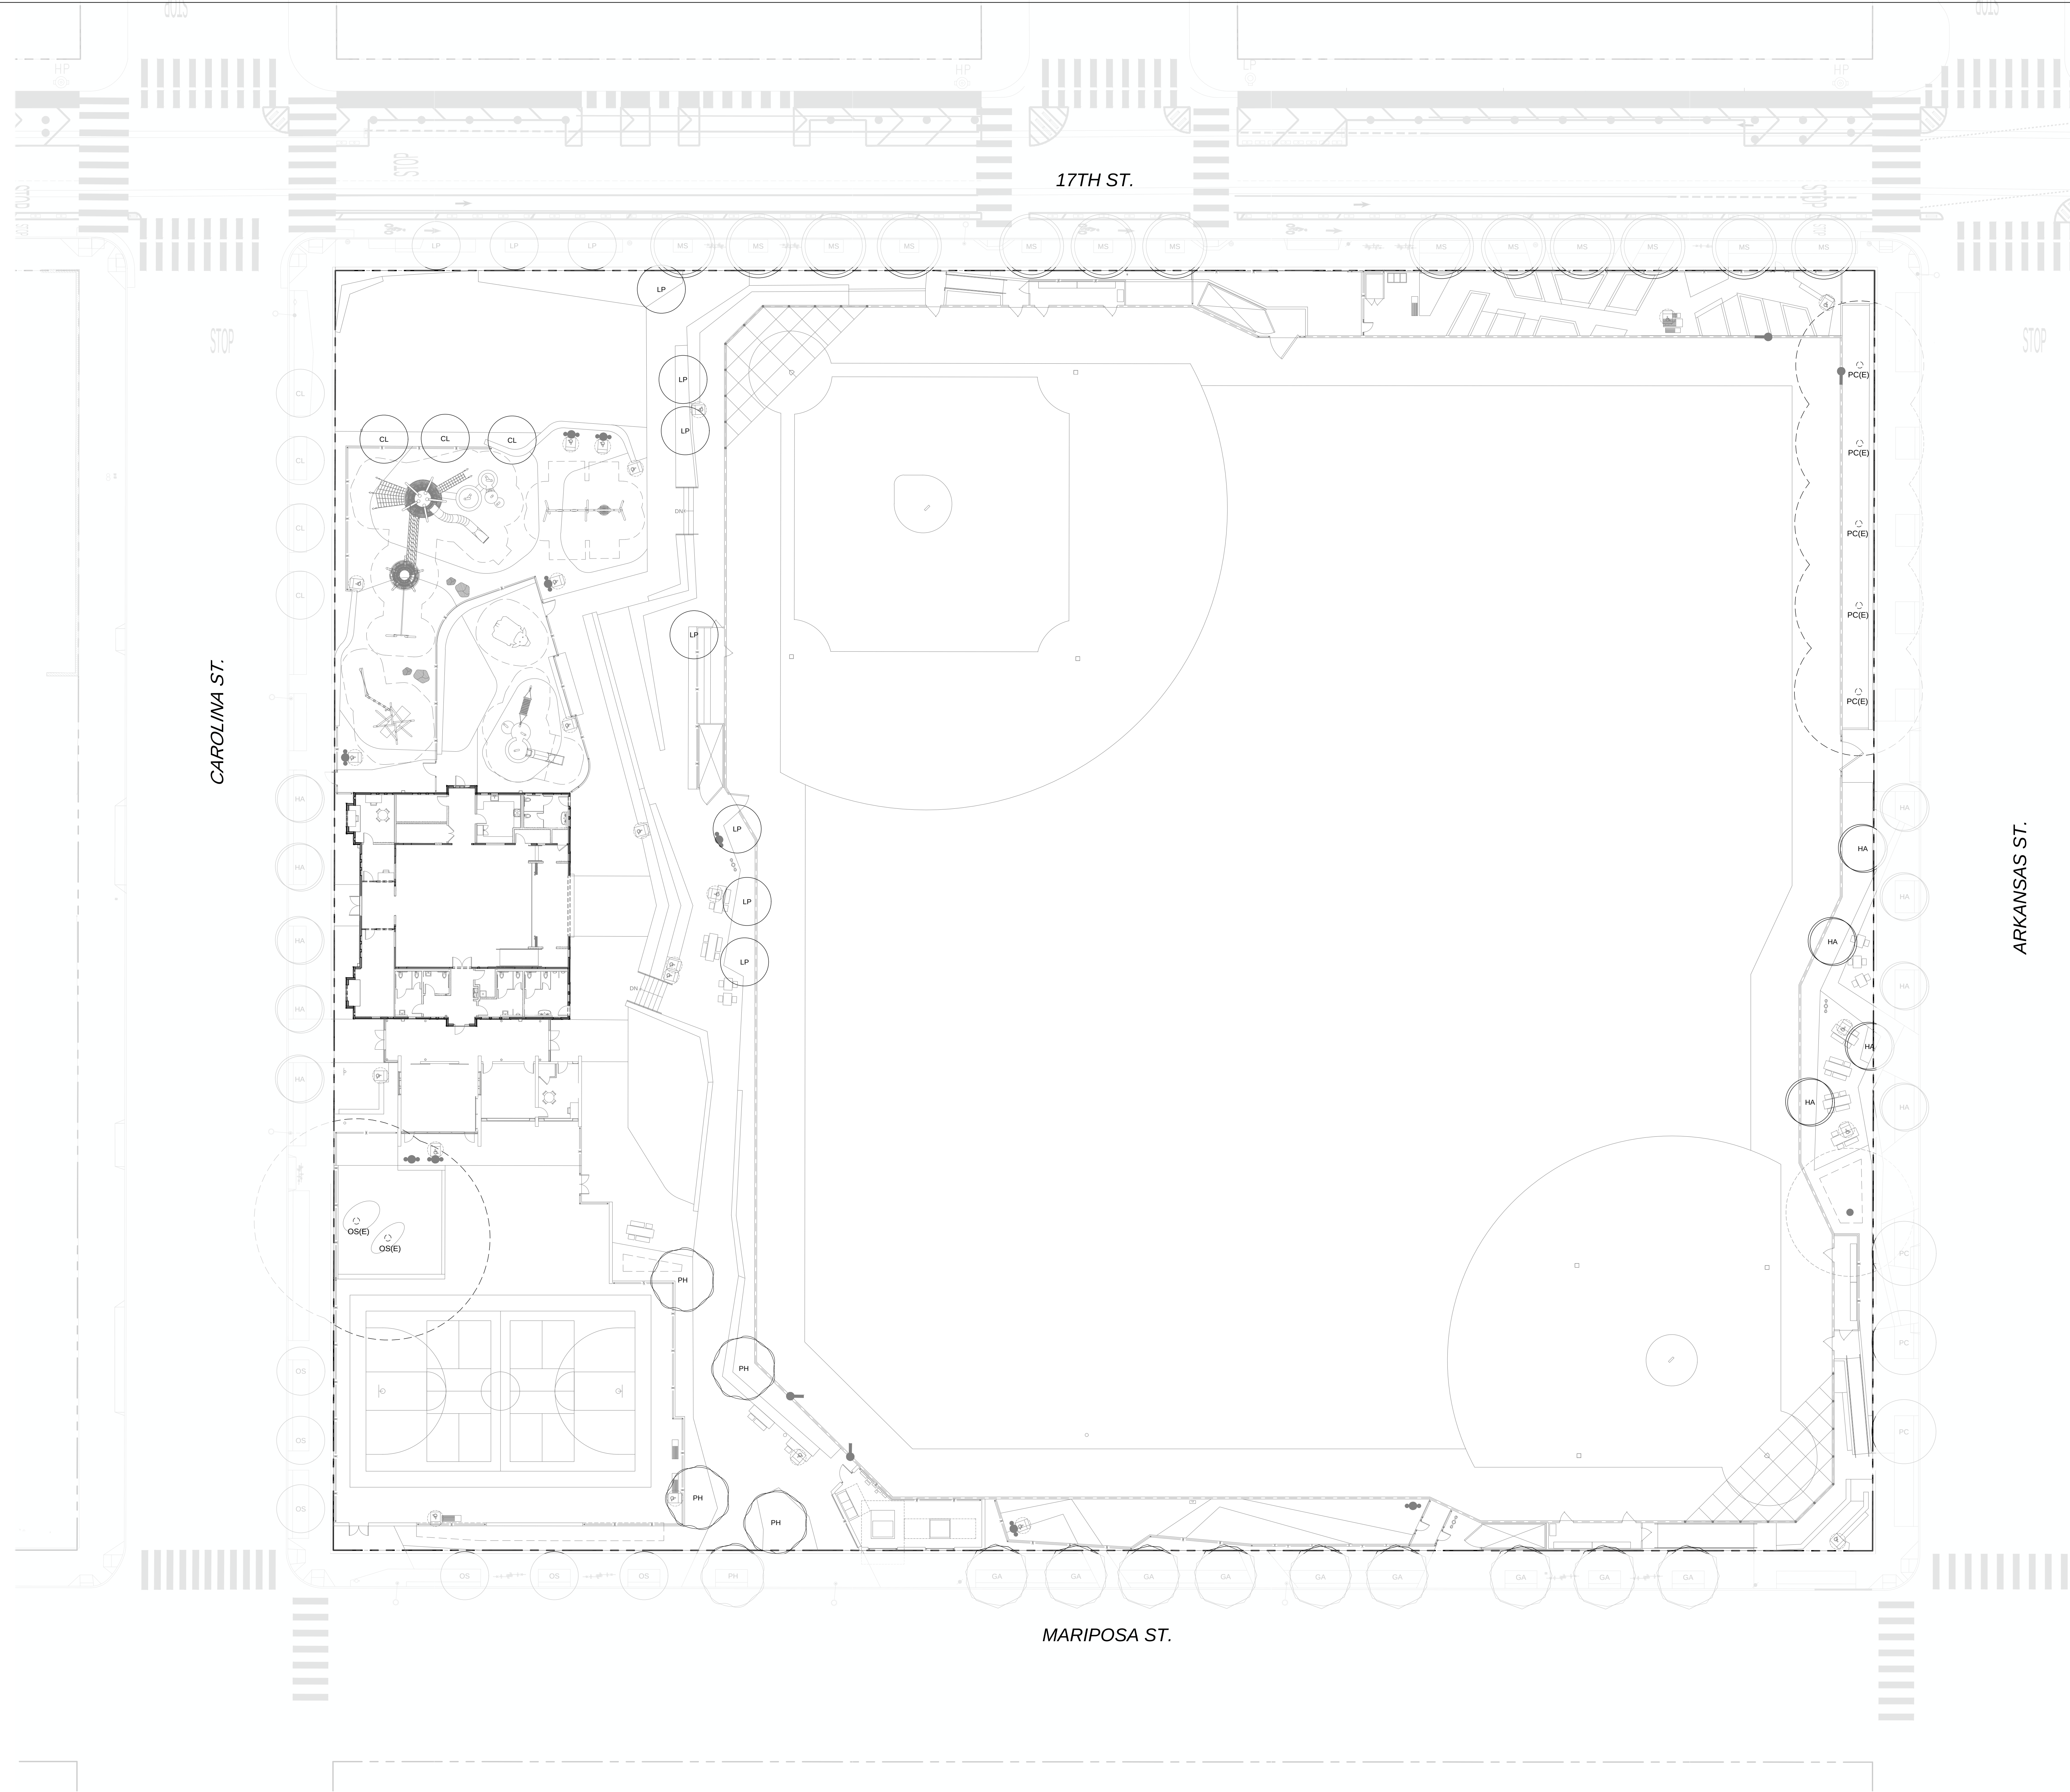

TREE SCHEDULE ONSITE							
SYMBOL	CODE	QTY	BOTANICAL / COMMON NAME	SIZE	CONTAINER	WATER USE	DETAIL
TREES							
	CL	3	Cassia leptophylla Gold Medallion Tree	24"	Box	Medium	
	GA	1	Ginkgo biloba 'Autumn Gold' Autumn Gold Maidenhair Tree	36"	Box	Medium	
	HA	4	Heteromeles arbutifolia Toyon	36"	Box	Low	
	LP	7	Lagunaria patersonii Primrose Tree	24"	Box	Low	
	PH	4	Prunus serrulata 'Snow Fountains' Japanese Flowering Cherry	36"	Box	Medium	
	OS (E)	2	Olea europaea Olive Tree				
	PC (E)	5	Platanus x acerifolia London Plane				

OWNER:



501 Stryker St
San Francisco CA 94117
p 415.831.2700
e info@sfpov.org

CLIENT:



368 Connecticut St
San Francisco CA 94117
p 415.785.2427
e friends@jacksonpark@gmail.com

LANDSCAPE ARCHITECTURE:



2325 3rd street, suite 323
San Francisco CA 94107
p 415.323.0800
e admin@fletcherstudio.com


ARCHITECTURE:

Jackson Liles
ARCHITECTURE

+ 2325 Third Street #206
San Francisco, CA 94107
415.621.1799
www.jacksonliles.com

JACKSON
PLAYGROUND
IMPROVEMENT
PROJECT

1645 17TH STREET
SAN FRANCISCO, CA 94107

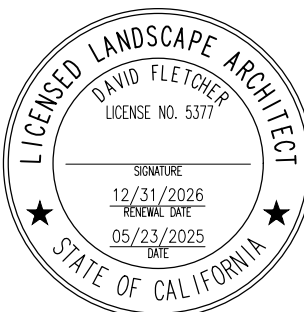

50% DESIGN
DEVELOPMENT

ISSUANCE RECORD

DATE	DESCRIPTION
05.23.25	50% DD

REVISION RECORD

REV	DATE	DESCRIPTION
-----	------	-------------

DATE	NO.	DRAWN	CHKD
05.23.25	14-003	A.Z., J.Z.	L.E., D.F.


DRAWING TITLE:

PLANTING PLAN &
LEGEND - TREES
(ONSITE)

SHEET NO:

L5.10

1 OFFSITE PLANTING PLAN - TREES

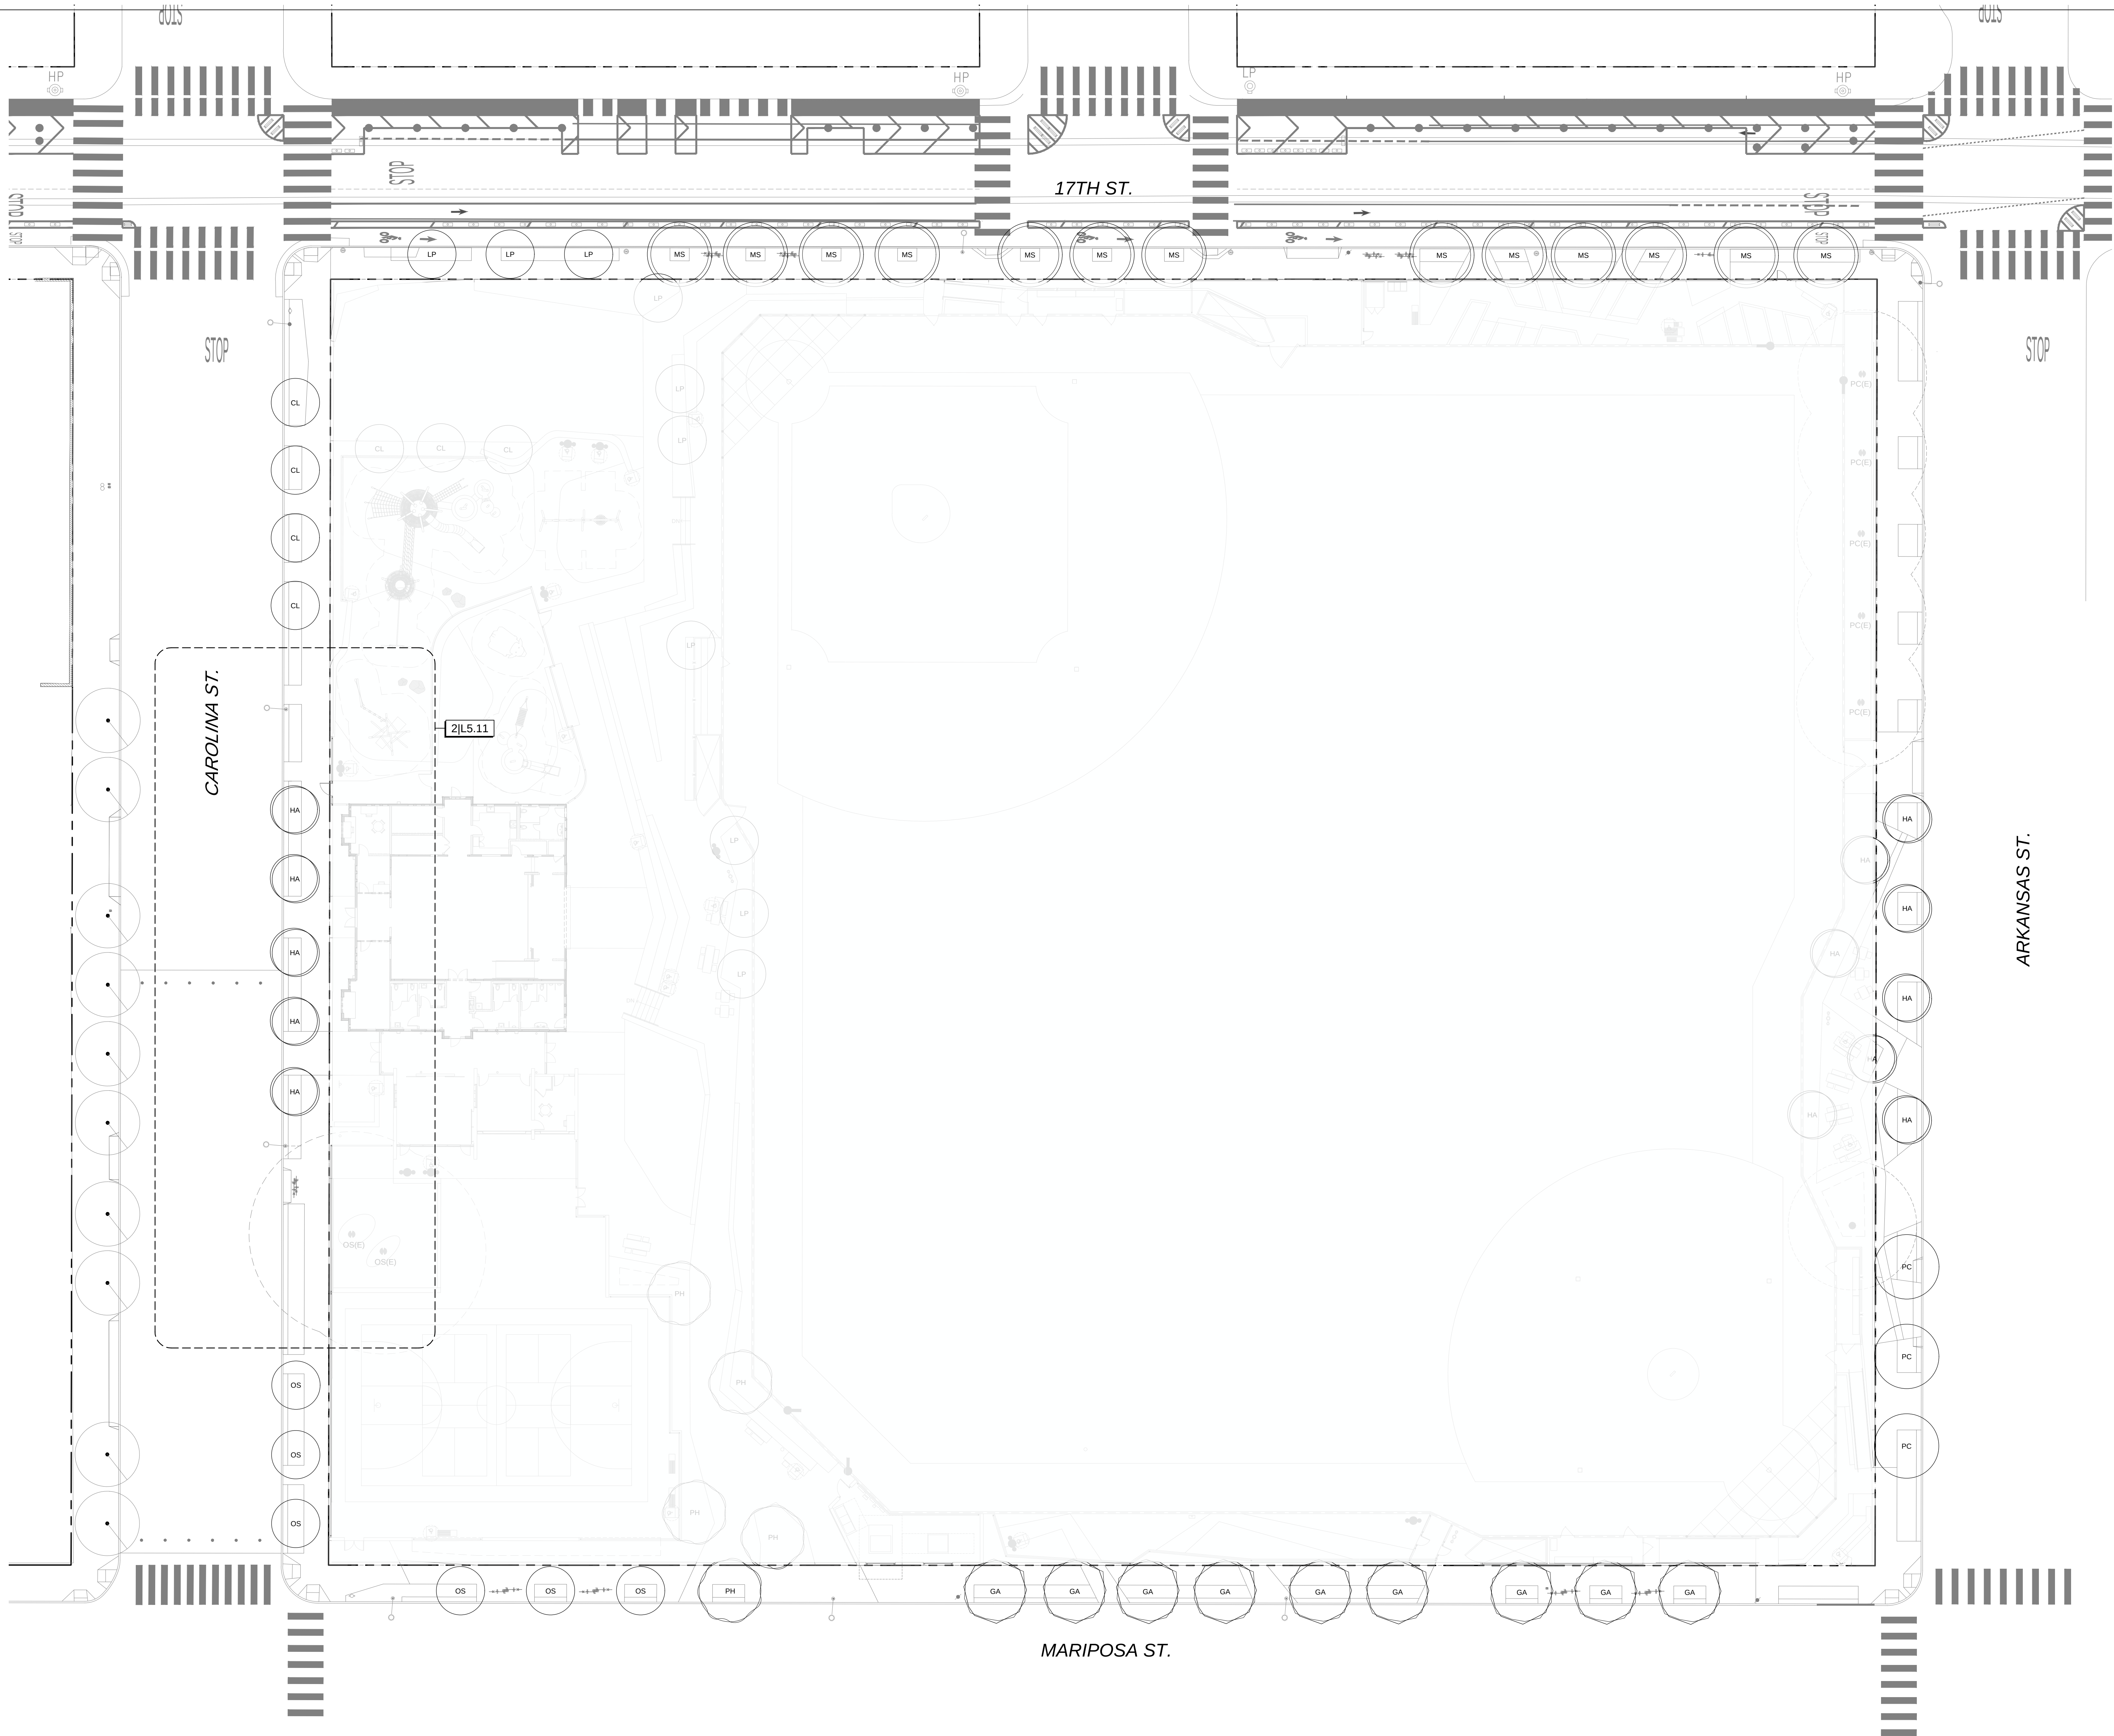

2 ADD-ALT 1 LAYOUT PLAN



TREE SCHEDULE OFFSITE							
SYMBOL	CODE	QTY	BOTANICAL / COMMON NAME	SIZE	CONTAINER	WATER USE	DETAIL
TREES							
	CL	4	Cassia leptophylla Gold Medallion Tree	24"	Box	Medium	
	GA	8	Ginkgo biloba 'Autumn Gold' Autumn Gold Maidenhair Tree	36"	Box	Medium	
	HA	14	Heteromeles arbutifolia Toyon	36"	Box	Low	
	LP	3	Lagunaria patersonii Pinnrose Tree	24"	Box	Low	
	MS	13	Magnolia grandiflora 'St. Mary' St. Mary Southern Magnolia	24"	Box	Medium	
	OS	6	Olea europaea 'Swan Hill' Swan Hill Fruitless Olive	24"	Box	Low	
	PC	3	Platanus x acerifolia 'Columbia' Columbia London Plane Tree	24"	Box	Medium	
	PH	1	Prunus serrulata 'Snow Fountains' Japanese Flowering Cherry	36"	Box	Medium	

OWNER:



501 Slattery St
San Francisco CA 94117
p 415.881.2700
e pdinfo@sfpov.org

CLIENT:



368 Connecticut St
San Francisco CA 94107
p 415.785.2427
e friendsofjacksonpark@gmail.com

LANDSCAPE ARCHITECTURE:



2325 3rd street, suite 323
San Francisco CA 94107
p 415.323.0800
e admin@fletcherstudio.com

ARCHITECTURE:


Jackson Liles
ARCHITECTURE

+ 2325 Third Street #206
San Francisco, CA 94107
415.621.1799

www.jacksonliles.com

JACKSON PLAYGROUND IMPROVEMENT PROJECT

1645 17TH STREET
SAN FRANCISCO, CA 94107

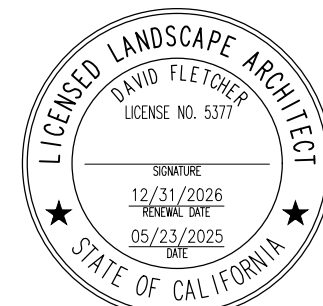

50% DESIGN DEVELOPMENT

ISSUANCE RECORD

REV	DATE	DESCRIPTION
05.23.25	50% DD	

REVISION RECORD

REV	DATE	DESCRIPTION
-----	------	-------------

DATE	NO.	DRAWN	CHKD
05.23.25	14-003	A.Z., J.Z.	L.E., D.F.


DRAWING TITLE:




PLANTING PLAN &
LEGEND - TREES
(OFFSITE)

SHEET NO:

L5.11

1 ONSITE PLANTING PLAN - SHRUBS

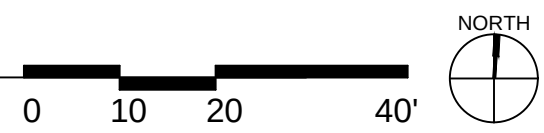

   PLANT SCHEDULE ONSITE						
SYMBOL	AREA (SQ.FT.)	BOTANICAL / COMMON NAME	SIZE	SPACING	WATER USE	DETAIL
BIORETENTION						
	583	Chondropetalum tectorum / Sticky Cape Rush	5 gal.	4" o.c.	Low	
		Diplacus aurantiacus / Small Monkeyflower	5 gal.	4" o.c.	Low	
		Juncus pallidus / Hammer's Rush	5 gal.	4" o.c.	Low	
PARK						
	2907	Arctostaphylos x 'Pacific Mist' / Pacific Mist Manzanita	5 gal.	48" o.c.	Low	
		Calamagrostis foliosa / Reed Grass	5 gal.	3" o.c.	Low	
		Lomandra confertifolia / Small Mat Rush	5 gal.	3" o.c.	Low	
PARK PERIMETER						
	1086	Lomandra confertifolia / Small Mat Rush	5 gal.	3" o.c.	Low	
		Philomelic fruticosa 'Grande Verde' / Jerusalem Sage	5 gal.	3" o.c.	Low	
		Salvia microphylla 'Hot Lips' / Hot Lips Graham Sage	5 gal.	3" o.c.	Low	
		Symphoricarum chilense 'Point St. George' / Point St. George Pacific Aster	5 gal.	3" o.c.	Low	
PLAY AREA						
	561	Buddleja davidii 'Pink Delight' / Pink Delight Butterfly Bush	5 gal.	3" o.c.	Low	
		Cistus x pulverulentus 'Sunset' / Sunset Rockrose	5 gal.	7" o.c.	Low	
		Epilobium canum / California Fuchsia	5 gal.	3" o.c.	Low	
		Stachys byzantina / Lamb's Ear	5 gal.	3" o.c.	Low	
POLLINATOR GARDEN						
	2074	Achillea millefolium 'Lavender Beauty' / Lavender Beauty Common Yarrow	5 gal.	3" o.c.	Low	
		Ceanothus gloriosus 'Heart's Desire' / Heart's Desire Point Reyes Ceanothus	5 gal.	3" o.c.	Low	
		Verbena lilacina / Lilac Verbena	5 gal.	3" o.c.	Low	
SUCCULENTS						
	2537	Agave attenuata 'Nova' / Nova Foxtail Agave	5 gal.	4" o.c.	Low	
		Hesperaloe parviflora / Red Yucca	5 gal.	3" o.c.	Low	
		Yucca recurvifolia / Soft Leaf Yucca	5 gal.	4" o.c.	Low	
EDIBLE GARDEN						
	808	Fragaria vesca / Woodland Strawberry	5 gal.	4" o.c.	Low	
		Origanum vulgare / Oregano	5 gal.	3" o.c.	Low	
		Sedum x 'Autumn Joy' / Autumn Joy	5 gal.	4" o.c.	Low	
		Sedum vulgare / Common Thyme	5 gal.	3" o.c.	Low	
NATURAL SOD LAWN						
	4273	Blue Rye Blend For Turf @ Athletic Fields, see sports field consultant drawings				

OWNER:



501 Stryker St
San Francisco CA 94117
p 415.831.2700
e pdinfo@sfpov.org

CLIENT:



368 Connecticut St
San Francisco CA 94107
p 415.785.2427
e friendsjacksonpark@gmail.com

LANDSCAPE ARCHITECTURE:



2325 3rd street, suite 323
San Francisco CA 94107
p 415.323.0850
e admin@fletcherstudio.com


ARCHITECTURE:

Jackson Liles
ARCHITECTURE

+ 2325 Third Street #206
San Francisco, CA 94107
415.621.1799
www.jacksonliles.com

JACKSON PLAYGROUND IMPROVEMENT PROJECT

1645 17TH STREET
SAN FRANCISCO, CA 94107

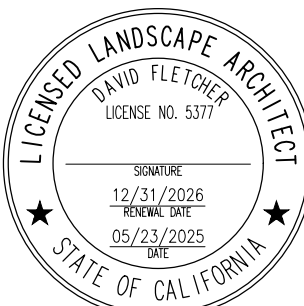

50% DESIGN DEVELOPMENT

ISSUANCE RECORD

DATE	DESCRIPTION
05.23.25	50% DD

REVISION RECORD

REV	DATE	DESCRIPTION
-----	------	-------------

DATE	NO.	DRAWN	CHD
05.23.25	14-003	A.Z., J.Z.	L.E., D.F.


DRAWING TITLE:

PLANTING PLAN & LEGEND - SHRUBS (ONSITE)

SHEET NO:

L5.20

1 OFFSITE PLANTING PLAN - SHRUBS

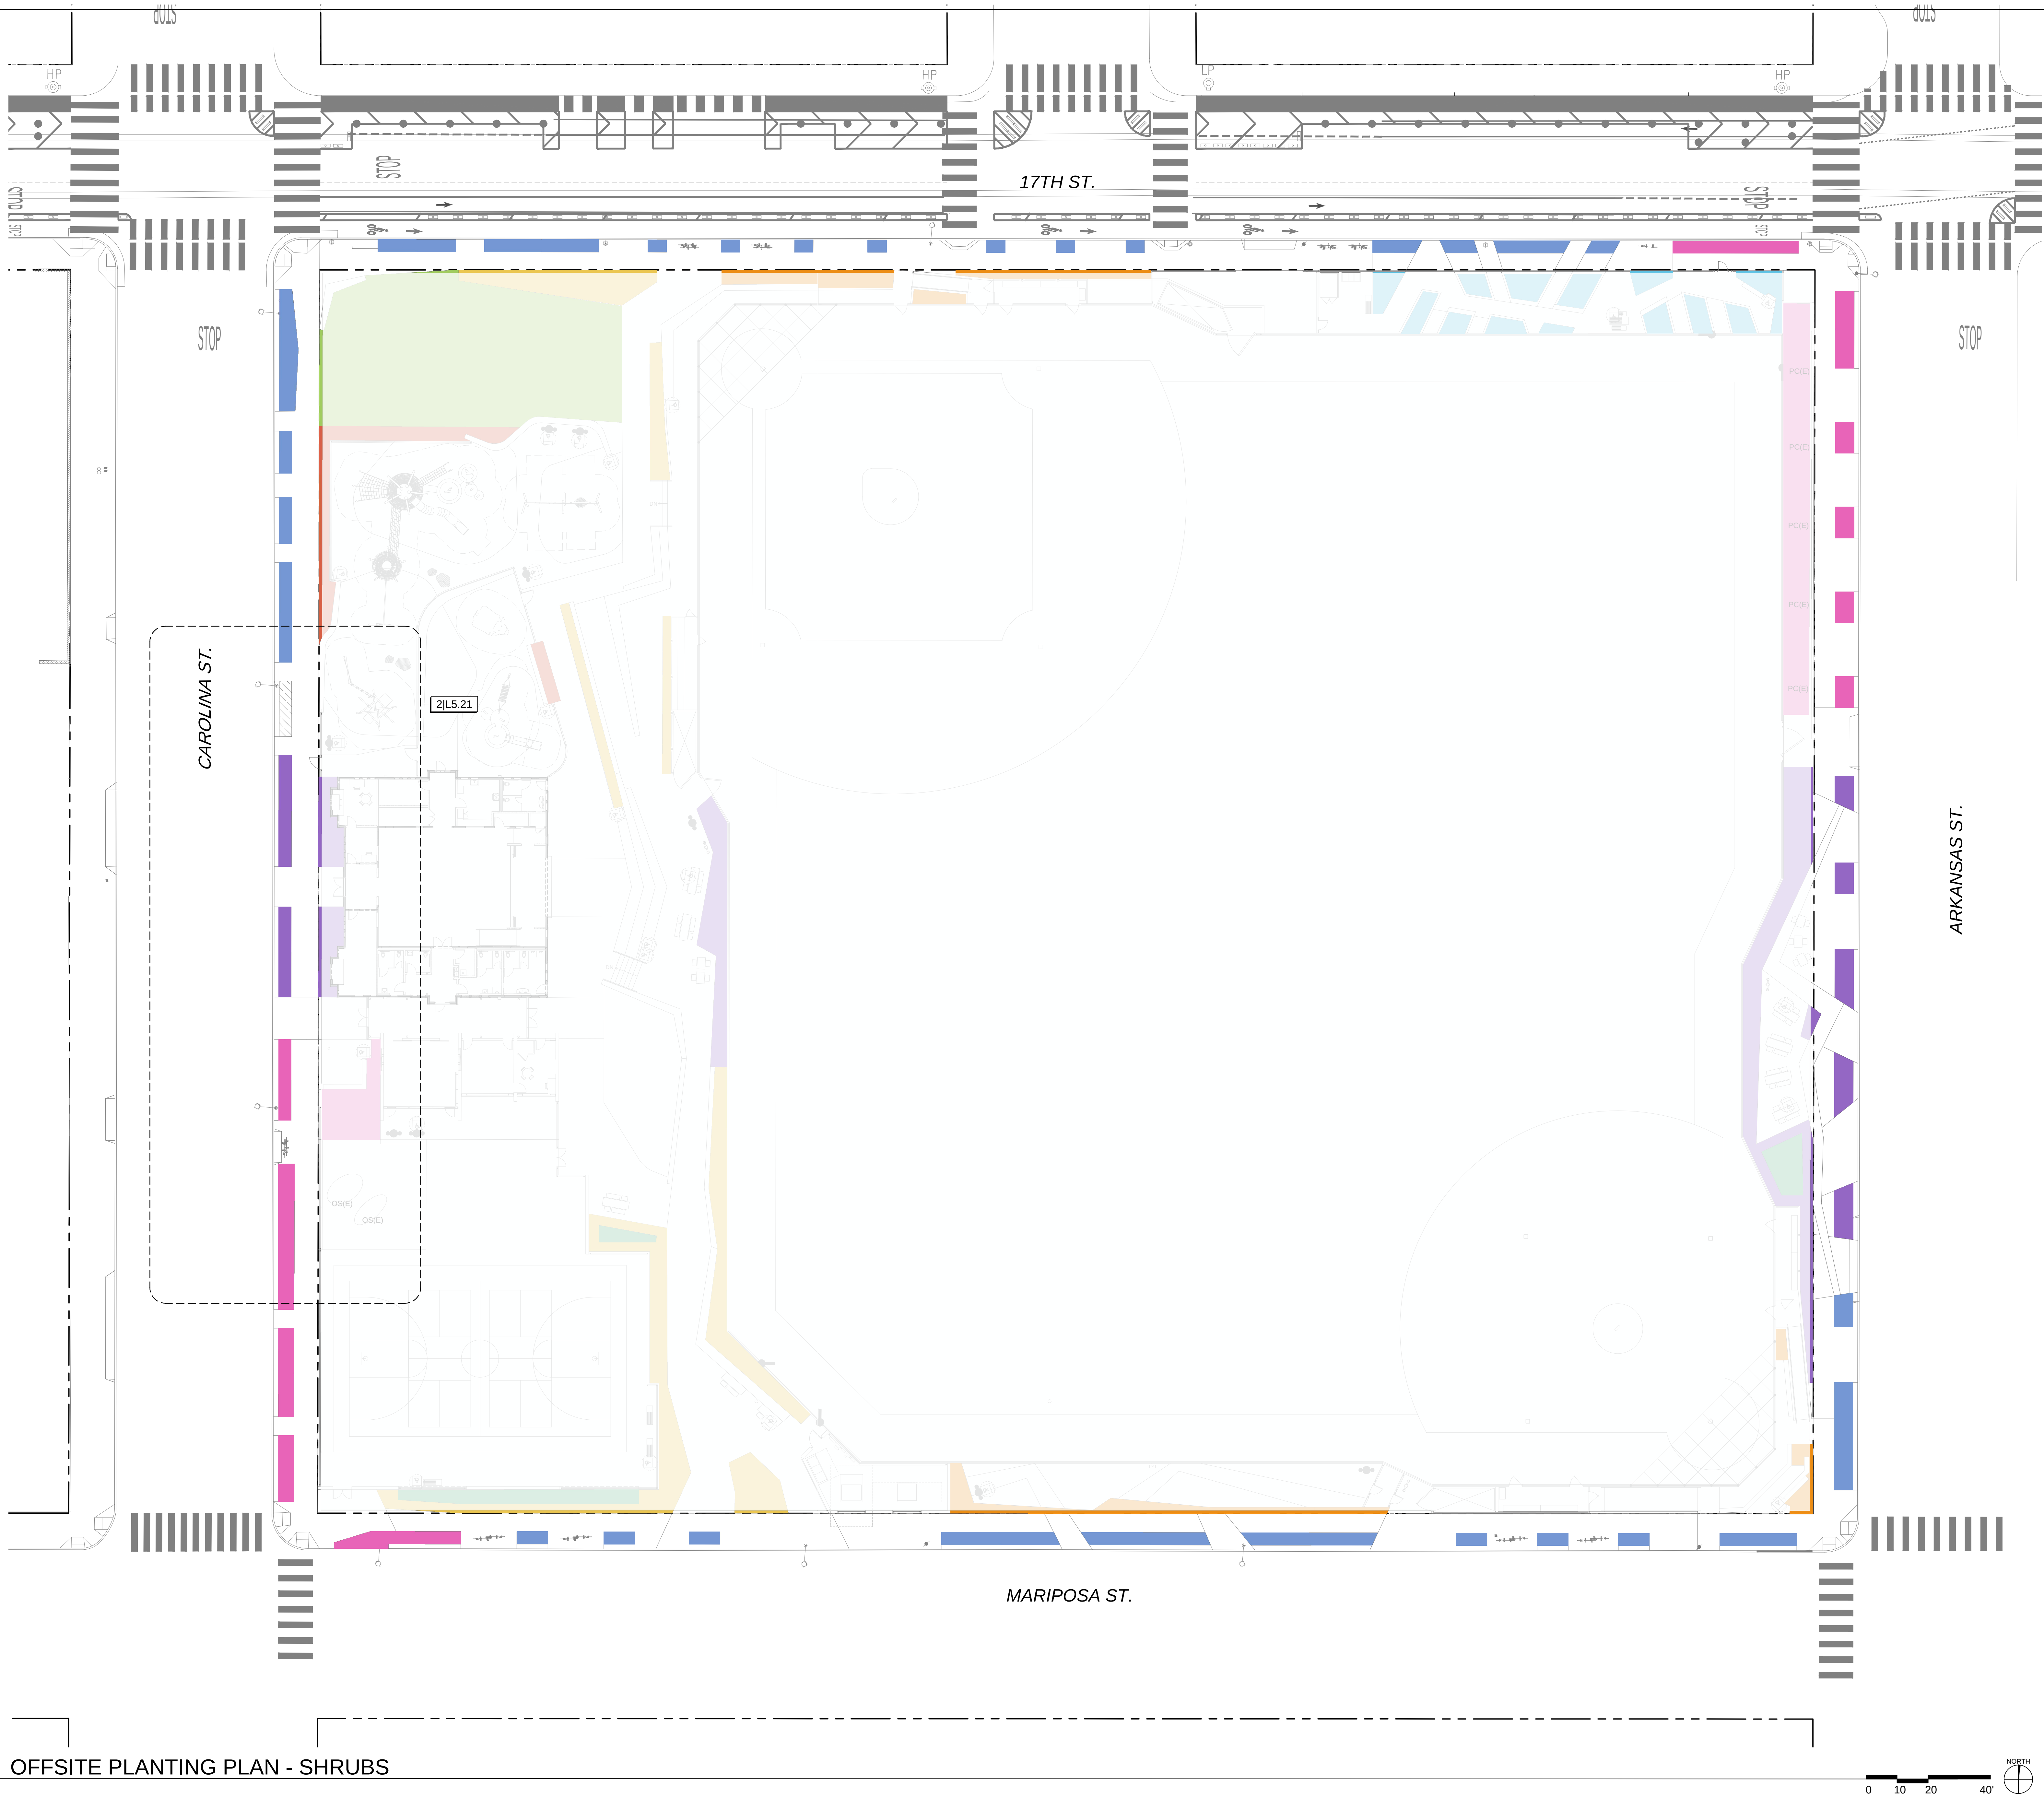

2 ADD-ALT 1 PLANTING PLAN - SHRUBS

PLANT SCHEDULE OFFSITE						
SYMBOL	AREA (SQ.FT.)	BOTANICAL / COMMON NAME	SIZE	SPACING	WATER USE	DETAIL
	0	Chondropetalum tectorum / Small Cape Rush	5 gal.	4" o.c.	Low	
		Diplacus aurantiacus / Sticky Monkeyflower	5 gal.	4" o.c.	Low	
		Juncus pallidus / Hammer's Rush	5 gal.	4" o.c.	Low	
	686	Achillea millefolium / Lavender Beauty / Lavender Beauty Common Yarrow	5 gal.	3" o.c.	Low	
		Ceanothus gloriosus / Heart's Desire / Heart's Desire Point Reyes Ceanothus	5 gal.	3" o.c.	Low	
		Verbena ilacina / Lilac Verbena	5 gal.	3" o.c.	Low	
	2234	Echium fastuosum / Blue Dwarf / Blue Dwarf Pride Of Madeira	5 gal.	3" o.c.	Low	
		Erigeron karvinskianus / Santa Barbara Daisy	5 gal.	4" o.c.	Low	
		Rosmarinus officinalis / Rosemary	5 gal.	3" o.c.	Low	
		Westringia fruticosa / Coast Rosemary	5 gal.	3" o.c.	Low	
	1408	Agave attenuata / Nova / Nova Foxtail Agave	5 gal.	4" o.c.	Low	
		Hesperaloe parviflora / Red Yucca	5 gal.	3" o.c.	Low	
		Yucca recurvifolia / Soft Leaf Yucca	5 gal.	4" o.c.	Low	

PLANT SCHEDULE OFFSITE - ALT 1						
SYMBOL	AREA (SQ.FT.)	BOTANICAL / COMMON NAME	SIZE	SPACING	WATER USE	DETAIL
	690	Chondropetalum tectorum / Small Cape Rush	5 gal.	4" o.c.	Low	
		Diplacus aurantiacus / Sticky Monkeyflower	5 gal.	4" o.c.	Low	
		Juncus pallidus / Hammer's Rush	5 gal.	4" o.c.	Low	
	1814	Achillea millefolium / Lavender Beauty / Lavender Beauty Common Yarrow	5 gal.	3" o.c.	Low	
		Ceanothus gloriosus / Heart's Desire / Heart's Desire Point Reyes Ceanothus	5 gal.	3" o.c.	Low	
		Verbena ilacina / Lilac Verbena	5 gal.	3" o.c.	Low	
	2234	Echium fastuosum / Blue Dwarf / Blue Dwarf Pride Of Madeira	5 gal.	3" o.c.	Low	
		Erigeron karvinskianus / Santa Barbara Daisy	5 gal.	4" o.c.	Low	
		Rosmarinus officinalis / Rosemary	5 gal.	3" o.c.	Low	
		Westringia fruticosa / Coast Rosemary	5 gal.	3" o.c.	Low	
	1408	Agave attenuata / Nova / Nova Foxtail Agave	5 gal.	4" o.c.	Low	
		Hesperaloe parviflora / Red Yucca	5 gal.	3" o.c.	Low	
		Yucca recurvifolia / Soft Leaf Yucca	5 gal.	4" o.c.	Low	

OWNER:



501 Stryker St
San Francisco CA 94117
p 415.831.2700
e pdinfo@sfpov.org

CLIENT:



368 Connecticut St
San Francisco CA 94117
p 415.785.2427
e friendsofjacksonpark@gmail.com

LANDSCAPE ARCHITECTURE:



2325 3rd street, suite 323
San Francisco CA 94107
p 415.323.0800
e admin@fletcherstudio.com


ARCHITECTURE:

Jackson Liles
ARCHITECTURE

+ 2325 Third Street #206
San Francisco, CA 94107
415.621.1799
www.jacksonliles.com

JACKSON PLAYGROUND IMPROVEMENT PROJECT

1645 17TH STREET
SAN FRANCISCO, CA 94107

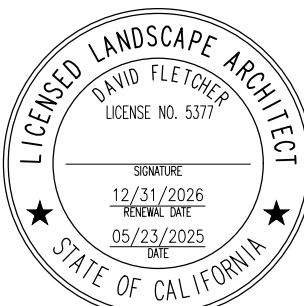

50% DESIGN DEVELOPMENT

ISSUANCE RECORD

DATE	DESCRIPTION
05.23.25	50% DD

REVISION RECORD

REV	DATE	DESCRIPTION


DATE	NO.	DRAWN	CHK
05.23.25	14-003	A.Z., J.Z.	L.E., D.F.

DRAWING TITLE:

PLANTING PLAN &
LEGEND - SHRUBS
(OFFSITE)

SHEET NO:


L5.21

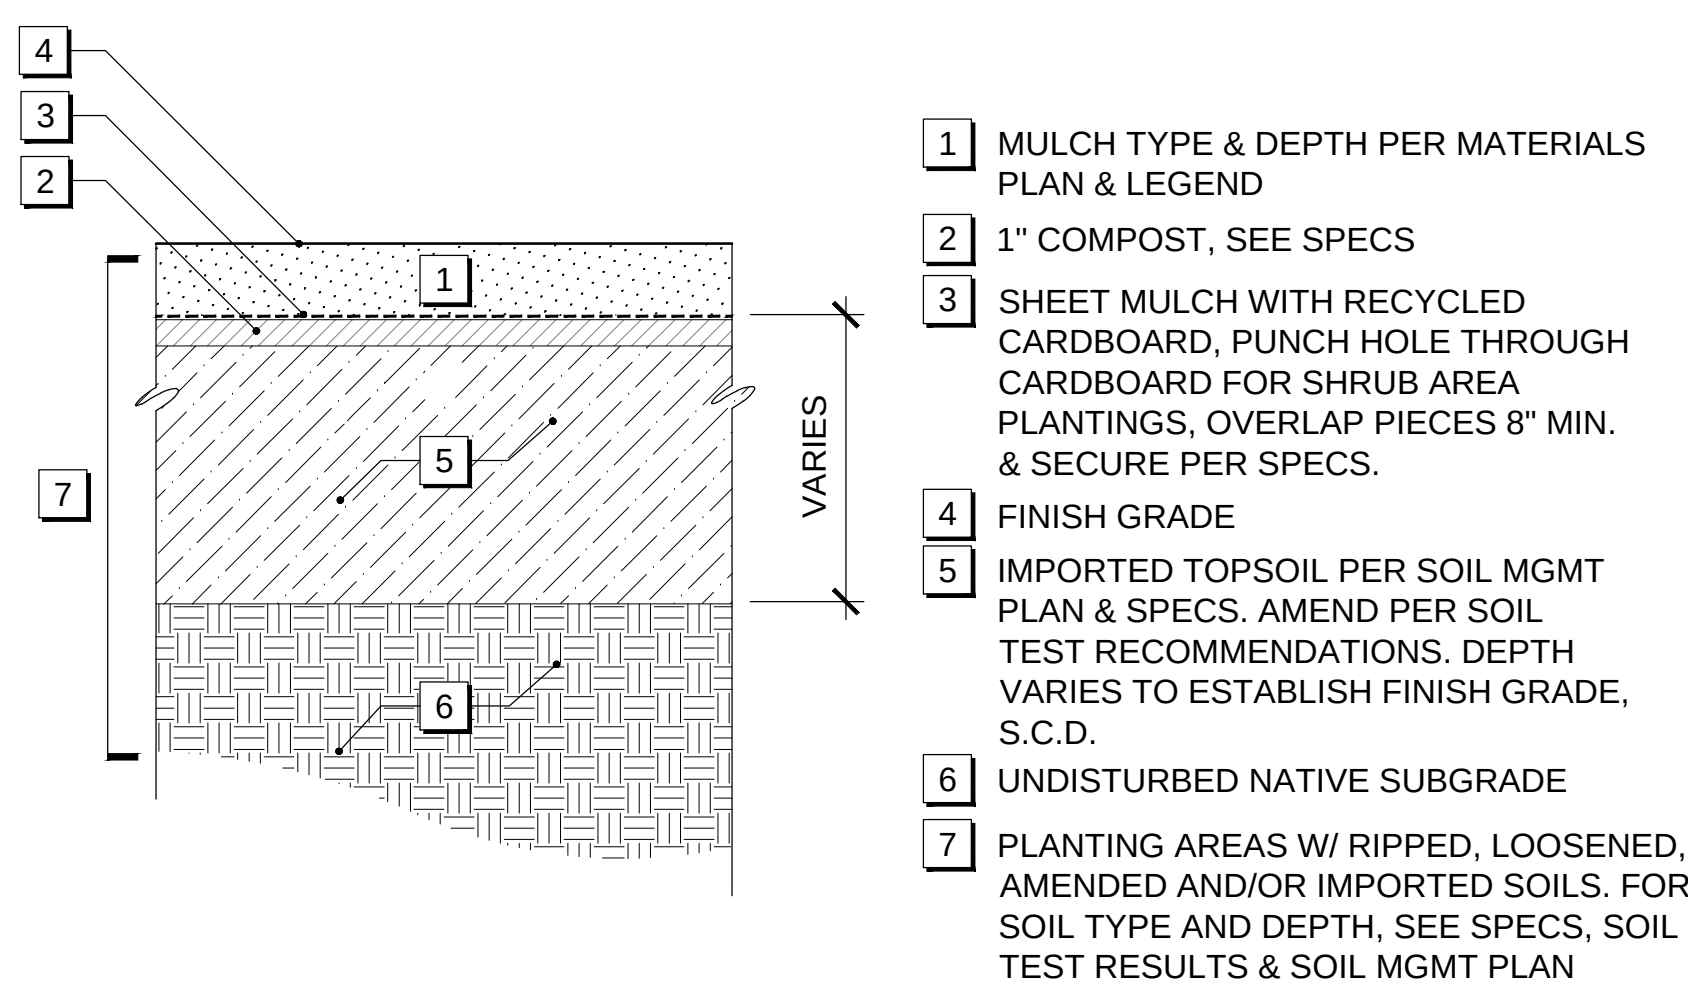


8 PLANT SOIL PREP 1 1/2" = 1'-0"

- 1 TREE PLANTING ON GRADE [5]L6.01
2 CONC SIDEWALK [1]L7.01
3 CONC CURB & GUTTER, S.C.D.
4 PLANTING AT PAVING EDGE [2]L6.01
5 JOINT TRENCH, S.C.D.
6 ROOT BARRIER, DEEP ROOT CORP. MODEL UB24-2 OR APPROVED EQ. WITH GROUND LOCKS. ROOT BARRIER SHALL BE LINEAR, 10' LONG FROM CENTERLINE OF TREE (20' OVERALL LENGTH)

- NOTES:
1. CONTRACTOR SHALL LOCATE ALL UTILITIES PRIOR TO INSTALLATION OF TREE AND AUGER HOLE FOR DRAIN SUMPS. CONTRACTOR IS RESPONSIBLE FOR ANY DAMAGE TO UTILITIES. CONTACT UNDERGROUND SERVICE ALERT (USA) @ 811 OR (800) 227-2600 AT LEAST (5) WORKING DAYS PRIOR TO BEGINNING OF EXCAVATION WORK TO LOCATE EXISTING UTILITIES.
2. BUILD SOIL BERM MIN. 4" HIGH & 2' FROM TREE TRUNK PLANTER STRIP. PROVIDE LOAM TOPSOIL NEEDED TO FORM BERM & FILL HOLES.
3. SOIL, CONCRETE & OTHER MATERIALS SPILLED ON STREET, SIDEWALK & PLANTING AREA SHALL BE CLEANED UP IMMEDIATELY BY CONTRACTOR.
4. PVC ROOT BARRIER MFR. & MODEL PER SPECS, FOR LOCATIONS SEE LAYOUT PLAN.
5. PROVIDE ROOT BARRIER FOR ANY TREE LOCATED WITHIN 5' OF CURB, PAVING OR WALL PER CITY OF SAN RAMON STANDARD DETAIL L-5

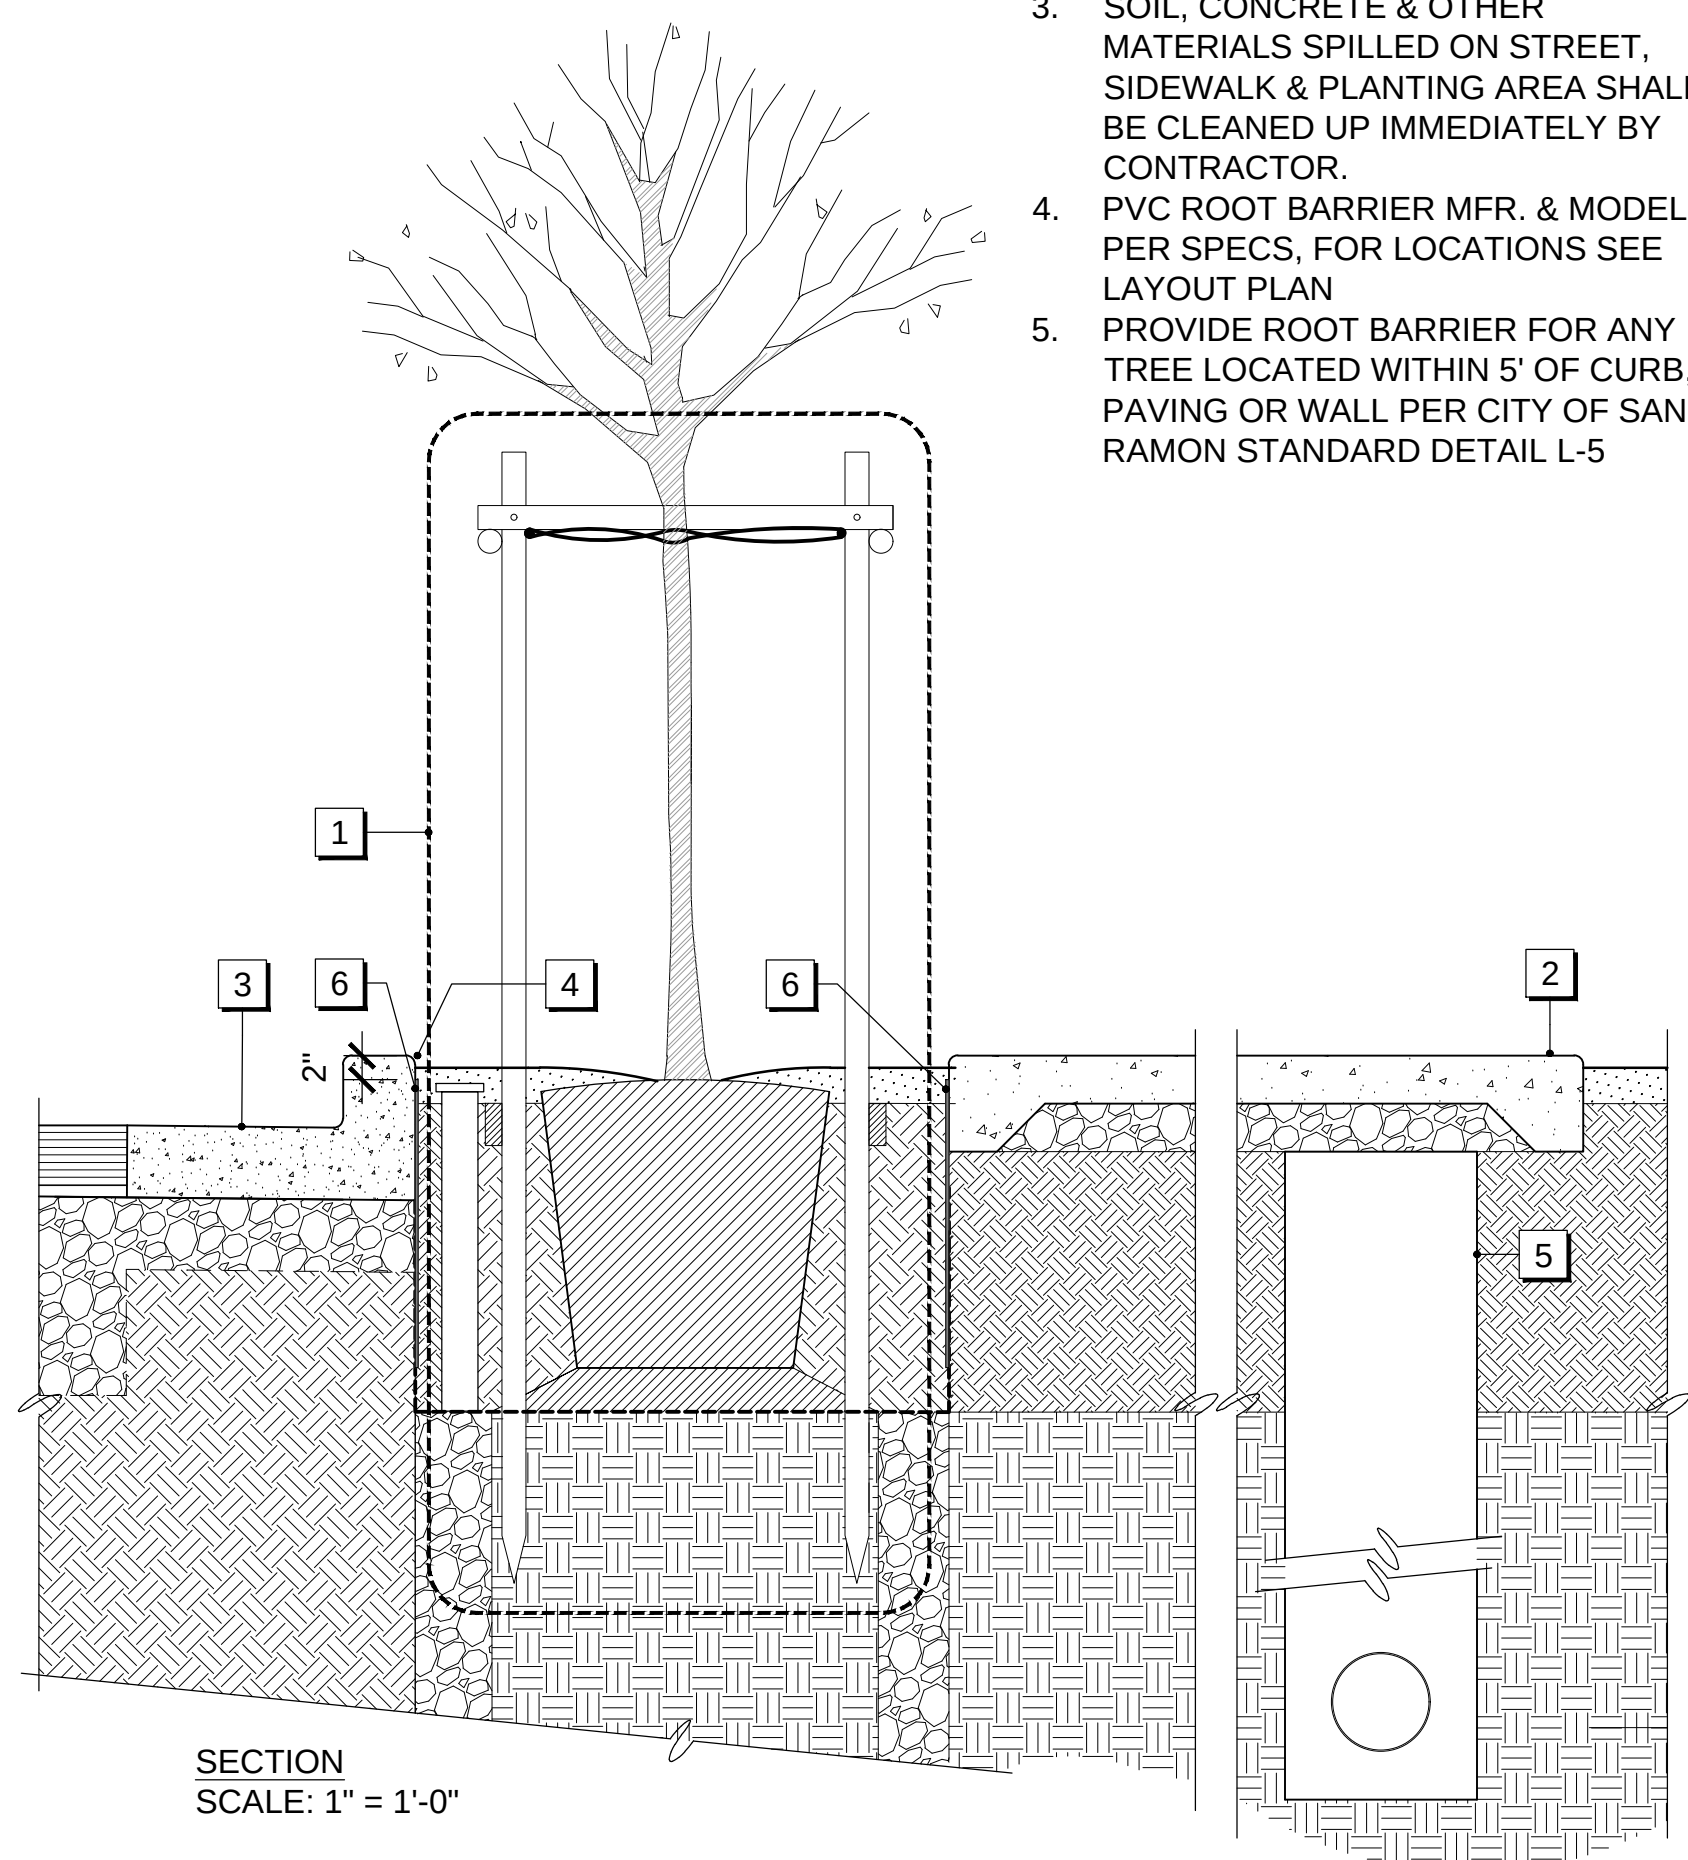

7 STREET TREE PLANTING 3/4" = 1'-0"

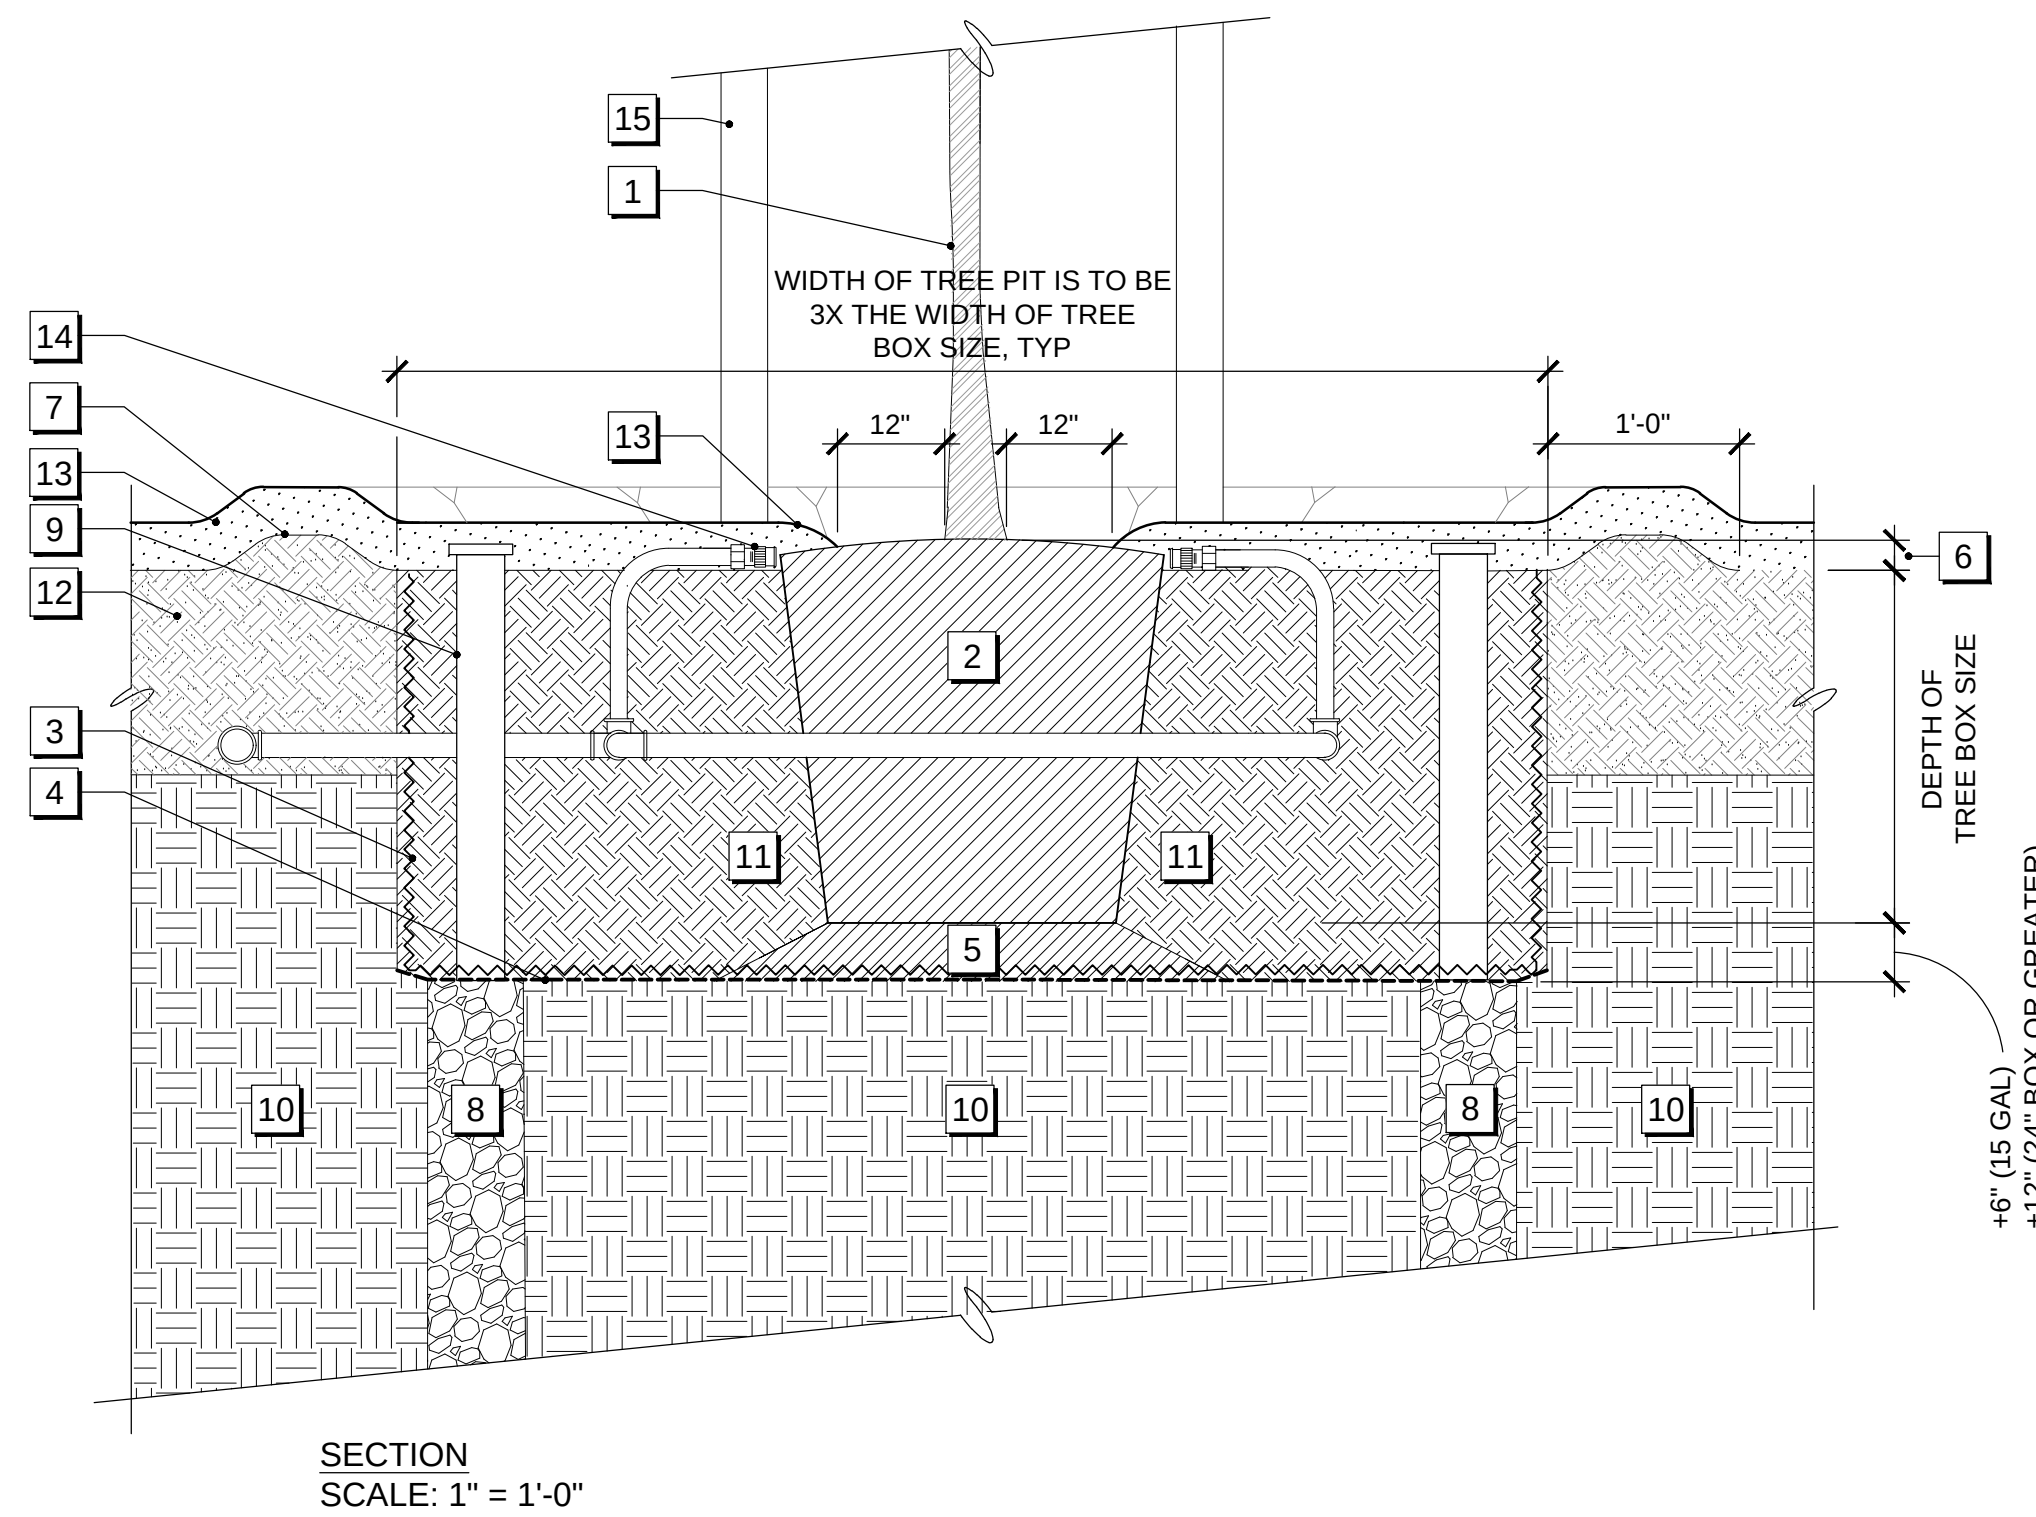

6 TREE ON GRADE - SECTION 1" = 1'-0"

- 1 TREE PLANTING, SEE PLANTING PLAN FOR TYPE
2 ROOTBALL
3 EXCAVATE THE TREE PIT 3X THE SIZE OF THE ROOT BALL & SCARIFY THE BOTTOM AND SIDES OF THE TREE PITS, TYP.
4 MARKER FABRIC, IF REQUIRED BY GEOTECHNICAL OR SOIL TEST RESULTS
5 90% COMPACTED EARTHEN MOUND TO PREVENT SETTLEMENT
6 CONTRACTOR SHALL REMOVE EXCESS FILL FROM TOP OF ROOT BALL IF PRESENT. SET CROWN OF ROOTBALL 2" HIGHER THAN ADJACENT FINISHED GRADE AND PROVIDE WATERING BASIN DIA.
7 4" MIN. HEIGHT WATERING BERM, 12" WIDER THAN ROOTBALL DIA.
8 DRAIN SUMPS IN SIZE & QUANTITY SHOWN ON THE TABLE. LINE SUMPS W/ GEOTEXTILE FABRIC AND FILL W/ 3/4" DRAIN ROCK & LOCATE IN THE CORNERS OF THE TREE PIT AS SHOWN IN PLAN DETAIL. [5]L6.01
9 DRAINAGE INSPECTION TUBE: 4" DIA X DEPTH OF ROOTBALL PERFORATED PVC PIPE WRAPPED W/FILTER FABRIC W/ THREADED CAP (COLOR-BLACK), PROVIDE (1) TUBE AT EACH SUMP
10 NATIVE UNDISTURBED SOIL
11 AMENDED SOIL BACKFILL AT TREE PIT PER SOIL TEST RECOMMENDATIONS, PLACE AMENDED BACKFILL SOIL IN 6" LIFTS. TAMP & WATER BETWEEN LIFTS. DO NOT INSTALL ORGANIC AMENDMENTS BELOW THE TOP 14" OF SOIL
12 PLANTING AREAS W/ RIPPED, LOOSENEED, AMENDED AND/OR IMPORTED SOILS. FOR SOIL TYPE AND DEPTH, SEE SPECS, SOIL TEST RESULTS AND SOIL MGMT. PLAN [1]L8.10 [1]L8.11 [2]L8.11
13 MULCH TYPE & DEPTH PER MATERIALS PLAN & LEGEND. MAINTAIN 12" CLR FROM TRUNK TYP.
14 TREE IRRIGATION BUBBLER, MIN. 2 PER TREE, TYP. SEE IRRIGATION DRAWINGS
15 TREE STAKING VARIES BY SPECIES, REFER TO PLANTING PLAN & SCHEDULE FOR TYPE [1]L5.10 [1]L5.11 [2]L5.11


- NOTES:
REFER TO GENERAL TREE PLANTING NOTES PRIOR TO INSTALLING TREE PLANTING.

DRAINAGE SUMP TABLE		
TREE SIZE	QTY. OF SUMPS REQUIRED	SUMP SIZE
24" BOX OR SMALLER	2	6" DIA. X 4'-0" DEEP OR TO DEPTH WHERE WATER DRAINS WITHIN AN 8 HOUR PERIOD
36" TO 60" BOX	4	
72" BOX OR LARGER	5	


- 1 TREE ROOTBALL, SEE PLANTING PLAN FOR TYPE & SIZE
2 DRAIN SUMPS. PROVIDE QUANTITY & SIZES AS SHOWN IN THE DRAINAGE SUMP TABLE. LOCATE IN CORNERS OF THE TREE PIT AS SHOWN IN THE PLAN DETAIL. LINE SUMPS WITH GEOTEXTILE FABRIC AND FILL WITH 3/4" DRAIN ROCK
3 ADDITIONAL DRAIN SUMP & INSPECTION TUBE, WHERE REQUIRED, REFER TO DRAINAGE SUMP TABLE. PLACE JUST OUTSIDE OF ROOTBALL ON DOWNHILL SIDE.
4 TREE STAKING & TYING VARIES BY SPECIES, REFER TO PLANTING PLAN & SCHEDULE FOR TYPE [1]L5.10 [1]L5.11 [2]L5.11
5 EXCAVATE THE TREE PIT 3X THE SIZE OF THE ROOT BALL & SCARIFY THE BOTTOM & SIDES OF THE TREE PIT, TYP.
6 HOLD MULCH 12" FROM THE CROWN
7 TREE PLANTING ON GRADE [6]L6.01
8 DRAINAGE INSPECTION TUBE: 4" DIA X DEPTH OF ROOTBALL PERFORATED PVC PIPE WRAPPED W/FILTER FABRIC W/ THREADED CAP (COLOR-BLACK), PROVIDE (1) TUBE AT EACH SUMP
9 TREE IRRIGATION BUBBLER, (2) MIN. PER TREE, TYP. SEE IRRIGATION DRAWINGS
10 IRRIGATION LATERAL LINE, SEE IRRIGATION DRAWINGS

- NOTES:
1. REFER TO GENERAL TREE PLANTING NOTES PRIOR TO INSTALLING TREE PLANTING

6 TREE ON GRADE - PLAN 1" = 1'-0"

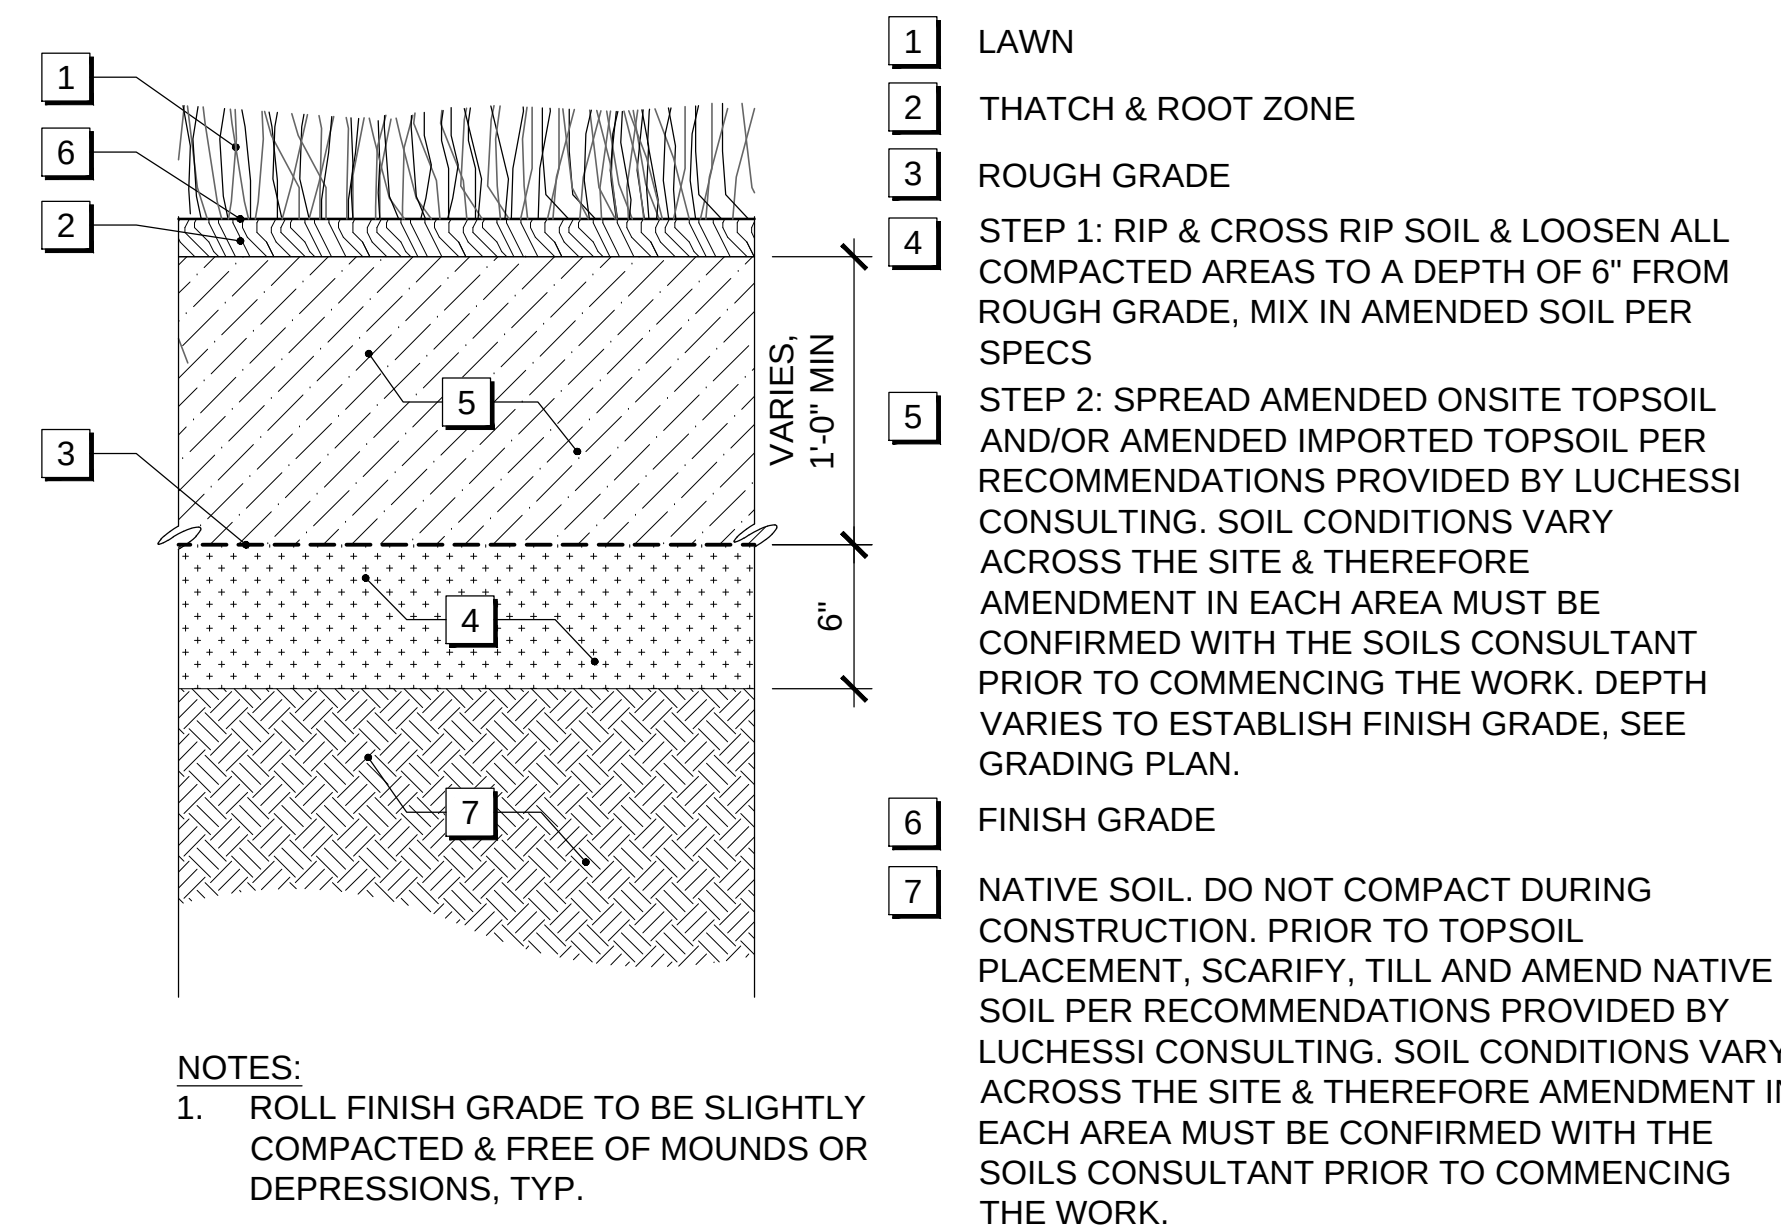


4 LAWN SOIL PREP 1 1/2" = 1'-0"

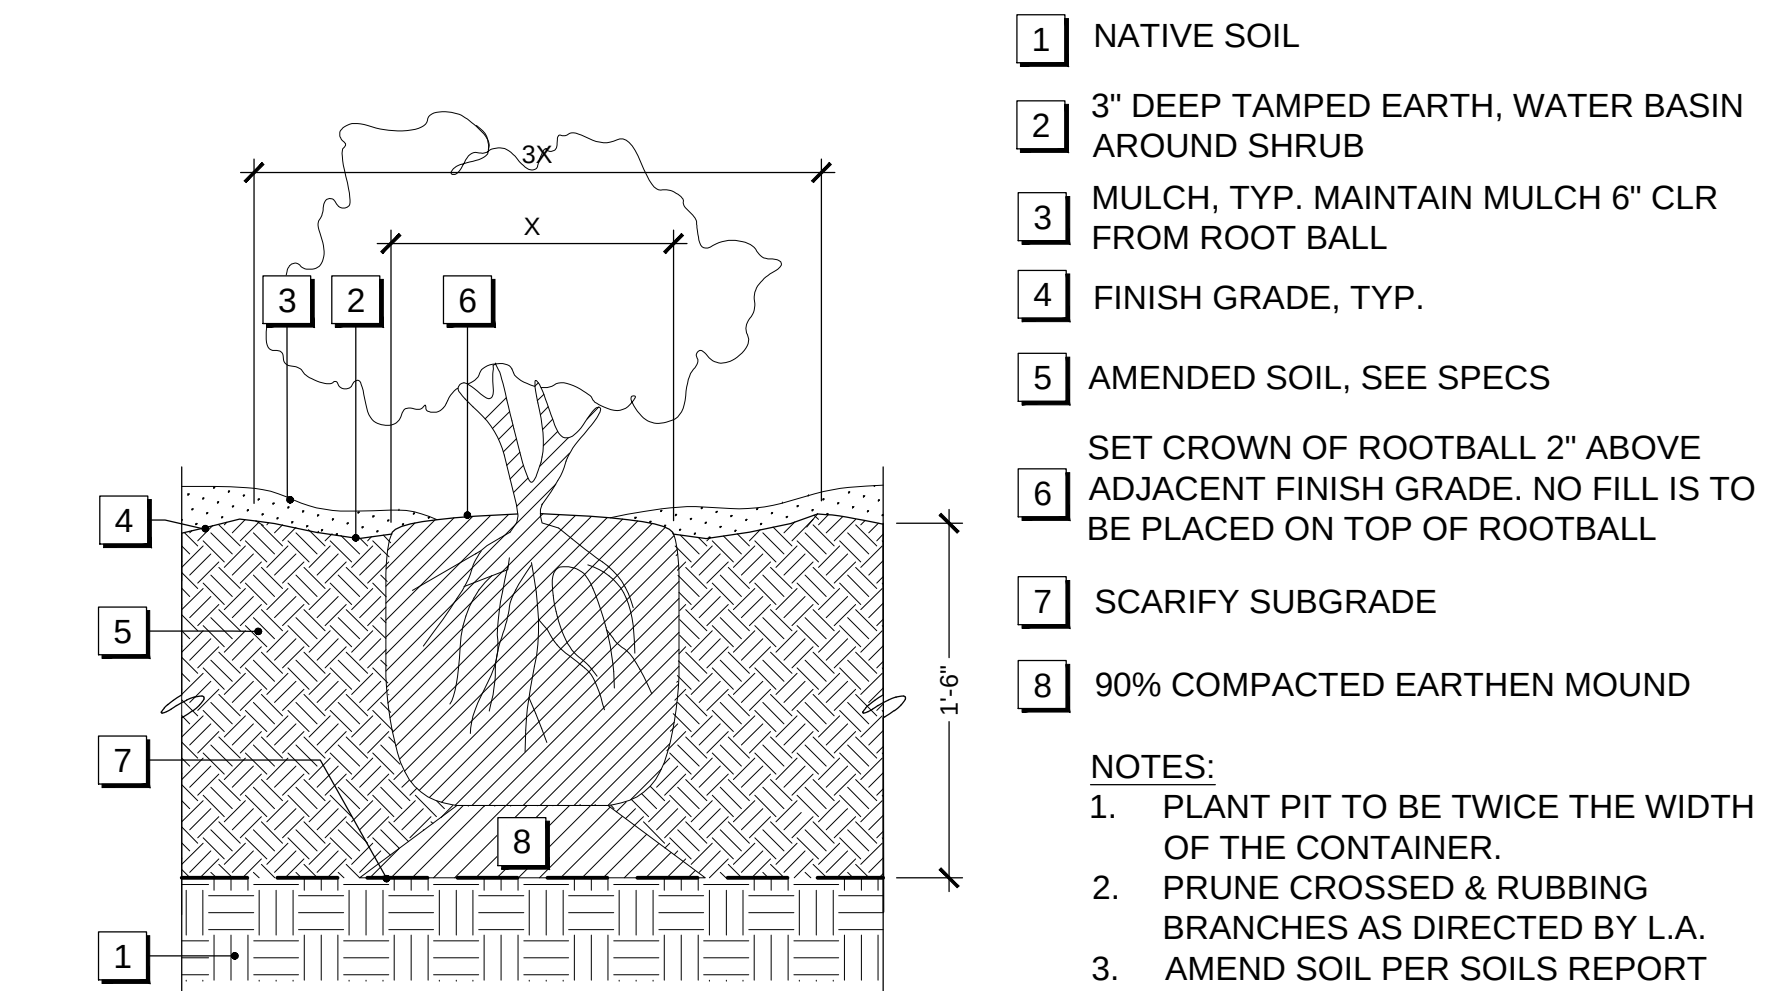


- NOTES:
1. PLANT PIT TO BE TWICE THE WIDTH OF THE CONTAINER.
2. PRUNE CROSSED & RUBBING BRANCHES AS DIRECTED BY L.A.
3. AMEND SOIL PER SOILS REPORT

3 SHRUB PLANTING AT GRADE 3/4" = 1'-0"

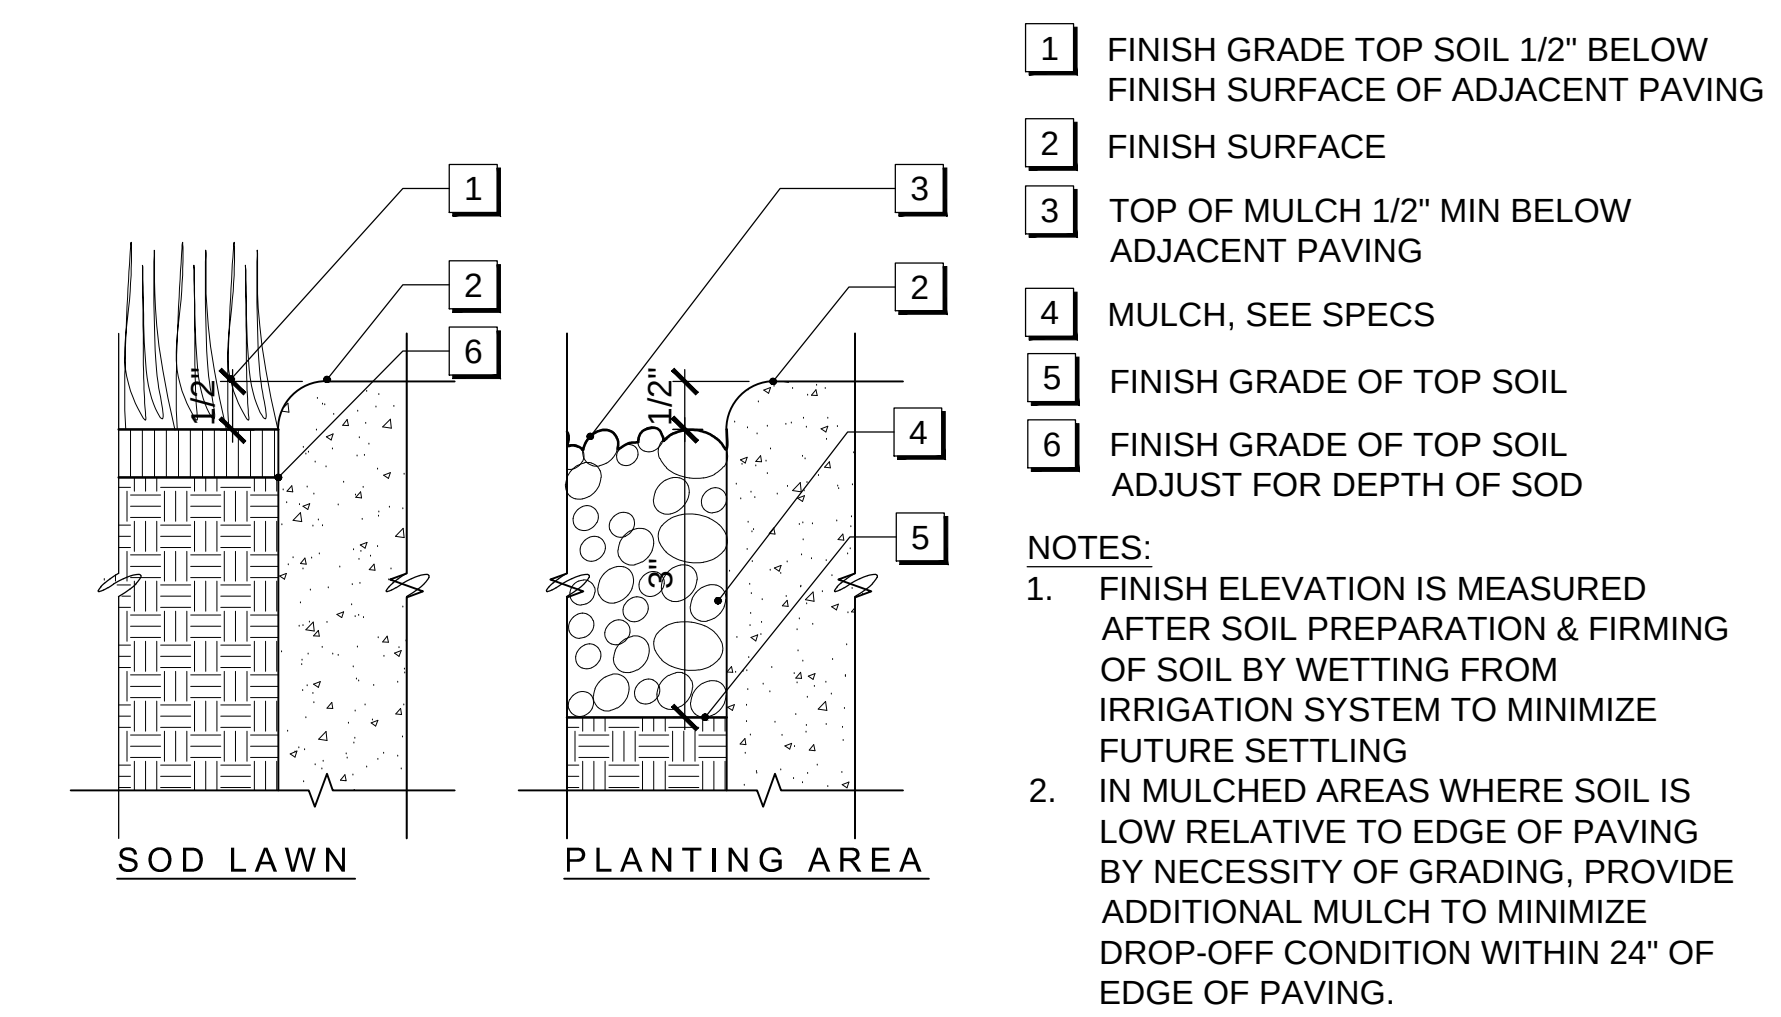

- NOTES:
1. FINISH ELEVATION IS MEASURED AFTER SOIL PREPARATION & FIRMING OF SOIL BY WETTING FROM IRRIGATION SYSTEM TO MINIMIZE FUTURE SETTLING
2. IN MULCHED AREAS WHERE SOIL IS LOW RELATIVE TO EDGE OF PAVING BY NECESSITY OF GRADING, PROVIDE ADDITIONAL MULCH TO MINIMIZE DROP-OFF CONDITION WITHIN 24" OF EDGE OF PAVING.

2 GRADE @ EDGE OF PAVING 6" = 1'-0"

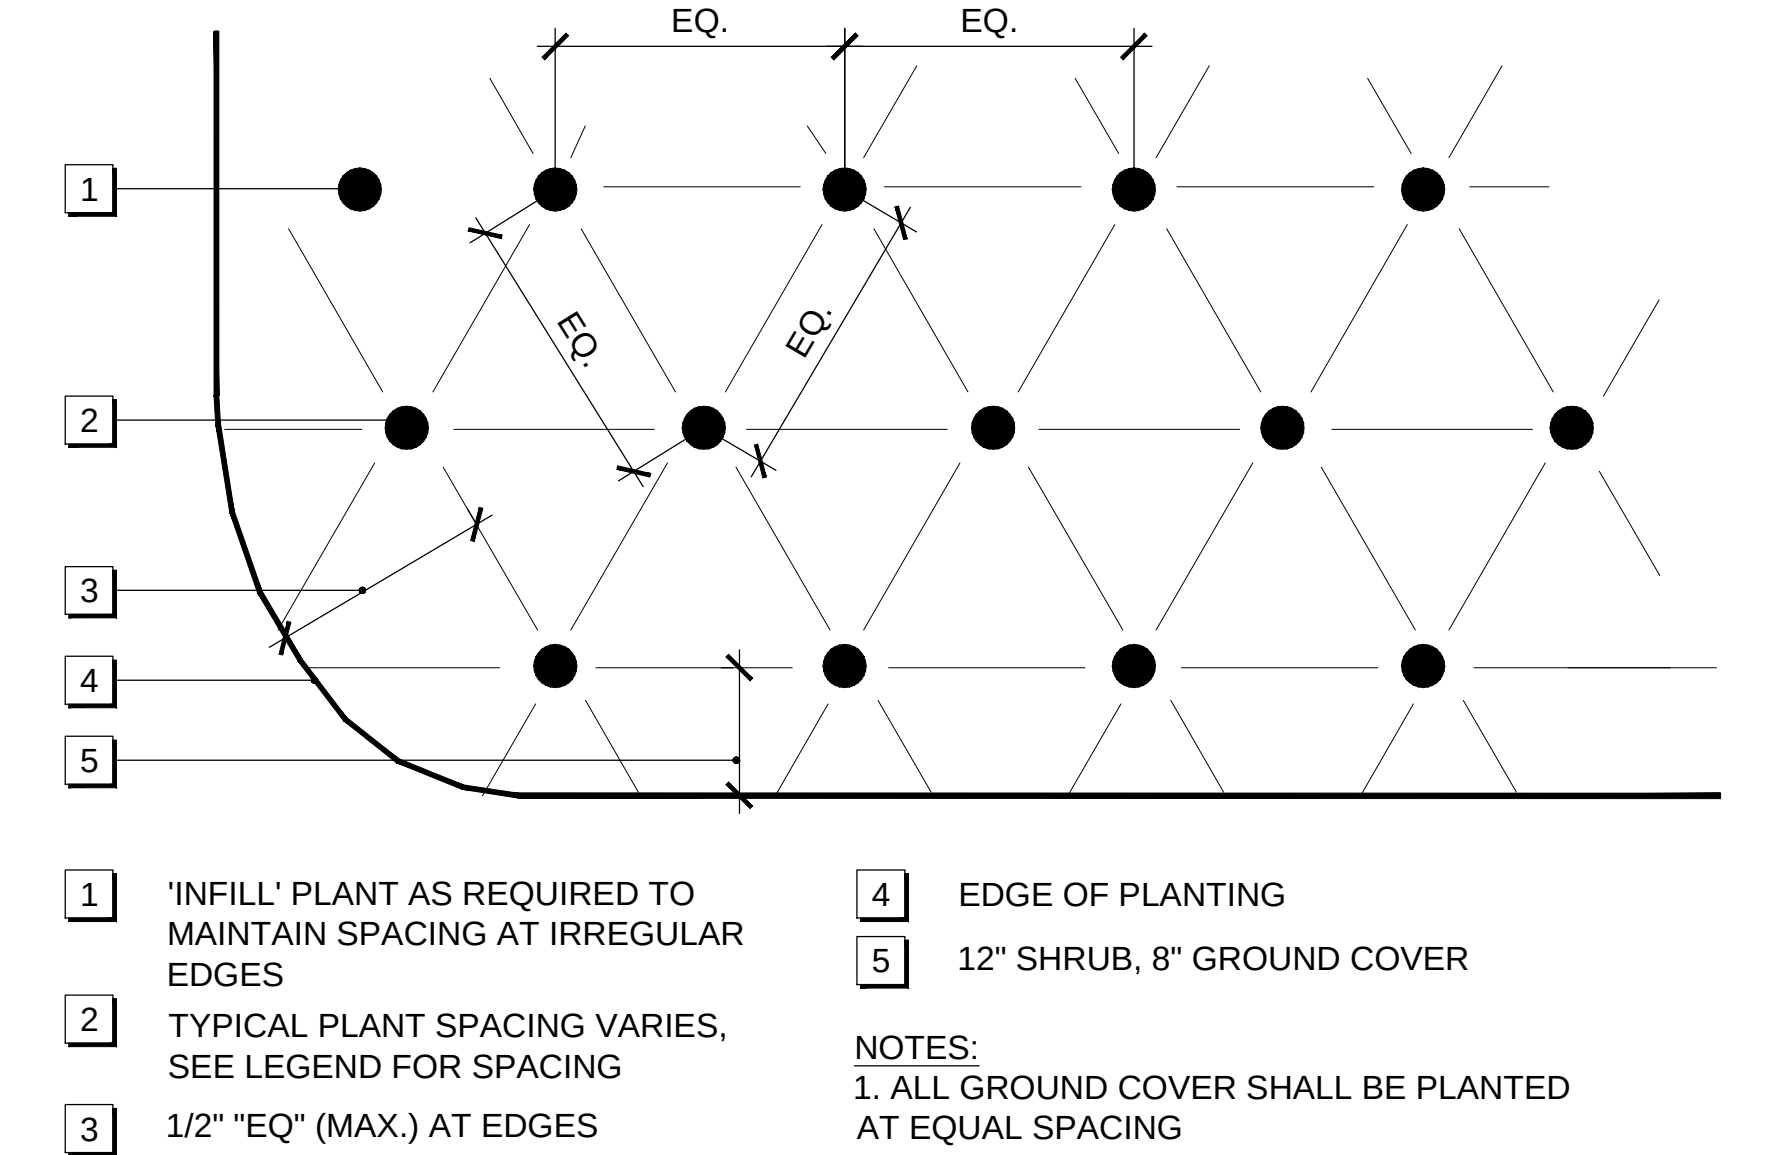

- NOTES:
1. ALL GROUND COVER SHALL BE PLANTED AT EQUAL SPACING

1 PLANT SPACING 1" = 1'-0"

OWNER:



501 Slattery St
San Francisco CA 94117
p 415.881.2700
e pdinfo@sfpov.org

CLIENT:



368 Connecticut St
San Francisco CA 94107
p 415.785.2427
e friends@jacksonpark@gmail.com

LANDSCAPE ARCHITECTURE:



2325 3rd street, suite 323
San Francisco CA 94107
p 415.323.0869
e admin@fletcherstudio.com

ARCHITECTURE:

Jackson Liles
ARCHITECTURE

2325 Third Street #206
San Francisco, CA 94107
415.621.1799

www.jacksonliles.com

JACKSON PLAYGROUND IMPROVEMENT PROJECT

1645 17TH STREET
SAN FRANCISCO, CA 94107



50% DESIGN DEVELOPMENT

ISSUANCE RECORD

DATE	DESCRIPTION
05.23.25	50% DD

REVISION RECORD

REV	DATE	DESCRIPTION
-----	------	-------------


DATE	NO.	DRAWN	CHD
05.23.25	14-003	A.Z., J.Z.	L.E., D.F.

DRAWING TITLE:


CONSTRUCTION DETAILS - PAVING

SHEET NO:


L7.01

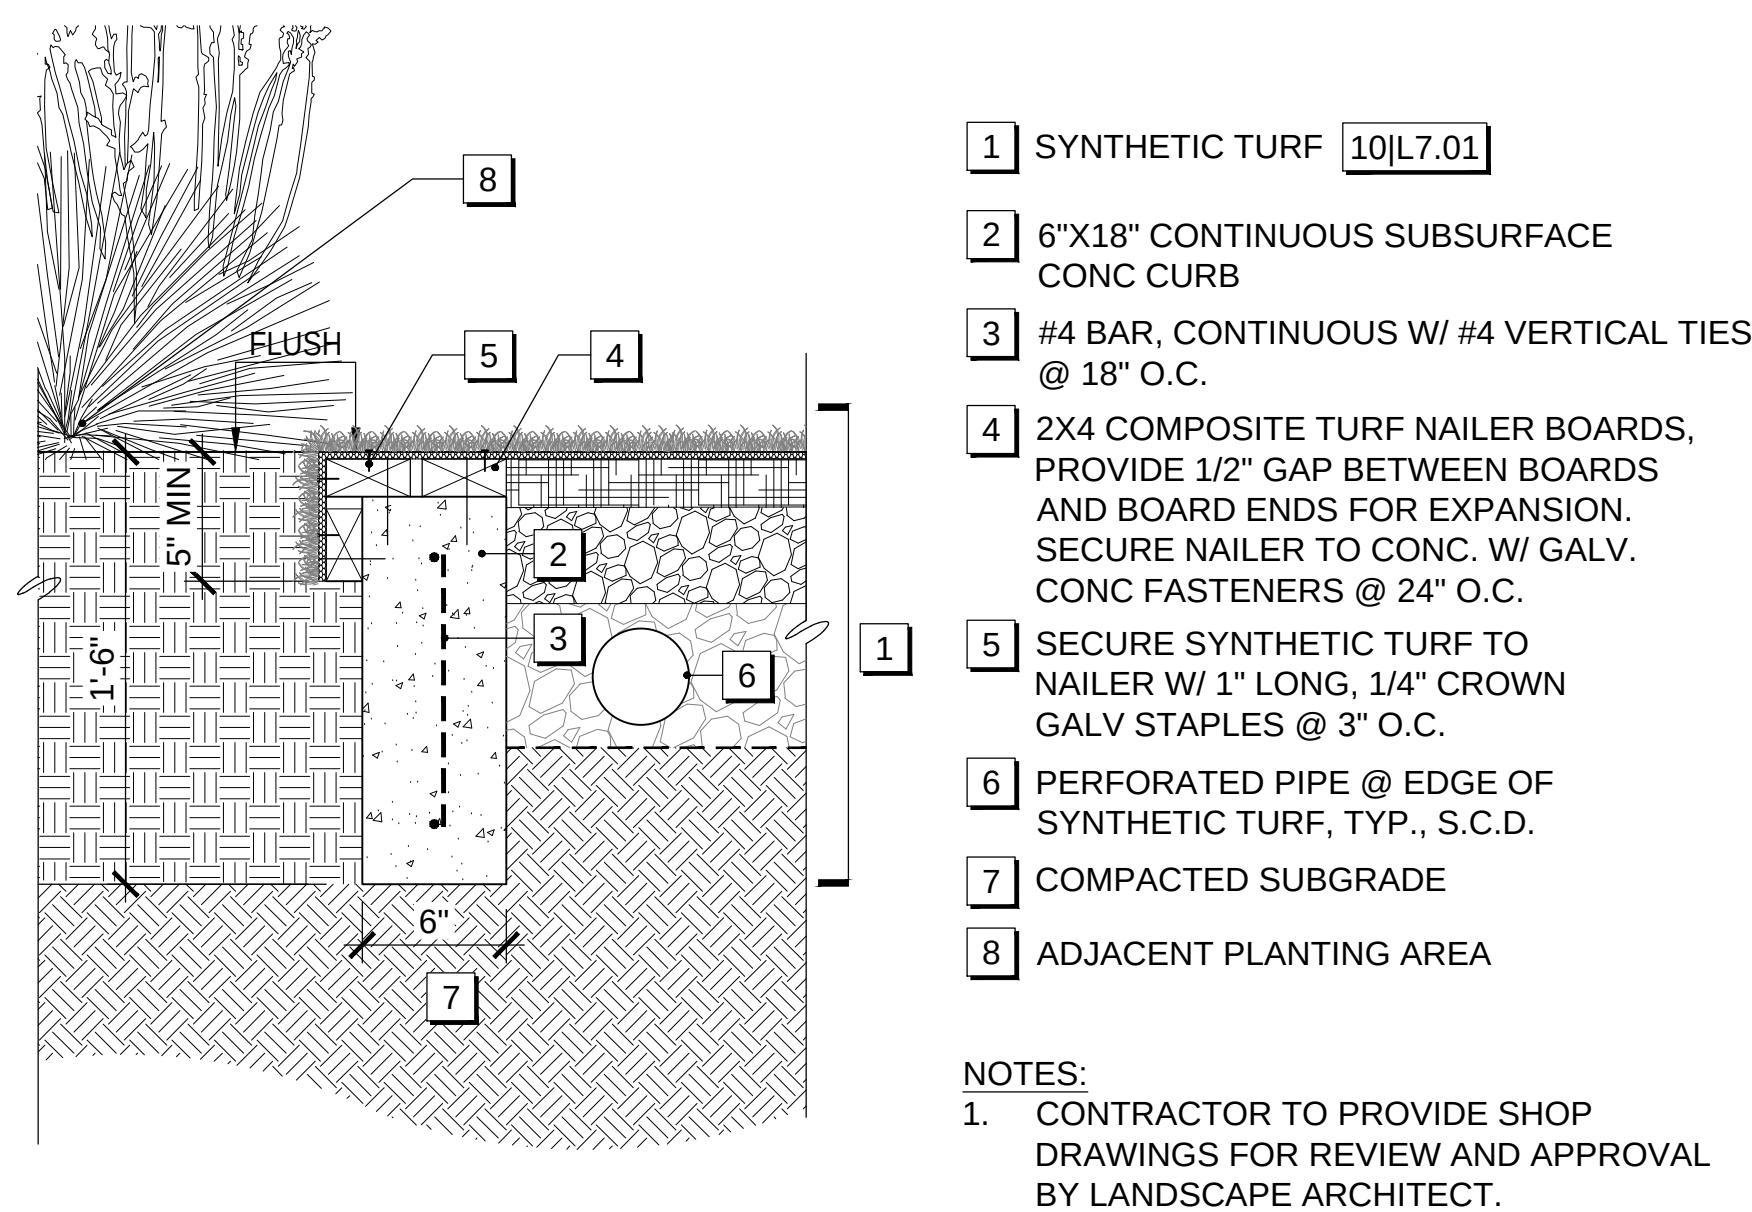


12 SYNTHETIC TURF @ PLANTING 1 1/2" = 1'-0"

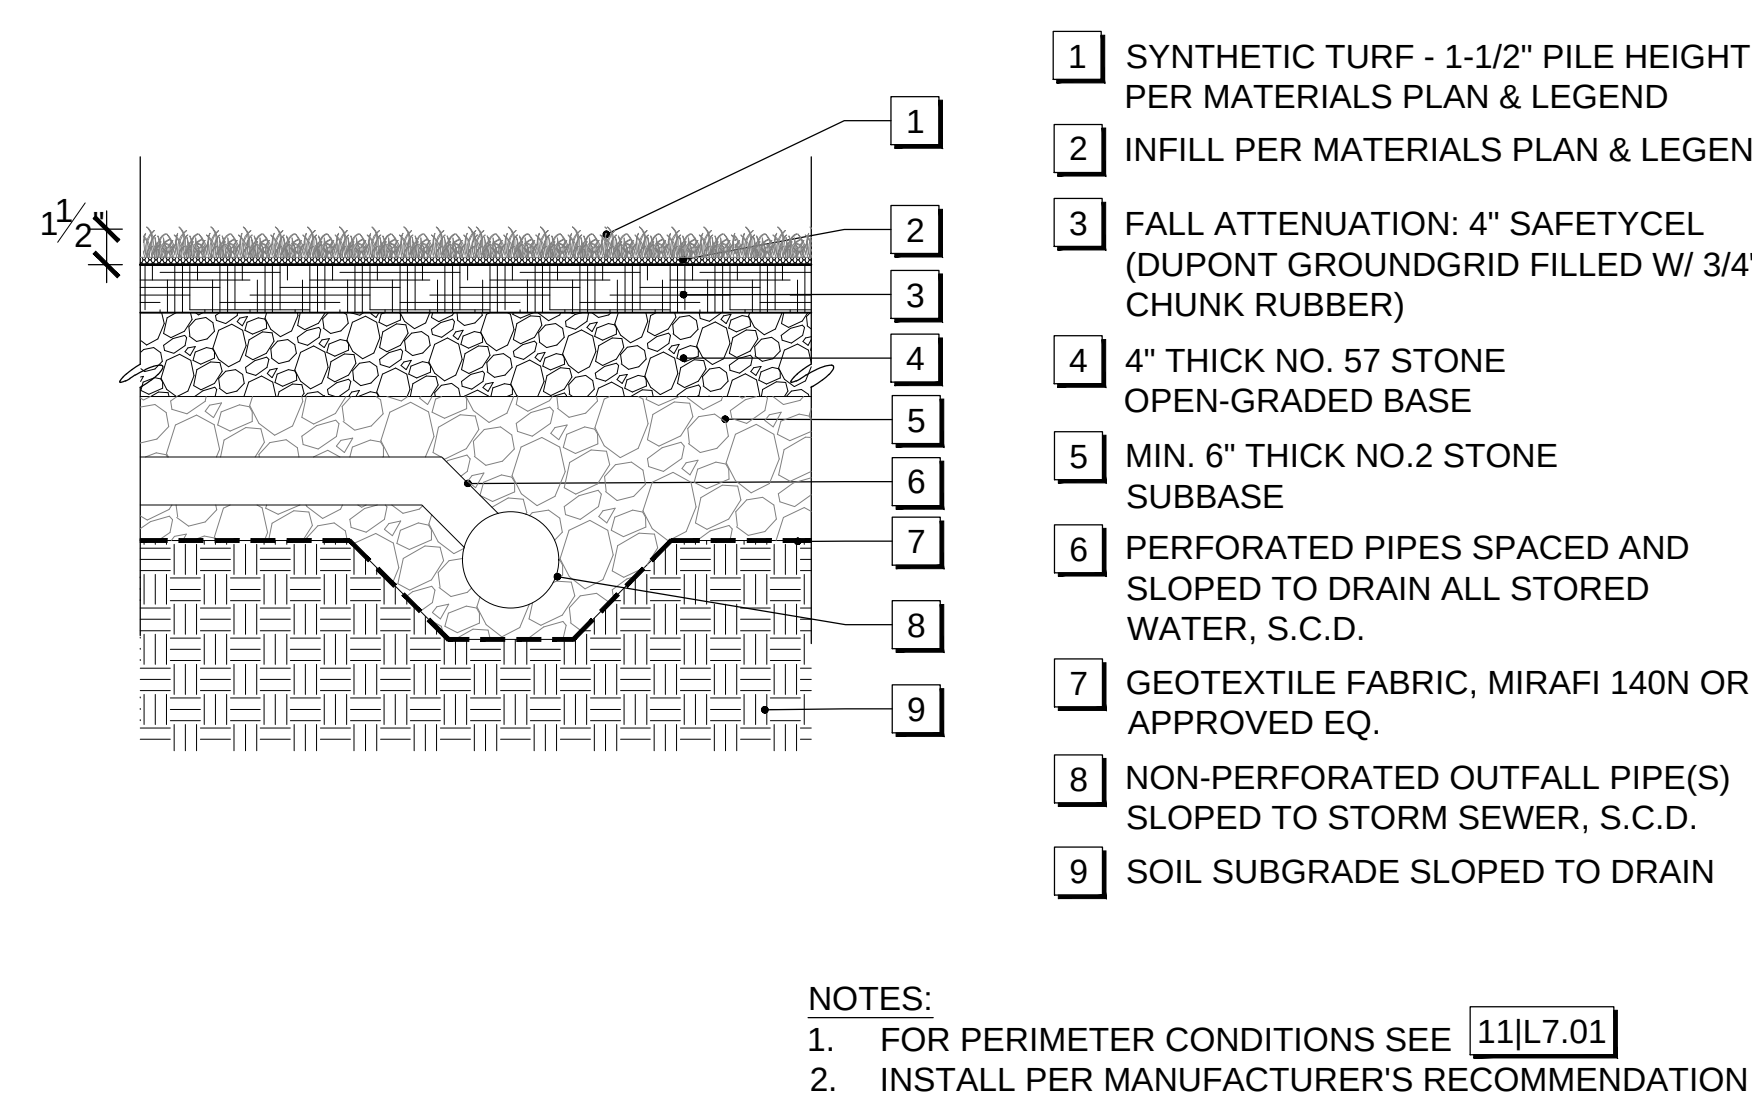

14 SYNTHETIC TURF MOUND DETAIL 3/8" = 1'-0"

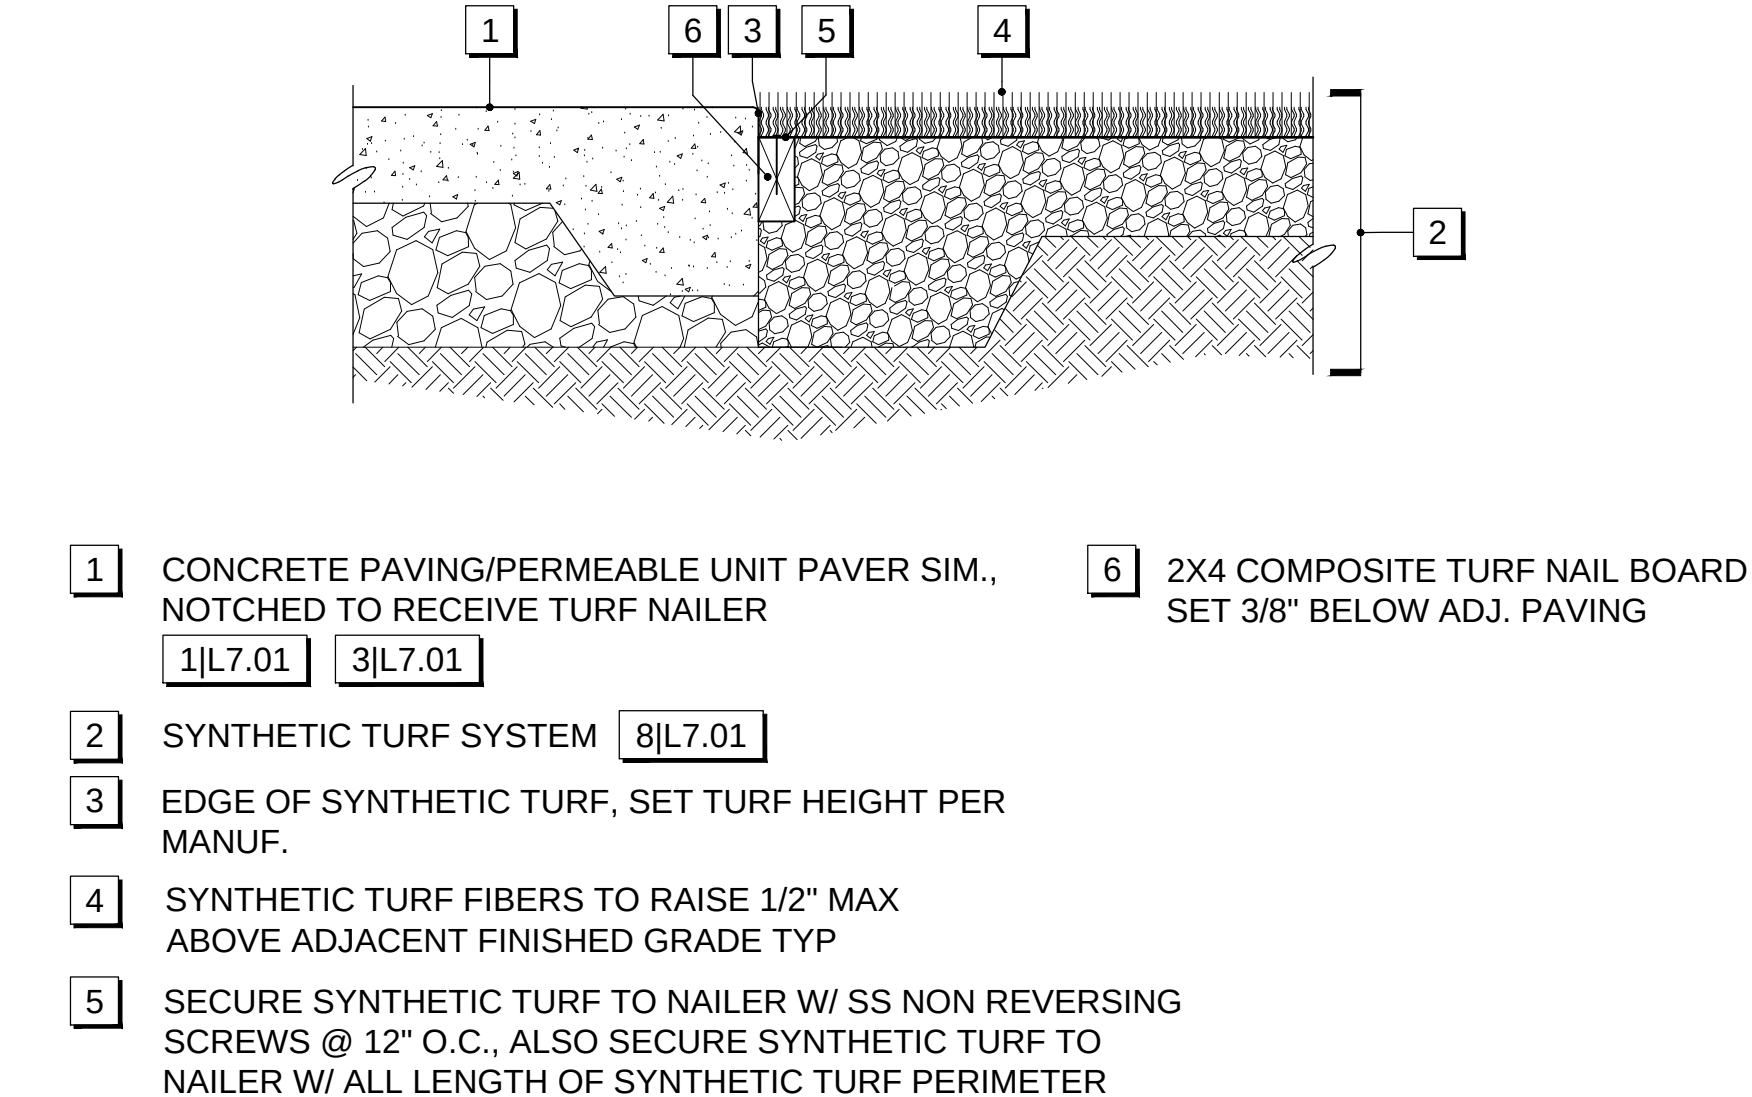


13 SYNTHETIC TURF @ CONC SITE WALL 1 1/2" = 1'-0"

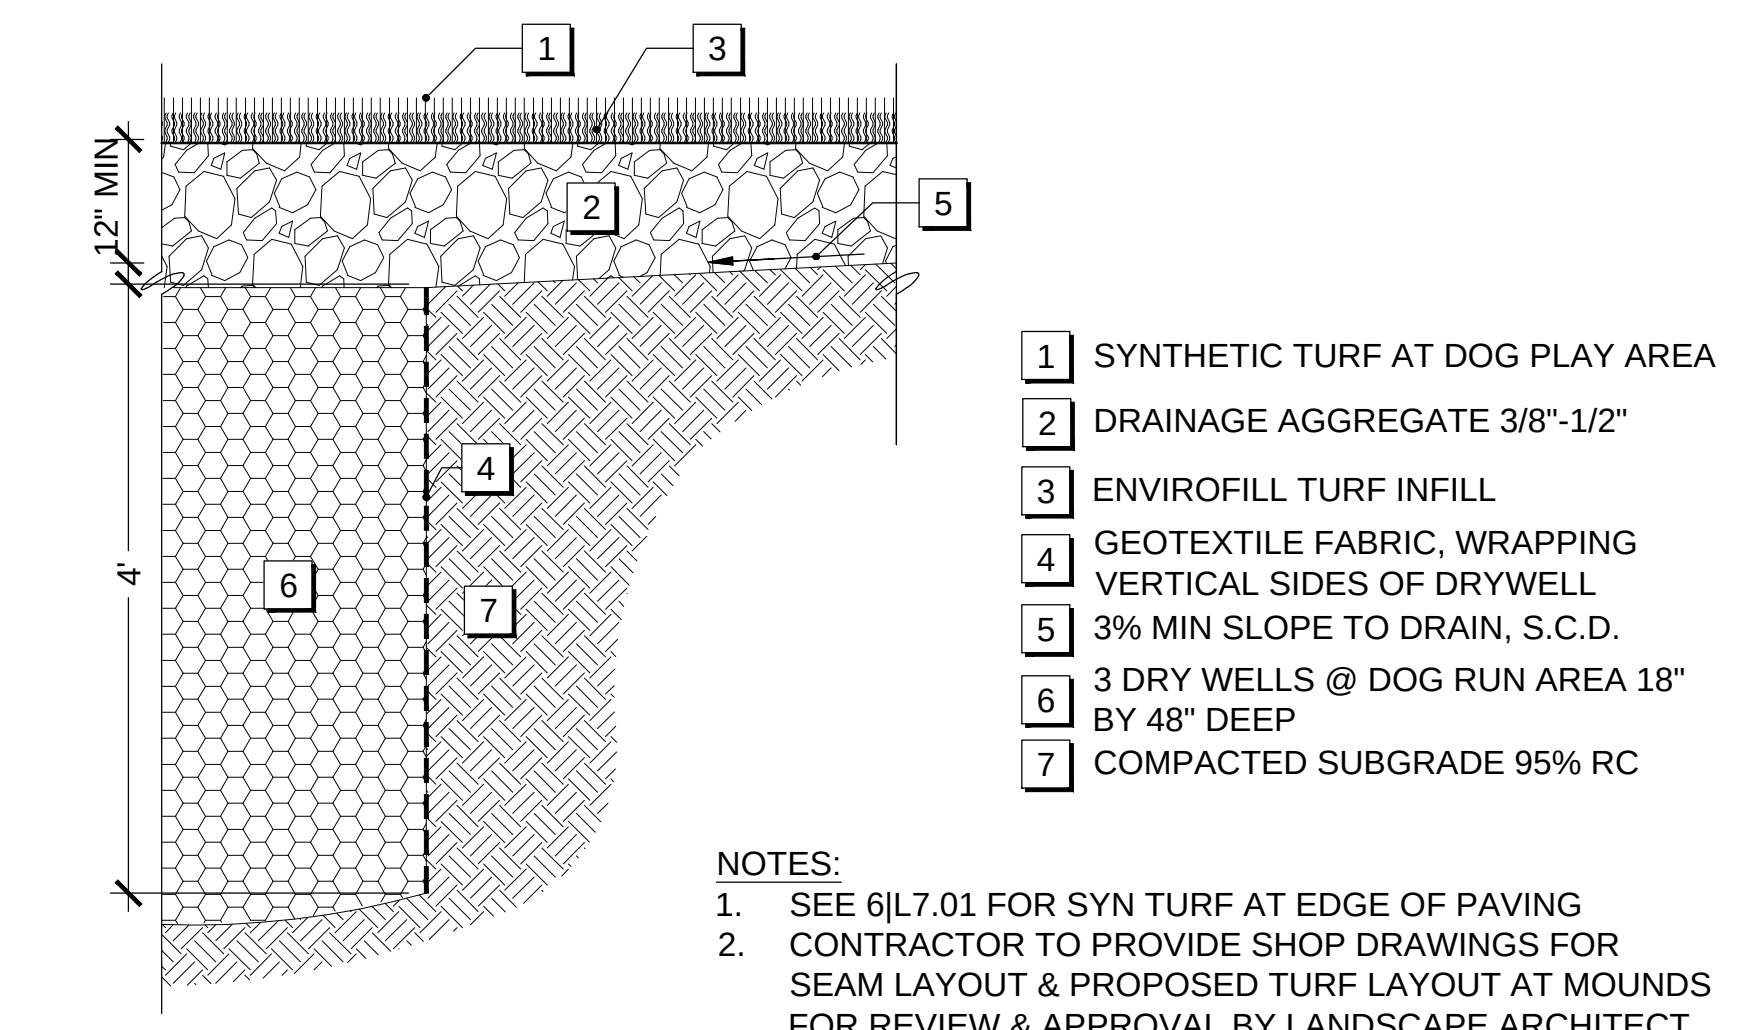


9 SYNTHETIC TURF @ EDGE OF PAVING 1 1/2" = 1'-0"


8 SYNTHETIC TURF @ DOG AREA 1 1/2" = 1'-0"

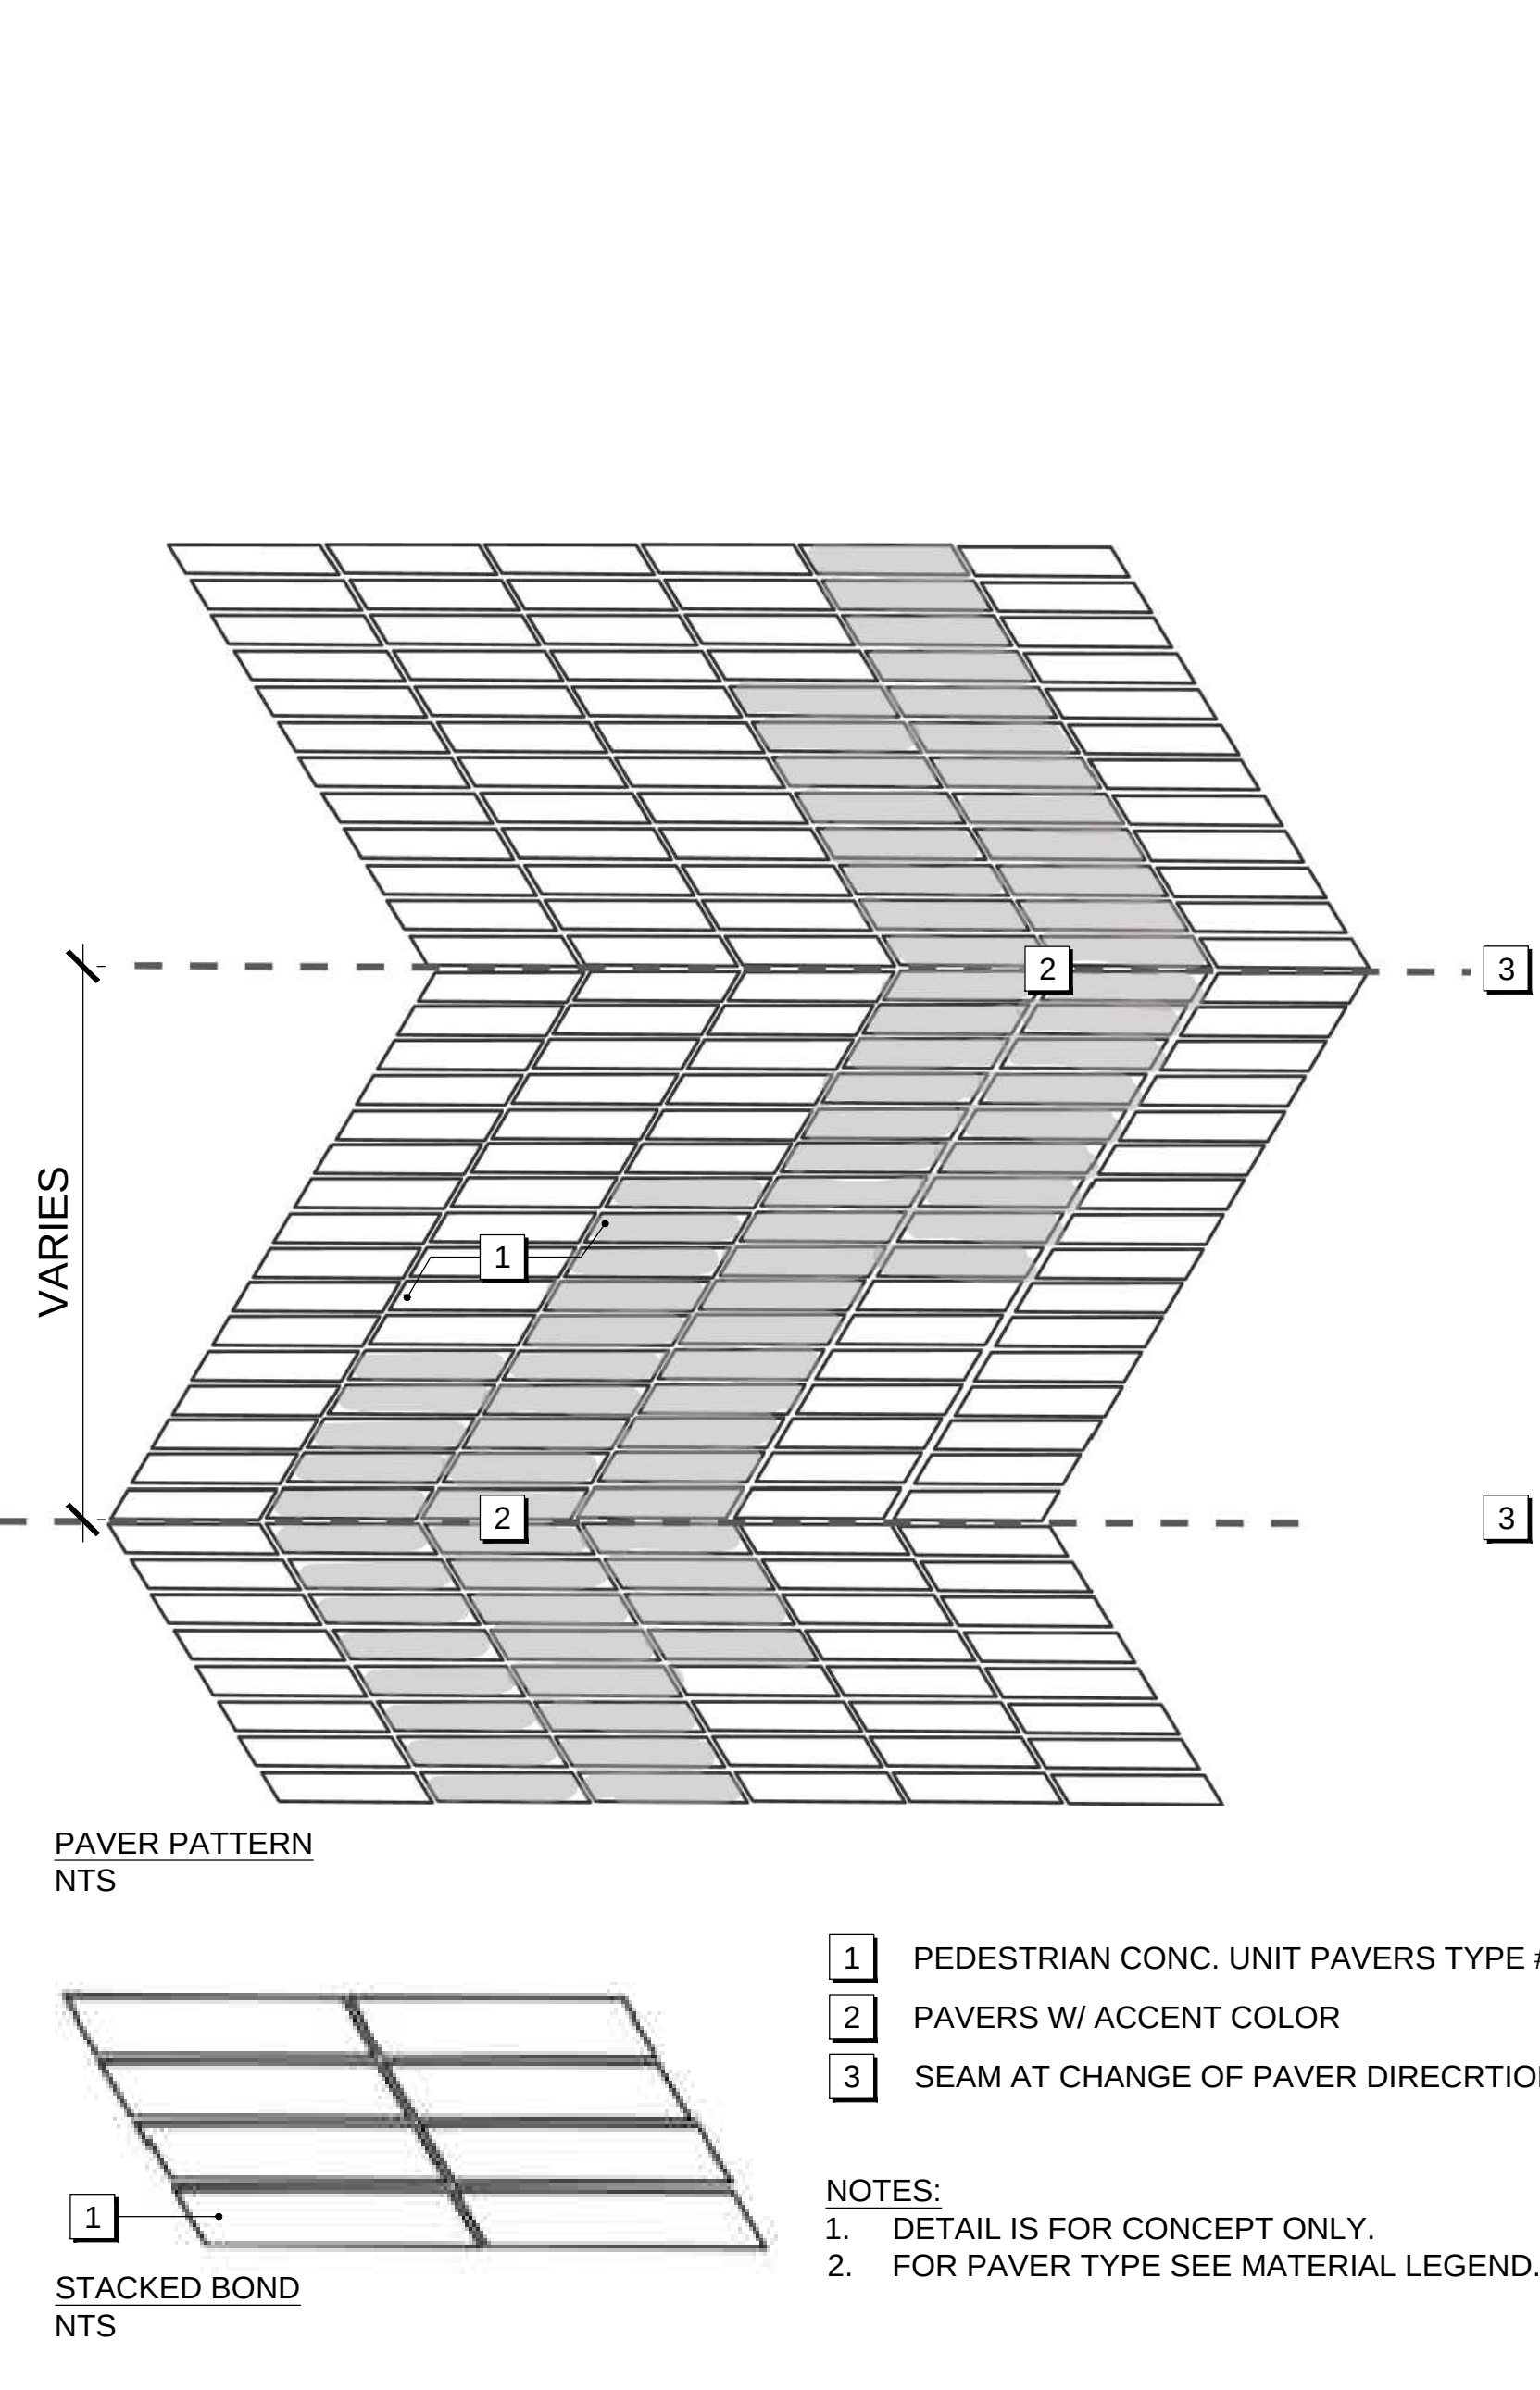


7 CONC. UNIT PAVERS TYPE #1 PATTERN NTS 1" = 1'-0"

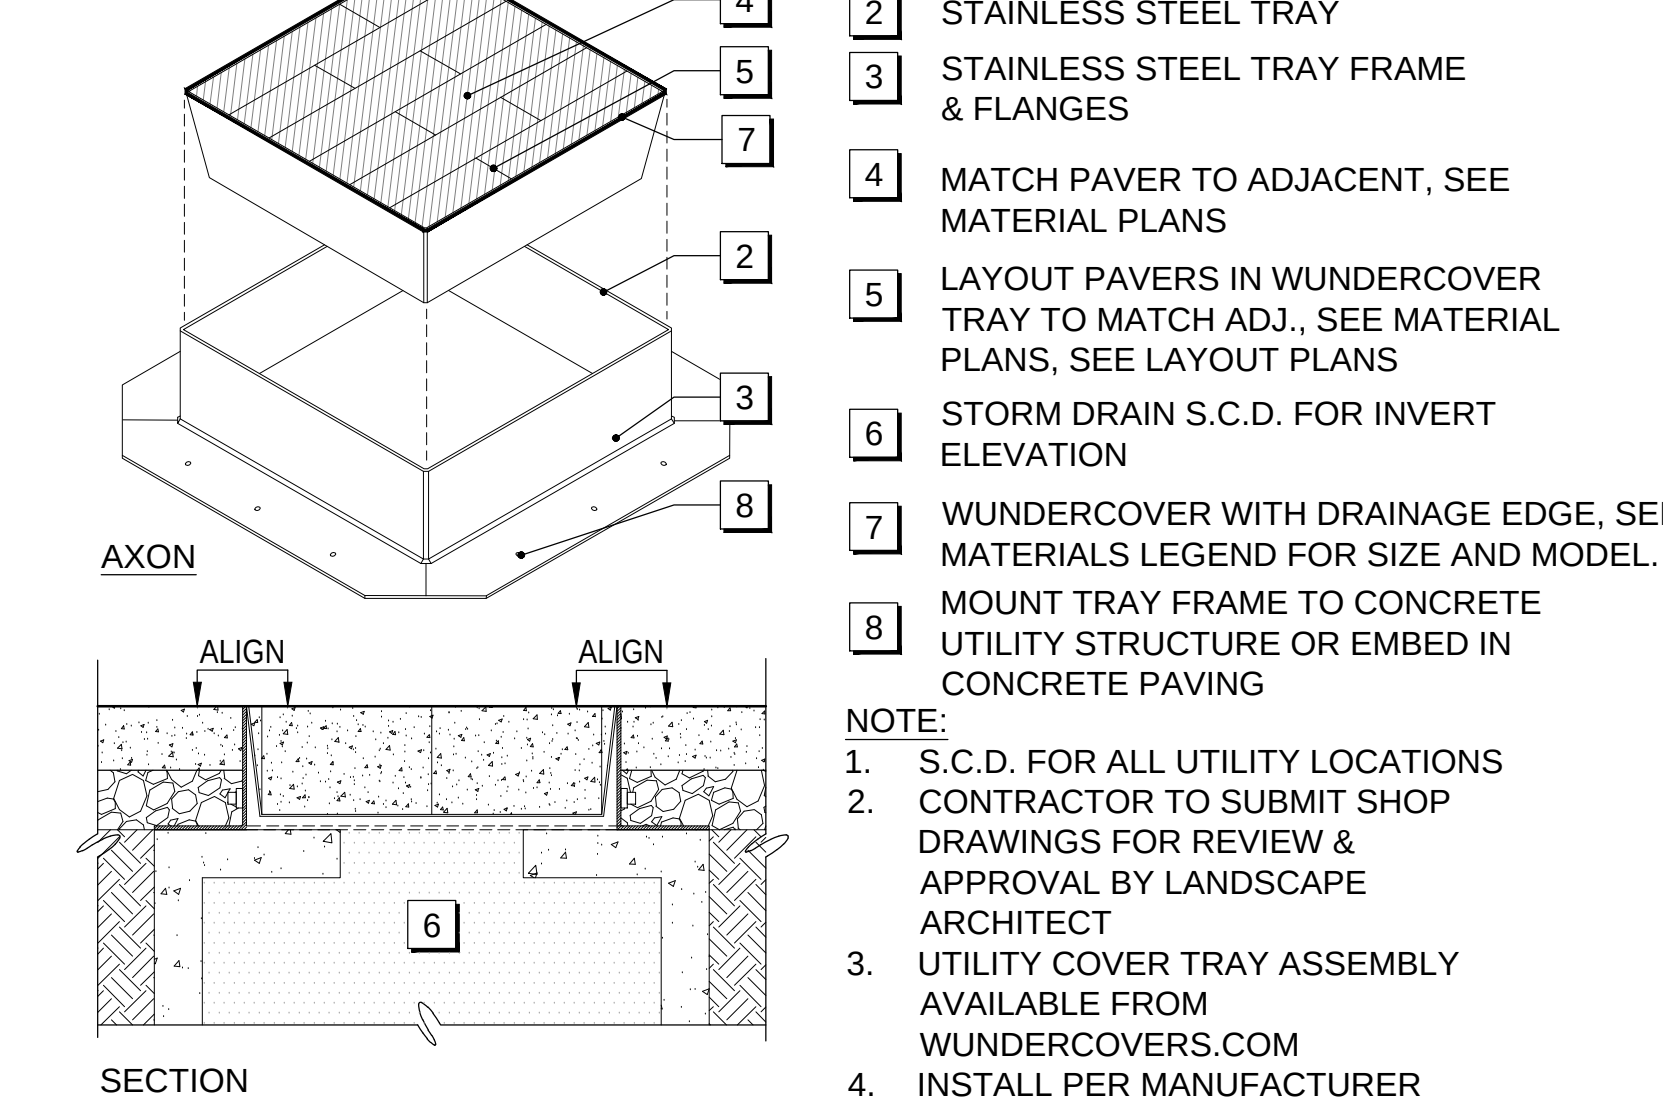


6 WUNDERCOVER 1" = 1'-0"

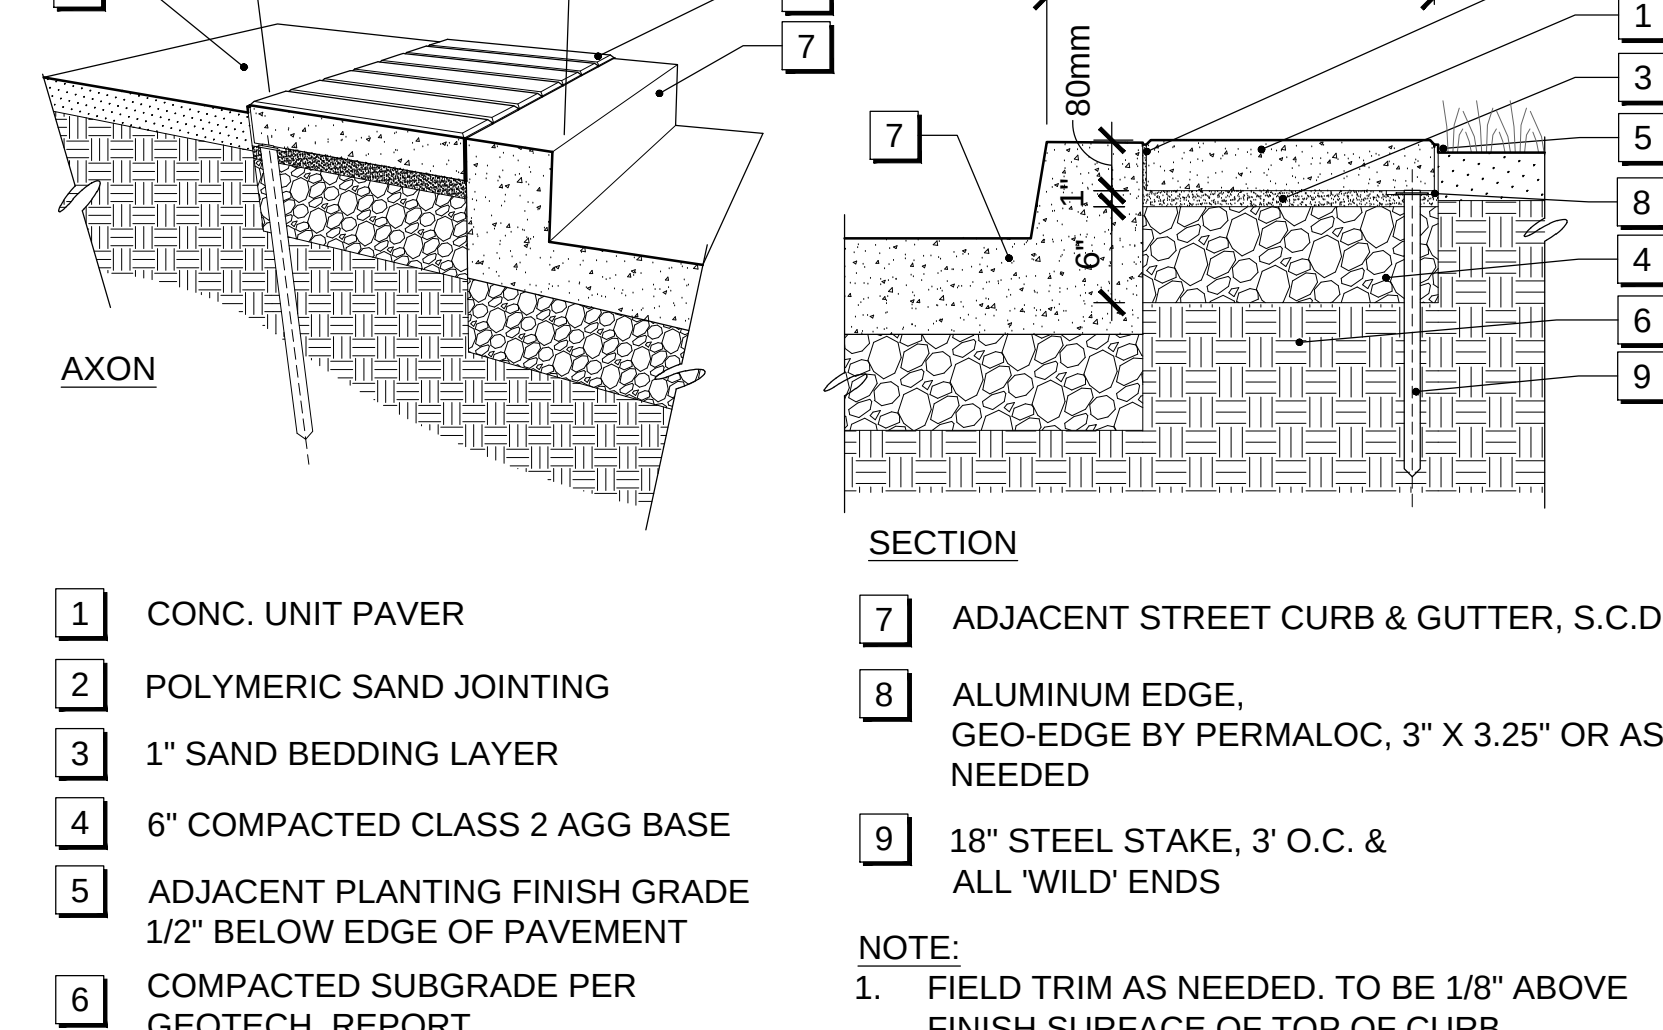


5 UNIT PAVERS @ COURTESY STRIP 1" = 1'-0"

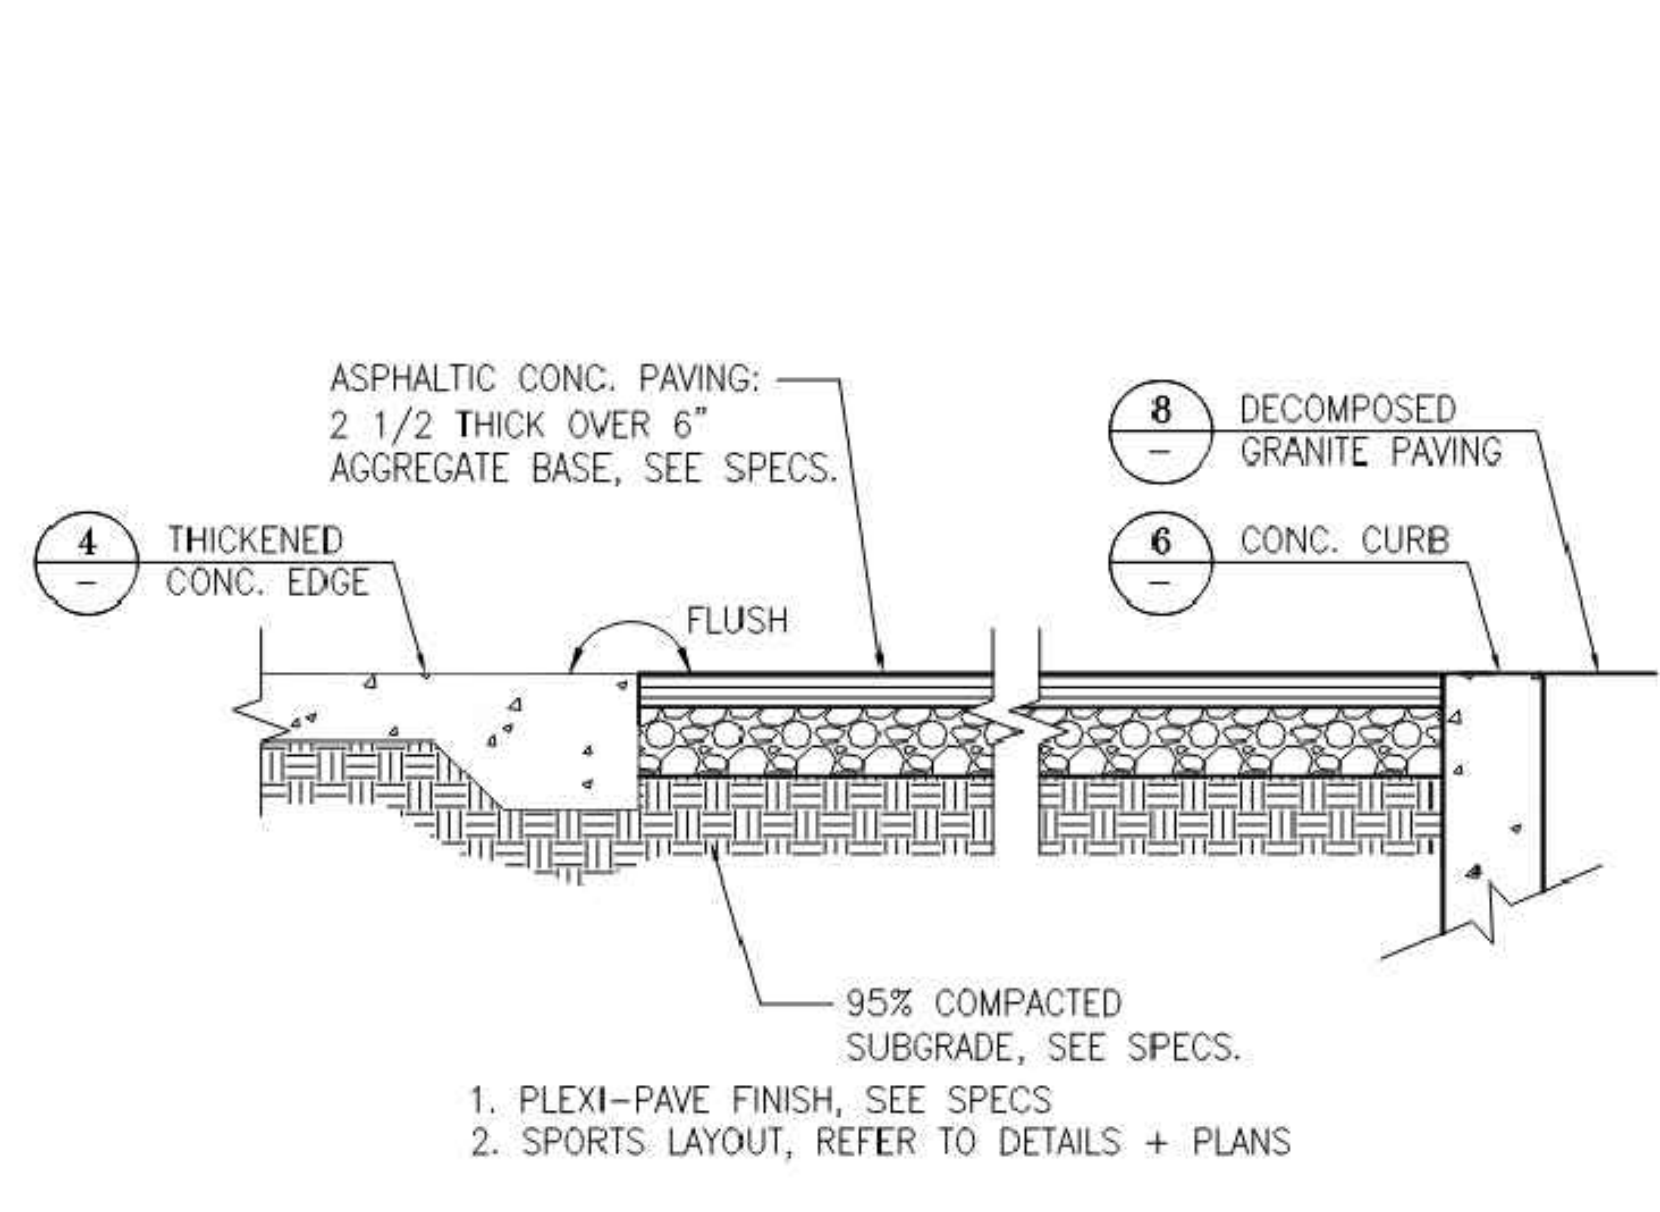


4 ASPHALTIC CONCRETE @ SPORTS COURT 1" = 1'-0"

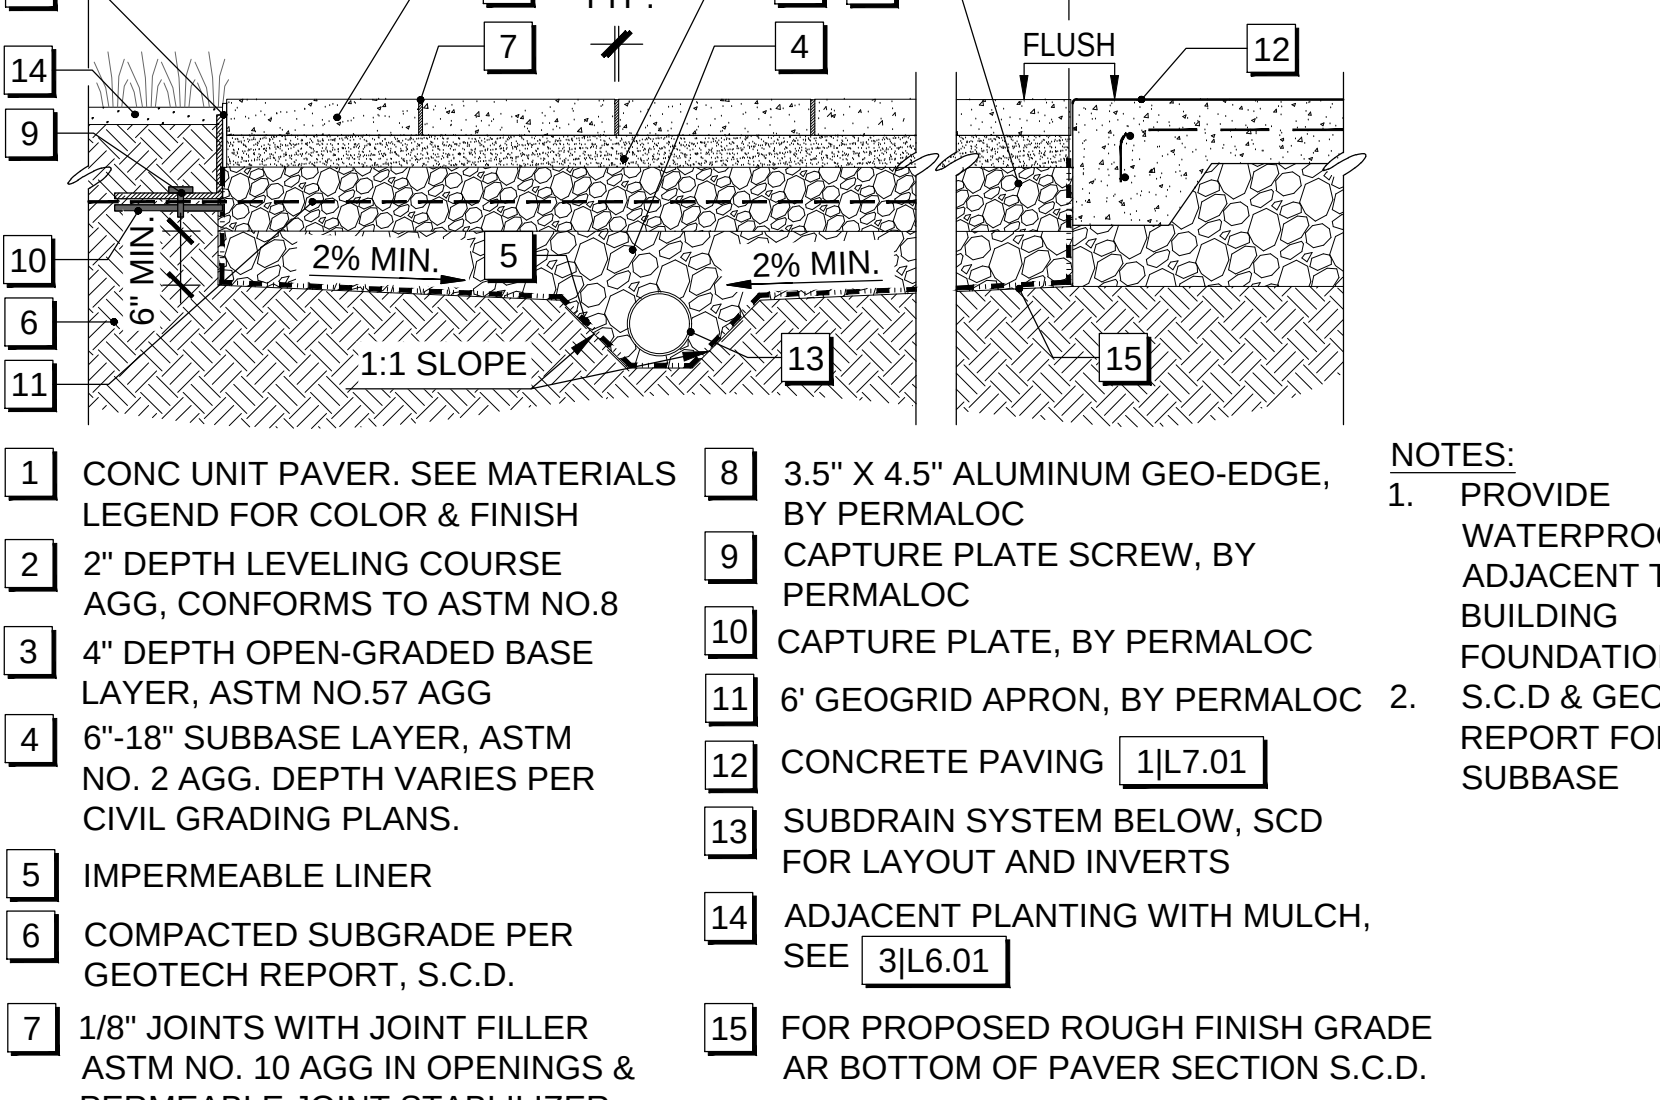


3 PERVIOUS UNIT PAVERS 1" = 1'-0"

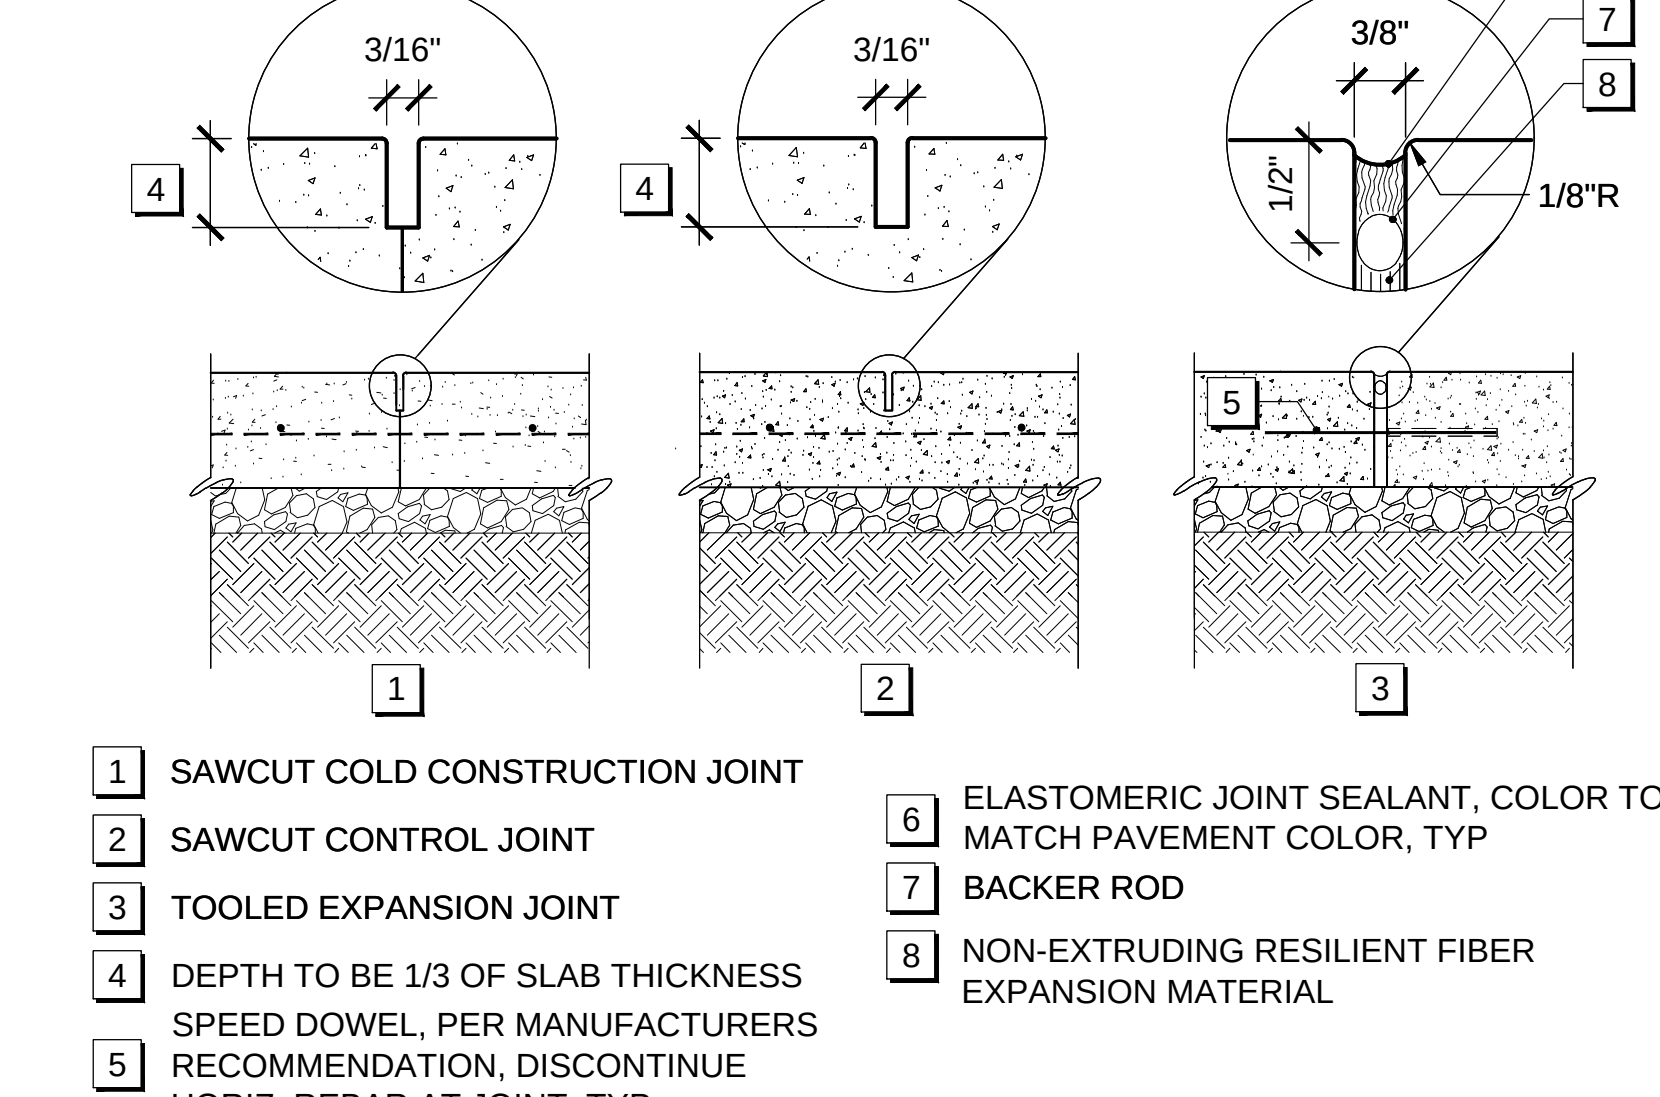


2 CONC JOINTS 1" = 1'-0"

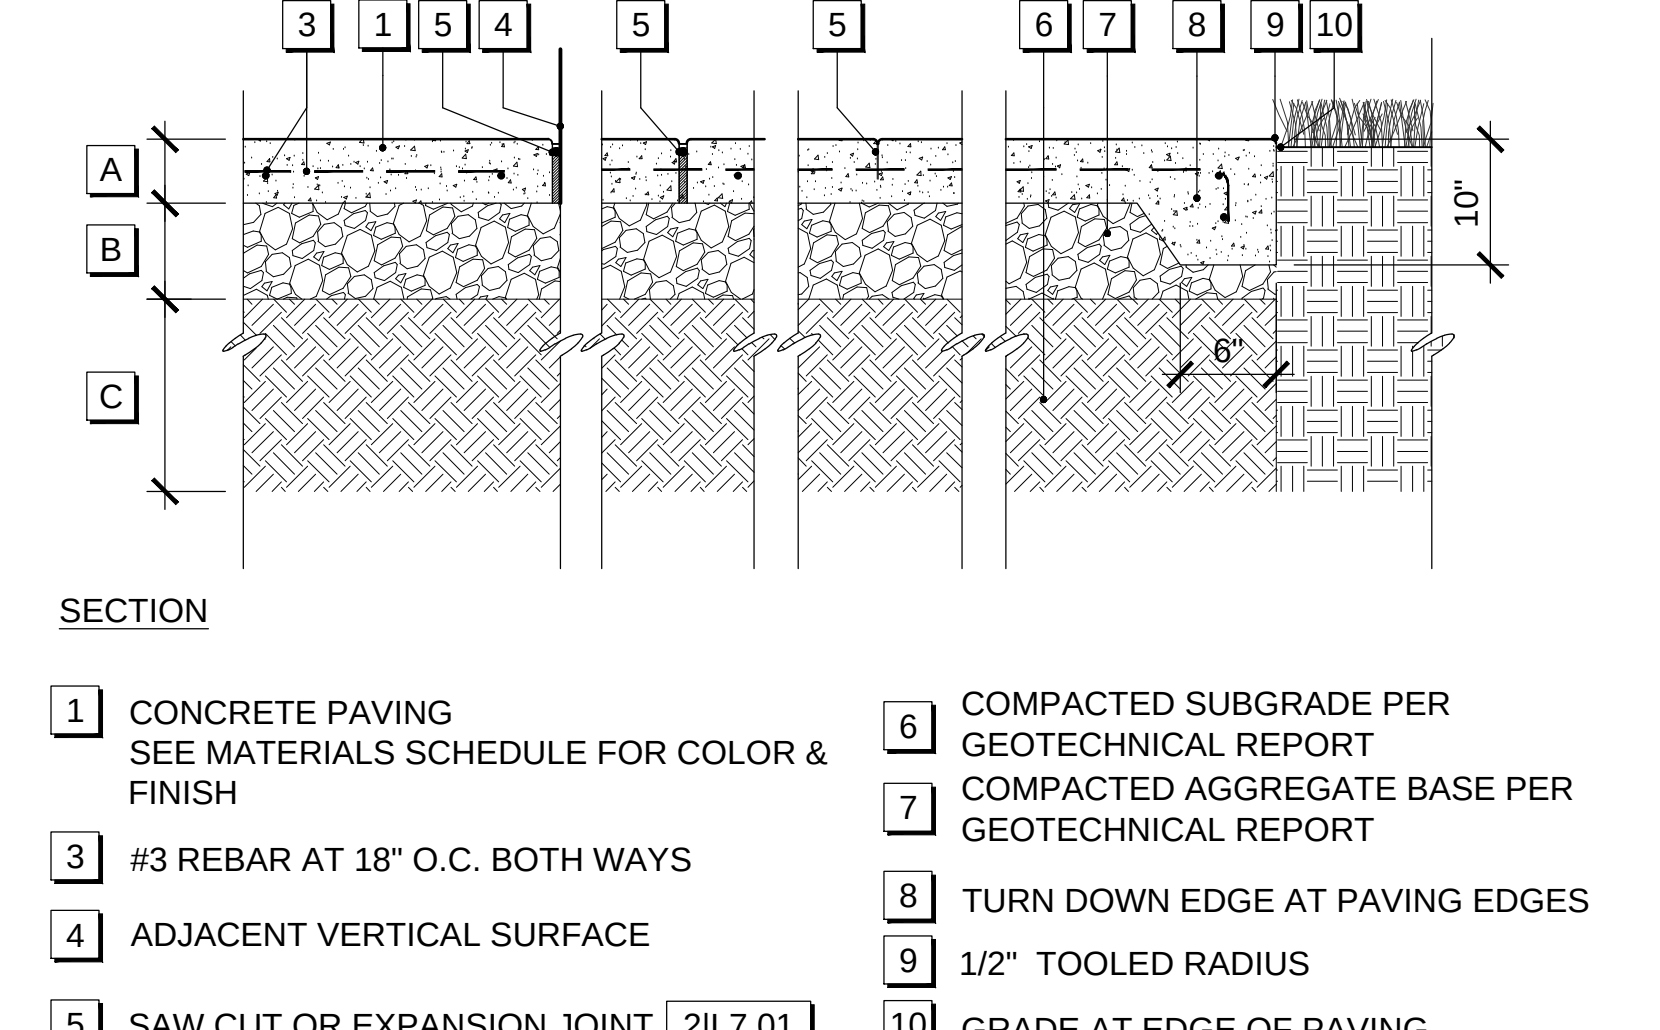


1 CONC PAVING 1" = 1'-0"

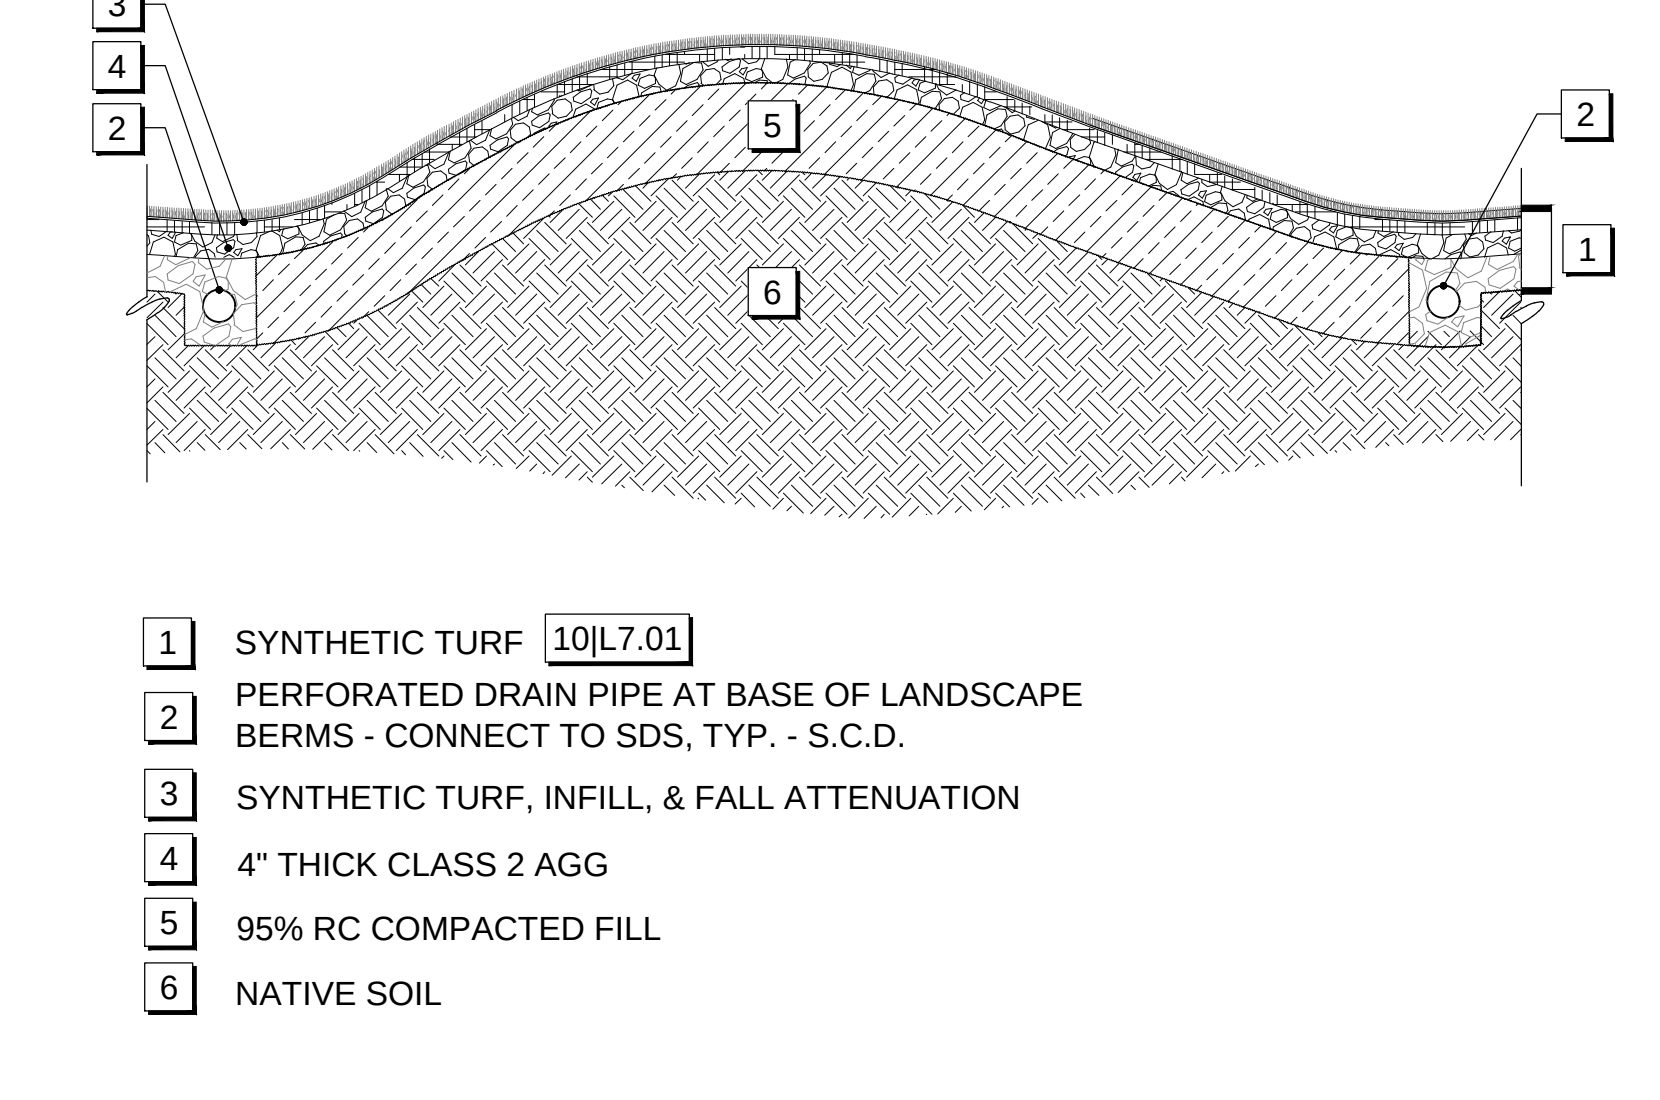

11 SYNTHETIC TURF @ PAVERS 1 1/2" = 1'-0"

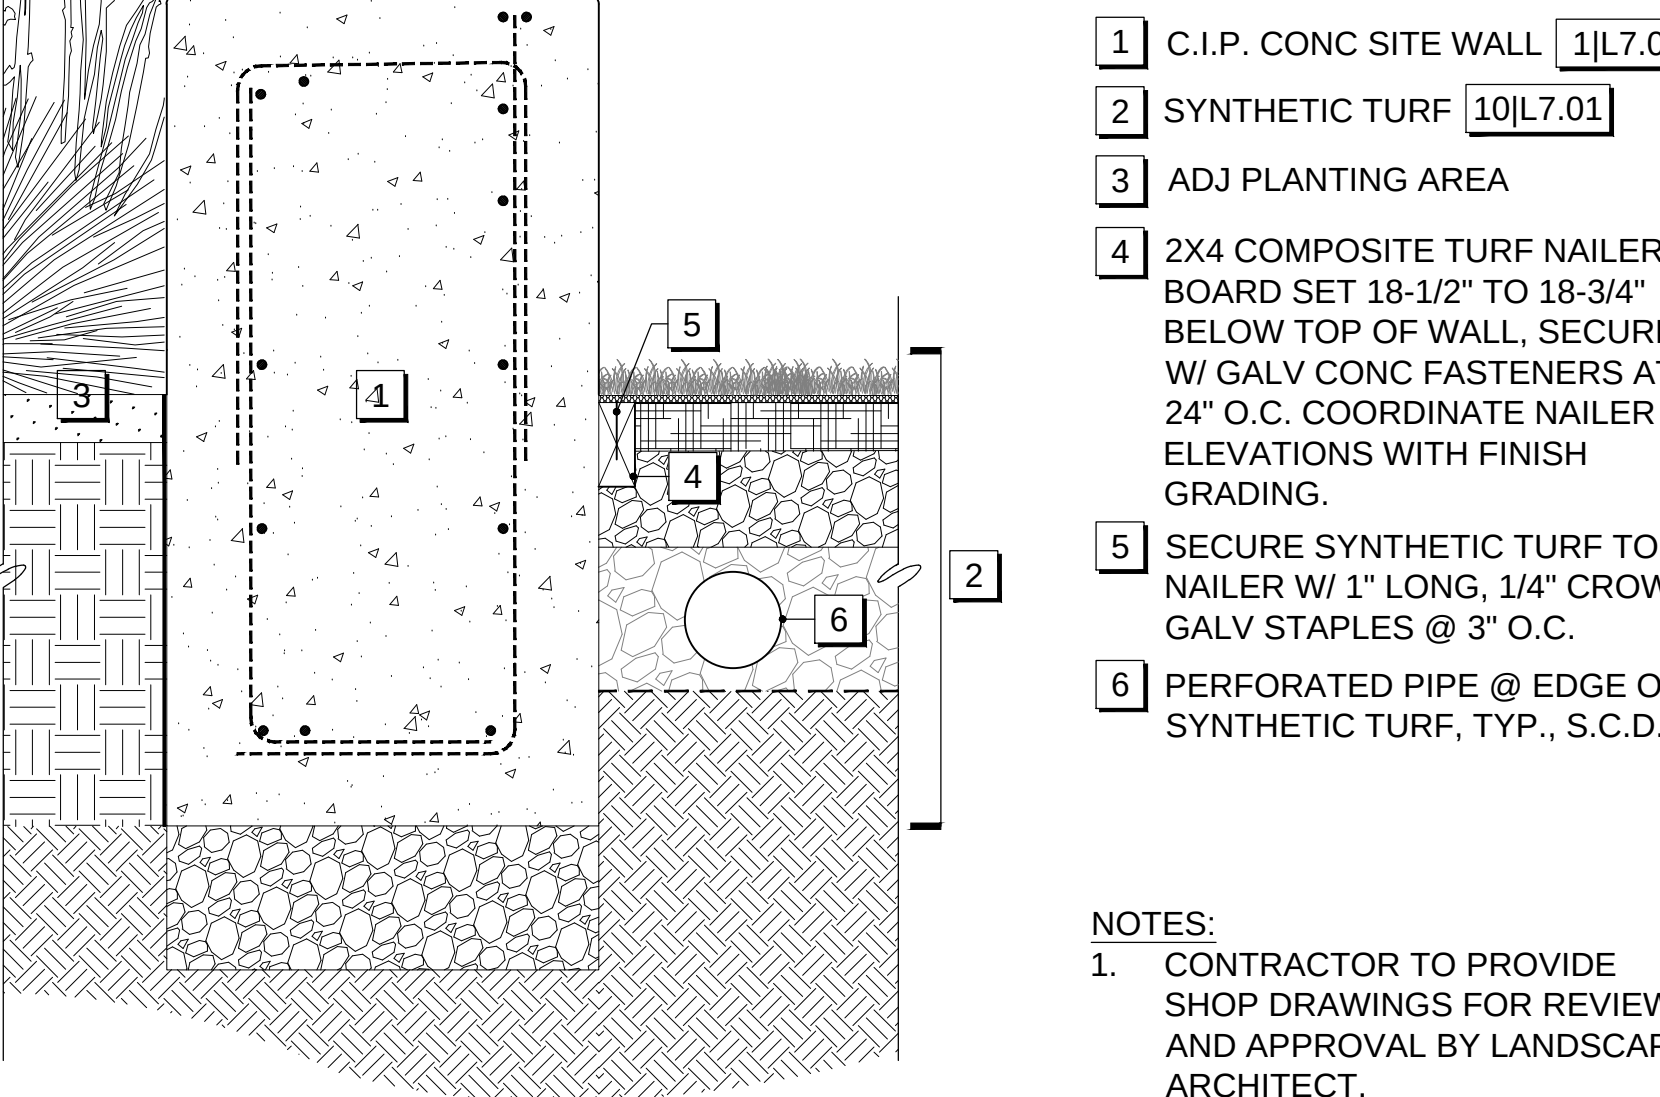

10 SYNTHETIC TURF @ PLAY AREA 1 1/2" = 1'-0"

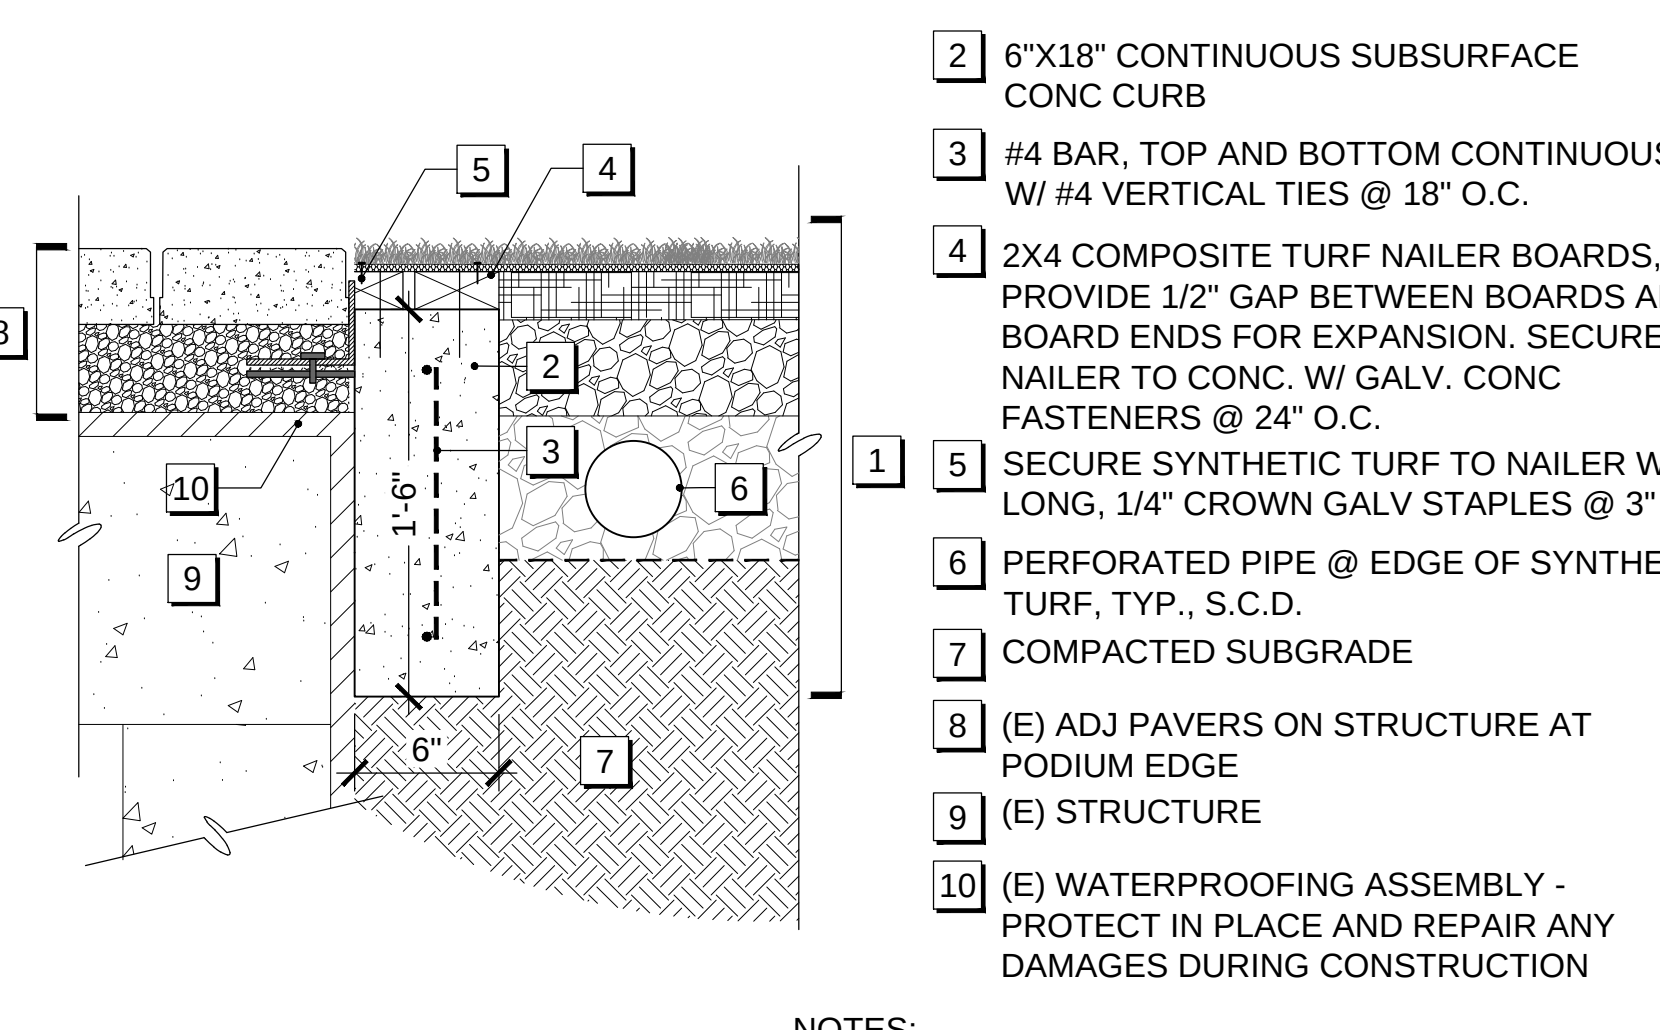

1 SYNTHETIC TURF 101L7.01


11 SYNTHETIC TURF @ PAVERS 1 1/2" = 1'-0"




REFERENCE IMAGE
NTS

1 6X6 REDWOOD BEAM
2 LEARNING GARDEN PLANTER

4 WOODEN RETAINING WALLS 1" = 1'-0"

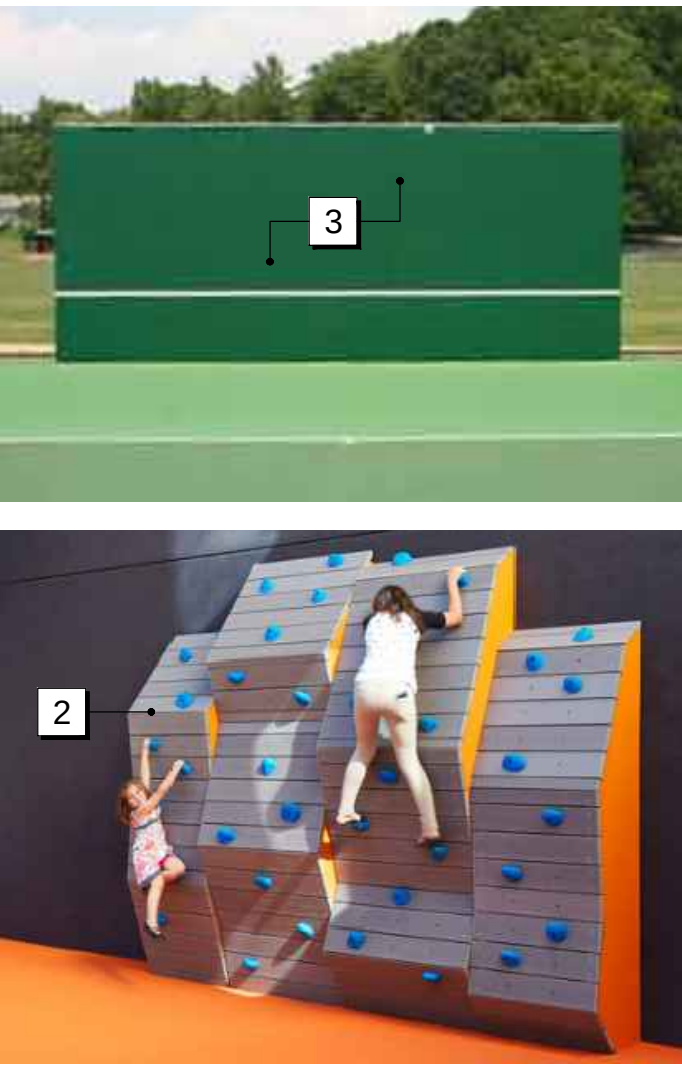


REFERENCE IMAGES

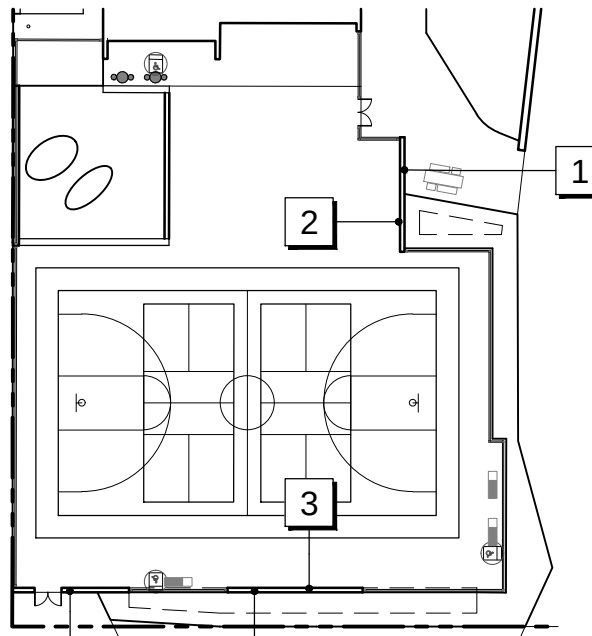

KEY MAP
NTS

1 FREESTANDING CONC WALL, SEE MATERIALS
LEGEND FOR HEIGHT & FINISH
2 TRAVERSE WALL 4" WIDE SEGMENTS, WOOD
SLATS BOLTED TO METAL FRAME WITH
HANDHOLDS FOR CLIMBING
3 TENNIS PRACTICE BOARD PAINTED WALL WITH
5" WHITE STRIPE

3 FREESTANDING CONC WALL NTS

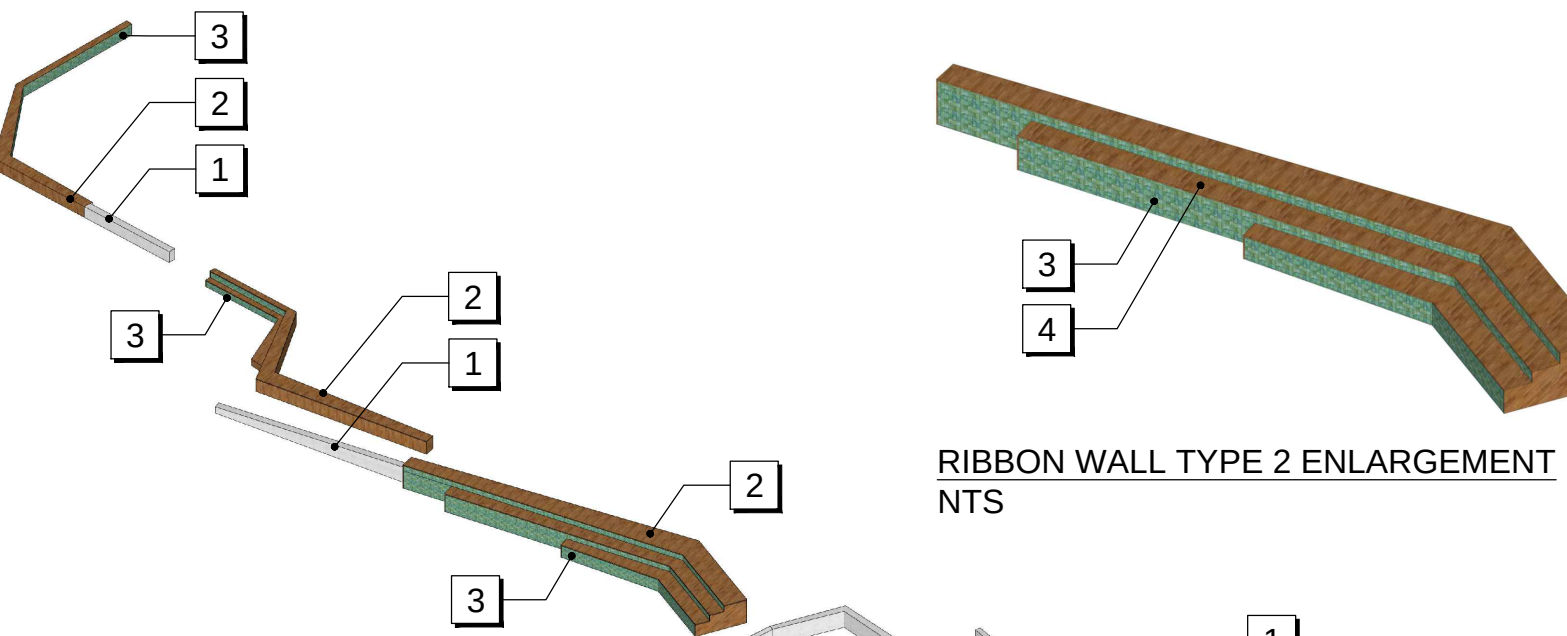


RIBBON WALL AXON
NTS

RIBBON WALL TYPE 2 ENLARGEMENT
NTS

1 RIBBON WALL TYPE 1
2 RIBBON WALL TYPE 2
3 TILE VENEER
4 WOOD SEAT TOPS

2 RIBBON WALL NTS

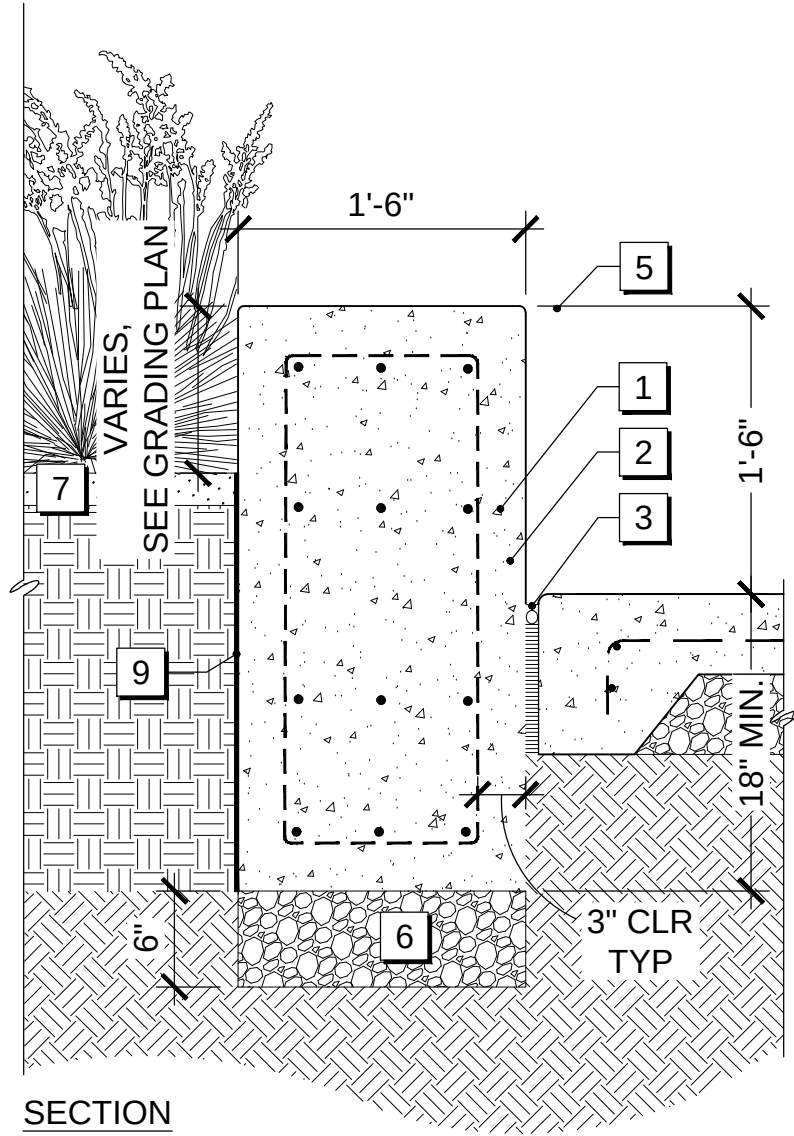

SECTION

1 #4 HORIZ REBAR @ 12" OC, (3) AT
TOP & BOTTOM
2 #4 REBAR CAGE AT 16" OC
3 EXPANSION JOINT, TYP
WHERE CONC PAVING IS ADJ.
TO SEAT WALL FACE
5 3/8" RADIUS AT ALL EXPOSED
EDGES, TYP.
6 6" MIN COMPACTED CLASS 2 AGG BASE
7 PLANTING @ EDGE
8 ADJ CONC PAVING OR UNIT PAVING,
SEE MATERIALS PLAN FOR LOCATIONS
9 COLD FLUID APPLIED WATERPROOFING

NOTES:
1. FOR COLOR & FINISH SEE MATERIALS
SCHEDULE.
2. SEE GRADING PLANS FOR ELEVATIONS
AT BW & TW. TO BE COORDINATED WITH
CIVIL DRAWINGS IN NEXT SUBMITTAL.

1 C.I.P.CONC SITE WALL 1" = 1'-0"

OWNER:



501 Stryan St
San Francisco CA 94117
p 415.831.2700
e pdinfo@sfpov.org

CLIENT:



368 Connecticut St
San Francisco CA 94107
p 415.785.2427
e friendsofjacksonpark@gmail.com

LANDSCAPE ARCHITECTURE:



2325 3rd street, suite 323
San Francisco CA 94107
p 415.323.0800
e admin@fletcherstudio.com

ARCHITECTURE:

Jackson Liles


ARCHITECTURE

+ 2325 Third Street #206
San Francisco, CA 94107
415.621.1799

www.jacksonliles.com

JACKSON
PLAYGROUND
IMPROVEMENT
PROJECT

1645 17TH STREET
SAN FRANCISCO, CA 94107

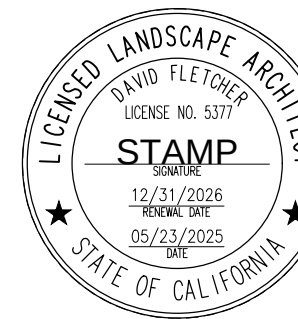

50% DESIGN
DEVELOPMENT

ISSUANCE RECORD	
DATE	DESCRIPTION
05.23.25	50% DD

REVISION RECORD		
REV	DATE	DESCRIPTION


DATE	NO.	DRAWN	CHD
05.23.25	14-003	A.Z., J.Z.	L.E., D.F.

DRAWING TITLE:


CONSTRUCTION
DETAILS - WALLS

SHEET NO:


L7.02

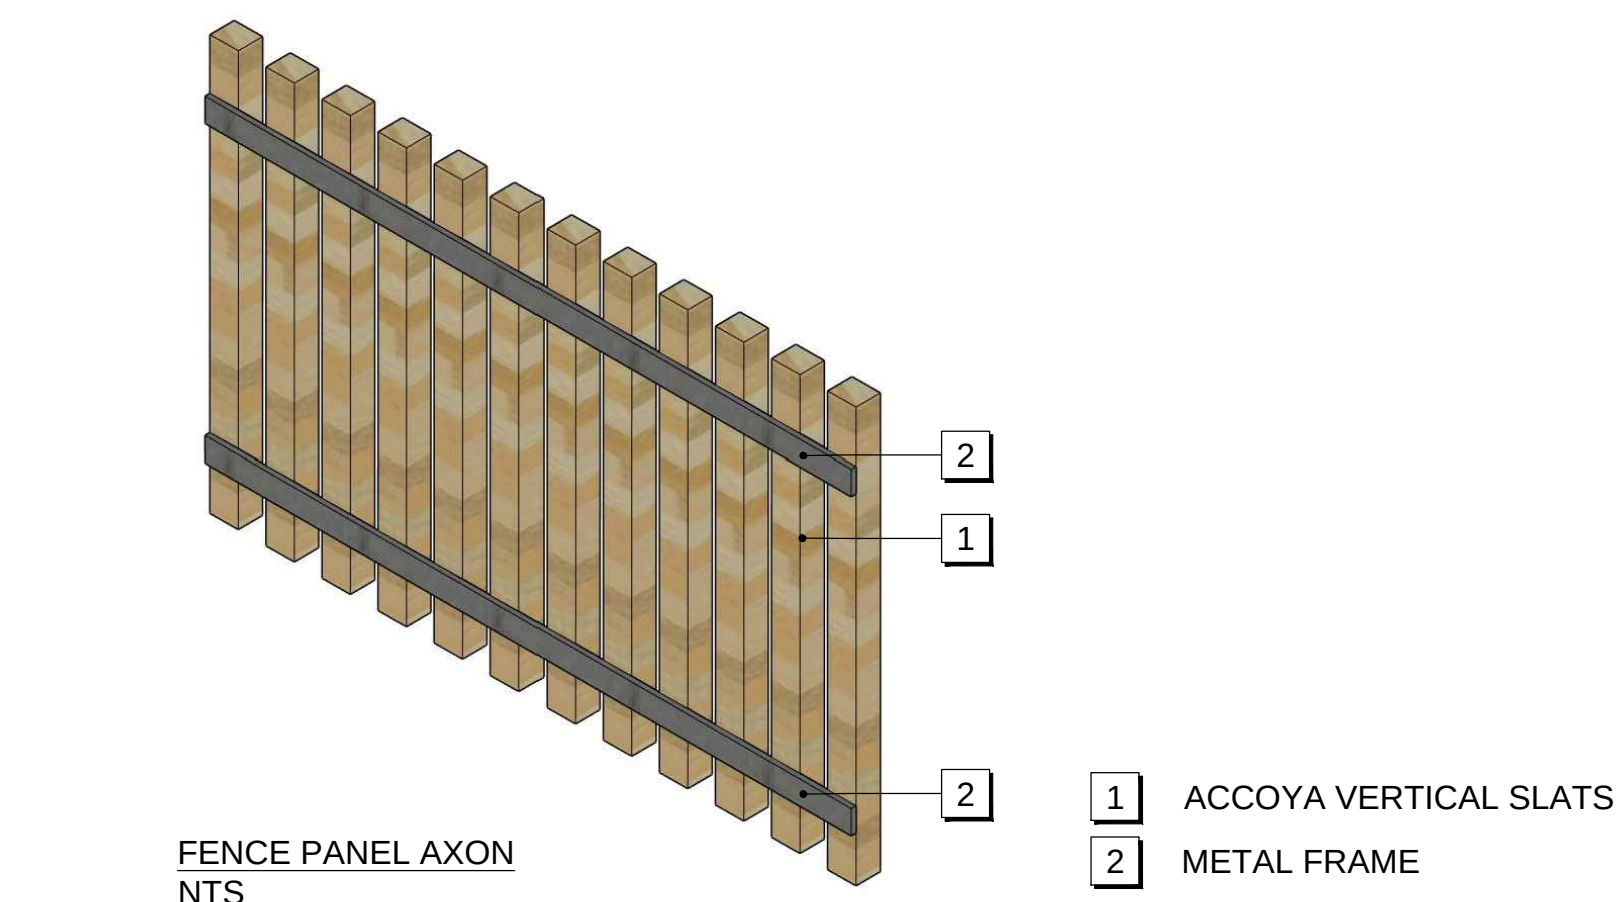


4 WOOD FENCE @ PLAY AREAS NTS

 

3 DECORATIVE FENCE @ ADDITION NTS

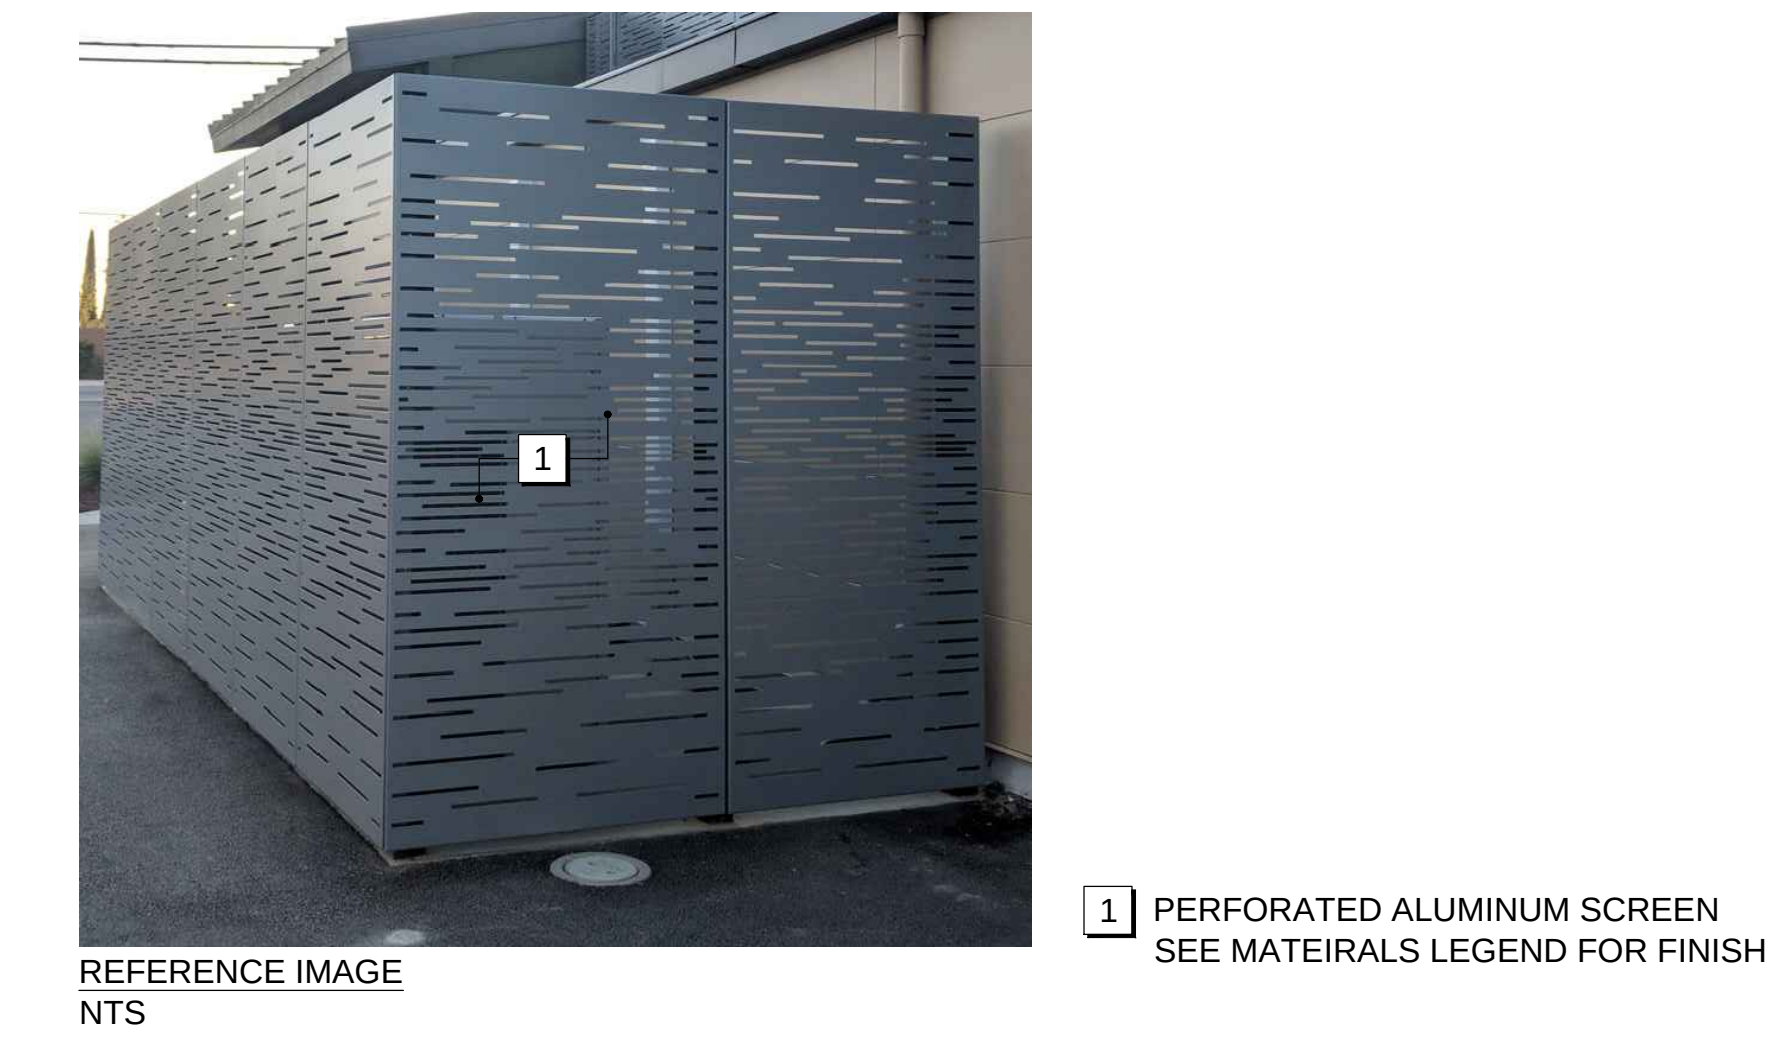

2 SCREEN @ TRANSFORMER ENCLOSURE NTS

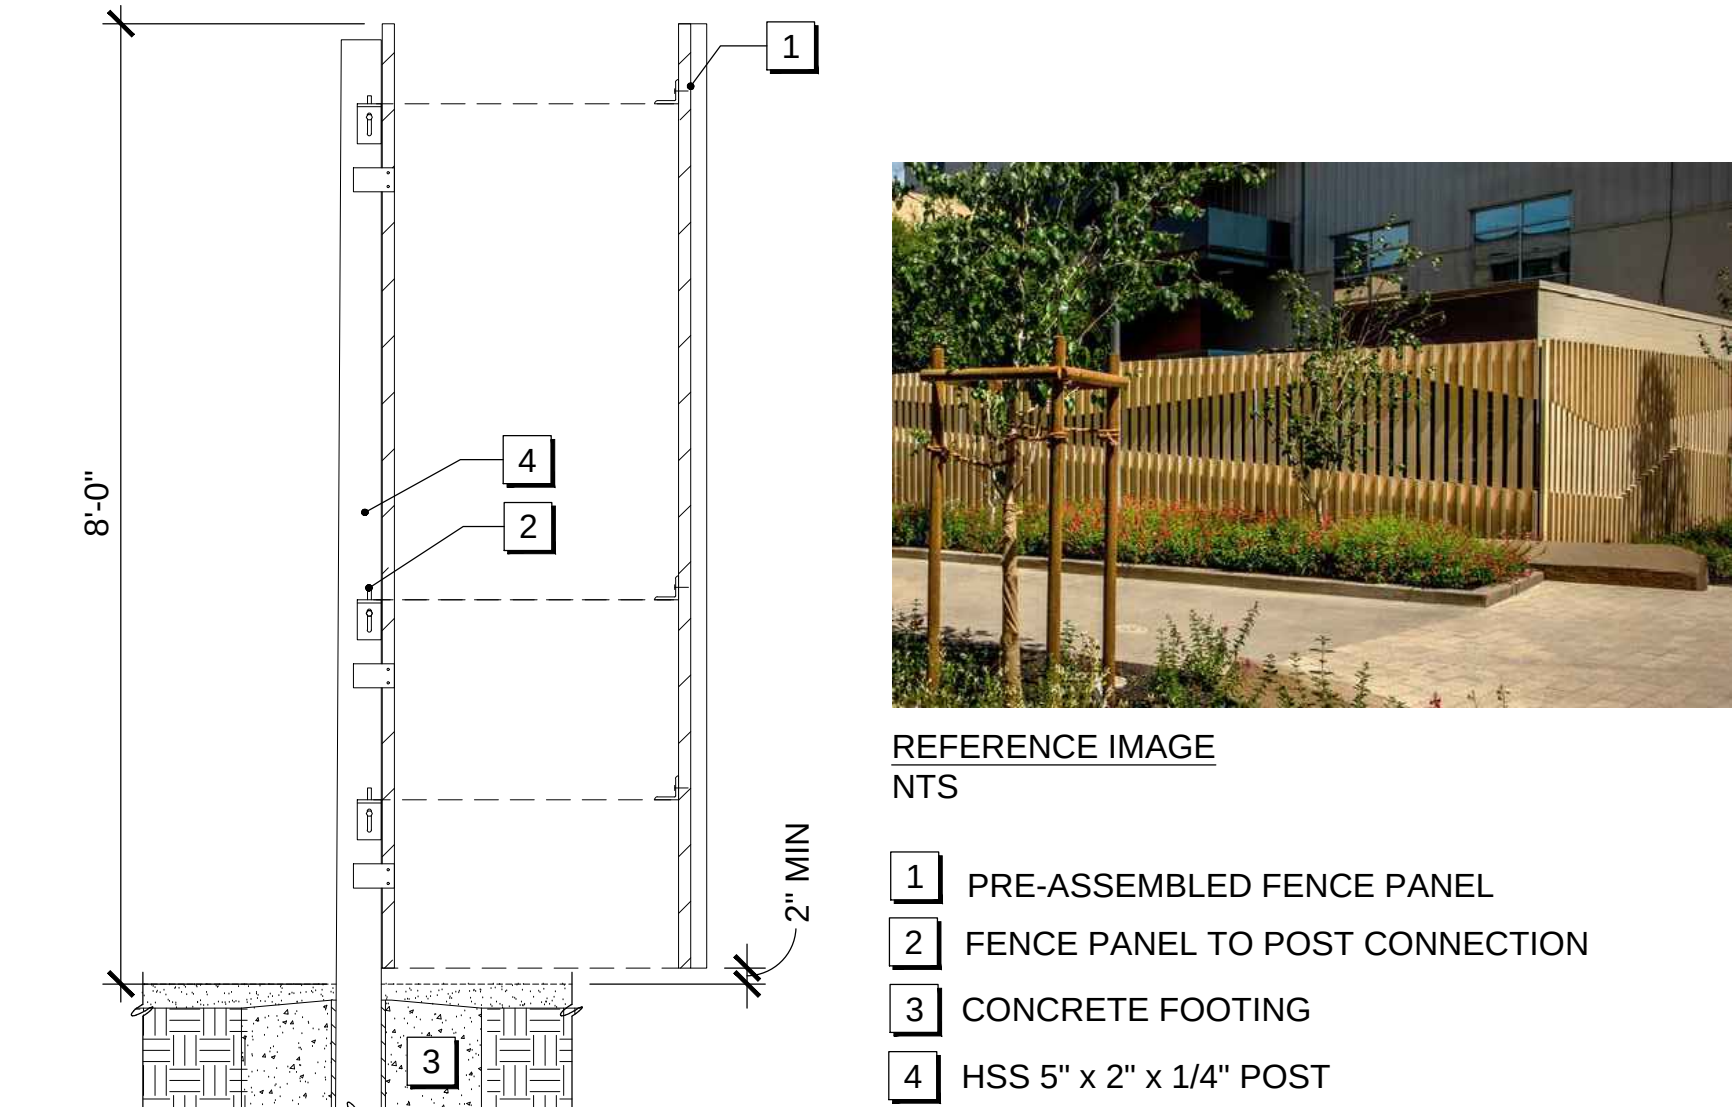

1 FENCE @ TRANSFORMER ENCLOSURE 1/2" = 1'-0"

ISSUANCE RECORD		
REV	DATE	DESCRIPTION
	05.23.25	50% DD

REVISION RECORD		
REV	DATE	DESCRIPTION

DATE	NO.	DRAWN	CHD
05.23.25	14-003	A.Z., J.Z.	L.E., D.F.

DRAWING TITLE:

**CONSTRUCTION
DETAILS -
FENCING**

SHEET NO:


L7.03



REFERENCE IMAGE
NTS

1 MODULAR METAL SHED
FOR TYPE & MODEL SEE MATERIAL
LEGEND

2 STORAGE @ LEARNING GARDEN NTS

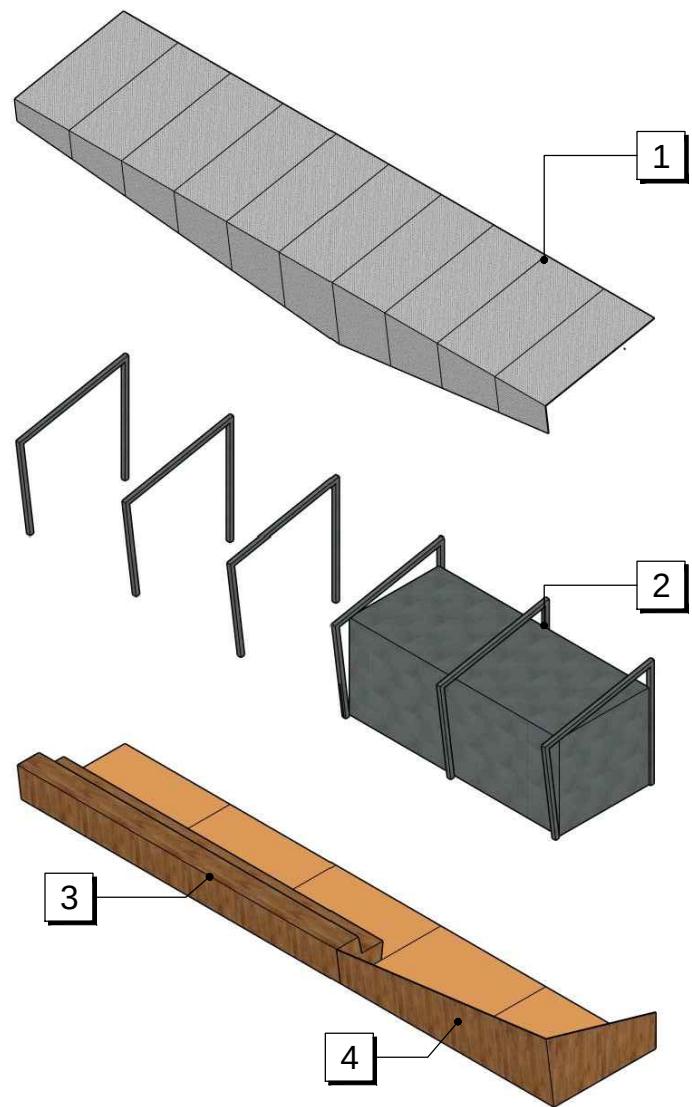

1 CUSTOM DUGOUT - CONCEPT ONLY NTS

- 1 PERFORATED METAL AWNING
- 2 INTERIOR FRAME
- 3 TERRACED SEATING
- 4 WOOD CLADDING

OWNER:



501 Stryan St
San Francisco CA 94117
p 415.831.2700
e psdinfo@sfgov.org

CLIENT:



368 Connecticut St
San Francisco CA 94117
p 415.785.2427
e friendsofjacksonpark@gmail.com

LANDSCAPE ARCHITECTURE:



2325 3rd street, suite 323
San Francisco CA 94107
p 415.323.0800
e admin@fletcherstudio.com

ARCHITECTURE:


Jackson Liles
ARCHITECTURE

+ 2325 Third Street #206
San Francisco, CA 94107
415.621.1799

www.jacksonliles.com

JACKSON
PLAYGROUND
IMPROVEMENT
PROJECT

1645 17TH STREET
SAN FRANCISCO, CA 94107

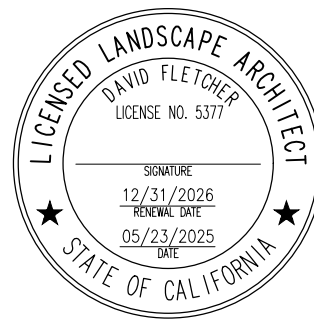

50% DESIGN
DEVELOPMENT

ISSUANCE RECORD		
REV	DATE	DESCRIPTION
	05.23.25	50% DD

REVISION RECORD		
REV	DATE	DESCRIPTION

DATE	NO.	DRAWN	CHD
05.23.25	14-003	A.Z., J.Z.	L.E., D.F.

DRAWING TITLE:

CONSTRUCTION
DETAILS - SITE
FURNISHINGS

SHEET NO:


L7.04



CONCEPT DIAGRAM
NTS

1 PLAY AREA STRUCTURES

NTS

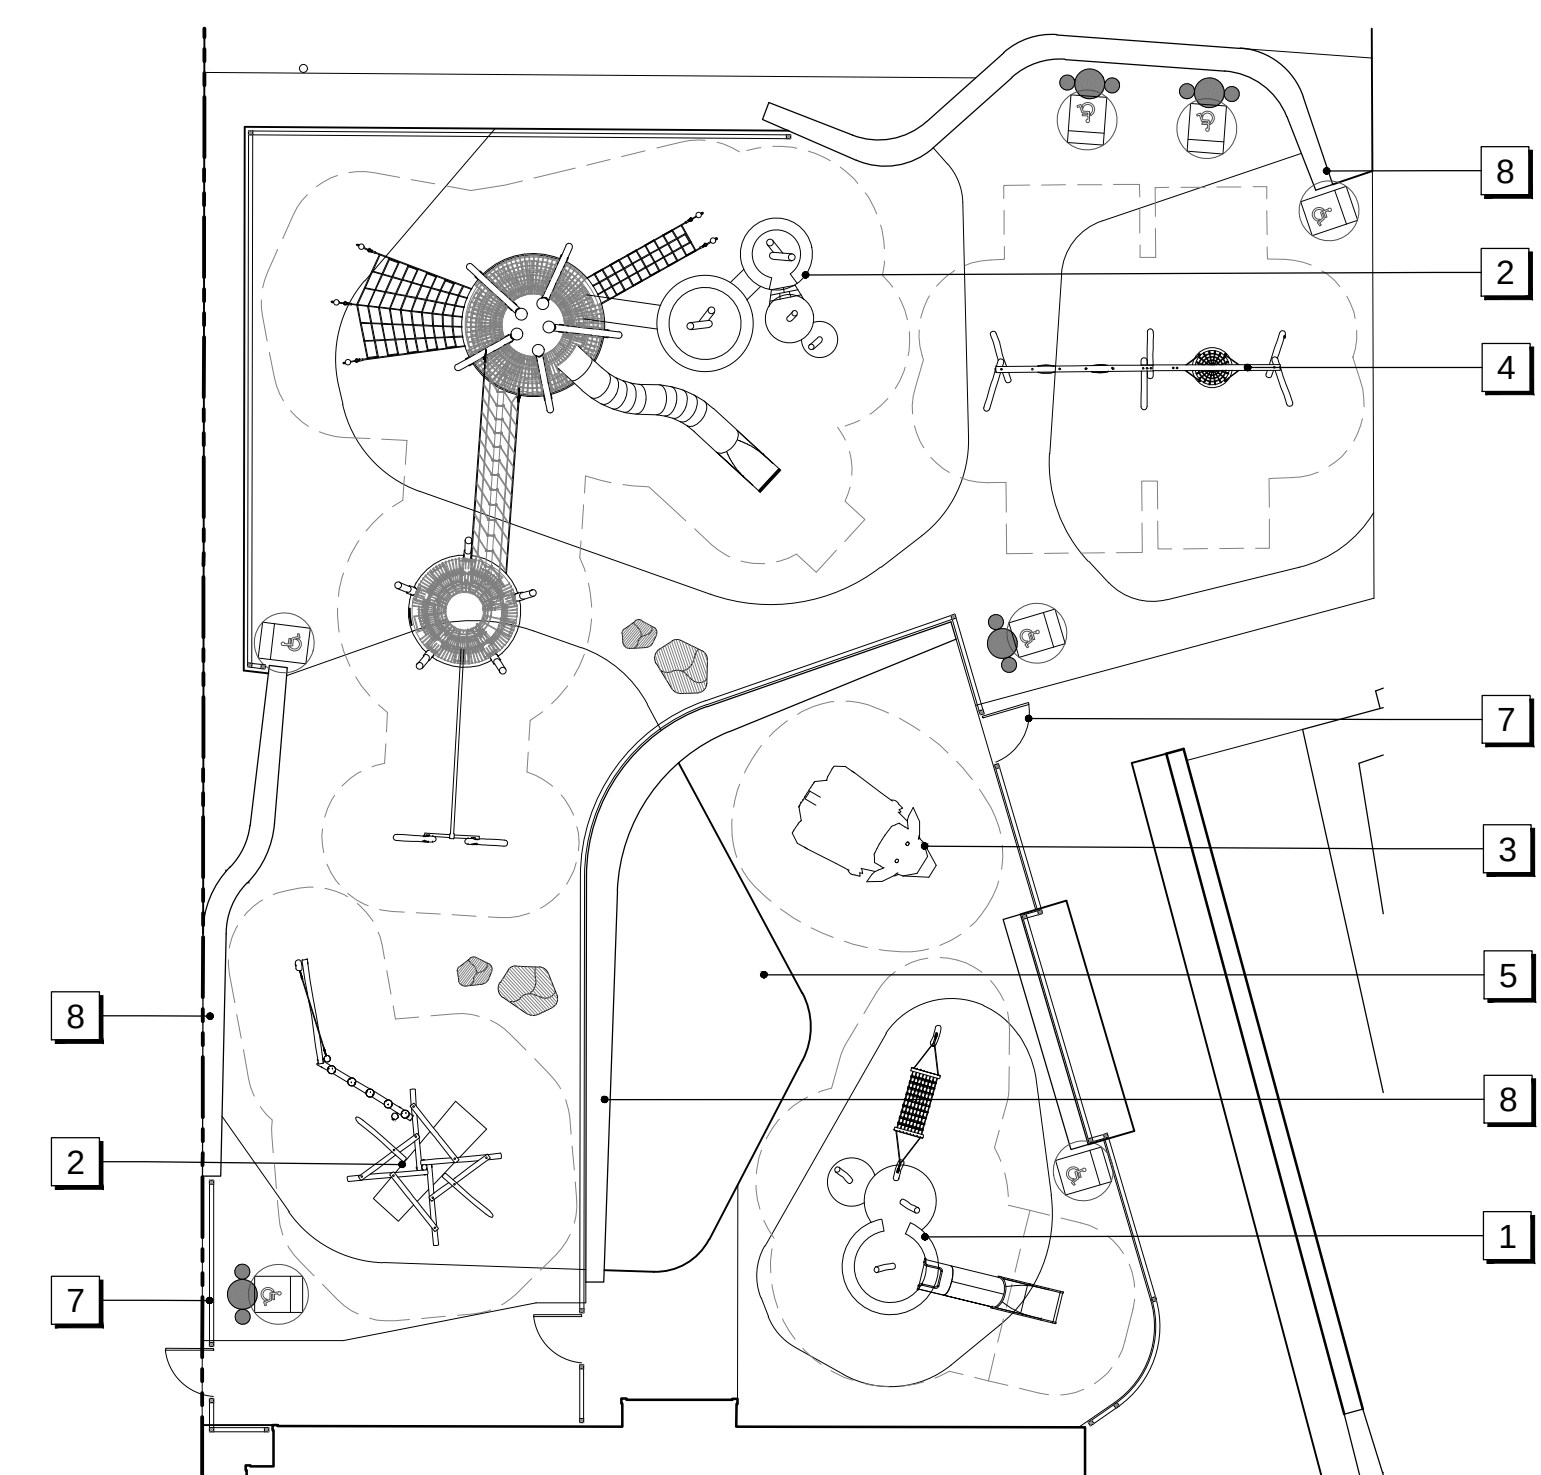

KEY PLAN
SCALE: 1/16" = 1'-0"

- 1 PLAY STRUCTURE, 2-5YRS
- 2 PLAY STRUCTURE, 5-12YRS
- 3 PLAY GOAT
- 4 PLAY SWINGS
- 5 SAND PLAY AREA W/ CONC CURB HEADER
- 6 SYNTHETIC TURF SAFETY SURFACING
- 7 WOOD FENCE & GATES AT PLAY AREA
- 8 CONC. SITE WALL

NOTES:
1. DETAIL IS FOR CONCEPT ONLY.
2. FOR MATERIALS AND SITE ELEMENTS SEE MATERIALS PLAN.

OWNER:



501 Stryan St
San Francisco CA 94117
p 415.831.2700
e info@sfgov.org

CLIENT:



368 Connecticut St
San Francisco CA 94117
p 415.785.2427
e friends@jacksonpark@gmail.com

LANDSCAPE ARCHITECTURE:



2325 3rd street, suite 323
San Francisco CA 94107
p 415.323.0800
e admin@fletcherstudio.com

ARCHITECTURE:

Jackson Liles
ARCHITECTURE

+ 2325 Third Street #206
San Francisco, CA 94107
415.621.1799
www.jacksonliles.com

JACKSON
PLAYGROUND
IMPROVEMENT
PROJECT

1645 17TH STREET
SAN FRANCISCO, CA 94107



50% DESIGN
DEVELOPMENT


ISSUANCE RECORD	
DATE	DESCRIPTION
05.23.25	50% DD

REVISION RECORD		
REV	DATE	DESCRIPTION


DATE	NO.	DRAWN	CHD
05.23.25	14-003	A.Z., J.Z.	L.E., D.F.

DRAWING TITLE:

SHEET NO:

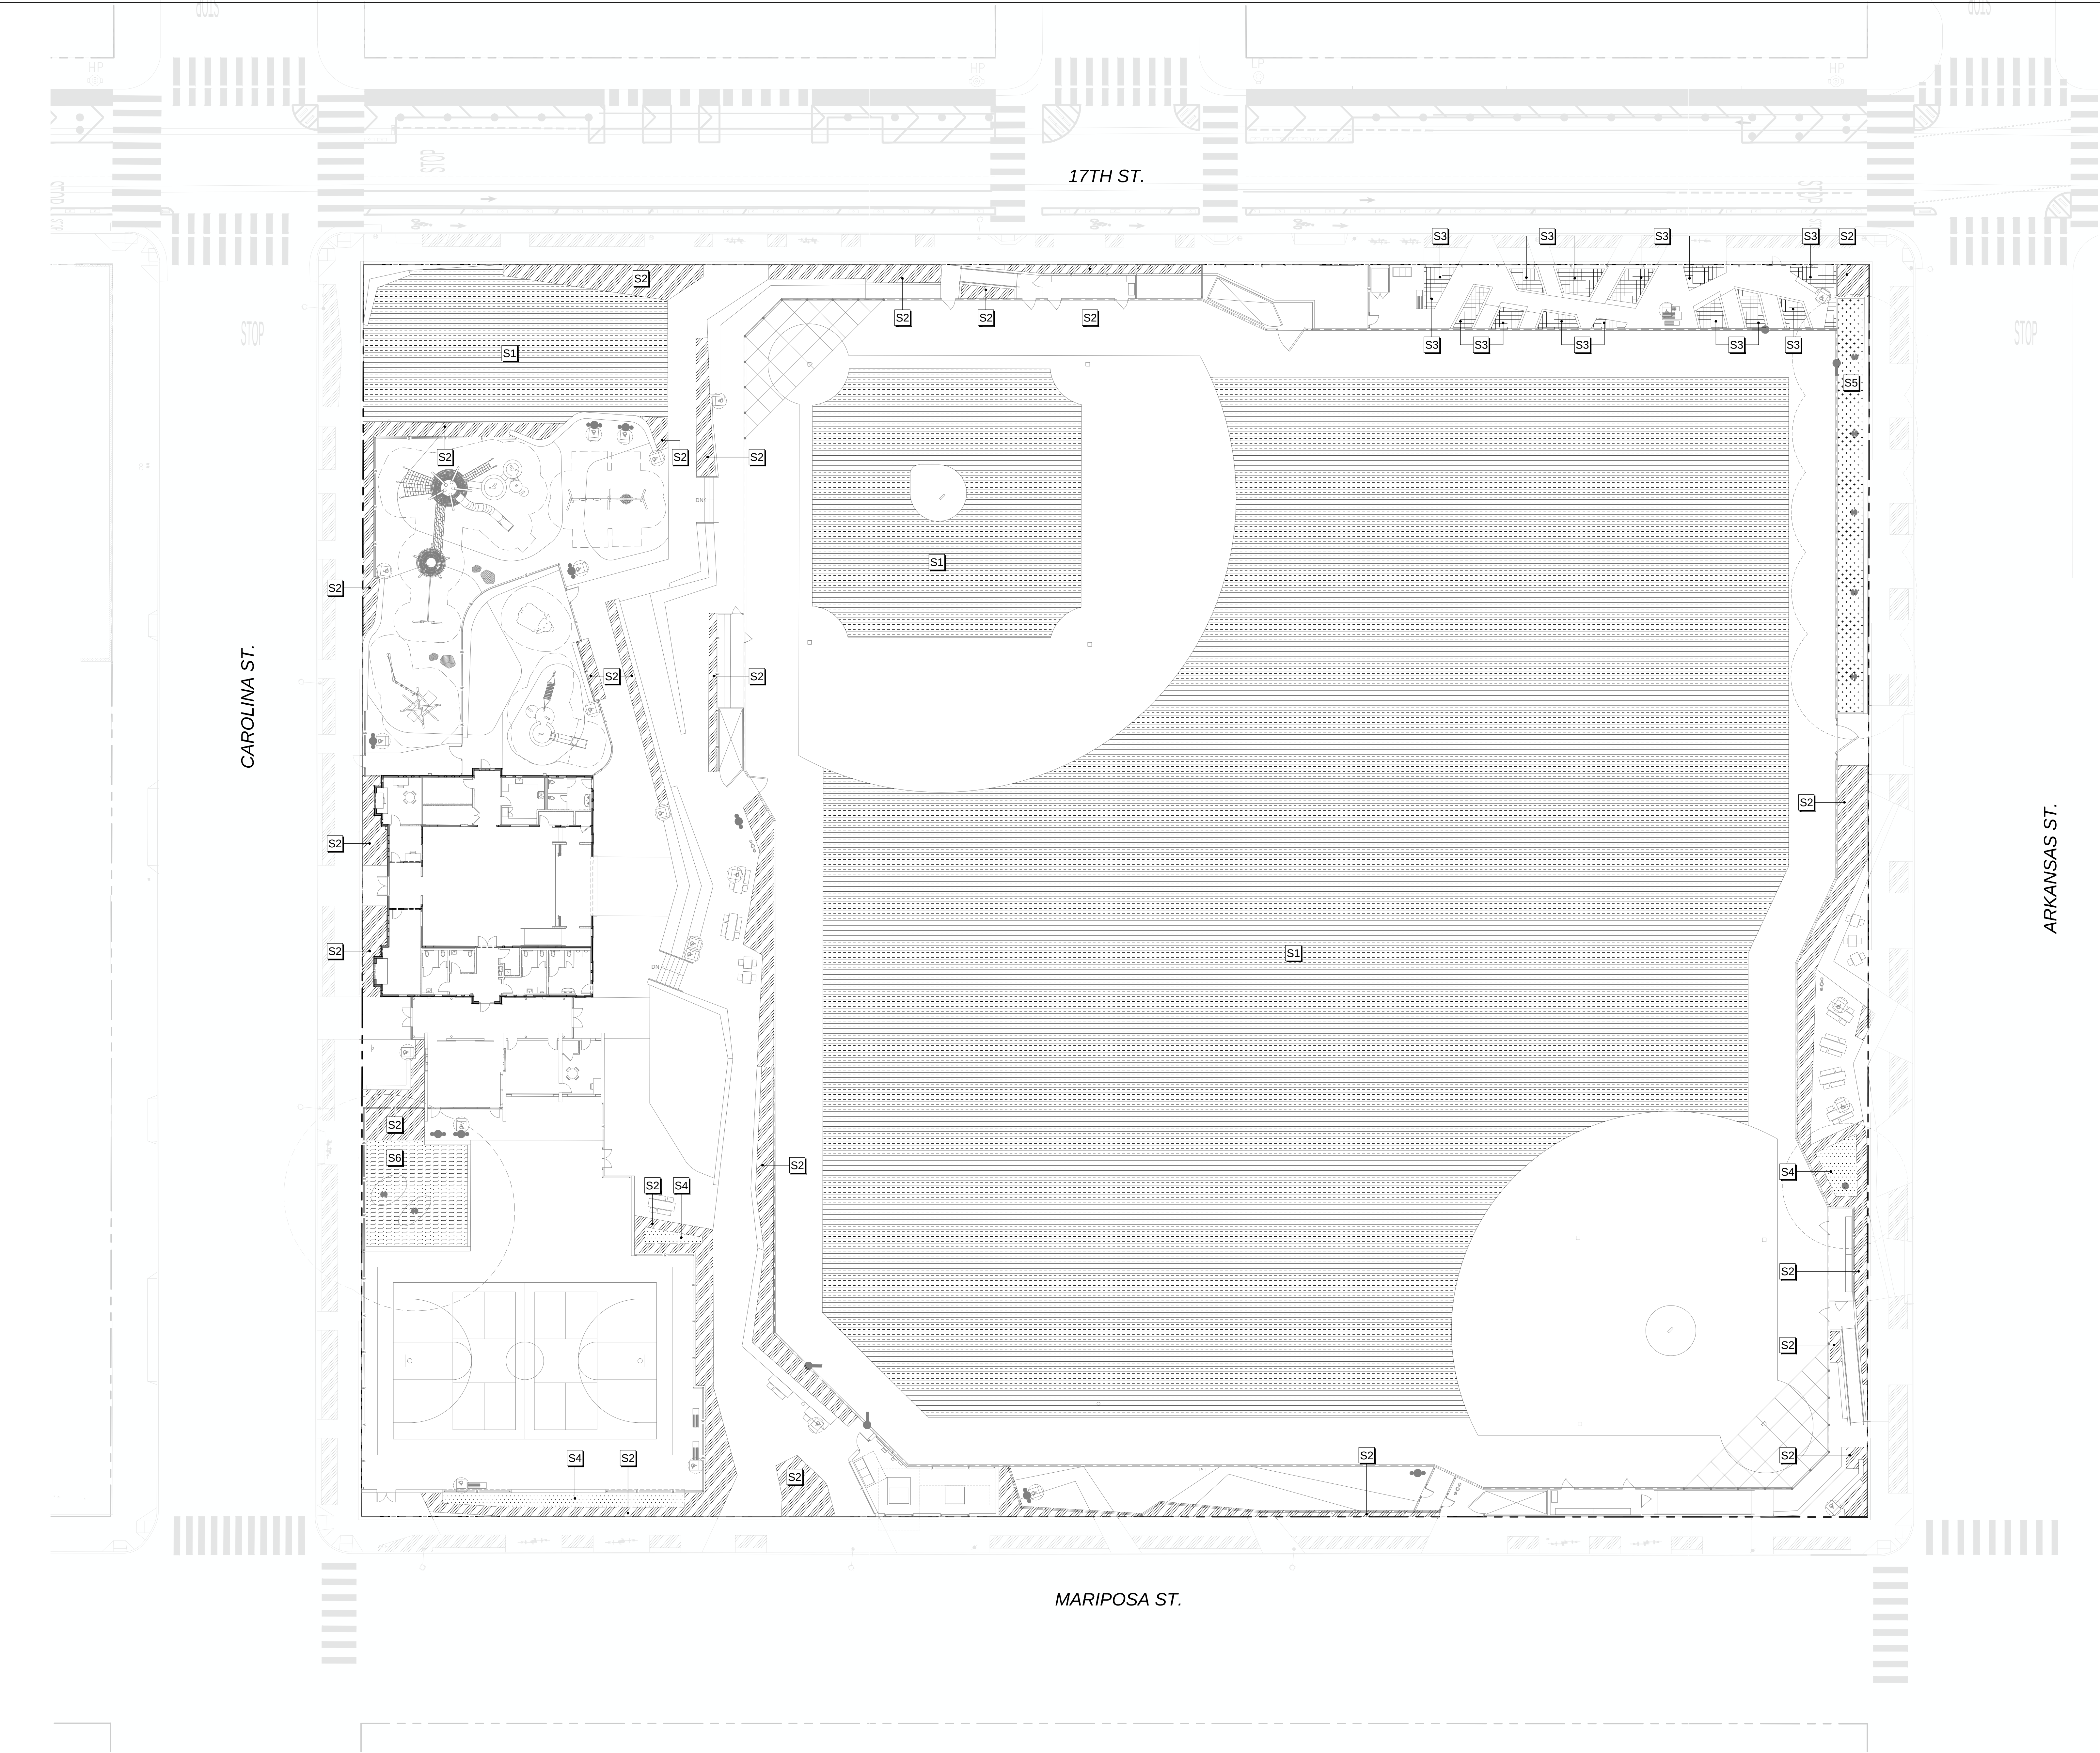

1 ONSITE SOIL MANAGEMENT PLAN

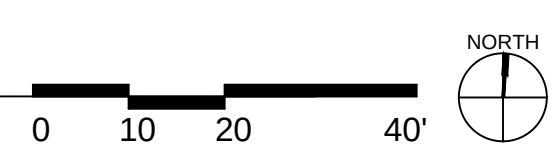

SOIL MANAGEMENT PLAN LEGEND

- S1** BALL FIELD & LAWN AREA:
REMOVE & STOCKPILE EXISTING TOPSOIL. ASSUME REMOVAL OF 10" SOIL. IMPORT MIN. 6" OF AMENDED SOIL, MIX & SCARIFY @ INTERFACE WITH EXISTING SUBGRADE.
- S2** REGULAR PLANTING AREAS:
IMPORT 12" TOP SOIL, MIX & SCARIFY @ INTERFACE WITH EXISTING SUBGRADE. AT TREES IMPORT 18" TOP SOIL.
- S3** EDIBLE LEARNING GARDEN BEDS:
IMPORT 18" ORGANIC PLANTING SOIL SUITABLE FOR AGRICULTURAL USE. PLACE DIRECTLY IN PLANTING BEDS.
- S4** BIOTREATMENT AREAS:
BIO-FILTRATION/ DETENTION SOIL, S.C.D.
- S5** SOIL AT EXISTING SYCAMORE TREES:
CLEAR & GRUB MAX. 4" OF EXISTING SOIL. APPLY 2" MULCH. HAND WORK ONLY AROUND EXISTING TREES.
- S6** SOIL AT EXISTING OLIVE TREES:
CLEAR & GRUB MAX. 4" OF EXISTING SOIL. HAND WORK ONLY AROUND EXISTING TREES.

GENERAL NOTES:

1. REMOVE & STOCKPILE EXISTING TOPSOIL

OWNER:



501 Siarayan St
San Francisco CA 94117
p 415.831.2700
e pdinfo@sfpov.org

CLIENT:



368 Connecticut St
San Francisco CA 94107
p 415.323.0800
e friendsofjacksonpark@gmail.com

LANDSCAPE ARCHITECTURE:



2325 3rd street, suite 323
San Francisco CA 94107
p 415.323.0800
e admin@fletcherstudio.com


ARCHITECTURE:

Jackson Liles
ARCHITECTURE

+ 2325 Third Street #206
San Francisco, CA 94107
415.621.1799
www.jacksonliles.com

JACKSON
PLAYGROUND
IMPROVEMENT
PROJECT

1645 17TH STREET
SAN FRANCISCO, CA 94107

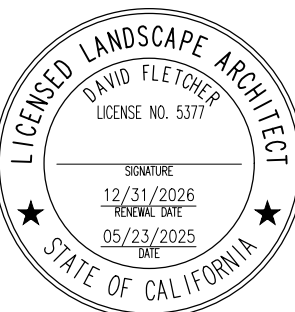

50% DESIGN
DEVELOPMENT

ISSUANCE RECORD

DATE	DESCRIPTION
05.23.25	50% DD

REVISION RECORD

REV	DATE	DESCRIPTION
-----	------	-------------

DATE	NO.	DRAWN	CHD
05.23.25	14-003	A.Z., J.Z.	L.E., D.F.


DRAWING TITLE:

SOIL
MANAGEMENT
PLAN (ONSITE)

SHEET NO:

L8.10

1 OFFSITE SOIL MANAGEMENT PLAN

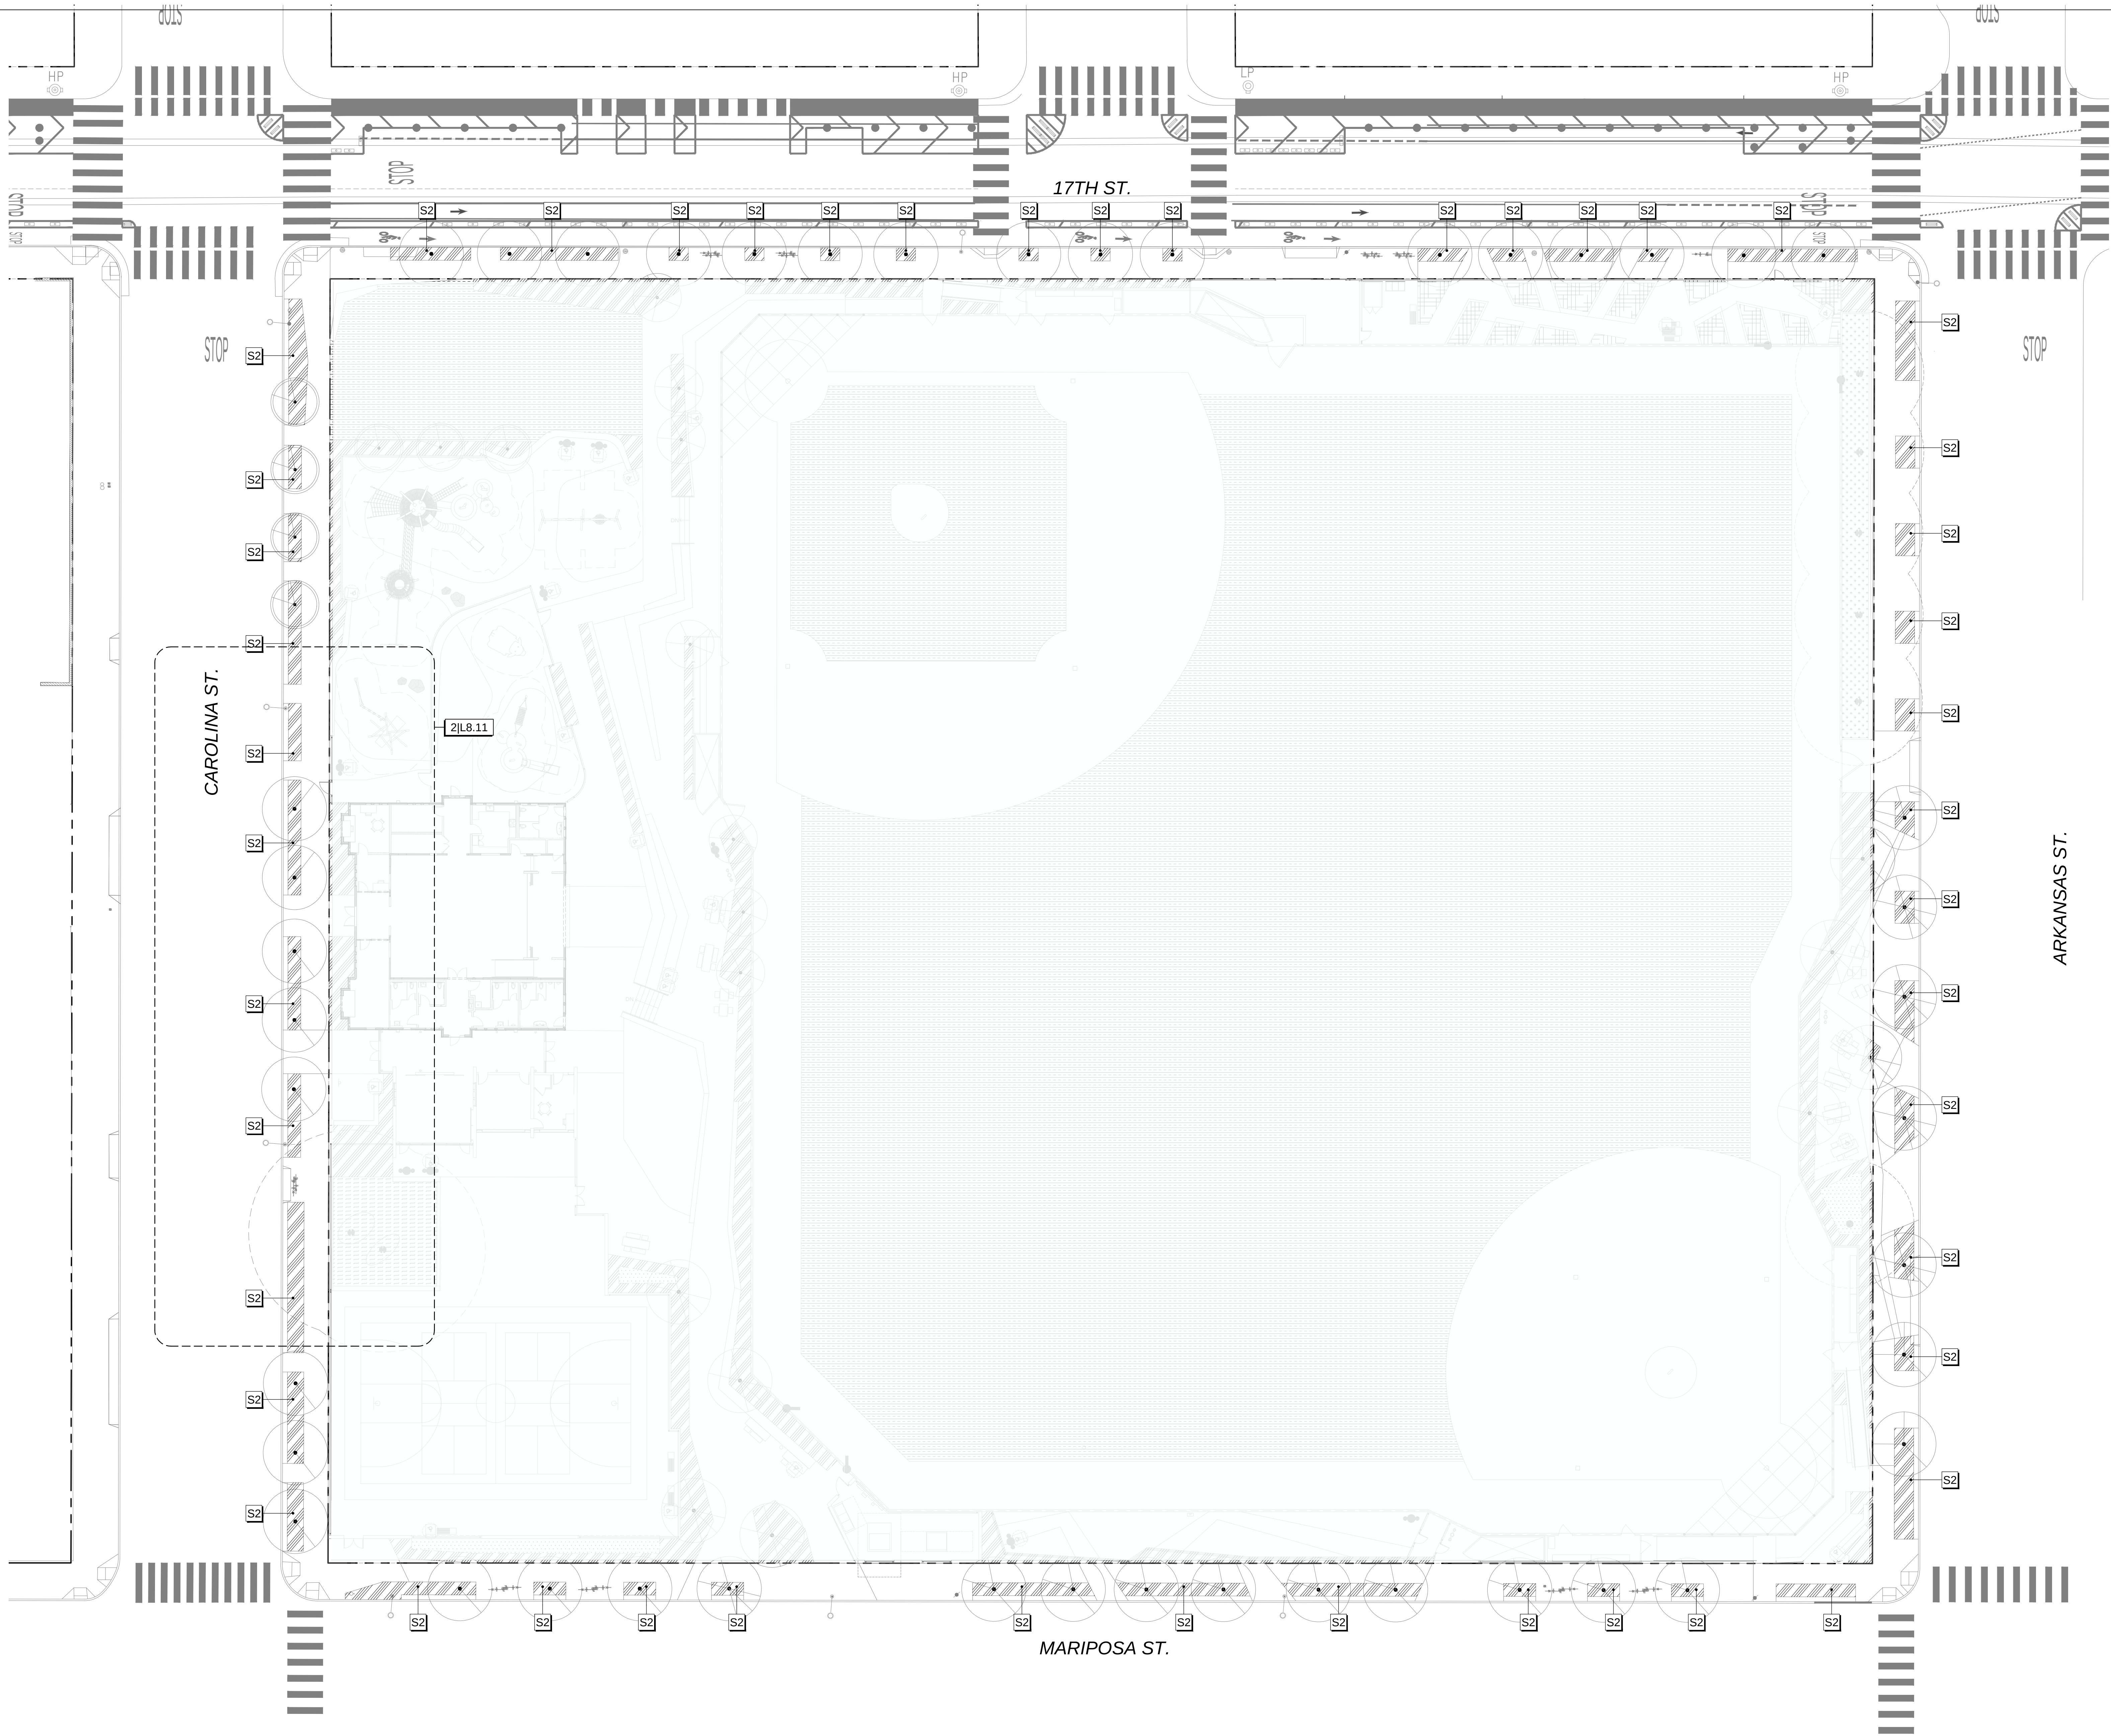

2 ADD-ALT 1 SOIL MANAGEMENT PLAN

SOIL MANAGEMENT PLAN LEGEND

- S1** BALL FIELD & LAWN AREA:
REMOVE & STOCKPILE EXISTING TOPSOIL, ASSUME REMOVAL OF 10" SOIL. IMPORT MIN. 6" OF AMENDED SOIL, MIX & SCARIFY @ INTERFACE WITH EXISTING SUBGRADE.
- S2** REGULAR PLANTING AREAS:
IMPORT 12" TOP SOIL. MIX & SCARIFY @ INTERFACE WITH EXISTING SUBGRADE. AT TREES IMPORT 18" TOP SOIL.
- S3** EDIBLE LEARNING GARDEN BEDS:
IMPORT 18" ORGANIC PLANTING SOIL SUITABLE FOR AGRICULTURAL USE. PLACE DIRECTLY IN PLANTING BEDS.
- S4** BIOTREATMENT AREAS:
BIO-FILTRATION/ DETENTION SOIL, S.C.D.
- S5** SOIL AT EXISTING SYCAMORE TREES:
CLEAR & GRUB MAX. 4" OF EXISTING SOIL. APPLY 2" MULCH. HAND WORK ONLY AROUND EXISTING TREES.
- S6** SOIL AT EXISTING OLIVE TREES:
CLEAR & GRUB MAX. 4" OF EXISTING SOIL. HAND WORK ONLY AROUND EXISTING TREES.

GENERAL NOTES:
1. REMOVE & STOCKPILE EXISTING TOPSOIL

OWNER:



501 Slattery St
San Francisco CA 94117
p 415.831.2700
e pdinfo@sfpov.org

CLIENT:



368 Connecticut St
San Francisco CA 94117
p 415.785.2427
e friendsofjacksonpark@gmail.com

LANDSCAPE ARCHITECTURE:



2325 3rd street, suite 323
San Francisco CA 94107
p 415.323.0800
e admin@fletcherstudio.com


ARCHITECTURE:

Jackson Liles
ARCHITECTURE

+ 2325 Third Street #206
San Francisco, CA 94107
www.jacksonliles.com

JACKSON
PLAYGROUND
IMPROVEMENT
PROJECT

1645 17TH STREET
SAN FRANCISCO, CA 94107

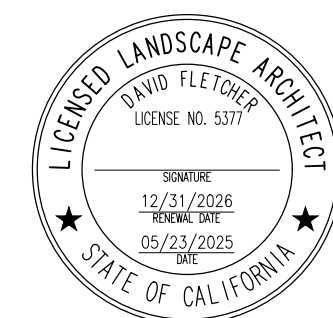

50% DESIGN
DEVELOPMENT

ISSUANCE RECORD	
DATE	DESCRIPTION
05.23.25	50% DD

REVISION RECORD		
REV	DATE	DESCRIPTION



DATE	NO.	DRAWN	CHD
05.23.25	14-003	A.Z., J.Z.	L.E., D.F.

DRAWING TITLE:

SOIL
MANAGEMENT
PLAN (OFFSITE)

SHEET NO:

L8.11

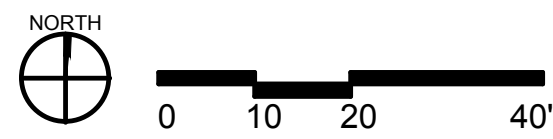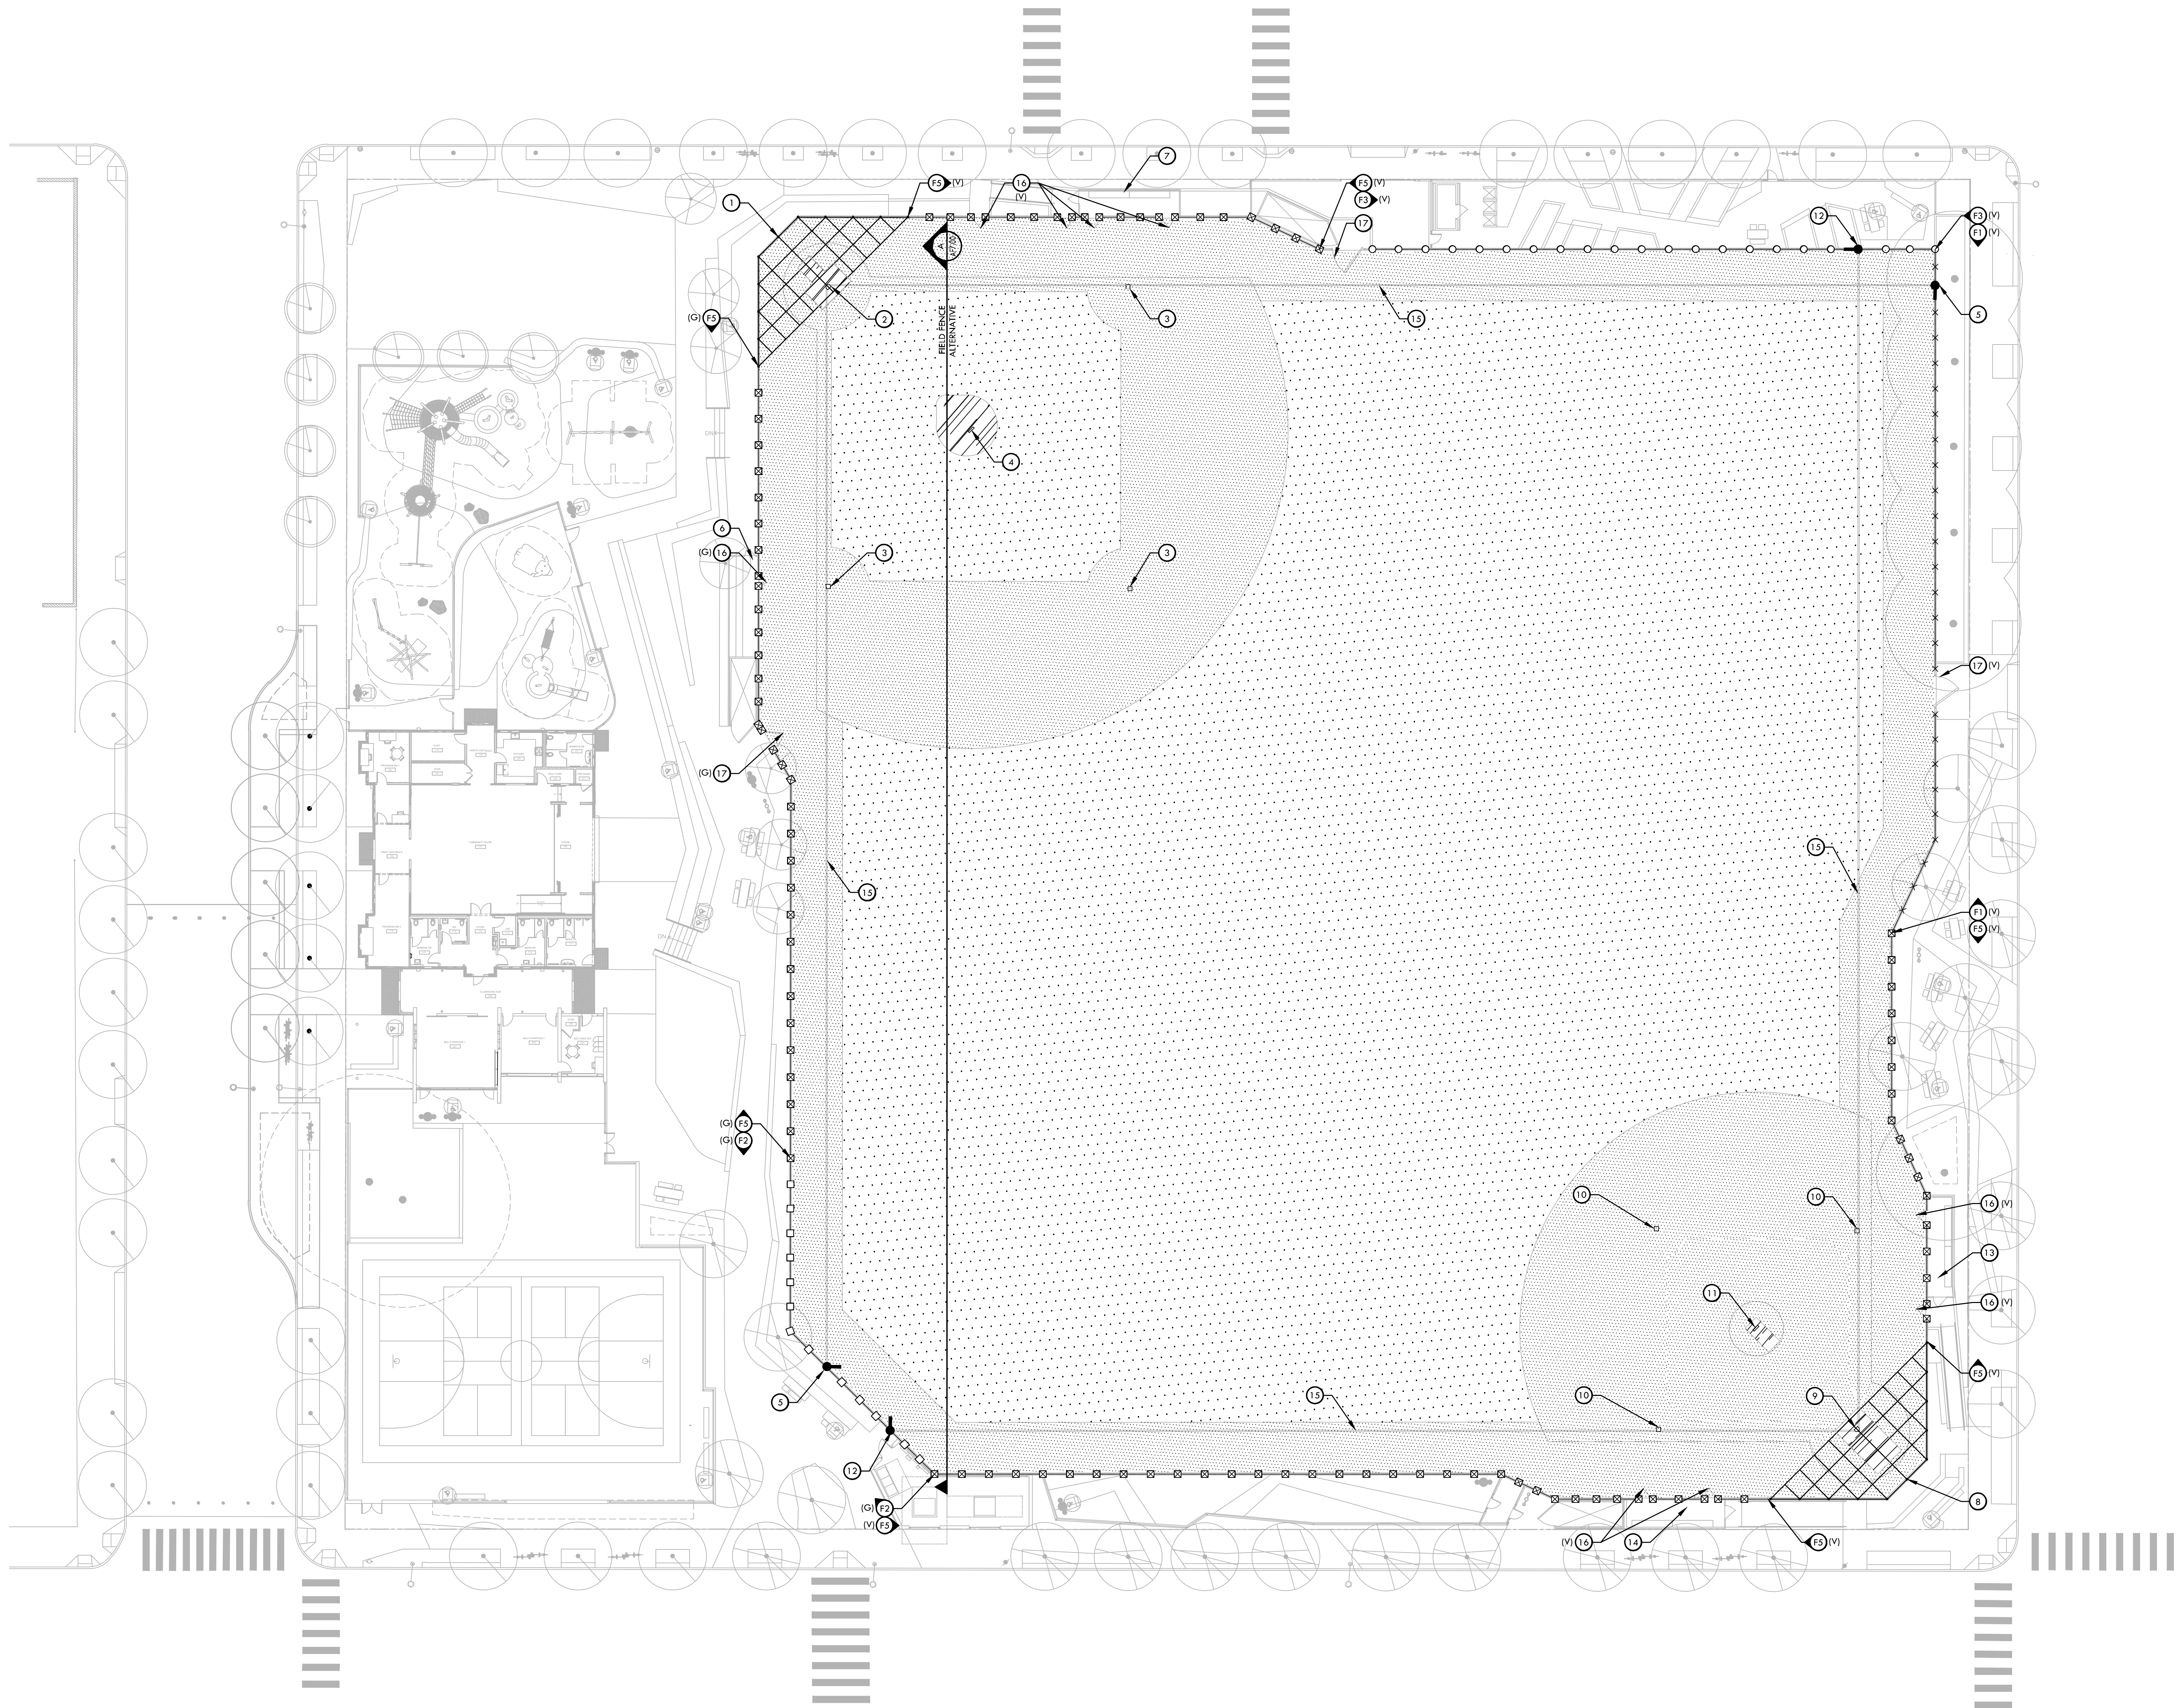

MATERIAL NOTES

1. THE CONTRACTOR SHALL COORDINATE ALL CONSTRUCTION ELEMENTS INCLUDING UTILITY LOCATIONS AND REQUIRED SLEEVING PRIOR TO INSTALLATION. VERIFY CRITICAL DIMENSIONS, REFERENCE POINT LOCATIONS AND CONSTRUCTION CONDITIONS PRIOR TO INITIATING CONSTRUCTION. TEMPORARY BENCHMARKS OR REFERENCE POINTS SHALL BE SET BY THE CONTRACTOR AS NECESSARY. NOTIFY THE OWNER'S REPRESENTATIVE IMMEDIATELY SHOULD DISCREPANCY ARISE AND REDIRECT WORK TO AVOID DELAYS.
2. THE INTERFACE OF ALL PROPOSED IMPROVEMENTS TO EXISTING SITE SHALL CONFORM AND BE SMOOTH AND LINEAR.
3. ALL FENCES AND GATES SHOWN ON PLAN ARE GRAPHIC REPRESENTATIONS; REFER TO DETAILS AND SPECIFICATIONS FOR PRECISE LOCATION. GATE MATERIALS TO BE CONSISTENT AND MATCH ADJACENT FENCE MATERIALS AS SHOWN.

MATERIAL LEGEND

SYM	DESCRIPTION	DTL REF
[Symbol]	SAND BASED TURF	[A] (E4.00)
[Symbol]	INFIELD/WARNING TRACK FINES	[B] (E4.00)
[Symbol]	INFIELD FINES OVER CLAY	[C] (E4.00)
[Symbol]	8" TALL FENCE - BLACK VINYL COATED CHAIN LINK	[D] (E4.00)
[Symbol]	14" TALL FENCE - BLACK VINYL COATED CHAIN LINK	[E] (E4.00)
[Symbol]	16" TALL FENCE - BLACK VINYL COATED CHAIN LINK	[F] (E4.00)
[Symbol]	16" TALL FENCE ON ROOF	[G] (E4.00)
[Symbol]	24" TALL FENCE - BLACK VINYL COATED CHAIN LINK	[H] (E4.00)
[Symbol]	BLACK VINYL COATED CHAIN LINK FENCE	[I] (E4.00)
[Symbol]	GALVANIZED CHAIN LINK FENCE	[J] (E4.00)
[Symbol]	BASEBALL HOODED BACKSTOP	[K] (E4.00)
[Symbol]	BASEBALL HOME PLATE LAYOUT	[L] (E4.00)
[Symbol]	BASEBALL BASE PAD LOCATIONS	[M] (E4.00)
[Symbol]	BASEBALL PITCHER'S AREA	[N] (E4.00)
[Symbol]	FOUL POLE WITH 6" WING	[O] (E4.00)
[Symbol]	BASEBALL FIRST BASE DUGOUT - REFER TO ARCHITECTURAL PLANS	[P] (E4.00)
[Symbol]	BASEBALL THIRD BASE DUGOUT - REFER TO ARCHITECTURAL PLANS	[Q] (E4.00)
[Symbol]	SOFTBALL HOODED BACKSTOP	[R] (E4.00)
[Symbol]	SOFTBALL HOME PLATE LAYOUT	[S] (E4.00)
[Symbol]	SOFTBALL BASE PAD LOCATIONS	[T] (E4.00)
[Symbol]	SOFTBALL PITCHER'S AREA	[U] (E4.00)
[Symbol]	FOUL POLE WITH 12" WING	[V] (E4.00)
[Symbol]	SOFTBALL FIRST BASE DUGOUT - REFER TO ARCHITECTURAL PLANS	[W] (E4.00)
[Symbol]	SOFTBALL THIRD BASE DUGOUT - REFER TO ARCHITECTURAL PLANS	[X] (E4.00)
[Symbol]	4" WIDE WHITE FOUL LINE	[Y] (E4.00)
[Symbol]	4" WIDE PEDESTRIAN GATE - REFER TO PLAN FOR GATE MATERIALS	[Z] (E4.00)
[Symbol]	9" WIDE GATE - REFER TO PLAN FOR GATE MATERIALS	[AA] (E4.00)

OWNER:



501 Slattery St
San Francisco CA 94117
p 415.831.2700
e info@sfpov.org

CLIENT:



368 Connecticut St
San Francisco CA 94107
p 415.786.2427
e friends@jacksonhillpark@gmail.com

LANDSCAPE ARCHITECTURE:



2325 3rd street, suite 323
San Francisco CA 94107
p 415.323.0860
e admin@fletcherstudio.com

ARCHITECTURE:

Jackson Liles
ARCHITECTURE

2325 Third Street #208
San Francisco, CA 94107
415.621.1799

www.jacksonliles.com

SUB-CONSULTANT:



VERDE DESIGN
LANDSCAPE ARCHITECTURE
CIVIL ENGINEERING
SPORT PLANNING & DESIGN
240 The Armory
San Jose, CA 95128
tel 408.537.1700
fax 408.963.7560
www.VerdeDesign.com

JACKSON
PLAYGROUND
IMPROVEMENT
PROJECT

1645 17TH STREET
SAN FRANCISCO, CA 94107



50% DESIGN
DEVELOPMENT

ISSUANCE RECORD	
DATE	DESCRIPTION
05.23.25	50% DD

REVISION RECORD		
REV	DATE	DESCRIPTION



DATE	NO.	DRAWN	CHKD
05.23.25	14-003		

DRAWING TITLE:

ATHLETIC
FIELD SITE
PLAN

SHEET NO:

AF1.00

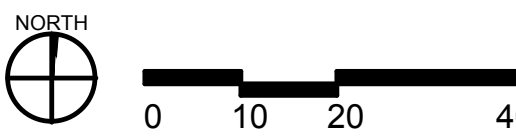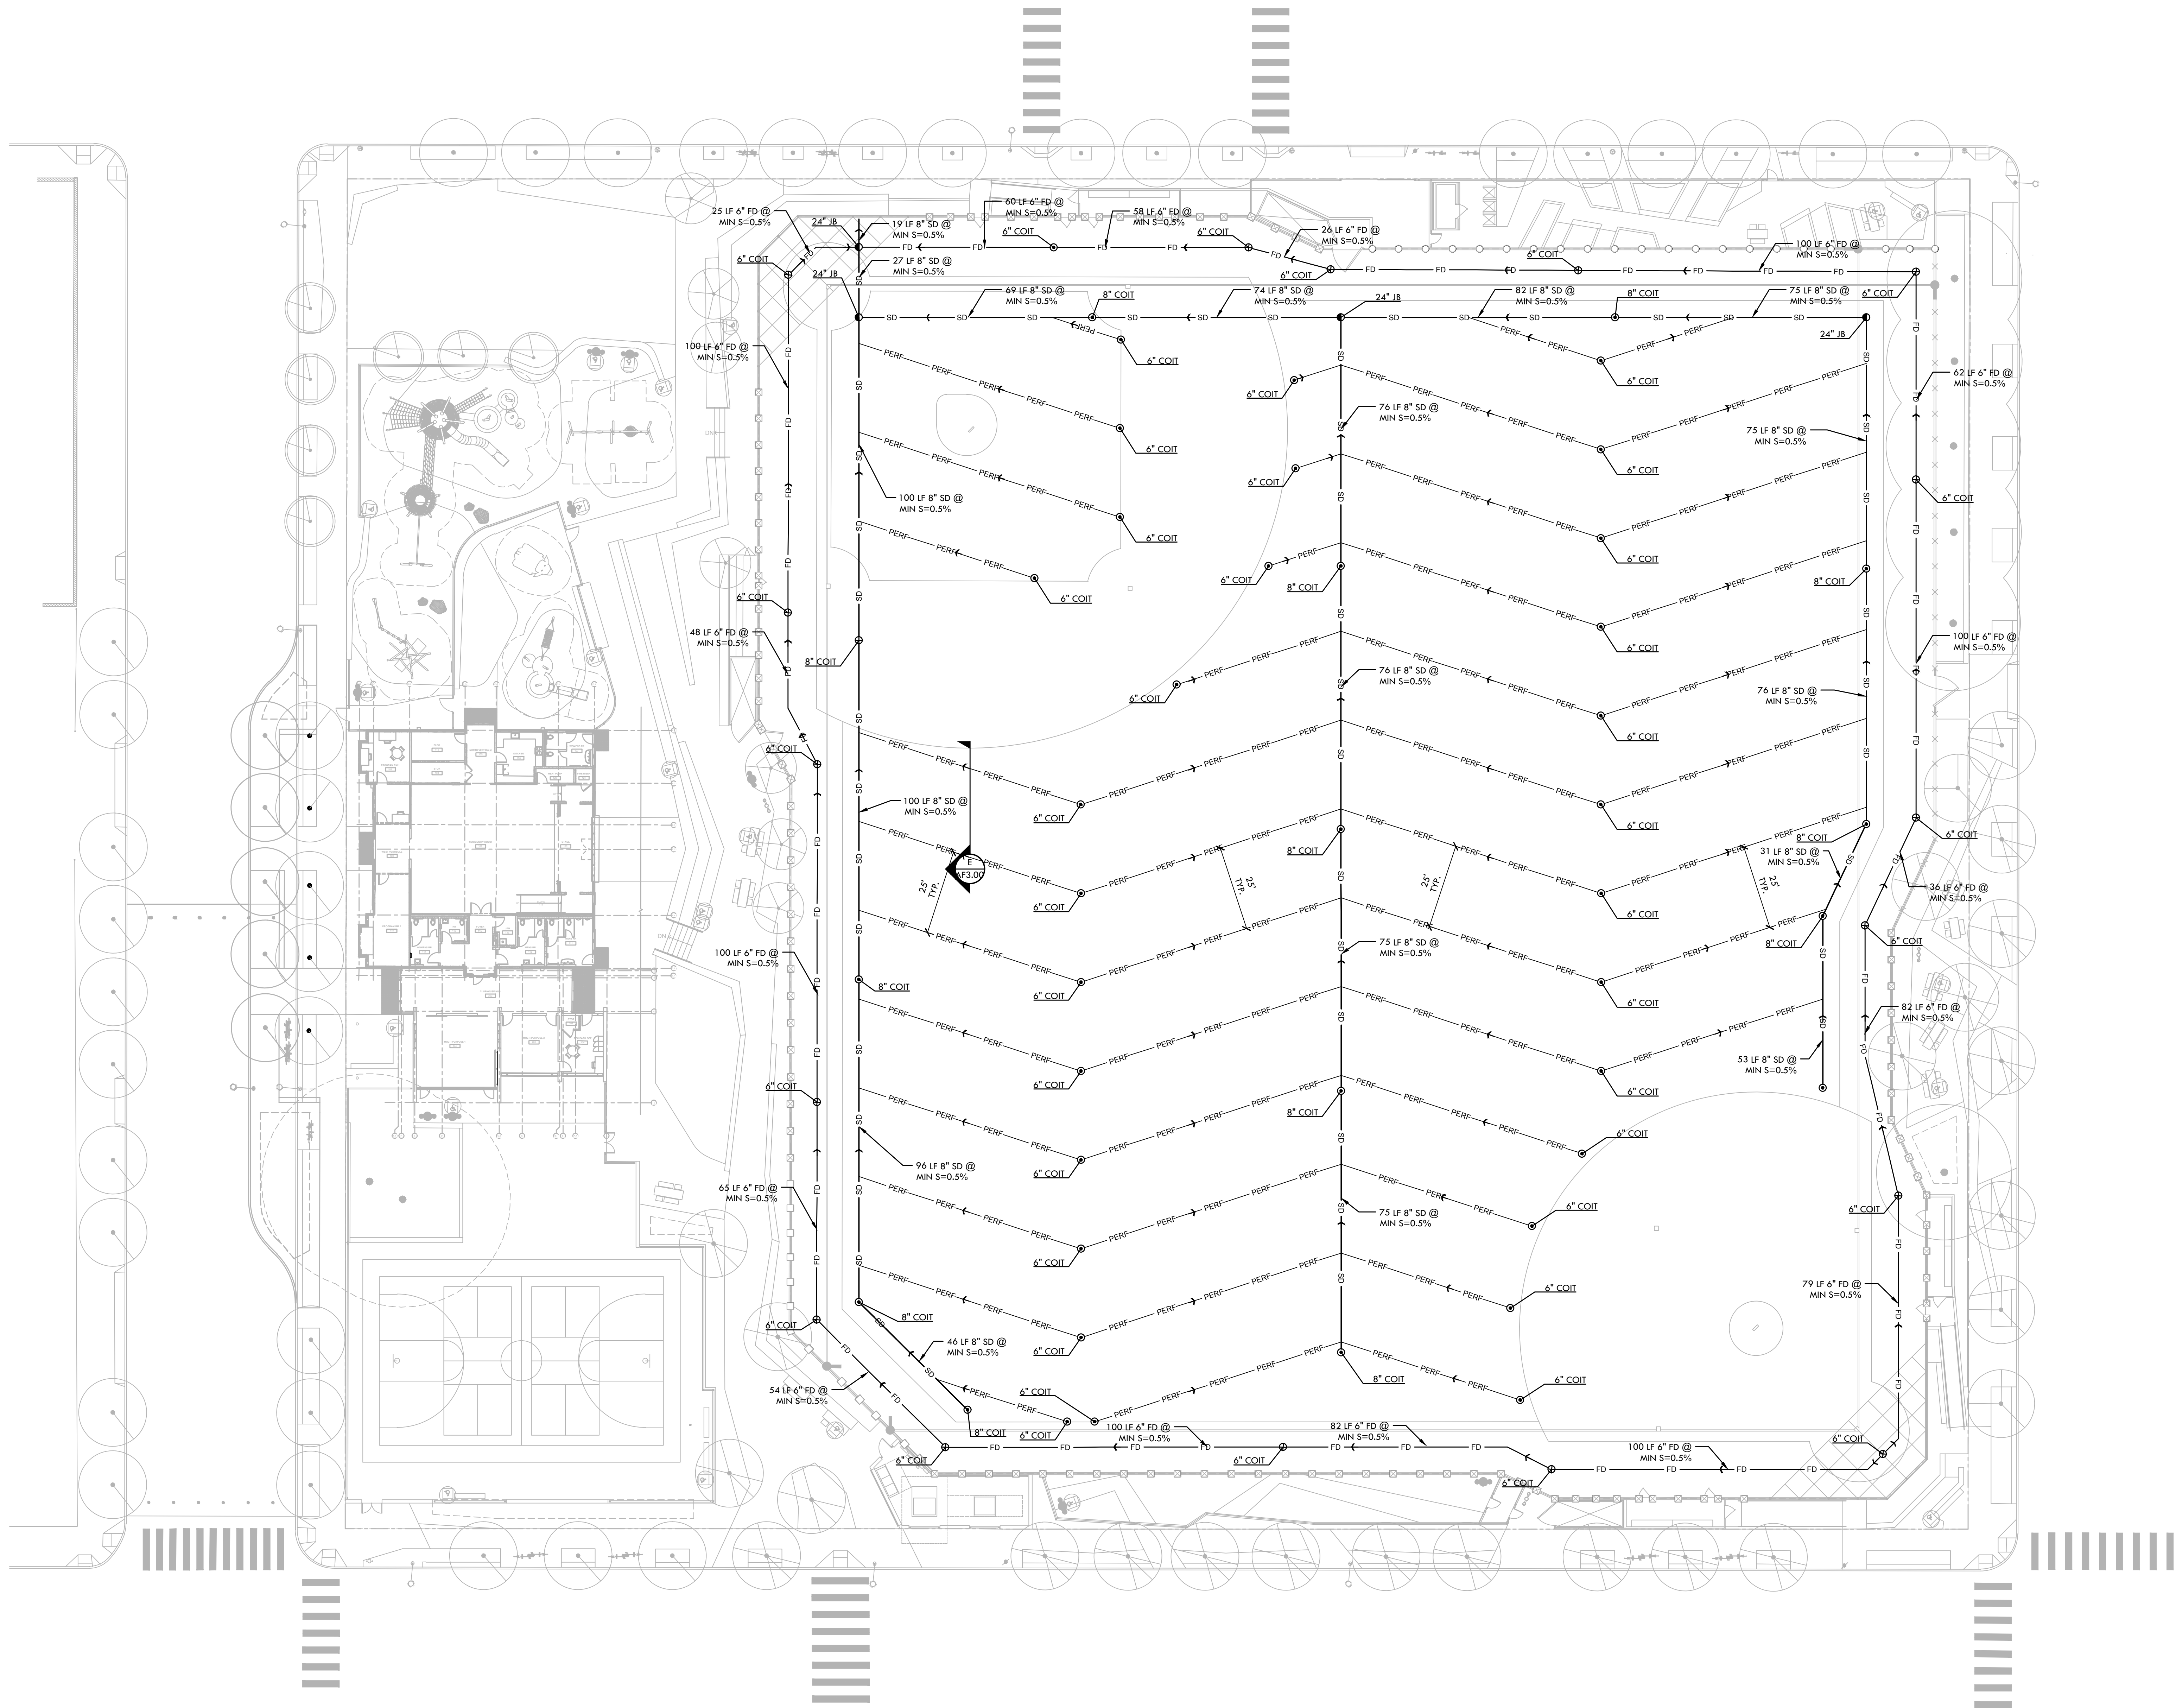

DRAINAGE & UTILITY NOTES

- THE CONTRACTOR SHALL VERIFY THE LOCATIONS OF ALL EXISTING UTILITIES, STRUCTURES, AND SERVICES BEFORE COMMENCING WORK. THE LOCATIONS OF UTILITIES, STRUCTURES, AND SERVICES SHOWN IN THE CONTRACT DOCUMENTS SHALL BE DEEMED TO BE APPROXIMATIONS ONLY. ALL DISCREPANCIES BETWEEN WHAT IS SHOWN AND THE ACTUAL FIELD CONDITIONS SHALL BE REPORTED TO THE OWNER REPRESENTATIVE. THE CONTRACTOR SHALL CONTACT UNDERGROUND SERVICE ALERT (USA) AT (800) 277-2600 PRIOR TO ANY DEMOLITION OR EXCAVATION. UPON COMPLETION OF USA MARKING OPERATIONS, THIS SET SHALL BE KEPT ON-SITE FOR REFERENCE FOR DURATION OF CONTRACT.
- ALL EXISTING DRAINAGE STRUCTURES, BOXES, UTILITY VAULTS ETC. TO REMAIN, SHALL BE BROUGHT TO FINAL FINISH GRADE PRIOR TO FINAL SURFACE TREATMENT.
- THE CONTRACTOR IS TO PROTECT DRAINAGE SYSTEM FROM DEBRIS, INCLUDING SOIL, ROCK MATERIAL, AND TRASH FROM ENTERING THE PIPE DURING CONSTRUCTION. CONTRACTOR SHALL AVOID PLACING CONSTRUCTION VEHICLES OVER INSTALLED DRAINAGE TRENCHES TO PREVENT CRUSHING OF PIPE.
- COORDINATE ALL SLEEVING AND UTILITY LOCATIONS AS SHOWN ON THE PLANS AND DETAILS CONTAINED WITHIN THESE CONTRACT DOCUMENTS.
- THE CONTRACTOR IS TO ENSURE THAT ALL REMAINING ACTIVE AND NEW DRAINAGE AND UTILITY LINES ARE PROTECTED AND UNHARMED FROM TRENCHING AND FOOTING EXCAVATIONS FOR NEW FOOTINGS, PARTICULARLY FOR NEW FENCING AND WALLS.
- ALL ABANDONED STORM LINES SHALL REMAIN IN PLACE UNLESS IN CONFLICT WITH PROPOSED DRAINAGE, UTILITY, OR SUBGRADING OPERATIONS, IN WHICH CASE ABANDONED PIPE IN CONFLICT SHALL BE REMOVED. REMAINING ABANDONED STORM PIPE SHALL BE SEALED WITH APPROPRIATELY SIZED CONCRETE CAP (3 SACK MIX) 6" ENVELOPE OUTSIDE AND INSIDE DIAMETER OF PIPE.
- PRIOR TO ALL DRAINAGE AND UTILITY WORK, CONTRACTOR SHALL BE RESPONSIBLE FOR VERIFYING ALL POTENTIAL DRAINAGE CONNECTIONS AND EXISTING UTILITY BY FOOTCOUNING. IN ADDITION, ALL DOWNSTREAM CONNECTIONS TO EXISTING STRUCTURES SHALL BE THE START OF THESE OPERATIONS, AND GRADES SHALL BE VERIFIED.
- WHEN WORK HAS TO OCCUR UNDER THE DROPPABLE OF EXISTING TREES NOT SCHEDULED FOR REMOVAL, THE CONTRACTOR SHALL USE ALL POSSIBLE CARE TO AVOID INJURY TO THE TREES AND TREE ROOTS. GRADE IN LINES RADIAL TO THE EXISTING TREES RATHER THAN TANGENTIAL. ALL PARTIAL CUTS OR TEARS THROUGH ROOTS TWO INCHES IN DIAMETER AND LARGER SHALL BE CUT CLEAN. TRENCHES ADJACENT TO TREES SHALL BE FILLED WITHIN 24 HOURS AFTER EXCAVATION, BUT WHERE THIS IS NOT POSSIBLE, THE SIDE OF THE TRENCH ADJACENT TO THE TREE, AND ANY EXPOSED ROOTS SHALL BE KEPT SHADED AND MOIST WITH DAMPENED BURLAP OR CANVAS.
- FOR BOTTOM OF CHAMBER INVERT LOCATION, SEE DETAIL G AND H, DETAIL SHEET D1.0.
- FOR ALL 36" JUNCTION BOXES WHERE THERE ARE MULTIPLE STORM CONNECTIONS, CONTRACTOR TO INSTALL 60" ECCENTRIC REDUCER MANHOLE WITH MAINTENANCE ACCESS PROVIDED TO BOTTOM OF MANHOLE. CONTRACTOR TO PROVIDE SHOP DRAWINGS FOR REVIEW AND ACCEPTANCE BY OWNER'S REPRESENTATIVE.

DRAINAGE & UTILITY LEGEND

SYM	DESCRIPTION	DTL REF
①	SUBDRAIN CLEANOUT IN NATURAL TURF (COIT)	B C D MN MO MP MQ MR MS MT MU MV MW MX MY MZ NA NB NC ND NE NF NG NH NI NJ NK NL NM NO NP NQ 

OWNER:



501 Blayden St
San Francisco CA 94117
p 415.831.2700
e pdinfo@sfpov.org

CLIENT:



368 Connecticut St
San Francisco CA 94117
p 415.786.2427
e friends@jacksonhillpark@gmail.com

LANDSCAPE ARCHITECTURE:



2325 3rd street, suite 323
San Francisco CA 94107
p 415.323.0860
e admin@fletcherstudio.com

ARCHITECTURE:

Jackson Liles
ARCHITECTURE

2325 Third Street #206
San Francisco, CA 94107
415.621.1799

www.jacksonliles.com

SUB-CONSULTANT:



VERDE DESIGN
LANDSCAPE ARCHITECTURE
CIVIL ENGINEERING
SCAPE PLANNING & DESIGN
2442 The Alameda
San Francisco, CA 94106
tel 415.863.7500
fax 415.863.7560
www.verdedesign.com

JACKSON
PLAYGROUND
IMPROVEMENT
PROJECT

1645 17TH STREET
SAN FRANCISCO, CA 94107



50% DESIGN
DEVELOPMENT

ISSUANCE RECORD

DATE	DESCRIPTION
08.23.25	50% DD

REVISION RECORD

REV	DATE	DESCRIPTION
-----	------	-------------

DATE	NO.	DRAWN	CHKD
05.23.25	14-003		

DRAWING TITLE:

ATHLETIC FIELD
DRAINAGE PLAN
— NATURAL
GRASS

SHEET NO:

AF2.01

ISSUANCE RECORD	
DATE	DESCRIPTION
05.23.25	50% DD

REVISION RECORD	
REV	DESCRIPTION


DATE	NO.	DRAWN	CHKD
05.23.25	14-003		

DRAWING TITLE:

CONSTRUCTION
DETAILS

SHEET NO:

AF3.00

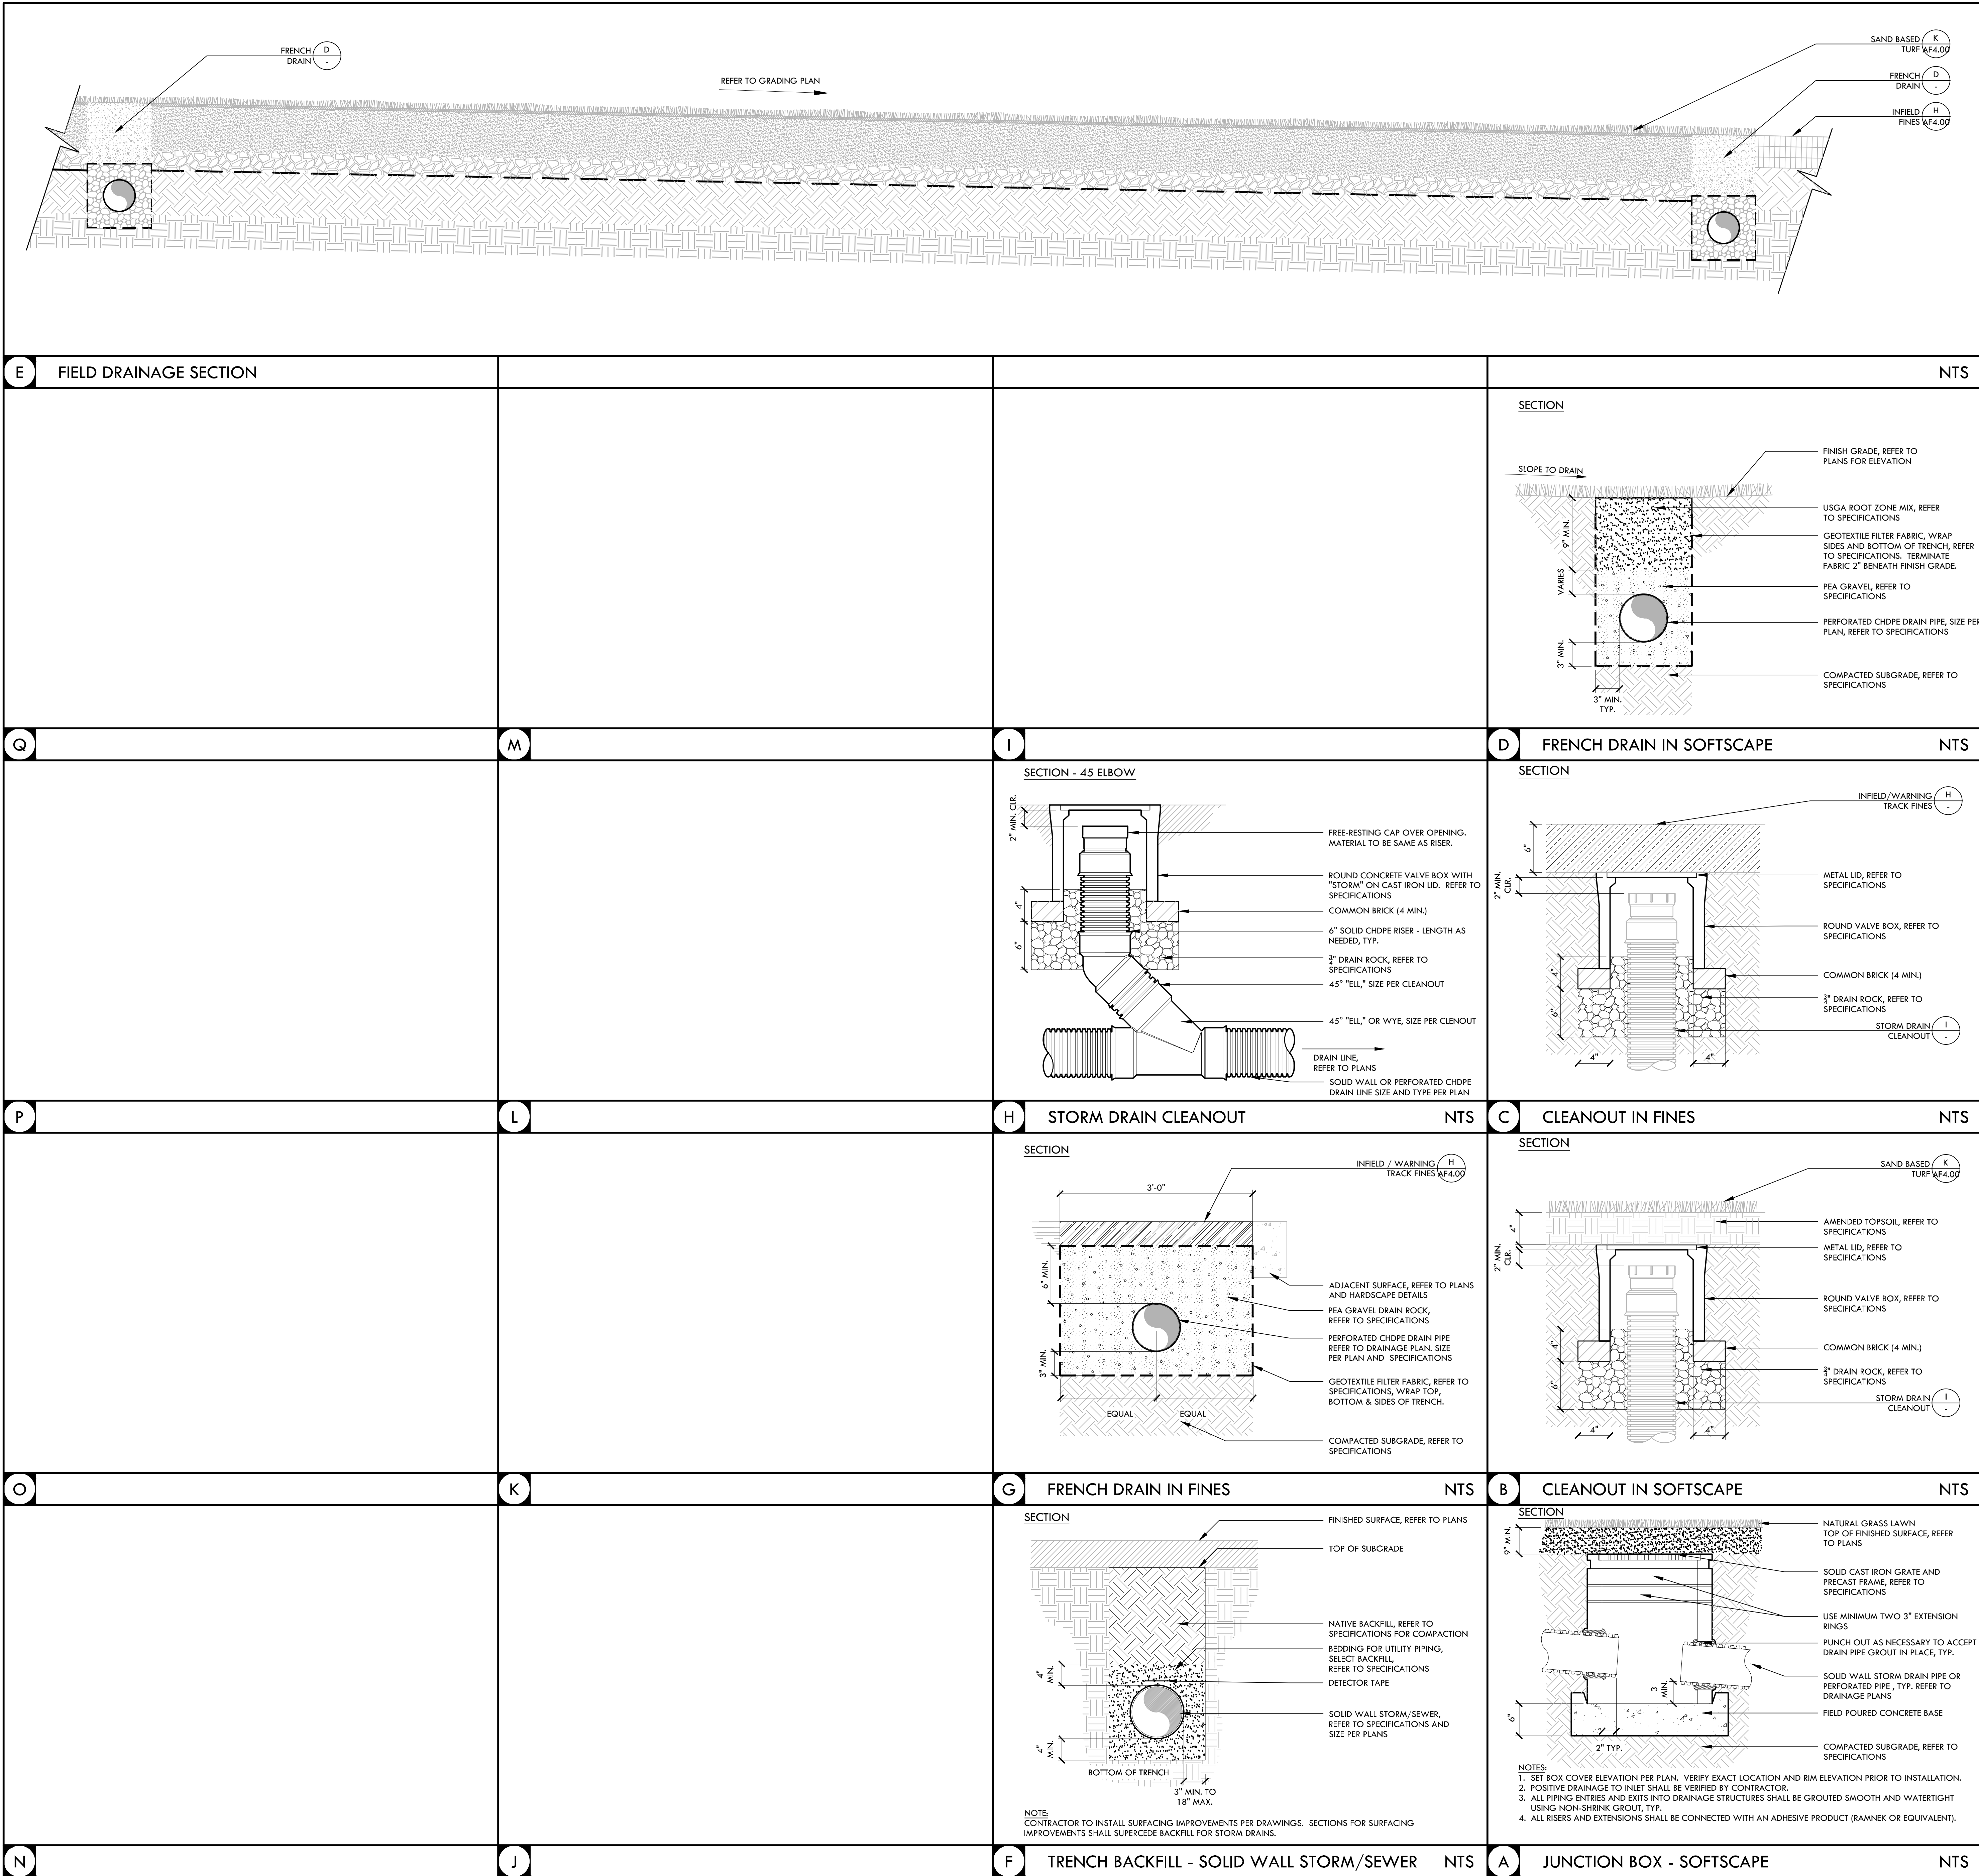

JACKSON
PLAYGROUND
IMPROVEMENT
PROJECT

1645 17TH STREET
SAN FRANCISCO, CA 94107



50% DESIGN
DEVELOPMENT

ISSUANCE RECORD	
DATE	DESCRIPTION

REVISION RECORD		
REV.	DATE	DESCRIPTION

REV	DATE	DESCRIPTION


DATE	NO.	DRAWN	CHD
------	-----	-------	-----

DRAWING TITLE:

CONSTRUCTION DETAILS

SHEET NO:

AF4.00

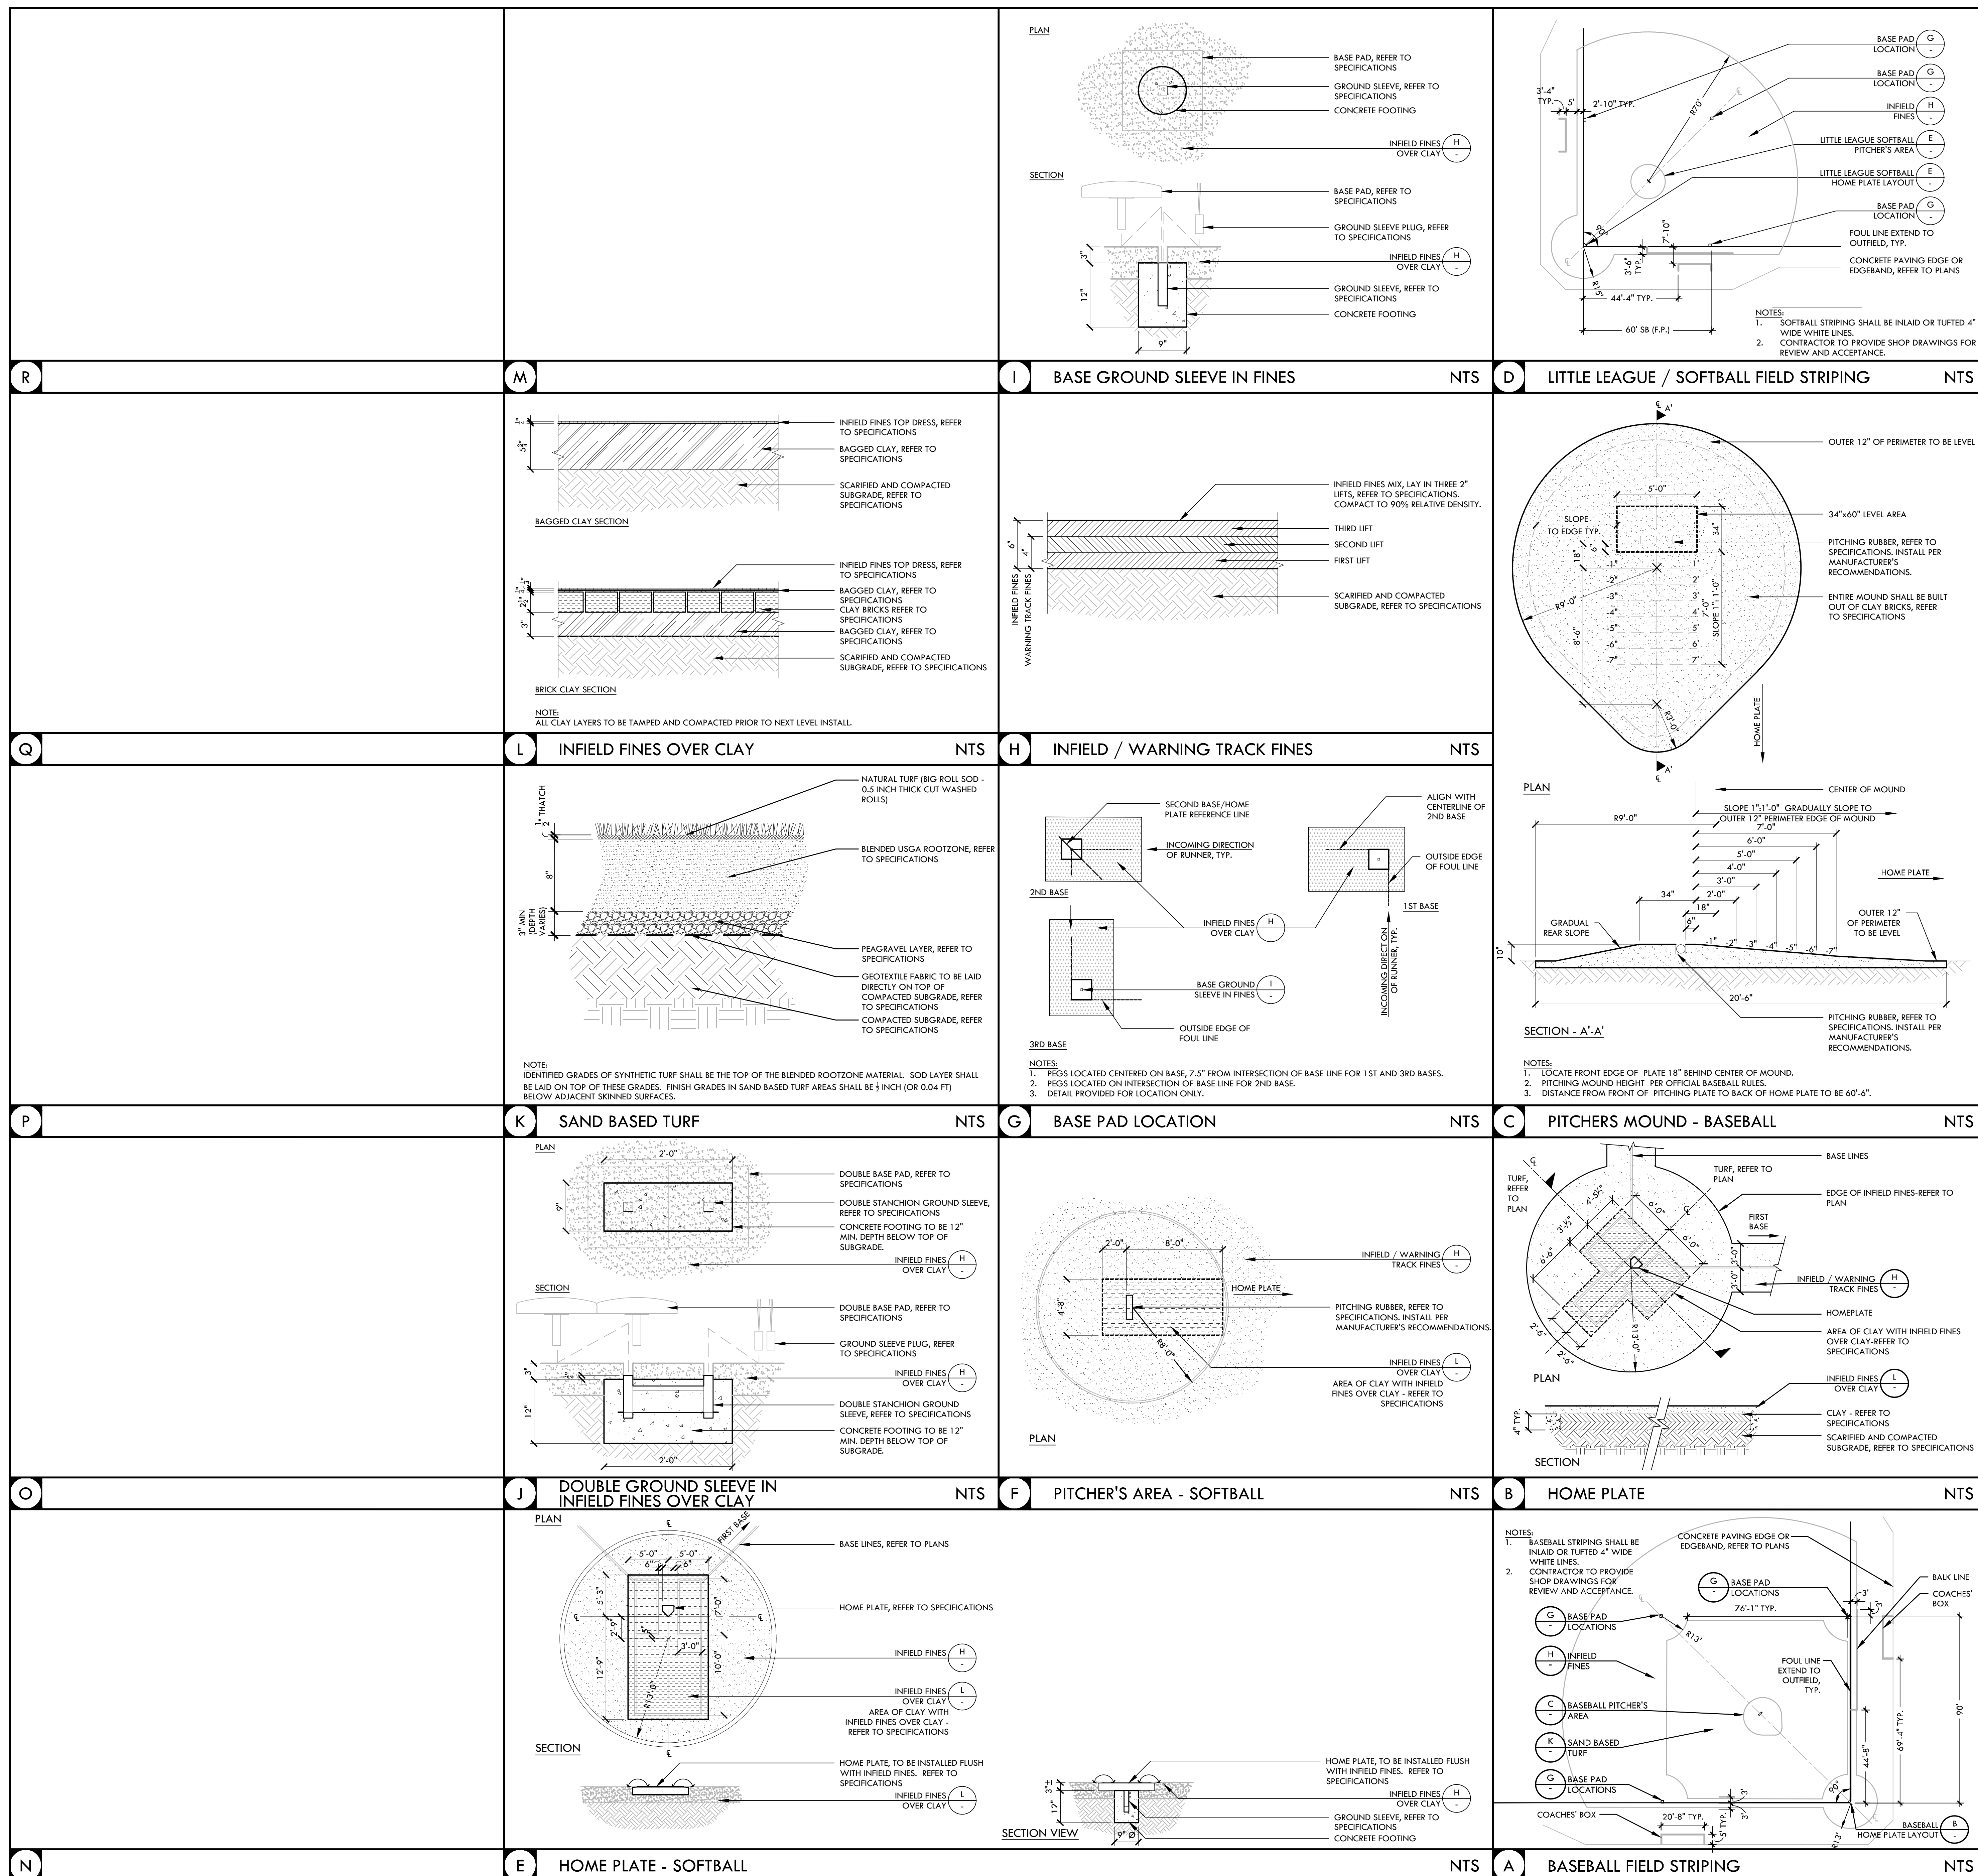

OWNER:



501 Sianyan St
San Francisco CA 94117
p 415.831.2700
e pdinfo@sfpov.org

CLIENT:



368 Connecticut St
San Francisco CA 94107
p 415.785.2427
e friends@jacksonhillpark@gmail.com

LANDSCAPE ARCHITECTURE:



2325 3rd street, suite 323
San Francisco CA 94107
p 415.323.0850
e admin@fletcherstudio.com

ARCHITECTURE:

Jackson Liles
ARCHITECTURE

2325 Third Street #208
San Francisco, CA 94107
415.621.1799

www.jacksonliles.com

SUB-CONSULTANT:



VERDE DESIGN
LANDSCAPE ARCHITECTURE
CIVIL ENGINEERING
SPORT PLANNING & DESIGN

2425 The Homestead
Santa Clara, CA 95050
tel. 408.965.7500
fax 408.965.7560
www.VerdeDesign.com

JACKSON PLAYGROUND IMPROVEMENT PROJECT

1645 17TH STREET
SAN FRANCISCO, CA 94107



50% DESIGN DEVELOPMENT

ISSUANCE RECORD

DATE	DESCRIPTION
08.23.25	50% DD

REVISION RECORD


REV	DATE	DESCRIPTION
-----	------	-------------


DRAWING TITLE:

CONSTRUCTION DETAILS


SHEET NO:

AF5.00

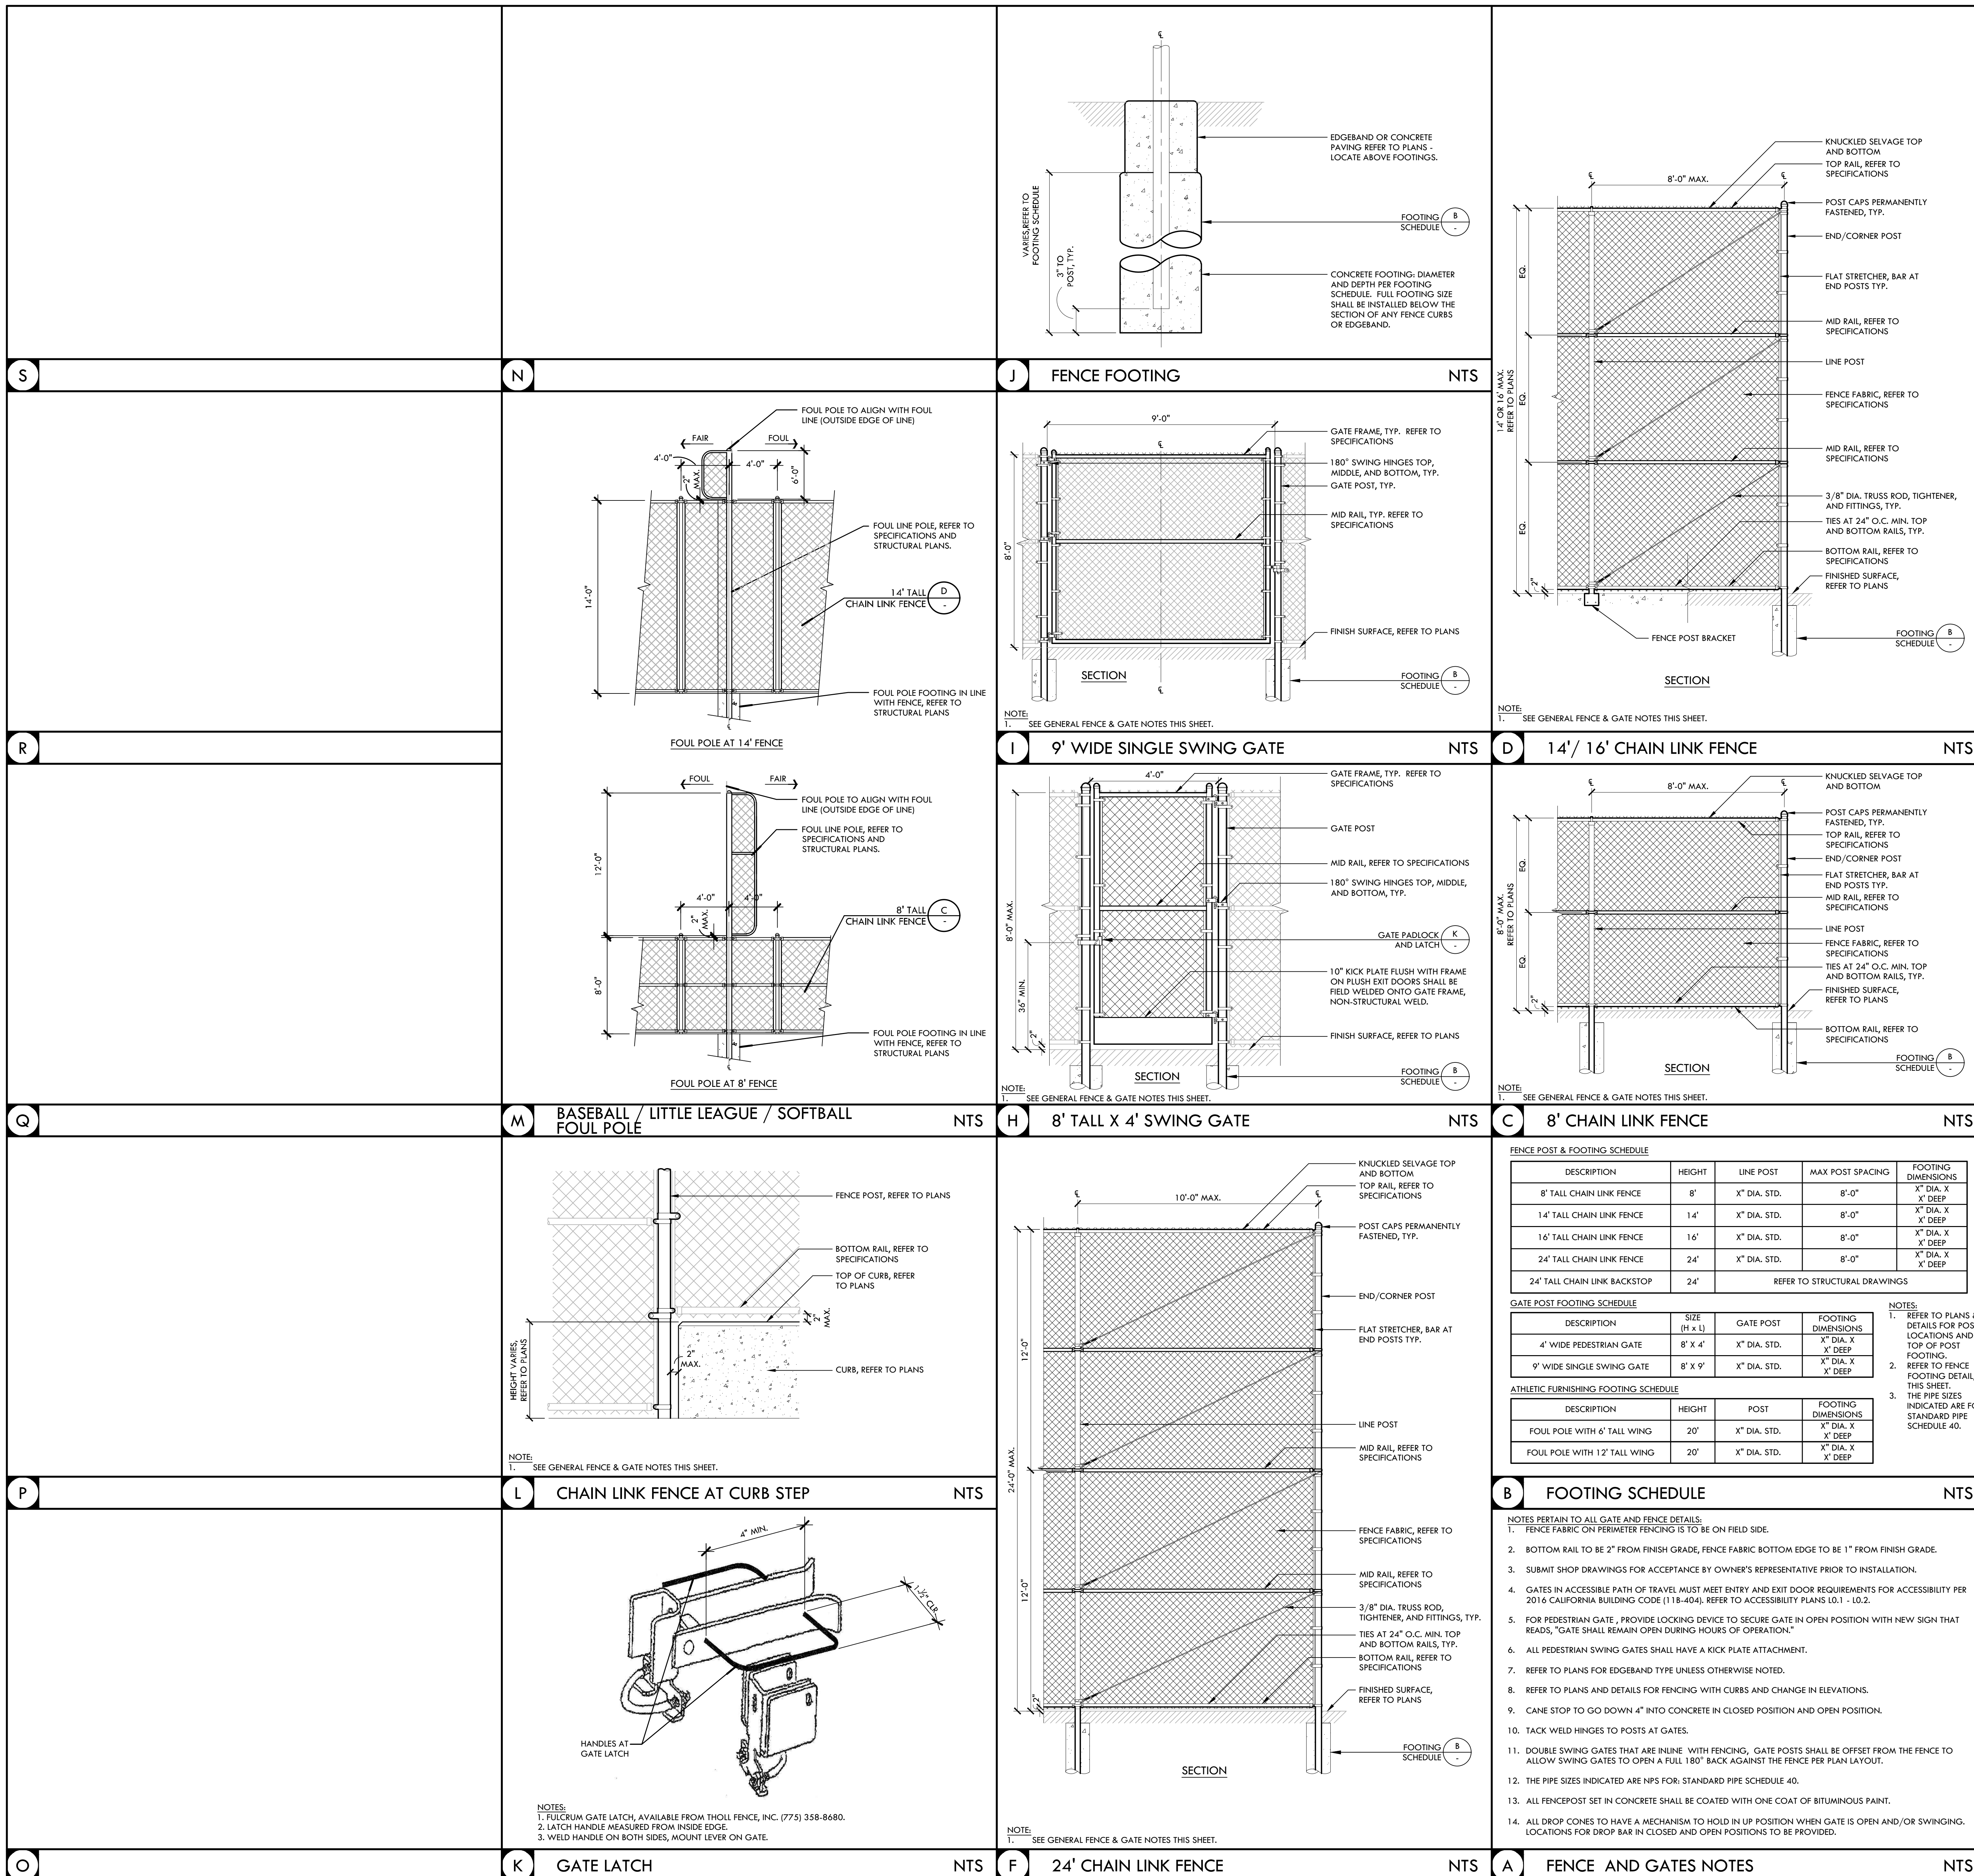


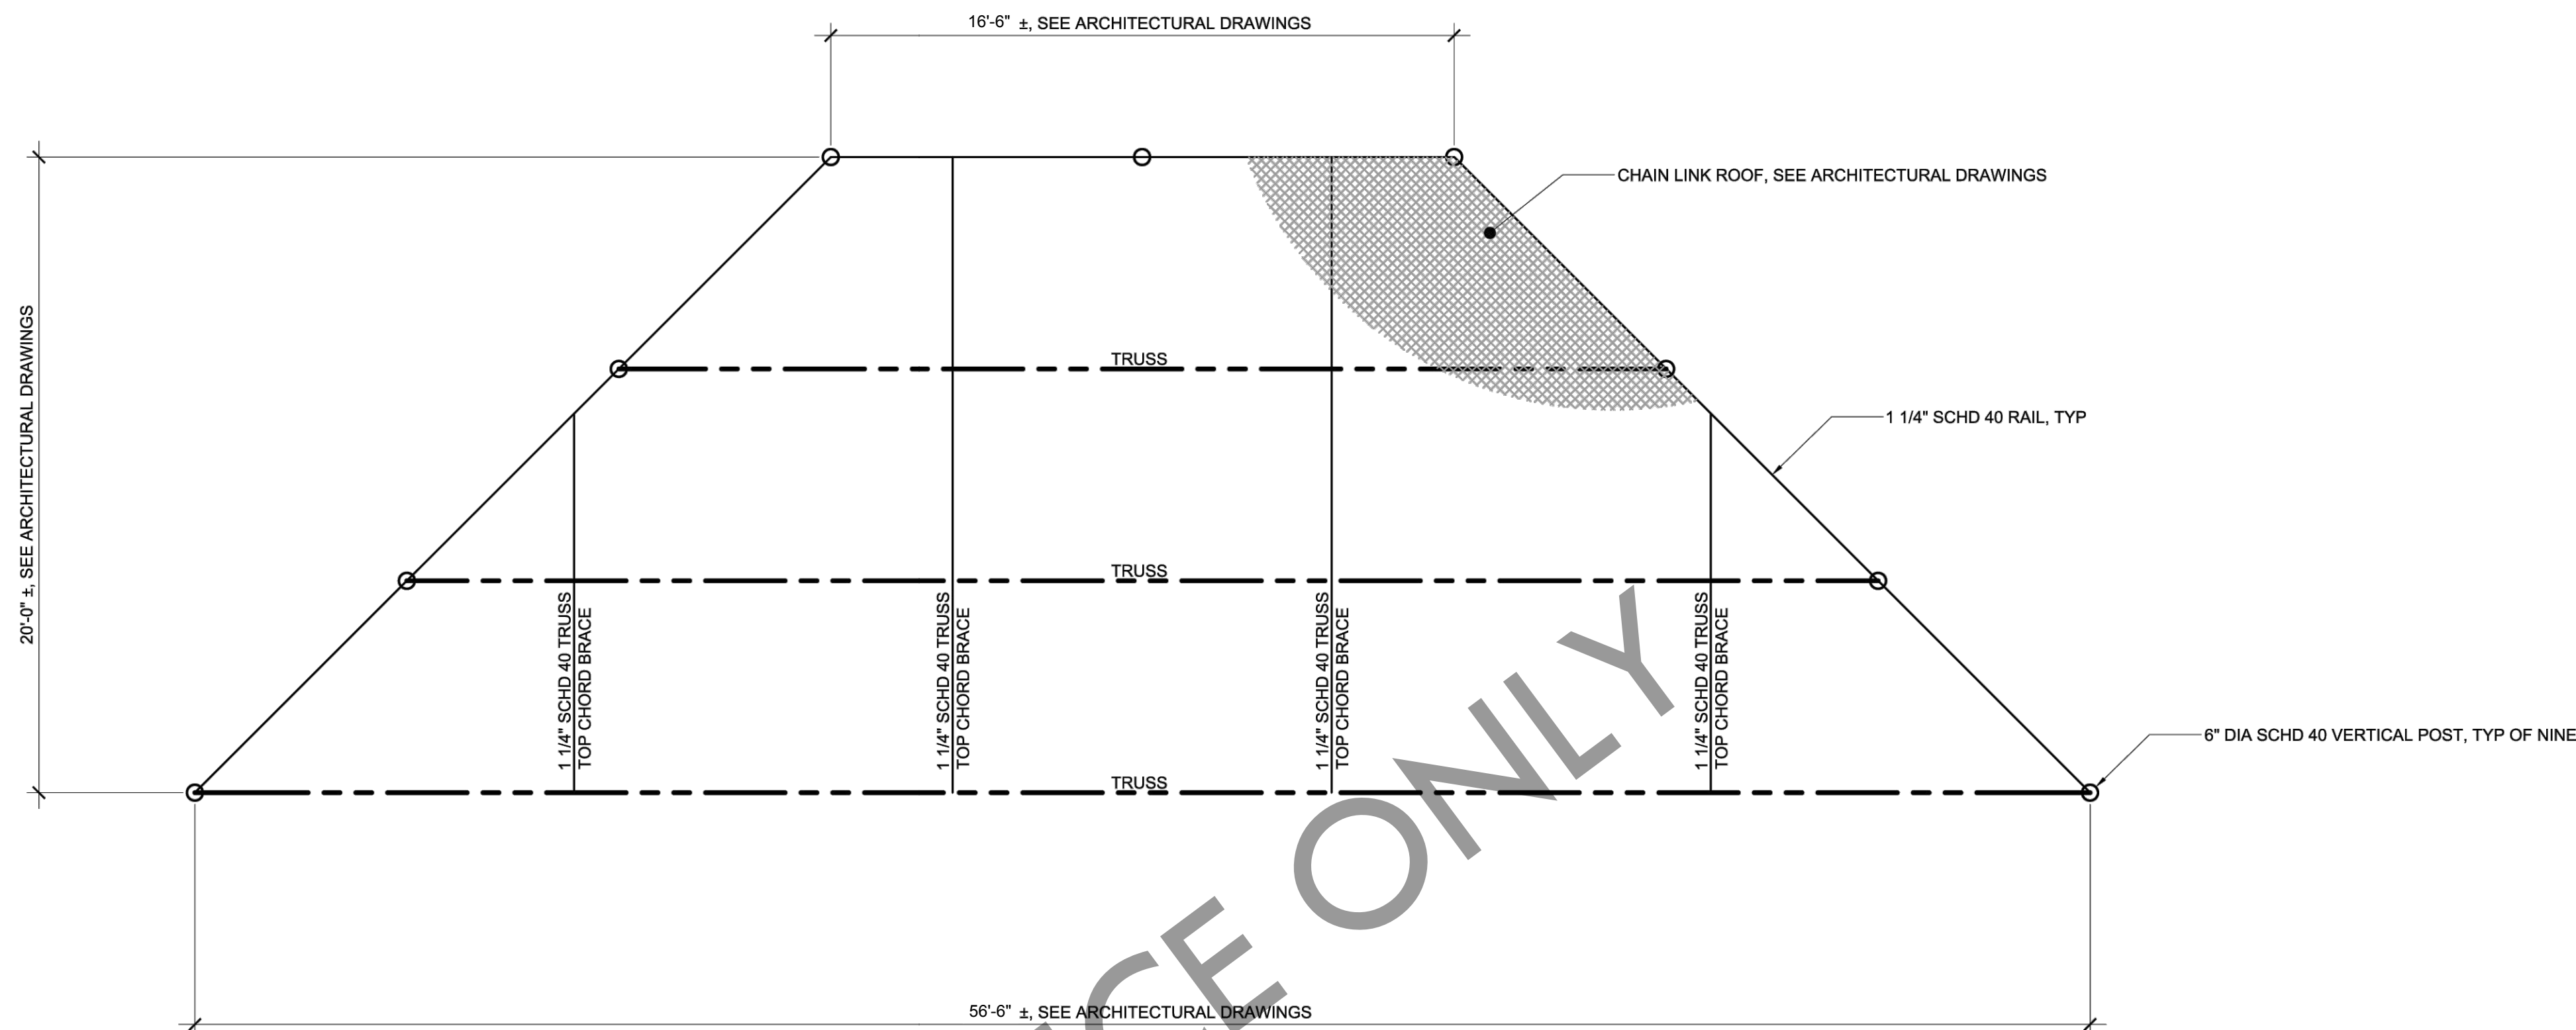

BACKSTOP ROOF PLAN 1
SCALE: 1/4" = 1'-0"

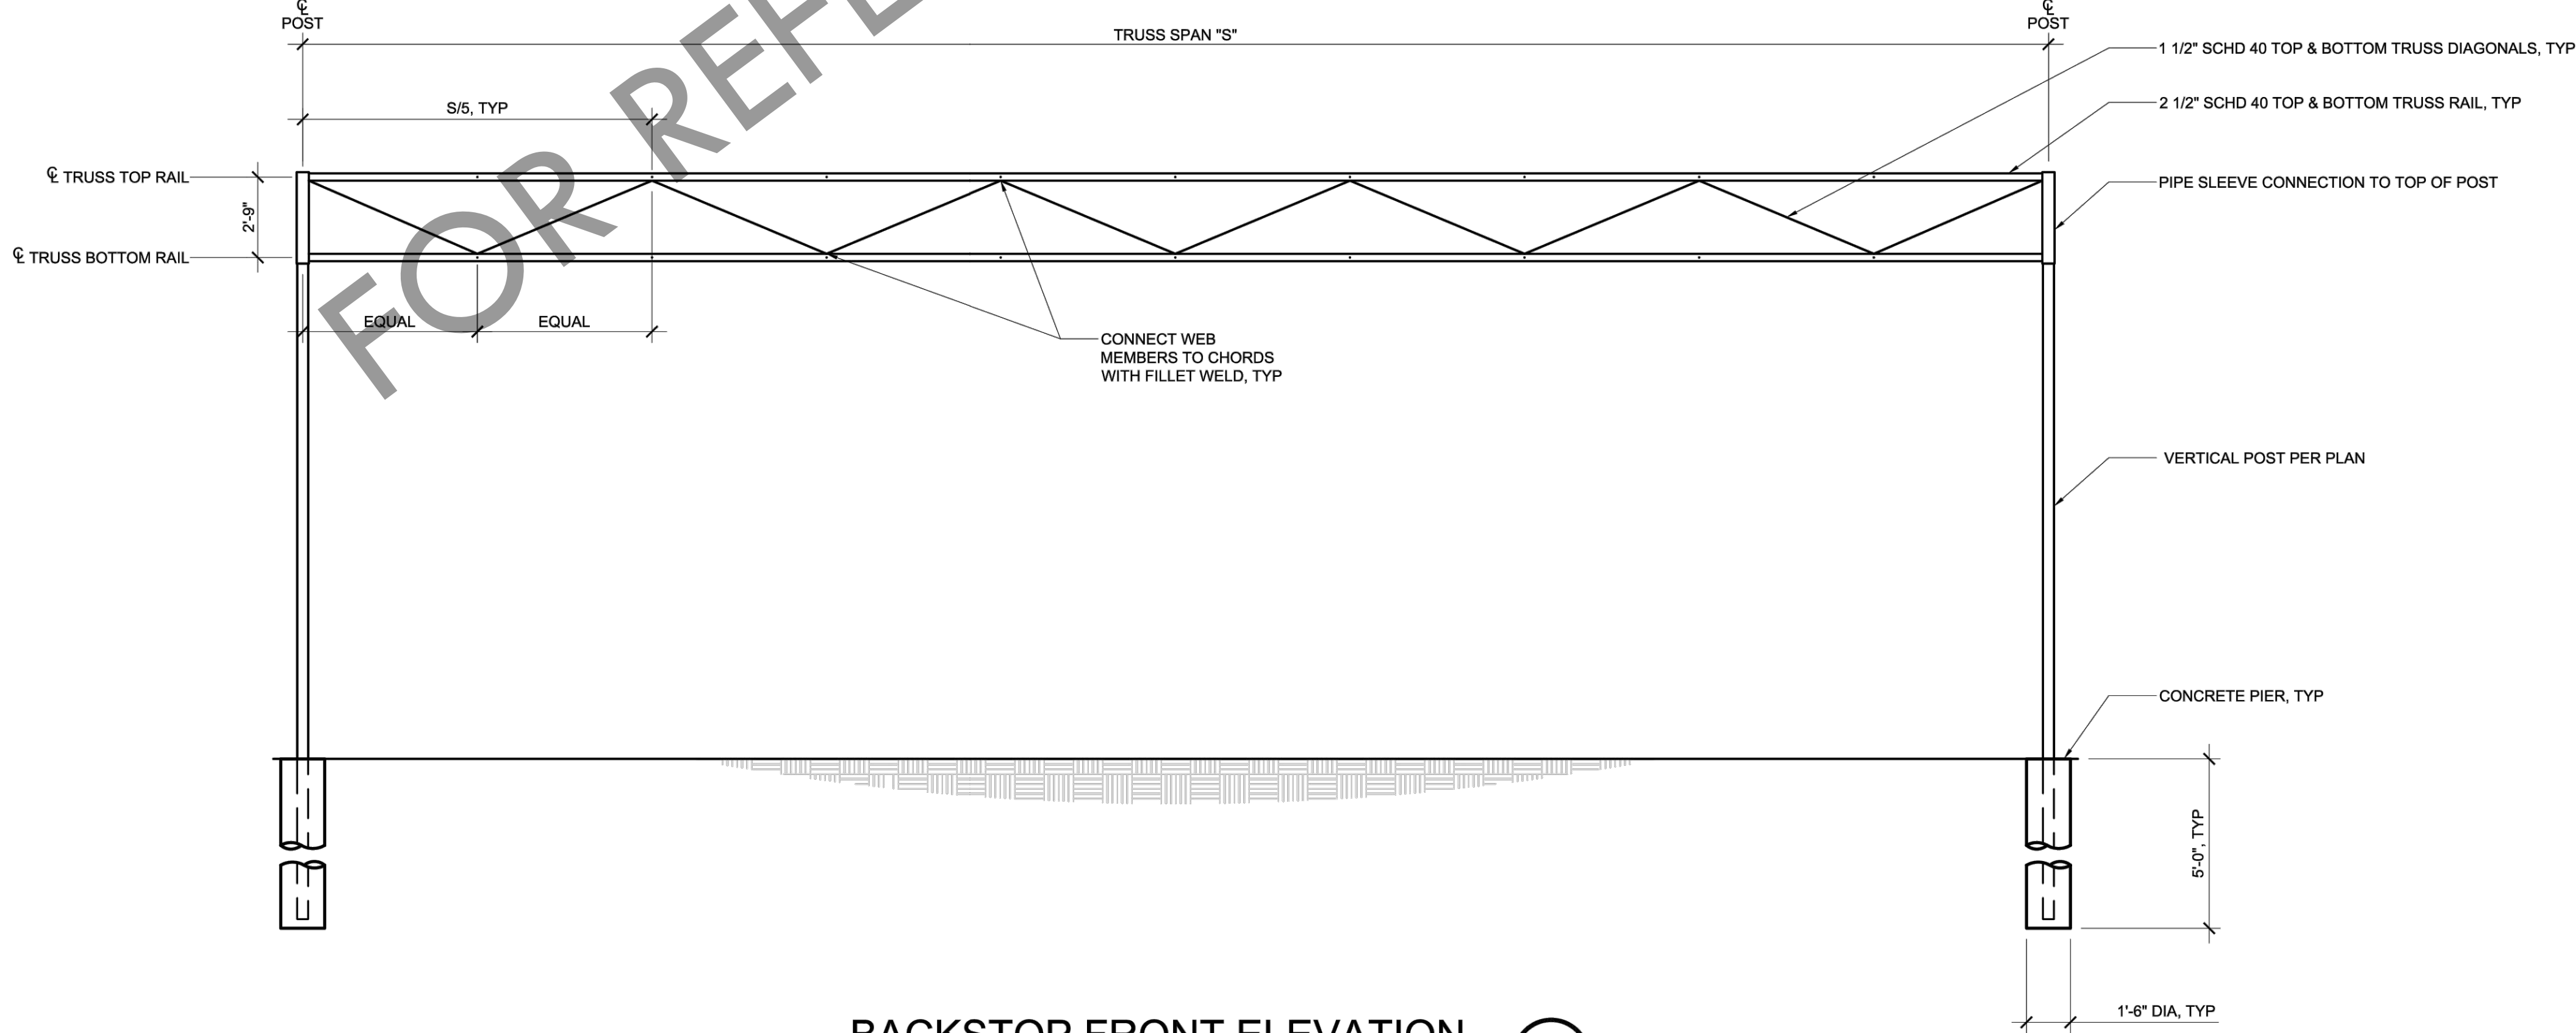

BACKSTOP FRONT ELEVATION 1
SCALE: 1/4" = 1'-0"

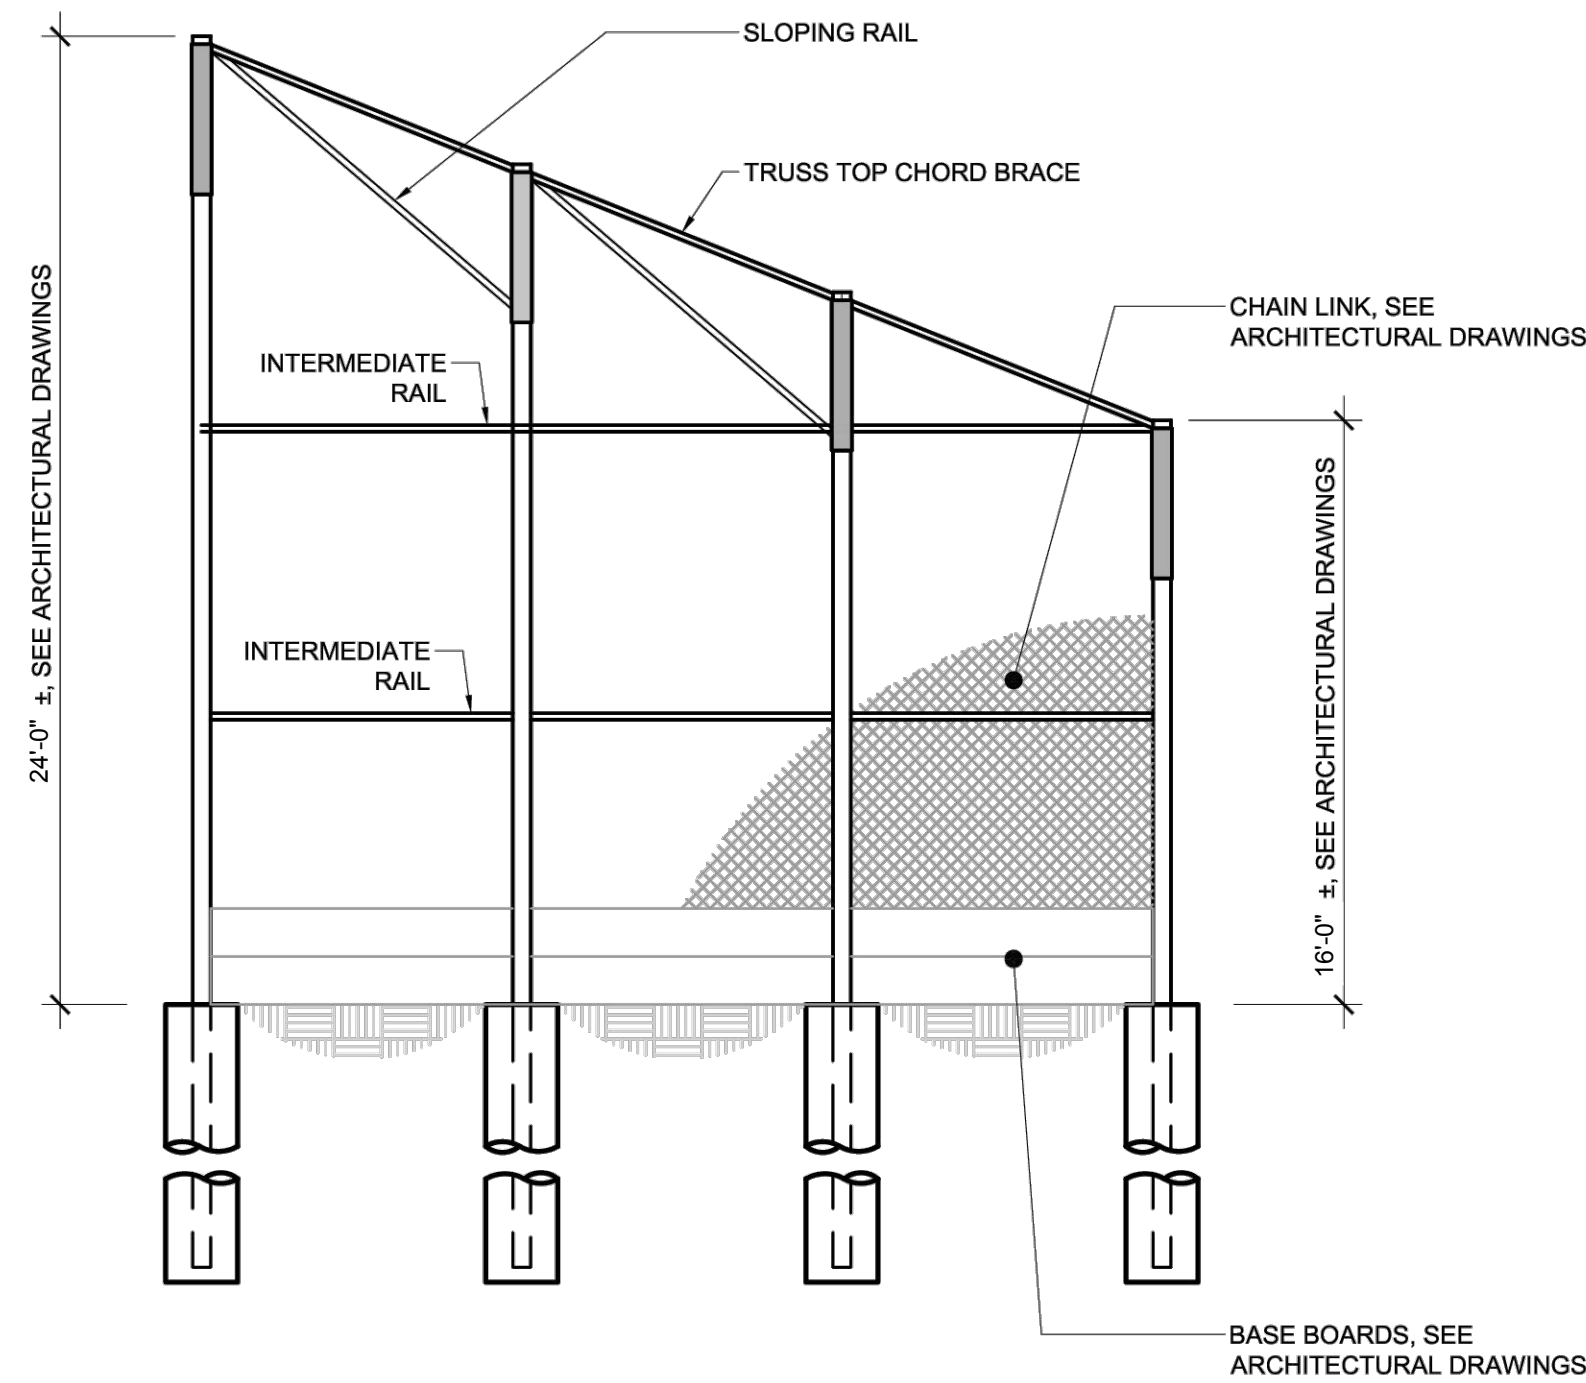

BACKSTOP SIDE ELEVATION 1
SCALE: 1/4" = 1'-0"



501 Stanyan St
San Francisco CA 94117
p 415.831.2700
e rpdinfo@sfgov.org

CLIENT:



368 Connecticut St
San Francisco CA 94117
p 415.786.2427
e friends@jacksonpark@gmail.com

LANDSCAPE ARCHITECTURE:



2325 3rd street, suite 323
San Francisco CA 94107
p 415.323.0850
e admin@fletcherstudio.com

ARCHITECTURE:

Jackson Liles

† 2325 Third Street #208
San Francisco, CA 94107
415.821.1700

www.jacksonlles.com

SUB-CONSULTANT:



VERDE DESIGN
LANDSCAPE ARCHITECTURE
CIVIL ENGINEERING
SPORT PLANNING & DESIGN

2455 The Alameda
Santa Clara, CA 95050
tel: 408.985.7200
fax: 408.985.7260
www.VerdeDesignInc.com

JACKSON
PLAYGROUND
IMPROVEMENT
PROJECT

1645 17TH STREET
SAN FRANCISCO, CA 94107



50% DESIGN
DEVELOPMENT

ISSUANCE RECORD	
DATE	DESCRIPTION
05.23.25	50% DD

REVISION RECORD		
REV	DATE	DESCRIPTION


DATE	NO.	DRAWN	CHD
05.23.25	14-003		

DRAWING TITLE:


FIELD FENCE
ALTERNATIVE

SHEET NO:

AF7.00

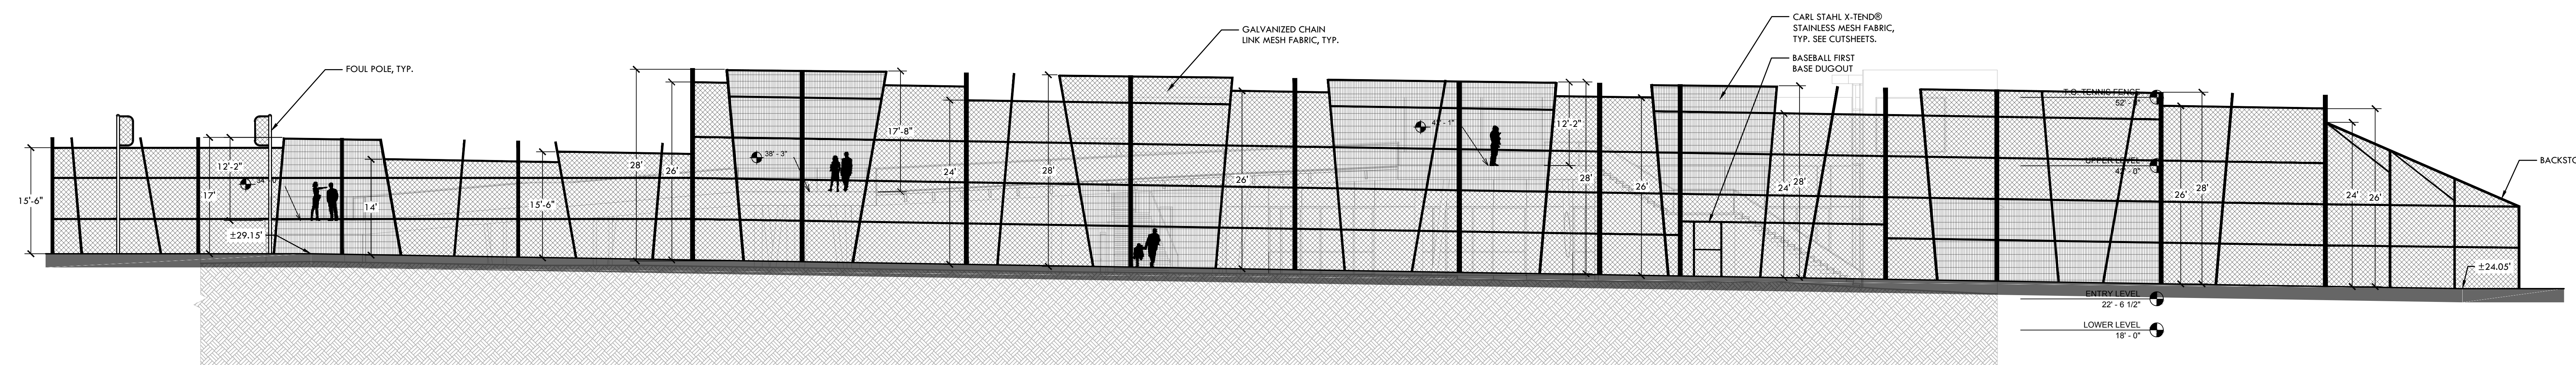


A WEST FIELD FENCE
ELEVATION 1"-10'

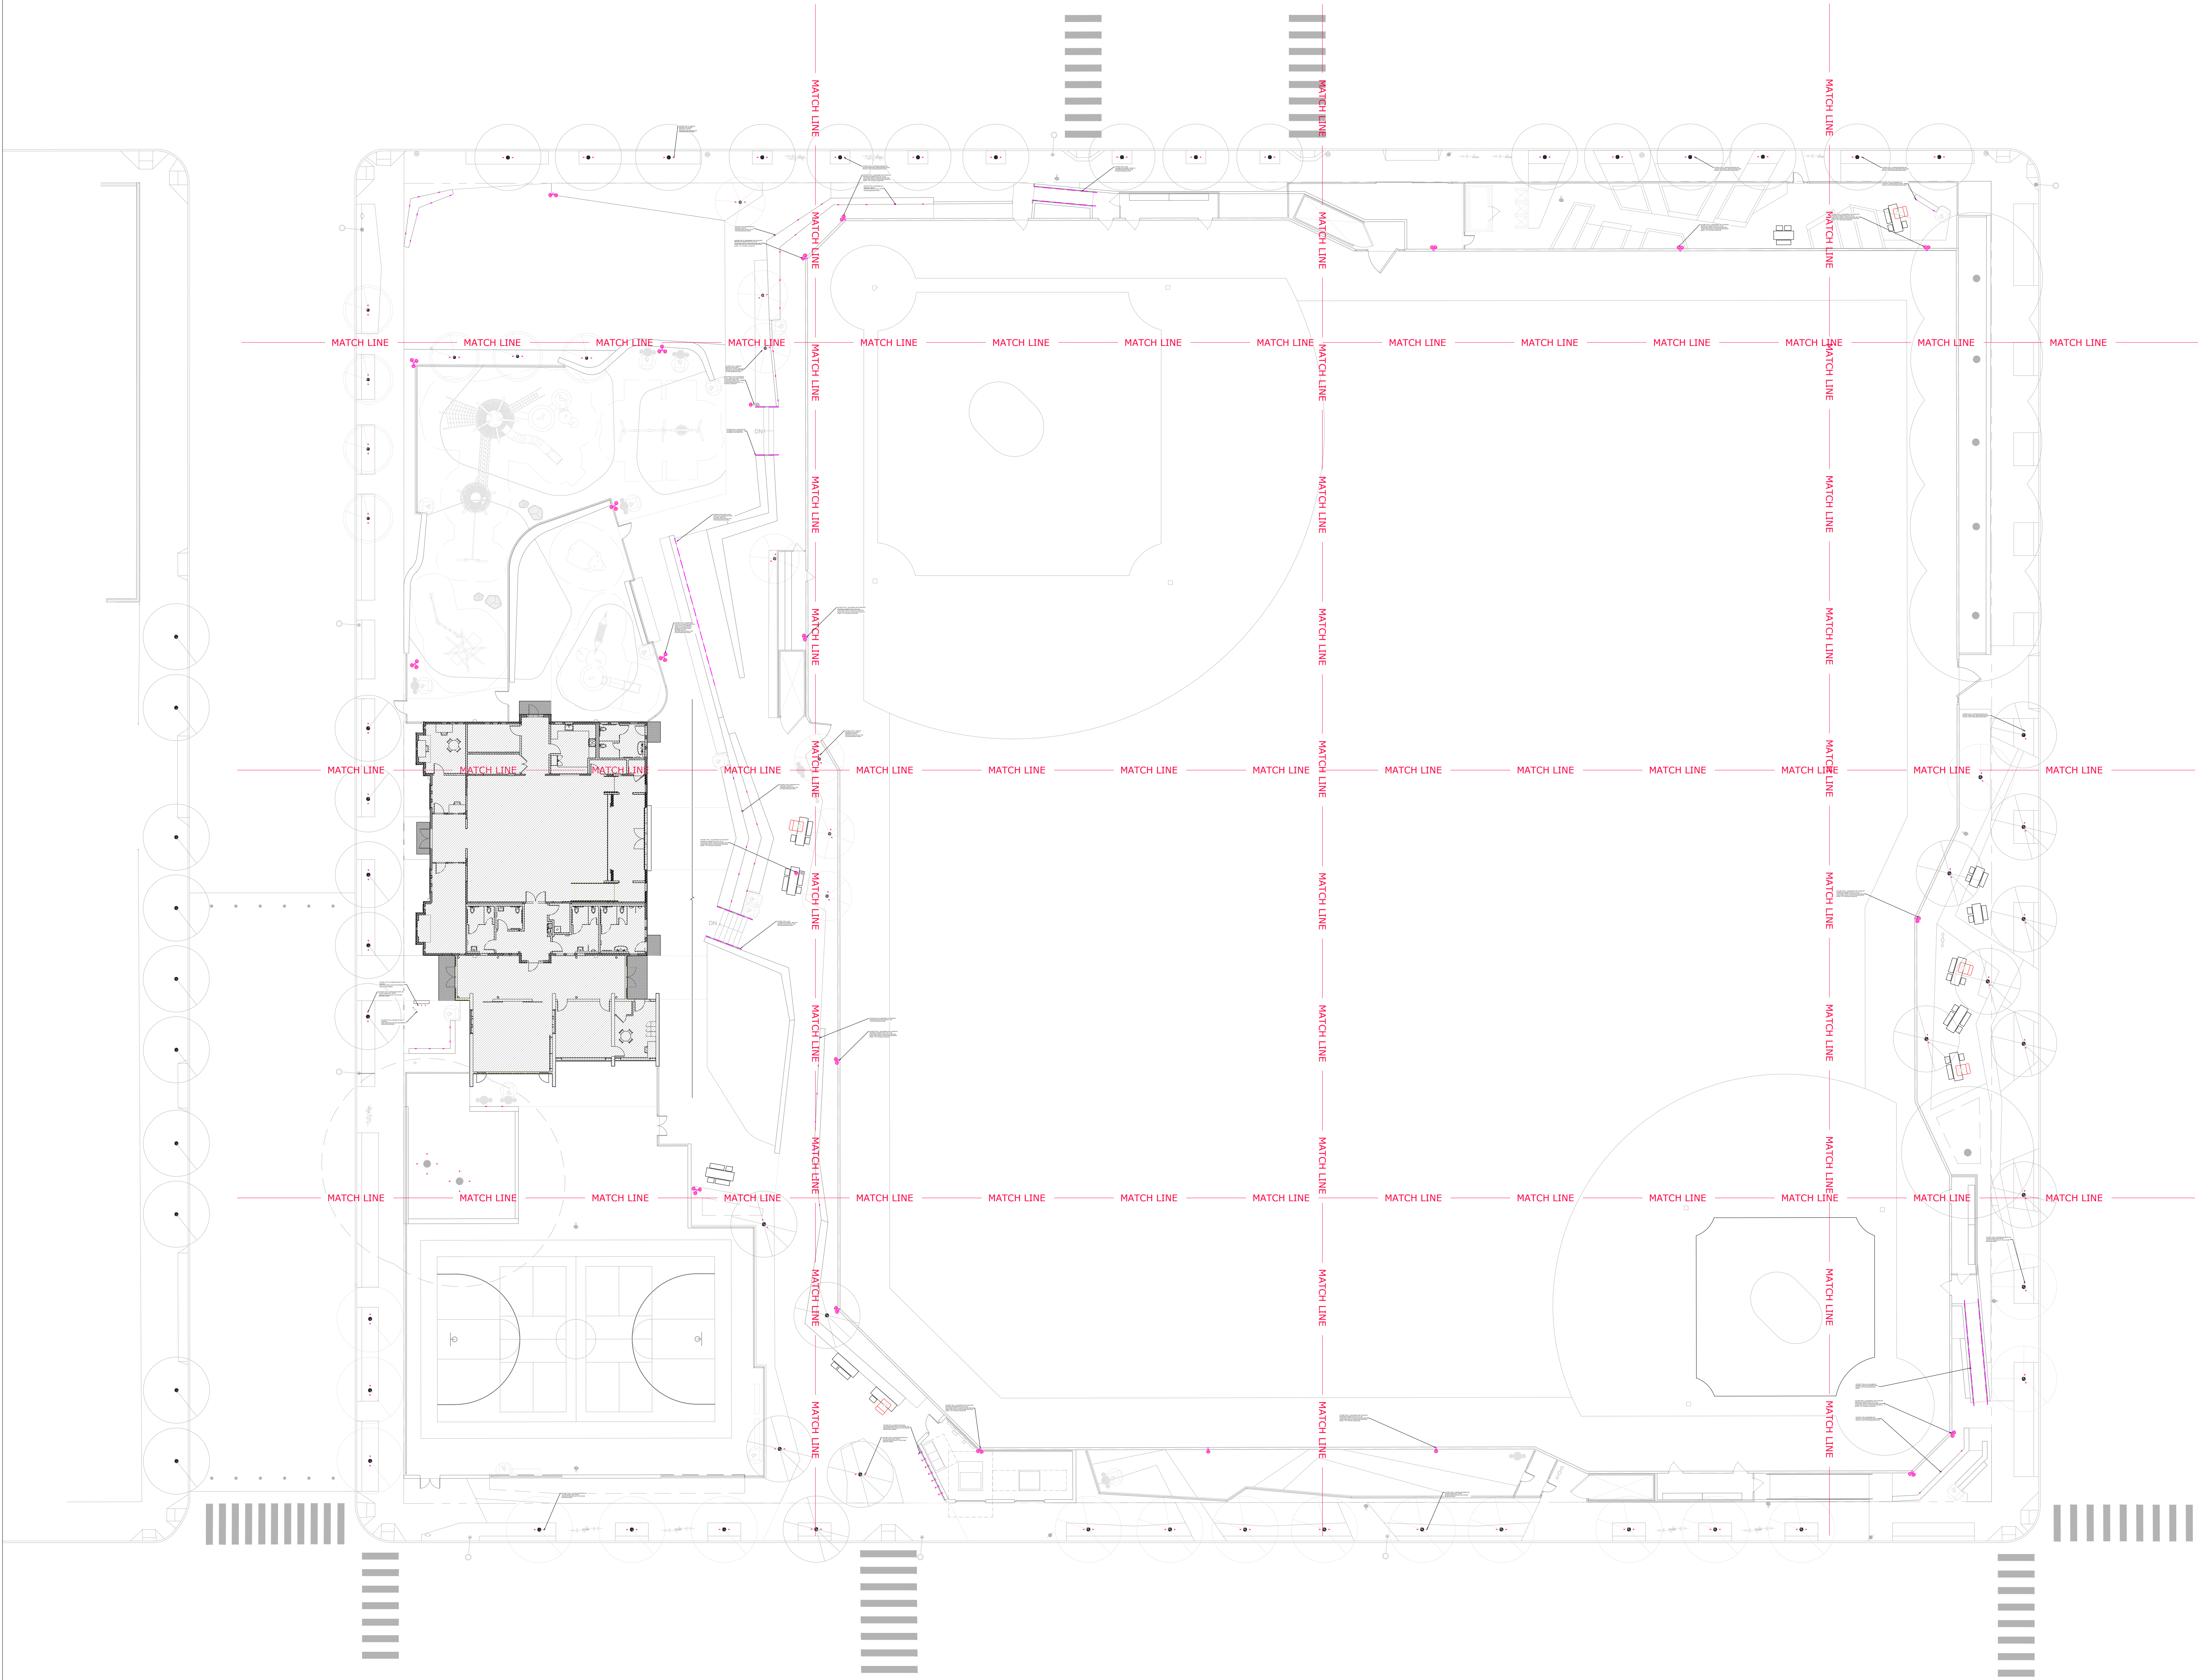

A OVERALL LIGHTING LAYOUT

1"=20'-0"

0 10 20 40'

 

OWNER:



501 Stryker St
San Francisco CA 94117
p 415.831.2700
e rpdinfo@sfgov.org

CLIENT:



368 Connecticut St
San Francisco CA 94117
p 415.785.2427
e friendsofjacksonpark@gmail.com

LANDSCAPE ARCHITECTURE:



ARCHITECTURE:

Jackson Liles
ARCHITECTURE

2325 Third Street #206
San Francisco, CA 94107
415.621.1799

www.jacksonliles.com


SUB-CONSULTANT:



San Francisco | Los Angeles
P: (415) 618 - 0855

JACKSON PLAYGROUND IMPROVEMENT PROJECT

1645 17TH STREET
SAN FRANCISCO, CA 94107

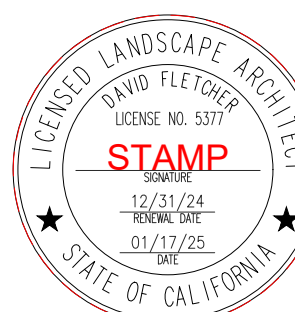

50% DESIGN DEVELOPMENT

ISSUANCE RECORD		
REV	DATE	DESCRIPTION
A	05.23.25	50% DD

REVISION RECORD		
REV	DATE	DESCRIPTION


DATE	NO.	DRAWN	CHD
04.25.25	14-003		

DRAWING TITLE:

**LIGHTING PLAN
(ONSITE)**

SHEET NO:

LP.00

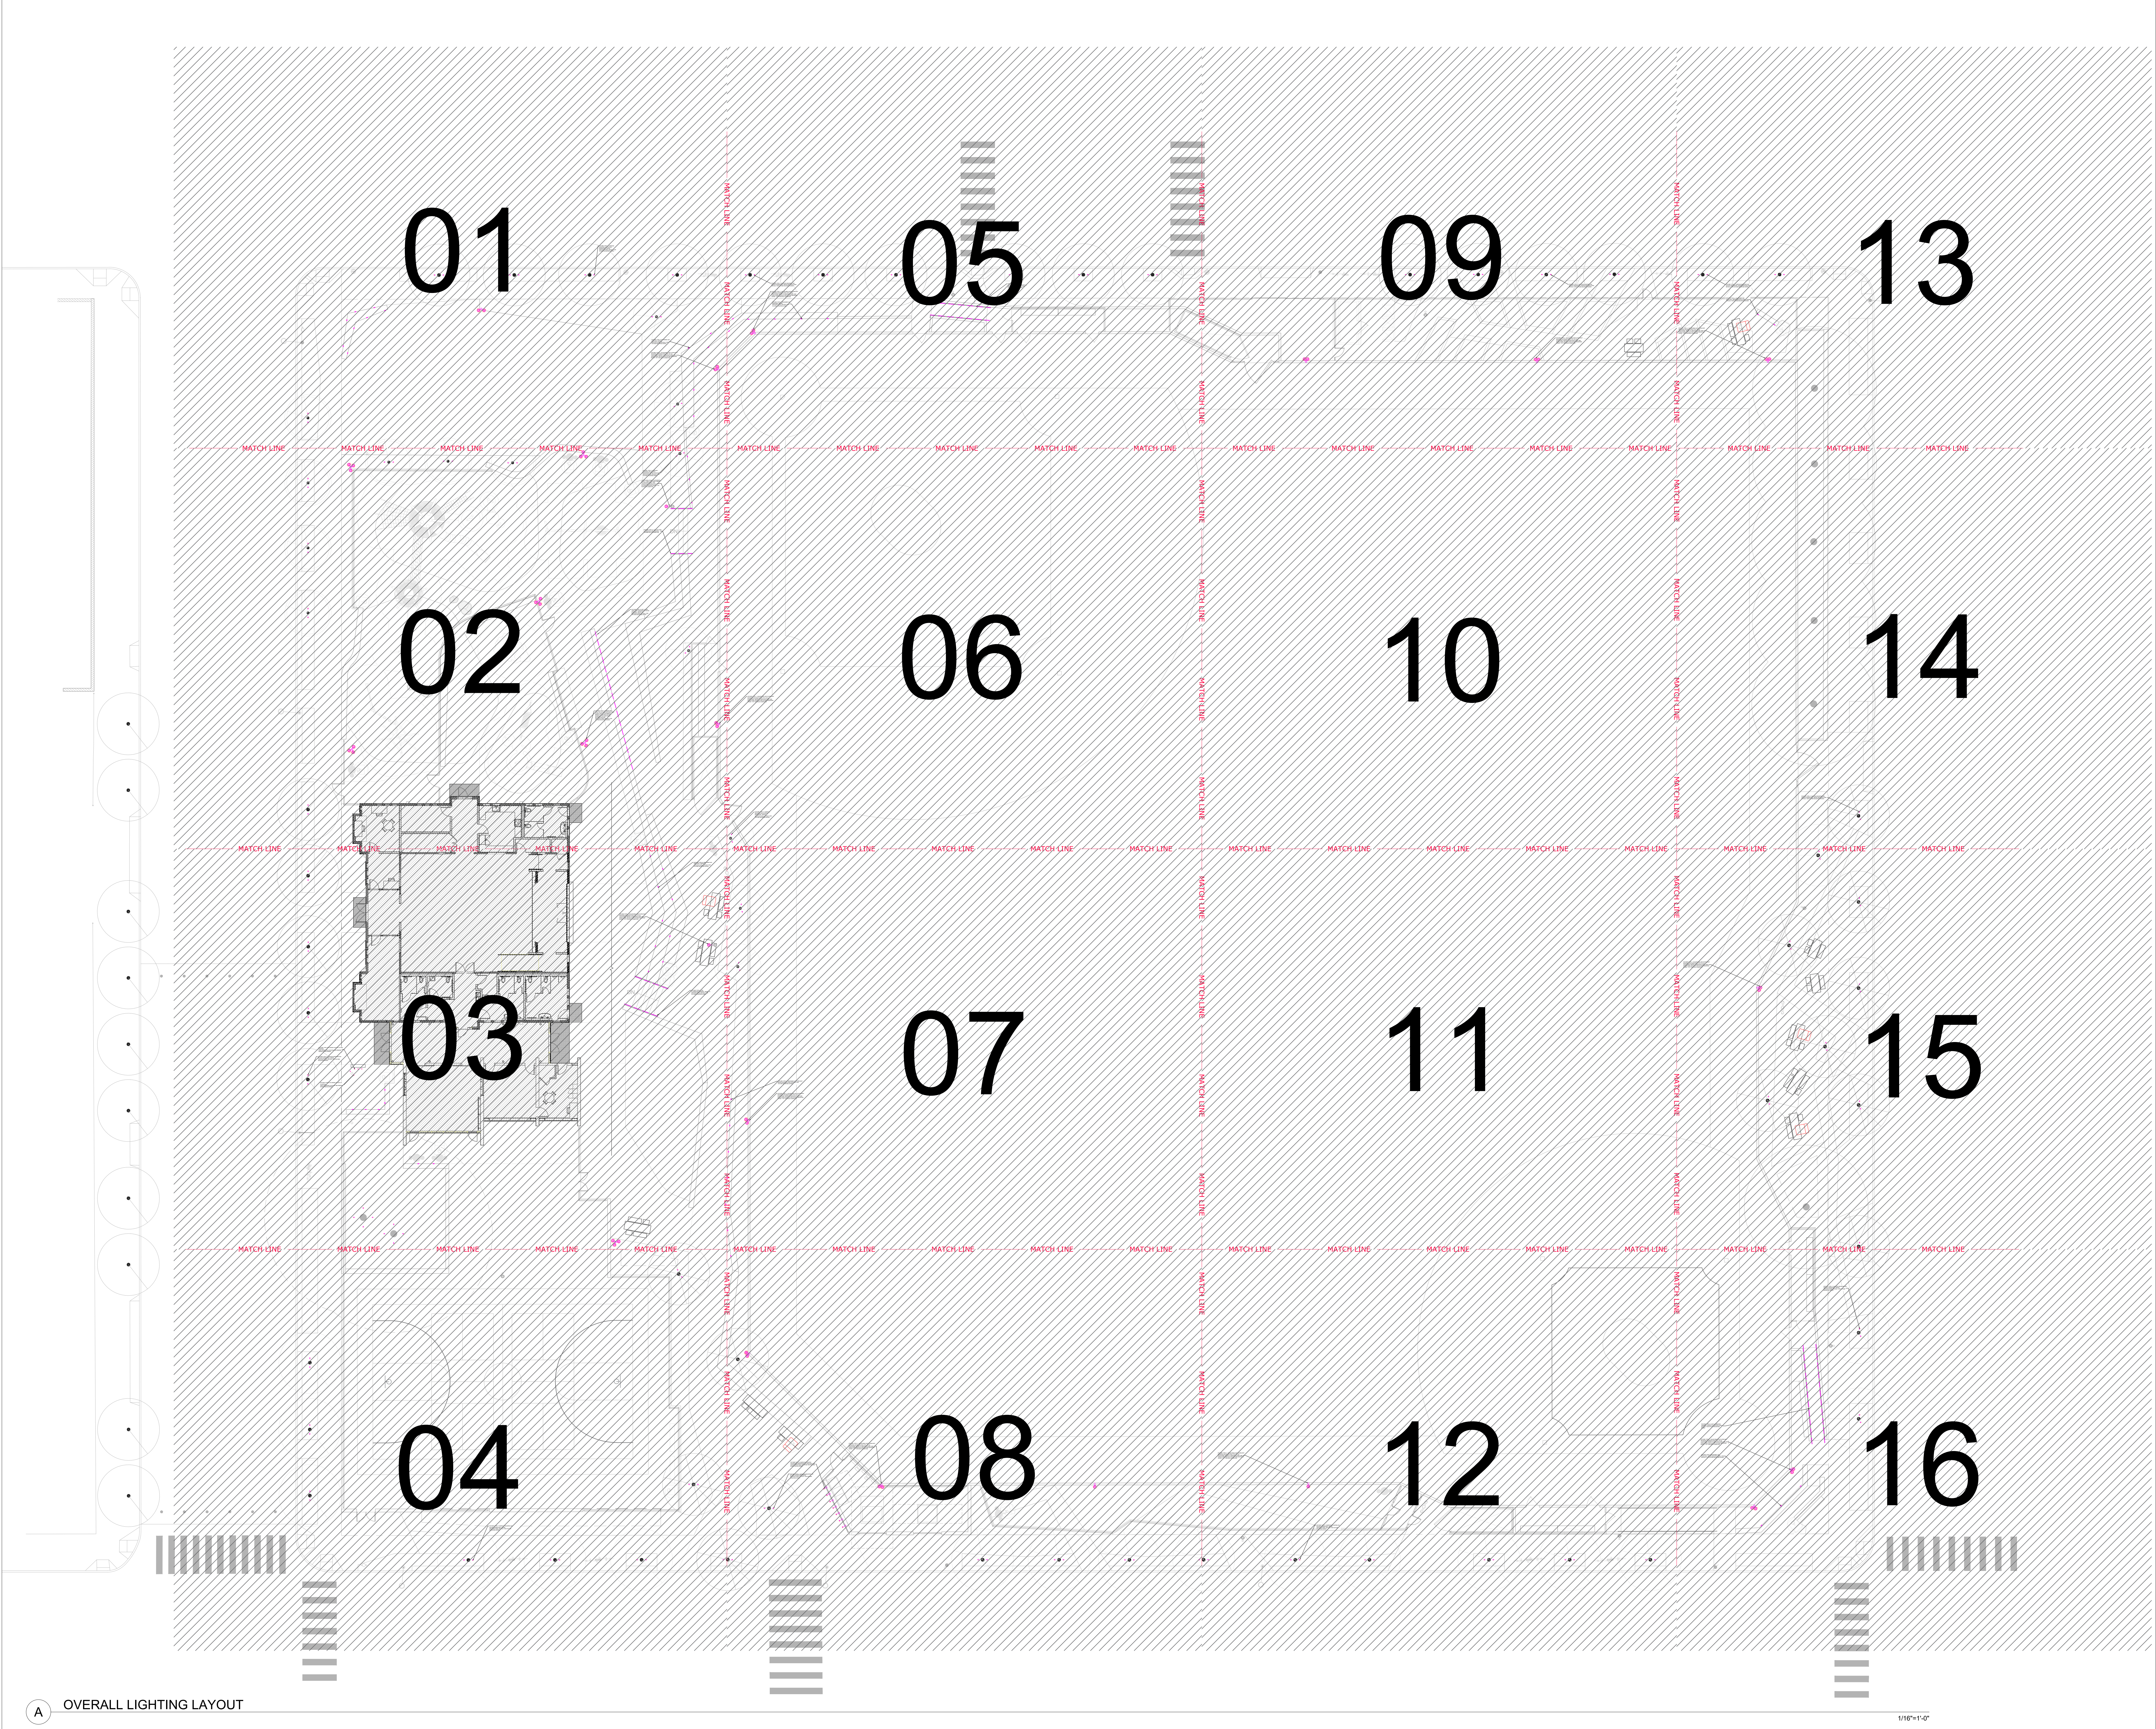

OWNER:



501 Stryker St
San Francisco CA 94117
p 415.831.2700
e rpdinfo@sfgov.org

CLIENT:



368 Connecticut St
San Francisco CA 94117
p 415.785.2427
e friends@jacksonpark@gmail.com

LANDSCAPE ARCHITECTURE:




ARCHITECTURE:

Jackson Liles
ARCHITECTURE

2325 Third Street #206
San Francisco, CA 94107
415.621.1789

www.jacksonliles.com


SUB-CONSULTANT:

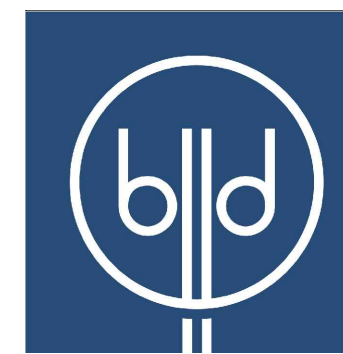

San Francisco | Los Angeles
P: (415) 618 - 0855

JACKSON PLAYGROUND IMPROVEMENT PROJECT

1645 17TH STREET
SAN FRANCISCO, CA 94107

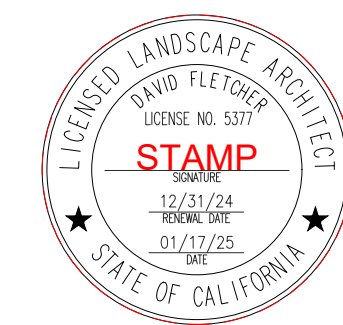

50% DESIGN DEVELOPMENT

ISSUANCE RECORD

REV	DATE	DESCRIPTION
A	05.23.25	50% DD

REVISION RECORD

REV	DATE	DESCRIPTION
-----	------	-------------


DATE	NO.	DRAWN	CHD
04.25.25	14-003		

DRAWING TITLE:


**LIGHTING PLAN
(ONSITE)**

SHEET NO:

LP

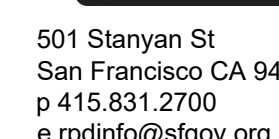

CLIENT:

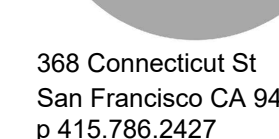

LANDSCAPE ARCHITECTURE:




ARCHITECTURE:

Jackson Liles
ARCHITECTURE

✦ 2325 Third Street #206
San Francisco, CA 94107
415.621.1799


www.jacksonliles.com

SUB-CONSULTANT:

 

JACKSON
PLAYGROUND
IMPROVEMENT
PROJECT

1645 17TH STREET
SAN FRANCISCO, CA 94107

 

50% DESIGN
DEVELOPMENT

ISSUANCE RECORD		
REV	DATE	DESCRIPTION
A	05.23.25	50% DD

REVISION RECORD		
REV	DATE	DESCRIPTION


DATE	NO.	DRAWN	CHD
04.25.25	14-003		

DRAWING TITLE:

ENLARGED
LIGHT PLAN 01
(ONSITE)

SHEET NO:

LP.01

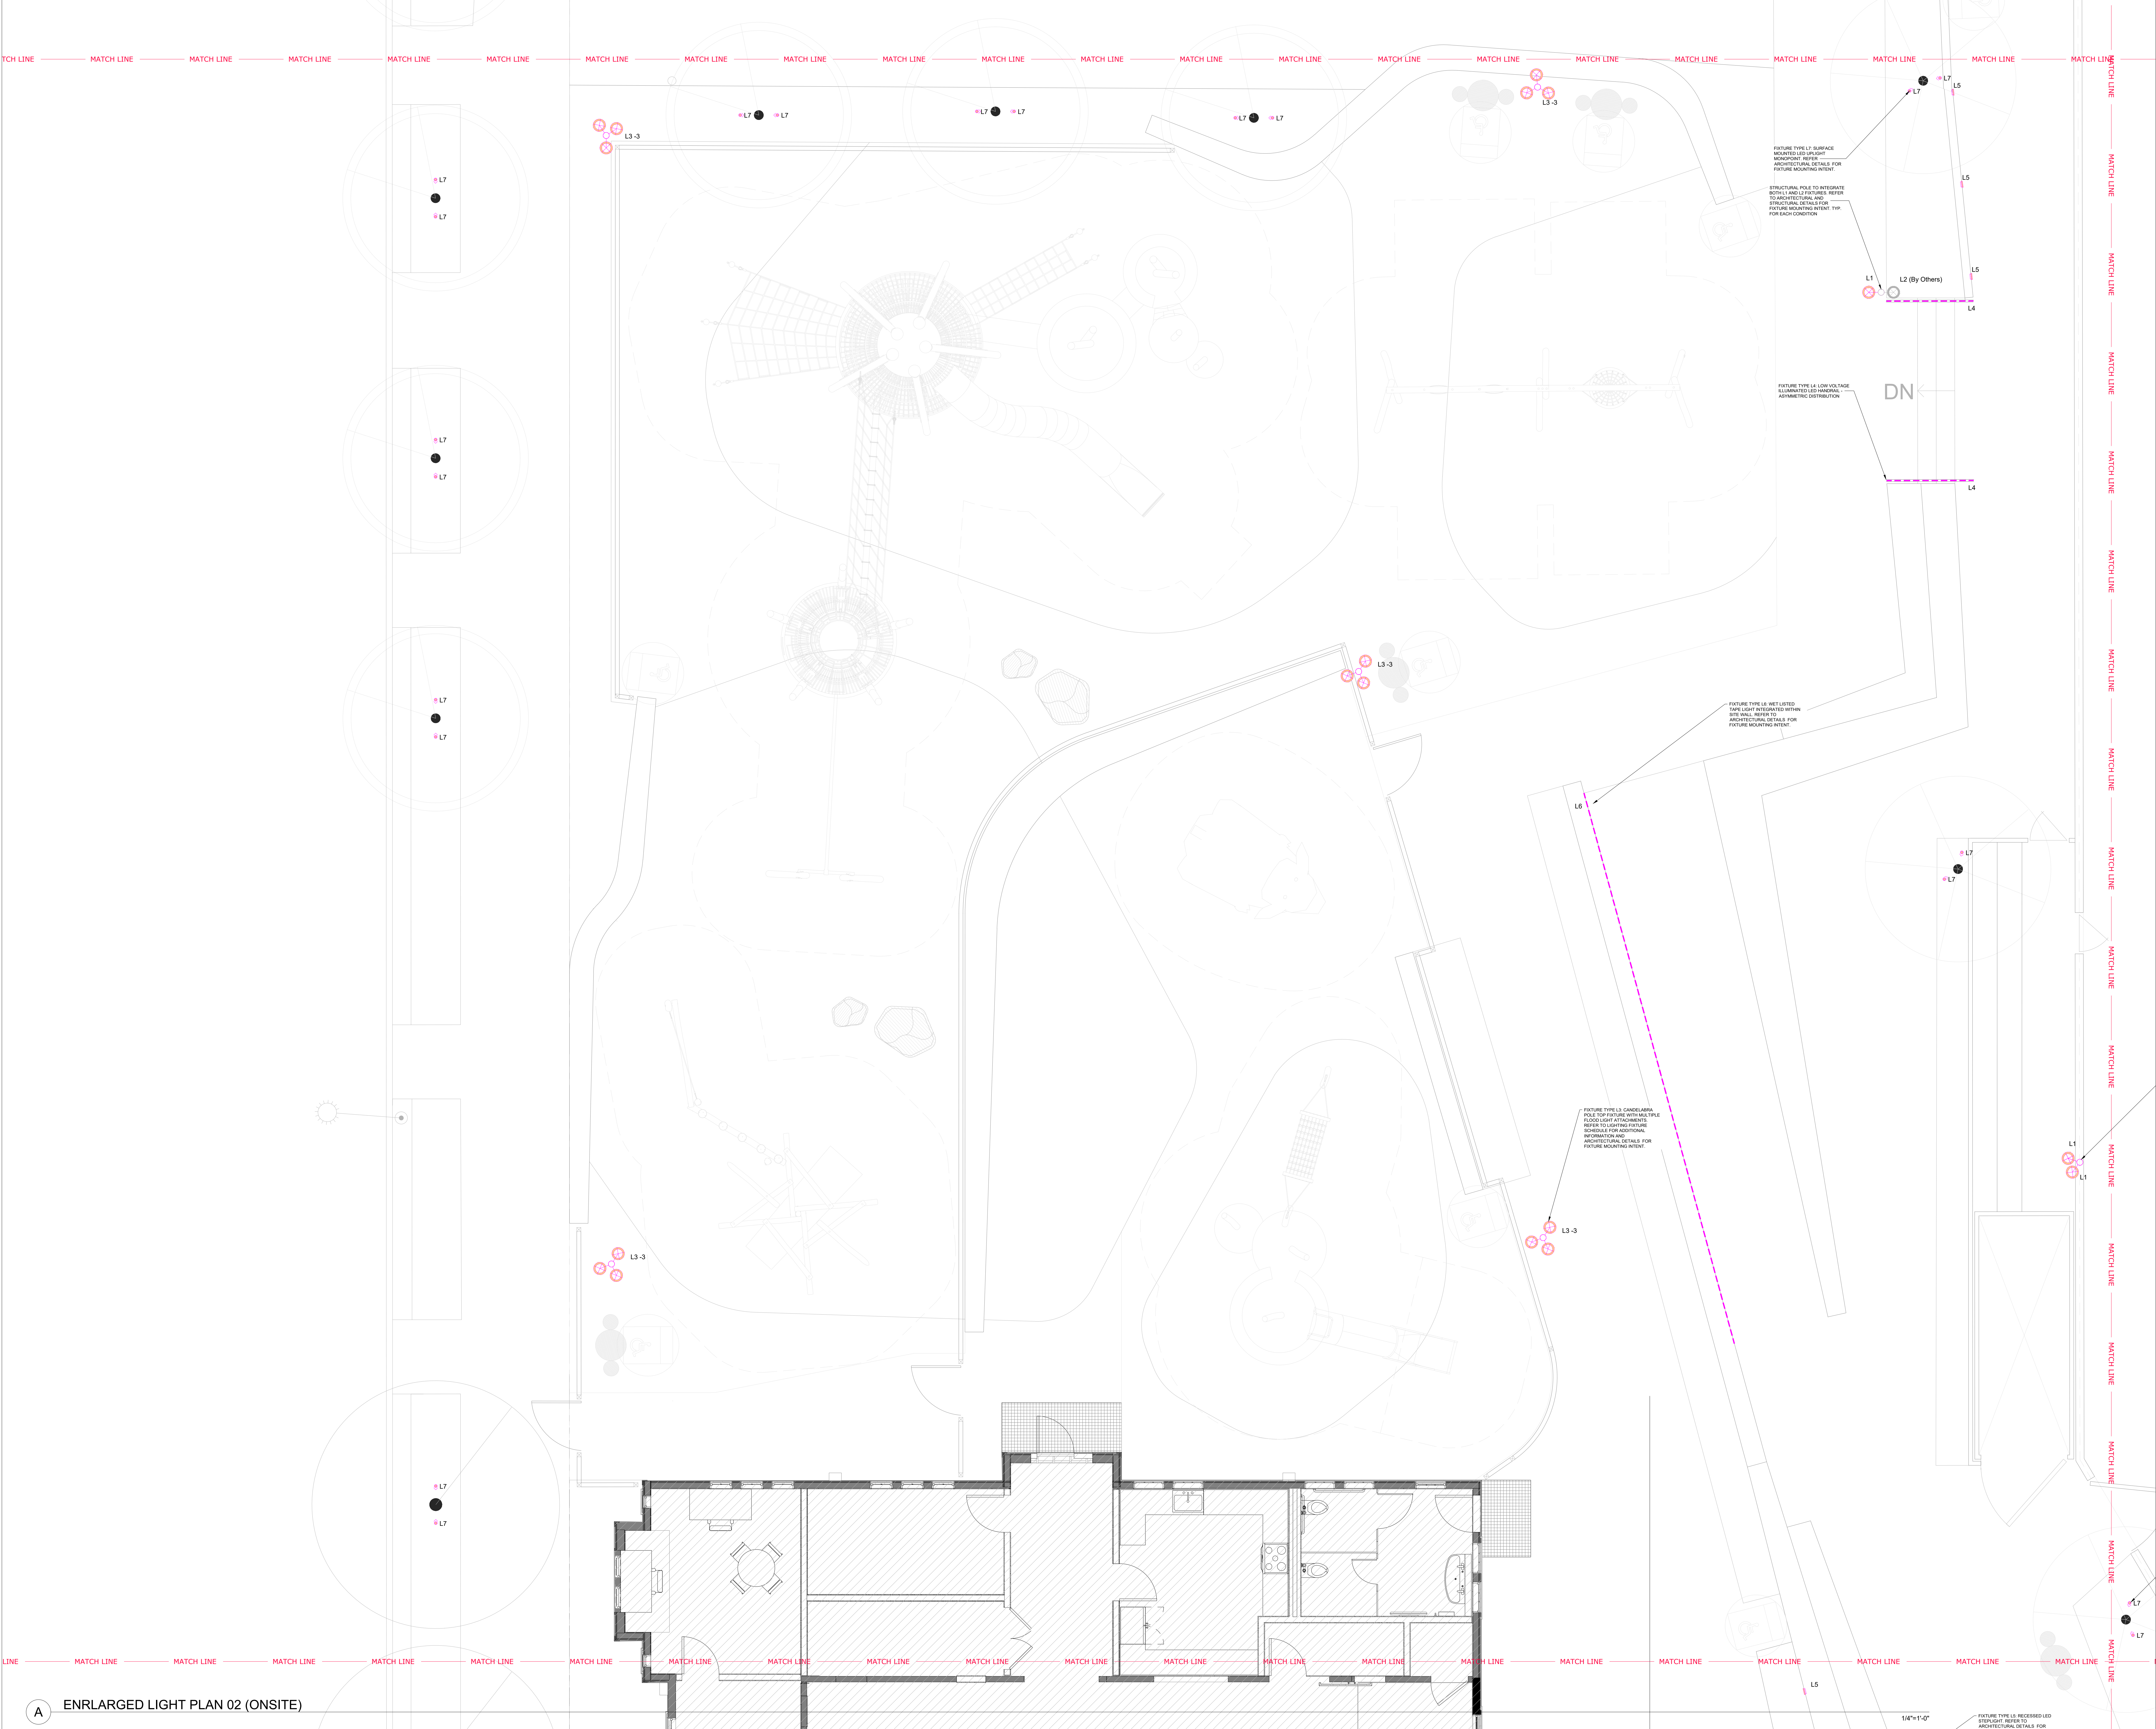

A ENLARGED LIGHT PLAN 02 (ONSITE)

OWNER:



501 Slatayan St
San Francisco CA 94117
p 415.831.2700
e rpdinfo@sfgov.org

CLIENT:



368 Connecticut St
San Francisco CA 94117
p 415.785.2427
e friends@jacksonpark@gmail.com

LANDSCAPE ARCHITECTURE:




ARCHITECTURE:

Jackson Liles
ARCHITECTURE

2325 Third Street #206
San Francisco, CA 94107
415.621.1799

www.jacksonliles.com


SUB-CONSULTANT:

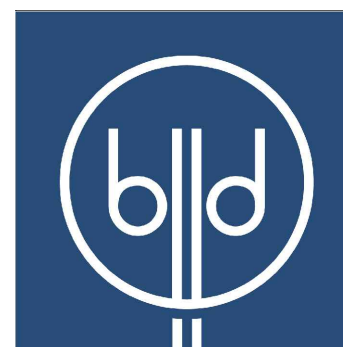

San Francisco | Los Angeles
P: (415) 618 - 0855

JACKSON PLAYGROUND IMPROVEMENT PROJECT

1645 17TH STREET
SAN FRANCISCO, CA 94107

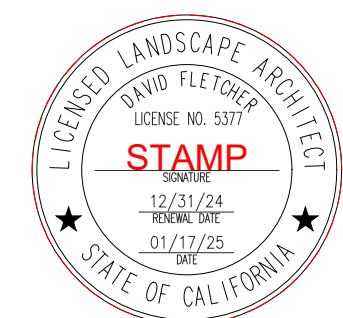

50% DESIGN DEVELOPMENT

ISSUANCE RECORD

REV	DATE	DESCRIPTION
A	05.23.25	50% DD

REVISION RECORD

REV	DATE	DESCRIPTION
-----	------	-------------

DATE	NO.	DRAWN	CHD
04.25.25	14-003		

DRAWING TITLE:

ENLARGED
LIGHT PLAN 02
(ONSITE)

SHEET NO:

LP.02



501 Stanyan St
San Francisco CA 94117
p 415.831.2700
e rpdinfo@sfgov.org

CLIENT



368 Connecticut St
San Francisco CA 94117
p 415.786.2427
e friendsofjacksonpark@gmail.com

LANDSCAPE ARCHITECTURE:



ARCHITECTURE:

Jackson Liles
ARCHITECTURE

✦ 2325 Third Street #208
San Francisco, CA 94107
415.621.1799

www.jacksonliles.com


SUB-CONSULTANT:



San Francisco | Los Angeles
P: (415) 618 - 0855

JACKSON
PLAYGROUND
IMPROVEMENT
PROJECT

1645 17TH STREET
SAN FRANCISCO, CA 94107

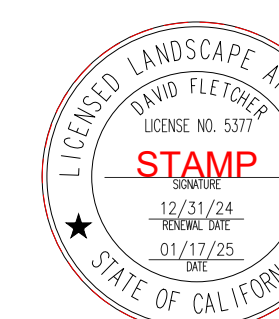

50% DESIGN
DEVELOPMENT

ISSUANCE RECORD		
REV	DATE	DESCRIPTION
A	05.23.25	50% DD

REVISION RECORD		
REV	DATE	DESCRIPTION


DATE	NO.	DRAWN	CHD
04.25.25	14-003		


DRAWING TITLE:

ENLARGED
LIGHT PLAN 03
(ONSITE)

SHEET NO:

LP.03

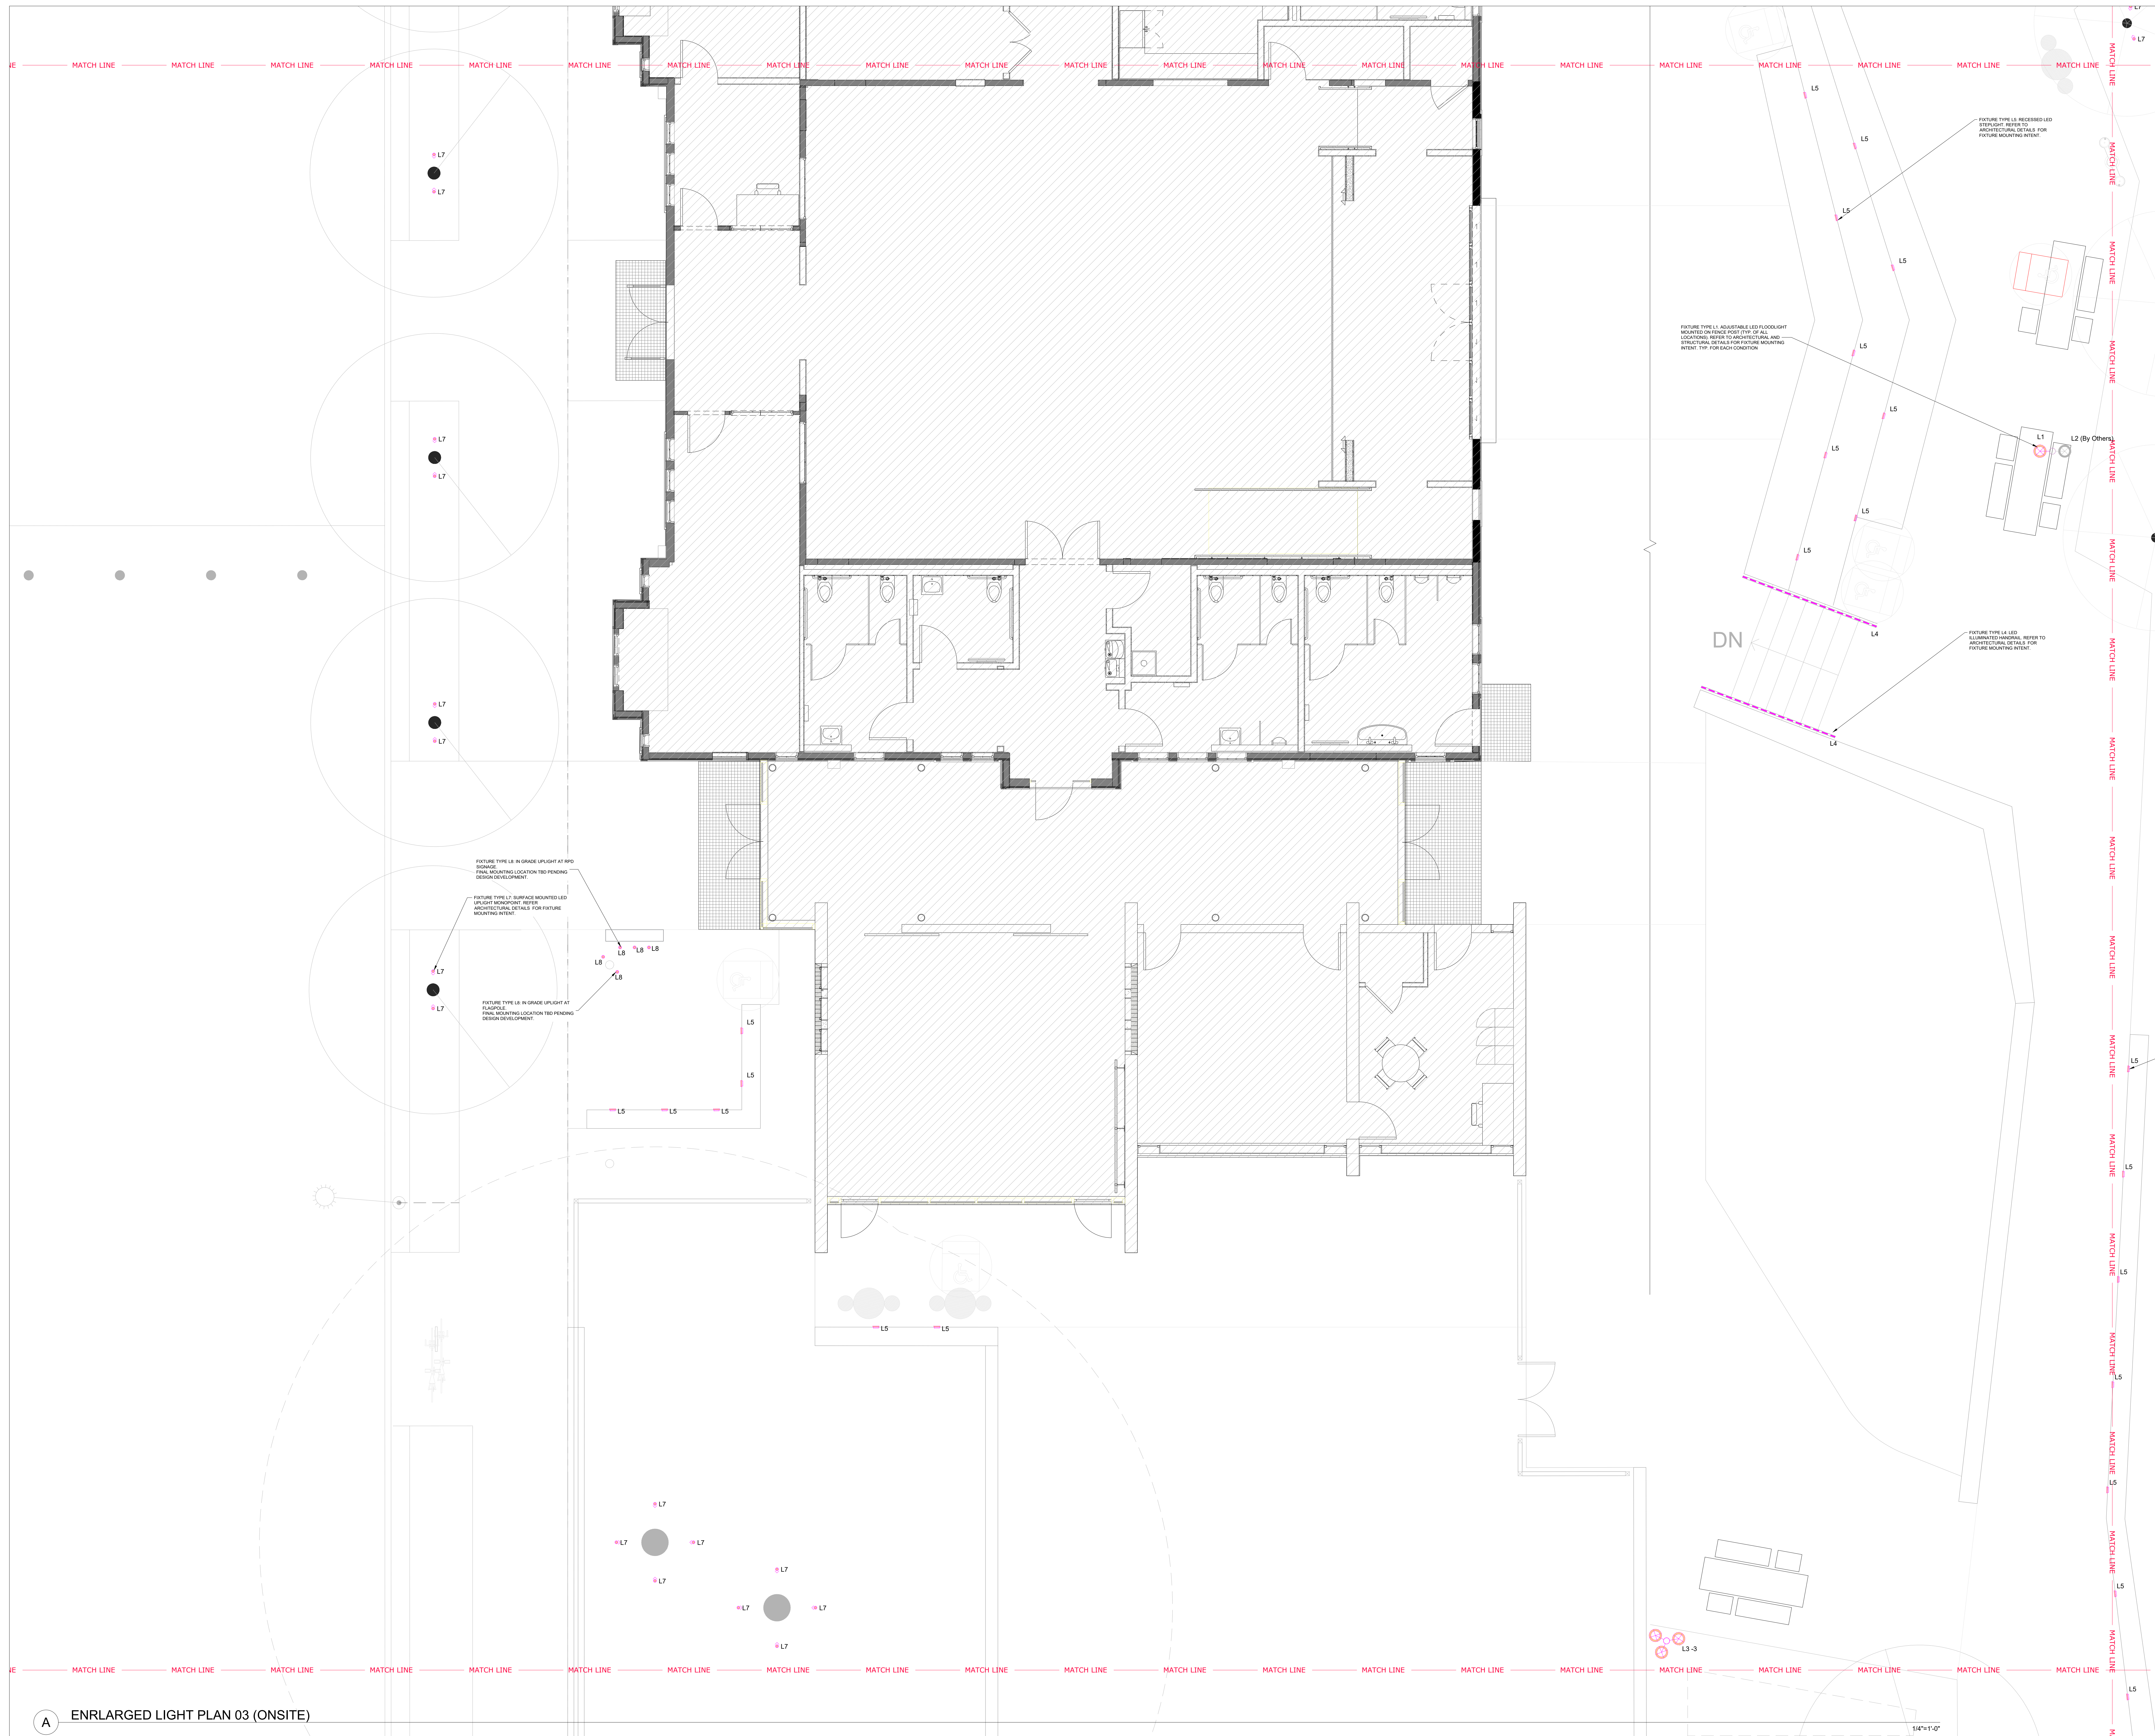

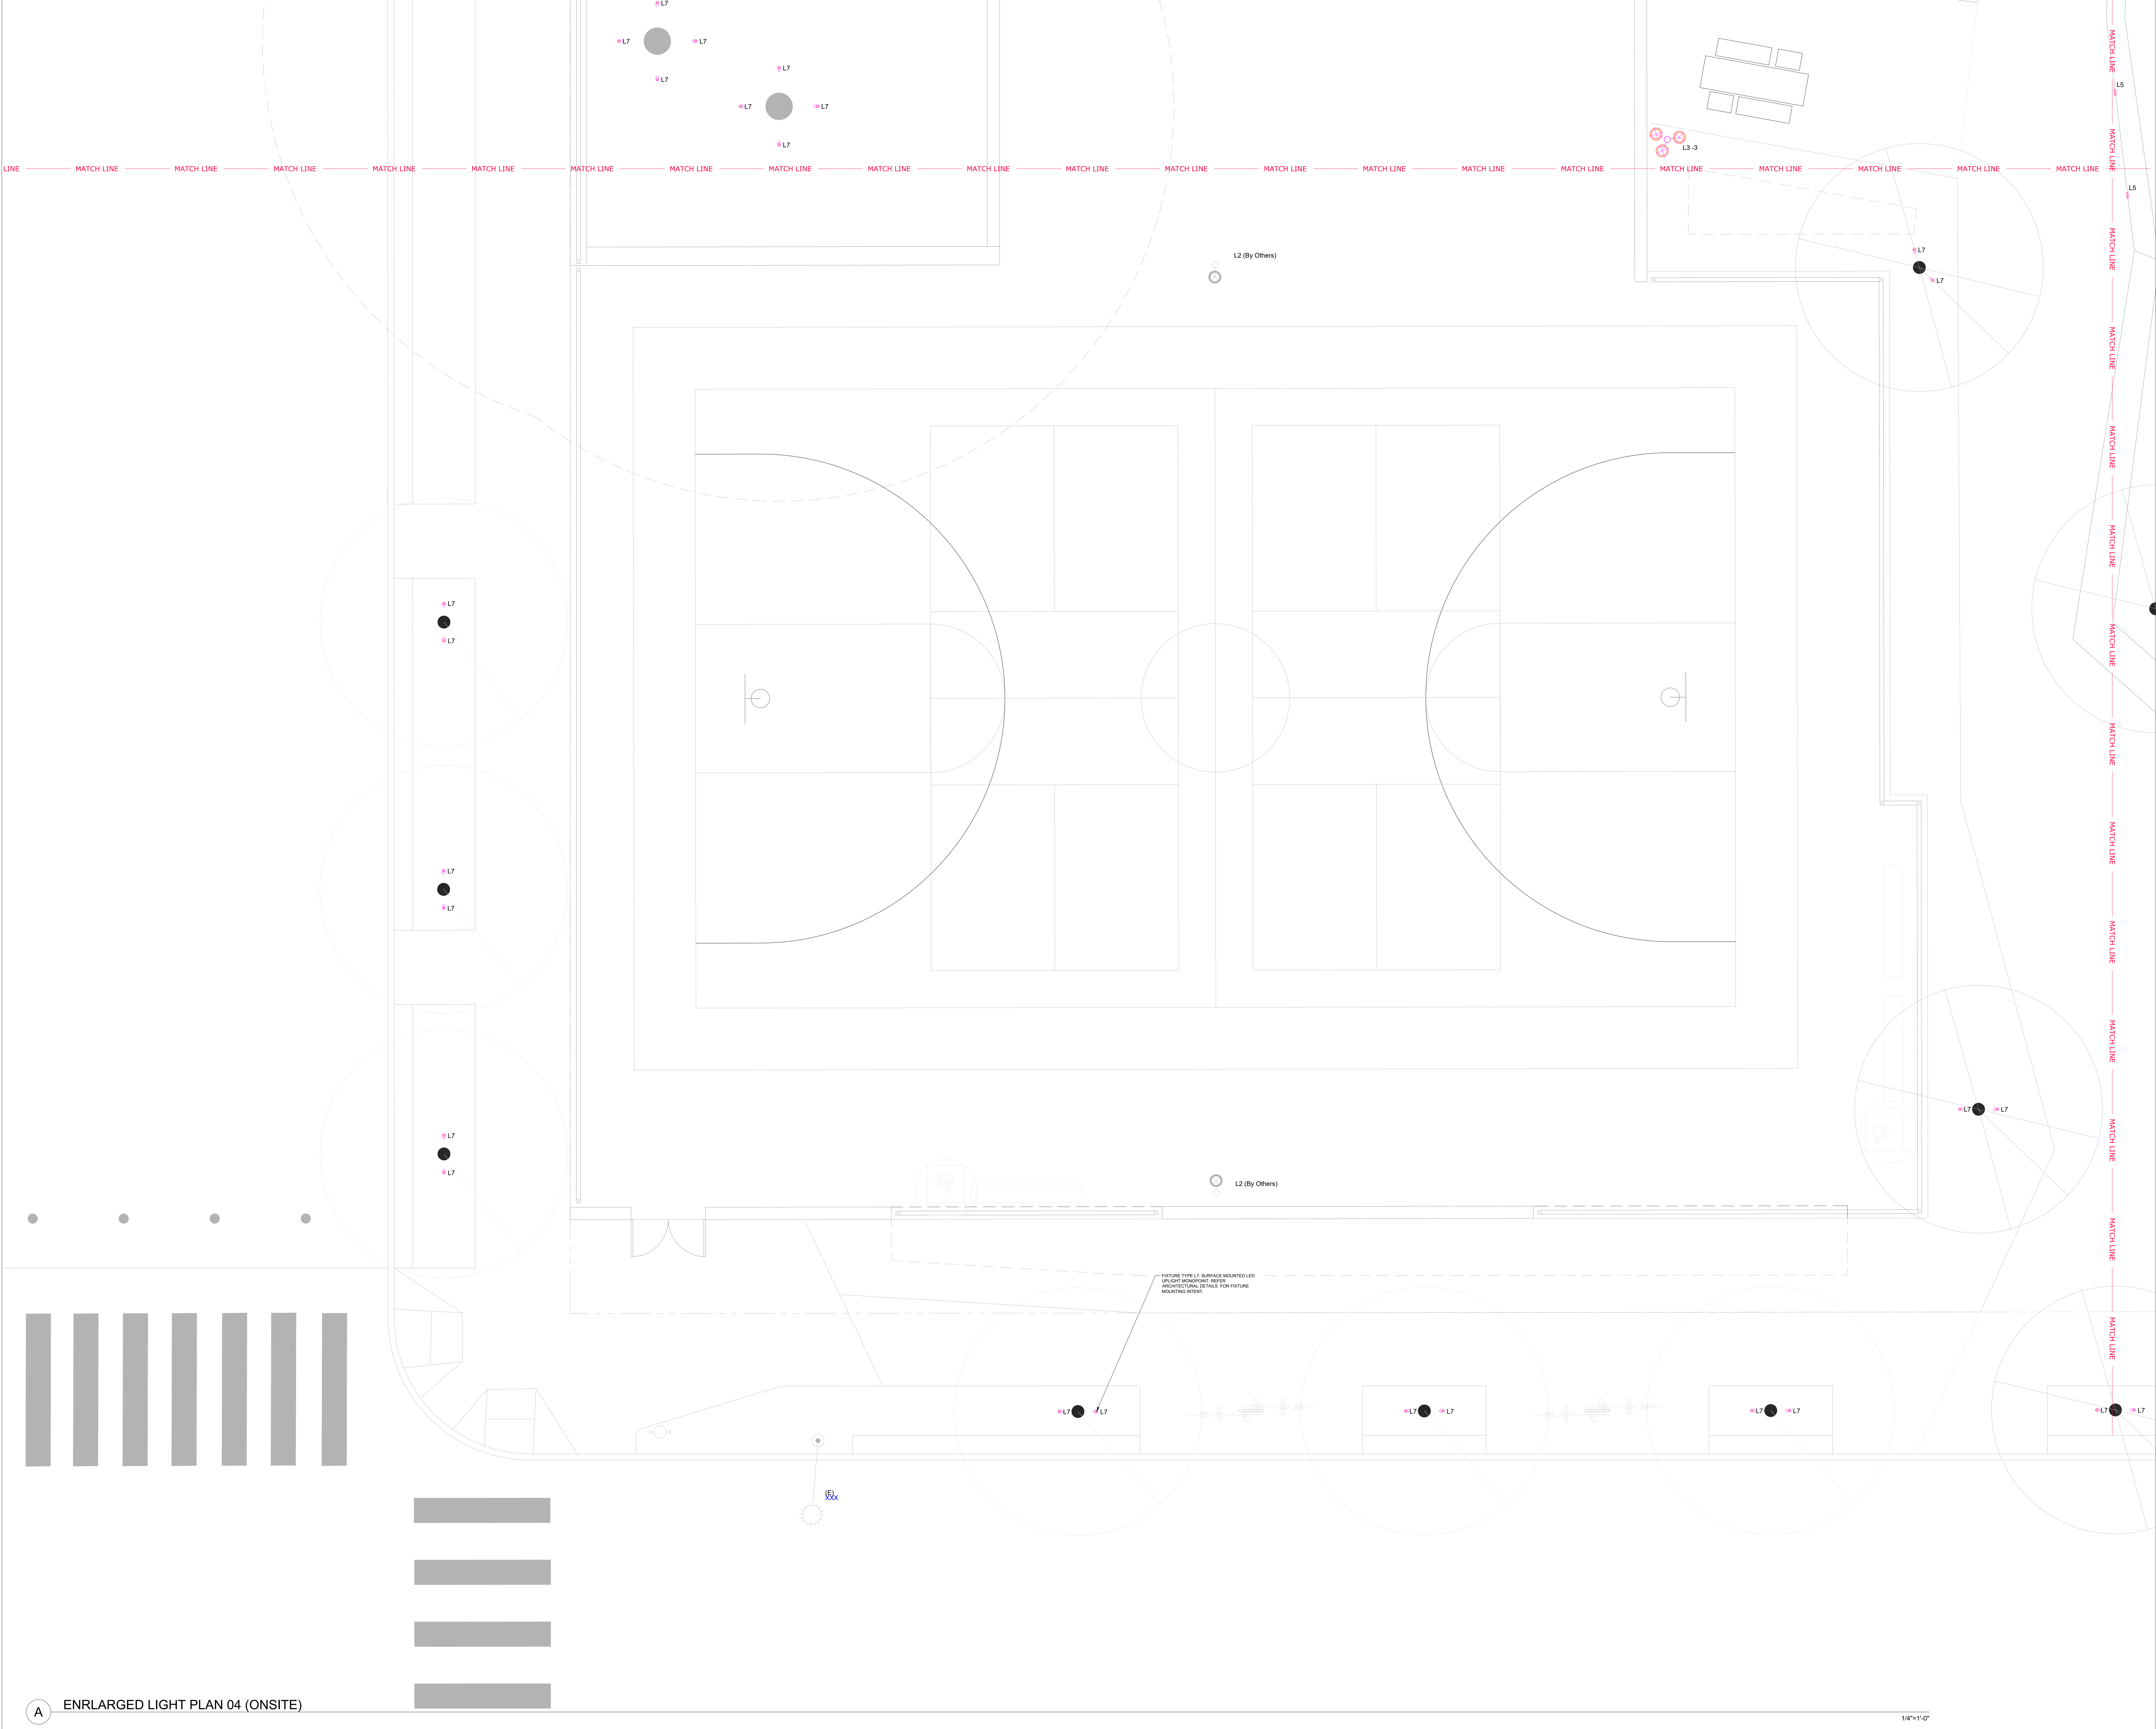

OWNER:



501 Stryan St
San Francisco CA 94117
p 415.831.2700
e rpdinfo@sfgov.org

CLIENT:



368 Connecticut St
San Francisco CA 94117
p 415.785.2627
e friendsofjacksonpark@gmail.com

LANDSCAPE ARCHITECTURE:




ARCHITECTURE:

Jackson Liles
ARCHITECTURE

+ 2325 Third Street #206
San Francisco, CA 94107
415.621.1799

www.jacksonliles.com


SUB-CONSULTANT:

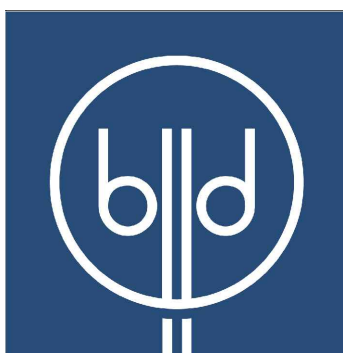

San Francisco | Los Angeles
P: (415) 618 - 0855

JACKSON PLAYGROUND IMPROVEMENT PROJECT

1645 17TH STREET
SAN FRANCISCO, CA 94107

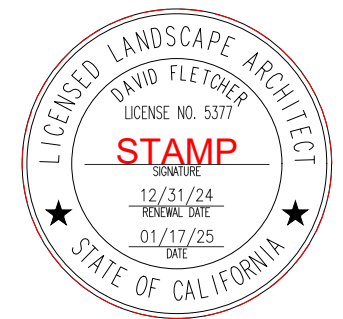

50% DESIGN DEVELOPMENT

ISSUANCE RECORD

REV	DATE	DESCRIPTION
A	05.23.25	50% DD

REVISION RECORD

REV	DATE	DESCRIPTION
-----	------	-------------


DATE	NO.	DRAWN	CHD
04.25.25	14-003		

DRAWING TITLE:

ENLARGED
LIGHT PLAN 04
(ONSITE)

SHEET NO:

LP.04

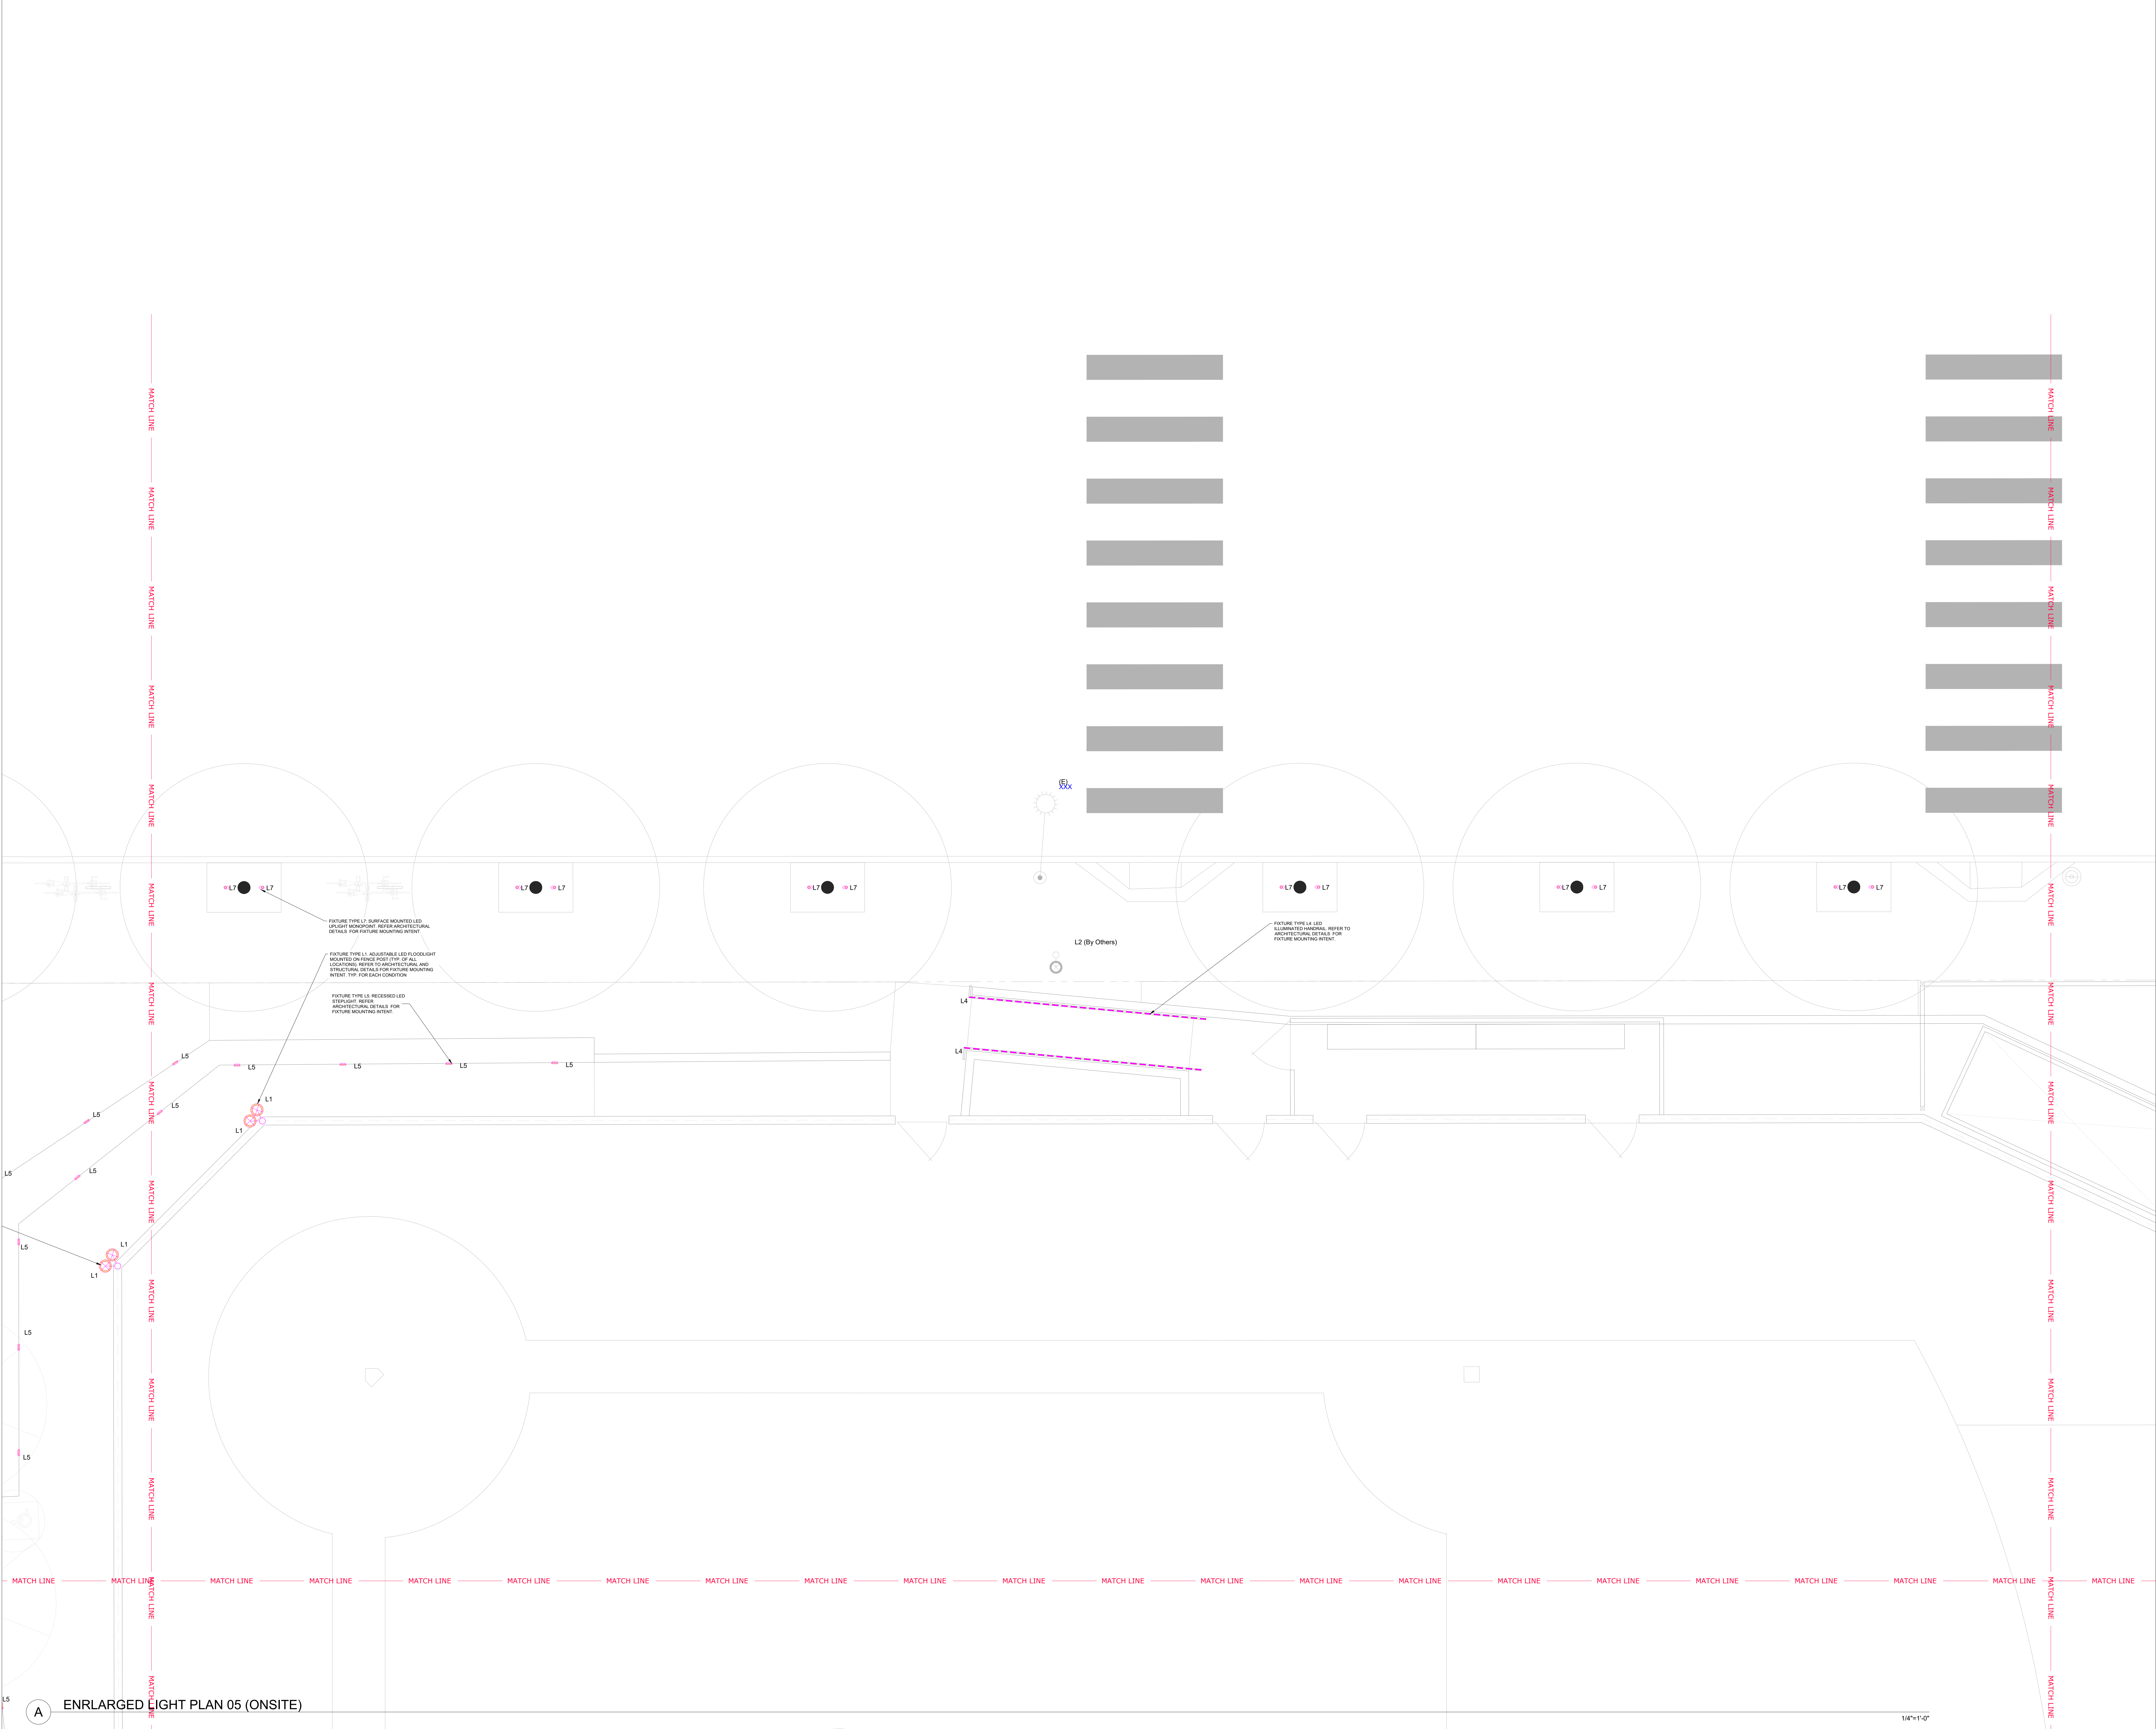

OWNER:



501 Stryker St
San Francisco CA 94117
p 415.831.2700
e rpdinfo@sfgov.org

CLIENT:



368 Connecticut St
San Francisco CA 94117
p 415.785.2427
e friendsofjacksonpark@gmail.com

LANDSCAPE ARCHITECTURE:



ARCHITECTURE:

Jackson Liles
ARCHITECTURE

+ 2325 Third Street #206
San Francisco, CA 94107
415.621.1799

www.jacksonliles.com


SUB-CONSULTANT:



San Francisco | Los Angeles
P: (415) 618 - 0855

JACKSON PLAYGROUND IMPROVEMENT PROJECT

1645 17TH STREET
SAN FRANCISCO, CA 94107

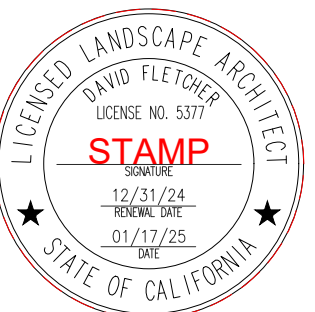

50% DESIGN DEVELOPMENT

ISSUANCE RECORD		
REV	DATE	DESCRIPTION
A	05.23.25	50% DD

REVISION RECORD		
REV	DATE	DESCRIPTION


DATE	NO.	DRAWN	CHD
04.25.25	14-003		

DRAWING TITLE:

**ENLARGED
LIGHT PLAN 05
(ONSITE)**

SHEET NO:

LP.05

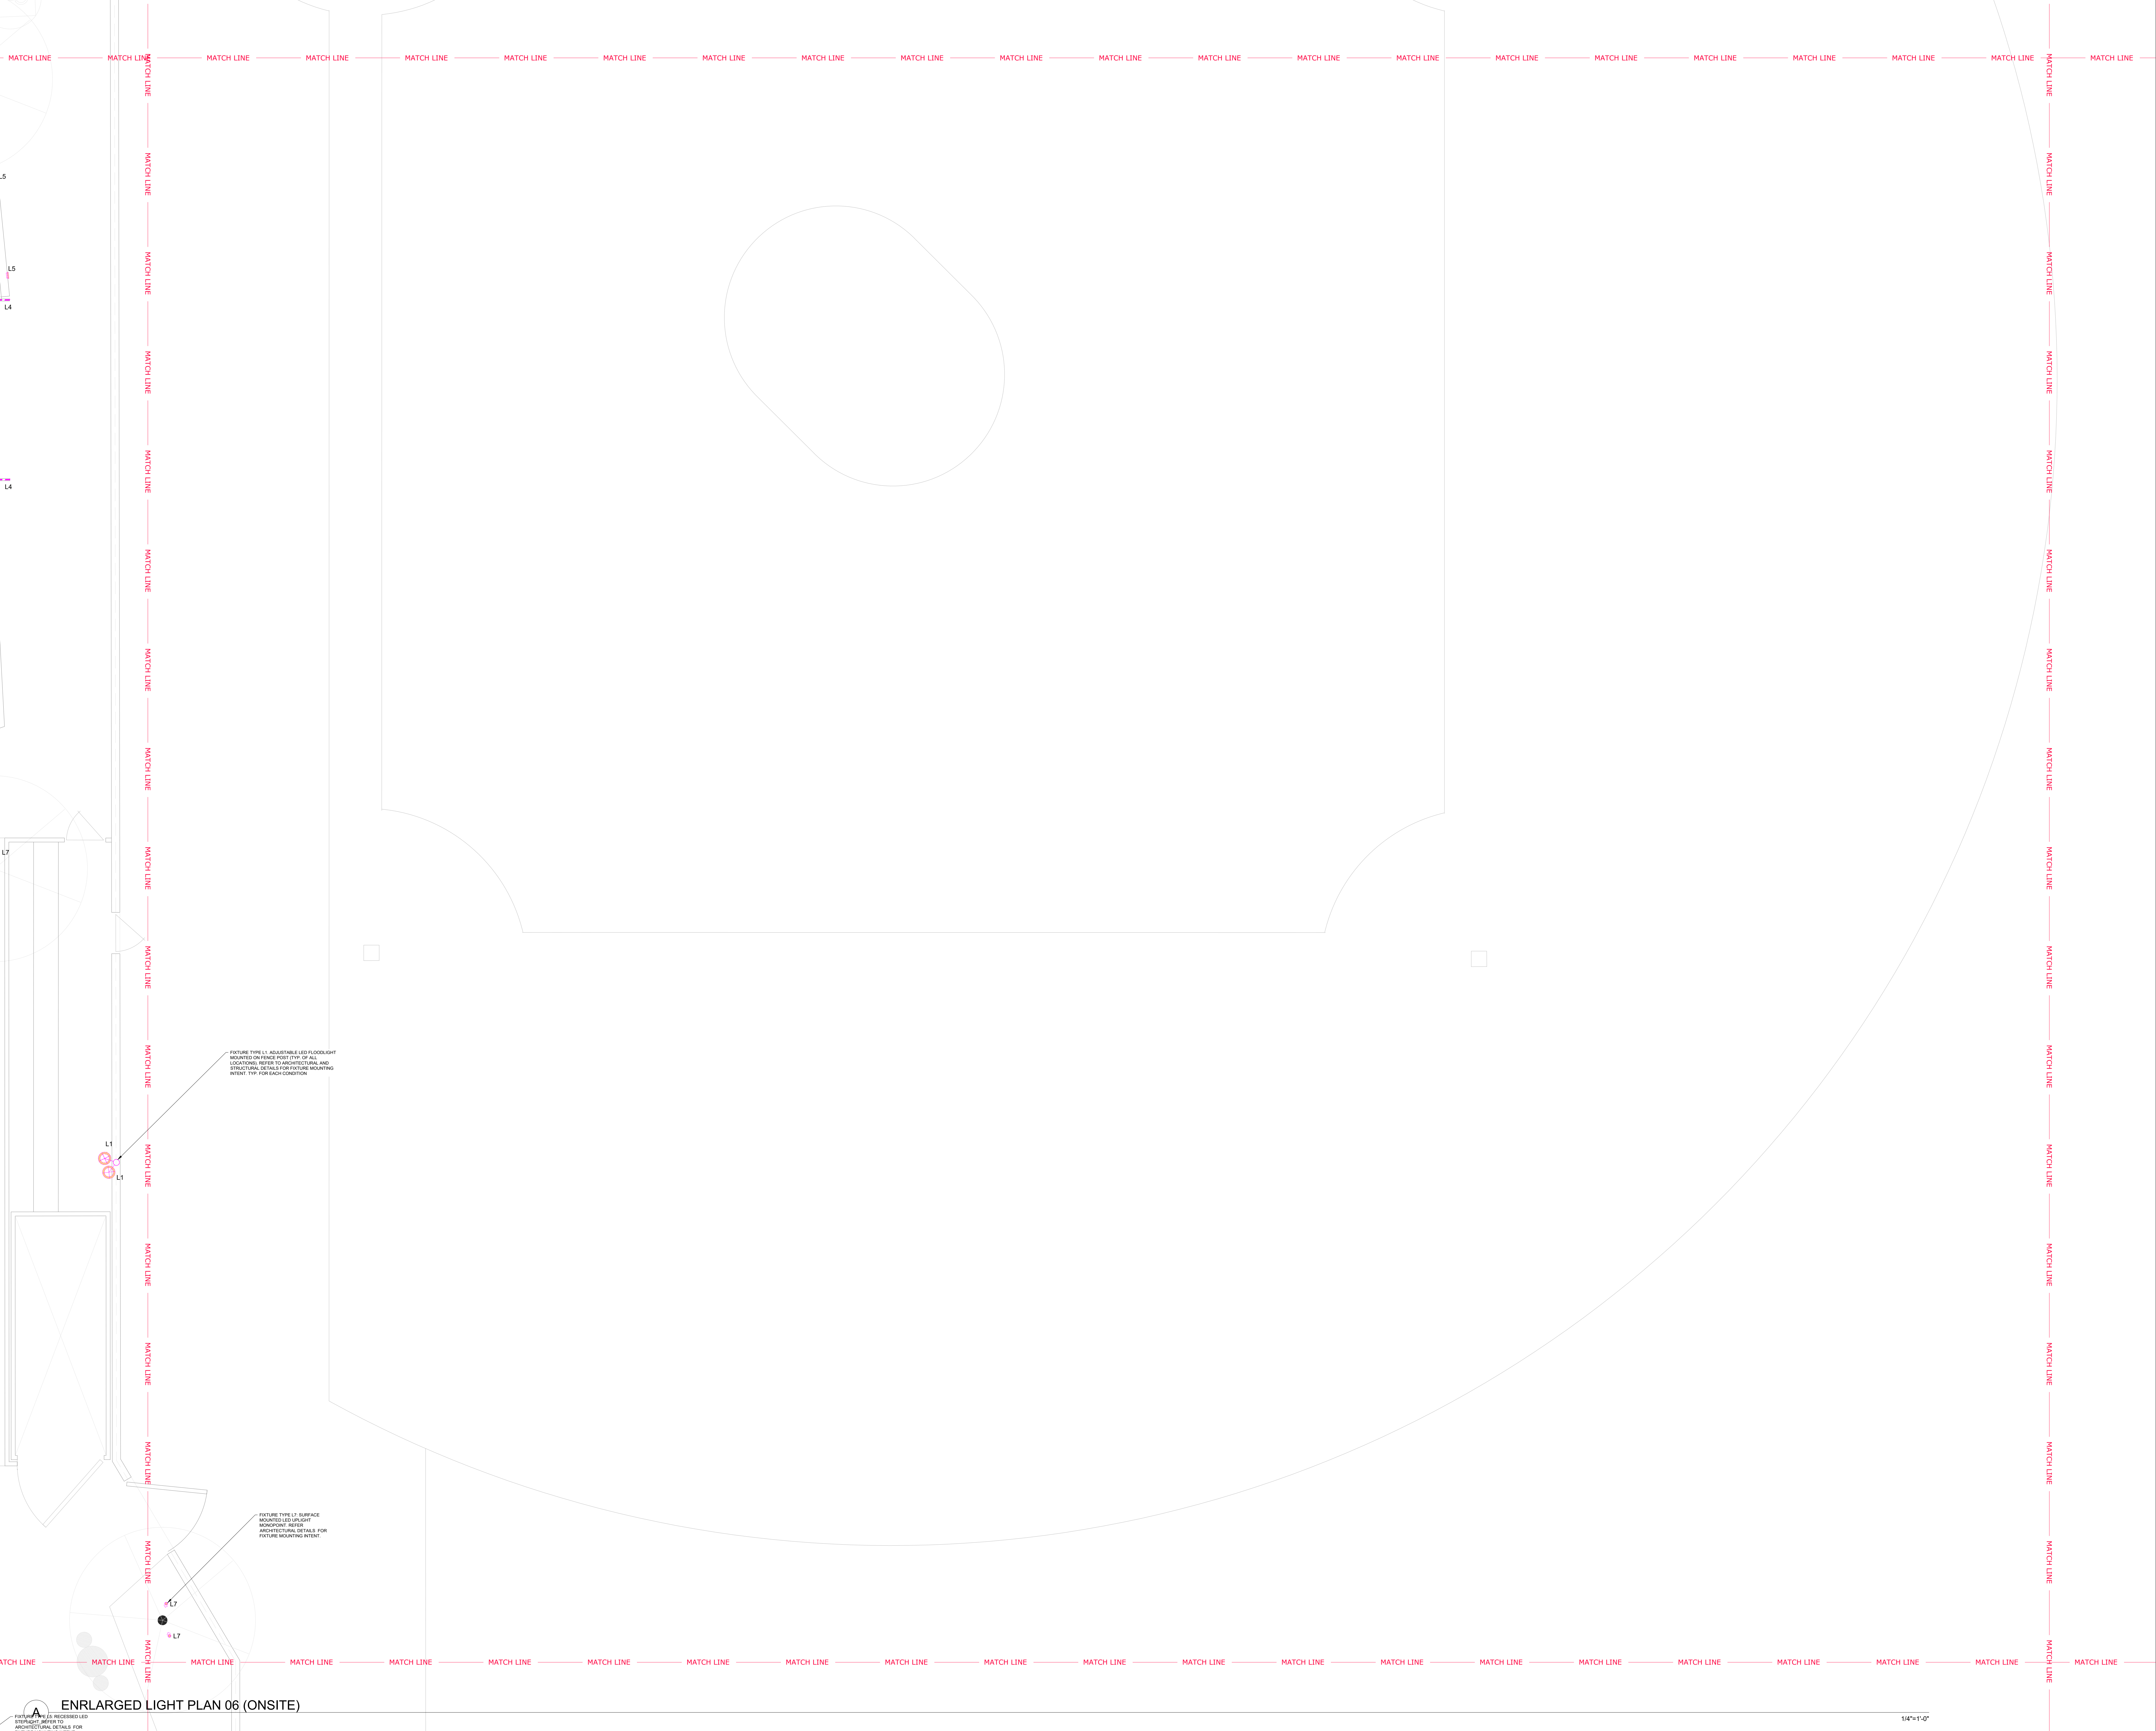

ENLARGED LIGHT PLAN 06 (ONSITE)

1/4"=1'-0"

OWNER:



501 Stryker St
San Francisco CA 94117
p 415.831.2700
e rpdinfo@sfgov.org

CLIENT:



368 Connecticut St
San Francisco CA 94117
p 415.785.2427
e friendsofjacksonpark@gmail.com

LANDSCAPE ARCHITECTURE:



ARCHITECTURE:

Jackson Liles
ARCHITECTURE

2325 Third Street #206
San Francisco, CA 94107
415.621.1799

www.jacksonliles.com


SUB-CONSULTANT:



San Francisco | Los Angeles
P: (415) 618 - 0855

JACKSON PLAYGROUND IMPROVEMENT PROJECT

1645 17TH STREET
SAN FRANCISCO, CA 94107

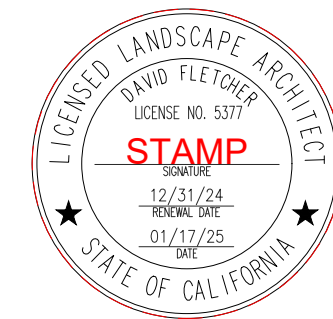

50% DESIGN DEVELOPMENT

ISSUANCE RECORD

REV	DATE	DESCRIPTION
-----	------	-------------

A	05.23.25	50% DD
---	----------	--------

REVISION RECORD

REV	DATE	DESCRIPTION
-----	------	-------------

DATE	NO.	DRAWN	CHD
04.25.25	14-003		

DRAWING TITLE:

ENLARGED
LIGHT PLAN 06
(ONSITE)

SHEET NO:

LP.06



OWNER:



501 Stryan St
San Francisco CA 94117
p 415.831.2700
e rpdinfo@sfgov.org

CLIENT:



368 Connecticut St
San Francisco CA 94117
p 415.785.2427
e friendsofjacksonpark@gmail.com

LANDSCAPE ARCHITECTURE:




ARCHITECTURE:

Jackson Liles
ARCHITECTURE

2325 Third Street #206
San Francisco, CA 94107
415.621.1799
www.jacksonliles.com


SUB-CONSULTANT:

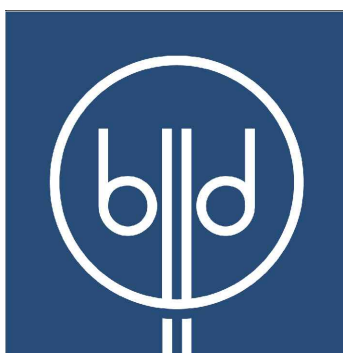

San Francisco | Los Angeles
P: (415) 618 - 0855

JACKSON PLAYGROUND IMPROVEMENT PROJECT

1645 17TH STREET
SAN FRANCISCO, CA 94107

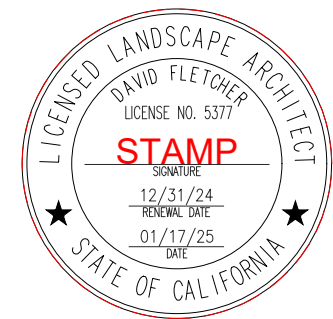

50% DESIGN DEVELOPMENT

ISSUANCE RECORD

REV	DATE	DESCRIPTION
A	05.23.25	50% DD

REVISION RECORD

REV	DATE	DESCRIPTION
-----	------	-------------


DATE	NO.	DRAWN	CHD
04.25.25	14-003		

DRAWING TITLE:

ENLARGED
LIGHT PLAN 07
(ONSITE)

SHEET NO:

LP.07

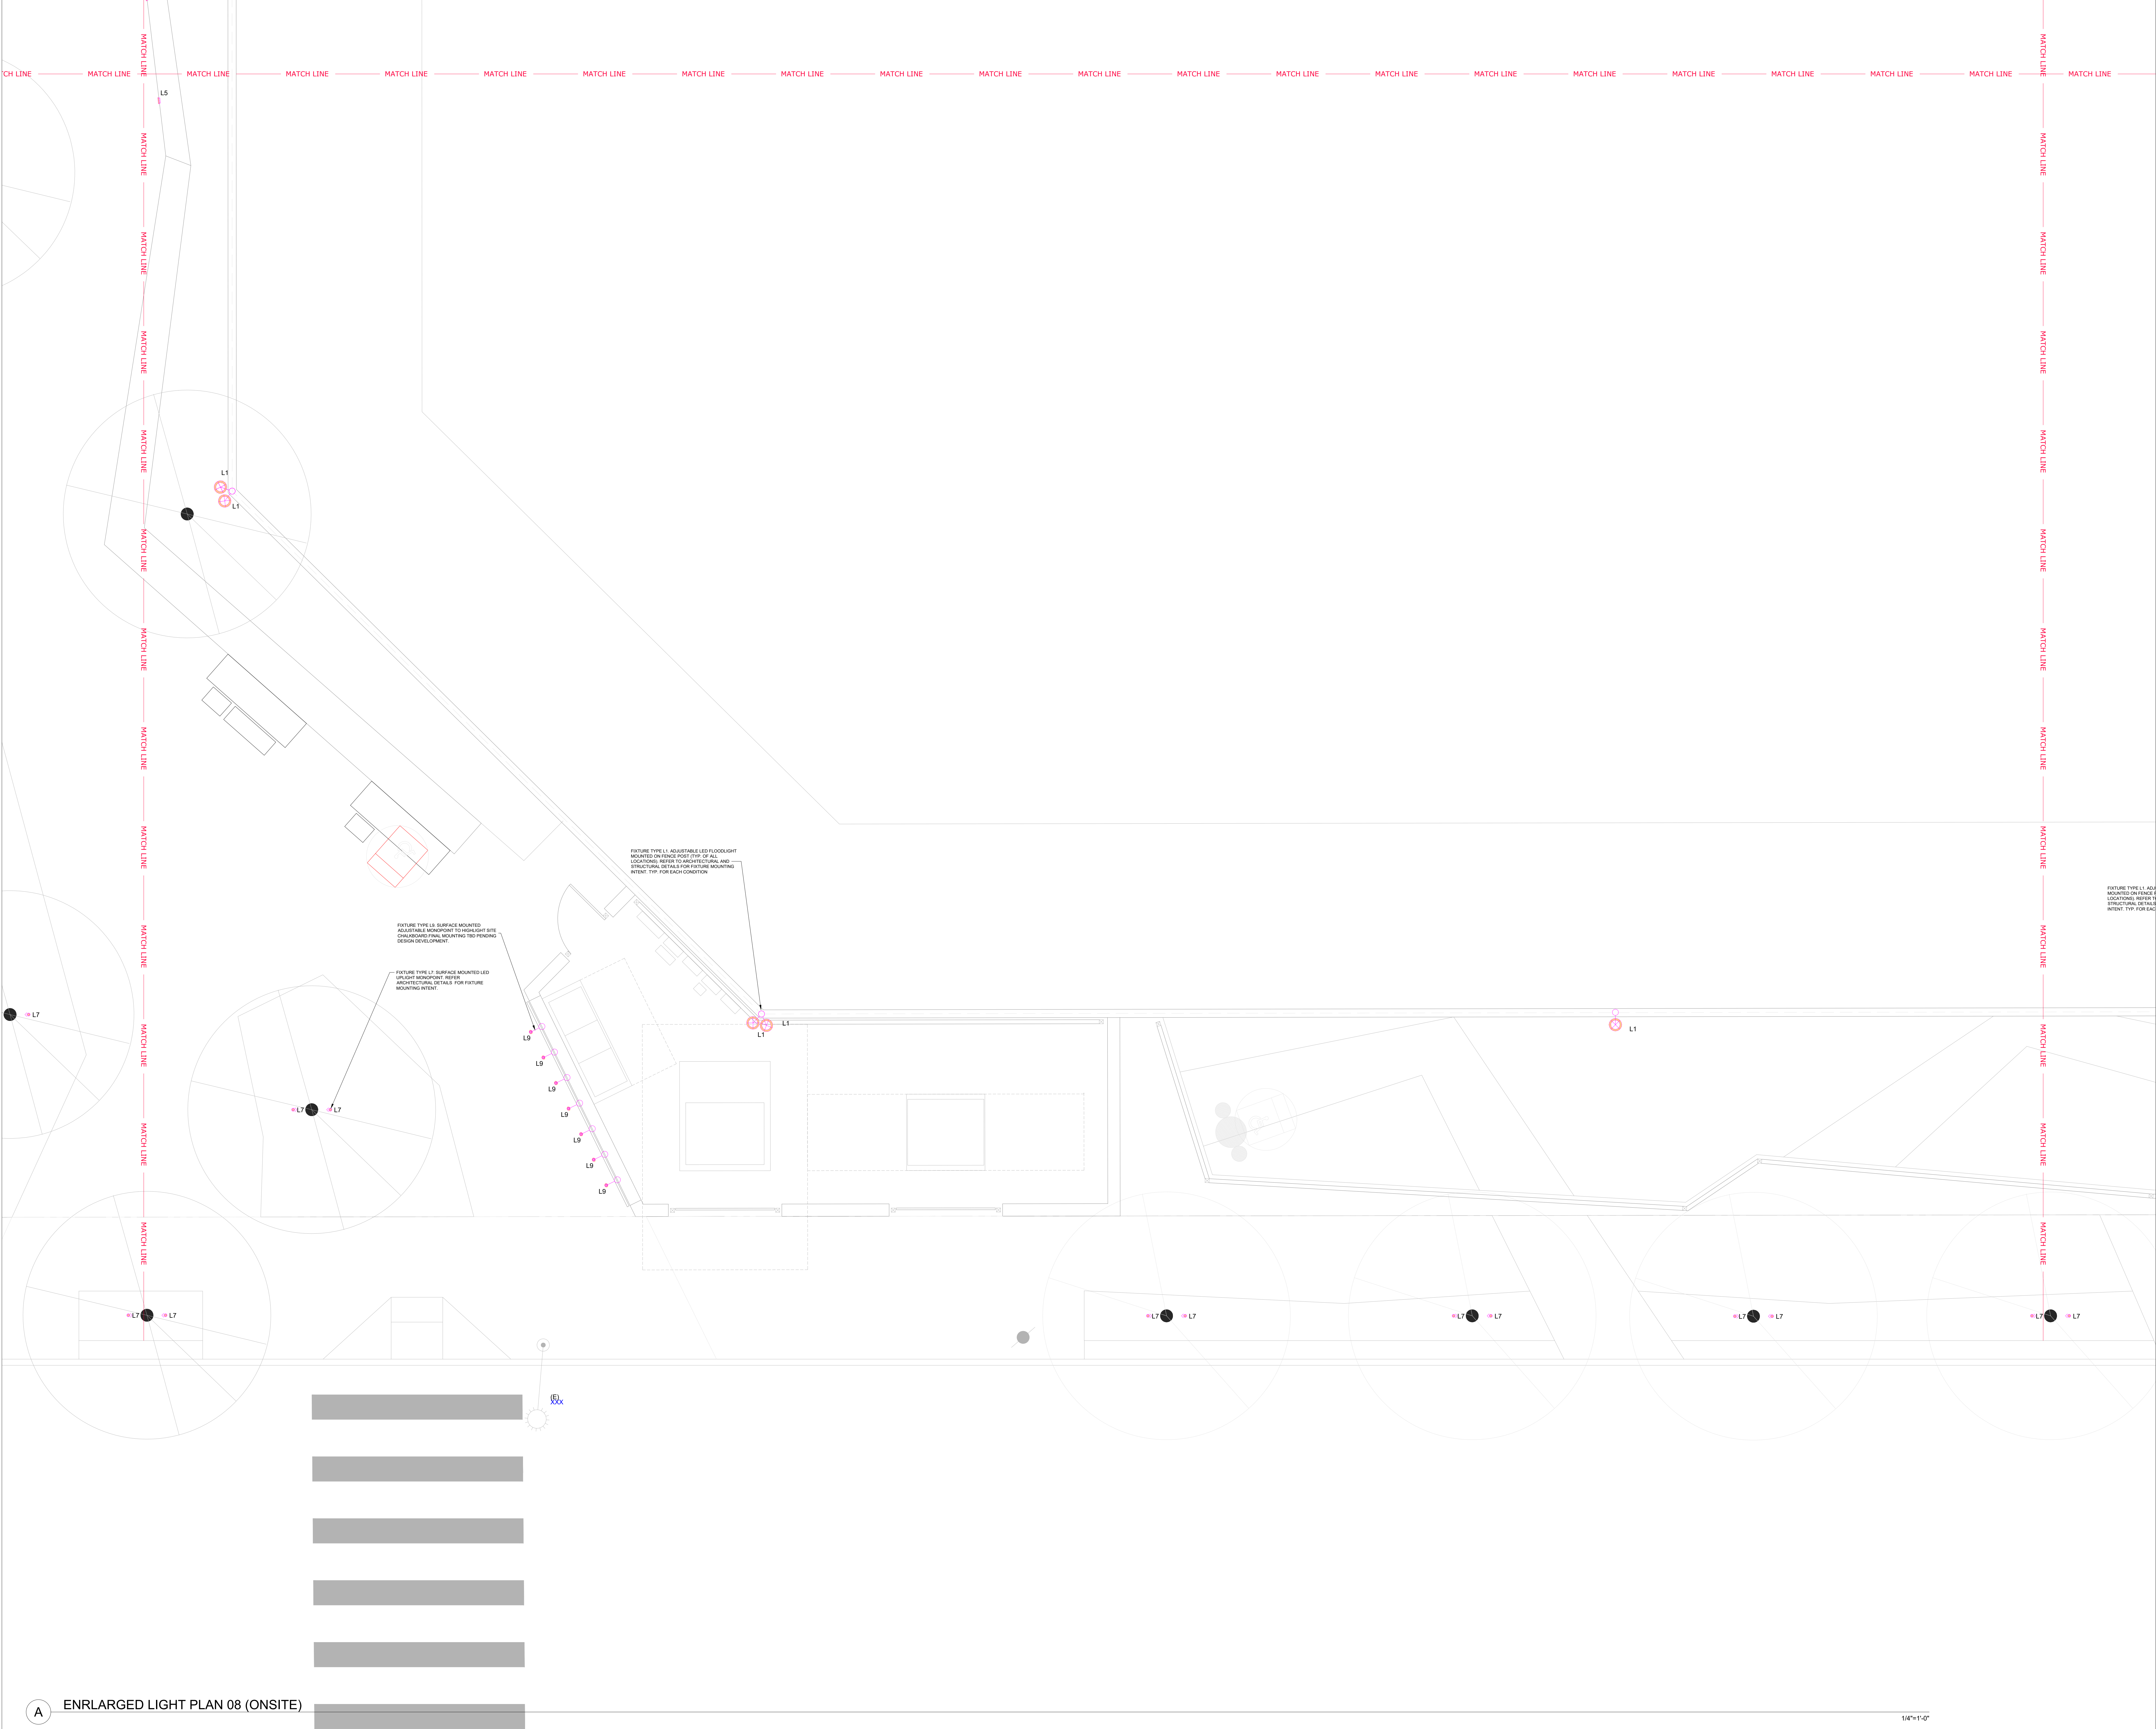

OWNER:



501 Stryan St
San Francisco CA 94117
p 415.831.2700
e rpdinfo@sfgov.org

CLIENT:



368 Connecticut St
San Francisco CA 94117
p 415.785.2627
e friendsofjacksonpark@gmail.com

LANDSCAPE ARCHITECTURE:




ARCHITECTURE:

Jackson Liles
ARCHITECTURE

2325 Third Street #206
San Francisco, CA 94107
415.621.1799
www.jacksonliles.com


SUB-CONSULTANT:

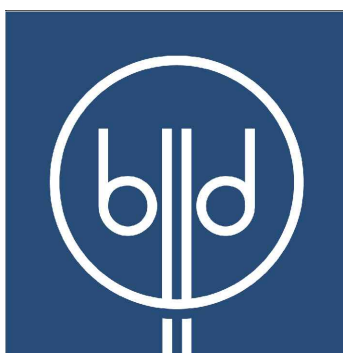

San Francisco | Los Angeles
P: (415) 618 - 0855

JACKSON PLAYGROUND IMPROVEMENT PROJECT

1645 17TH STREET
SAN FRANCISCO, CA 94107

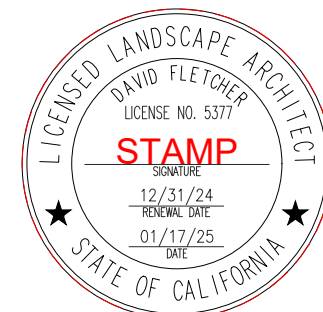

50% DESIGN DEVELOPMENT

ISSUANCE RECORD

REV	DATE	DESCRIPTION
A	05.23.25	50% DD

REVISION RECORD

REV	DATE	DESCRIPTION
-----	------	-------------


DATE	NO.	DRAWN	CHD
04.25.25	14-003		

DRAWING TITLE:

ENLARGED
LIGHT PLAN 08
(ONSITE)

SHEET NO:

LP.08

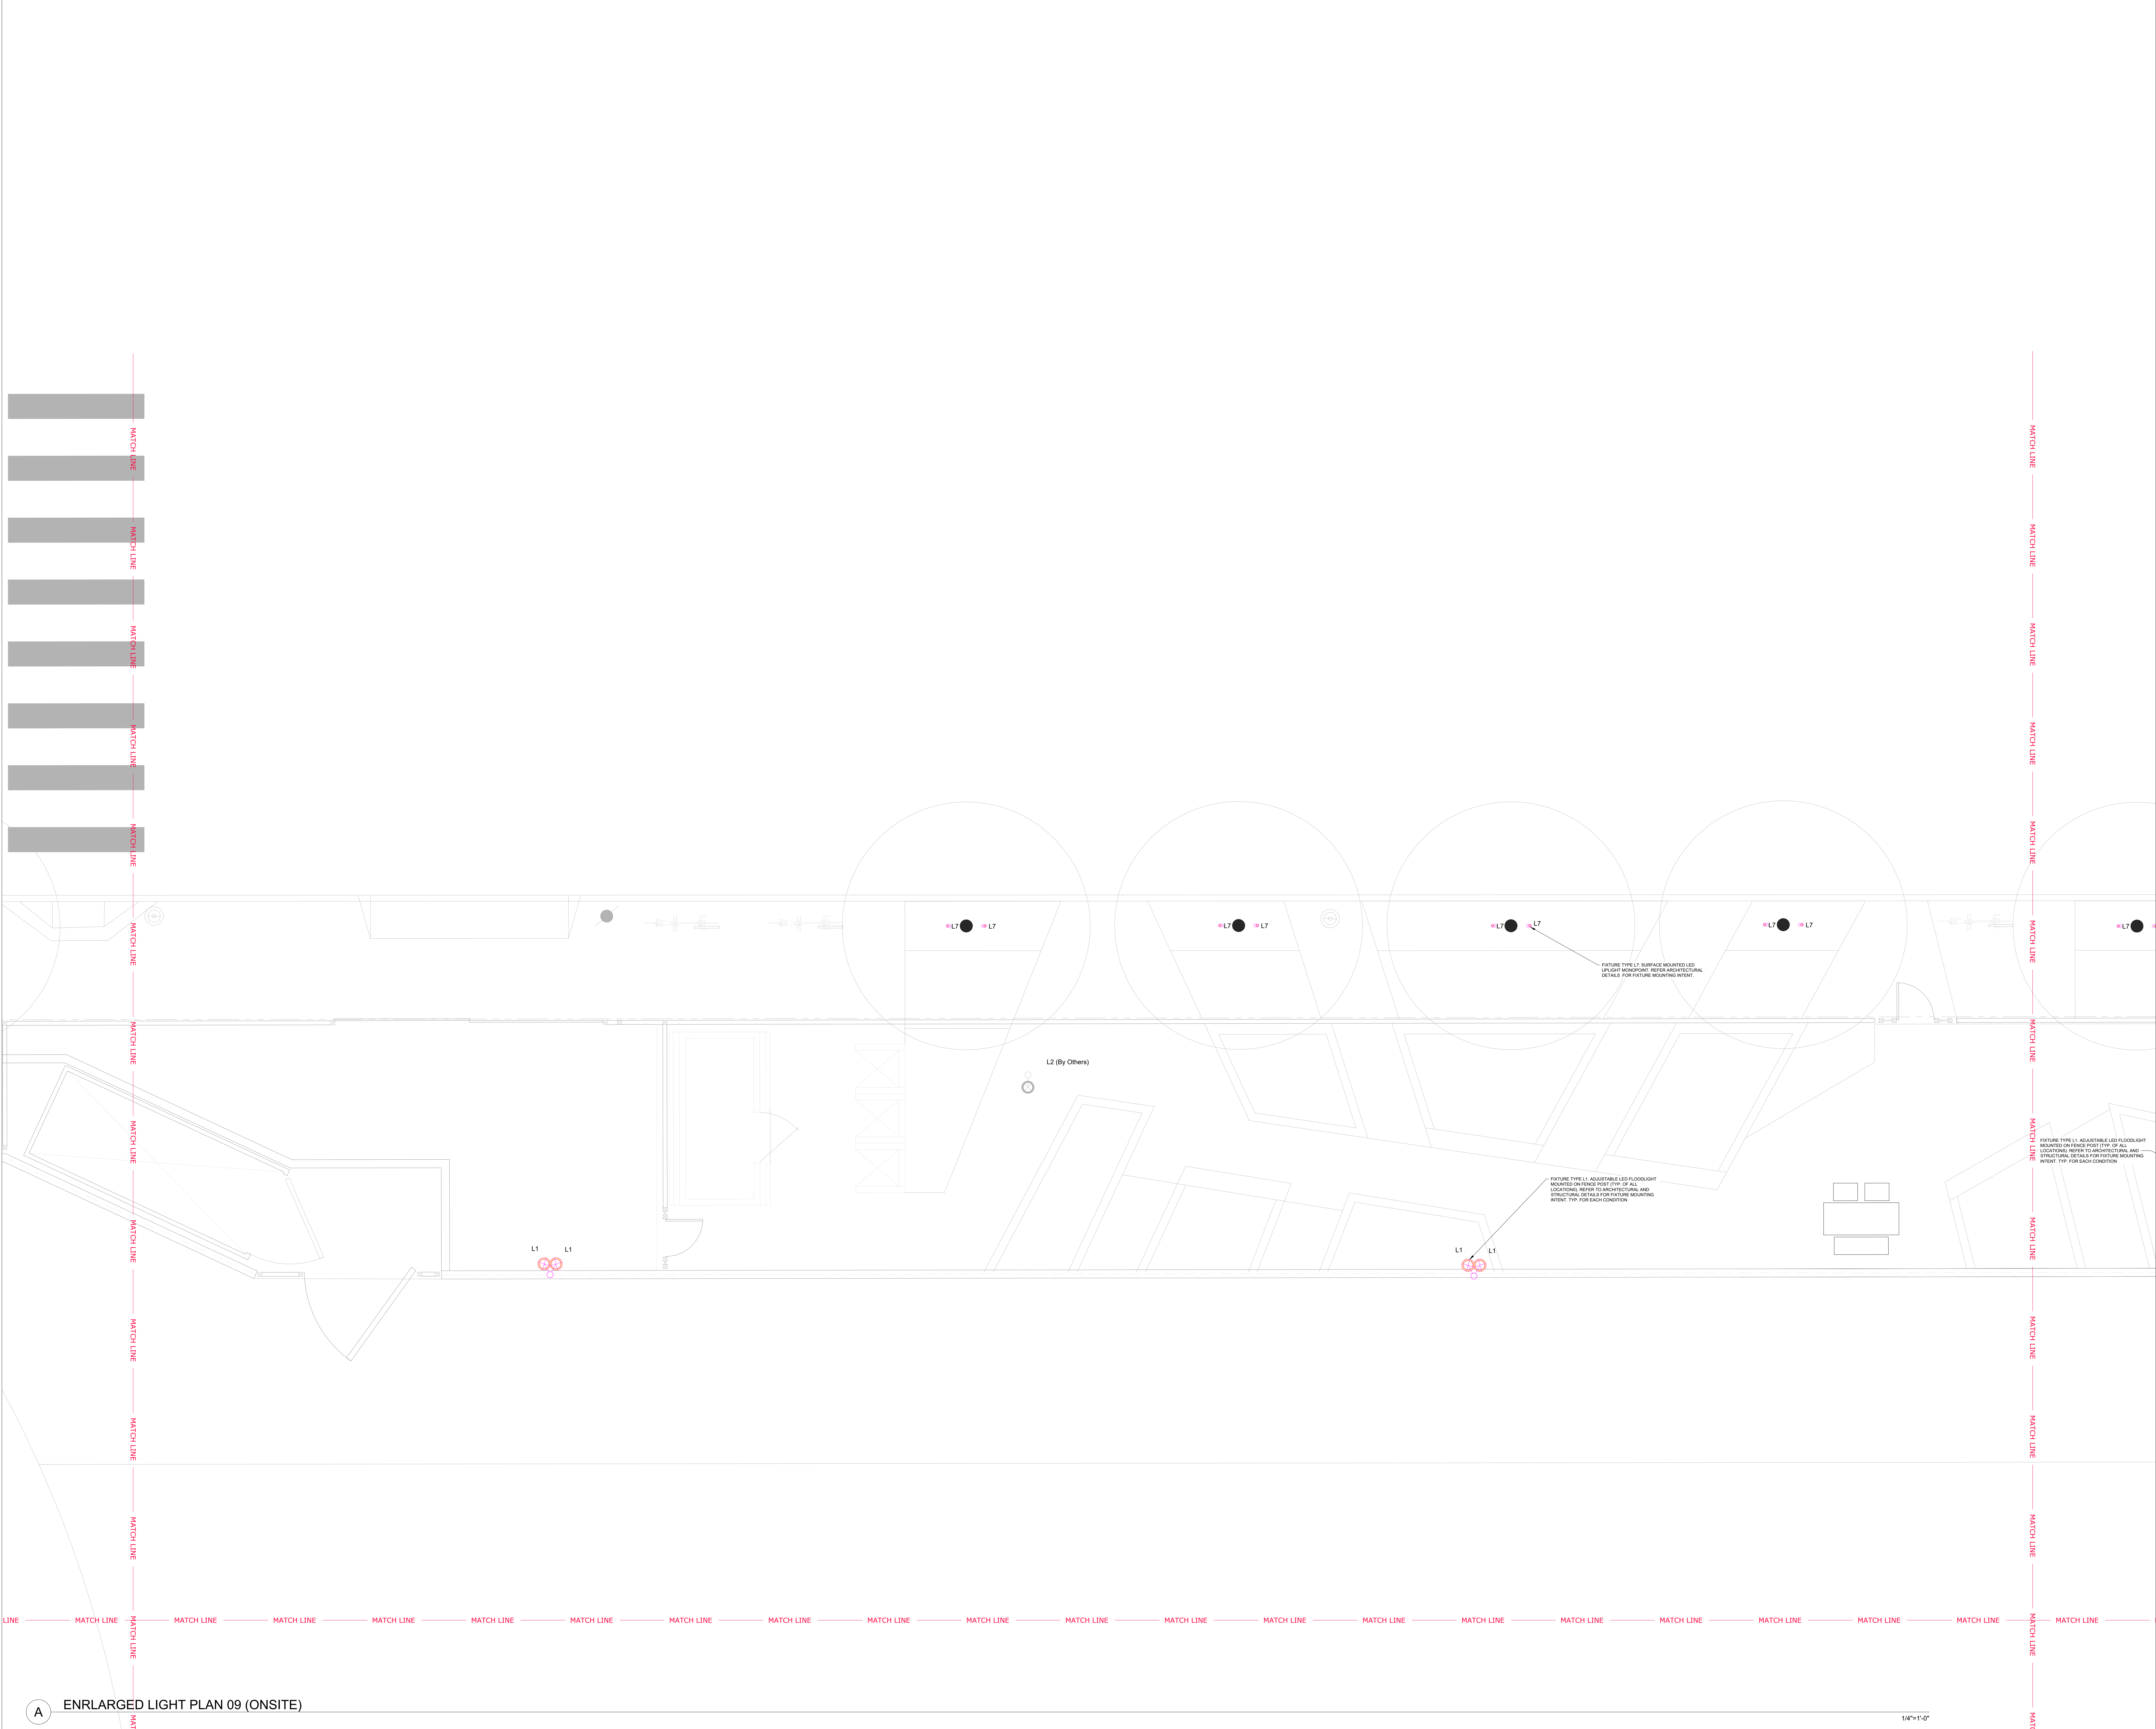

OWNER:



501 Stryan St
San Francisco CA 94117
p 415.831.2700
e rpdinfo@sfgov.org

CLIENT:



368 Connecticut St
San Francisco CA 94117
p 415.785.2427
e friendsofjacksonpark@gmail.com

LANDSCAPE ARCHITECTURE:



ARCHITECTURE:

Jackson Liles

ARCHITECTURE

2325 Third Street #206
San Francisco, CA 94107
415.621.1799
www.jacksonliles.com


SUB-CONSULTANT:



San Francisco | Los Angeles
P: (415) 618 - 0855

JACKSON
PLAYGROUND
IMPROVEMENT
PROJECT

1645 17TH STREET
SAN FRANCISCO, CA 94107

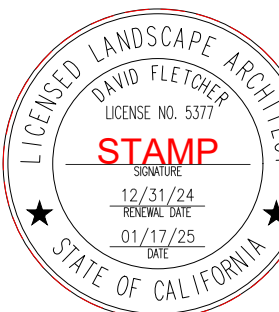

50% DESIGN
DEVELOPMENT

ISSUANCE RECORD		
REV	DATE	DESCRIPTION
A	05.23.25	50% DD

REVISION RECORD		
REV	DATE	DESCRIPTION


DATE	NO.	DRAWN	CHD
04.25.25	14-003		

DRAWING TITLE:

ENLARGED
LIGHT PLAN 09
(ONSITE)

SHEET NO:

LP.09

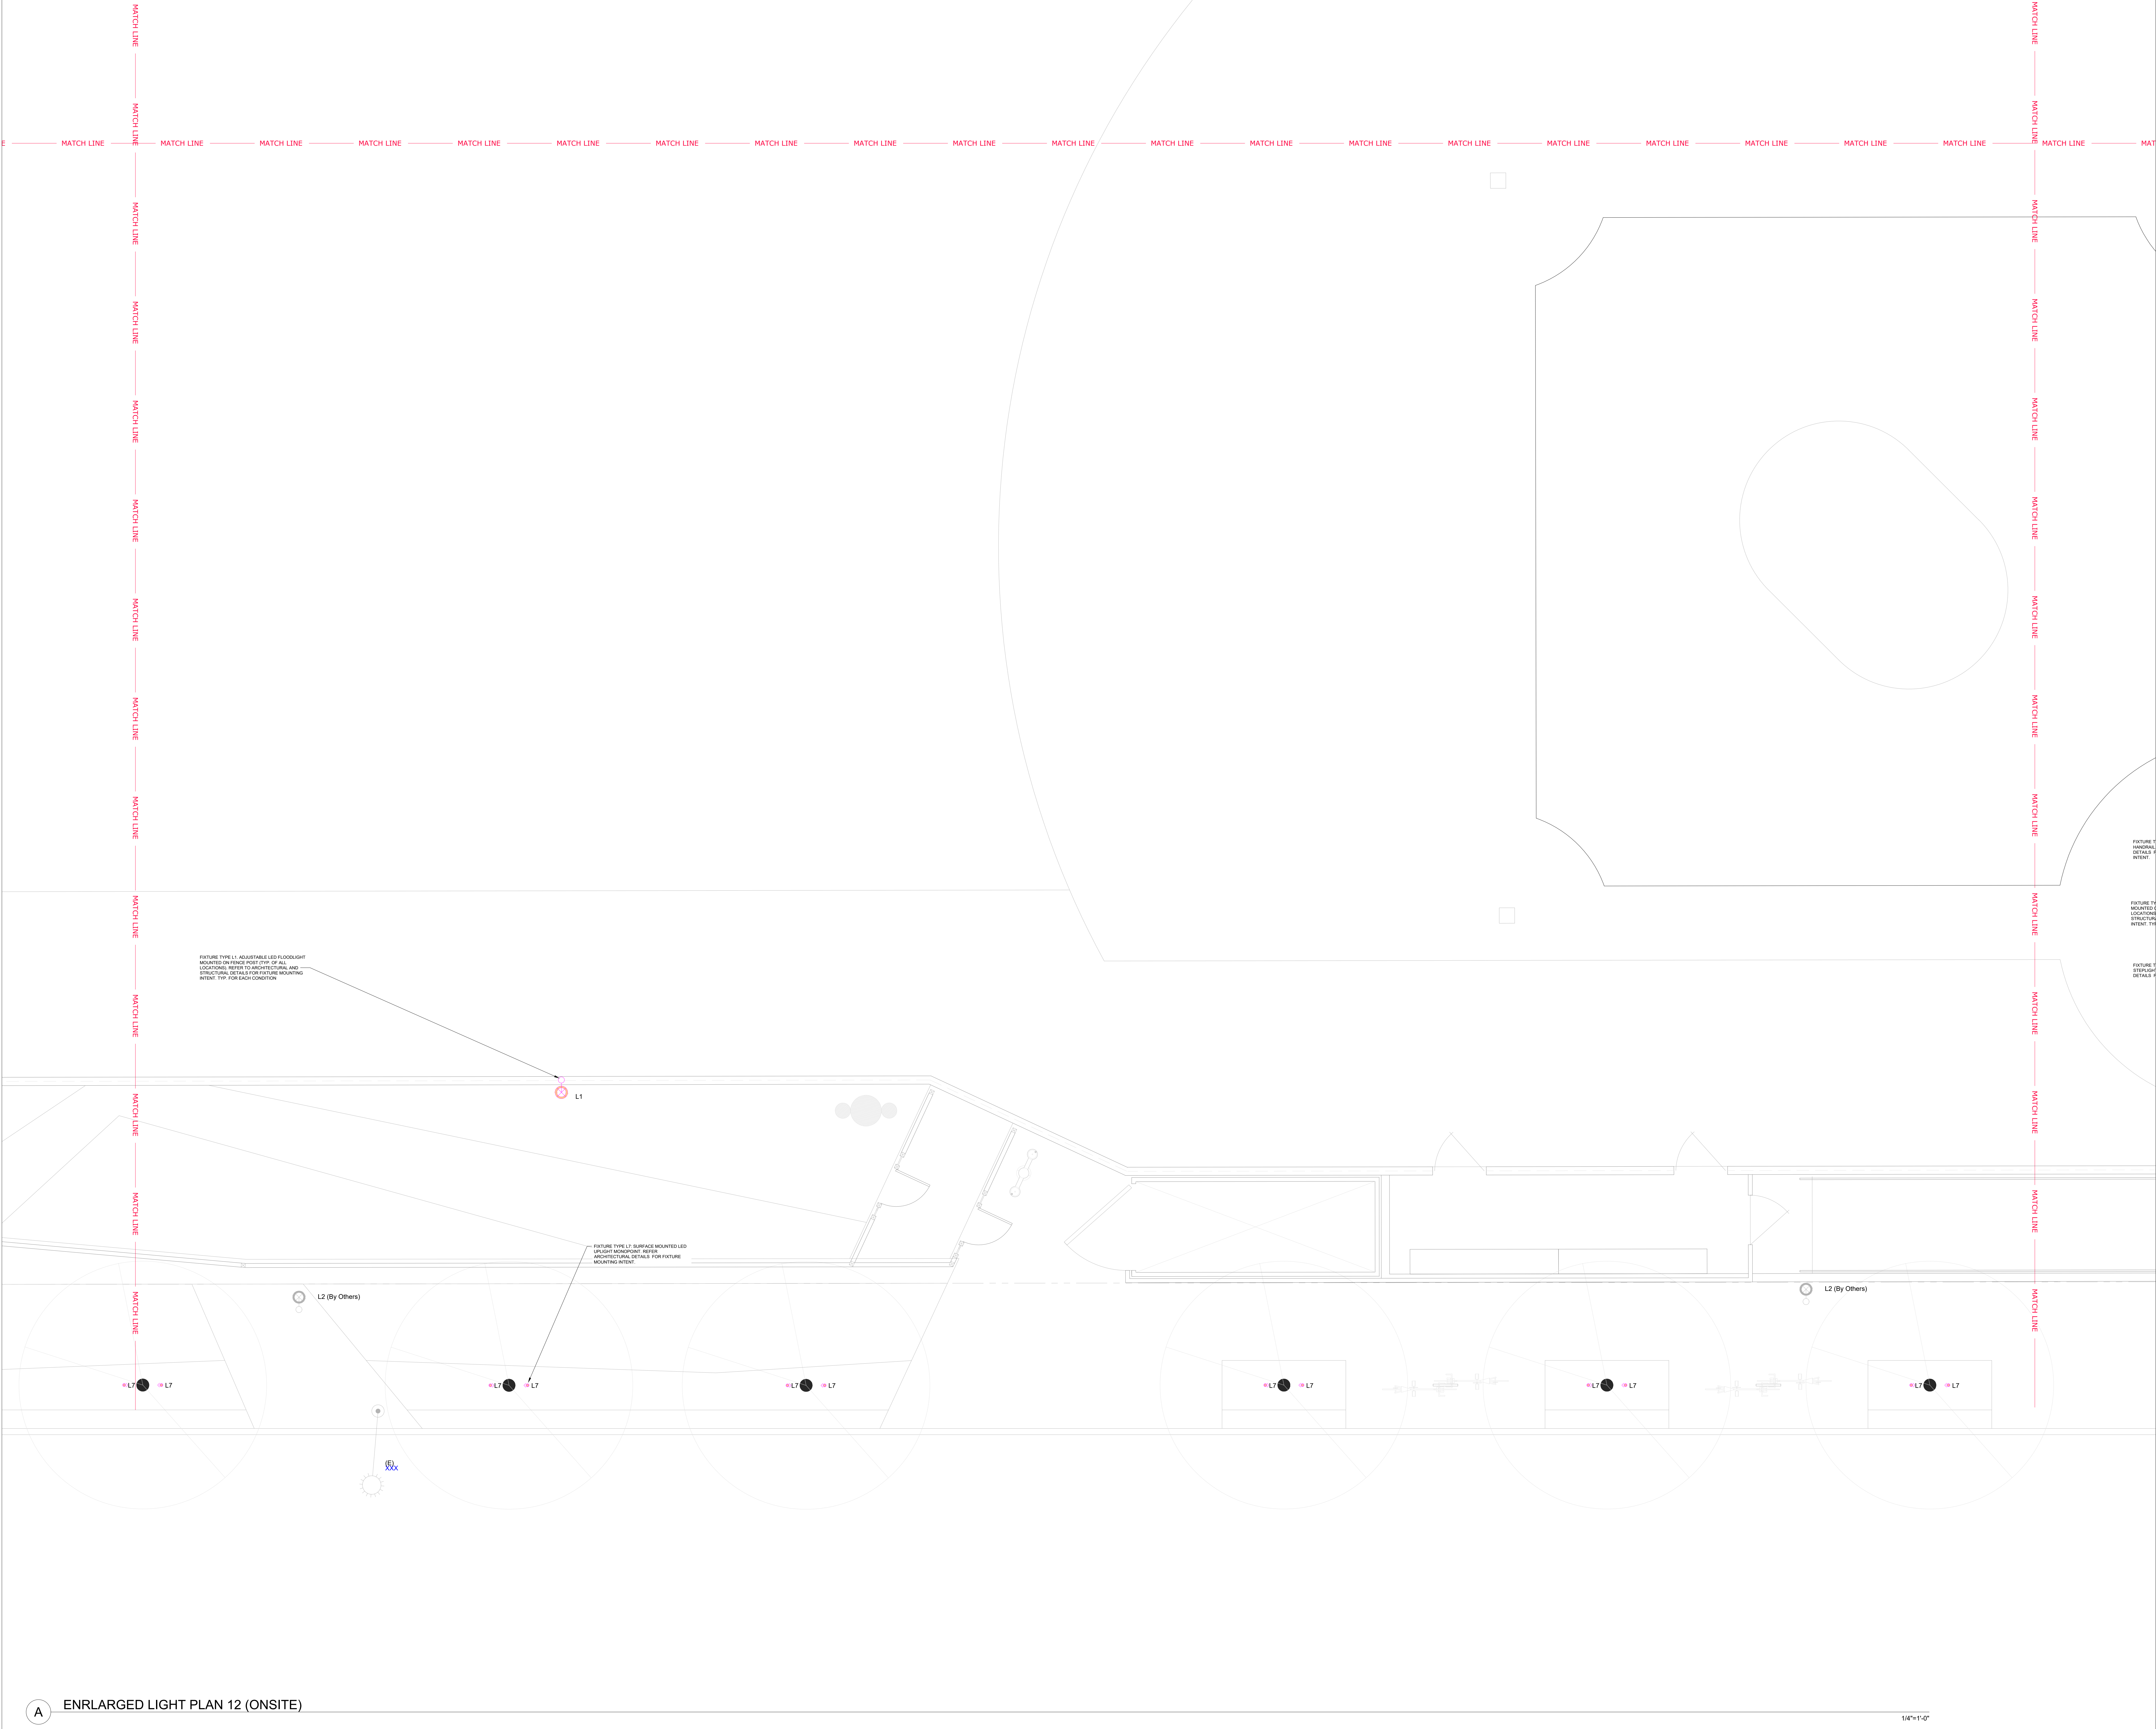

OWNER:



501 Slatayan St
San Francisco CA 94117
p 415.831.2700
e rpdinfo@sfgov.org

CLIENT:



368 Connecticut St
San Francisco CA 94117
p 415.785.2427
e friendsofjacksonpark@gmail.com

LANDSCAPE ARCHITECTURE:



ARCHITECTURE:

Jackson Liles
ARCHITECTURE

2325 Third Street #206
San Francisco, CA 94107
415.621.1799

www.jacksonliles.com


SUB-CONSULTANT:



San Francisco | Los Angeles
P: (415) 618 - 0855

JACKSON PLAYGROUND IMPROVEMENT PROJECT

1645 17TH STREET
SAN FRANCISCO, CA 94107

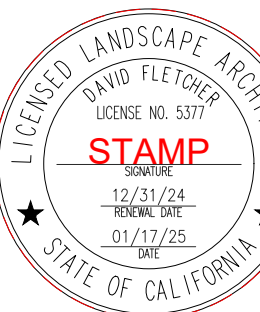

50% DESIGN DEVELOPMENT

ISSUANCE RECORD		
REV	DATE	DESCRIPTION
A	05.23.25	50% DD

REVISION RECORD		
REV	DATE	DESCRIPTION


DATE	NO.	DRAWN	CHD
04.25.25	14-003		

DRAWING TITLE:

**ENLARGED
LIGHT PLAN 12
(ONSITE)**

SHEET NO:

LP.12

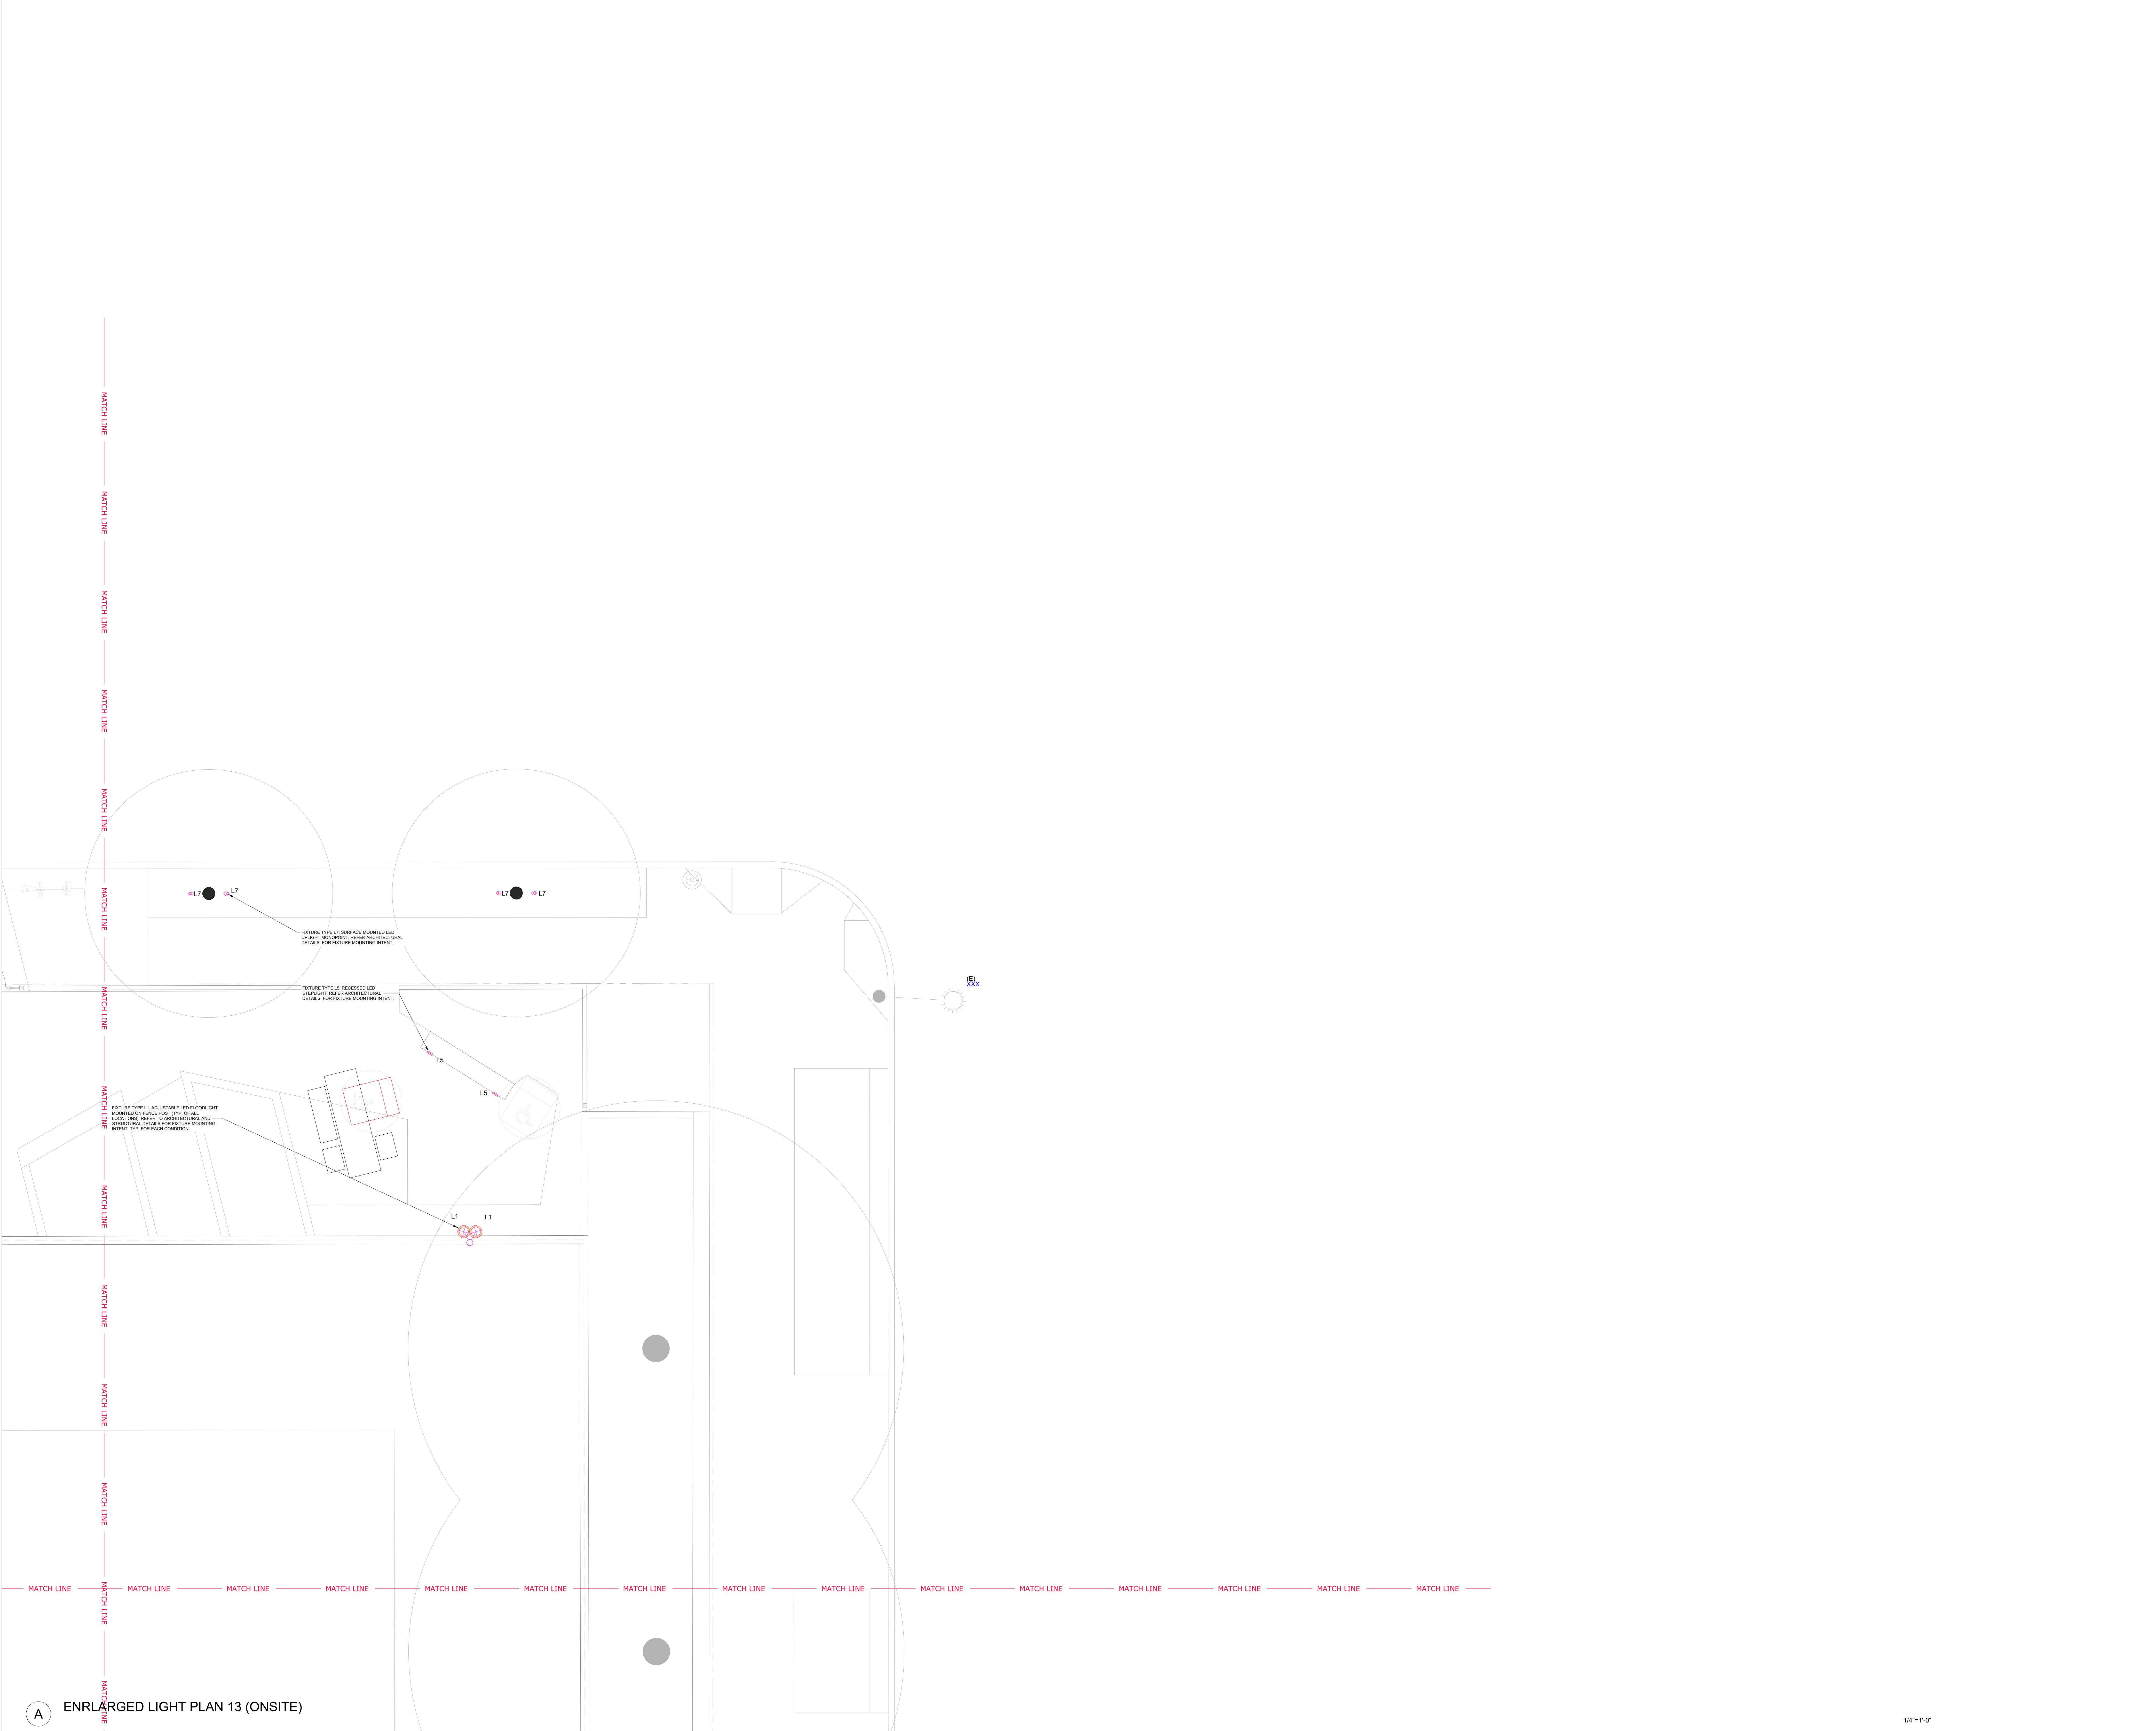

OWNER:



501 Stryan St
San Francisco CA 94117
p 415.831.2700
e rpdinfo@sfgov.org

CLIENT:



368 Connecticut St
San Francisco CA 94117
p 415.785.2427
e friendsofjacksonpark@gmail.com

LANDSCAPE ARCHITECTURE:



ARCHITECTURE:

Jackson Liles
ARCHITECTURE

2325 Third Street #206
San Francisco, CA 94107
415.621.1799
www.jacksonliles.com


SUB-CONSULTANT:



San Francisco | Los Angeles
P: (415) 618 - 0855

JACKSON PLAYGROUND IMPROVEMENT PROJECT

1645 17TH STREET
SAN FRANCISCO, CA 94107

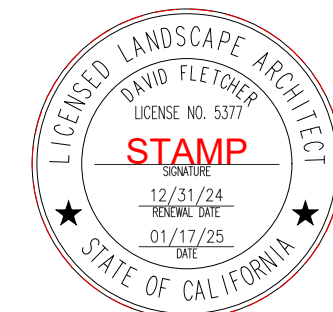

50% DESIGN DEVELOPMENT

ISSUANCE RECORD

REV	DATE	DESCRIPTION
A	05.23.25	50% DD

REVISION RECORD

REV	DATE	DESCRIPTION
-----	------	-------------


DATE	NO.	DRAWN	CHD
04.25.25	14-003		

DRAWING TITLE:

ENLARGED
LIGHT PLAN 13
(ONSITE)

SHEET NO:

LP.13

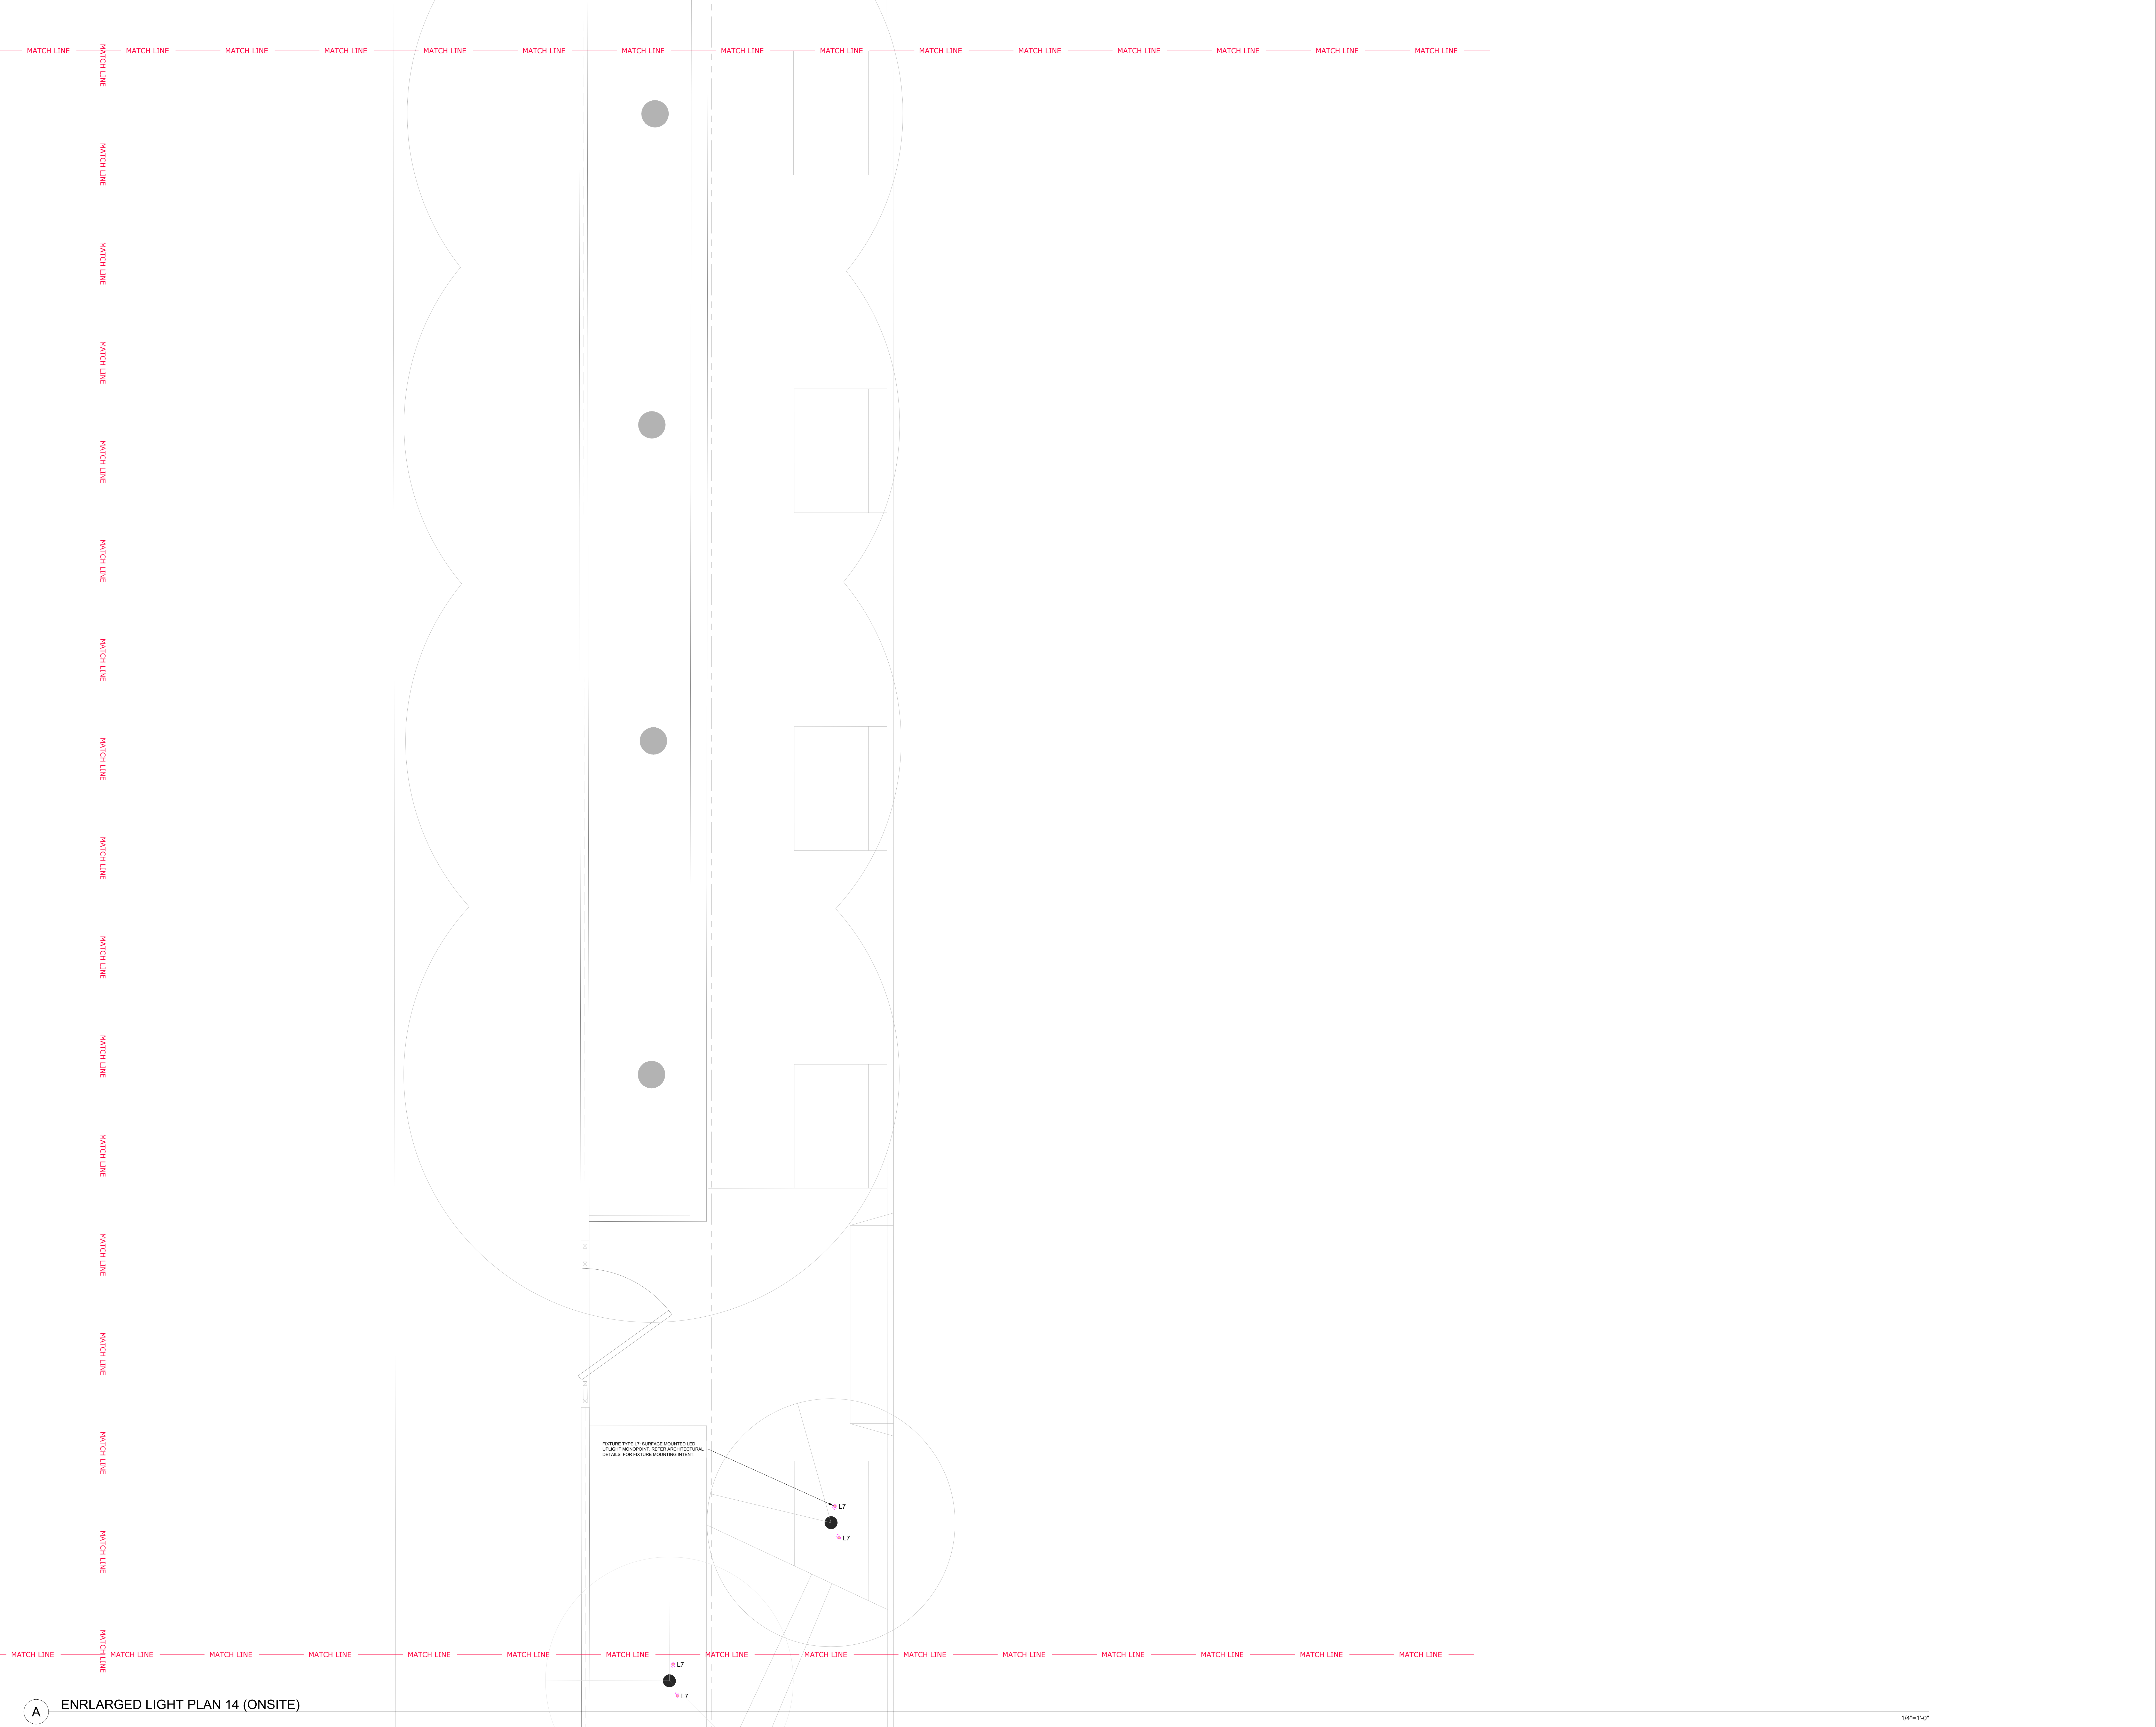

A ENLARGED LIGHT PLAN 14 (ONSITE)

1/4"=1'-0"

OWNER:



501 Slatayan St
San Francisco CA 94117
p 415.831.2700
e rpdinfo@sfgov.org

CLIENT:



368 Connecticut St
San Francisco CA 94117
p 415.785.2427
e friendsofjacksonpark@gmail.com

LANDSCAPE ARCHITECTURE:




ARCHITECTURE:

Jackson Liles
ARCHITECTURE

+ 2325 Third Street #206
San Francisco, CA 94107
415.621.1799

www.jacksonliles.com


SUB-CONSULTANT:

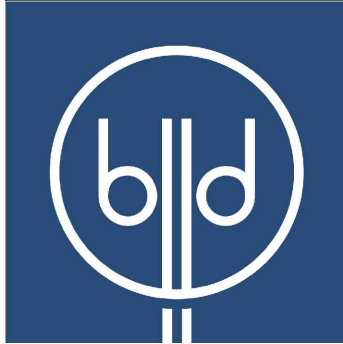

San Francisco | Los Angeles
P: (415) 618 - 0855

JACKSON PLAYGROUND IMPROVEMENT PROJECT

1645 17TH STREET
SAN FRANCISCO, CA 94107

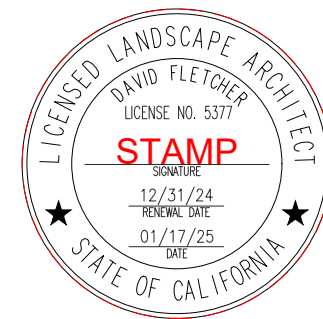

50% DESIGN DEVELOPMENT

ISSUANCE RECORD

REV	DATE	DESCRIPTION
A	05.23.25	50% DD

REVISION RECORD

REV	DATE	DESCRIPTION
-----	------	-------------


DATE	NO.	DRAWN	CHD
04.25.25	14-003		

DRAWING TITLE:

ENLARGED
LIGHT PLAN 14
(ONSITE)

SHEET NO:

LP.14

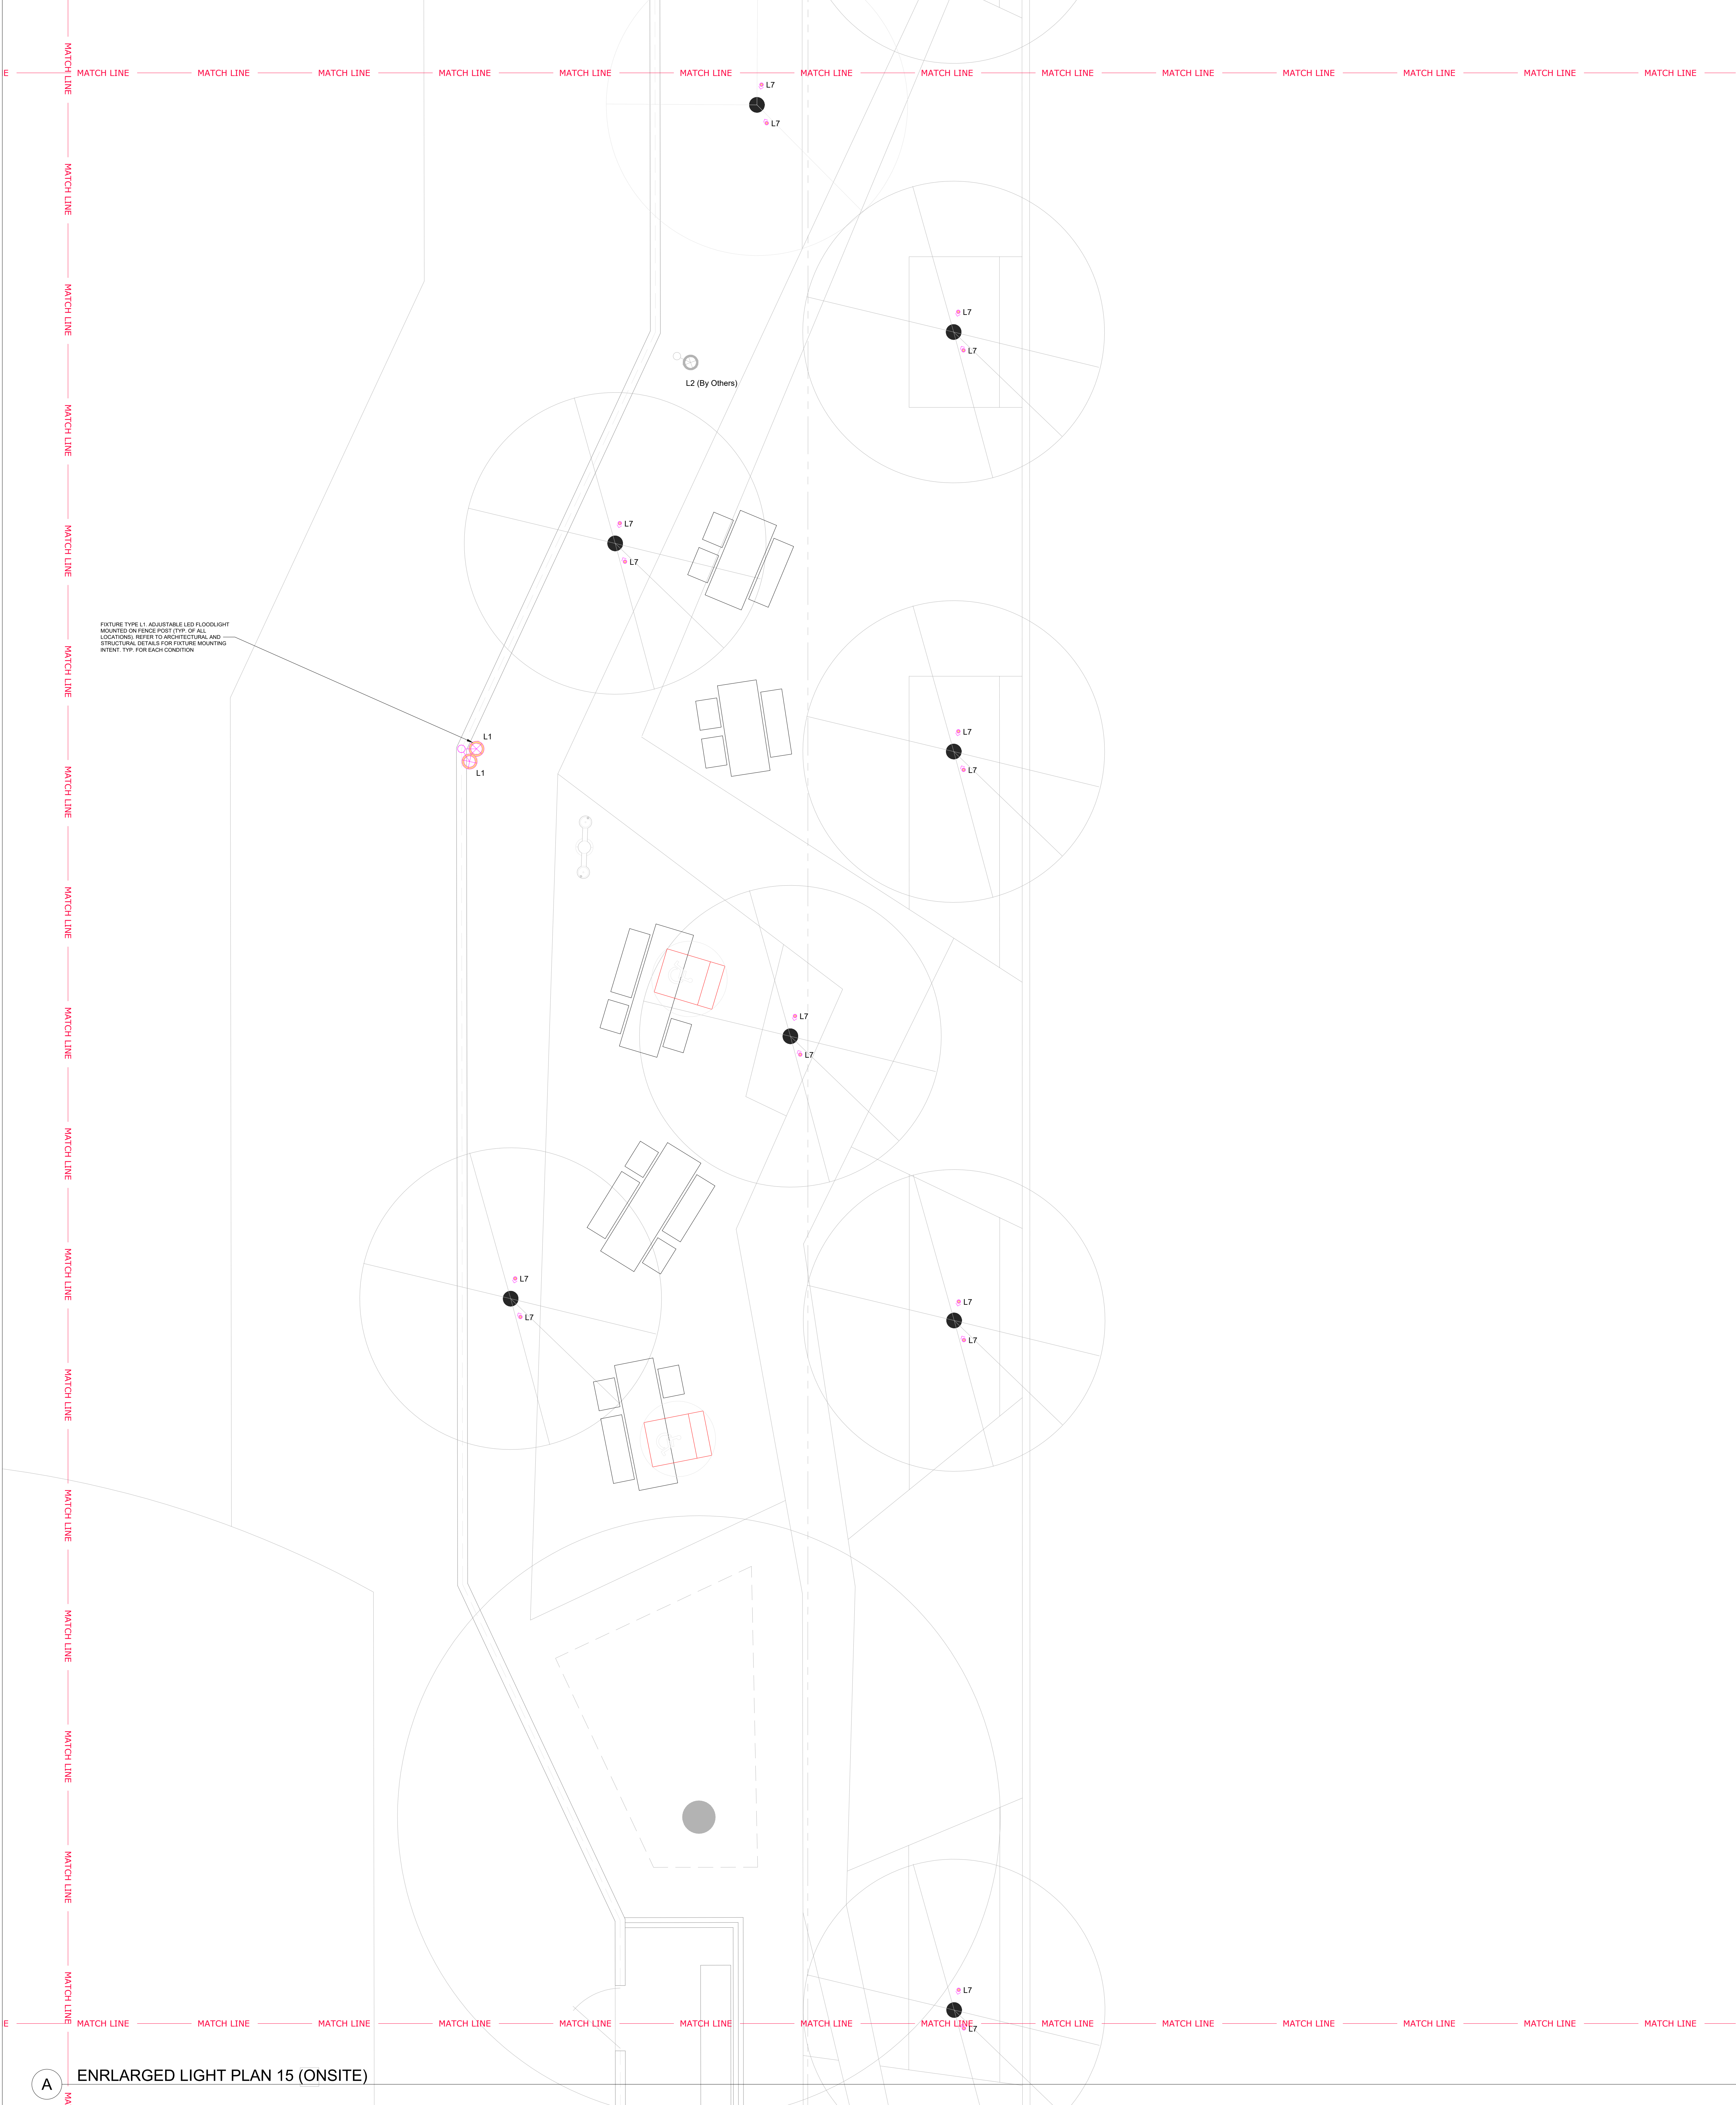

A ENLARGED LIGHT PLAN 15 (ONSITE)

1/4"=1'-0"

OWNER:



501 Stryan St
San Francisco CA 94117
p 415.831.2700
e rpdinfo@sfgov.org

CLIENT:



368 Connecticut St
San Francisco CA 94117
p 415.785.2627
e friendsofjacksonpark@gmail.com

LANDSCAPE ARCHITECTURE:




ARCHITECTURE:

Jackson Liles
ARCHITECTURE

2325 Third Street #206
San Francisco, CA 94107
415.621.1799
www.jacksonliles.com


SUB-CONSULTANT:

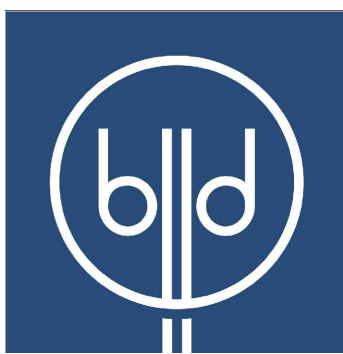

San Francisco | Los Angeles
P: (415) 618 - 0855

JACKSON PLAYGROUND IMPROVEMENT PROJECT

1645 17TH STREET
SAN FRANCISCO, CA 94107

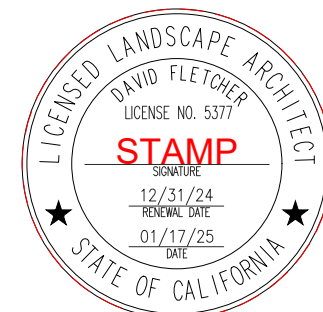

50% DESIGN DEVELOPMENT

ISSUANCE RECORD

REV	DATE	DESCRIPTION
A	05.23.25	50% DD

REVISION RECORD

REV	DATE	DESCRIPTION
-----	------	-------------


DATE	NO.	DRAWN	CHD
04.25.25	14-003		

DRAWING TITLE:

ENLARGED
LIGHT PLAN 15
(ONSITE)

SHEET NO:

LP.15

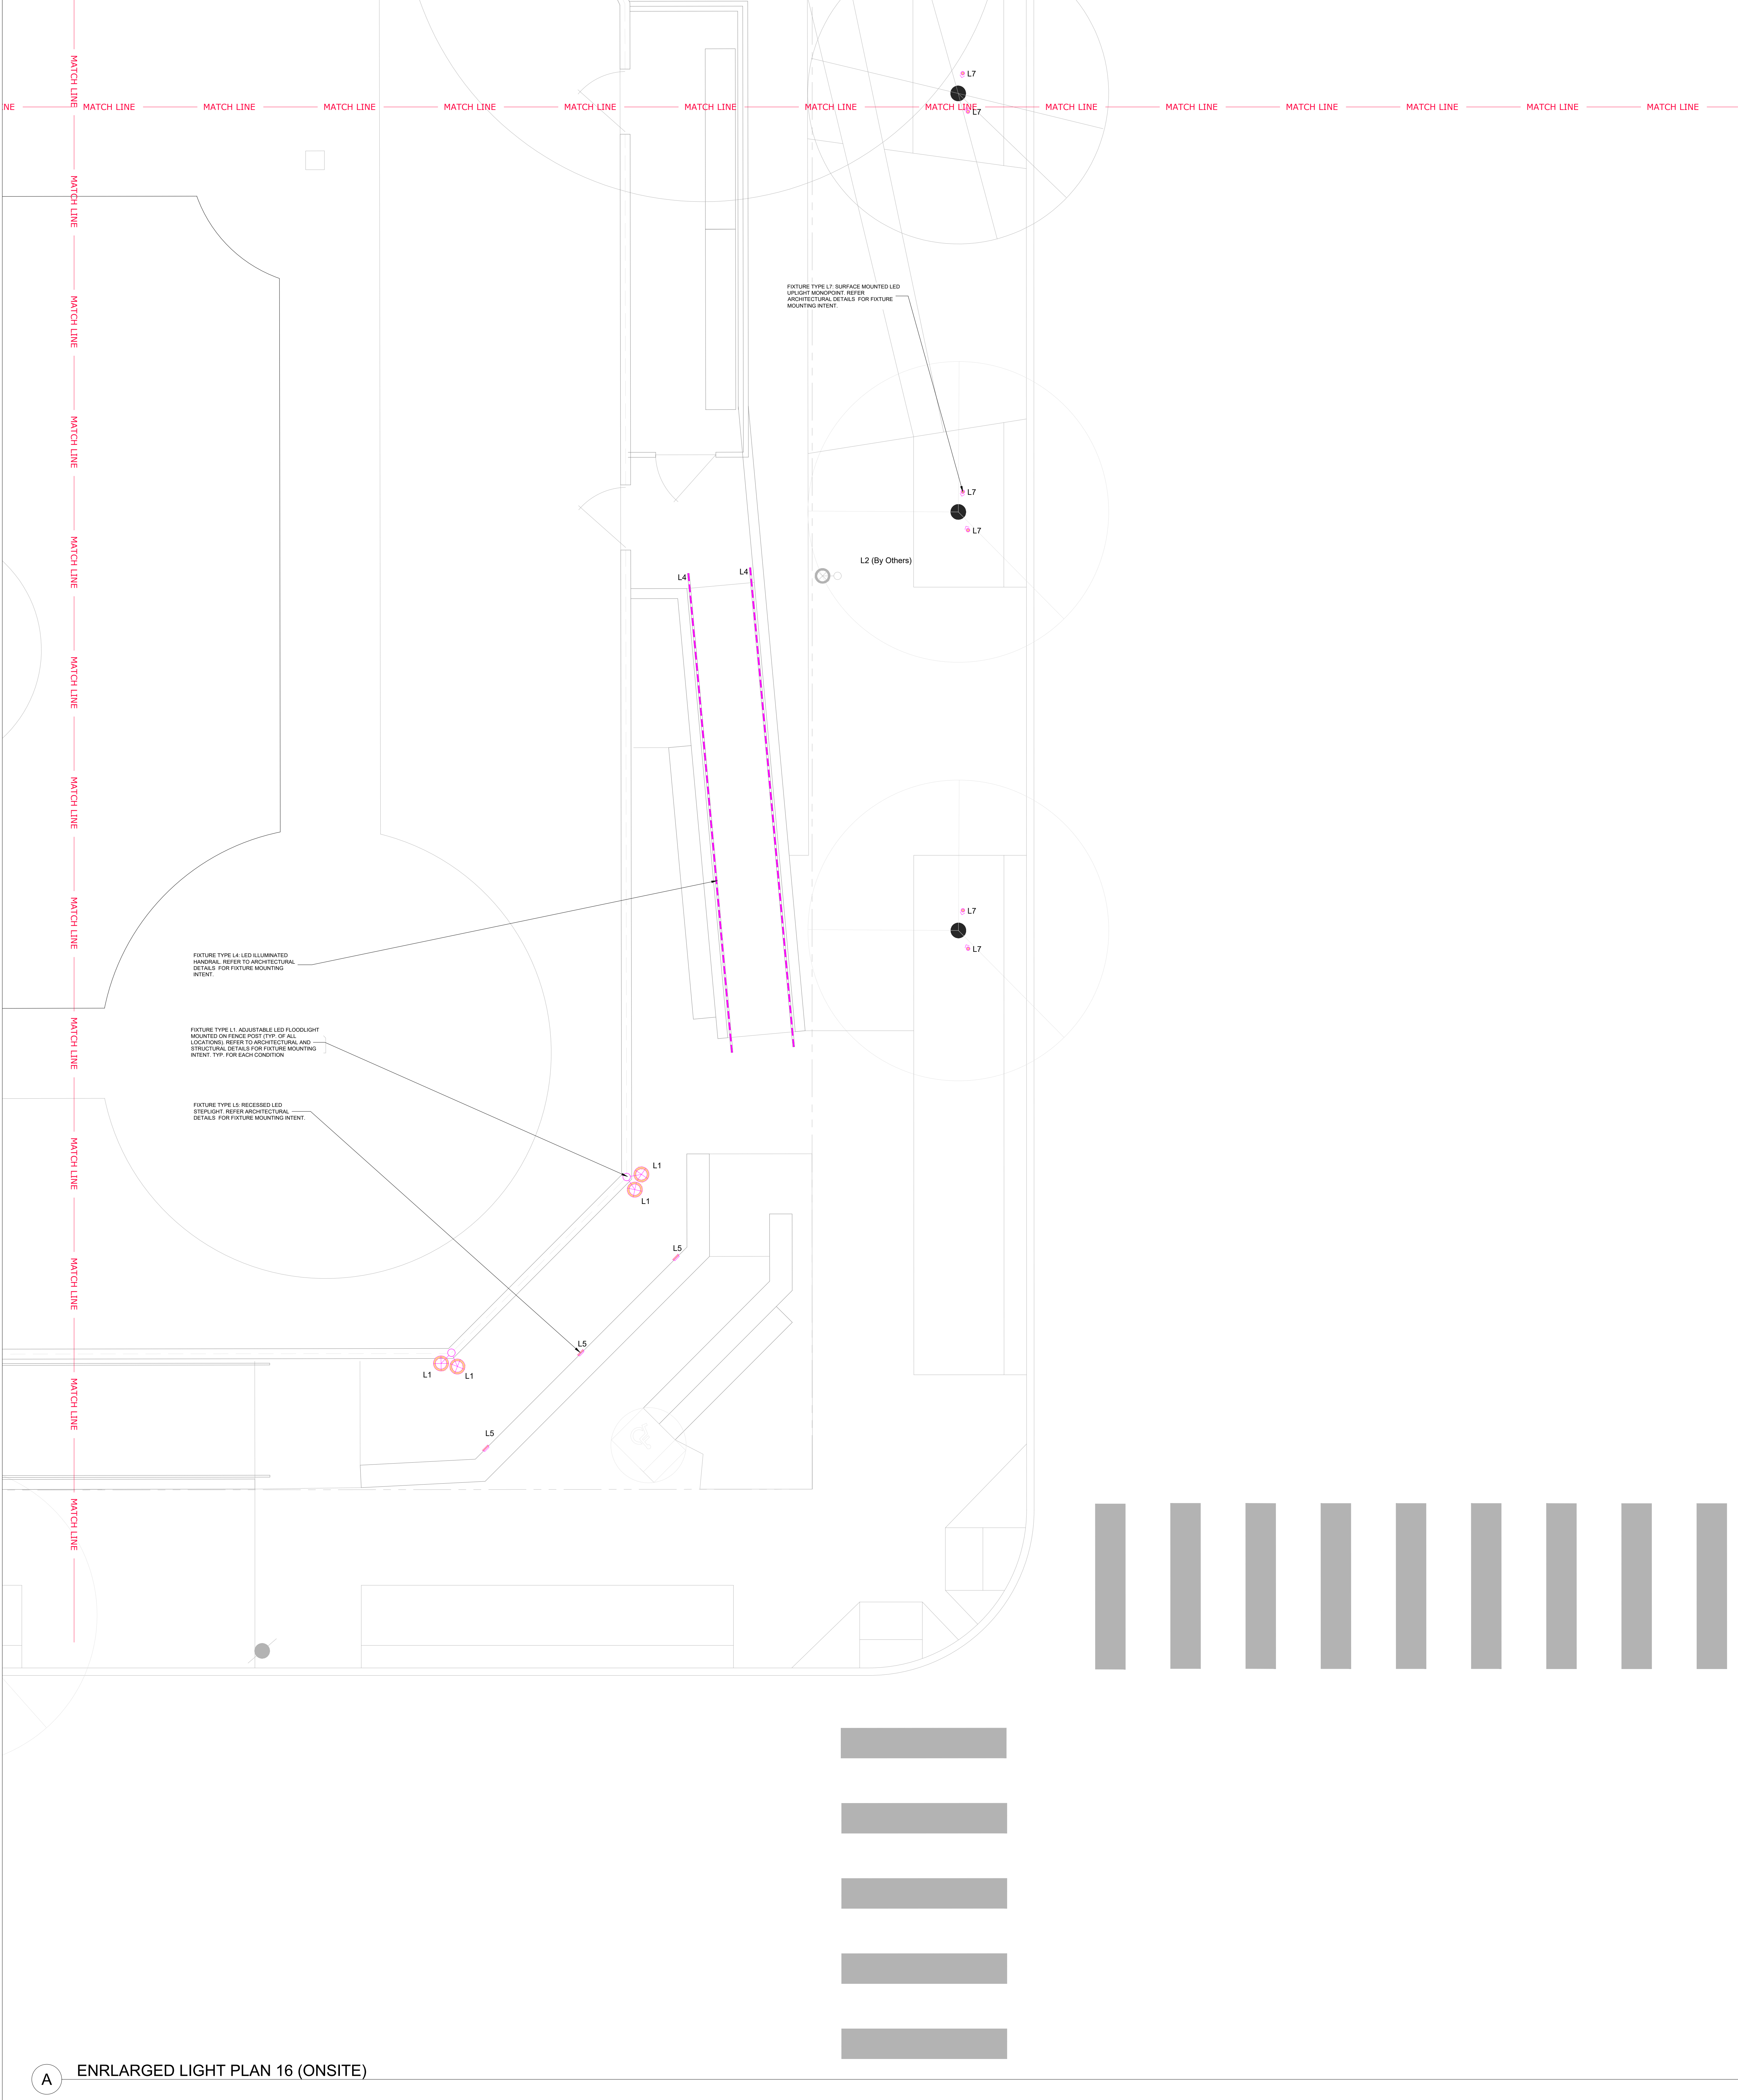

A ENLARGED LIGHT PLAN 16 (ONSITE)

1/4"=1'-0"

OWNER:



501 Slattery St
San Francisco CA 94117
p 415.831.2700
e rpdinfo@sfgov.org

CLIENT:



368 Connecticut St
San Francisco CA 94117
p 415.785.2427
e friendsofjacksonpark@gmail.com

LANDSCAPE ARCHITECTURE:




ARCHITECTURE:

Jackson Liles
ARCHITECTURE

2325 Third Street #206
San Francisco, CA 94107
415.621.1799
www.jacksonliles.com


SUB-CONSULTANT:

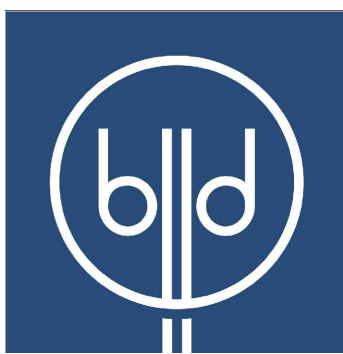

San Francisco | Los Angeles
P: (415) 618 - 0855

JACKSON PLAYGROUND IMPROVEMENT PROJECT

1645 17TH STREET
SAN FRANCISCO, CA 94107

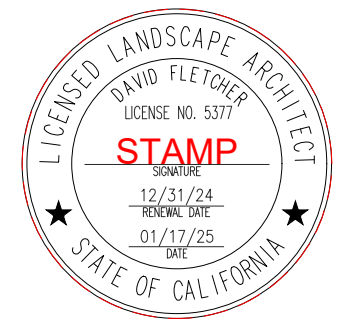

50% DESIGN DEVELOPMENT

ISSUANCE RECORD

REV	DATE	DESCRIPTION
A	05.23.25	50% DD

REVISION RECORD

REV	DATE	DESCRIPTION
-----	------	-------------

DATE	NO.	DRAWN	CHD
04.25.25	14-003		

DRAWING TITLE:

ENLARGED
LIGHT PLAN 16
(ONSITE)

SHEET NO:

LP.16

NOTE: This is a standard symbol list and not all items listed may be used.

Abbreviations

A	AMPERES, AMBER
AFC	ABOVE FINISHED CEILING
AFF	ABOVE FINISHED FLOOR
AHJ	AUTHORITY HAVING JURISDICTION
AIC	AVAILABLE INTERRUPTING CAPACITY
ANSI	AMERICAN NATIONAL STANDARDS INSTITUTE
AWG	AMERICAN WIRE GAUGE
BAS	BUILDING AUTOMATION SYSTEM
C	CONDUIT, CLOSE, CONTROL
CA	CABLE
CAT	CATEGORY
CLG	CEILING
COORD	COORDINATE
CU	COPPER
DIA	DIAMETER
DIM	DIMENSION
DIV	DIVISION
DN	DOWN
DTL	DETAIL
DWG	DRAWING
E	EMERGENCY
EA	EACH
EF	EXHAUST FAN
EL	ELEVATION
EMT	ELECTRICAL METALLIC TUBING
FA	FIRE ALARM
FACP	FIRE ALARM CONTROL PANEL
FBO	FURNISHED BY OTHERS
FF	FINISH FLOOR
FMC	FLEXIBLE METAL CONDUIT
FT	FOOT, FEET
G, GND	GROUND
GFCI	GROUND FAULT CIRCUIT INTERRUPTER
GFI	GROUND FAULT INTERRUPTER
GFP	GROUND FAULT PROTECTION
HH	HANDHOLE
HT	HEIGHT
ID	IDENTIFICATION
IEEE	INSTITUTE OF ELECTRICAL AND ELECTRONICS ENGINEERS
IG	ISOLATED GROUND
IMC	INTERMEDIATE METAL CONDUIT
IN	INCH, INCHES
KV	KILOVOLT
KVA	KILOVOLT AMPERES
KW	KILOWATT
LED	LIGHT EMITTING DIODE
LFMC	LIQUIDTIGHT FLEXIBLE METAL CONDUIT
LV	LOW VOLTAGE
mA	MILLIAMPERES
MCA	MINIMUM CIRCUIT AMPS
MIN	MINIMUM

ELECTRICAL SYMBOL LIST

MISC	MISCELLANEOUS
MOPP	MAXIMUM OVERCURRENT PROTECTION
MT, MTD	MOUNT, MOUNTED
N.I.C.	NOT IN CONTRACT
N/A	NOT APPLICABLE
N	NEUTRAL
NEC	NATIONAL ELECTRIC CODE
NEMA	NATIONAL ELECTRICAL MANUFACTURERS ASSOCIATION
NESC	NATIONAL ELECTRIC SAFETY CODE
NTS	NOT TO SCALE
OC	ON CENTER
OFCI	OWNER FURNISHED, CONTRACTOR INSTALLED
PH	PHASE
PHL	PANEL
PVC	POLY-VINYL-CHLORIDE
PWR	POWER
QTY	QUANTITY
REF	REFERENCE
REQD	REQUIRED
RFI	REQUEST FOR INFORMATION
RM	ROOM
RMC	RIGID METAL CONDUIT
SHT	SHEET
SIM	SIMILAR
SPD	SURGE PROTECTION DEVICE
STD	STANDARD
SWBD	SWITCHBOARD
TBD	TO BE DETERMINED
TYP	TYPICAL
UG	UNDERGROUND
UL	UNDERWRITERS LABORATORIES
UON	UNLESS OTHERWISE NOTED
V	VOLTS, VOLTAGE
VFD	VARIABLE FREQUENCY DRIVE
W/	WITH
W/O	WITHOUT
WG	WIRE GUARD
WP	WEATHERPROOF
XPWR	TRANSFORMER

Connections / Equipment

	HEAVY DUTY FUSED DISCONNECT SWITCH
	WALL-MOUNTED JUNCTION BOX
	MOTOR CONNECTION
	NON-FUSED DISCONNECT SWITCH
	TRANSFORMER
	PULL BOX

General

	DEMOLISH
	EXISTING WORK
	NEW WORK
	DETAIL NUMBER AND SHEET LOCATION
	EQUIPMENT IDENTIFICATION
	KEYED NOTE

Miscellaneous

	BRANCH CIRCUIT WIRING. ARROW INDICATES HOME RUN TO PANEL WITH CIRCUITS AS NOTED. WIRE SIZE IS #12 AWG MINIMUM UNLESS NOTED OTHERWISE. SHORT TICK MARKS INDICATE PHASE CONDUCTORS. LONG TICK MARKS INDICATE NEUTRAL CONDUCTORS. A SINGLE CURVED TICK MARK INDICATES INSULATED GREEN GROUND CONDUCTOR. SECOND CURVED TICK MARK INDICATES "ISOLATED GROUND" (GREEN INSULATION WITH YELLOW STRIPE) CONDUCTOR.
	BRANCH PANEL
	CIRCUIT BREAKER
	DRY TYPE TRANSFORMER
	FLUSH WALL MOUNTED BRANCH PANEL
	MAIN DISTRIBUTION PANEL / SUB DISTRIBUTION PANEL
	METER - END USE 1 = POWER QUALITY METER 2 = ENERGY METER
	METER - UTILITY

Raceways

	CONDUIT CONCEALED IN WALL OR CEILING SPACE
	CONDUIT ROUTED BELOW FLOOR / GRADE
	CONDUIT ELLED DOWN
	CONDUIT ELLED UP
	CONDUIT/WIRING CONTINUATION
	CONDUIT/WIRING STUBBED OUT WITH END CAP OR INSULATED PLASTIC BUSHING
	FLEXIBLE CONDUIT

Switches and Receptacles

	DUPLEX RECEPTACLE (MULTIPLE LETTERS INDICATE MULTIPLE OPTIONS) A = ABOVE COUNTER B = CLOCK HANGER C = FLUSH CEILING MOUNTED E = EMERGENCY F = ARC FAULT PROTECTED BY BREAKER IN PANEL G = GROUND FAULT CIRCUIT INTERRUPTER W = WEATHERPROOF CONTINUOUS USE COVER, GFCI PROTECTED, WITH WEATHER-RESISTANT RECEPTACLE
	SPECIAL PURPOSE RECEPTACLE. LETTER CODE DENOTES RECEPTACLE CONFIGURATION LX-XXR = NEMA CONFIGURATION TWIST-LOCK RECEPTACLE X-XXR = NEMA CONFIGURATION STRAIGHT BLADE RECEPTACLE P = PENDANT MOUNT WITH CORD GRIPS. VERIFY PENDANT LENGTH X = COORDINATE RECEPTACLE CONFIGURATION WITH EQUIPMENT BEING SUPPLIED

GENERAL ELECTRICAL NOTES

- A. DO NOT COMMENCE INSTALLATION OF ELECTRICAL SYSTEMS AND EQUIPMENT WITHOUT RELATED SHOP DRAWING APPROVALS.
- B. VISIT THE SITE BEFORE SUBMITTING A BID TO OBSERVE EXISTING CONDITIONS.
- C. PROVIDE SUITABLE ANCHORAGE AND SUPPORT FOR ELECTRICAL EQUIPMENT IN RATED WALLS, SLABS AND CEILINGS. MOUNT DEVICES AND RACEWAYS IN ACCORDANCE WITH ESTABLISHED CODES AND SPECIFICATIONS.
- D. REFER TO SPECIFICATIONS FOR ADDITIONAL REQUIREMENTS.
- E. DRAWINGS AND SPECIFICATIONS COMPLEMENT EACH OTHER. REQUIREMENT BY EITHER INFERS REQUIREMENT BY BOTH.
- F. CONNECT EQUIPMENT AND DEVICES FURNISHED UNDER OTHER DIVISIONS OF THIS CONTRACT, BY OWNER OR BY OTHER CONTRACTS.
- G. FOR 120 VOLT, 20 AMP CIRCUITS, WHERE CIRCUIT DISTANCE FROM PANELBOARD TO FARTHEST DEVICE/FIXTURE EXCEEDS 60 FEET, PROVIDE #10 SIZE PHASE AND GROUND CONDUCTORS. WHERE CIRCUIT DISTANCE FROM PANELBOARD TO FARTHEST DEVICE/FIXTURE EXCEEDS 90 FEET, PROVIDE #8 SIZE PHASE AND GROUND CONDUCTORS. NOTIFY ENGINEER FOR CIRCUITS EXCEEDING 140 FEET. UPSIZE RACEWAY SIZES AS REQUIRED PER NEC.
- H. RECEPTACLE OUTLETS SHALL BE INSTALLED IN COMPLIANCE WITH NEC SECTIONS 210.8, 210.50, AND 408.12.
- I. SWITCHES AND CONTROL MECHANISMS SHALL COMPLY WITH NEC SECTION 404.
- J. BRACE ELECTRICAL EQUIPMENT TO RESIST A HORIZONTAL FORCE THAT ACT IN ANY DIRECTION. COMPLY WITH TITLE 24 REQUIREMENTS.
- K. INSTALL COMPLETE SYSTEM OF CONDUCTORS IN RACEWAY SYSTEM THROUGHOUT BUILDING FOR FEEDERS, BRANCH CIRCUITS, ETC.
- L. DESIGN OF TEMPORARY POWER FOR CONSTRUCTION SHALL BE THE CONTRACTOR'S RESPONSIBILITY. REMOVE TEMPORARY POWER PRIOR TO COMPLETION OF PROJECT.
- M. COORDINATE ALL CONDUIT TRENCHING WITH OTHER DISCIPLINES AND THE UTILITY COMPANY TO AVOID CONFLICT.
- N. MINIMUM SIZE FOR EXTERIOR BELOW GRADE CONDUIT SHALL BE 1".
- O. ALL AIC RATINGS SHOWN ARE MINIMUM REQUIREMENTS. COORDINATE AND UPGRADE RATINGS FOR ALL DISTRIBUTION EQUIPMENT AS PER SHORT CIRCUIT ANALYSIS RECOMMENDATIONS.
- P. HIRE THIRD PARTY TESTING AGENCY TO PERFORM THE FOLLOWING, AS PART OF A DEFERRED SUBMITTAL IN CONSTRUCTION FOR REVIEW AND APPROVAL BY THE ENGINEER OF RECORD.
1. SHORT CIRCUIT STUDY, ARC FLASH STUDY & LABELS, AND OVERCURRENT PROTECTIVE STUDY.
2. ACCEPTANCE TESTING IN ACCORDANCE WITH SPECIFICATIONS.
- Q. PROVIDE TESTING REPORTS TO ENGINEER FOR REVIEW UPON COMPLETION OF INSTALLATION FOR THE FOLLOWING, AS PART OF A DEFERRED SUBMITTAL IN CONSTRUCTION FOR REVIEW AND APPROVAL BY THE ENGINEER OF RECORD.
1. INSULATION RESISTANCE (MEGGER) TEST REPORTS PRIOR TO CONDUCTOR TERMINATION AND EQUIPMENT ENERGIZATION.
2. TORQUE TEST REPORTS PRIOR TO EQUIPMENT ENERGIZATION.

OWNER:



501 Slaten St
San Francisco CA 94117
p 415.831.2700
e info@sfpov.org

CLIENT:



368 Connecticut St
San Francisco CA 94117
p 415.786.2427
e friendsofjacksonpark@gmail.com

LANDSCAPE ARCHITECTURE:



2325 3rd street, suite 323
San Francisco CA 94107
p 415.323.0800
e admin@fletcherstudio.com

ARCHITECTURE:

Jackson Liles
ARCHITECTURE

2325 Third Street #206
San Francisco, CA 94107
p 415.621.1799

www.jacksonliles.com

SUB-CONSULTANT:



PROJECT 2024-1820

CONTACT Adriane Gabling

1999 Harrison Street, Suite 550

Oakland, CA 94612

tel: 415.489.7245

www.interfaceengineering.com

JACKSON
PLAYGROUND
IMPROVEMENT
PROJECT

1645 17TH STREET
SAN FRANCISCO, CA 94107



50% DESIGN
DEVELOPMENT

ISSUANCE RECORD

DATE	DESCRIPTION
05.23.25	50% DD

REVISION RECORD

REV	DATE	DESCRIPTION
-----	------	-------------

DATE	NO.	DRAWN	CHD
05.23.25	14-003		

DRAWING TITLE:

SYMBOL LIST
AND GENERAL
NOTES -
ELECTRICAL

SHEET NO:

ES0.00

SHEET INDEX


ES0.00	SYMBOL LIST AND GENERAL NOTES - ELECTRICAL
ES1.00	PROPOSED SITE PLAN - ELECTRICAL
ES2.00	ENLARGED PROPOSED SITE PLAN - POWER
ES3.00	SINGLE-LINE DIAGRAMS AND DETAILS- ELECTRICAL

GENERAL SHEET NOTES

- A. COORDINATE ALL SITE WORK, INCLUDING UNDERGROUND FEEDER ROUTING AND TRENCHING, WITH CIVIL DRAWINGS TO AVOID CONFLICTS WITH SITE UTILITIES.
- B. PROVIDE COST ALLOWANCE FOR POWER TO SITE AND LANDSCAPE LIGHTING THROUGHOUT PARK INCLUDING SPORTS FIELD AND COURT LIGHTING. REFER TO SITE LIGHTING AND SPORTS FIELD LIGHTING DESIGN DEVELOPMENT DOCUMENTATION FOR ADDITIONAL INFORMATION.
- C. PROVIDE COST ALLOWANCE FOR EGRESS LIGHTING POWER ALONG EGRESS PATHWAY FROM CLUBHOUSE BUILDING TO PUBLIC RIGHT-OF-WAY. REFER TO ARCHITECTURAL DRAWINGS FOR EGRESS PATHWAY.
- D. EXACT LOCATION OF POWER CONNECTIONS FOR SITE AMENITIES SHALL BE COORDINATED WITH OWNER AND LANDSCAPE ARCHITECT PRIOR TO INSTALLATION.

SHEET KEYNOTES

1. PROVIDE PEDESTAL MOUNTED NEMA 6-50R FOR POINT OF CONNECTION FOR FOOD TRUCKS.
2. PROVIDE NEMA 5-20R FOR FLEX SPACE/AFTER-SCHOOL ACTIVITIES.
3. PROVIDE FUSED DISCONNECT SWITCH FOR IRRIGATION PUMP. COORDINATE LOCATION WITH LANDSCAPE AND IRRIGATION DRAWINGS.
4. PROVIDE NEMA 5-20R FOR MAINTENANCE USE AT SHIPPING CONTAINER.
5. PROVIDE NEMA 5-20R FOR IRRIGATION CONTROLLER.
6. PROVIDE NEMA 5-20R FOR PICNIC SPACE ACTIVITIES.

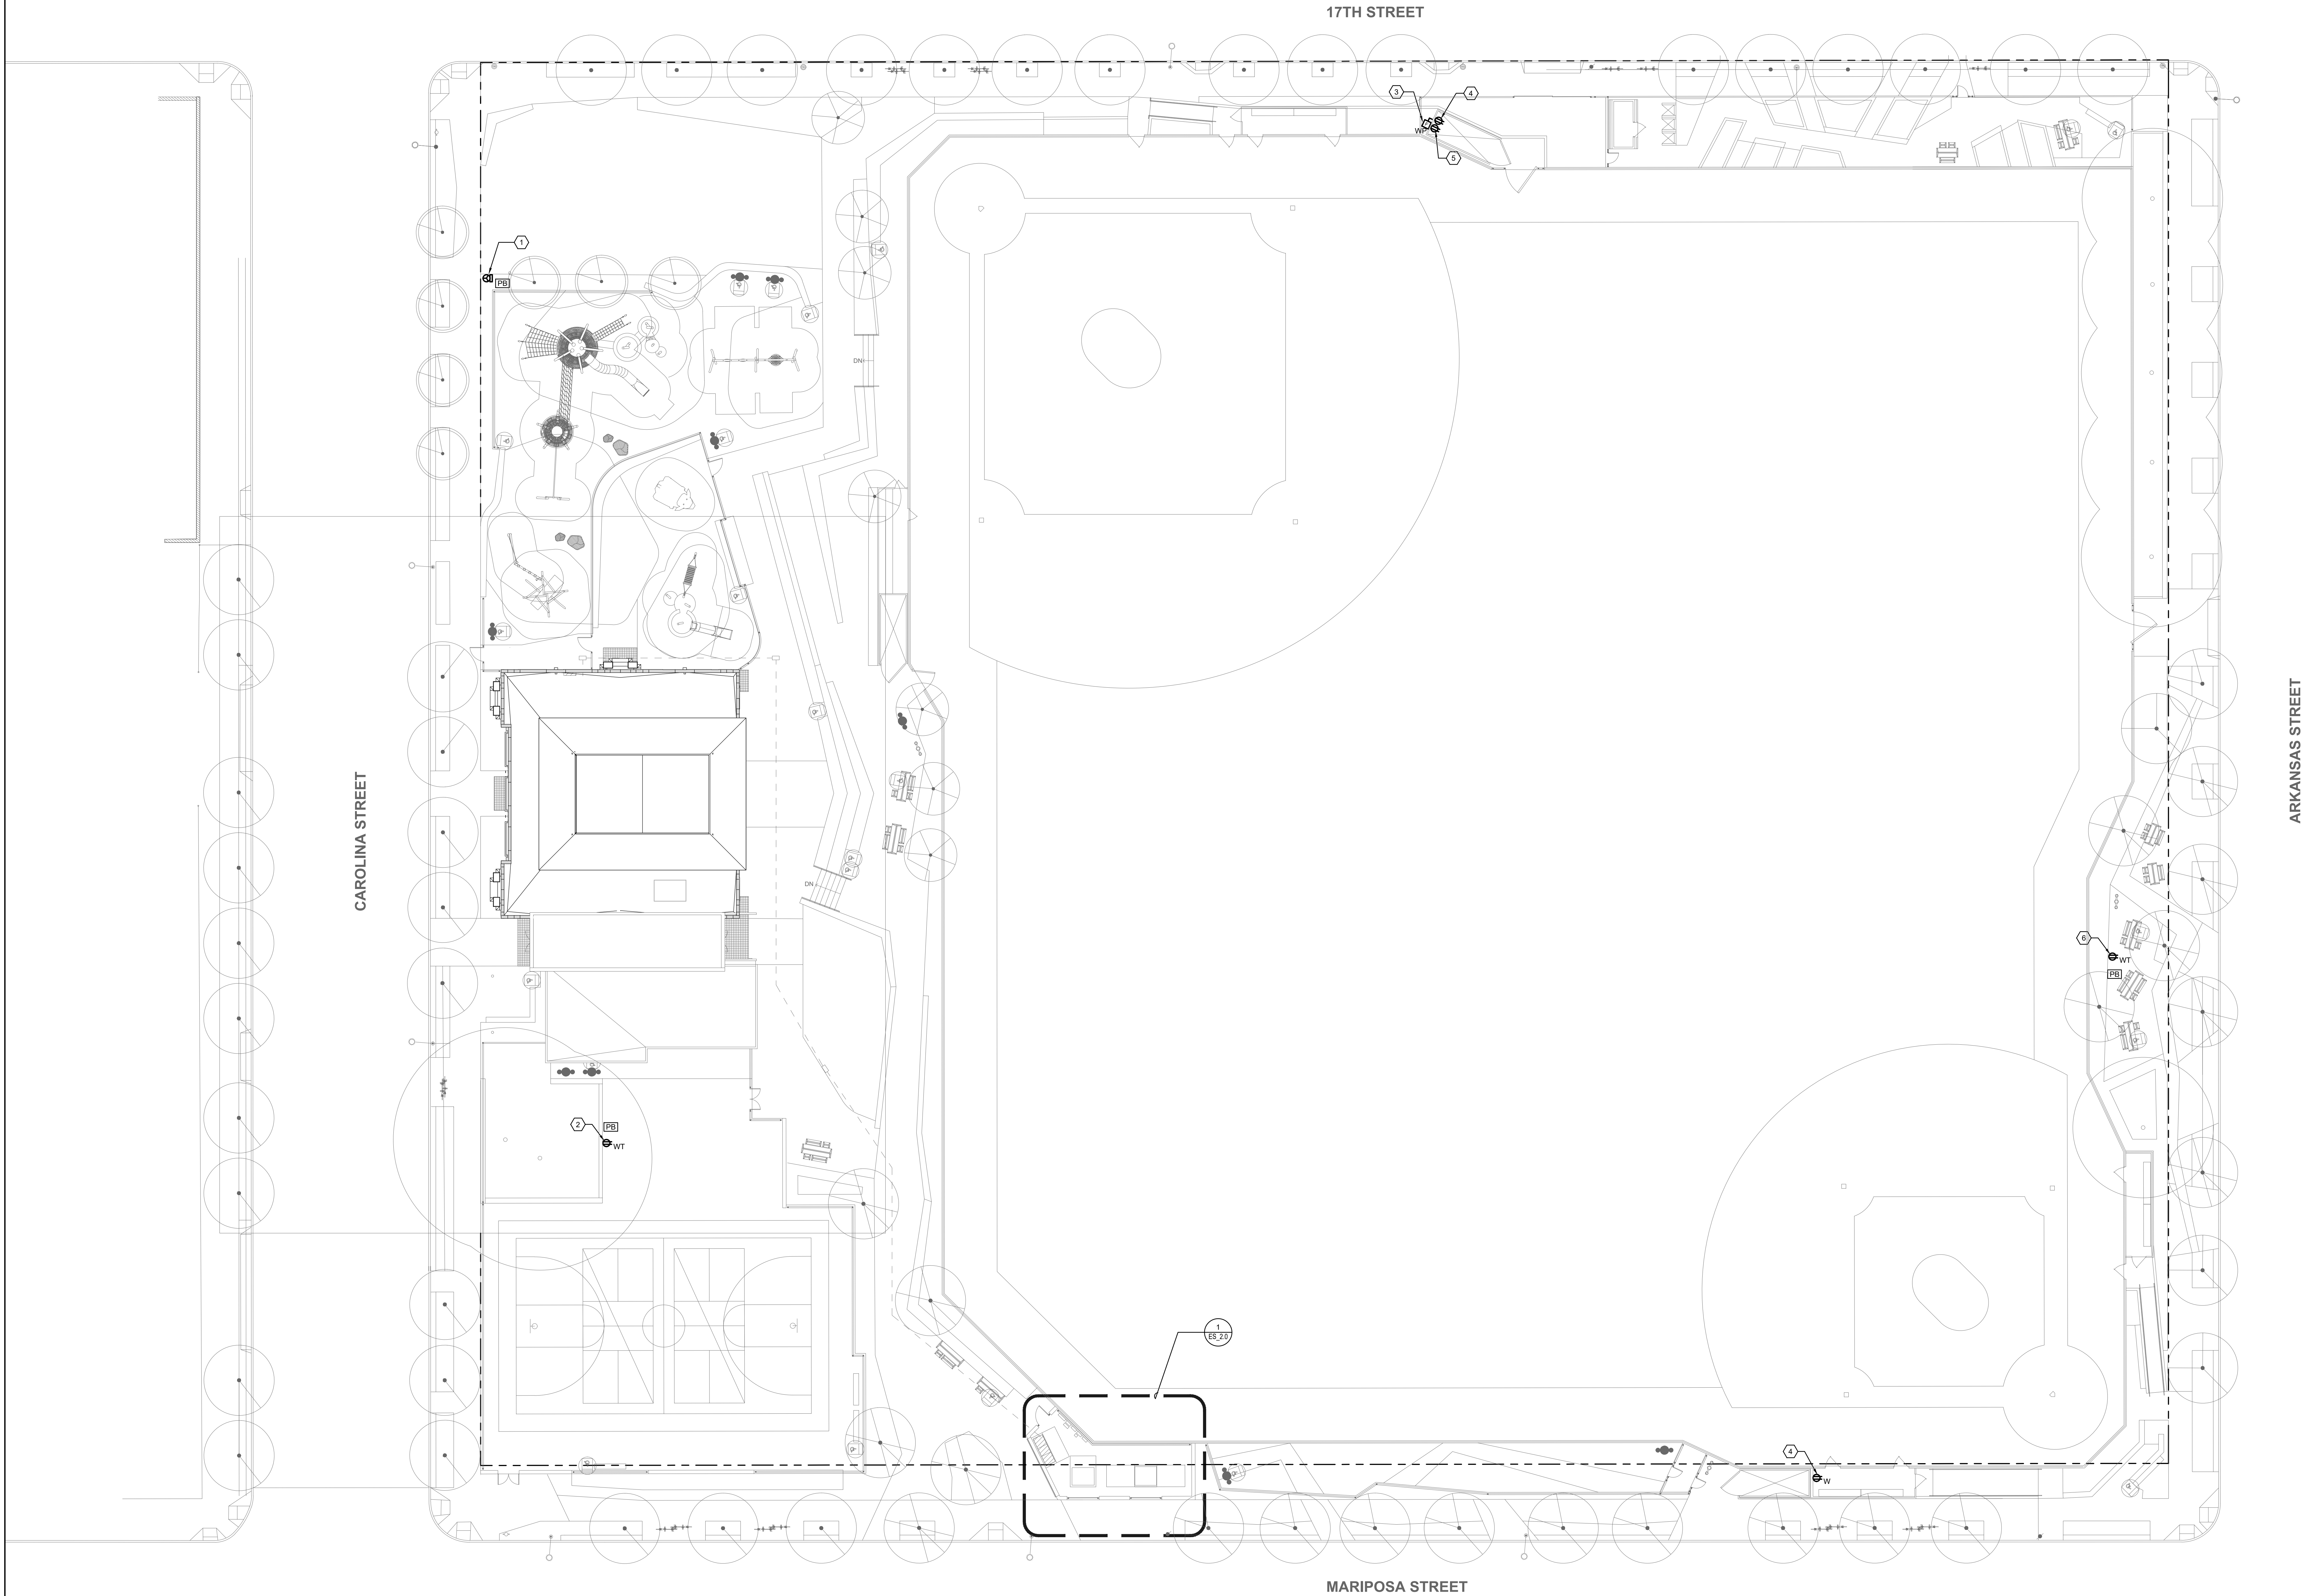

1 PROPOSED SITE PLAN - ELECTRICAL

0 8' 16' 32'
SCALE: 1/16"=1'-0"

OWNER:



501 Slattery St
San Francisco CA 94117
p 415.785.2427
e pdinfo@sfpov.org

CLIENT:



368 Connecticut St
San Francisco CA 94117
p 415.785.2427
e friends@jacksonpark@gmail.com

LANDSCAPE ARCHITECTURE:



2325 3rd street, suite 323
San Francisco CA 94107
p 415.323.0800
e admin@fletcherstudio.com

ARCHITECTURE:

Jackson Liles
ARCHITECTURE

2325 Third Street #206
San Francisco, CA 94107
415.621.1799

www.jacksonliles.com

SUB-CONSULTANT:



PROJECT 2024-1820
CONTACT Adriane Gabling

1999 Harrison Street, Suite 550
Oakland, CA 94612
415.489.7246
www.interfaceengineering.com

JACKSON
PLAYGROUND
IMPROVEMENT
PROJECT

1645 17TH STREET
SAN FRANCISCO, CA 94107



50% DESIGN
DEVELOPMENT

ISSUANCE RECORD

DATE	DESCRIPTION
05.23.25	50% DD

REVISION RECORD

REV	DATE	DESCRIPTION
-----	------	-------------

DATE	NO.	DRAWN	CHKD
05.23.25	14-003		

DRAWING TITLE:

PROPOSED SITE
PLAN -
ELECTRICAL

SHEET NO:


ES1.00

GENERAL SHEET NOTES


- A. COORDINATE ALL SITE WORK, INCLUDING UNDERGROUND FEEDER ROUTING AND TRENCHING, WITH CIVIL DRAWINGS TO AVOID CONFLICTS WITH SITE UTILITIES.
- B. PROVIDE COST ALLOWANCE FOR POWER TO SITE AND LANDSCAPE LIGHTING THROUGHOUT PARK INCLUDING SPORTS FIELD AND COURT LIGHTING. REFER TO SITE LIGHTING AND SPORTS FIELD LIGHTING DESIGN DEVELOPMENT DOCUMENTATION FOR ADDITIONAL INFORMATION.

SHEET KEYNOTES

1. MAIN SWITCHBOARD REQUIREMENTS INCLUDED UNDER BUILDING SCOPE. REFER TO E-SERIES SHEETS FOR ADDITIONAL REQUIREMENTS.

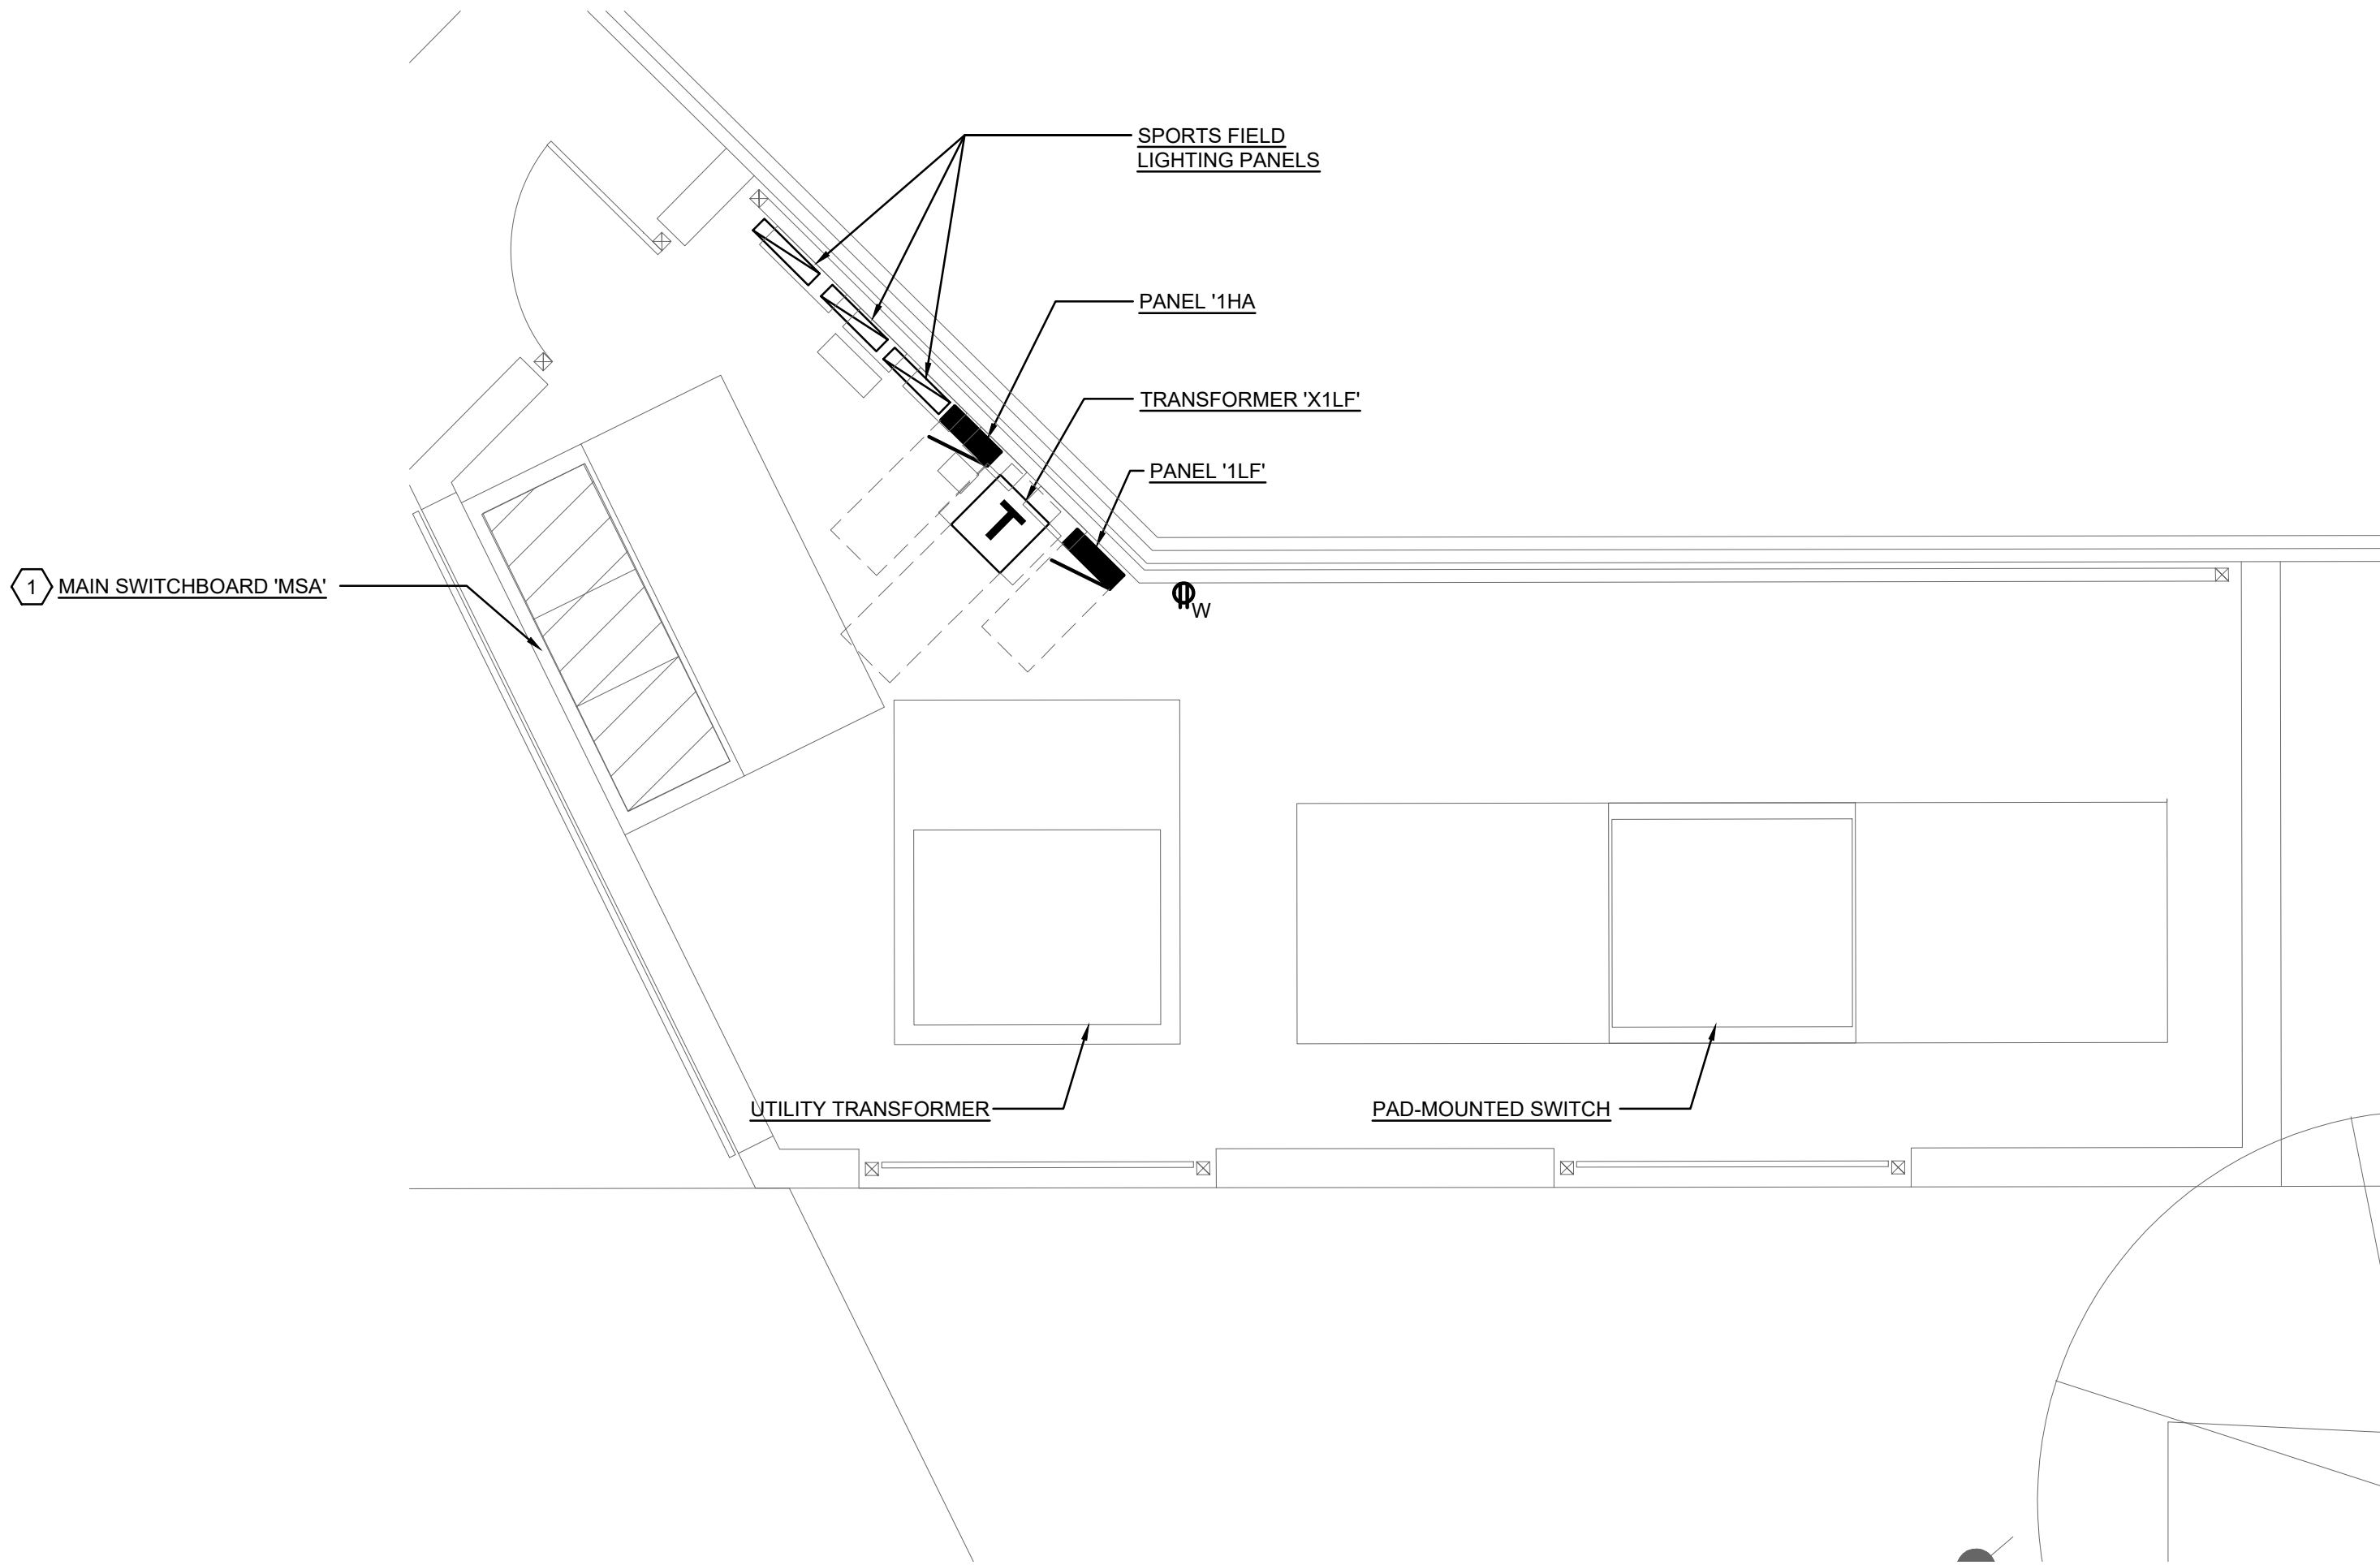

1 ENLARGED PROPOSED SITE PLAN - POWER

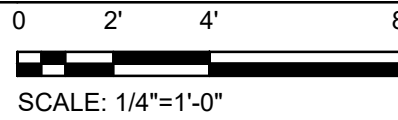

OWNER:



501 Stanyan St
San Francisco CA 94117
p 415.831.2700
e jsinfo@sfpov.org

CLIENT:



368 Connecticut St
San Francisco CA 94117
p 415.785.2427
e friendsofjacksonpark@gmail.com

LANDSCAPE ARCHITECTURE:



2325 3rd street, suite 323
San Francisco CA 94107
p 415.323.0800
e admin@fletcherstudio.com

ARCHITECTURE:

Jackson Liles
ARCHITECTURE

2325 Third Street #206
San Francisco, CA 94107
415.621.1799

www.jacksonliles.com

SUB-CONSULTANT:



PROJECT: 2024-1820
CONTACT: Adriane Gabling
1999 Harrison Street, Suite 550
Oakland, CA 94612
tel: 415.489.7246
www.interfaceengineering.com

JACKSON
PLAYGROUND
IMPROVEMENT
PROJECT

1645 17TH STREET
SAN FRANCISCO, CA 94107



50% DESIGN
DEVELOPMENT

ISSUANCE RECORD

DATE	DESCRIPTION
05.23.25	50% DD

REVISION RECORD

REV	DATE	DESCRIPTION
-----	------	-------------


DATE	NO.	DRAWN	CHD.
05.23.25	14-003		

DRAWING TITLE:

ENLARGED
PROPOSED SITE
PLAN - POWER

SHEET NO:

ES2.00

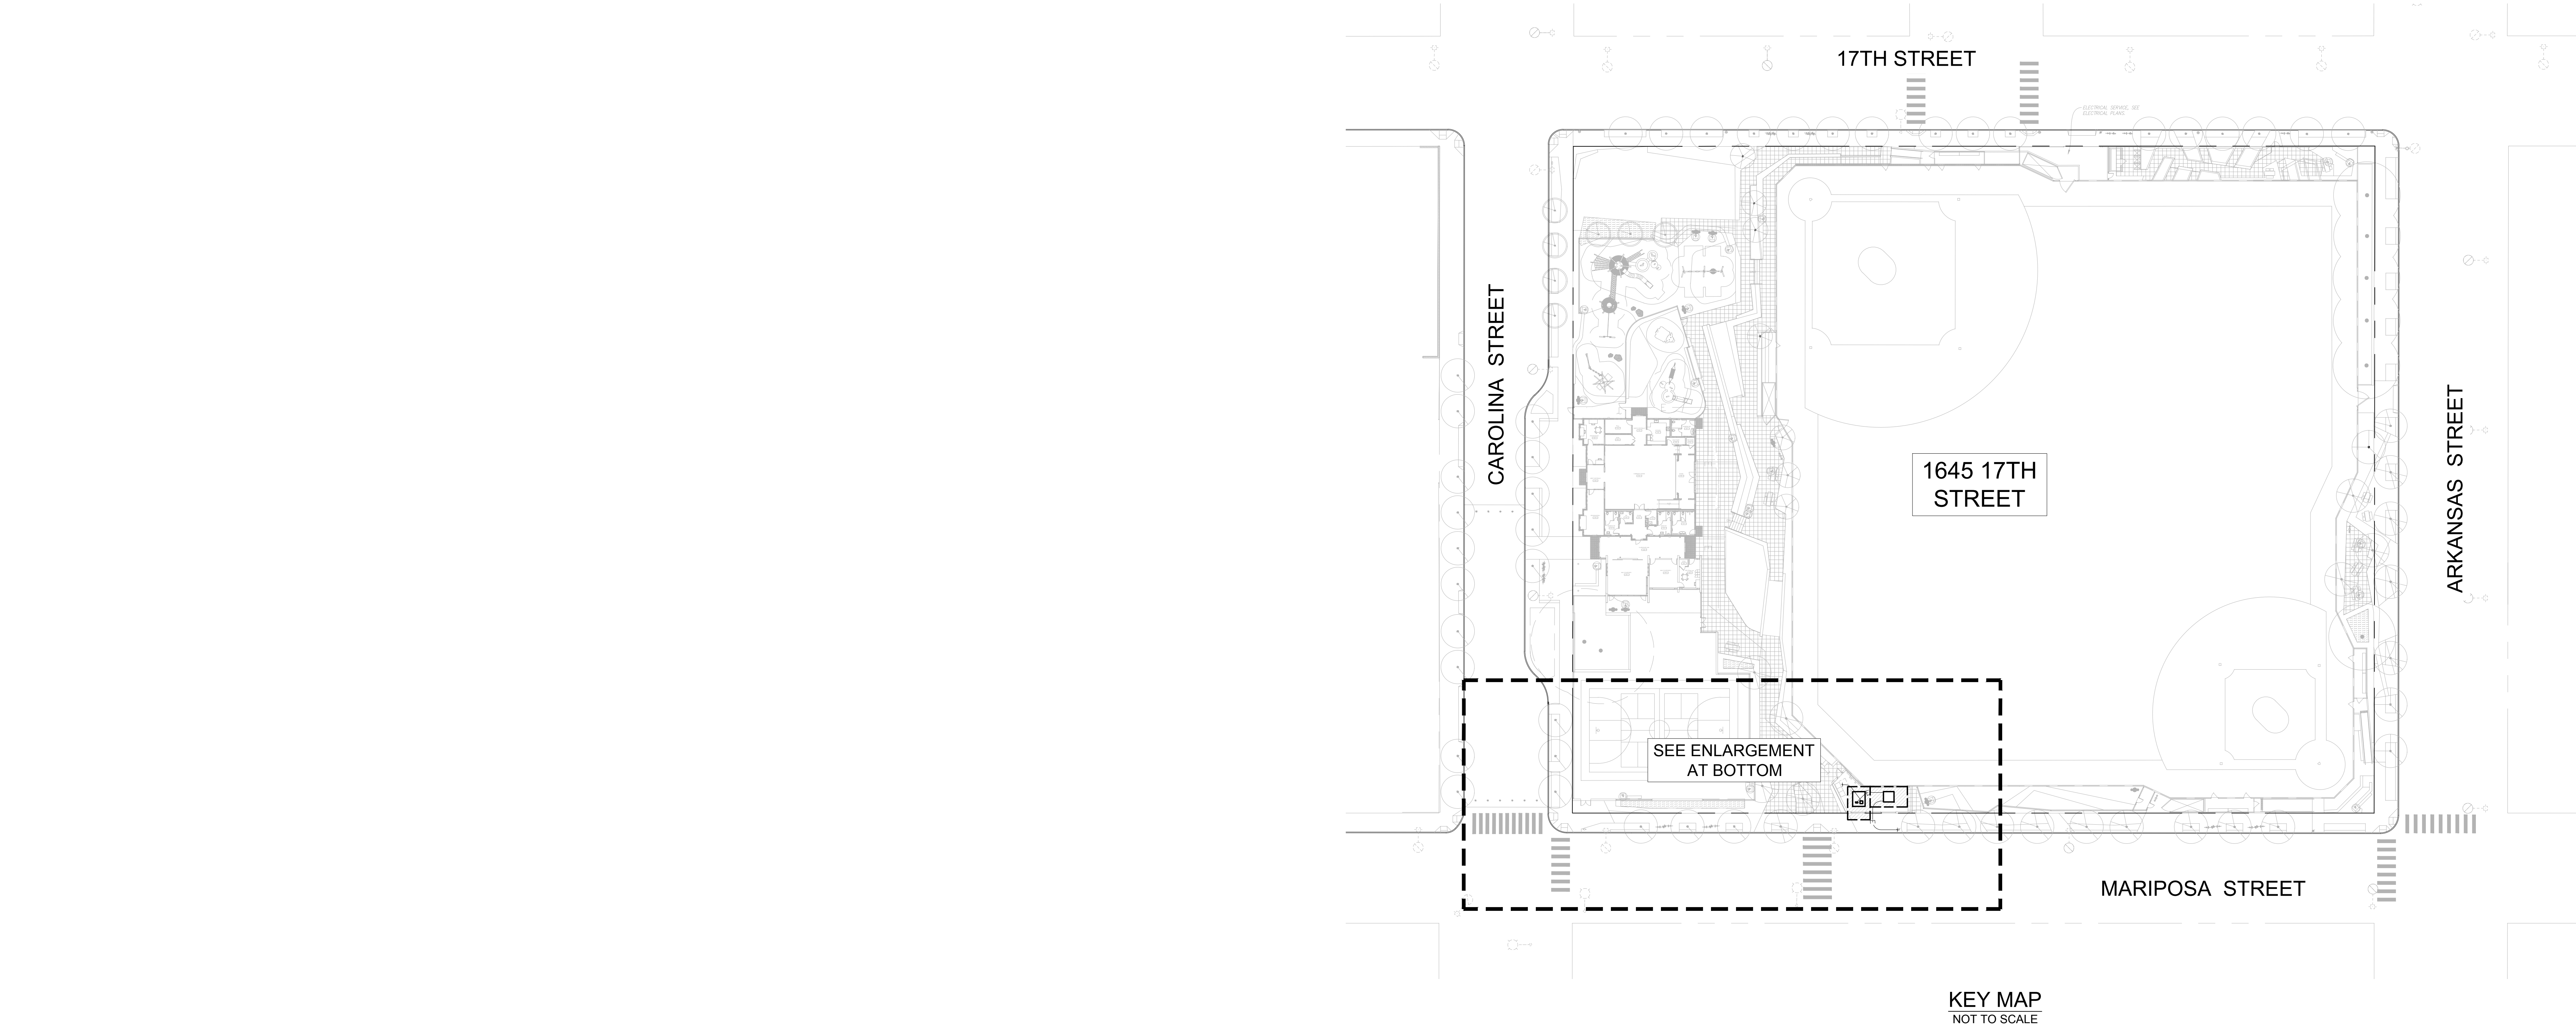

A
JT1.02
DRY UTILITY INTENT
SCALE: 1" = 10'



LEGEND:
- - - - - PROPERTY LINE
- - - - - PROPOSED ELECTRICAL TRENCH

EQUIPMENT TAG:
1 BOX PAD FOR PG&E PAD MOUNTED INTERRUPTER SWITCH (PMI-9), 74" X 76" X 36". REFER TO PG&E GREENBOOK SECTION 076270. (PG&E ORDERING CODE: 360229)
2 PRECAST PAD FOR TRANSFORMER, TYPE IIE-LBM 90" X 106". SEE PG&E DRAWINGS. REFER TO PG&E GREENBOOK SECTION 045292 (PG&E ORDERING CODE: 040292)
COMCAST CHRISTY N40 VAULT, 24" X 36"

CONDUIT NOTE TAG:
1 PG&E PRIMARY ELECTRICAL (2) 4"
2 PG&E SECONDARY QUANTITY TBD (SEE MEP DRAWINGS FOR ADDITIONAL INFORMATION)

NOTES:
1. CONTRACTOR TO MAINTAIN 3' MIN HORIZONTAL AND 1' MIN VERTICAL SEPARATIONS BETWEEN WET AND DRY UTILITIES, TYP.
2. CONTRACTOR TO MAINTAIN 5' MIN HORIZONTAL SEPARATION BETWEEN DRY UTILITY AND CENTER OF STREET TREE, TYP.
3. CONTRACTOR TO INSTALL WATERPROOFING PER PG&E GREENBOOK SECTION 072149.
4. FOR PROPOSED STREETLIGHTING IMPROVEMENTS SEE PHOTOMETRICS STREETLIGHTING PLANS.

FLEXIBLE CONNECTION NOTE:
1. CONTRACTOR TO INSTALL FLEXIBLE CONDUIT AND FITTINGS AT ALL BUILDING ENTRIES PER PG&E GREENBOOK SECTION 062288 OR COORDINATE WITH APPROPRIATE UTILITY AGENCY.

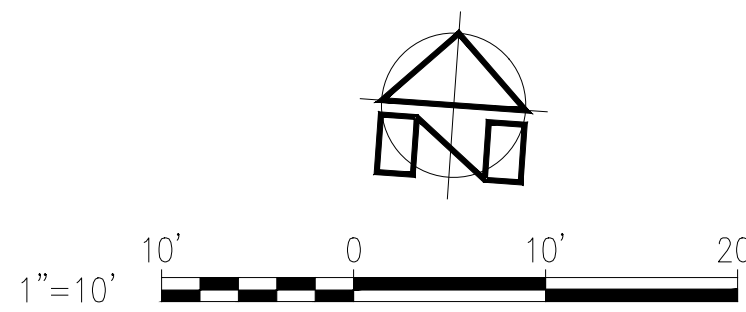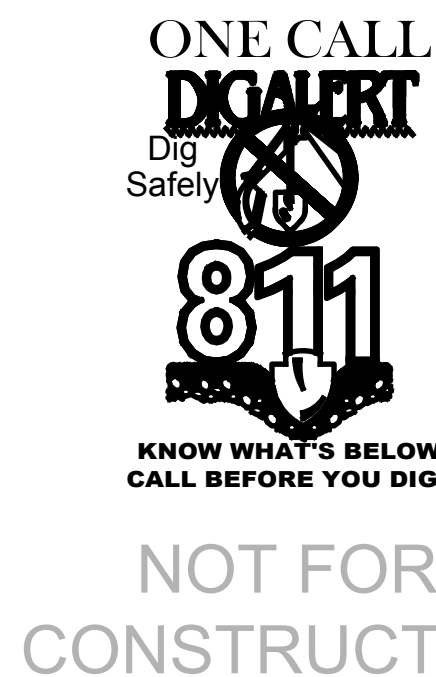

OWNER:

501 Stryan St
San Francisco CA 94117
p 415.831.2700
e pdinfo@sfgov.org

CLIENT:

368 Connecticut St
San Francisco CA 94117
p 415.785.2427
e friends@jacksonpark@gmail.com

LANDSCAPE ARCHITECTURE:

2325 3rd street, suite 323
San Francisco CA 94107
p 415.323.0800
e admin@fletcherstudio.com

ARCHITECTURE:
Jackson Liles
ARCHITECTURE
+ 2325 Third Street #206
San Francisco, CA 94107
415.621.1799
www.jacksonliles.com

SUB-CONSULTANT:

URBANDESIGN CONSULTING ENGINEERS
PROFESSIONAL ENGINEERING
STORMWATER AND OPEN TRENCH
1 Bluxome Street, Suite 403
San Francisco, California 94107
415.658.5850 tel.
www.UrbanDesignCE.com

JACKSON PLAYGROUND IMPROVEMENT PROJECT
1645 17TH STREET
SAN FRANCISCO, CA 94107



50% DESIGN DEVELOPMENT

ISSUANCE RECORD	
DATE	DESCRIPTION
05.23.25	50% DD

REVISION RECORD		
REV	DATE	DESCRIPTION

DATE	NO.	DRAWN	CHD
05.23.25	14-003	ML, CM	JL, NL, DH

DRAWING TITLE:

DRY UTILITY INTENT



SHEET NO:
JT1.02

LIGHTING ANALYSIS RESULTS (FOR SHEETS SL1.01 AND SL1.02)

SEGMENT—ROADWAY CLASSIFICATION	IES DESIGN CRITERIA FOR MEDIUM PEDESTRIAN CONFLICT AREAS		ANALYSIS RESULTS		CRITERIA MET?
	AVERAGE FC	AVG/MIN	AVERAGE FC	AVG/MIN	
17TH STREET/CAROLINA STREET INTERSECTION — LOCAL/LOCAL	1.4	< 6:1	0.8	3:1	NO
17TH STREET — LOCAL (CAROLINA STREET TO WISCONSIN STREET)	0.7	< 6:1	0.5	5:1	NO
17TH STREET — SIDEWALK (NORTH) (CAROLINA STREET TO WISCONSIN STREET)	0.5–1.0	< 4:1	0.4	4:1	NO*
17TH STREET — SIDEWALK (SOUTH) (CAROLINA STREET TO ARKANSAS STREET)	0.5–1.0	< 4:1	0.3	3:1	NO
17TH STREET/WISCONSIN STREET INTERSECTION — LOCAL/LOCAL	1.4	< 6:1	0.9	3:1	NO
17TH STREET — LOCAL (WISCONSIN STREET TO ARKANSAS STREET)	0.7	< 6:1	0.9	3:1	YES
17TH STREET — SIDEWALK (NORTH) (WISCONSIN STREET TO ARKANSAS STREET)	0.5–1.0	< 4:1	0.7	4:1	YES*
17TH STREET/ARKANSAS STREET INTERSECTION — LOCAL/LOCAL	1.4	< 6:1	1.8	3:1	YES
ARKANSAS STREET — LOCAL (17TH STREET TO MARIPOSA STREET)	0.7	< 6:1	0.7	4:1	YES
ARKANSAS STREET — SIDEWALK (EAST) (17TH STREET TO MARIPOSA STREET)	0.5–1.0	< 4:1	0.5	3:1	YES*
ARKANSAS STREET — SIDEWALK (WEST) (17TH STREET TO MARIPOSA STREET)	0.5–1.0	< 4:1	0.3	3:1	NO
MARIPOSA STREET/ARKANSAS STREET INTERSECTION — COLLECTOR/LOCAL	1.6	< 4:1	0.8	4:1	NO
MARIPOSA STREET — COLLECTOR (ARKANSAS STREET TO CAROLINA STREET)	0.9	< 3.5:1	1.1	11:1	NO
MARIPOSA STREET — SIDEWALK (SOUTH) (ARKANSAS STREET TO CAROLINA STREET)	0.5–1.0	< 4:1	0.8	8:1	NO*
MARIPOSA STREET — SIDEWALK (NORTH) (ARKANSAS STREET TO CAROLINA STREET)	0.5–1.0	< 4:1	0.6	6:1	NO
MARIPOSA STREET/CAROLINA STREET INTERSECTION — COLLECTOR/LOCAL	1.6	< 4:1	2.3	4:1	YES
CAROLINA STREET — LOCAL (17TH STREET TO MARIPOSA STREET)	0.7	< 6:1	0.5	5:1	NO
CAROLINA STREET — SIDEWALK (WEST) (17TH STREET TO MARIPOSA STREET)	0.5–1.0	< 4:1	0.2	2:1	NO*
CAROLINA STREET — SIDEWALK (EAST) (17TH STREET TO MARIPOSA STREET)	0.5–1.0	< 4:1	0.4	4:1	NO

*DATA PROVIDED FOR INFORMATION ONLY. NOT PART OF THE PROJECT'S RESPONSIBILITY.

LEGEND FOR SHEETS SL1.01 AND SL1.02 ONLY	
NOTE	DESCRIPTION
1	EXISTING PG&E UTILITY POLE WITH 60 W LED LUMINAIRE (MODEL No. RSWM-A-HT-2ME-9L-30K7-UL-GY-N-X2)
2	EXISTING STREET LIGHT WITH 53 W LED LUMINAIRE (MODEL No. RFS-54W16LED3K-G2-R2M-UNV-DMG-RCD7-GY3)
3	EXISTING STREET LIGHT WITH PHILIPS LUMEC ROADFOCUS 106 W LED LUMINAIRE (MODEL No. RFM-108W48LED3K-G2-R3M-UNV-DMG-RCD7-GY3)
4	EXISTING STREET LIGHT WITH 60 W LED LUMINAIRE (MODEL No. RSWM-A-HT-2ME-9L-30K7-UL-GY-N-X2)
5	EXISTING PG&E UTILITY POLE WITH HPS LUMINAIRE (MODEL No. M2RR-10-S-0-N-2-A-MN2)

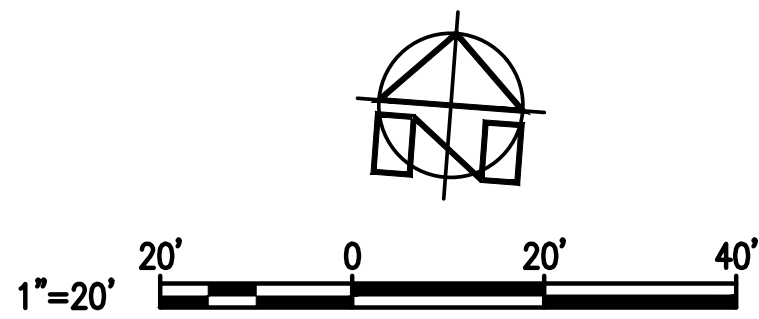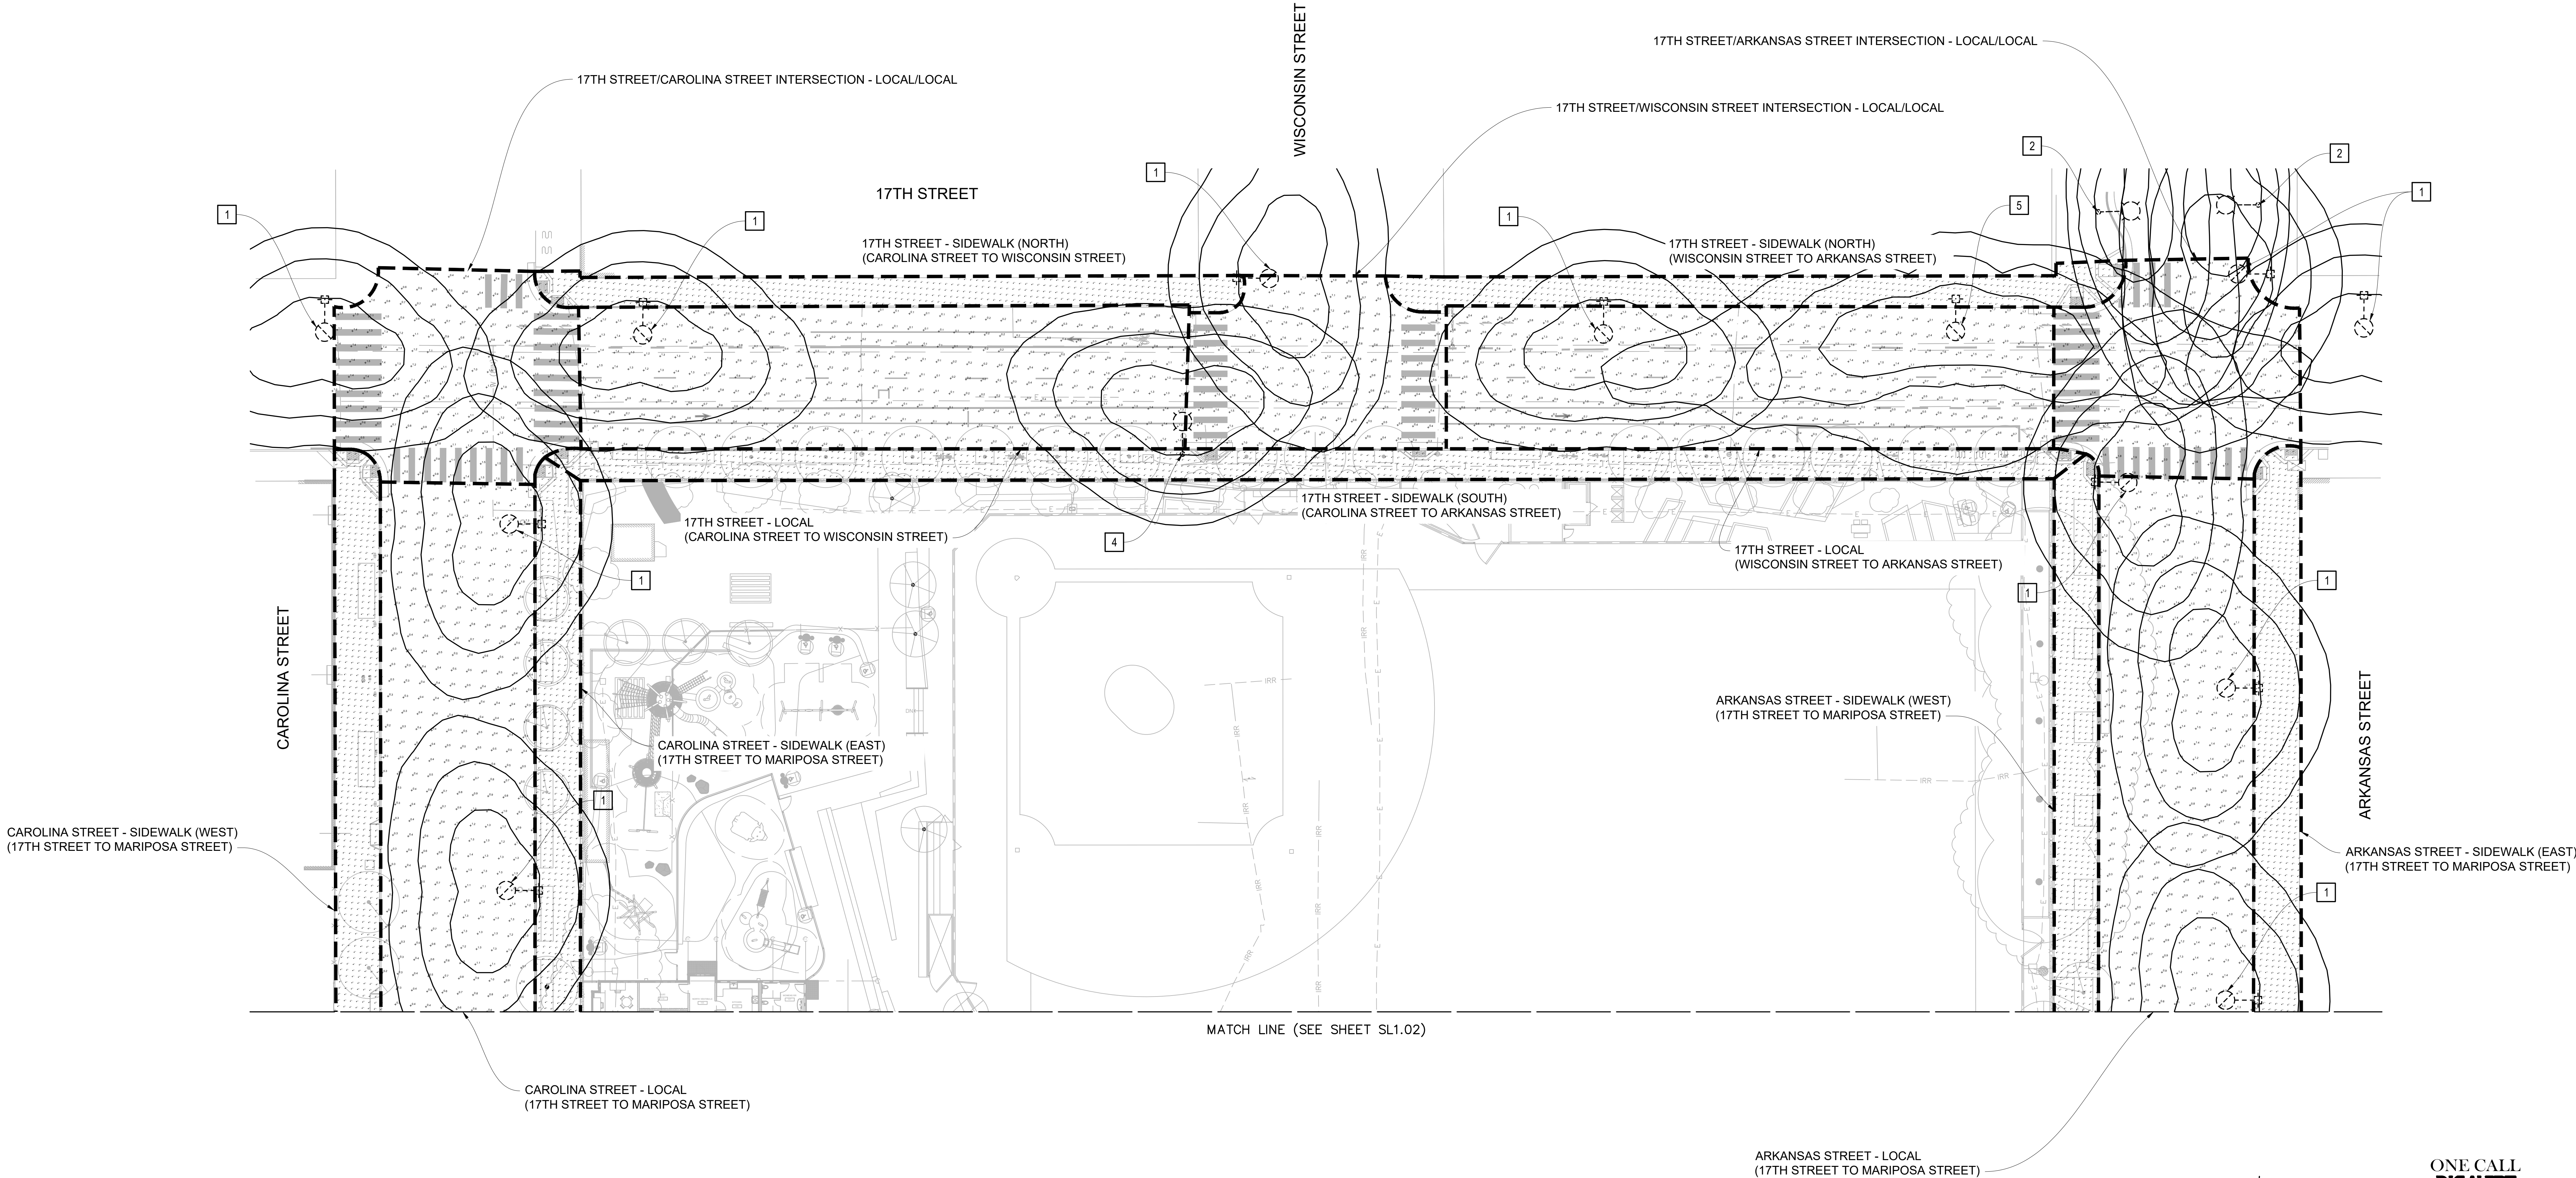

OWNER:



CLIENT:



LANDSCAPE ARCHITECTURE:



ARCHITECTURE:



SUB-CONSULTANT:



JACKSON PLAYGROUND IMPROVEMENT PROJECT

1645 17TH STREET
SAN FRANCISCO, CA 94107



50% DESIGN DEVELOPMENT

ISSUANCE RECORD	
DATE	DESCRIPTION
05.23.25	50% DD

REVISION RECORD		
REV	DATE	DESCRIPTION



DATE	NO.	DRAWN	CHD
05.23.25	14-003	ML, CM	JL, NL, DH

DRAWING TITLE:

EXISTING PHOTOMETRICS

SHEET NO:

SL1.01

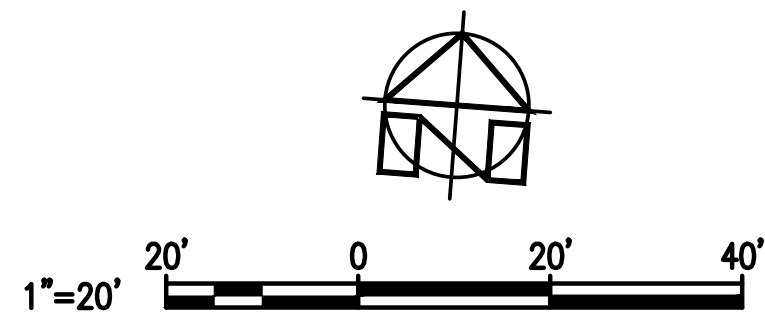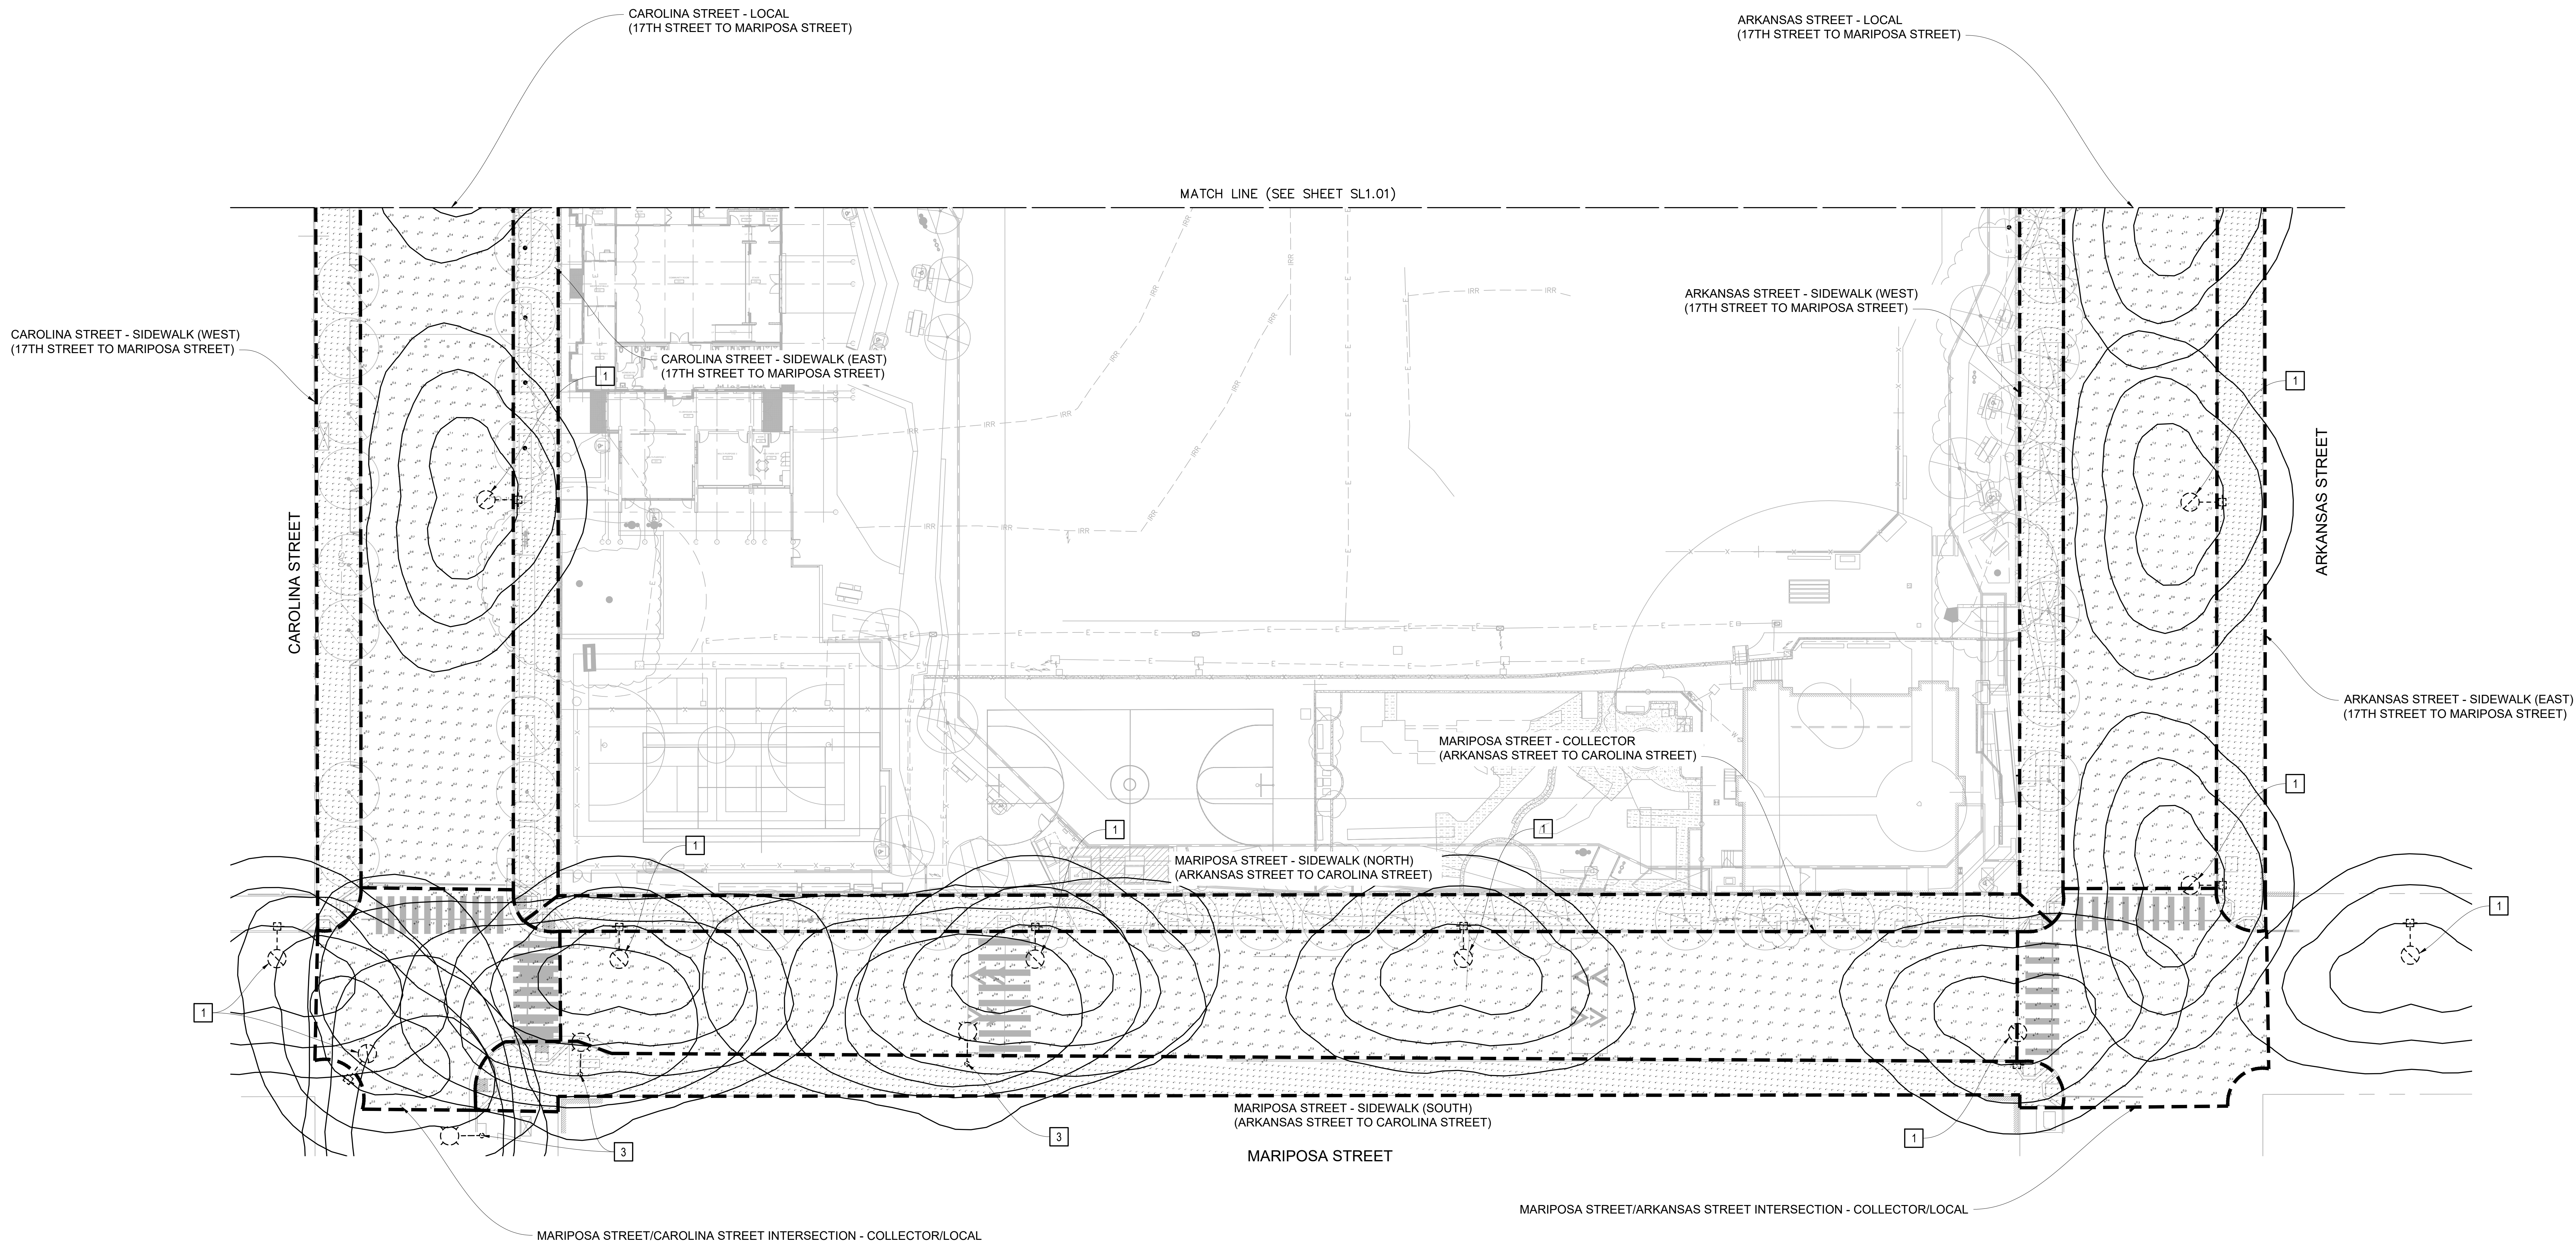

ONE CALL
 Dig Safe
 811
 KNOW WHAT'S BELOW
 CALL BEFORE YOU DIG!!
 NOT FOR
 CONSTRUCTION

OWNER:
 SAN FRANCISCO
 RECREATION
 & PARKS
 501 Stryan St
 San Francisco CA 94117
 p 415.831.2700
 e pdinfo@sfgov.org


CLIENT:
 FRIENDS OF
 Jackson
 Hill Park
 368 Connecticut St
 San Francisco CA 94107
 p 415.785.2427
 e friendsofjacksonpark@gmail.com

LANDSCAPE ARCHITECTURE:
 FLETCHER
 STUDIO
 2325 3rd street, suite 323
 San Francisco CA 94107
 p 415.323.0800
 e admin@fletcherstudio.com

ARCHITECTURE:
 Jackson Liles
 ARCHITECTURE
 2325 Third Street #206
 San Francisco, CA 94107
 415.621.1799
 www.jacksonliles.com

SUB-CONSULTANT:
 URBANDESIGN
 CONSULTING ENGINEERS
 PRODUCTION, ENGINEERING,
 SURVEYING AND DIRT DESIGN
 1 Blumens Street, Suite 403
 San Francisco, California 94107
 415.658.5850 tel
 www.UrbanDesignCE.com

JACKSON
 PLAYGROUND
 IMPROVEMENT
 PROJECT
 1645 17TH STREET
 SAN FRANCISCO, CA 94107

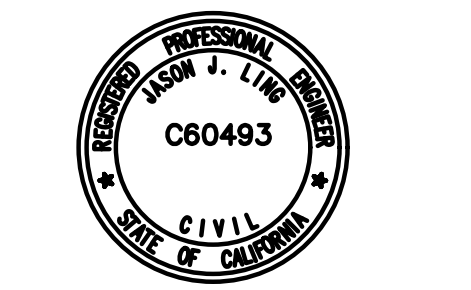

50% DESIGN
 DEVELOPMENT

ISSUANCE RECORD	
DATE	DESCRIPTION
05.23.25	50% DD

REVISION RECORD		
REV	DATE	DESCRIPTION

DATE	NO.	DRAWN	CHD
05.23.25	14-003	ML, CM	JL, NL, DH

DRAWING TITLE:

EXISTING
 PHOTOMETRICS

SHEET NO:

SL1.02

LIGHTING ANALYSIS RESULTS (FOR SHEETS SL1.03 AND SL1.04)



SEGMENT—ROADWAY CLASSIFICATION	IES DESIGN CRITERIA FOR MEDIUM PEDESTRIAN CONFLICT AREAS		ANALYSIS RESULTS		CRITERIA MET?
	AVERAGE FC	AVG/MIN	AVERAGE FC	AVG/MIN	
17TH STREET/CAROLINA STREET INTERSECTION — LOCAL/LOCAL	1.4	< 6:1	1.4	3:1	YES
17TH STREET — LOCAL (CAROLINA STREET TO WISCONSIN STREET)	0.7	< 6:1	1.1	3:1	YES
17TH STREET — SIDEWALK (NORTH) (CAROLINA STREET TO WISCONSIN STREET)	0.5–1.0	< 4:1	0.9	3:1	YES*
17TH STREET — SIDEWALK (SOUTH) (CAROLINA STREET TO ARKANSAS STREET)	0.5–1.0	< 4:1	0.5	3:1	YES
17TH STREET/WISCONSIN STREET INTERSECTION — LOCAL/LOCAL	1.4	< 6:1	1.4	4:1	YES
17TH STREET — LOCAL (WISCONSIN STREET TO ARKANSAS STREET)	0.7	< 6:1	0.9	3:1	YES
17TH STREET — SIDEWALK (NORTH) (WISCONSIN STREET TO ARKANSAS STREET)	0.5–1.0	< 4:1	0.7	2:1	YES*
17TH STREET/ARKANSAS STREET INTERSECTION — LOCAL/LOCAL	1.4	< 6:1	1.8	3:1	YES
ARKANSAS STREET — LOCAL (17TH STREET TO MARIPOSA STREET)	0.7	< 6:1	1.1	3:1	YES
ARKANSAS STREET — SIDEWALK (EAST) (17TH STREET TO MARIPOSA STREET)	0.5–1.0	< 4:1	0.7	4:1	YES*
ARKANSAS STREET — SIDEWALK (WEST) (17TH STREET TO MARIPOSA STREET)	0.5–1.0	< 4:1	0.4	2:1	***
MARIPOSA STREET/ARKANSAS STREET INTERSECTION — COLLECTOR/LOCAL	1.6	< 4:1	1.6	4:1	YES
MARIPOSA STREET — COLLECTOR (ARKANSAS STREET TO CAROLINA STREET)	0.9	< 3.5:1	1.4	7:1	**
MARIPOSA STREET — SIDEWALK (SOUTH) (ARKANSAS STREET TO CAROLINA STREET)	0.5–1.0	< 4:1	0.9	9:1	NO*
MARIPOSA STREET — SIDEWALK (NORTH) (ARKANSAS STREET TO CAROLINA STREET)	0.5–1.0	< 4:1	0.7	7:1	**
MARIPOSA STREET/CAROLINA STREET INTERSECTION — COLLECTOR/LOCAL	1.6	< 4:1	2.3	4:1	YES
CAROLINA STREET — LOCAL (17TH STREET TO MARIPOSA STREET)	0.7	< 6:1	0.8	4:1	YES
CAROLINA STREET — SIDEWALK (WEST) (17TH STREET TO MARIPOSA STREET)	0.5–1.0	< 4:1	0.3	2:1	NO*
CAROLINA STREET — SIDEWALK (EAST) (17TH STREET TO MARIPOSA STREET)	0.5–1.0	< 4:1	0.5	5:1	**

* DATA PROVIDED FOR INFORMATION ONLY. NOT PART OF THE PROJECT'S RESPONSIBILITY.

** UNIFORMITY RATIO SUBJECT TO SFPUC APPROVAL.

*** AVERAGE FC SUBJECT TO SFPUC APPROVAL

NOTE	DESCRIPTION
1	EXISTING PG&E UTILITY POLE WITH 60 W LED LUMINAIRE (MODEL No. RSWM-A-HT-2ME-9L-30K7-UL-GY-N-X2)
2	EXISTING STREET LIGHT WITH 53 W LED LUMINAIRE (MODEL No. RFS-54W16LED3K-G2-R2M-UNV-DMG-RCD7-GY3)
3	EXISTING STREET LIGHT WITH PHILIPS LUMEC ROADFOCUS 106 W LED LUMINAIRE (MODEL No. RFM-108W48LED3K-G2-R3M-UNV-DMG-RCD7-GY3)
4	EXISTING STREET LIGHT WITH 60 W LED LUMINAIRE (MODEL No. RSWM-A-HT-2ME-9L-30K7-UL-GY-N-X2)
5	EXISTING PG&E UTILITY POLE WITH HPS LUMINAIRE (MODEL No. M2RR-10-S-0-N-2-A-MN2)
6	EXISTING PG&E UTILITY POLE RETROFITTED WITH NEW CREE RSW SERIES 73 W LED LUMINAIRE (MODEL No. RSWM-B-HT-2ME-9L-30K7-UL-GY-N-Q8)
7	EXISTING PG&E UTILITY POLE. INSTALL NEW 6' MAST ARM AND CREE RSW SERIES 73 W LED LUMINAIRE (MODEL No. RSWM-B-HT-2ME-9L-30K7-UL-GY-N-Q8).
8	EXISTING PG&E UTILITY POLE RETROFITTED WITH NEW CREE RSW SERIES 108 W LED LUMINAIRE (MODEL No. RSWL-B-HT-3ME-14L-30K7-UL-GY-N-Q9)
9	EXISTING PG&E UTILITY POLE. INSTALL NEW 6' MAST ARM AND CREE RSW SERIES 51 W LED LUMINAIRE (MODEL No. RSWM-B-HT-2ME-9L-30K7-UL-GY-N-Q4).

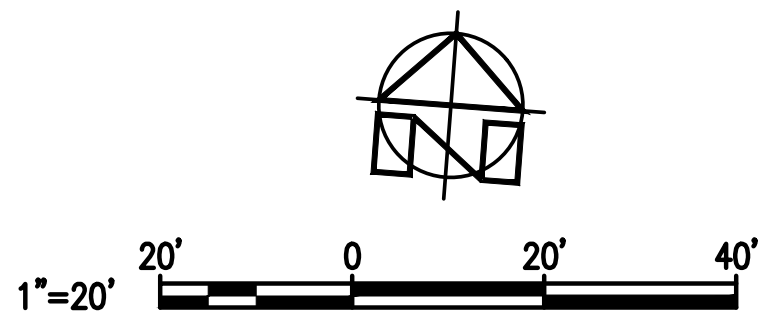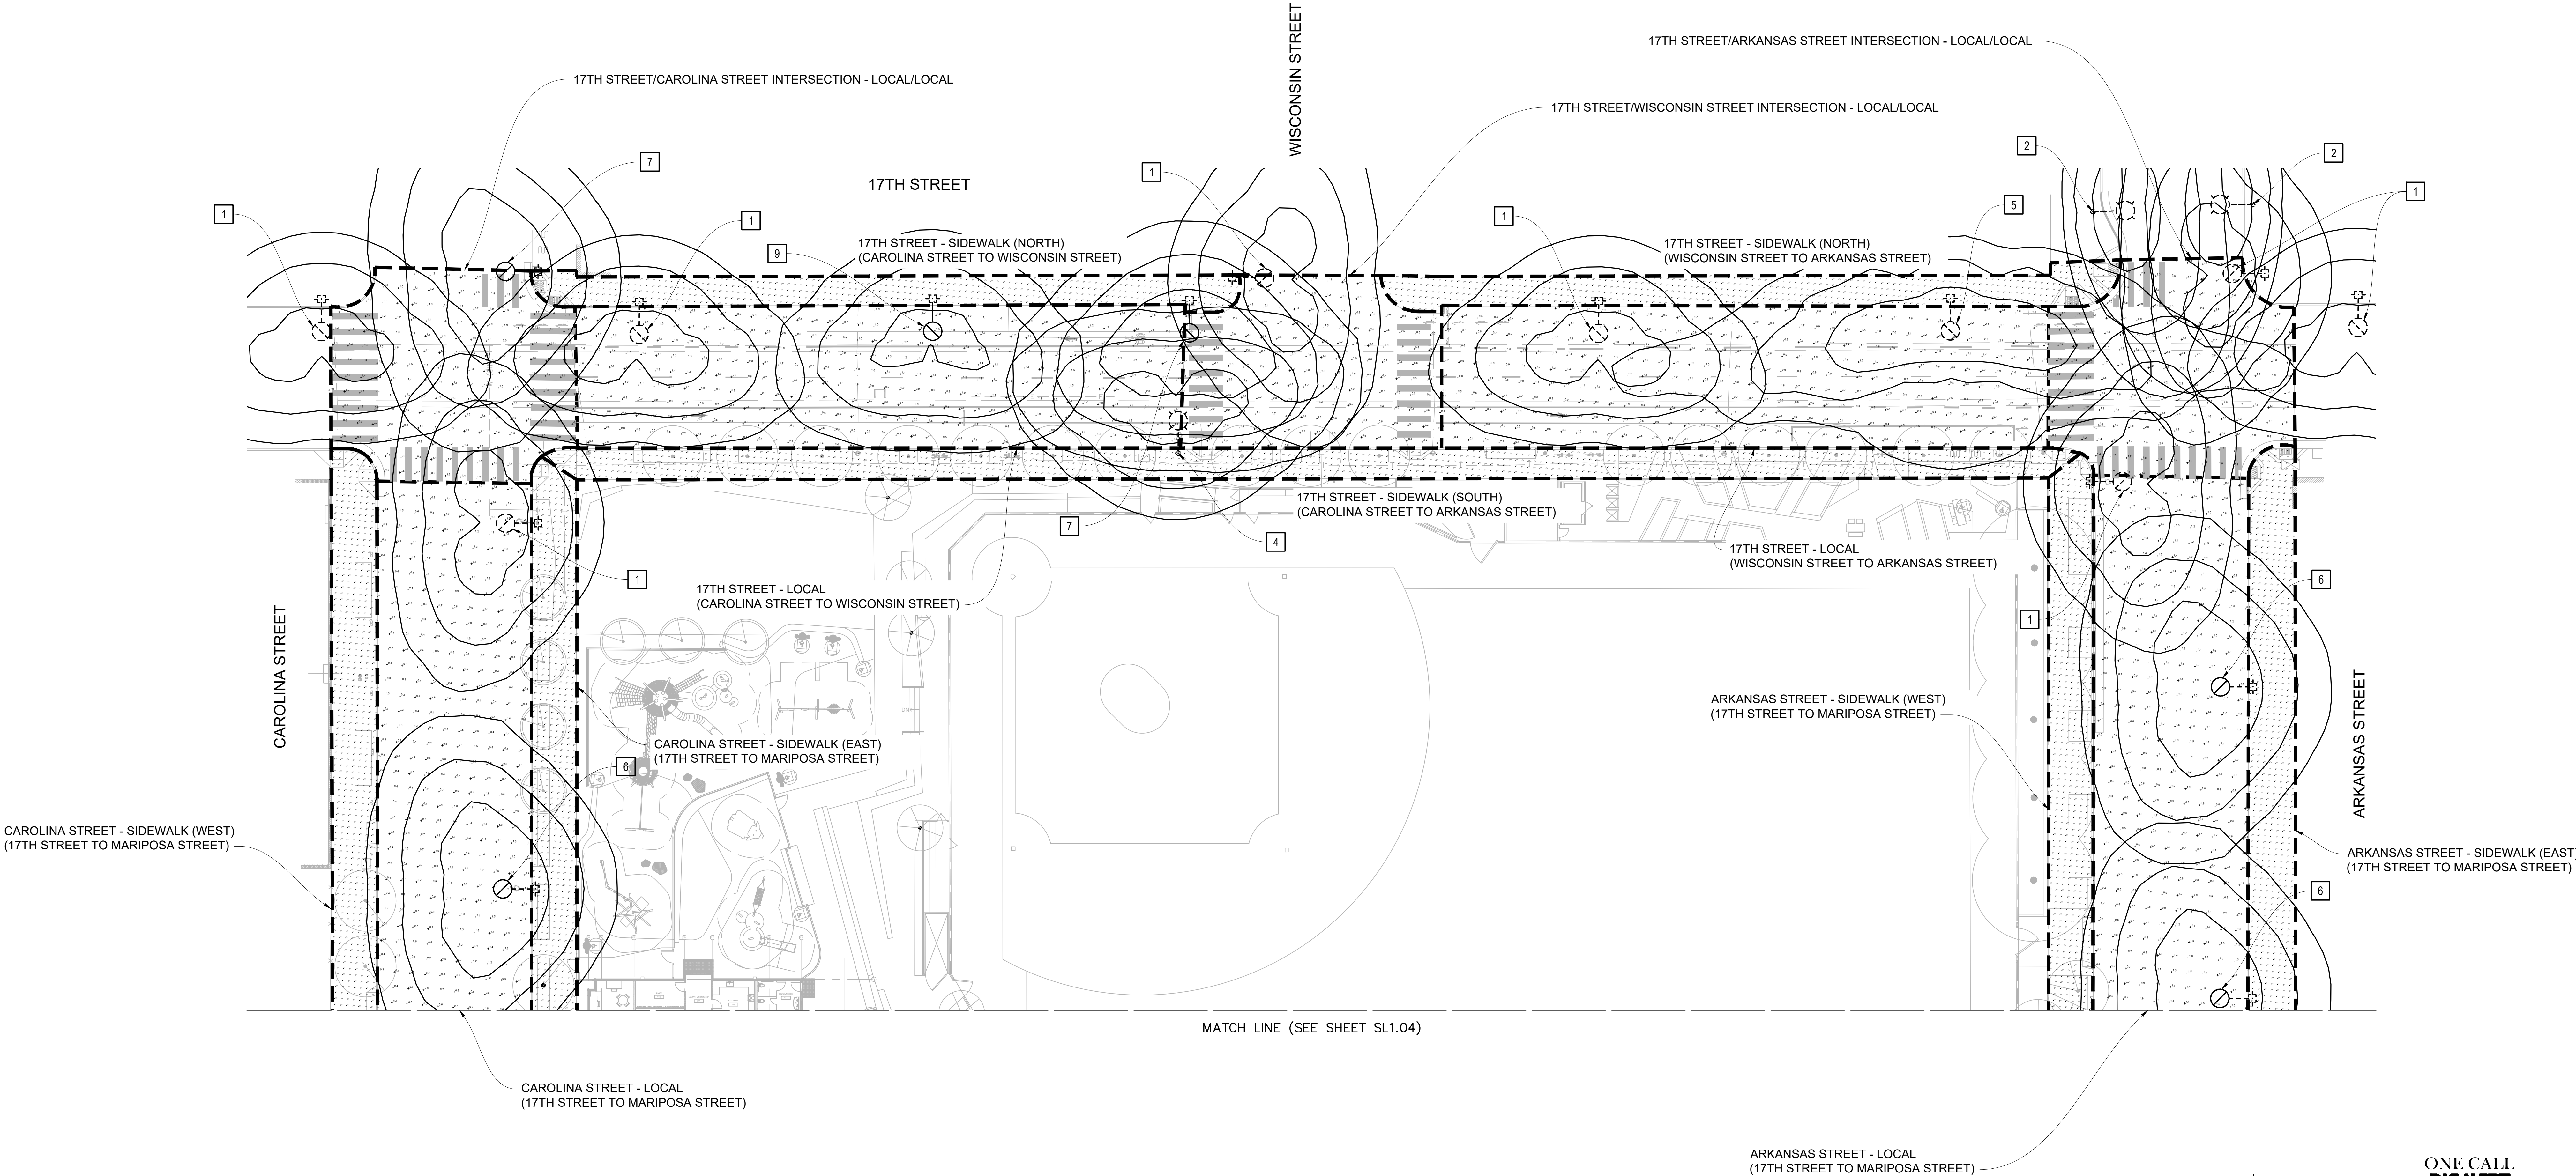

NOT FOR CONSTRUCTION

OWNER:



CLIENT:



LANDSCAPE ARCHITECTURE:



ARCHITECTURE:




SUB-CONSULTANT:



JACKSON PLAYGROUND IMPROVEMENT PROJECT

1645 17TH STREET
SAN FRANCISCO, CA 94107

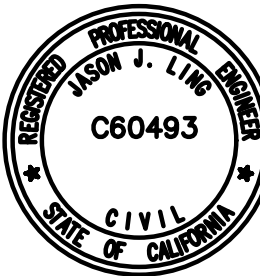

50% DESIGN DEVELOPMENT

ISSUANCE RECORD	
DATE	DESCRIPTION
05.23.25	50% DD

REVISION RECORD		
REV	DATE	DESCRIPTION


DATE	NO.	DRAWN	CHD
05.23.25	14-003	ML, CM	JL, NL, DH

DRAWING TITLE:

PROPOSED PHOTOMETRICS

SHEET NO:

SL1.03

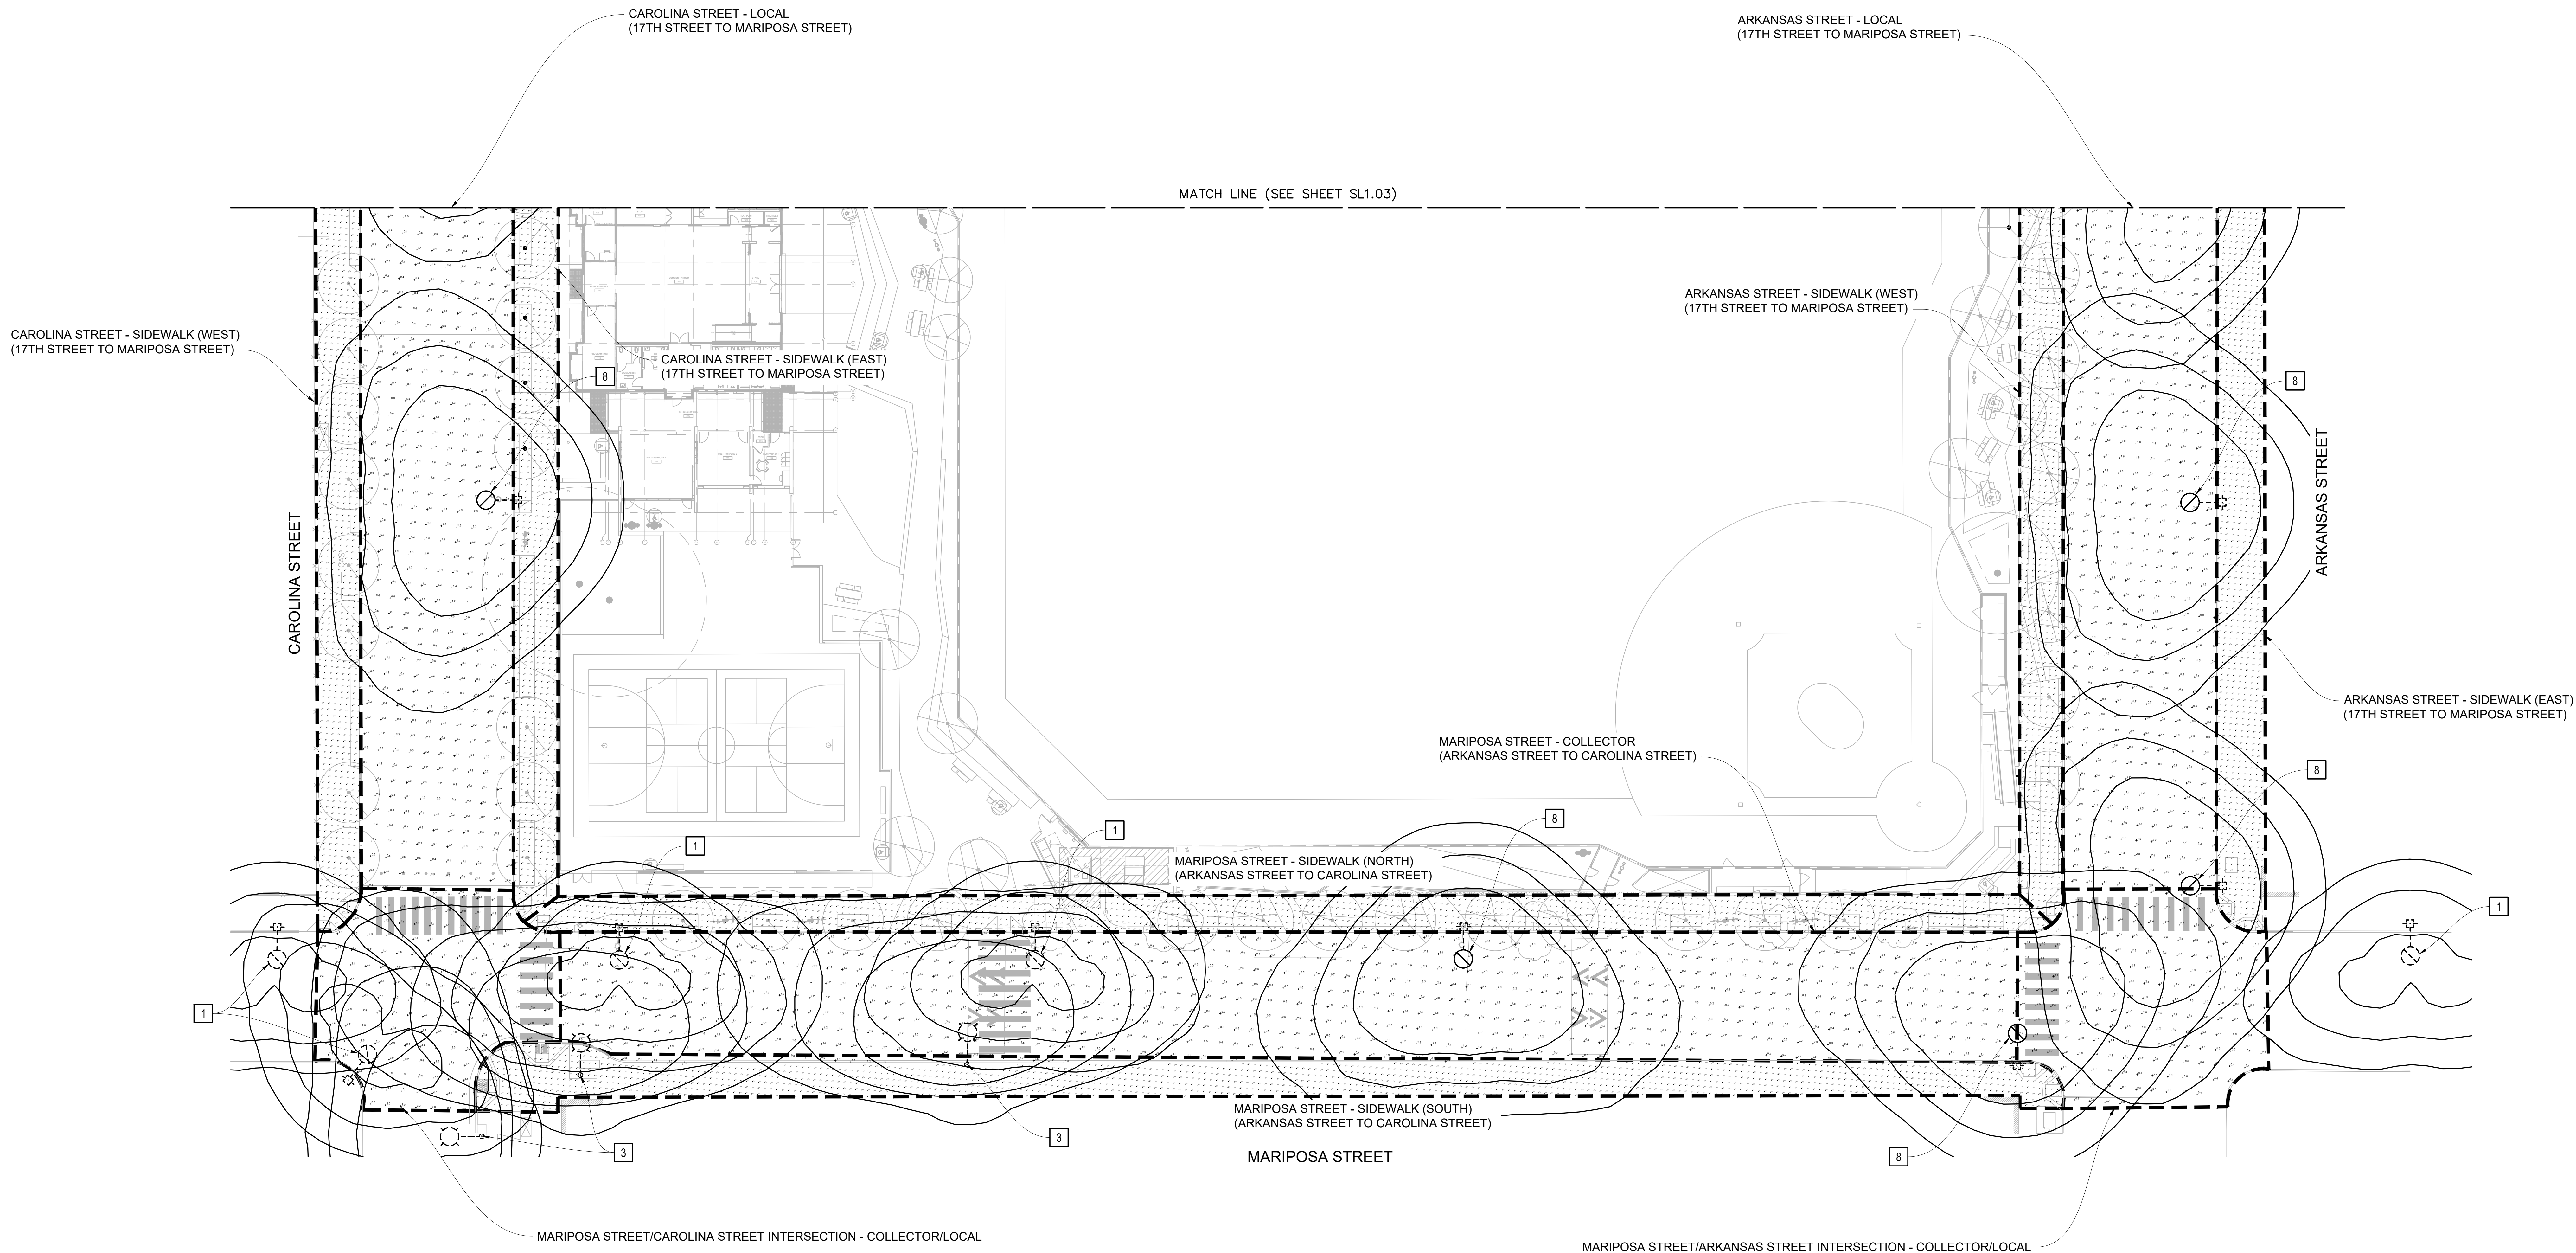

OWNER:

501 Stryker St
San Francisco CA 94117
p 415.831.2700
e pdinfo@sfgov.org

CLIENT:

368 Connecticut St
San Francisco CA 94117
p 415.785.2427
e friends@jacksonpark@gmail.com

LANDSCAPE ARCHITECTURE:

2325 3rd street, suite 323
San Francisco CA 94107
p 415.323.0800
e admin@fletcherstudio.com

ARCHITECTURE:
Jackson Liles
ARCHITECTURE
+ 2325 Third Street #206
San Francisco, CA 94107
415.621.1799
www.jacksonliles.com

SUB-CONSULTANT:

URBANDESIGN
CONSULTING ENGINEERS
PROFESSIONAL ENGINEERING
1 Bluxome Street, Suite 403
San Francisco, California 94107
415.658.5850 tel
www.UrbanDesignCE.com

**JACKSON
PLAYGROUND
IMPROVEMENT
PROJECT**
1645 17TH STREET
SAN FRANCISCO, CA 94107



**50% DESIGN
DEVELOPMENT**

ISSUANCE RECORD	
DATE	DESCRIPTION
05.23.25	50% DD

REVISION RECORD		
REV	DATE	DESCRIPTION


DATE	NO.	DRAWN	CHD
05.23.25	14-003	ML, CM	JL, NL, DH

DRAWING TITLE:

**PROPOSED
PHOTOMETRICS**

SHEET NO:

SL1.04

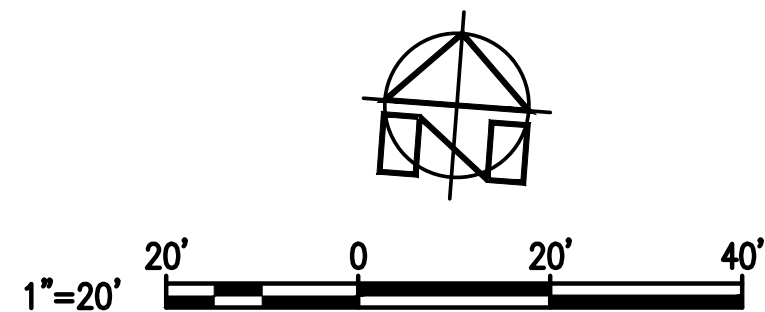

**NOT FOR
CONSTRUCTION**

OWNER:



501 Stanyan St
San Francisco CA 94117
p 415.831.2700
e pdinfo@sfgov.org

CLIENT:



368 Connecticut St
San Francisco CA 94107
p 415.786.2427
e friendsofjacksonpark@gmail.com

LANDSCAPE ARCHITECTURE:



2325 3rd street, suite 323
San Francisco CA 94107
p 415.323.6850
e admin@fletcherstudio.com

ARCHITECTURE:

Jackson Liles
ARCHITECTURE

• 2325 Third Street #206
San Francisco, CA 94107
Tel 415.621.1799
www.jacksonliles.com

JACKSON PLAYGROUND IMPROVEMENT PROJECT

1645 17TH STREET
SAN FRANCISCO, CA 94107

50% DESIGN DEVELOPMENT

ISSUANCE RECORD

DATE	DESCRIPTION
05.23.25	50% DD

REVISION RECORD

REV	DATE	DESCRIPTION
-----	------	-------------

DATE	NO.	DRAWN	CHD
05/23/25			

DRAWING TITLE:

ISSUANCE LOG

SHEET NO:

A_0.1

SHEET INDEX - ARCHITECTURAL		ISSUANCE			
SHEET NUMBER	TITLE	50% DD SUBMITTAL			
GENERAL:					
A_0.0	COVER SHEET	•			
A_0.1	ISSUANCE LOG	•			
A_0.2a	CODE SUMMARY	•			
A_0.2b	CODE SUMMARY	•			
A_0.3a	EXITING DIAGRAMS - LEVEL 1	•			
A_0.3b	EXITING PATH OF TRAVEL - LEVEL 1	•			
A_0.3c	ACCESSIBLE PATH OF TRAVEL - LEVEL 1	•			
A_0.4a	ABBREVIATIONS, SYMBOLS & CITY REFERENCES	•			
A_0.5b	SF GREEN BUILDING GS-6	•			
A_0.6a	ACCESSIBILITY - DETAILS	•			
A_0.6b	ACCESSIBILITY - ENLARGED PLAN	•			
A_0.7	DOOR SCHEDULE	•			
A_0.8	WINDOW & LOUVER SCHEDULE	•			
A_0.9	STOREFRONT SCHEDULE	•			
A_0.10	FINISH SCHEDULE	•			
A_0.11	3D-VIEWS	•			
ARCHITECTURAL:					
A_1.0	EXISTING CONDITIONS - PHOTOS	•			
A_1.1a	EXISTING SITE PLAN (AT CLUBHOUSE)	•			
A_1.1b	EXISTING FLOOR PLAN - LEVEL 1	•			
A_1.1c	EXISTING FLOOR PLAN - CLERESTORY	•			
A_1.1d	EXISTING ROOF PLAN	•			
A_1.1e	EXISTING ELEVATIONS	•			
A_1.4a	DEMOLITION SITE PLAN (AT CLUBHOUSE)	•			
A_1.4b	BUILDING RELOCATION DIAGRAM	•			
A_1.4c	DEMOLITION FLOOR PLAN - LEVEL 1	•			
A_1.4d	DEMOLITION FLOOR PLAN - CLERESTORY	•			
A_1.4e	DEMOLITION ROOF PLAN	•			
A_1.4f	DEMOLITION EXTERIOR ELEVATIONS	•			
A_2.0	PROPOSED SITE PLAN (AT CLUBHOUSE)	•			
A_2.1	PROPOSED FLOOR PLAN - LEVEL 1	•			
A_2.2	PROPOSED FLOOR PLAN - CLERESTORY	•			
A_2.3	PROPOSED ROOF PLAN	•			
A_2.4	ENLARGED FLOOR PLANS	•			
A_3.1	PROPOSED BUILDING SECTIONS	•			
A_3.2	PROPOSED BUILDING SECTIONS	•			
A_3.3	PROPOSED EXTERIOR ELEVATIONS	•			
A_4.1	WALL SECTIONS	•			
A_4.2	WALL SECTIONS	•			
A_6.1	REFLECTED CEILING PLAN - LEVEL 1	•			
STRUCTURAL:					
S0.1	TITLE PAGE	•			
S1.1	GENERAL NOTES	•			
S1.2	GENERAL NOTES	•			
S1.3	SPECIAL INSPECTIONS	•			
S2.0	FOUNDATION PLAN	•			
S2.1	LEVEL 1 FLOOR FRAMING PLAN	•			
S2.2	ADDITION LOW ROOF FRAMING PLAN	•			
S2.3	ADDITION HIGH ROOF FRAMING PLAN	•			
S3.1	FOUNDATION DETAILS	•			
S5.1	FLOOR FRAMING DETAILS	•			
S6.1	ROOF FRAMING DETAILS	•			
S7.1	BUILDING SECTIONS	•			
PLUMBING:					
P_0.0	SYMBOL LIST AND GENERAL NOTES - PLUMBING	•			
P_0.1	SCHEDULES - PLUMBING	•			
P_2.0	PROPOSED FLOOR PLAN - BELOWFLOOR - PLUMBING	•			
P_2.1	PROPOSED FLOOR PLAN - LEVEL 1 - PLUMBING	•			
P_2.2	PROPOSED ROOF PLAN - PLUMBING	•			
P_4.1	ENLARGED PLANS - PLUMBING	•			
MECHANICAL:					
M_0.0	SYMBOL LIST AND GENERAL NOTES - MECHANICAL	•			
M_0.1	SCHEDULES - MECHANICAL	•			
M_2.1	PROPOSED FLOOR PLANS - LEVEL 0 - MECHANICAL	•			
M_2.2	PROPOSED FLOOR PLANS - LEVEL 1 - MECHANICAL	•			
M_2.3	PROPOSED ROOF PLAN - MECHANICAL	•			
M_5.1	DIAGRAMS - MECHANICAL	•			
M_6.1	DETAILS - MECHANICAL	•			
ELECTRICAL:					
E_0.0	SYMBOL LIST AND GENERAL NOTES - ELECTRICAL	•			
E_0.1	LUMINAIRE SCHEDULE AND CONTROL MATRIX	•			
E_1.0	PROPOSED SITE PLAN - ELECTRICAL	•			
E_2.1	PROPOSED FLOOR PLAN - LEVEL 1 - LIGHTING	•			
E_3.1	PROPOSED ROOF PLAN - LEVEL 1 - POWER	•			
E_3.2	PROPOSED ROOF PLAN - POWER	•			
E_4.1	SINGLE LINE DIAGRAMS - ELECTRICAL	•			
E_5.1	SCHEDULES - ELECTRICAL	•			
E_6.1	DETAILS - ELECTRICAL	•			
		05.23.2025 73 SHEETS			
LEGEND:					
•	ISSUED AS PART OF SET				
/	NOT ISSUED AS PART OF SET				
o	ISSUED FOR REFERENCE ONLY				

BUILDING CODE SUMMARY

CODE SUMMARY

GENERAL PROJECT INFORMATION

BUILDING ADDRESS:

17TH AND ARKANSAS STREET
SAN FRANCISCO, CA
94107

LOT & BLOCK:

SEE "PARCEL" ON PLANNING CODE SUMMARY

CODES:

CALIFORNIA BUILDING CODE 2022
CALIFORNIA ELECTRICAL CODE 2022
CALIFORNIA MECHANICAL CODE 2022
CALIFORNIA PLUMBING CODE 2022
CALIFORNIA ENERGY CODE 2022
CALIFORNIA FIRE CODE 2022
CALIFORNIA GREEN BUILDING STANDARDS CODE 2022
SAN FRANCISCO CODE AMENDMENTS, AS APPLICABLE

TITLE 24:

CALIFORNIA CLIMATE ZONE #3

SEISMIC ZONE:

SEE STRUCTURAL DRAWINGS

BUILDING CODE SUMMARY

CH 3 OCCUPANCY CLASSIFICATION:

ASSEMBLY GROUP A-3 (GYMNASIUM)

CH 5 ALLOWABLE HEIGHTS AND AREAS:

FIRE SPRINKLERED:

YES, PER NFPA-13, SEE CHAPTER 9 FIRE PROTECTION SYSTEMS FOR ADDITIONAL INFORMATION

ALLOWABLE BUILDING HEIGHT:

TYPE V-B

ALLOWED BUILDING HT *WITHOUT AREA INCREASE

A-3: 60

TABLE 504.3

TYPE V-B

NUMBER OF STORIES *WITHOUT AREA INCREASE

A-3: 2 STORIES

PROPOSED BUILDING HEIGHT:

EXISTING AND PROPOSED BUILDING HEIGHT IS APPROX. 24' AND 1 STORY

ALLOWABLE BUILDING AREA:

TYPE V-B

AREA PER STORY *WITHOUT AREA INCREASE

A-3: 24,000 SF

TABLE 506.2

TYPE V-B

AREA PER STORY *WITHOUT AREA INCREASE

A-3: 24,000 SF

REQUIRED OCCUPANCY SEPARATIONS PER CBC TABLE 508.4:

NONE REQUIRED

BUILDING AREA CALCULATIONS (506.2.4):

LEVEL 1

A-3

24,000 SF (=A1) (PER CBC TABLE 506.2.4) - FOR A-3 OCCUPANCY

AREA INCREASE FACTOR (= IF):
If = [F/P - 0.25]*W/30
PROPOSED AREA MEETS CODE WITHOUT AREA INCREASE.

CH 6 TYPES OF CONSTRUCTION

CONSTRUCTION TYPE:

TYPE V-B

FIRE RESISTANCE RATING REQUIREMENTS (PER CBC TABLE 601):

TYPE V-B

PRIMARY STRUCTURAL FRAME: 0

BEARING WALLS

EXTERIOR: 0

INTERIOR: 0

NONBEARING WALLS

EXTERIOR: SEE TABLE 705.5

INTERIOR: 0

FLOOR CONSTRUCTION: 0

ROOF CONSTRUCTION: 0

CH 7 FIRE-RESISTIVE CONSTRUCTION

FIRE RESISTANCE RATING REQUIREMENTS AT EXTERIOR WALLS BASED ON FIRE SEPARATION DISTANCE: (PER CBC TABLE 705.5)

A-3

TYPE V-B

x < 5' : 1

5 < x < 10 : 1

10 < x < 30 : 0

x > 30 : 0

MAX AREA OF EXTERIOR WALL OPENINGS: (PER CBC TABLE 705.8)

FIRE SEPARATION DIST (FT)

DEGREE OF OPENING PROTECTION

ALLOWABLE AREA

0' TO LESS THAN 3'

UNPROTECTED, SPRINKLERED

NOT PERMITTED

3' TO LESS THAN 5'

UNPROTECTED, SPRINKLERED

15%

5' TO LESS THAN 10'

UNPROTECTED, SPRINKLERED

25%

10' TO LESS THAN 15'

UNPROTECTED, SPRINKLERED

45%

15' TO LESS THAN 20'

UNPROTECTED,....

75%

20' TO LESS THAN 25'

UNPROTECTED, SPRINKLERED

NO LIMIT

25' TO LESS THAN 30'

UNPROTECTED, SPRINKLERED

NO LIMIT

30' OR GREATER

UNPROTECTED,....

NO LIMIT

OPENING FIRE PROTECTION ASSEMBLIES, RATINGS (TABLE 707.3.10 - PARTIAL)

FIRE RESISTANCE RATING REQUIREMENTS FOR FIRE BARRIER ASSEMBLIES OR HORIZONTAL ASSEMBLIES BETWEEN FIRE AREAS:

OCCUPANCY GROUP

FIRE-RESISTANCE RATING (HOURS)

A-3

2

OPENING FIRE PROTECTION ASSEMBLIES AND RATINGS (716.1(2) - PARTIAL)

TYPE OF ASSEMBLY

REQUIRED WALL ASSEMBLY RATING

MINIMUM FIRE DOOR AND FIRE SHUTTER ASSEMBLY RATING

FIRE WALLS/ BARRIERS REQ'D TO BE GREATER THAN 1 HOUR

VARIABLES, SEE 716.1(2)

VARIABLES, SEE 716.1(2)

ENCLOSURES FOR SHAFTS, INTERIOR EXIT STAIRWAYS

2

1 1/2

FIRE PARTITIONS, CORRIDOR WALLS

VARIABLES, SEE 716.1(2)

VARIABLES, SEE 716.1(2)

EXTERIOR WALLS

VARIABLES, SEE 716.1(2)

VARIABLES, SEE 716.1(2)

CH 8 INTERIOR FINISHES

TABLE 803.13 - INTERIOR WALL AND CLG FINISH REQUIREMENTS BY OCCUPANCY (BY FINISH CLASS)

OCCUPANCY GROUP

INT EXIT STAIRWAYS, INT PASSAGEWAYS

CORRIDORS AND ENCLOSURE FOR EXIT ACCESS STAIRWAYS AND EXIT ACCESS RAMPS

ROOMS AND ENCLOSED SPACES

A-3

B

B

C

CH 9 FIRE PROTECTION SYSTEMS

FIRE SPRINKLER:

FULLY SPRINKLERED (NFPA-13)

BUILDING GROSS SQUARE FOOTAGE:

SEE GROSS SQUARE FOOTAGE SCHEDULE

CH 10 MEANS OF EGRESS

OCCUPANT LOAD (TABLE 1004.1.2)

FUNCTION

OCC LOAD FACTOR

ACCESSORY STORAGE AREAS, MECHANICAL EQUIPMENT ROOM

300 GROSS

ASSEMBLY - CONCENTRATED - NO FIXED SEATS - CHAIRS ONLY

7 NET

ASSEMBLY NO FIXED SEATS

15 NET

UNCONCENTRATED - TABLES AND CHAIRS

BUSINESS AREAS

150 GROSS

DAYCARE

35 NET

EDUCATIONAL - CLASSROOM

20 NET

STAGES AND PLATFORMS

15 NET

TABLE 1006.3.1, NUMBER OF EXITS

OCCUPANT LOAD PER STORY

MIN NUMBER OF EXITS OR ACCESS TO EXITS PER STORY

1-500

2

501-1000

3

MORE THAN 1,000

4

EXIT AND EXIT ACCESS DOORWAYS (PER CBC SEC 1007)

1007.1.1 - WHERE TWO EXITS, EXIT ACCESS DOORWAYS, EXIT ACCESS STAIRWAYS OR RAMPS, OR ANY COMBINATION THEREOF, ARE REQUIRED FROM ANY PORTION OF THE EXIT ACCESS, THEY SHALL BE PLACED A DISTANCE APART EQUAL TO NOT LESS THAN ONE-HALF OF THE LENGTH OF THE MAX OVERALL DIAGONAL DIMENSION OF THE BUILDING OR AREA TO BE SERVED MEASURED IN A STRAIGHT LINE BETWEEN EXIT DOORS OR EXIT ACCESS DOORWAYS. EXCEPTION: 2....

EXIT ACCESS TRAVEL DISTANCE (PER CBC SEC 1016)

EXIT ACCESS TRAVEL DISTANCE SHALL NOT EXCEED THE VALUES GIVEN IN TABLE 1017.2

PER CBC TABLE 1017.2

OCCUPANCY

WITH SPRINKLER SYSTEM (IN FEET)

A

250

SEC 1023 INTERIOR EXIT STAIRWAYS AND RAMPS

1023.2 CONSTRUCTION: ENCLOSURES FOR INTERIOR EXIT STAIRWAYS SHALL BE CONSTRUCTED AS FIRE BARRIERS IN ACCORDANCE WITH SECTION 707, OR HORIZONTAL ASSEMBLIES CONSTRUCTED IN ACCORDANCE WITH SEC 711, OR BOTH. INTERIOR EXIT STAIRWAYS SHALL HAVE A FIRE RESISTANCE RATING OF NOT LESS THAN 2 HOURS WHERE CONNECTING 4 STORIES OR MORE AND NOT LESS THAN 1 HOUR WHEN CONNECTING LESS THAN 4 STORIES. INTERIOR EXIT STAIRWAYS AND RAMPS SHALL HAVE A FIRE RATING NOT LESS THAN THE FLOOR PENETRATED, BUT NEED NOT EXCEED 2 HOURS.

SEC 1024 EXIT PASSAGEWAYS

1024.3 CONSTRUCTION: EXIT PASSAGEWAY ENCLOSURES SHALL HAVE WALLS, FLOORS AND CEILINGS OF NOT LESS THAN A 1 HOUR FIRE RESISTANCE RATING AND NOT LESS THAN REQUIRED FOR ANY CONNECTED EXIT STAIRWAY OR RAMP. EXIT PASSAGEWAYS SHALL BE CONSTRUCTED AS FIRE BARRIERS IN ACCORDANCE WITH SECTION 707, OR HORIZONTAL ASSEMBLIES CONSTRUCTED IN ACCORDANCE WITH SEC 711, OR BOTH.

CH 11 ACCESSIBILITY:

FULLY ACCESSIBLE TO COMPLY WITH CBC 2016, CH 11B

OCCUPANCY LOAD CALCULATION:

SEE SEPARATE TABLES FOR OCCUPANCY LOAD CALCULATIONS

PLUMBING CODE SUMMARY

PLUMBING FIXTURES CALCULATION (PER CPC TABLE 422.1 & TABLE 4-1):

REQUIRED PLUMBING FIXTURES:

FUNCTION OF SPACE PER TABLE 4-1

OCC GROUP

NET AREA (SF) (1)

OCC LOAD FACTOR

NO OF OCCUPANTS

WC

URINALS

LAVATORIES (SINKS)

DRINKING FOUNTAINS

MOP SINKS

ASSEMBLY - WITHOUT FIXED SEATS

A-3

1,991

11

181

Male

Female

All Gender

1

3

-

1

1

1

-

1

1

ASSEMBLY - WITHOUT FIXED SEATS

B

1,202

11

110

BUSINESS (OFFICE)

B

122

150

1

COMMERCIAL KITCHEN

B

241

50

5

EXERCISE ROOM

B

1,167

50

24

STAGE

B

337

11

31

SUB-TOTAL:

5,060

171

TOTALS

352

3

7

-

2

3

3

-

2

2

PROPOSED PLUMBING FIXTURES:

WC

URINALS

LAVATORIE...

DRINKING FOUNTAINS

MOP SINKS

Male

Female

All Gender

2

3

2

2

1

TOTALS

10

2

7

2

1

NOTE:

(1) SEE TABLE FOR NET AREA CALCULATIONS.

NOTES: HIGH-LOW DRINKING FOUNTAINS MEETING THE REQUIREMENTS FOR ACCESSIBILITY AND BOTTLE FILLER PER CHAPTER 11B-211.2 AND SF DEPT. OF ENVIRONMENT HAVE BEEN PROVIDED, EACH COUNT HAS 2 DRINKING FOUNTAINS AND A BOTTLE FILLER.

FOR A BUILDING OR SPACE WITH MIXED OCCUPANCIES, USE APPROPRIATE OCCUPANCY GROUP FOR EACH AREA (FOR EXAMPLE, A SCHOOL MAY HAVE AN "A" OCCUPANCY FOR THE GYMNASIUM, A "B" OCCUPANCY FOR THE OFFICE, AN "E" OCCUPANCY FOR THE CLASSROOMS, ETC.). ACCESSORY AREAS SUCH AS: BUT NOT LIMITED TO, HALLWAYS, CORRIDORS, STAIRWAYS, RAMPS, TOILET ROOMS, MECHANICAL ROOMS, CLOSETS AND FIXED EQUIPMENT, MAY BE EXCLUDED.

SUMMARY OF NET AREAS FOR PLUMBING FIXTURE CALCULATION

FUNCTION OF SPACE* AND ROOMS

OCC GROUP

NET AREAS (SF)

ASSEMBLY - WITHOUT FIXED SEATS

A-3

1,980

COMMUNITY ROOM

A-3

170

FOYER

A-3

1,205

MULTI-PURPOSE 1

A-3

290

MULTI-PURPOSE 2

A-3

150

NORTH VESTIBULE

A-3

215

PROGRAM RM 1

A-3

320

PROGRAM RM 2

A-3

305

PROGRAM RM 3

A-3

155

WEST VESTIBULE

A-3

4,780

BUSINESS (OFFICE, FOOD PROCESSING)

B

225

KITCHEN

B

110

RECEIPT (OFFICE)

B

340

NOTE:

FUNCTIONS OF SPACE PER TABLE 4-1 OF THE CALIFORNIA PLUMBING CODE 2022.

BUILDING AREA SUMMARY

GROSS SF BY FLOOR

(N) LEVEL 1 F.F.

COMMUNITY FACILITY (CLUBHOUSE)

4,745

COMMUNITY FACILITY (NEW STRUCTURE)

1,870

TOTAL

6,615

OWNER:

SAN FRANCISCO RECREATION & PARKS

501 Stanyan St
San Francisco CA 94117
p 415.831.2700
e psdinfo@sfgov.org

CLIENT:

Friends of Jackson Hill Park

368 Connecticut St
San Francisco CA 94107
p 415.785.2427
e friendsofjacksonpark@gmail.com

LANDSCAPE ARCHITECTURE:

FLETCHER STUDIO

2325 3rd street, suite 323
San Francisco CA 94107
p 415.323.0850
e admin@fletcherstudio.com

ARCHITECTURE:

Jackson Liles ARCHITECTURE

2325 Third Street #306
San Francisco, CA 94107
Tel 415.621.1799
www.jacksonliles.com

50% DESIGN DEVELOPMENT

ISSUANCE RECORD

DATE

DESCRIPTION

05.23.25

50% DD

REVISION RECORD

REV

DATE

DESCRIPTION

DATE

NO.

DRAWN

CHD

05/23/25

DRAWING TITLE:

CODE SUMMARY

SHEET NO:

A_0.2a

COPYRIGHT © 2025 JACKSON LILES ARCHITECTURE - ALL RIGHTS RESERVED

PLANNING CODE SUMMARY

GENERAL PROJECT INFORMATION

BUILDING ADDRESS:	1645 17TH STREET SAN FRANCISCO, CA 94107
PARCEL:	3981/001
EXISTING USE:	PUBLIC (PARK)
EXISTING BUILDINGS BUILT:	BUILT CIRCA 1912, RELOCATED MOST RECENTLY APPROX. 1949
EXISTING GROSS SQUARE FOOTAGE:	APPROX. 4,750 SF
PLANNING TEAM:	SHOWPLACE SQUARE/POTRERO HILL (EN)
TRAFFIC ANALYSIS ZONE:	544
SPECIAL USE DISTRICT:	NONE
REDEVELOPMENT AREAS:	NONE
LOT DIMENSIONS:	APPROX 480' x 399'
LOT AREA:	191,683 SF

ZONING

ZONING DESIGNATION:	P - PUBLIC: IN ADDITION TO THE USE DISTRICTS OTHERWISE ESTABLISHED BY THIS CODE, THERE SHALL ALSO BE IN THE CITY A PUBLIC USE DISTRICT HEREIN REFERRED TO AS A "P DISTRICT" TO APPLY TO LAND THAT IS OWNED BY A GOVERNMENTAL AGENCY AND IN SOME FORM OF PUBLIC USE, INCLUDING OPEN SPACE. THE PURPOSE OF DESIGNATING SUCH LAND AS A P DISTRICT ON THE ZONING MAP IS TO RELATED THE ZONING MAP TO ACTUAL LAND USE AND TO THE GENERAL PLAN WITH RESPECT TO SUCH LAND. ANY LOT IN A P DISTRICT MAY BE OCCUPIED BY A PRINCIPAL USE LISTED IN SECTION 211.1, OR BY A CONDITIONAL USE LISTED IN SECTION 211.2, SUBJECT TO APPLICABLE REGULATIONS OF THIS CODE. PRINCIPAL USES NOT IDENTIFIED UNDER SECTIONS 211.1 OR 211.2 OF THIS CODE ARE NOT PERMITTED IN ANY PO DISTRICT
---------------------	---

BULK LIMITS - ZONE OS	SEE SECTION 290
-----------------------	-----------------

SEC 290 - HEIGHT AND BULK LIMITS FOR OPEN SPACE DISTRICTS	IN THE OPEN SPACE DISTRICTS DESIGNATED BY THE SYMBOL "OS" ON SECTIONAL MAPS HT01 THROUGH HT13 OF THE ZONING MAP, THE HEIGHT AND BULK OF BUILDINGS AND STRUCTURES SHALL BE DETERMINED IN ACCORDANCE WITH THE OBJECTIVES, PRINCIPLES AND POLICIES OF THE GENERAL PLAN, AND NO BUILDING OR STRUCTURE OR ADDITION THERETO SHALL BE PERMITTED UNLESS IN CONFORMITY WITH THE GENERAL PLAN. THE INCLUSION OF LAND IN OPEN SPACE DISTRICTS IS INTENDED TO INDICATE ITS PRINCIPAL OR EXCLUSIVE PURPOSE AS OPEN SPACE, WITH FUTURE DEVELOPMENT OF ANY CHARACTER STRICTLY LIMITED. THE EXEMPTIONS FROM HEIGHT AND BULK LIMITATIONS SET FORTH IN SECTION 260(b) OF THIS CODE SHALL NOT BE APPLICABLE TO OPEN...
---	---

PROPOSED USES	COMMUNITY FACILITY
---------------	--------------------

PROPOSED HEIGHT & BULK	HEIGHT	24' +/- (EXISTING HEIGHT)
	MAX LENGTH	111' +/-
	MAX DIAGONAL	126' +/-

PROPOSED GROSS SQUARE FOOTAGE:	SEE GROSS AREA SCHEDULE
--------------------------------	-------------------------

PARKING

OFF-STREET PARKING REQ'D- TABLE 151:	USE OR ACTIVITY	NUMBER OF OFF-STREET PARKING SPACES...
	ENTERTAINMENT, ARTS AND RECREATION USES	NONE REQUIRED. MAX 1.5 PARKING SPACES FOR EACH 200 SF OF OCCUPIED FLOOR AREA, WHERE THE OCCUPIED FLOOR AREA EXCEEDS 5,000 SF
	ARTS ACTIVITIES	NONE REQUIRED. MAX 1.5 PARKING SPACES FOR EACH 2,000 SF OF OCCUPIED FLOOR AREA, WHERE THE OCCUPIED FLOOR AREA EXCEEDS 7,500 SF
	THEATER OR AUDITORIUM	NONE REQUIRED. MAX 1.5 PARKING SPACES FOR EACH 8 SEATS UP TO 1,000 SEATS WHERE THE NUMBER OF SEATS EXCEEDS 50 SEATS, PLUS 1.5 PARKING SPACES FOR EACH 10 SEATS IN EXCESS OF 1,000
	* USES INDUSTRIAL USES ONLY	

BICYCLE PARKING REQ'D - TABLE 155.2:	USE	CLASS 1 SPACES REQ'D	CLASS 2 SPACES REQ'D
	ENTERTAINMENT, ARTS AND RECREATION USES	5 SPACES FOR FACILITIES WITH A CAPACITY OF LESS THAN 500 GUESTS	(1) CLASS 2 SPACE FOR EVERY 500 SEATS OR FOR EVERY PORTION OF EACH 50 PERSON CAPACITY
	ARTS ACTIVITIES	MINIMUM 2 SPACES OR (1) CLASS 1 SPACE FOR EVERY 5,000 SF OF OCCUPIED FLOOR AREA	MIN 2 SPACES OR (1) CLASS 2 SPACE FOR EVERY 2,5000 SF OF PUBLICLY ACCESSIBLE OR EXHIBITION SPACE

SEC 155.4 - REQUIREMENTS FOR SHOWER FACILITIES	NONE REQUIRED
--	---------------

BETTER STREETS

STREET TYPE:	MIXED USE
SIDEWALK WIDTHS:	12' REQUIRED
STANDARD IMPROVEMENTS:	MARKED CROSSWALKS WITH CURB RAMPS, STREET TREES, SIDEWALK PLANTERS, CORNER CURB EXTENSIONS, STORMWATER CONTROL MEASURES
STREET TREE CALCULATION:	1760' STREET ADJACENCY x 1 TREE PER 20' STREET ADJACENCY = 88 STREET TREES

BETTER ROOFS ORDINANCE

APPLICABLE PROJECTS	ALL NEW CONSTRUCTION PROJECTS THAT MEET ALL OF THE FOLLOWING NEED TO FOLLOW THE BETTER ROOFS ORDINANCE: 1. NON-RESIDENTIAL WITH A GROSS FLOOR AREA OF 2,000 SF OR MORE; OR RESIDENTIAL OF ANY SIZE 2. HAS 10 OR FEWER OCCUPIED FLOORS; AND 3. PROJECT APPLIES FOR A SITE OR BUILDING PERMIT AFTER JANUARY 1, 2017
---------------------	--

REQUIREMENTS	ALLOWABLE SYSTEMS FOR A BETTER ROOF: 1. 15% OF ROOF : PV, WITH A MINIMUM 10 WATTS DC PER SF OF ROOF AREA ALLOTTED TO PV 2. 15% OF ROOF: SOLAR THERMAL SYSTEM (SOLAR HOT WATER) WITH MINIMUM 100 KBTU/SF OF ROOF AREA ALLOCATED TO SOLAR THERMAL SYSTEMS 3. 30% OF ROOF: LIVING ROOF, SUCH THAT 2 SF OF LIVING ROOF IS INSTALLED TO SATISFY 1 SF OF THE MINIMUM SOLAR ZONE
--------------	--

MINIMUM SOLAR ZONE IS 15% OF THE ROOF AREA.

A PROJECT MAY USE LIVING ROOF AS AN ALTERNATIVE MEANS OF MEETING SOME OR ALL OF THE BETTER ROOF'S SOLAR REQUIREMENTS FOR ANY BUILDING THAT INCLUDES THE ABOVE CRITERIA, WHEN ANY NEW DEVELOPMENT OR REDEVELOPMENT PROJECT IS SUBJECT TO THE SAN FRANCISCO STORMWATER MANAGEMENT ORDINANCE (SMO).

OCCUPIED FLOOR AREA SUMMARY

OCCUPIED FLOOR AREA SUMMARY (1)

COMMUNITY FACILITY	
OCCUPIED FLOOR AREA	5,280 SF
TOTAL	5,280 SF

NOTE:

(1) THE SCHEDULE ABOVE DISPLAYS THE OCCUPIED FLOOR AREA AS DEFINED IN SEC. 102 OF THE SAN FRANCISCO PLANNING CODE:

FLOOR AREA, OCCUPIED, FLOOR AREA DEVOTED TO, OR CAPABLE OF BEING DEVOTED TO, A PRINCIPAL OR CONDITIONAL USE AND ITS ACCESSORY USES. FOR PURPOSES OF COMPUTATION, "OCCUPIED FLOOR AREA" SHALL CONSIST OF THE GROSS FLOOR AREA, AS DEFINED IN THIS CODE, MINUS THE FOLLOWING:

- (A) ACCESSORY PARKING AND LOADING SPACES AND DRIVEWAYS, AND MANEUVERING AREAS INCIDENTAL THERETO;
- (B) EXTERIOR WALLS OF THE BUILDING;
- (C) MECHANICAL EQUIPMENT, APPURTENANCES, AND AREAS NECESSARY TO THE OPERATION OR MAINTENANCE OF THE BUILDING ITSELF, WHEREVER LOCATED IN THE BUILDING;
- (D) RESTROOMS AND SPACE FOR STORAGE AND SERVICES NECESSARY TO THE OPERATION AND MAINTENANCE OF THE BUILDING ITSELF, WHEREVER LOCATED IN THE BUILDING;
- (E) SPACE IN A RETAIL STORE FOR STORE MANAGEMENT, SHOW WINDOWS, AND DRESSING ROOMS, AND FOR INCIDENTAL REPAIRS, PROCESSING, PACKAGING, AND STOCKROOM STORAGE OF MERCHANDISE FOR SALE ON THE PREMISES; AND
- (F) INCIDENTAL STORAGE SPACE FOR THE CONVENIENCE OF TENANTS.

OWNER:



501 Stanyan St
San Francisco CA 94117
p 415.831.2700
e pdinfo@sfgov.org

CLIENT:



368 Connecticut St
San Francisco CA 94117
p 415.786.2427
e friendsofjacksonparks@gmail.com

LANDSCAPE ARCHITECTURE:



2325 3rd street, suite 323
San Francisco CA 94107
p 415.323.0350
e admin@fletcherstudio.com

ARCHITECTURE:

Jackson Liles
ARCHITECTURE

• 2325 Third Street #206
San Francisco, CA 94107
Tel 415.621.1799
www.jacksonliles.com

JACKSON
PLAYGROUND
IMPROVEMENT
PROJECT

1645 17TH STREET
SAN FRANCISCO, CA 94107

50% DESIGN
DEVELOPMENT

ISSUANCE RECORD	
DATE	DESCRIPTION
05.23.25	50% DD

REVISION RECORD		
REV	DATE	DESCRIPTION

DATE	NO.	DRAWN	CHD
05/23/25			

DRAWING TITLE:

CODE SUMMARY

SHEET NO:

A_0.2b

EXIT REQUIREMENTS

BUILDING LEVELS		EXITS REQUIRED	EXITS PROVIDED		
EXISTING CLUBHOUSE		2	2		
CLUBHOUSE ADDITION		2	2		

BUILDING LEVELS	ROOM NAME	OVERALL DIAGONAL	REQUIRED SEPAR. DIST. (1/3 DIAG.)	PROVIDED SEPAR. DIST.
EXISTING CLUBHOUSE		96' - 0"	32' - 0"	48' - 9"
CLUBHOUSE ADDITION		68' - 0"	22' - 8"	52' - 0"

EXIT DOOR CAPACITY SCHEDULE

DOOR NUMBER	OCCUPANTS SERVED	LOAD FACTOR	MIN. REQ'D WIDTH	PROPOSED CLEAR WIDTH	MAX. CAPACITY
101A	16	0.15"	32.00"	68.00"	453
105A	1	0.15"	32.00"	34.25"	228
109A	3	0.15"	32.00"	34.00"	226
110A	4	0.15"	32.00"	34.00"	226
111A	3	0.15"	32.00"	34.00"	226
112A	1	0.15"	32.00"	34.25"	228
113A	1	0.15"	32.00"	34.25"	228
114A	86	0.15"	32.00"		
115A	2	0.15"	32.00"	34.00"	226
116A	1	0.15"	32.00"	34.25"	228
119A	1	0.15"	32.00"	34.25"	228
200A	54	0.15"	32.00"	68.50"	456
200B	50	0.15"	32.00"	68.50"	456
201C	18	0.15"	32.00"	68.00"	453
201D	36	0.15"	32.00"	68.00"	453
202B	21	0.15"	32.00"	34.00"	226
203B	3	0.15"	32.00"	34.00"	226
204A	1	0.15"	32.00"	34.25"	228

OCCUPANCY CALCULATIONS


ROOM NO.	ROOM	OCCUPANCY TYPE	FUNCTION OF SPACE	AREA	OCC LOAD FACTOR	GROSS/ NET	TOTAL OCC	NO. OF EXITS REQD
100	WEST VESTIBULE	B	ASS. W/O FIXED SEATS, UNC.	152 SF	15	NET	11	1
101	COMMUNITY ROOM	A-3	ASS. W/O FIXED SEATS, UNC.	1,598 SF	15	NET	107	2
102	STAGE	A-3	STAGES AND PLATFORMS	390 SF	15	NET	26	1
105	JAN	U	ACCESSORY STORAGE AREAS	42 SF	300	GROSS	1	1
106	SOUTH VESTIBULE	B	ASS. W/O FIXED SEATS, UNC.	211 SF	15	NET	15	1
109	ADMIN OFF	B	BUSINESS AREAS	330 SF	150	GROSS	3	1
110	ADMIN OFF	B	BUSINESS AREAS	120 SF	150	GROSS	1	1
111	ADMIN OFF	B	BUSINESS AREAS	204 SF	150	GROSS	2	1
112	ELEC	U	MECHANICAL EQUIPMENT ROOM	162 SF	300	GROSS	1	1
113	STOR	B	ACCESSORY STORAGE AREAS	57 SF	300	GROSS	1	1
114	NORTH VESTIBULE	A-3	ASS. W/O FIXED SEATS, UNC.	154 SF	15	NET	11	1
115	BREAK RM	B	KITCHENS, COMMERCIAL	209 SF	200	GROSS	2	1
116	STOR	U	ACCESSORY STORAGE AREAS	82 SF	300	GROSS	1	1
119	HEAT PUMP	U	MECHANICAL EQUIPMENT ROOM	33 SF	300	GROSS	1	1
200	CLUBHOUSE HUB	B	ASS. W/O FIXED SEATS, UNC.	694 SF	15	NET	47	1
201	MULTI-PURPOSE 1	B	ASS. W/O FIXED SEATS, UNC.	530 SF	15	NET	36	1
202	MULTI-PURPOSE 2	B	ASS. W/O FIXED SEATS, UNC.	312 SF	15	NET	21	1
203	OPS AND REC OFF	B	BUSINESS AREAS	199 SF	150	GROSS	2	1
204	STOR	U	ACCESSORY STORAGE AREAS	26 SF	300	GROSS	1	1
LEVEL 1 TOTAL							290	

NOTE:

FUNCTIONS OF SPACE AND OCCUPIED LOAD FACTORS PER TABLE 1004.5.

ACC. STORAGE = ACCESSORY STORAGE AREAS, MECHANICAL EQUIPMENT ROOM

** ASS. W/O FIXED SEATS, UNC. = ASSEMBLY WITHOUT FIXED SEATS, UNCONCENTRATED (TABLES AND CHAIRS)

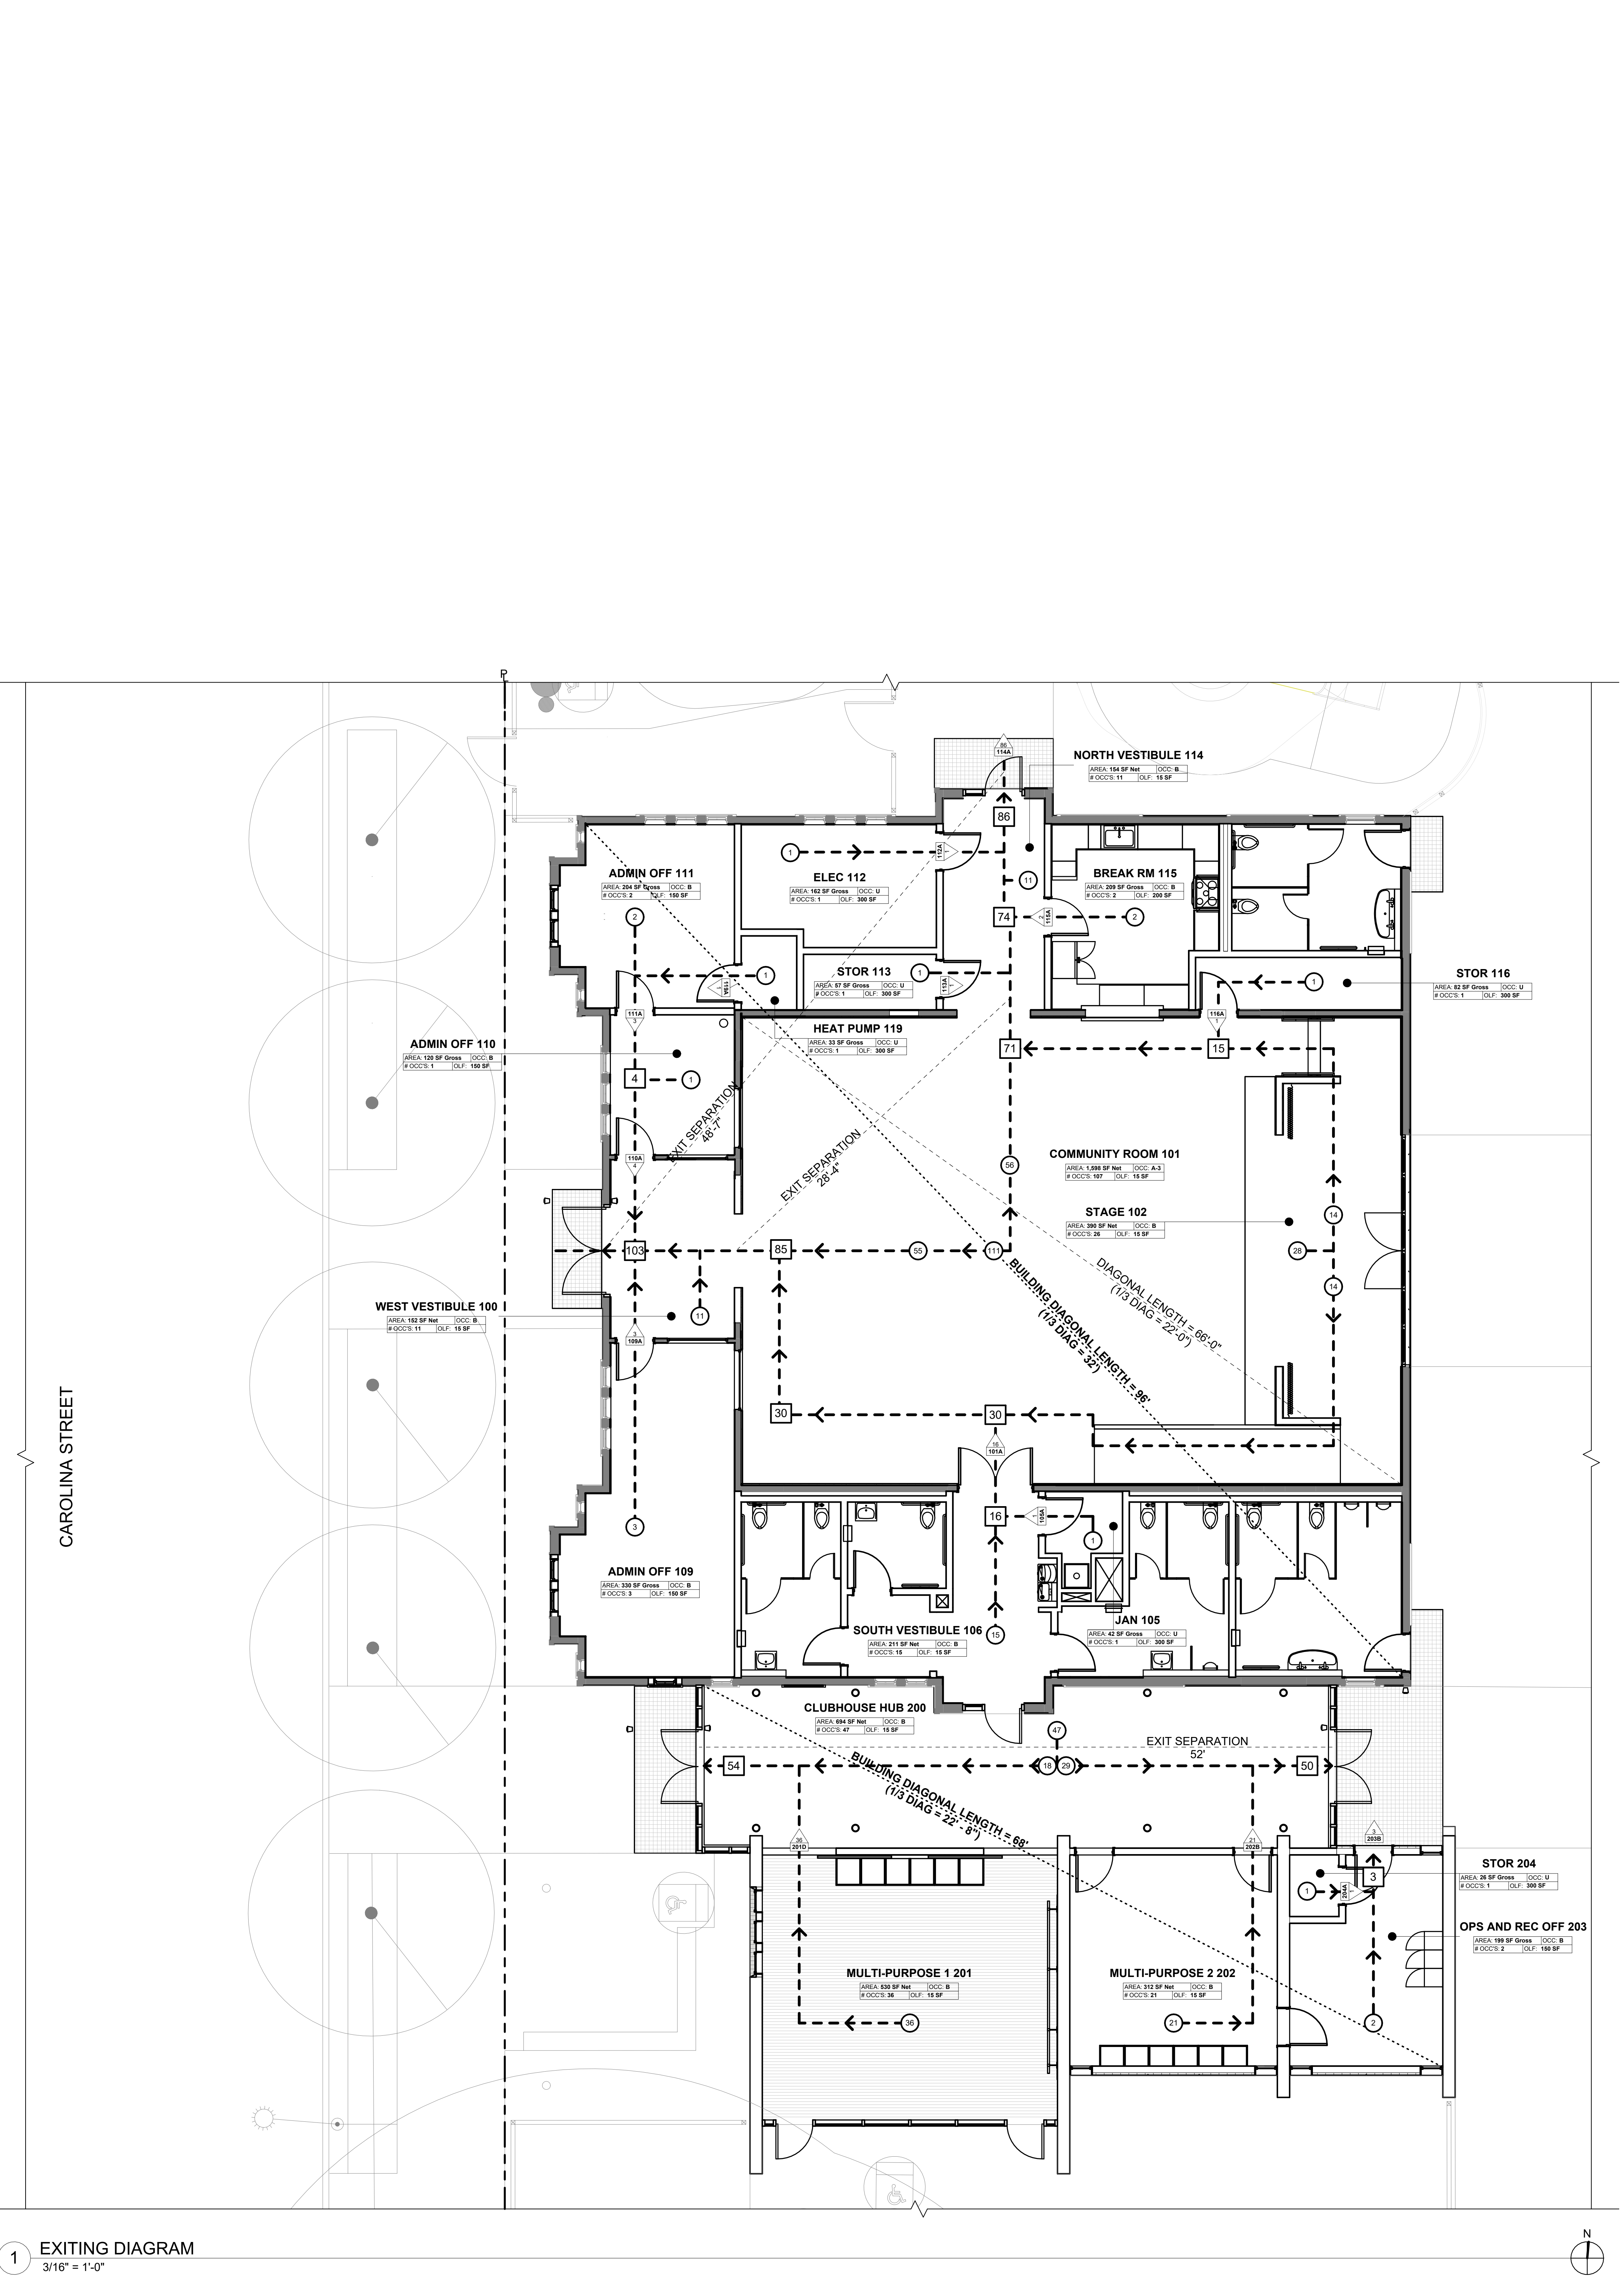

OWNER:



501 Stryker St
San Francisco CA 94117
p 415.831.2700
e pdm@sf.gov

CLIENT:



368 Connecticut St
San Francisco CA 94117
p 415.786.2427
e friends@jacksonhills@gmail.com

LANDSCAPE ARCHITECTURE:



2325 3rd street, suite 323
San Francisco CA 94107
p 415.323.6850
e admin@fletcherstudio.com

ARCHITECTURE:



2325 Third Street #206
San Francisco, CA 94107
Tel 415.621.1799
www.jacksonliles.com

JACKSON PLAYGROUND IMPROVEMENT PROJECT

1645 17TH STREET
SAN FRANCISCO, CA 94107

50% DESIGN DEVELOPMENT

ISSUANCE RECORD

DATE	DESCRIPTION
05.23.25	50% DD

REVISION RECORD

REV	DATE	DESCRIPTION
-----	------	-------------

LEGEND

----- DIAGONAL LENGTH OF ROOM OR SPACE

----- EXIT DISTANCE

1-HR RATING

2-HR RATING

DETECTABLE WARNING SURFACE

NOTES:

1. REFER TO A.0.6a FOR ACCESSIBILITY DETAILS


2. REFER TO FLOOR PLAN FOR SHEET NOTES

KEY PLAN LEGEND

1" = 100'-0"

RELOCATED LOCATION OF CLUBHOUSE & ADDITION

COPYRIGHT © 2025 JACKSON LILES ARCHITECTURE - ALL RIGHTS RESERVED

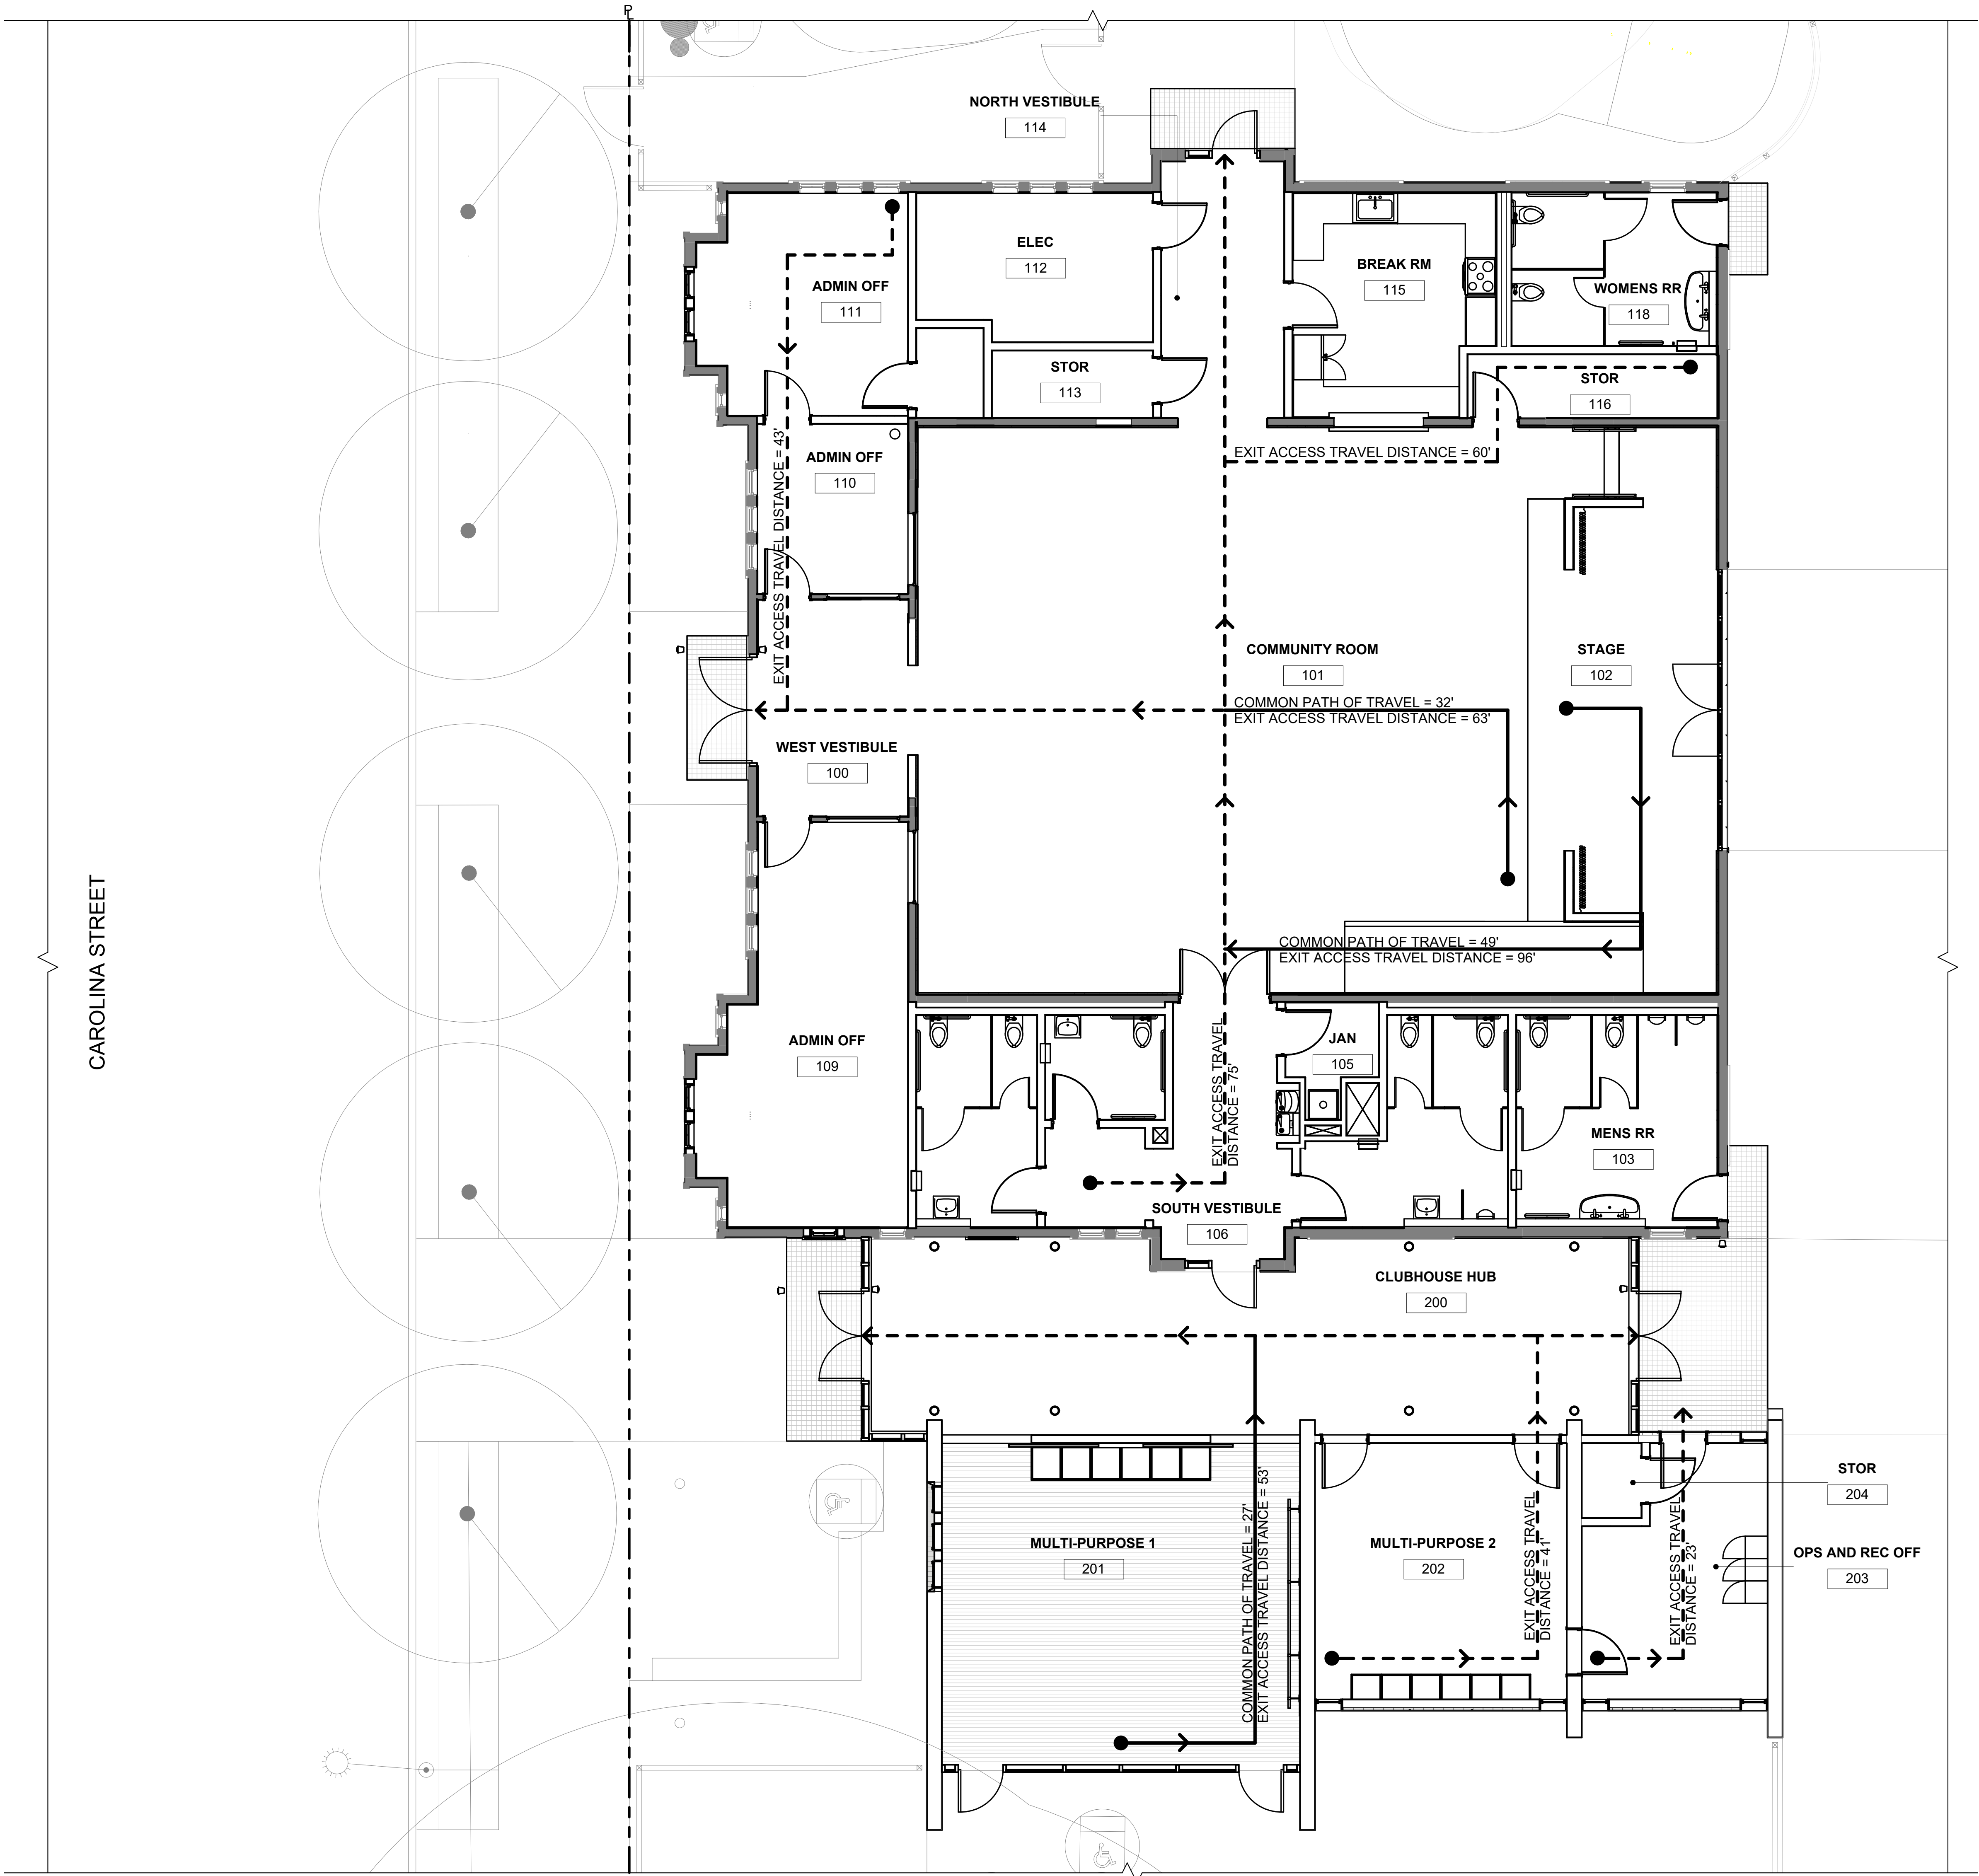


1 EXITING PATH OF TRAVEL
3/16" = 1'-0"

LEGEND

- EXIT ACCESS TRAVEL PATH TO EXIT
— COMMON EXIT ACCESS TRAVEL PATH TO EXIT

 DETECTABLE WARNING SURFACE

- NOTES:**
1. REFER TO **A_0.6a** FOR ACCESSIBILITY DETAILS
2. REFER TO FLOOR PLAN FOR SHEET NOTES

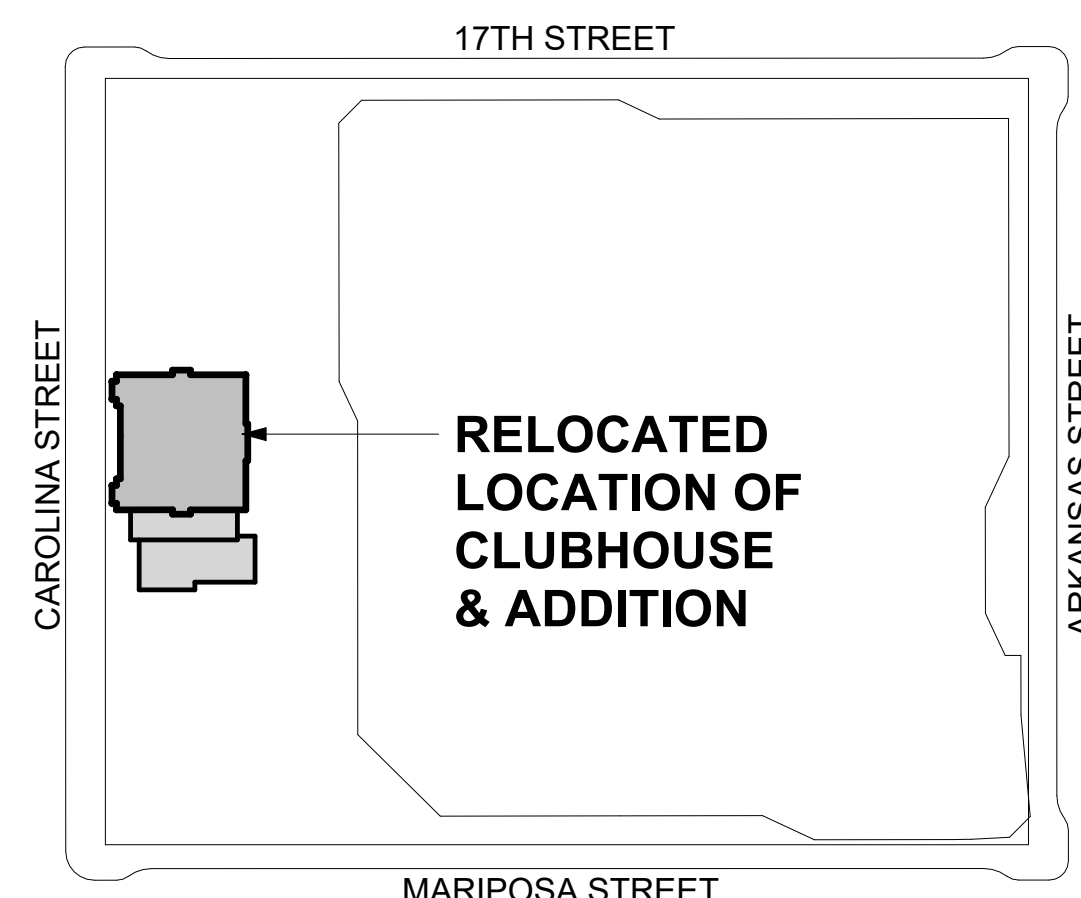

KEY PLAN LEGEND
1" = 100'-0"

OWNER:



501 Stanyan St.
San Francisco CA 94117
p 415.831.2700
e pdinfo@sfgov.org

CLIENT:



368 Connecticut St.
San Francisco CA 94107
p 415.786.2427
e friendsofjacksonpark@gmail.com

LANDSCAPE ARCHITECTURE:



2325 3rd street, suite 323
San Francisco CA 94107
p 415.323.6850
e admin@fletcherstudio.com

ARCHITECTURE:

Jackson Liles
ARCHITECTURE

• 2325 Third Street, #206
San Francisco, CA 94107
Tel: 415.621.1799
www.jacksonliles.com

JACKSON PLAYGROUND IMPROVEMENT PROJECT

1645 17TH STREET
SAN FRANCISCO, CA 94107

50% DESIGN DEVELOPMENT

ISSUANCE RECORD	
DATE	DESCRIPTION
05.23.25	50% DD

REVISION RECORD		
REV	DATE	DESCRIPTION


DATE	NO.	DRAWN	CHD
05/23/25			

DRAWING TITLE:

**EXITING PATH
OF TRAVEL -
LEVEL 1**

SHEET NO:

A_0.3b

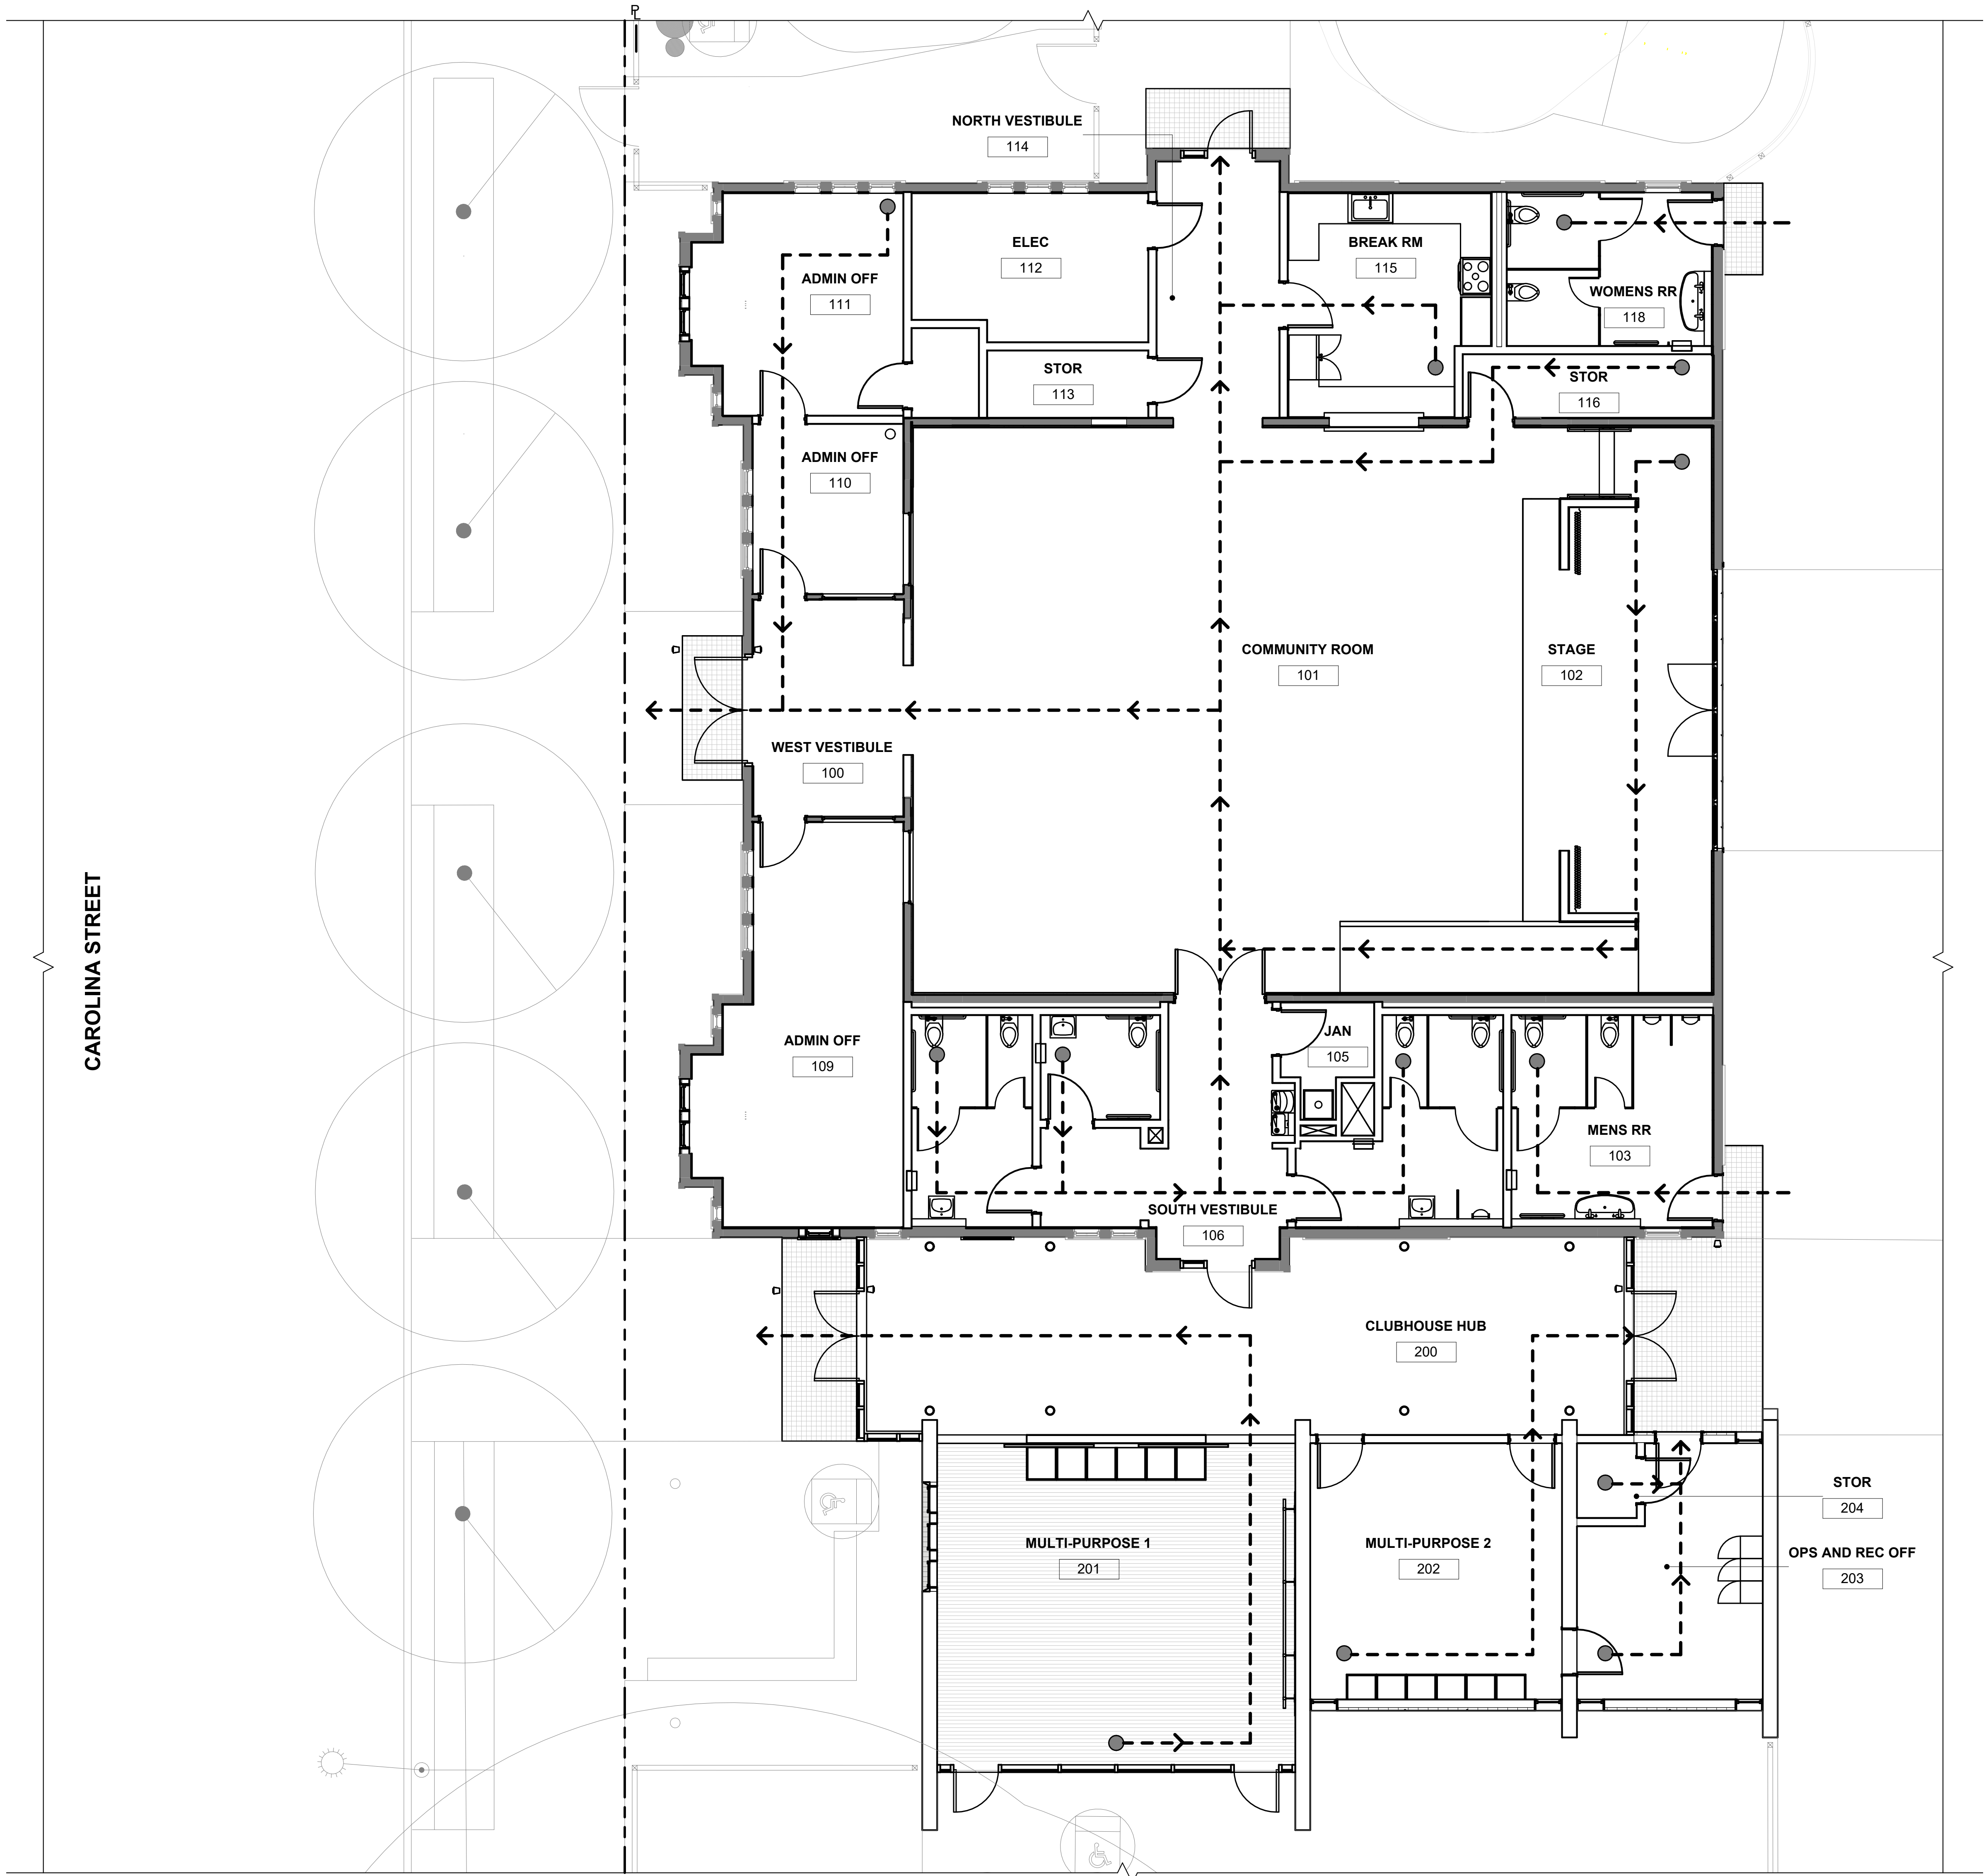


1 ACCESSIBLE PATH OF TRAVEL - LEVEL 1
3/16" = 1'-0"

LEGEND

- - - - - - ACCESSIBLE PATH OF TRAVEL TO EXIT
- 1-HR RATING
- 2-HR RATING
- DETECTABLE WARNING SURFACE

- NOTES:**
- REFER TO A_0.6a FOR ACCESSIBILITY DETAILS
 - REFER TO FLOOR PLAN FOR SHEET NOTES

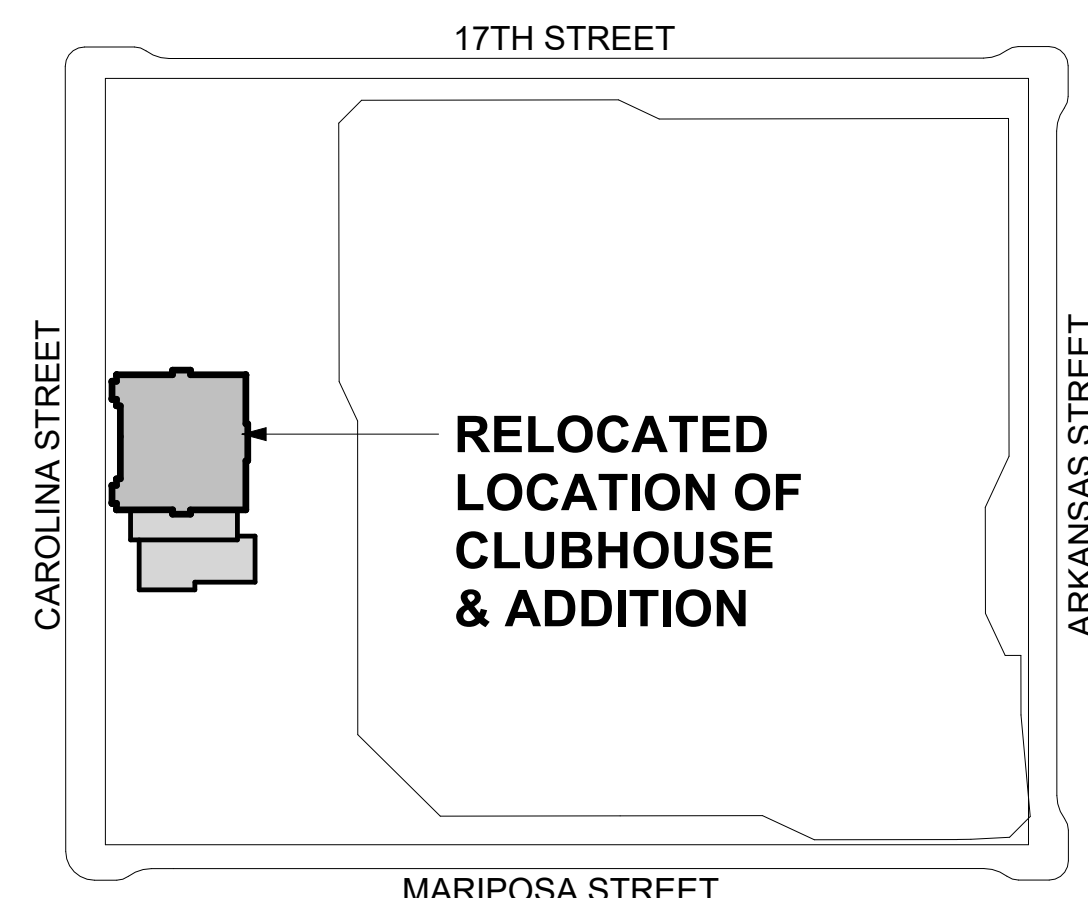

KEY PLAN LEGEND
1" = 100'-0"

OWNER:



501 Stanley St.
San Francisco, CA 94117
p 415.831.2700
e pdm@sf.gov

CLIENT:



368 Connecticut St.
San Francisco, CA 94107
p 415.786.2427
e friends@jacksonhills@gmail.com

LANDSCAPE ARCHITECTURE:



2325 3rd street, suite 323
San Francisco, CA 94107
p 415.323.6850
e admin@fletcherstudio.com

ARCHITECTURE:

Jackson Liles
ARCHITECTURE

2325 Third Street #206
San Francisco, CA 94107
Tel 415.621.1799
www.jacksonliles.com

JACKSON PLAYGROUND IMPROVEMENT PROJECT

1645 17TH STREET
SAN FRANCISCO, CA 94107

50% DESIGN DEVELOPMENT

ISSUANCE RECORD	
DATE	DESCRIPTION
05.23.25	50% DD

REVISION RECORD		
REV	DATE	DESCRIPTION

DATE	NO.	DRAWN	CHD
05/23/25			

DRAWING TITLE:

**ACCESSIBLE
PATH OF TRAVEL
- LEVEL 1**

SHEET NO:

A_0.3c

ABBREVIATIONS

ADDL	ADDITIONAL	MET	METAL
ADJ	ADJUSTABLE	MFR	MANUFACTURER
AFF	ABOVE FLOOR FINISH	MIN	MINIMUM
AGGR	AGGREGATE	MIR	MIRROR
ALT	ALTERNATE	MISC	MISCELLANEOUS
ALUM	ALUMINUM	MP	MOP SINK
APPL	APPLICATION	MTD	MOUNTED
APPROX	APPROXIMATE	MTG	MOUNTING
ARCH	ARCHITECTURAL	MTL	METAL
ASPH	ASPHALT	#	NUMBER
BD	BOARD	N	NORTH
BLDG	BUILDING	(N)	NEW
BLK	BLOCK	NA	NOT APPLICABLE
BLKG	BLOCKING	NIC	NOT IN CONTRACT
BM	BEAM	NO	NUMBER
BOT	BOTTOM	NOM	NOMINAL
BP	BUILDING PAPER	NR	NON-RATED
BUR	BUILT-UP-ROOFING	NTS	NOT TO SCALE
CL	CENTERLINE	OA	OVERALL
CL	CONDUIT	OC	ON CENTER
CAB	CABINET	OD	OUTSIDE DIAMETER
CB	CATCH BASIN	OFCl	OWNER FURNISHED,
CEM	CEMENT	OFOI	CONTRACTOR INSTALLED
CEM PLAS	CEMENT PLASTER	OF	OWNER INSTALLED
CER	CERAMIC	OF	OVERFLOW
CER TILE	CERAMIC TILE	OH	OPPOSITE HAND
CFLASH	COUNTERFLASHING	OPNG	OPENING
CJ	CONTROL JOINT	OPP	OPPOSITE
C L	CHAIN LINK	OJ	OVER
CLR	CLEAR	PDF	POWDER DRIVEN FASTENER
CLG	CEILING	PERF	PERFORATED
CO	CLEAN OUT	PERIM	PERIMETER
COL	COLUMN	PERM	PERMANENT
CONC	CONCRETE	PERP	PERPENDICULAR
CONT	CONTINUOUS	PL	PROPERTY LINE, PLATE
CUST	CUSTOM	PLSC	PLASTIC
CTE	CONNECT TO EXISTING	PLAM	PLASTIC LAMINATE
CTR	CENTER	PLBG	PLUMBING
CTSK	COUNTERSINK	PLAS	PLASTER
CW	COLD WATER	PLYWD	PLYWOOD
Ø	DIAMETER	PML	PANEL
DBL	DOUBLE	PR	PAIR
DEMO	DEMOLISH	PREFAB	PREFABRICATED
DEPT	DEPARTMENT	PRKG	PARKING
DET	DETAIL	PROJ	PROJECT
DIA	DIAMETER	PROP	PROPERTY
DIAG	DIAGONAL	PSF	POUNDS PER SQUARE FOOT
DIM	DIMENSION	PSI	POUNDS PER SQUARE INCH
DIST	DISTANCE	PT	PRESSURE TREATED, POINT
DF	DRINKING FOUNTAIN	PTD	PAINTED
DN	DOWN	PTH	PAPER TOWEL HOLDER
DTL	DETAIL	PTN	PARTITION
DWG	DRAWING	PWR	POWER
E	EAST	QTR	QUARTER
(E)	EXISTING	QTY	QUANTITY
EA	EACH	R	RISER
ELEC	ELECTRICAL	RAD	RADIUS
EL	ELEVATION	RCP	REFLECTED CEILING PLAN
EMERG	EMERGENCY	RD	ROOF DRAIN
ENCL	ENCLOSURE	REF	REFERENCE
EQ	EQUAL	REFR	REFRIGERATOR
EQUIP	EQUIPMENT	REINF	REINFORCE, (D),(ING),(MENT)
EQUIV	EQUIVALENT	REQD	REQUIRED
EXH	EXHAUST	RESIL	RESILIENT
EXP EXPJT	EXPANSION , EXPANSION JOINT	REV	REVISION
EXT	EXTERIOR	RM	ROOM
CO	FLOOR CLEAN OUT	RN	REFERENCE NORTH
FD	FLOOR DRAIN	RND	ROUND
FDN	FOUNDATION	RO	ROUGH OPENING
FIRE	FIRE EXTINGUISHER	RPG	ROOFING
FEC	FIRE EXTINGUISHER CABINET	RWL	RAIN WATER LEADER
FF	FINISH FLOOR	S	SOUTH
FHMS	FLAT HEAD METAL SCREW	SCD	SEE CIVIL DRAWINGS
FHWS	FLAT HEAD WOOD SCREW	SCHED	SCHEDULE
FIN	FINISH	SD	SOAP DISPENSER, STORM DRAIN
FL	FLEXIBLE	SECT	SECTION
FLR	FLOOR	SED	SEE ELECTRICAL DWGS
FLRG	FLOORING	SEP	SEPARATION OR SEPARATE
FLSHG	FLASHING	SF	SQUARE FOOT/FEET
FLUOR	FLUORESCENT	SHT	SHEET
FO	FACE OF CONCRETE	SIM	SIMILAR
FOF	FACE OF FINISH	SMD	SEE MECHANICAL DWGS
FOS	FACE OF STUD	SNR	SANITARY NAPKIN RECEPTACLE
FOW	FACE OF WALL	SPEC	SPECIFICATIONS
FIREPROF	FIREPROOF	SPKLR	SPRINKLER
FR	FIRE RATED	SQ	SQUARE
FRP	FIBERGLASS REINFORCED PANELS	SQFT	SQUARE FOOT
FS	FLOOR SINK	SQIN	SQUARE INCH
FASTN	FASTEN	SSD	SEE STRUCTURAL DWGS
FT	FOOT/FEET	SSTL	STAINLESS STEEL
FTG	FOOTING	ST	STREET
FURRR	FURRING	STD	STANDARD
G	GAS	STGRD	STAGGERED
GA	GAUGE	STL	STEEL
GALV	GALVANIZED	STOR	STORAGE
GB	GRAB BAR	STRUCT	STRUCTURAL
GC	GENERAL CONTRACTOR	SUSP	SUSPENDED
GL	GLASS	SWR	SEWER
GLB	GLUE LAMINATED BEAM	SYM	SYMMETRICAL
GLZ	GLAZING	T	TREAD
GSM	GALAVIZED SHEET METAL	T&G	TONGUE AND GROOVE
GWB	GYP SUM WALL BOARD	TEL	TELEPHONE
GYP	GYP SUM	TEMP	TEMPERED
GYP BD	GYP SUM BOARD	TOC	TOP OF CURB
HB	HOSE BIB	TOP	TOP OF PAVEMENT
HC	HOLLOW CORE	TOW	TOP OF WALL
HD	HEAD	TPH	TOILET PAPER HOLDER
HDWD	HARDWOOD	TYP	TYPICAL
HDWE	HARDWARE	UG	UNDERGROUND
HM	HOLLOW METAL	UL	UNDERWRITERS LABORATORY
HORIZ	HORIZONTAL	UON	UNLESS OTHERWISE NOTED
HORIZ	HORIZONTAL	VERT	VERTICAL
HR	HOUR	VG	VERTICAL GRAIN
HT	HEIGHT	VIF	VERIFY IN FIELD
HVAC	HEATING VENTILATION & AIR CONDITIONING	VTR	VENT THRU ROOF
HW	HOT WATER	W	WEST
ID	INSIDE DIAMETER	W/ W/O	WITH, WITHOUT
INCAND	INCANDESCENT	WD	WOOD
INCL	INCLUDE, INCLUDING	WGT	WEIGHT
INFO	INFORMATION	WH	WATER HEATER
INSUL	INSULATION	WINDW	WINDOW
INT	INTERIOR	WP	WATERPROOF
JAN	JANITOR	WR	WATER RESISTANT
JNT	JOINT	WS	WOOD SCREW
JST	JOIST	WSHR	WASHER
KIT	KITCHEN	WTR	WATER
L	LENGTH		
LAV	LAVATORY		
LB	POUND		
LF	LINEAR FOOT		
LONGIT	LONGITUDINAL		
	LONGITUDE		
LIN	LINEAR		
LT	LTGLIGHT, LIGHTING		
MAINT	MAINTENANCE		
MAX	MAXIMUM		
MECH	MECHANICAL		
MEMB	MEMBRANE		

FLOOR TYPE LEGEND

CLUBHOUSE	
SEE FINISH SCHEDULE FOR FINISH FLOORING SELECTION	
F-01	(N) FINISHED FLOOR ON (E) STRUCTURE (N) FLOORING (SEE SCHEDULE), PLYWD SHEATHING (SSD), (E) T&G WD FLOORING, (E) WD JOISTS, (N) R-19 BATT INSULATION, (E) WD STRUCT, (N) WD STRUCTURE, SSD
F-02	(N) RAISED STAGE FLOOR ON (E) FLOOR (N) FINISH FLOORING, (N) 1/2" PL,PLYWD, (N) 2 X WD FRAMING, OVER F-01
NEW ADDITION	
F-03	(N) FINISHED FLOOR, GYPCRETE OR SIMILAR, PLYWOOD (SSD), T.JTS, BATT INSULATION, WOOD FRAMING

CEILING TYPE LEGEND

CLUBHOUSE	
CL-G-01 "XX-XX"	(N) GYP CEILING 4" WD STUD, 5/8" GYP BD
CL-G-02 "XX-XX"	(N) GYP CEILING AT (E) STRUCT (E) STRUCTURE, 3.5" HAT CHANNEL, 5/8" GYP BD
ACT-1 "XX-XX"	(N) ACT CEILING 2" X 2" SUSPENDED ACOUSTIC CEILING TILE SYSTEM
ACT-2 "XX-XX"	(N) ACT CEILING WASHABLE 2" X 2" ACOUSTIC CEILING TILE SYSTEM WITH WASHABLE TILES
NEW ADDITION	
CL-G-03 "XX-XX"	(N) GYP CEILING WD FRAMING, 5/8" GYP BD

WALL TYPE LEGEND

CLUBHOUSE	
EXTERIOR	
E-01	(E) EXTERIOR WD STUD WALL W/ SHEATHING (E) WD SIDING, (E) WD STUDS TO REMAIN - PROVIDE STUDS PROVIDE (N) STRUCTURE AS REQD, (N) R-19 BATT INSUL, (N) PLYWD SHEATHING, (N) 5/8" GWB
E-02	(E) EXTERIOR WD STUD WALL (E) WD SIDING, 2X6 WD STUDS - PROVIDE (N) STRUCTURE AS REQD, (N) R-19 BATT INSUL, (N) 5/8" GWB
E-11	(N) EXTERIOR INFILL WD STUD WALL SALVAGE AND REUSE WD SHIP LAP SIDING TO MATCH EXISTING SIDING, 2X6 WD STUD 2X6, R-19 BATT INSUL, 5/8" GWB
NEW ADDITION	
EXTERIOR WALLS	
E-11	(N) CONCRETE WALL CAST-IN-PLACE BOARD FORM CONC WALL, THICKNESS VARIES, SSD
E-12	(N) WD STUD WALL 6" CONC CURB, 5/8" GWB, 6" WD STUD, 1/2" PLYWD SHEATHING, WATER AIR VAPOR BARRIER, CONTINUOUS INSULATION, MTL PANEL CLADDING
NOTE: SEE A_0.9 FOR STOREFRONT WALLS	
INTERIOR	
I-01	(E) WD STUD WALL W/ SHEATHING (N) 5/8" GWB, (N) PLYWD SHEATHING (SSD), (E) WD STUDS PROVIDE (N) STRUCTURE AS REQD, (N) SOUND BATT INSUL, (N) 1/2" PLYWD SHEATHING, (N) 5/8" GWB SSD FOR SHEAR WALL LOCATIONS
I-02	(E) WD STUD WALL (N) 5/8" GWB, (E) WD STUDS TO REMAIN - PROVIDE (N) STRUCTURE AS REQD, (N) SOUND BATT INSULATION, (N) 5/8" GWB
I-11	(N) WD STUD WALL W/ SHEATHING 5/8" GWB, PLYWD SHEATHING, WD STUDS, SOUND BATT INSULATION, PLYWD SHEATHING, 5/8" GWB, SSD FOR SHEAR WALL LOCATIONS
I-12	(N) WD STUD WALL 5/8" GWB, WD STUDS, SOUND BATT INSULATION, PLYWD SHEATHING, 5/8" GWB
I-13	(N) 4" WD STUD WALL 5/8" GWB, 4" WD STUD, SOUND BATT INSULATION, 5/8" GWB
I-14	(N) WD STUD PLUMBING WALL 5/8" GWB, WD STUDS, 4" AIR SPACE, WD STUDS, 5/8" GWB
I-15	(N) WD STUD FURRED PLUMBING WALL WD STUDS, 5/8" GWB
INTERIOR WALLS	
I-15	CONCRETE WALL WITH GWB ABOVE LOWER WALL COMPOSITION: CAST-IN-PLACE CONC WALL, THICKNESS VARIES, SSD UPPER WALL COMPOSITION: 5/8" GWB, PLYWD, 2X6 WOOD STUD, 5/8" GWB
I-16	(N) WD STUD WALL 5/8" GWB, 5/8" PLYWD, 6" WOOD STUD, 5/8" PLYWD, 5/8" GWB SSD FOR SHEAR WALL LOCATIONS

SYMBOLS

	INTERIOR ELEVATION
	EXTERIOR ELEVATION
	ENLARGED PLAN
	DETAIL
	SECTION
	SHEET NOTE
	BID ALTERNATE ITEM
	ROOM NAME AND NUMBER
	DOOR TAG
	WALL PARTITION TYPE
	ELEVATION MARK
	REVISION NUMBER
	FINISH FLOOR TRANSITION
	NEW DOOR-REFER TO DOOR LEGEND
	NEW DOUBLE DOOR-REFER TO DOOR LEGEND
	NEW WINDOW

CLUBHOUSE	
R-01	(N) ROOF ON (E) STRUCTURE - SHINGLES (N) ASPHALT SHINGLES, (N) VAPOR BARRIER, (N) PLYWD SHEATHING, (E) DIAGONAL SHEATHING (SSD), (E) WD STRUCTURE, (N) R-19 BATT INSULATION, (N) GYD BD
R-02	(N) ROOF ON (E) STRUCTURE - MEMBRANE ROOFING (N) 2-PLY SBS ROOFING MEMBRANE, (N) WATERPROOFING MEMBRANE, (N) PLYWD SHEATHING (SSD), (E) DIAGONAL SHEATHING, (E) WD STRUCTURE, (N) R-19 BATT INSULATION, (N) GYD BD
NEW ADDITION	
R-03	(N) ROOF 2-PLY SBS ROOFING MEMBRANE, PLYWD SHEATHING, 2x WD BLOCKING, R-19 BATT INSULATION, PLYWD SHEATHING (SSD), 11 7/8" TJI STRUCTURE

SFFD REQUEST FOR WATER FLOW INFORMATION

San Francisco Fire Department
Plan Check Division/Water Flow Team
49 South Van Ness Ave, Suite 560
San Francisco, CA 94103
Email: WaterFlowSFFD@sfgov.org
Voicemail: (650) 652-3473

Request for Water Flow Information

(For additional information, see Water Flow FAQs at: <https://fd.doc.org/services/plan-check/reater>)

Request Date
02/07/2025

Request ID
67A566B9C3079304C4B857C

Inspection Number
582380

Request is for Fire Flow?
☒ YES ☐ NO

Request is for Sprinkler Design?
☒ YES ☐ NO

Applicant Name
Chase Gasser

Email
CHASE@JACKSONLILES.COM

Phone #
(415) 573-2268

Property Owner paying for the permit?
☒ YES ☐ NO

Owner's Name
SF Park and Rec

Owner's Email
noah.levy@sfgov.org

Owner's Phone #
() - -

Project an ADU or New Development?
☒ YES ☐ NO

Project on Undeveloped or Vacant Land?
☐ YES ☒ NO

Project Address
1645 17TH ST

Project Block and Lot
3981 001

Project Address Unverified
351 Carolina St

Project Block And Lot Unverified

Nearest Cross Street
17TH ST

Second Cross Street
MARIPOSA ST

Street for Water Dept Connection
CAROLINA ST

Occupancy Type
Other

Other Occupancy Type
A-3

Proposed Number of Stories
1

Proposed Height of Building (ft)
24

Special Requests or Instructions
JE Payment - Park and Rec. The proposed project will be located mid-block of Carolina St. Please test the hydrants at the corner of 17th St and Carolina St.

Flow Test Results

Date Forwarded
02/27/2025

Static PSI
90

Flow Data Provided By
Matsubayashi/Hom

Residual PSI
81

Flow Data
☒ FIELD FLOW TEST
☐ RECORDS ANALYSIS

Flow GPM
1280

Gate Page
124

g
Inch Main on
CAROLINA ST

OWNER:



501 Stanyan St
San Francisco CA 94117
p 415.831.2700
e pdm10@sfgov.org

CLIENT:



388 Connecticut St
San Francisco CA 94107
p 415.786.2427
e friends@jacksonhills@gmail.com

LANDSCAPE ARCHITECTURE:



2325 3rd street, suite 323
San Francisco, CA 94107
p 415.323.8850
e admin@fletcherstudio.com

ARCHITECTURE:

Jackson Liles
ARCHITECTURE

• 2325 Third Street, #206
San Francisco, CA 94107
Tel 415.621.1799
www.jacksonliles.com

JACKSON
PLAYGROUND
IMPROVEMENT
PROJECT

1645 17TH STREET
SAN FRANCISCO, CA 94107

50% DESIGN
DEVELOPMENT

ISSUANCE RECORD	
DATE	DESCRIPTION
05.23.25	50% DD

REVISION RECORD

REV	DATE	DESCRIPTION
-----	------	-------------

DATE	NO.	DRAWN	CHD
05/23/25			

DRAWING TITLE:

ABBREVIATIONS,
SYMBOLS & CITY
REFERENCES

SHEET NO:

A_0.4a

OWNER:



501 Stanyan St
San Francisco CA 94117
p 415.831.2700
e pdm10@sf.gov

CLIENT:



368 Connecticut St
San Francisco CA 94107
p 415.786.2427
e friends@jacksonhills@gmail.com

LANDSCAPE ARCHITECTURE:



2325 3rd street, suite 323
San Francisco, CA 94107
e admin@fletcherstudio.com

ARCHITECTURE:

Jackson Liles
ARCHITECTURE

2325 Third Street #326
San Francisco, CA 94107
Tel 415.621.1799
www.jacksonliles.com

JACKSON PLAYGROUND IMPROVEMENT PROJECT

1645 17TH STREET
SAN FRANCISCO, CA 94107

50% DESIGN DEVELOPMENT

ISSUANCE RECORD

DATE	DESCRIPTION
05/23/25	50% DD

REVISION RECORD

REV	DATE	DESCRIPTION
-----	------	-------------

DATE NO. DRAWN CHD
05/23/25

DRAWING TITLE:

SF GREEN
BUILDING GS-6

SHEET NO:

A_0.5a

Form version: May 9, 2023 (For permit applications April 24, 2023 - December 2025)

GS6: San Francisco Green Building Submittal Form for Municipal Projects

INSTRUCTIONS:

- Select one (1) column to the right and check the appropriate box.
 - For each requirement in the column, indicate evidence of fulfillment in the References column.
 - Fill out the project information in the Verification box at the right.
 - Attach LEED Scorecard on separate, subsequent sheet.
 - Submittal shall be a minimum of 24" x 36".
- For supporting resources, visit:
sfenvironment.org/chapter7 and
sf.gov/resource/2022/current-san-francisco-building-codes

**CHECK THE ONE COLUMN
THAT BEST DESCRIBES YOUR PROJECT**

** This form includes the requirements of San Francisco Green Building Code and Environment Code Chapter 7. Major Renovations as defined by Environment Code Chapter 7 also include Major Alterations as defined by SFGBC, where applicable.*

TITLE		SOURCE OF REQUIREMENT	RELATES TO LEED v4.1 CREDIT	DESCRIPTION OF REQUIREMENT	MUNICIPAL PROJECT			REFERENCES	VERIFICATION	
					☒ NEW CONSTRUCTION & MAJOR RENOVATION*	☐ COMMERCIAL INTERIORS	☐ SMALL PROJECTS			
					PROJECT GROSS FLOOR AREA:			DRAWING OR SPECIFICATION NUMBER (If not applicable, indicate 'N/A').	JACKSON PARK CLUBHOUSE PROJECT NAME 3981/001 BLOCK/LOT 17TH & ARKANSAS STREET SAN FRANCISCO, CA 94107 ADDRESS A-3 PRIMARY OCCUPANCY 6,600 SF PROJECT GROSS FLOOR AREA	
					10,000 sq.ft. or greater GOLD (60+) LEED BD+C	10,000 sq.ft. or greater GOLD (60+) LEED ID+C	less than 10,000 sq.ft. or any not meeting LEED prerequisites n/r			
GREEN BUILDING RATING SYSTEMS	Required LEED Certification Level	Env Code 704(a)		Project is required to achieve sustainability certification listed at right.						
	LEED Point Adjustment for Retention/Demolition of Historic Features/Building	SFGBC 5.104		Enter any applicable point adjustments in box at right.						
	LEED Points Shown on Current Scorecard			Enter current expected LEED score in box at right.						
	LEED Scorecard Submittals	Env Code 704(a)		For projects ≥10,000 sq.ft., submit LEED Scorecard to Municipal Green Building Task Force at 100% Conceptual Design, Schematic Design, Design Development, Construction Documents, and As-Built. For projects <10,000 sq.ft., submit LEED Scorecard to Municipal Green Building Task Force at 100% Conceptual Design and As-Built. LEED Online is an acceptable means of submittal.	•	•	•			
ENERGY OPTIMIZATION	Better Roofs	CA Energy Code 140.10(a-b) SFGBC 5.201.1.2	EA2c (or various)	Photovoltaics and battery energy storage systems are prescriptively required for common nonresidential occupancies per CA Energy Code 140.10(a-b) and prescriptively required for multifamily per 170.2(f-g). If SFPUC Stormwater Requirements apply, each square foot of living roof contributing to Stormwater Management Ordinance compliance may reduce the Solar Access Roof Area by 1 sq.ft.	•	n/r	if new construction ≥2,000 sq.ft.			
	Commissioning (Cx)	Env Code 704(b)(2) OR CALGreen 5.410.2-5.410.4.5.1	EAp1 EAc1	For projects ≥10,000 sq.ft., comply with LEED Cx requirements – OPR, BOD, systems testing, operations manual, and Enhanced and Monitoring-Based Commissioning. For projects <10,000 sq.ft. and all new equipment in alterations & additions, comply with 5.410.2-5.410.4.5.1 – test, adjust, and balance (TAB) all equipment.	LEED EA p1, LEED EA c1 (3+ pts)	LEED EA p1, LEED EA c1 (4+ pts)	5.410.2 - 5.410.4.5.1			
	All-Electric Building	Env Code 704(b)(3) and (4)		New construction and major renovation projects shall be all-electric. In alterations of any size, newly installed equipment shall be all-electric. Exceptions when necessary are available for processes separate from building systems such as vehicle fueling, existing equipment outside project scope, or fossil fuel-based emergency backup generation.	•	any newly installed equipment	any newly installed equipment			
	Electrification of Existing Building Systems	Env Code 704(b)(4)		When gas-using equipment/system is removed, it shall be replaced with electric equipment/systems. In alterations of any size, newly installed equipment shall be all-electric. Any upgraded electric service infrastructure shall be sufficient to accommodate the new equipment and future replacement and electrification of remaining gas-using equipment.	•	•	•			
CLEAN TRANSPORT	Energy Resilience	Env Code 704(b)(5) CA Energy Code, SFGBC 5.201	EA c5	New construction and major renovation of Critical Community Institutions (public safety facilities, health clinics, community centers, libraries, & emergency management facilities) shall install battery storage and photovoltaics sufficient to supply Tier 1 Emergency Loads and functions. All other new construction and major renovation projects that include both HVAC system replacement and electrical system upgrade shall install battery storage and photovoltaics sufficient to supply Tier 1 Emergency Loads and functions, OR be designed to achieve annual site zero net energy, OR achieve a design EUI 50% better than the national median site EUI, OR for a building with process loads that are at least 50% of the building's total energy use, exceed requirements of ASHRAE 90.1-2019 by 10%.	•	n/r	if new construction			
	Wiring for EV Charging	CalGreen 5.103.3 and 5.106.5 (all sections) SFGBC Table 5.106.5.3.1	LT6b	Construct all new off-street parking spaces for passenger vehicles and trucks with dimensions capable of installing EVSE (SFGBC 5.106.5.3). Install raceway capable of supporting future Level 2 EVSE (min 40A 208/240VAC) terminating close to the proposed EV charger location and install Level 2 EVSE. See SFGBC Table 5.106.5.3.1 for minimum quantities. (Note: Admin Code 4.10-1 requires 100% of purchases and leases of light-duty vehicles for municipal use to be ZEV.) Install service capacity and panelboards with sufficient space. Electrical load calculations shall demonstrate the electric system, including any on-site distribution transformers, has sufficient capacity to simultaneously charge all required circuits at the full specified amperage. If the number of receptacles or EVSE installed is greater than the minimum required, Automated Load Management Systems may be used if the ALMS has capacity to deliver 3.3kW simultaneously to each EVCS, provided the total capacity dedicated to EV charging is no less than the minimum required to support the minimum EV Capable, EV Ready, and EVSE spaces combined. Construct all off-street light-duty vehicle parking spaces with dimensions capable of installing EVSE.	new construction, or (per SFGBC) major alteration ≥25k sq ft	n/r	if new construction			
RESPONSIBLE PRODUCTION & CONSUMPTION	Bicycle Parking	CALGreen 5.106.4 Planning Code 155.1-3	BD+C: LT6f/ ID+C: LT6d	Provide short- and long-term bike parking equal to 5% of motorized vehicle parking, or meet SF Planning Code sec.155.1-3, whichever is greater.	•	•	5.106.4			
	Waste Prevention	Env Code 704(c)(1) & 1402 SF Building Code 13B CalGreen 5.405.1.1	BD+C: MRc1, MRc5 ID+C: MRc2, MRc6	Minimize mixed debris by source-separating for reuse or recycling: concrete, metal, clean solid wood, clean and unpainted drywall, and carpet and carpet padding (at minimum). 100% of mixed debris shall be taken by a Permitted Transporter to a Registered Facility for recycling and recovery. Complete Material Reduction and Recovery Plan and demonstrate minimum 65% recovery rate. For information, contact debrisrecovery@sfgov.org or 415-355-3799. Tenant improvements ≥10,000 sq.ft. shall generate less than 10 lbs/sq.ft. of waste from construction, deconstruction, and demolition activities. (New construction and renovations are encouraged to target <15 lbs/sq. ft.)	•	•	•			
	Material Reuse	Env Code 704(c)(2)		Before buying new furniture, fixtures, or equipment, the project team shall check the Virtual Warehouse for available items that meet their needs: sfenvironment.org/virtualwarehouse.	•	•	•			
	Recycling by Occupants	Env Code 704(c)(3) CALGreen 5.410.1	MRp1	Provide adequate space and access for storage, collection and loading of compostable, recyclable and landfill materials. For more info see Adequate Refuse Space Design Guide and calculator at: sfenvironment.org/refusecalculator	•	•	•			
HUMAN & ENVIRONMENTAL HEALTH	Embodied Carbon Reductions	Env Code 704(c)(4)	BD+C: MRc1, MRc2 ID+C: MRc2, MRc3	For projects ≥10,000 sq.ft., submit Embodied Carbon Reduction Strategies Checklist to Municipal Green Building Task Force at Schematic Design and As-Built. Permanently install at least 20 different products sourced from at least 5 different manufacturers that have an Environmental Product Declaration. New construction and major renovation projects ≥10,000 sq.ft. shall conduct a Life Cycle Assessment (LCA) and demonstrate at least 10% GWP reduction by addressing at least 3 product categories/building assembly types. Tenant improvements ≥10,000 sq.ft. shall either conduct an LCA and demonstrate at least 10% GWP reduction, OR demonstrate furniture/interior nonstructural elements reuse equivalent to at least 10% by cost.	•	•	•			
	Refrigerant Management	CALGreen 5.508.1	BD+C: EAp4 ID+C: EAp3	Use no halons or CFCs in HVAC.	•	•	•			
	Acoustical Control	CALGreen 5.507.4.1-3	BD+C: EQc9	Comply with sound transmission limits (STC-50 exteriors near freeways/airports; STC-45 exteriors if 65db Leq at any time; STC-40 interior walls/floor-ceilings between tenants).	•	limited to envelope additions & alterations	•			
	Air Filtration - Construction	CALGreen 5.504.1-3	EQc3	Seal permanent HVAC ducts/equipment stored onsite before installation.	•	•	•			
HUMAN & ENVIRONMENTAL HEALTH	Air Filtration - Operations	CALGreen 5.504.5.3	EQc1	Provide MERV-13 or finer filters on HVAC for regularly occupied, actively ventilated spaces. For project locations outside San Francisco, comply with local requirements if stricter.	•	•	•			
	Enhanced IAQ Strategies	Env Code 704(d)(1)	EQc1	Comply with entry, cross-contamination, filtration, natural ventilation, mixed-mode requirements.	•	•	n/r			
	Construction IAQ Management Plan	Env Code 704(d)(1)	EQc3	During construction, meet SMACNA IAQ guidelines; provide MERV-13 filters on all HVAC.	•	•	n/r			
	IAQ Assessment	Env Code 704(d)(1)	EQc4	Before occupancy, test air quality for particulates, ozone, CO, and all listed VOCs.	•	•	n/r			
	Product Ingredient Disclosure	Env Code 704(d)(2)	BD+C: MRc4/ ID+C: MRc5	For projects ≥10,000 sq.ft., permanently install at least 20 different products sourced from at least 5 different manufacturers that inventory ingredients constituting ≥1,000 ppm of each homogeneous material in the product.	•	•	•			
	Banned Substances	Env Code 509, 711, & Chapter 8		Specify no materials containing PVC, lead, or tropical hardwoods and virgin redwoods.	•	•	•			
	Low-Toxicity Materials	Env Code 704(d)(2)(B) CALGreen 5.504.4.1-6 Regulations: #SFE 20-01-PPO #SFE 20-03-PPO #SFE 20-06-PPO #SFE 20-09-PPO	BD+C: EQc2 MRc4/ ID+C: EQc2 MRc5	Resilient flooring, coatings, and adhesives shall comply with Regulation #SFE 20-09-PPO, which incorporates the requirements of CalGreen 5.504.4.6. Resilient flooring includes all interior floor products other than carpet, edgings, bases, runners, stair coverings, and static control. Product maintenance shall not require use of solvents, sealants, or floor finishes. Carpet shall be commercial hard-backed carpet tiles and shall comply with Regulation #SFE 2018-01-PPO, which incorporates the requirements of CalGreen 5.504.4.4. Furniture if part of project scope shall comply with Regulation #SFE 20-03-PPO. Composite wood products shall comply with the emission limits of CalGreen 5.504.4.5. Interior latex paints and primers for walls and ceilings shall comply with Regulation #SFE 20-08-PPO. All paints, primers and coatings shall comply with the emission limits of CalGreen 5.504.4.1. See: sfenvironment.org/chapter7 for regulations and more information. In addition, for projects ≥10,000 sq.ft., use products that comply with LEED VOC, particulate emissions, and content requirements for paints, coatings, adhesives, sealants, flooring, composite wood, ceiling/wall/thermal/acoustic insulation, and furniture (where furniture is part of scope). In healthcare and school projects, also comply with LEED emissions & content requirements for exterior-applied products.	•	•	•			
	Tobacco Smoke Control	CALGreen 5.504.7 Health Code art.19F & art.19I	EQp2	Prohibit smoking within 25 feet of building entries, air intakes, and operable windows.	•	•	•			
	Biodiversity & Wildlife Habitat	Env Code 704(d)(3)	SSc5 pilot credit	Apply San Francisco Biodiversity Guidelines, which facilitate maximization of biodiversity in the built environment by referencing relevant requirements (such as the Bird-Safe Building Ordinance), and providing design references (such as SF Plant Finder, Pest Prevention by Design, and SF Pollinator Portal). See: sfenvironment.org/biodiversityguidelines	•	if applicable	•			
	Shade Trees	CALGreen 5.106.12	BD+C: SSc5	Plant trees to sufficient to provide shade within 15 years for 20% of landscape and hardscape area, including surface parking. Exclude shade structures covered by photovoltaics or cool roof materials from total area calculation, including surface parking covered by PV. (SFO projects: See SFO Sustainable Planning, Design & Construction Standards for guidance; aircraft safety supersedes this requirement.)	•	n/r	n/r			
	WATER CONSERVATION	Construction Site Runoff	Public Works art.4.2 sec.146 Env Code 704(e)(1)	BD+C: SSp1	Submit a construction site Erosion and Sedimentation Control Plan to SFPUC for approval. For projects located outside San Francisco: comply with local requirements, or submit to SFPUC if no local requirement applies.	if project disturbs ≥5,000 sq.ft.	if project disturbs ≥5,000 sq.ft.	if project disturbs ≥5,000 sq.ft.		
		Stormwater Management	Public Works art.4.2 sec.147 Env Code 704(e)(2)	BD+C: SSc4	Projects disturbing ≥5,000 sq.ft. in combined or separate sewer areas, or replacing ≥2,500 impervious sq.ft. in separate sewer area, shall implement a Stormwater Control Plan meeting SFPUC Stormwater Management Requirements. For projects located outside San Francisco: comply with local requirements, or submit to SFPUC if no local requirement applies.	if applicable	if applicable	if applicable		
Indoor Water Use Reduction		SFGBC 5.103.1.2, 5.303.3 Env Code 704(e)	BD+C: WEp2 WEc2 ID+C: WEp1 WEc1	Meet flushflow requirements for toilets (1.28gpf), urinals (0.125gpf/wall, 0.5gpf/floor), showerheads (1.8gpm), lavatories (1.2gpm private, 0.5gpm public/common), kitchen faucets (1.8gpm), wash fountains (1.8gpm), metering faucets (0.2gpc), food waste disposers (1gpm/9gpm). Additionally, for projects ≥10,000 sq.ft., use minimum 30% less potable water as calculated using a baseline with toilets (1.6gpf), urinals (1.0gpf), showerheads (2.5gpm), lavatories (2.2gpm private, 0.5gpm public), kitchen faucets (2.2gpm).	LEED WEp2, LEED WEc2 (2 pts)	LEED WEp1 LEED WEc1 (4 pts)	5,303.3			
Water Efficient Irrigation		Administrative Code ch.63	BD+C: WEp1 WEc1	New construction projects with aggregated landscape area ≥500 sq.ft., or existing projects with modified landscape area ≥1,000 sq.ft., shall use low water use plants or climate appropriate plants, restrict turf areas and comply with Model Water Efficient Landscape Ordinance restrictions by calculated ETAF ≤45 or by prescriptive compliance for projects with ≤2,500 sq.ft. of landscape area.	•	•	•			
Water Metering		CALGreen 5.303.1	BD+C: WEc4	For area of project, provide submeters for spaces projected to consume >1,000gal/day (or >100gal/day in buildings >50,000 sq.ft.).	•	•	•			
Non-potable Water Reuse		Health Code art.12C	BD+C: WEc3	New buildings ≥40,000 sq.ft. shall calculate a water budget. New development projects ≥100,000 sq.ft. shall install and operate an onsite water reuse system using available rainwater, graywater, and foundation drainage for toilet and urinal flushing and irrigation.	•	n/r	n/r			



GENERAL NOTES

- A PROJECT MUST MEET CALIFORNIA AND SAN FRANCISCO GREEN BUILDING REQUIREMENTS AND THE SAN FRANCISCO DEMOLITION DEBRIS ORDINANCE FOR CCSF PROJECT
- B SEE SURVEY FOR LOCATIONS OF (E) UTILITIES. PROTECT ALL UTILITIES TO REMAIN.
- C SEE A.0.6a - A.0.6c FOR ACCESSIBILITY
- D PROJECT TO BE FULLY SPRINKLERED TO MEET NFPA-13 REQUIREMENTS
- E SEE A.0.4a FOR PRE-APPLICATION MEETING NOTES & OTHER PROJECT REQUIREMENTS

SHEET NOTES

- 1 MULTI-FIXTURE RESTROOM. FIXTURES AND ACCESSORIES PER CHAPTER 11B. SEE ENLARGED PLANS FOR ADDITIONAL INFORMATION
- 2 HI-LOW DRINKING FOUNTAIN WITH BOTTLE FILLER. SEE SHEET A-0.6a FOR DETAILS
- 3 WALL HUNG FIXTURE, PER CHAPTER 11B
- 4 JANITORIAL MOP SINK AT FLOOR, SPD
- 5 SINGLE OCCUPANT RESTROOM. FIXTURES AND ACCESSORIES PER CHAPTER 11B. SEE ENLARGED PLANS FOR ADDITIONAL INFORMATION

NOTE: SEE SHEET A-0.6a FOR ACCESSIBILITY.

OWNER:



501 Stanyan St
San Francisco CA 94117
p 415.831.2700
e pdm@sfaparks.org

CLIENT:



368 Connecticut St
San Francisco CA 94107
p 415.786.2427
e friends@jacksonhills@gmail.com

LANDSCAPE ARCHITECTURE:



2325 3rd street, suite 323
San Francisco CA 94107
p 415.323.6850
e admin@fletcherstudio.com

ARCHITECTURE:

Jackson Liles
ARCHITECTURE

2325 Third Street, #206
San Francisco, CA 94107
Tel 415.821.1799
www.jacksonliles.com

JACKSON
PLAYGROUND
IMPROVEMENT
PROJECT

1645 17TH STREET
SAN FRANCISCO, CA 94107

50% DESIGN
DEVELOPMENT

ISSUANCE RECORD	
DATE	DESCRIPTION
05.23.25	50% DD

REVISION RECORD		
REV	DATE	DESCRIPTION


DATE	NO.	DRAWN	CHD
05/23/25			

DRAWING TITLE:


ACCESSIBILITY -
ENLARGED
PLANS

SHEET NO:


A_0.6b

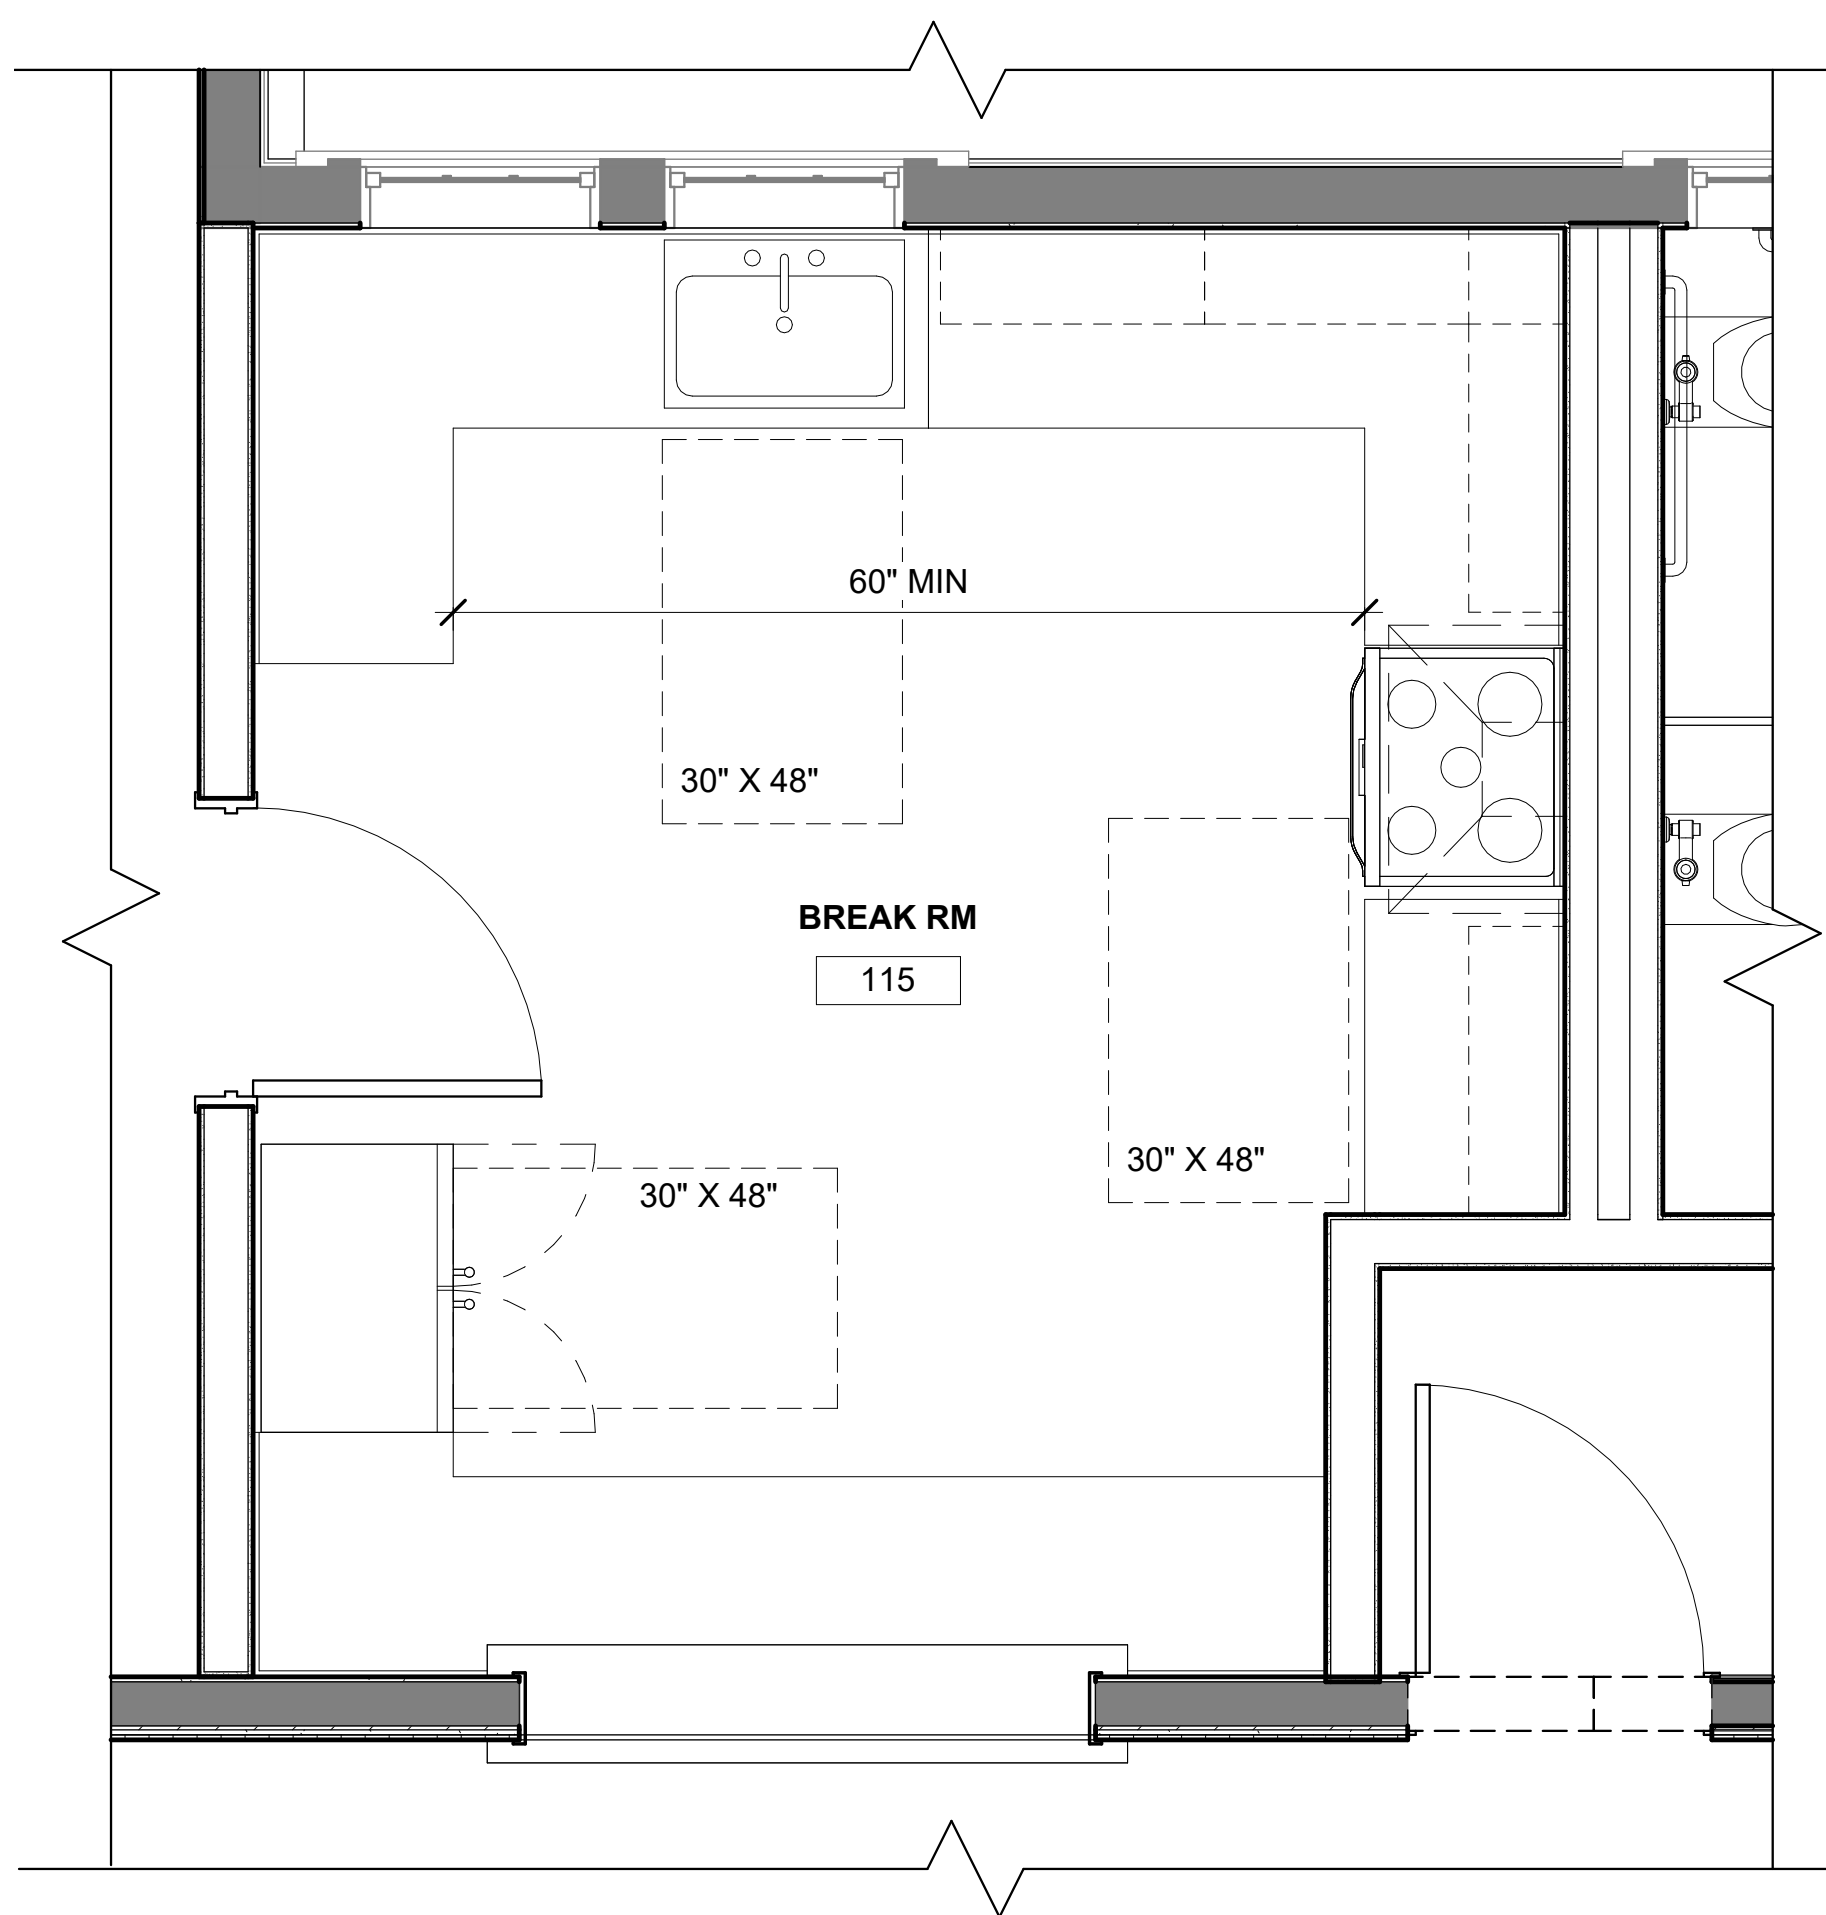


3 ENLARGED FLOOR PLAN - ACCESSIBILITY - KITCHEN
1/2" = 1'-0"

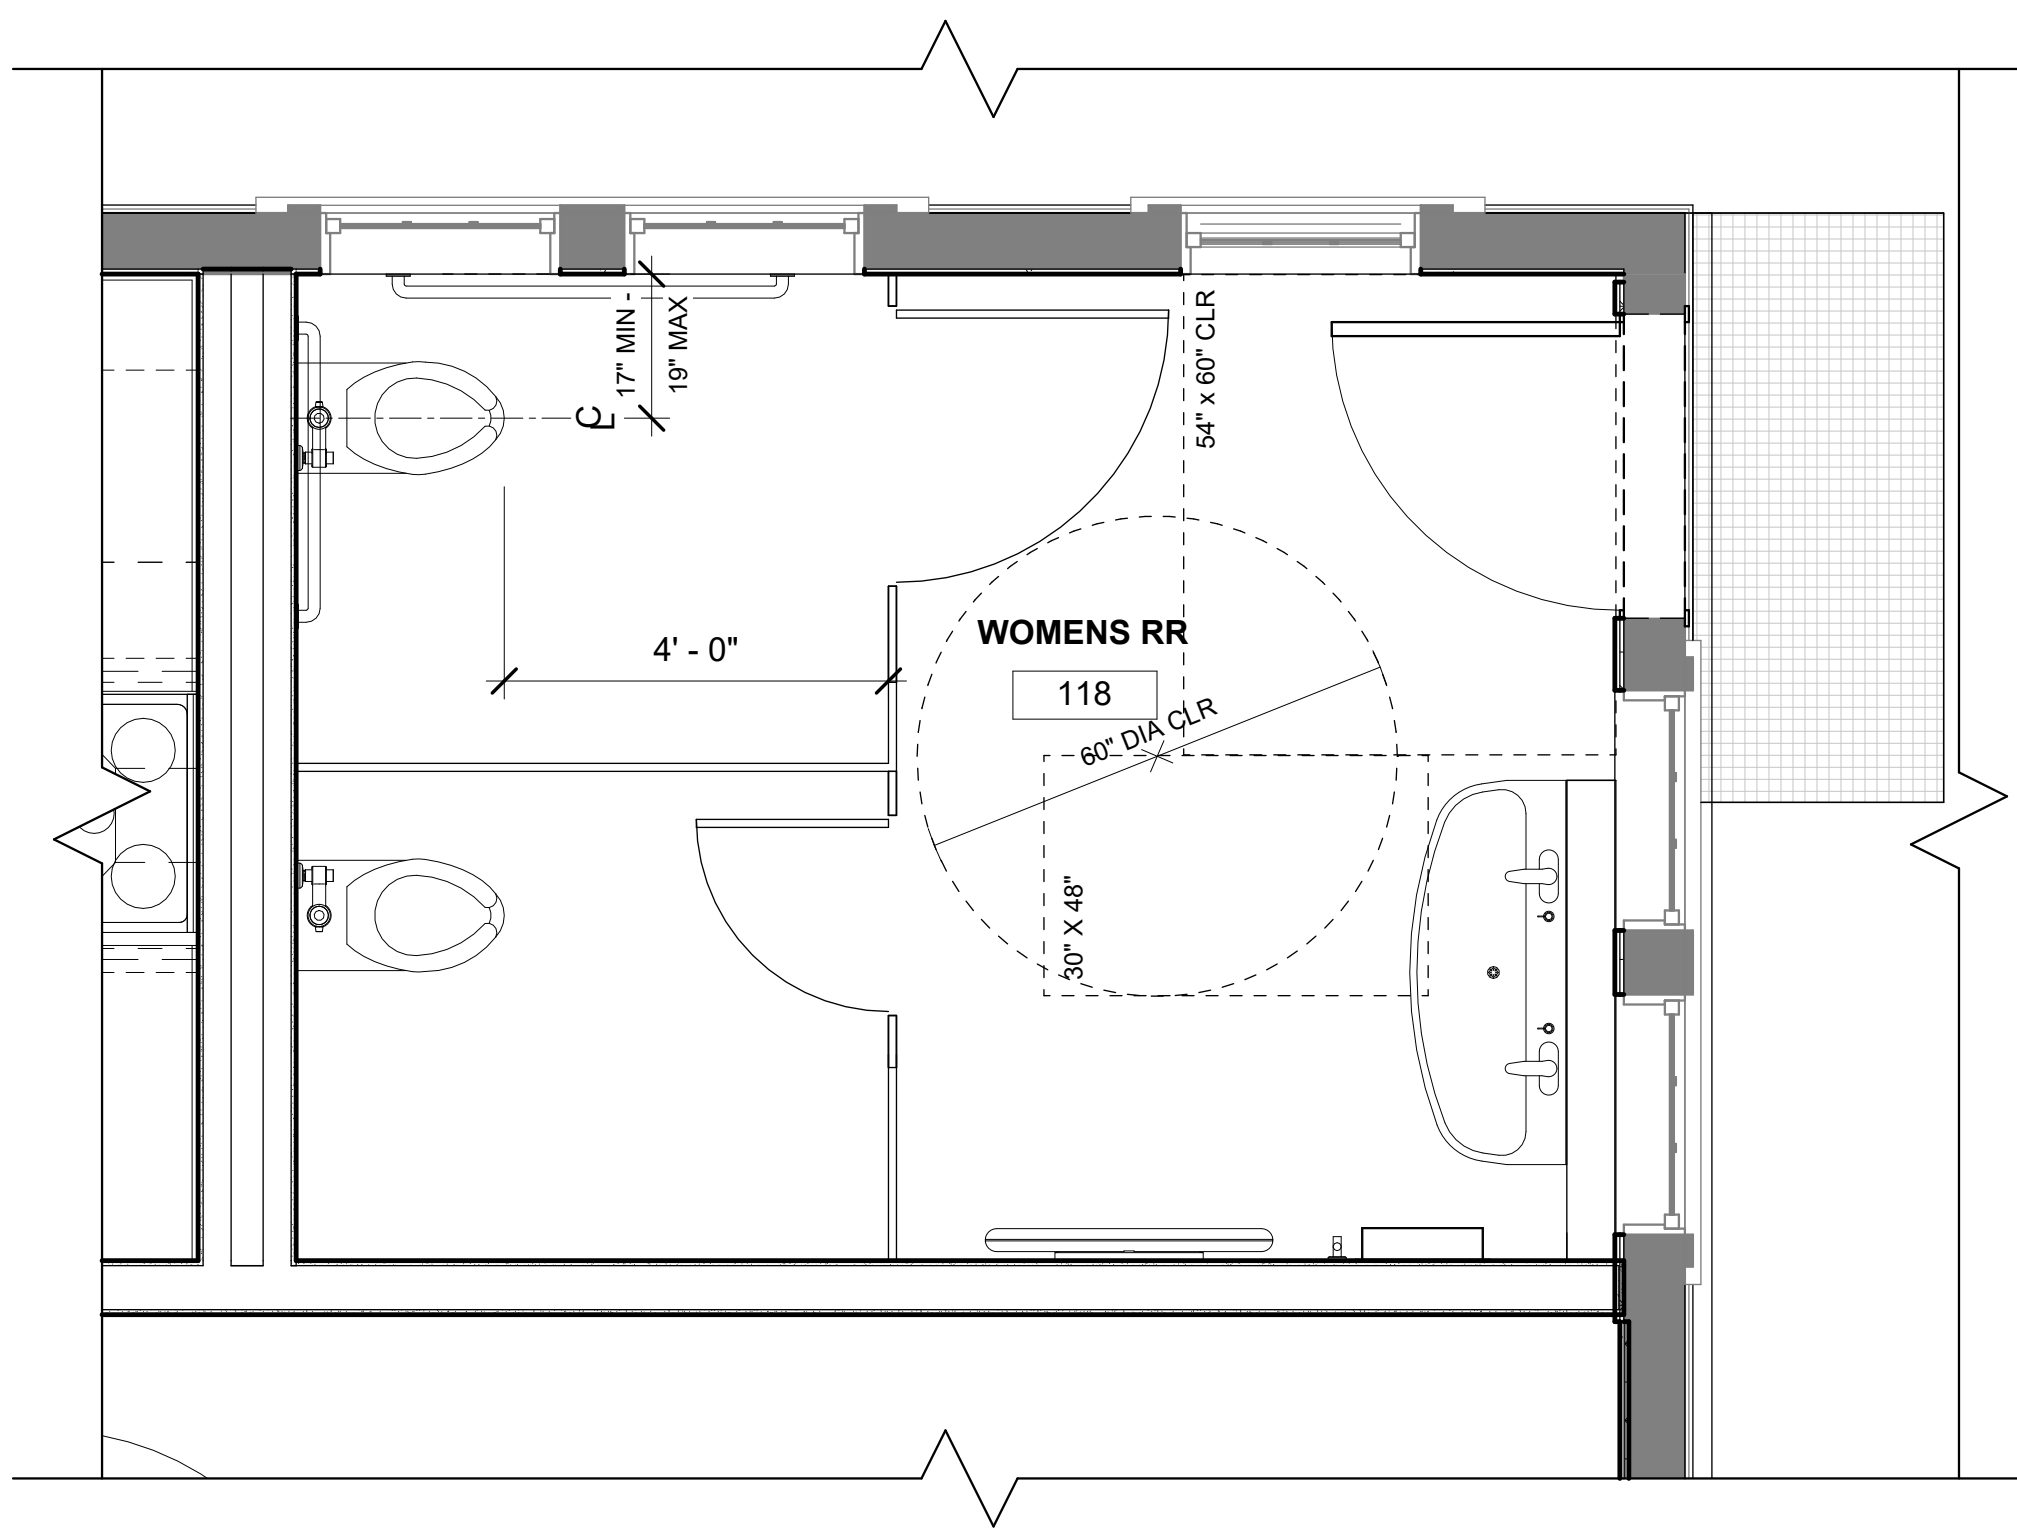

2 ENLARGED FLOOR PLAN - ACCESSIBILITY - RESTROOMS
1/2" = 1'-0"

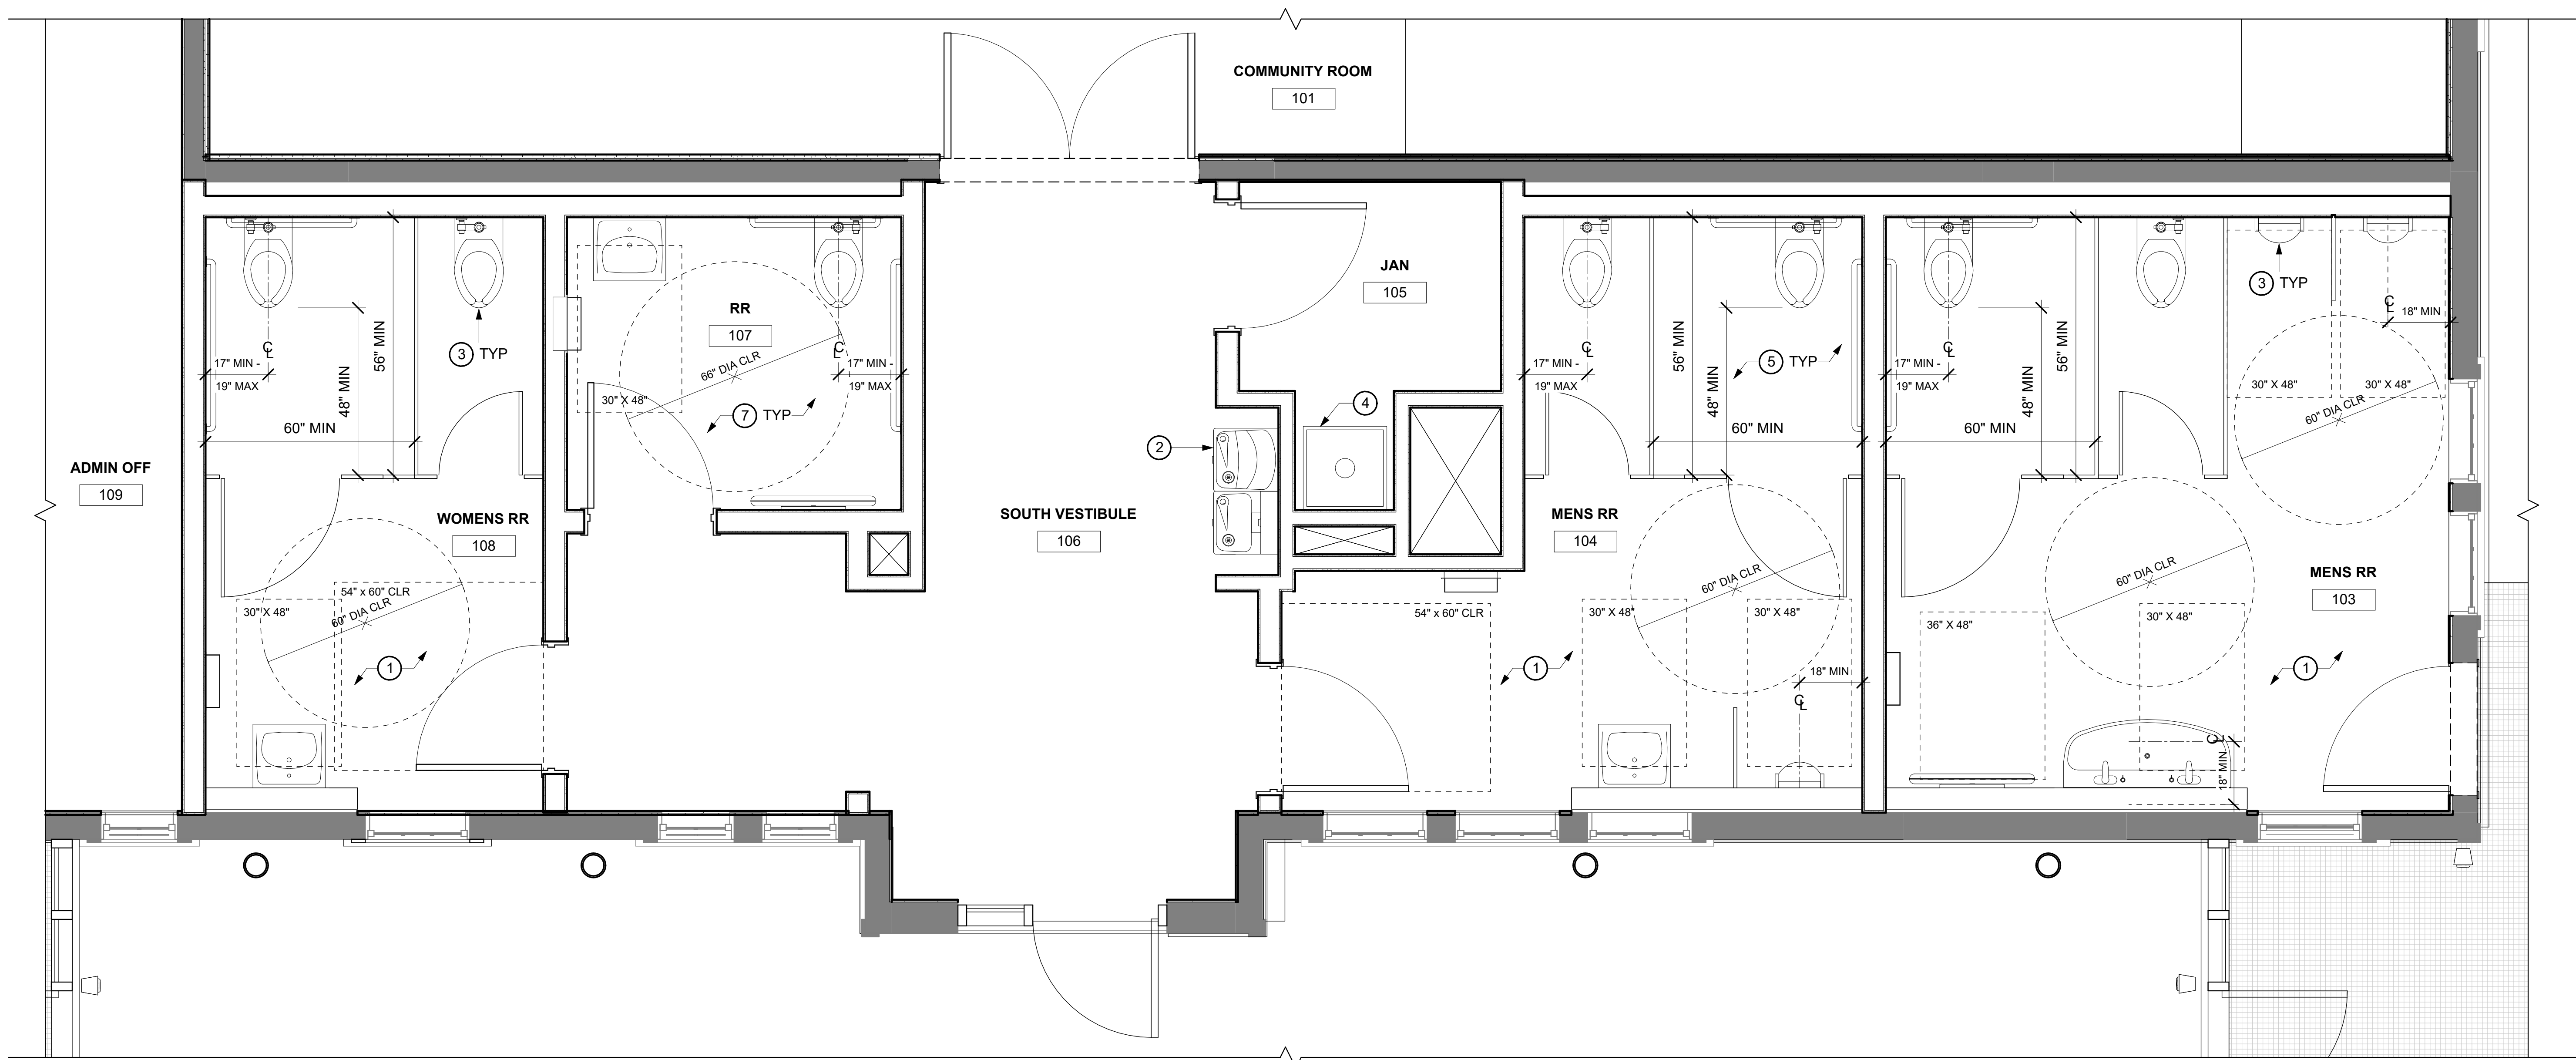

1 ENLARGED FLOOR PLAN - ACCESSIBILITY - RESTROOMS
1/2" = 1'-0"

 

WINDOW & LOUVER NOTES

GENERAL WINDOW AND STOREFRONT NOTES:

1. VERIFY ALL WINDOW ROUGH OPENINGS AND DIMENSIONS IN THE FIELD PRIOR TO FABRICATION OF GLAZED PARTITION UNITS.
2. SEE INTERIOR AND EXTERIOR ELEVATIONS FOR WINDOW TAGS
3. GLASS TYPE IS TO CONFORM TO LATEST APPLICABLE CODES
4. SEE SPECIFICATION SECTION 08900 FOR ADDITIONAL GLAZING REQUIREMENTS
5. EXTERIOR WINDOWS TO COMPLY WITH STC REQUIREMENTS OF THE ACOUSTICAL CONTROL SPECIFIC LOCAL REQUIREMENTS AS LISTED ON A.D.045

2403.1 IDENTIFICATION: EACH PANE SHALL BEAR THE MANUFACTURER'S MARK DESIGNATING THE TYPE AND THICKNESS OF THE GLASS OR GLAZING MATERIAL. THE IDENTIFICATION SHALL NOT BE OMITTED UNLESS APPROVED AND AN AFFIDAVIT IS FURNISHED BY THE GLAZING CONTRACTOR CERTIFYING THAT EACH LIGHT IS GLAZED IN ACCORDANCE WITH APPROVED CONSTRUCTION DOCUMENTS THAT COMPLY WITH THE PROVISIONS OF THIS CHAPTER. SAFETY GLAZING SHALL BE IDENTIFIED IN ACCORDANCE WITH SECTION 2406.2.

EACH PANE OF TEMPERED GLASS, EXCEPT TEMPERED SPANDREL GLASS, SHALL BE PERMANENTLY IDENTIFIED BY THE MANUFACTURER, THE IDENTIFICATION MARK SHALL BE ACID ETCHED, SAND BLASTED, CERAMIC FIRED, LASER ETCHED, EMBOSSED, OR OF A TYPED THAT, ONCE APPLIED, CANNOT BE REMOVED WITHOUT BEING DESTROYED.

2402.1 VERTICAL GLASS: GLASS SLOPED 15 DEGREES OF LESS FROM VERTICAL IN WINDOWS, CURTAIN AND WINDOW WALLS, DOORS, AND OTHER EXTERIOR APPLICATIONS SHALL BE DESIGNED TO RESIST THE WIND LOADS IN CBC SEC. 1609 FOR COMPONENTS AND CLADDING. GLASS IN GLAZED CURTAIN WALLS, GLAZED STOREFRONTS AND GLAZED PARTITIONS SHALL MEET THE SEISMIC REQUIREMENTS OF ASCE 7, SECTION 13.5.5. THE LOAD RESISTANCE OF GLASS UNDER UNIFORM LOAD SHALL BE DETERMINED IN ACCORDANCE WITH ASTM E 1300.

2404.2 SLOPED GLASS (UNIT SKYLIGHTS): SEE ROOF PLAN FOR LOCATIONS UNIT SKYLIGHTS SHALL COMPLY WITH CBC SEC. 2405.5

2406: SAFETY GLAZING

2406.1 HUMAN IMPACT LOADS: INDIVIDUAL GLAZED AREAS, INCLUDING GLASS MIRRORS, IN HAZARDOUS LOCATIONS AS DEFINED IN CBC SEC. 2406.3 SHALL COMPLY WITH CBC SECTIONS 2606.1.1 THROUGH 2406.1.5

2406.2 IDENTIFICATION OF SAFETY GLAZING: EXCEPT AS INDICATED IN CBC SEC. 2406.2.1, EACH PANE OF SAFETY GLAZING INSTALLED IN HAZARDOUS LOCATIONS SHALL BE IDENTIFIED BY A MANUFACTURER'S DESIGNATION SPECIFYING WHO APPLIED THE DESIGNATION, THE MANUFACTURER OR INSTALLER AND THE SAFETY GLAZING STANDARD WITH WHICH IT COMPLIES, AS WELL AS THE INFORMATION SPECIFIED IN SEC. 2043.1. THE DESIGNATION SHALL BE SHALL BE ACID ETCHED, SAND BLASTED, CERAMIC FIRED, LASER ETCHED, EMBOSSED, OR OF A TYPED THAT, ONCE APPLIED, CANNOT BE REMOVED WITHOUT BEING DESTROYED. A LABEL AS DEFINED IN SEC. 1702.1 AND MEETING THE REQUIREMENTS OF THIS SECTION SHALL BE PERMITTED IN LIEU OF THE MANUFACTURER'S DESIGNATION.

EXCEPTIONS:

1. FOR OTHER THAN TEMPERED GLASS, MANUFACTURER'S DESIGNATIONS ARE NOT REQUIRED, PROVIDED THE BUILDING OFFICIAL APPROVES THE USED OF A CERTIFICATE, AFFIDAVIT OR OTHER EVIDENCE CONFIRMING COMPLIANCE WITH THIS CODE
2. TEMPERED SPANDREL GLASS IS PERMITTED TO BE IDENTIFIED BY THE MANUFACTURER WITH A REMOVABLE PAPER DESIGNATION

2406.3 HAZARDOUS LOCATIONS: THE FOLLOWING SHALL BE CONSIDERED SPECIFIC HAZARDOUS LOCATIONS REQUIREMENT SAFETY GLAZING MATERIALS:

1. GLAZING IN SWINGING DOORS EXCEPT JALOUSIES (SEC. 2406.3.1)
2. GLAZING IN FIXED AND SLIDING PANELS OF SLIDING DOOR ASSEMBLIES AND PANELS IN SLIDING AND BIFOLD CLOSET DOOR ASSEMBLIES
3. GLAZING IN STORM DOORS
4. GLAZING IN UNFRAMED SWINGING DOORS
5. GLAZING IN AN INDIVIDUAL FIXED OR OPERABLE PANEL ADJACENT TO A DOOR WHERE THE NEAREST EXPOSED EDGE OF THE GLAZING IS WITHIN A 24 INCH ARC OF EITHER VERTICAL EDGE OF THE DOOR IN A CLOSED POSITION AND WHERE THE BOTTOM EXPOSED EDGE OF THE GLAZING IS LESS THAN 60 INCHES ABOVE THE WALKING SURFACE.

EXCEPTIONS:

1. PANELS WHERE THERE IS AN INTERVENING WALL OR OTHER PERMANENT BARRIER BETWEEN THE DOOR AND GLAZING
2. WHERE ACCESS THROUGH THE DOOR IS TO A CLOSET OR STORAGE AREA 3 FEET OR LESS IN DEPTH, GLAZING IN THIS APPLICATION SHALL COMPLY WITH SEC 2 406.3, ITEM 7

6. GLAZING IN AN INDIVIDUAL FIXED OR OPERABLE PANEL, OTHER THAN IN THOSE LOCATIONS DESCRIBED IN ITEM 5, WHICH MEETS ALL OF THE FOLLOWING CONDITIONS:
 1. EXPOSED AREA OF AN INDIVIDUAL PANE IS GREATER THAN 9 SQ. FEET
 2. EXPOSED BOTTOM EDGE IS LESS THAN 18 INCHES ABOVE THE FLOOR
 3. EXPOSED TOP EDGE IS GREATER THAN 36 INCHES ABOVE THE FLOOR
 4. ONE OR MORE WALKING SURFACES WITHIN 36 INCHES HORIZONTALLY OF THE PLANE OF THE GLAZING

7. GLAZING IN GUARDS AND RAILINGS, INCLUDING STRUCTURAL BALUSTER PANELS AND NONSTRUCTURAL INFILL PANELS, REGARDLESS OR AREA OF HEIGHT ABOVE A WALKING SURFACE
8. GLAZING ADJACENT TO STAIRWAYS, LANDINGS AND RAMPS WITHIN 36 INCHES HORIZONTALLY OF A WALKING SURFACE, WHEN THE EXPOSED SURFACE OF THE GLASS IS LESS THAN 60 INCHES ABOVE THE PLANE OF THE ADJACENT WALKING SURFACE
9. GLAZING ADJACENT TO STAIRWAYS AND WITHIN 60 INCHES HORIZONTALLY OF THE BOTTOM TREAD OF A STAIRWAY IN ANY DIRECTION WHEN THE EXPOSED SURFACE OF THE GLASS IS LESS THAN 60 INCHES ABOVE THE NOSE OF THE TREAD


2406.3.1 EXCEPTIONS: THE FOLLOWING PRODUCTS, MATERIALS AND USES SHALL NOT BE CONSIDERED SPECIFIC HAZARDOUS LOCATIONS:

1. OPENINGS IN DOORS THROUGH WHICH A 3 INCH SPHERE IS UNABLE TO PASS
2. DECORATIVE GLASS IN SEC. 2406.3, ITEM 1.6 OR 7
3. GLAZING MATERIALS USED AS CURVED GLAZED PANELS IN REVOLVING DOORS
4. COMMERCIAL REFRIGERATED CABINET GLAZED DOORS
5. GLASS BLOCK PANELS COMPLYING WITH SECTION 2101.2.5
6. LOUVERED WINDOWS AND JALOUSIES COMPLYING WITH THE REQUIREMENTS OF SEC. 2403.5
7. MIRRORS AND OTHER GLASS PANELS MOUNTED OR HUNG ON A SURFACE THAT PROVIDES CONTINUOUS BACKING SUPPORT

SCHEDULE LEGEND

ALUM	ALUMINUM
HM	HOLLOW METAL
T	TEMPERED GLASS
1 HR	RATING APPLIES TO FRAME AND GLAZING
INSUL	INSULATED GLAZING
(E)	EXISTING
(N)	NEW

WINDOW TYPES

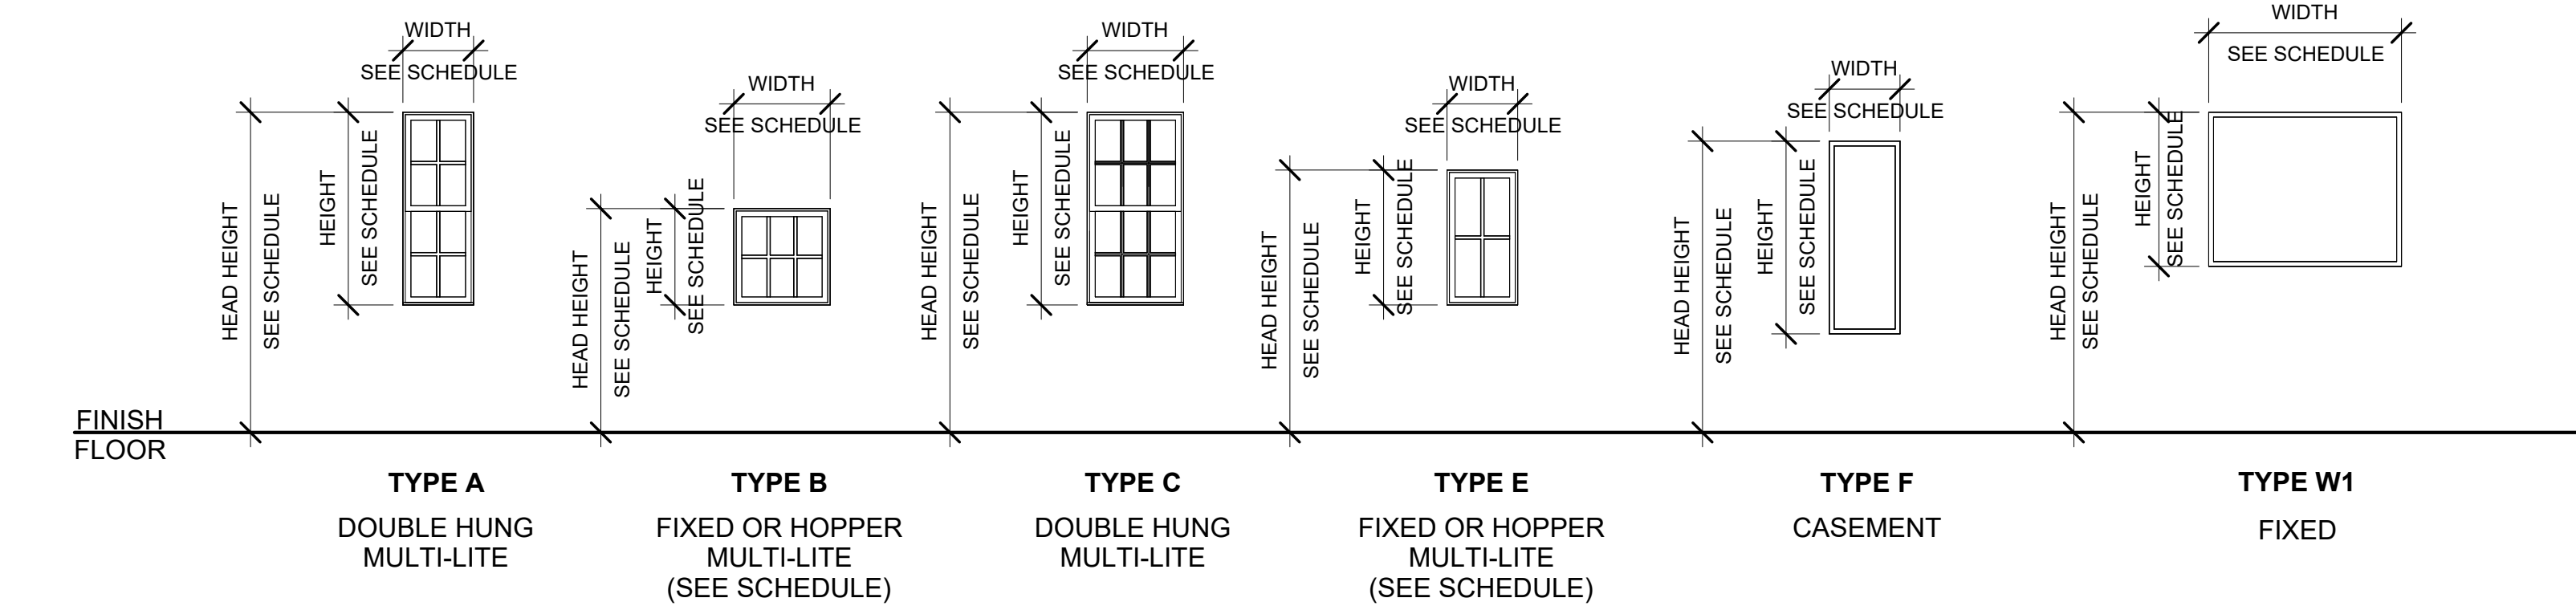


REHABILITATED WINDOW SCHEDULE - EXTERIOR

REHABILITATED WINDOW SCHEDULE - LEVEL 1											
WINDOW NUMBER	TYPE	WIDTH	HEIGHT	HEAD HEIGHT	MATERIAL	GLAZING	RATING	CURRENT STATUS		ACTION	
E-106-2	A	1' - 10"	5' - 0"	7' - 6"	WOOD	G2		SOME PANES INFILLED W/ FIBERGLASS		SASH & FRAME - REHABILITATE (E), GLASS - REPLACE W/ (N), (N) LOWER SASH TO MATCH (E)	
E-103-1	C	2' - 6"	5' - 0"	7' - 6"	WOOD	G2				SASH & FRAME - REHABILITATE (E), GLASS - REPLACE W/ (N)	
E-103-2	B	2' - 6"	2' - 6"	7' - 6"	WOOD	G2				SASH & FRAME - REHABILITATE (E), GLASS - REPLACE W/ (N)	
E-103-3	B	2' - 6"	2' - 6"	7' - 6"	WOOD	G2		INFILLED W/ FIBERGLASS		SASH & FRAME - REHABILITATE (E), GLASS - REPLACE W/ (N)	
E-104-1	B	2' - 6"	2' - 6"	7' - 6"	WOOD	G2				SASH & FRAME - REHABILITATE (E), GLASS - REPLACE W/ (N)	
E-104-2	B	2' - 6"	2' - 6"	7' - 6"	WOOD	G2				SASH & FRAME - REHABILITATE (E), GLASS - REPLACE W/ (N)	
E-104-3	B	2' - 6"	2' - 6"	7' - 6"	WOOD	G3				SASH & FRAME - REHABILITATE (E), GLASS - REPLACE W/ (N)	
E-106-1	A	1' - 10"	5' - 0"	7' - 6"	WOOD	G3		SOME PANES INFILLED W/ FIBERGLASS		SASH & FRAME - REHABILITATE (E), GLASS - REPLACE W/ (N), (N) LOWER SASH TO MATCH (E)	
E-108-1	B	2' - 6"	2' - 6"	7' - 6"	WOOD	G3		GLASS PAINTED RED		SASH & FRAME - REHABILITATE (E), GLASS - REPLACE W/ (N)	
E-109-1	F	1' - 0 1/2"	3' - 6"	7' - 6"	WOOD	G3				SASH & FRAME - REHABILITATE (E), GLASS - REPLACE W/ (N)	
E-109-4	F	1' - 0 1/2"	3' - 6"	7' - 6"	WOOD	G3		INFILLED W/ PLEXIGLASS		SASH & FRAME - REHABILITATE (E), GLASS - REPLACE W/ (N)	
E-109-5	A	1' - 10"	5' - 0"	7' - 6"	WOOD	G3		NO GLASS; FIBERGLASS ATTACHED TO OUTSIDE		SASH & FRAME - REHABILITATE (E), GLASS - REPLACE W/ (N)	
E-109-6	A	1' - 10"	5' - 0"	7' - 6"	WOOD	G3		NO GLASS; FIBERGLASS ATTACHED TO OUTSIDE		SASH & FRAME - REHABILITATE (E), GLASS - REPLACE W/ (N)	
E-109-7	A	1' - 10"	5' - 0"	7' - 6"	WOOD	G3		NO GLASS; FIBERGLASS ATTACHED TO OUTSIDE		SASH & FRAME - REHABILITATE (E), GLASS - REPLACE W/ (N)	
E-109-8	A	1' - 10"	5' - 0"	7' - 6"	WOOD	G2		NO GLASS; FIBERGLASS ATTACHED TO OUTSIDE		SASH & FRAME - REHABILITATE (E), GLASS - REPLACE W/ (N)	
E-110-1	A	1' - 10"	5' - 0"	7' - 6"	WOOD	G3		NO GLASS; FIBERGLASS ATTACHED TO OUTSIDE		SASH & FRAME - REHABILITATE (E), GLASS - REPLACE W/ (N)	
E-110-2	A	1' - 10"	5' - 0"	7' - 6"	WOOD	G3		NO GLASS; FIBERGLASS ATTACHED TO OUTSIDE		SASH & FRAME - REHABILITATE (E), GLASS - REPLACE W/ (N)	
E-110-3	A	1' - 10"	5' - 0"	7' - 6"	WOOD	G3		NO GLASS; FIBERGLASS ATTACHED TO OUTSIDE		SASH & FRAME - REHABILITATE (E), GLASS - REPLACE W/ (N)	
E-111-1	F	1' - 0 1/2"	3' - 6"	7' - 6"	WOOD	G3		INFILLED W/ FIBERGLASS		SASH & FRAME - REHABILITATE (E), GLASS - REPLACE W/ (N)	
E-111-4	F	1' - 0 1/2"	3' - 6"	7' - 6"	WOOD	G3				SASH & FRAME - REHABILITATE (E), GLASS - REPLACE W/ (N)	
E-111-5	A	1' - 10"	5' - 0"	7' - 6"	WOOD	G3		INFILLED W/ FIBERGLASS		SASH & FRAME - REHABILITATE (E), GLASS - REPLACE W/ (N)	
E-111-6	A	1' - 10"	5' - 0"	7' - 6"	WOOD	G3		INFILLED W/ FIBERGLASS		SASH & FRAME - REHABILITATE (E), GLASS - REPLACE W/ (N)	
E-111-7	A	1' - 10"	5' - 0"	7' - 6"	WOOD	G3		INFILLED W/ FIBERGLASS		SASH & FRAME - REHABILITATE (E), GLASS - REPLACE W/ (N)	
E-112-1	A	1' - 10"	5' - 0"	7' - 6"	WOOD	G2		INFILLED W/ FIBERGLASS		SASH & FRAME - REHABILITATE (E), GLASS - REPLACE W/ (N)	
E-112-2	A	1' - 10"	5' - 0"	7' - 6"	WOOD	G2		INFILLED W/ FIBERGLASS		SASH & FRAME - REHABILITATE (E), GLASS - REPLACE W/ (N)	
E-112-3	A	1' - 10"	5' - 0"	7' - 6"	WOOD	G2		INFILLED W/ FIBERGLASS		SASH & FRAME - REHABILITATE (E), GLASS - REPLACE W/ (N)	
E-115-1	B	2' - 6"	2' - 6"	7' - 6"	WOOD	G3		INFILLED W/ PLEXIGLASS		SASH & FRAME - REHABILITATE (E), GLASS - REPLACE W/ (N)	
E-115-2	B	2' - 6"	2' - 6"	7' - 6"	WOOD	G3		INFILLED W/ PLEXIGLASS		SASH & FRAME - REHABILITATE (E), GLASS - REPLACE W/ (N)	
E-118-1	B	2' - 6"	2' - 6"	7' - 6"	WOOD	G2		INFILLED W/ PLEXIGLASS		SASH & FRAME - REHABILITATE (E), GLASS - REPLACE W/ (N)	
E-118-2	B	2' - 6"	2' - 6"	7' - 6"	WOOD	G2		INFILLED W/ PLEXIGLASS		SASH & FRAME - REHABILITATE (E), GLASS - REPLACE W/ (N)	
E-118-3	C	2' - 6"	5' - 0"	7' - 6"	WOOD	G2				SASH & FRAME - REHABILITATE (E), GLASS - REPLACE W/ (N)	
E-118-4	B	2' - 6"	2' - 6"	7' - 6"	WOOD	G2		INFILLED W/ FIBERGLASS		SASH & FRAME - REHABILITATE (E), GLASS - REPLACE W/ (N)	
E-118-5	B	2' - 6"	2' - 6"	7' - 6"	WOOD	G2				SASH & FRAME - REHABILITATE (E), GLASS - REPLACE W/ (N)	
E-202-135	A	1' - 10"	5' - 0"	7' - 6"	WOOD	G3		NO GLASS; FIBERGLASS ATTACHED TO OUTSIDE		SASH & FRAME - REHABILITATE (E), GLASS - REPLACE W/ (N)	

REHABILITATED WINDOW SCHEDULE - CLERESTORY											
WINDOW NUMBER	TYPE	WIDTH	HEIGHT	HEAD HEIGHT	MATERIAL	GLAZING	RATING	CURRENT STATUS		ACTION	
E-101-3	E	1' - 10"	3' - 6"	15' - 6"	WOOD	G3				SASH & FRAME - REHABILITATE (E), GLASS - REPLACE W/ (N)	
E-101-4	E	1' - 10"	3' - 6"	15' - 6"	WOOD	G3		BROKEN & INFILLED W PLEXIGLASS		SASH & FRAME - REHABILITATE (E), GLASS - REPLACE W/ (N)	
E-101-5	E	1' - 10"	3' - 6"	15' - 6"	WOOD	G3				SASH & FRAME - REHABILITATE (E), GLASS - REPLACE W/ (N)	
E-101-6	E	1' - 10"	3' - 6"	15' - 6"	WOOD	G3				SASH & FRAME - REHABILITATE (E), GLASS - REPLACE W/ (N)	
E-101-7	E	1' - 10"	3' - 6"	15' - 6"	WOOD	G3				SASH & FRAME - REHABILITATE (E), GLASS - REPLACE W/ (N)	
E-101-8	E	1' - 10"	3' - 6"	15' - 6"	WOOD	G3		INFILLED W/ YELLOWED PLEXIGLASS		SASH & FRAME - REHABILITATE (E), GLASS - REPLACE W/ (N)	
E-101-9	E	1' - 10"	3' - 6"	15' - 6"	WOOD	G3				SASH & FRAME - REHABILITATE (E), GLASS - REPLACE W/ (N)	
E-101-10	E	1' - 10"	3' - 6"	15' - 6"	WOOD	G3				SASH & FRAME - REHABILITATE (E), GLASS - REPLACE W/ (N)	
E-101-11	E	1' - 10"	3' - 6"	15' - 6"	WOOD	G3		INFILLED W/ YELLOWED PLEXIGLASS		SASH & FRAME - REHABILITATE (E), GLASS - REPLACE W/ (N)	
E-101-12	E	1' - 10"	3' - 6"	15' - 6"	WOOD	G3		INFILLED W/ YELLOWED PLEXIGLASS		SASH & FRAME - REHABILITATE (E), GLASS - REPLACE W/ (N)	
E-101-13	E	1' - 10"	3' - 6"	15' - 6"	WOOD	G3		COVERED W/ PAPER ON INTERIOR		SASH & FRAME - REHABILITATE (E), GLASS - REPLACE W/ (N)	
E-101-14	E	1' - 10"	3' - 6"	15' - 6"	WOOD	G3		COVERED W/ PAPER ON INTERIOR		SASH & FRAME - REHABILITATE (E), GLASS - REPLACE W/ (N)	
E-101-15	E	1' - 10"	3' - 6"	15' - 6"	WOOD	G3		INFILLED W/ PLEXIGLASS		SASH & FRAME - REHABILITATE (E), GLASS - REPLACE W/ (N)	
E-101-16	E	1' - 10"	3' - 6"	15' - 6"	WOOD	G3		INFILLED W/ PLEXIGLASS		SASH & FRAME - REHABILITATE (E), GLASS - REPLACE W/ (N)	
E-101-17	E	1' - 10"	3' - 6"	15' - 6"	WOOD	G3		INFILLED W/ PLEXIGLASS		SASH & FRAME - REHABILITATE (E), GLASS - REPLACE W/ (N)	
E-101-18	E	1' - 10"	3' - 6"	15' - 6"	WOOD	G3		INFILLED W/ PLEXIGLASS		SASH & FRAME - REHABILITATE (E), GLASS - REPLACE W/ (N)	
E-101-19	E	1' - 10"	3' - 6"	15' - 6"	WOOD	G3		INFILLED W/ PLEXIGLASS		SASH & FRAME - REHABILITATE (E), GLASS - REPLACE W/ (N)	
E-101-20	E	1' - 10"	3' - 6"	15' - 6"	WOOD	G3		INFILLED W/ PLEXIGLASS & MISSING MUNTIN		SASH & FRAME - REHABILITATE (E), GLASS - REPLACE W/ (N)	
E-101-21	E	1' - 10"	3' - 6"	15' - 6"	WOOD	G3		COVERED W/ TARP ON INTERIOR		SASH & FRAME - REHABILITATE (E), GLASS - REPLACE W/ (N)	
E-101-22	E	1' - 10"	3' - 6"	15' - 6"	WOOD	G3		COVERED W/ TARP ON INTERIOR		SASH & FRAME - REHABILITATE (E), GLASS - REPLACE W/ (N)	
E-101-23	E	1' - 10"	3' - 6"	15' - 6"	WOOD	G3		COVERED W/ TARP ON INTERIOR		SASH & FRAME - REHABILITATE (E), GLASS - REPLACE W/ (N)	
E-101-24	E	1' - 10"	3' - 6"	15' - 6"	WOOD	G3		COVERED W/ TARP ON INTERIOR		SASH & FRAME - REHABILITATE (E), GLASS - REPLACE W/ (N)	
E-101-25	E	1' - 10"	3' - 6"	15' - 6"	WOOD	G3		COVERED W/ TARP ON INTERIOR		SASH & FRAME - REHABILITATE (E), GLASS - REPLACE W/ (N)	
E-101-26	E	1' - 10"	3' - 6"	15' - 6"	WOOD	G3		COVERED W/ TARP ON INTERIOR		SASH & FRAME - REHABILITATE (E), GLASS - REPLACE W/ (N)	
E-101-27	E	1' - 10"	3' - 6"	15' - 6"	WOOD	G3		COVERED W/ TARP ON INTERIOR		SASH & FRAME - REHABILITATE (E), GLASS - REPLACE W/ (N)	
E-101-28	E	1' - 10"	3' - 6"	15' - 6"	WOOD	G3		COVERED W/ TARP ON INTERIOR		SASH & FRAME - REHABILITATE (E), GLASS - REPLACE W/ (N)	
E-101-29	E	1' - 10"	3' - 6"	15' - 6"	WOOD	G3		COVERED W/ TARP ON INTERIOR		SASH & FRAME - REHABILITATE (E), GLASS - REPLACE W/ (N)	
E-101-30	E	1' - 10"	3' - 6"	15' - 6"	WOOD	G3		COVERED W/ TARP ON INTERIOR		SASH & FRAME - REHABILITATE (E), GLASS - REPLACE W/ (N)	
E-101-31	E	1' - 10"	3' - 6"	15' - 6"	WOOD	G3		COVERED W/ TARP ON INTERIOR		SASH & FRAME - REHABILITATE (E), GLASS - REPLACE W/ (N)	
E-101-32	E	1' - 10"	3' - 6"	15' - 6"	WOOD	G3		COVERED W/ TARP ON INTERIOR		SASH & FRAME - REHABILITATE (E), GLASS - REPLACE W/ (N)	
E-101-33	E	1' - 10"	3' - 6"	15' - 6"	WOOD	G3		COVERED W/ PAPER ON INTERIOR		SASH & FRAME - REHABILITATE (E), GLASS - REPLACE W/ (N)	
E-101-34	E	1' - 10"	3' - 6"	15' - 6"	WOOD	G3				SASH & FRAME - REHABILITATE (E), GLASS - REPLACE W/ (N)	
E-101-35	E	1' - 10"	3' - 6"	15' - 6"	WOOD	G3		COVERED W/ PAPER ON INTERIOR		SASH & FRAME - REHABILITATE (E), GLASS - REPLACE W/ (N)	
E-101-36	E	1' - 10"	3' - 6"	15' - 6"	WOOD	G3		COVERED W/ PAPER ON INTERIOR		SASH & FRAME - REHABILITATE (E), GLASS - REPLACE W/ (N)	
E-101-37	E	1' - 10"	3' - 6"	15' - 6"	WOOD	G3		COVERED W/ PAPER ON INTERIOR		SASH & FRAME - REHABILITATE (E), GLASS - REPLACE W/ (N)	
E-101-38	E	1' - 10"	3' - 6"	15' - 6"	WOOD	G3		COVERED W/ PAPER ON INTERIOR		SASH & FRAME - REHABILITATE (E), GLASS - REPLACE W/ (N)	
E-101-39	E	1' - 10"	3' - 6"	15' - 6"	WOOD	G3		COVERED W/ PAPER ON INTERIOR; NO MUNTINS		SASH & FRAME - REHABILITATE (E), GLASS - REPLACE W/ (N)	
E-101-40	E	1' - 10"	3' - 6"	15' - 6"	WOOD	G3		COVERED W/ PAPER ON INTERIOR		SASH & FRAME - REHABILITATE (E), GLASS - REPLACE W/ (N)	
E-101-41	E	1' - 10"	3' - 6"	15' - 6"	WOOD	G3		COVERED W/ PAPER ON INTERIOR		SASH & FRAME - REHABILITATE (E), GLASS - REPLACE W/ (N)	
E-101-42	E	1' - 10"	3' - 6"	15' - 6"	WOOD	G3				SASH & FRAME - REHABILITATE (E), GLASS - REPLACE W/ (N)	

CURTAIN WALL AND STOREFRONT TYPE LEGEND

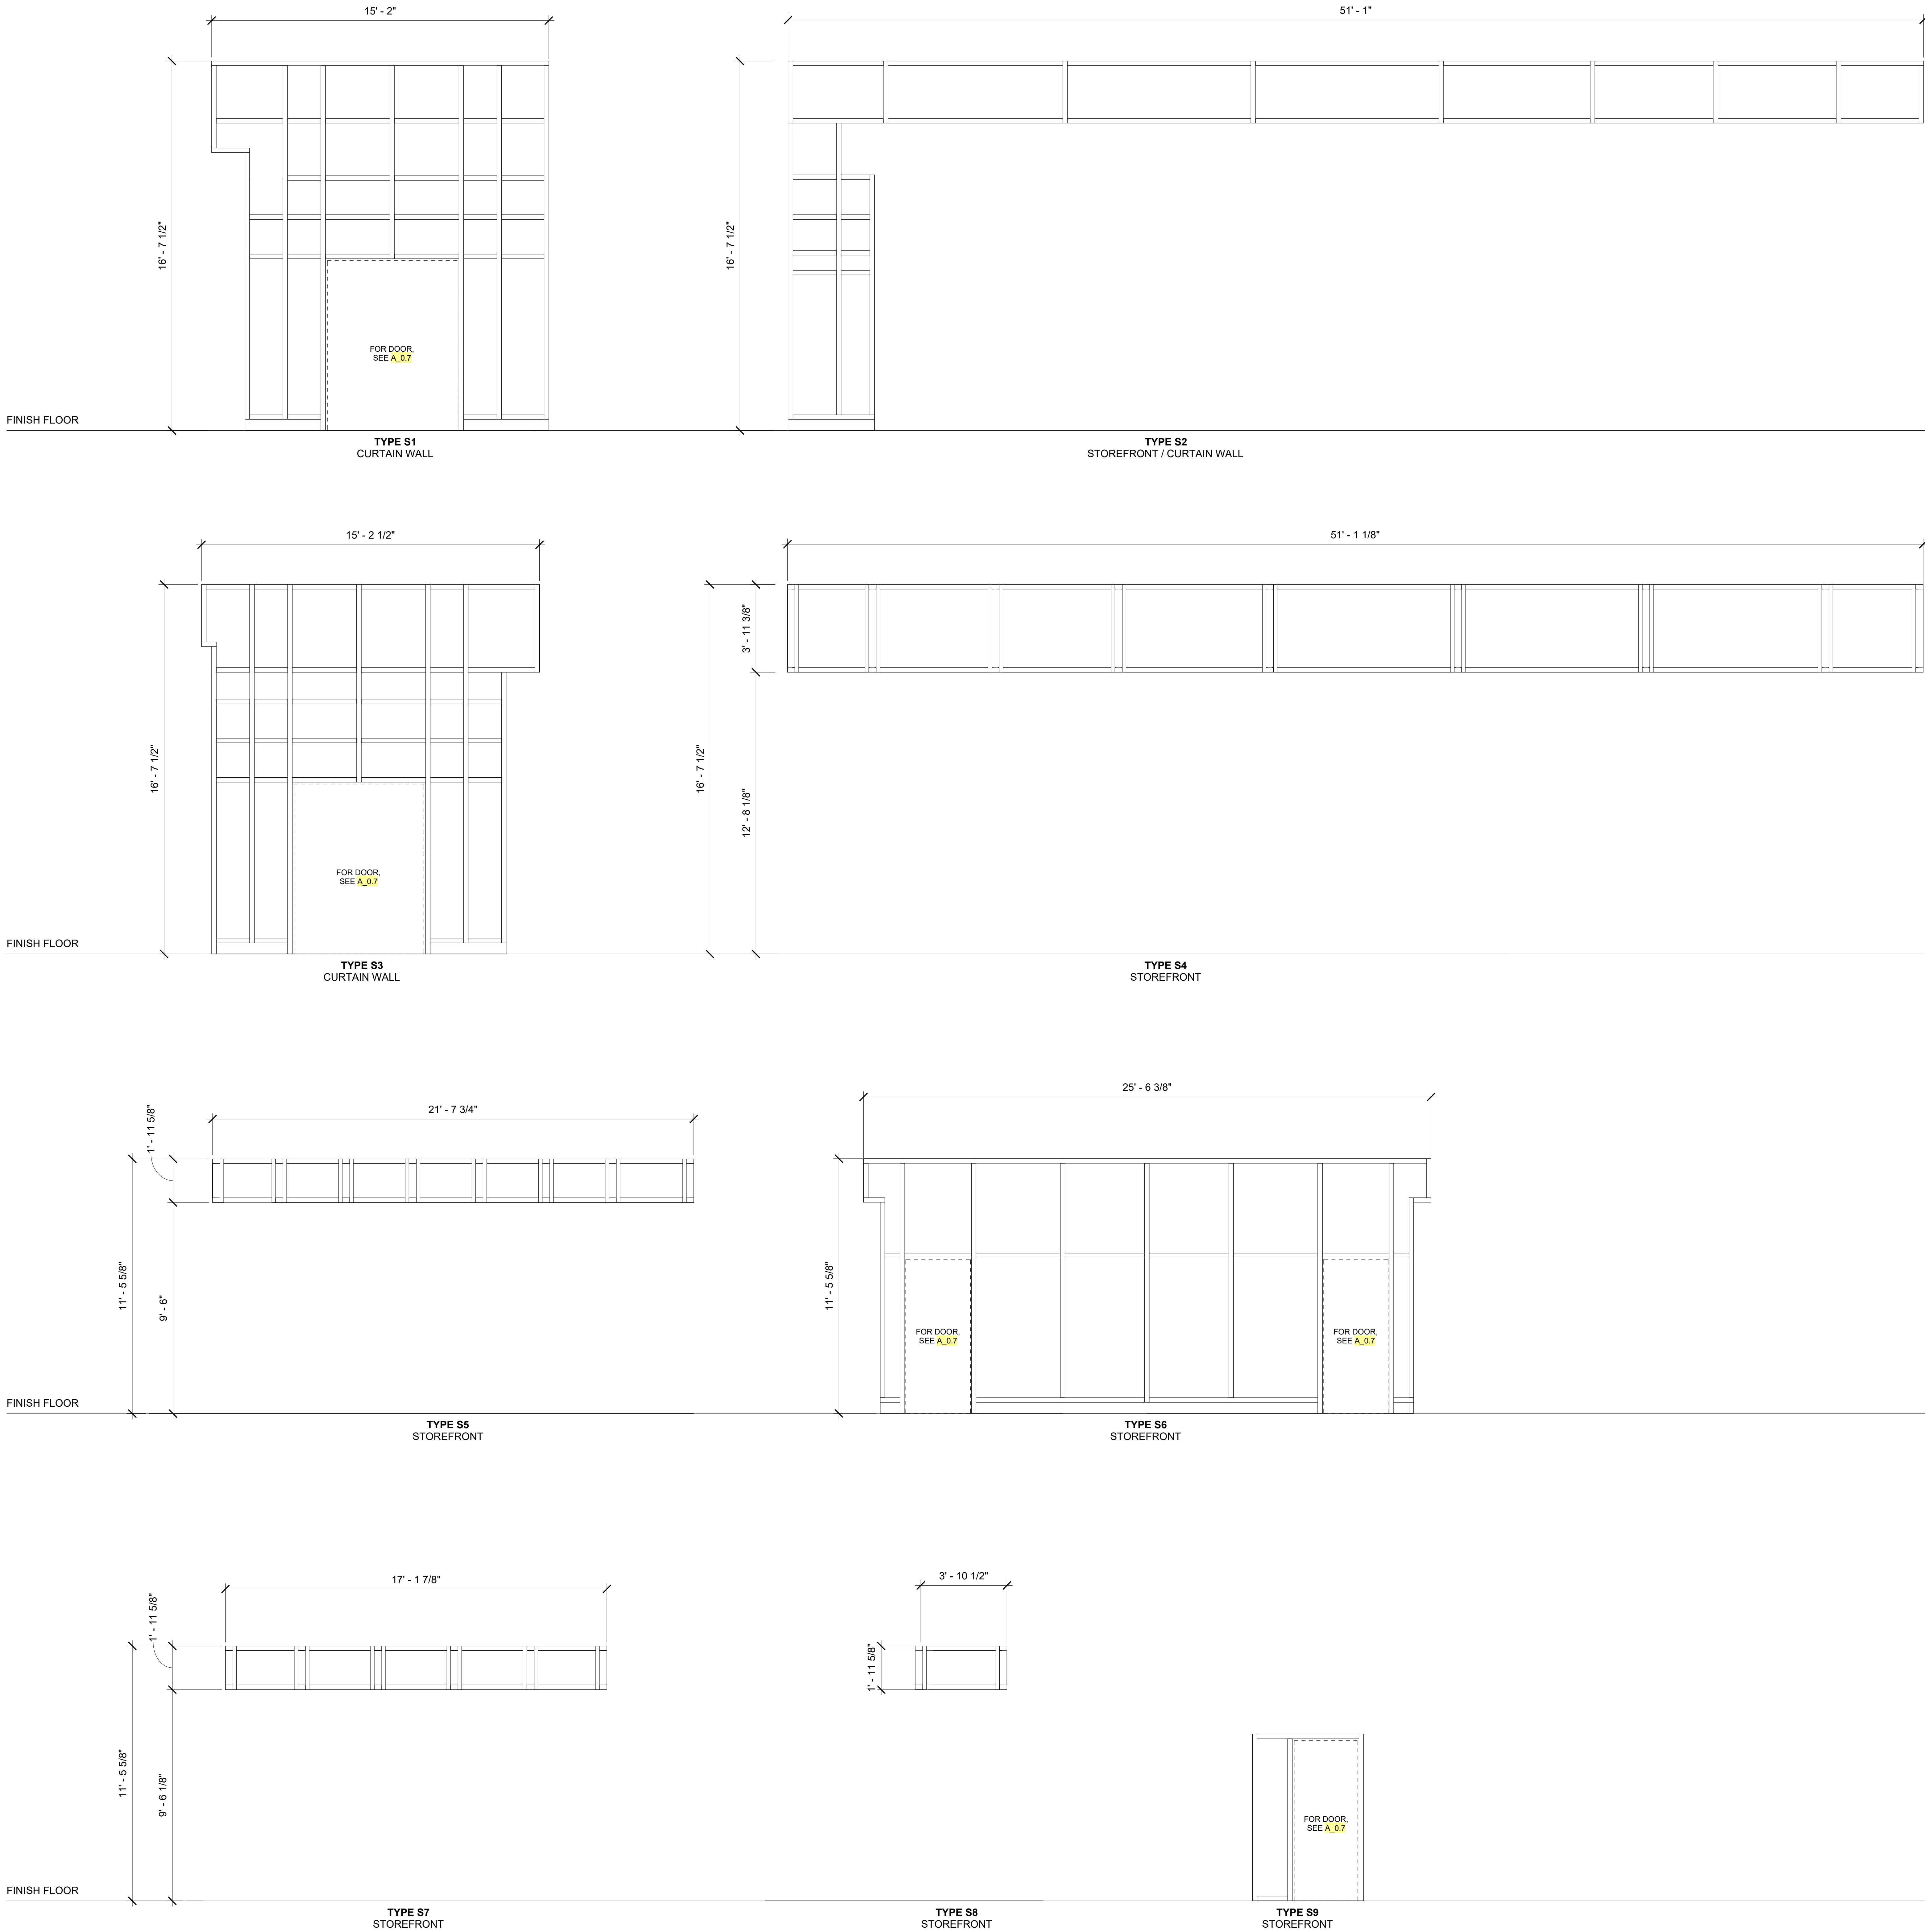

GLAZING LEGEND

GLAZING TYPES ARE INDICATED ON THE WINDOW SCHEDULE. REFER TO SPECIFICATIONS FOR MANUFACTURER AND PRODUCT INFORMATION.

NOTE: PROVIDE TEMPERED GLASS TO MATCH GLAZING TYPES WHERE REQUIRED

- ① INSULATED DUAL PANE SAFETY GLAZING, SOLAR CONTROL, CLEAR, LOW E
- ② SINGLE PANE SAFETY GLAZING, SOLAR CONTROL, TRANSLUCENT, LOW E (AT HISTORIC WINDOWS)
- ③ SINGLE PANE SAFETY GLAZING, CLEAR, LOW (E) (AT HISTORIC WINDOWS)
- ④ SINGLE PANE SAFETY GLAZING, CLEAR (AT INTERIOR WINDOWS/ DOORS)

SCHEDULE LEGEND

STOREFRONT & CURTAIN WALL SCHEDULE

STOREFRONT #	STOREFRONT TYPE	WIDTH & HEIGHT	DESCRIPTION	MATERIAL	GLAZING MATERIAL
E-200-1	S1	SEE LEGEND	STOREFRONT	ALUM/GLASS	G1
E-200-2	S2	SEE LEGEND	STOREFRONT	ALUM/GLASS	G1
E-200-3	S3	SEE LEGEND	STOREFRONT	ALUM/GLASS	G1
E-200-4	S4	SEE LEGEND	STOREFRONT	ALUM/GLASS	G1
E-201-4	S5	SEE LEGEND	STOREFRONT	ALUM/GLASS	G1
E-201-5	S6	SEE LEGEND	STOREFRONT	ALUM/GLASS	G1
E-203-4	S7	SEE LEGEND	STOREFRONT	ALUM/GLASS	G1
E-201-4	S8	SEE LEGEND	STOREFRONT	ALUM/GLASS	G1
E-114-1	S9	SEE LEGEND	STOREFRONT	ALUM/GLASS	G1
E-106-3	S9	SEE LEGEND	STOREFRONT	ALUM/GLASS	G1

OWNER:



501 Stanyan St
San Francisco CA 94117
p 415.831.2700
e pdinfo@sfgov.org

CLIENT:



368 Connecticut St
San Francisco CA 94107
p 415.323.6850
e friendsofjacksonpark@gmail.com

LANDSCAPE ARCHITECTURE:



2325 3rd street, suite 323
San Francisco CA 94107
p 415.323.6850
e admin@fletcherstudio.com

ARCHITECTURE:

Jackson Liles
ARCHITECTURE

* 2325 Third Street, #206
San Francisco, CA 94107
Tel 415.621.1799
www.jacksonliles.com

JACKSON
PLAYGROUND
IMPROVEMENT
PROJECT

1645 17TH STREET
SAN FRANCISCO, CA 94107

50% DESIGN
DEVELOPMENT

ISSUANCE RECORD	
DATE	DESCRIPTION
05.23.25	50% DD

REVISION RECORD		
REV	DATE	DESCRIPTION

DATE	NO.	DRAWN	CHD
05/23/25			

DRAWING TITLE:

STOREFRONT &
CURTAIN WALL
SCHEDULE

SHEET NO:

A_0.9

FINISH NOTES

1. REFER TO PROJECT SPECIFICATIONS AND THE M ANUFACTURER'S PRODUCT SPECIFICATIONS FOR GENERAL PRODUCT INFORMATION
2. CONTRACTOR SHALL EXAMINE ALL SURFACES DESIGNATED TO RECEIVE NEW FINISH AND VERIFY THAT THEY MEET MANUFACTURER'S SPECIFICATIONS TO RECEIVE THE SPECIFIED FINISHES. SURFACE DEFECTS OR DEFICIENCIES WHICH MAY ADVERSELY AFFECT WORK SHALL BE CORRECTED OR BROUGHT TO THE ATTENTION OF THE GENERAL CONTRACTOR FOR CORRECTIONS PRIOR TO COMMENCEMENT OF THE WORK. PROCEEDING WITH THE WORK SHALL IMPLY THE CONTRACTOR'S ACCEPTANCE OF SURFACE CONDITIONS.
3. ALL (E) INTERIOR BUILDING ELEMENTS ARE TO BE PATCHED, REPAIRED, PREPPED, AND PAINTED, INCLUDING COLUMNS, BEAMS, TRUSSES, JOISTS, ROOF SHEATHING, AND OTHER STRUCTURAL AND ARCHITECTURAL ELEMENTS
4. ALL SURFACES SHALL BE PREPARED AND PRIMED ACCORDING TO MANUFACTURER'S DIRECTIONS AND RECOMMENDATIONS
5. CONTRACTOR IS TO NOTIFY ARCHITECT OF ANY DISCREPANCIES OR CONFLICTS REGARDING CONDITIONS OR LOCATIONS FOR APPLICATION OF MATERIALS PRIOR TO INSTALLATION
6. THE CONTRACTOR SHALL EXAMINE ALL AREAS OF CONSTRUCTION AFTER COMPLETION OF WORK TRADES AND APPROVE ALL NECESSARY TOUCH-UP PAINTING OR PATCHING
7. SUBMIT SAMPLES OF ALL FINISH MATERIALS FOR ARCHITECT'S APPROVAL IN CONFORMANCE WITH THE GENERAL NOTES
8. ALL VERTICAL SURFACES TO RECEIVE BASE, UON
9. ALL BASE SHALL BE 4", UON, AND BE PROVIDED FROM ROLLED STOCK (NOT PRE-CUT LENGTHS)
10. NO RESILIENT BASE SEAM IS TO OCCUR WITHIN 12" OF A WALL CORNER
11. ALL CHANGES IN FLOORING MATERIAL ARE TO OCCUR AT THE CENTERLINE OF DOORS IN THE CLOSED POSITION
12. NO WALL COVERING SEAM IS TO OCCUR WITHIN 12" OF A WALL CORNER
13. ALL EXPOSED DRYWALL SURFACES TO BE PAINTED, UON
14. ALL PAINT FINISH SHALL BE 'EGGSHELL' TYPICAL, WITH SEMI-GLOSS AT TRIM, DOORS, AND RESTROOM WALLS AND CEILINGS, UON
15. WHERE SEVERAL FINISHES OCCUR ON THE SAME WALL, REFER TO INTERIOR ELEVATIONS FOR CLARIFICATION
16. PROVIDE SILICONE RUBBER BASED SEALANT RESISTANT TO MILDEW AT SINKS, COUNTERTOPS, AND BACKSPLASHES. SUBMIT PRODUCT INFORMATION AND COLOR SAMPLE FOR APPROVAL
17. GENERAL BUILDING SEALANT TO BE PAINTABLE ACRYLIC LATEX SEALANT, TREMCO ACRYLIC LATEX OR APPROVED EQUAL. SUBMIT PRODUCT INFORMATION AND COLOR SAMPLE FOR APPROVAL
18. VERIFY COLOR AND STYLE OF ALL UNSPECIFIED EXPOSED ELECTRICAL, MECHANICAL, AND PLUMBING COVER PLATES, SWITCHES, GRILLES, ETC WITH ARCHITECT PRIOR TO ORDERING OR INSTALLATION
19. WHERE DOORS ARE SCHEDULED FOR A PAINT FINISH, PAINT DOORS TO MATCH ADJACENT WALL COLOR IN SEMI-GLOSS ENAMEL. WHERE ACCENT WALLS OCCUR, DOORS SHALL MATCH THE ADJACENT ACCENT WALL COLOR
20. DOOR FRAMES SHALL BE MANUFACTURER'S SHOP APPLIED PAINT FINISH AS SCHEDULED, SEE SPECIFICATIONS
21. ALL MILLWORK SHALL BE WIC QUALITY, CUSTOM GRADE, UON
22. WHERE STAIRS OCCUR, PROVIDED CONTRASTING COLOR AS SHOWN IN DRAWINGS
23. ALL FIRE EXTINGUISHER CABINETS (FEC) TO BE FINISHED TO MATCH ADJACENT WALL, UON
24. LEVEL FLOOR WHEREVER REQUIRED TO MAINTAIN MAX. TOLERANCE OF 1/4" SLOPE IN 10 FEET
25. REFER TO REFLECTED CEILING PLAN FOR ADDITIONAL INFORMATION REGARDING CEILING FINISHES
26. ALL DIAGONAL BRACING WIRES, CEILING HANGING WIRES, AND COMPRESSION STRUTS TO BE HELD BACK MAX. ALLOWABLE DISTANCE FROM FINISHED EDGE OF ALL "FLOATING" CEILING PANELS WHERE ROOF/CEILING STRUCTURE IS EXPOSED BEYOND
27. PROVIDE PROPOSED LAYOUT OF DESIGN-BUILD SPRINKLER LOCATIONS AT ALL CEILING PANEL, CEILING TILE, AND EXPOSED CEILING LOCATIONS FOR ARCHITECT'S REVIEW AND APPROVAL PRIOR TO INSTALLATION
28. PROVIDE FINISHES, SEALANTS, WAXES, ETC. FOR A COMPLETE INSTALLED COMMERCIAL GRADE FINISH PER MANUFACTURER'S RECOMMENDATIONS (I.E. PROVIDED SEALAR AT LINOLEU, FLOORING)
29. PROVIDE GROMMETS AT ALL BUILT-IN COUNTERS (EXCEPT FOR IN KITCHEN OR BREAK AREAS. COORDINATE WITH POWER/DATE RECEPTACLES BELOW

INTERIOR FINISH NOTES

INTERIOR FINISH SCHEDULE - LEVEL 1												
ROOM NUMBER	ROOM NAME	FLOOR			WALL					CEILING		GENERAL NOTES
		FLOOR FINISH	BASE FINISH	FLOOR COMMENTS	WALL FINISH				WALL COMMENTS	CEILING FINISH	CEILING COMMENTS	
					NORTH	EAST	SOUTH	WEST				
100	WEST VESTIBULE	HW-1	VB-1		PT-1	PT-1	PT-1	PT-1		PTD GYP		
101	COMMUNITY ROOM	HW-1	VB-1		PT-1	PT-1	PT-1	PT-1		PTD GYP		
102	STAGE	HW-1	VB-1		PT-1	PT-1	PT-1	PT-1		PTD GYP		
103	MENS RR	REP-1	REP-1		PT-1	PT-1	PT-1	PT-1		PTD GYP		
104	MENS RR	REP-1	REP-1		PT-1	PT-1	PT-1	PT-1		PTD GYP		
105	JAN	REP-1	REP-1		PT-1	PT-1	PT-1	PT-1		PTD GYP		
106	SOUTH VESTIBULE	HW-1	VB-1		PT-1	PT-1	PT-1	PT-1		PTD GYP		
107	RR	REP-1	REP-1		PT-1	PT-1	PT-1	PT-1		PTD GYP		
108	WOMENS RR	REP-1	REP-1		PT-1	PT-1	PT-1	PT-1		ACT-1		
109	ADMIN OFF	LIN-1	RB-1		PT-1	PT-1	PT-1	PT-1		ACT-1		
110	ADMIN OFF	LIN-1	RB-1		PT-1	PT-1	PT-1	PT-1		ACT-1		
111	ADMIN OFF	LIN-1	RB-1		PT-1	PT-1	PT-1	PT-1		ACT-1		
112	ELEC	LIN-1	RB-1		PT-1	PT-1	PT-1	PT-1		OPEN		
113	STOR	LIN-1	RB-1		PT-1	PT-1	PT-1	PT-1		OPEN		
114	NORTH VESTIBULE	HW-1	VB-1		PT-1	PT-1	PT-1	PT-1		PTD GYP		
115	BREAK RM	LIN-1	RB-1		PT-1	PT-1	PT-1	PT-1		AC-2		
116	STOR	LIN-1	RB-1		PT-1	PT-1	PT-1	PT-1		PTD GYP		
118	WOMENS RR	REP-1	REP-1		PT-1	PT-1	PT-1	PT-1		PTD GYP		
119	HEAT PUMP	LIN-1	RB-1		PT-1	PT-1	PT-1	PT-1		OPEN		
200	CLUBHOUSE HUB	CONC-1	RB-1		PT-1	PT-1	PT-1	PT-1	NORTH WALL TO BE REHABILITATION OF PORTION OF (E) CLUBHOUSE EXTERIOR	PTD GYP		
201	MULTI-PURPOSE 1	HW-2	VB-1		PT-1	CONC-1	CONC-1	PT-1		PTD GYP		
202	MULTI-PURPOSE 2	HW-2	VB-1		PT-1	CONC-1	CONC-1	PT-1		PTD GYP		
203	OPS AND REC OFF	LIN-1	RB-1		PT-1	PT-1	CONC-1	PT-1		PTD GYP		
204	STOR	LIN-1	RB-1		PT-1	PT-1	PT-1	PT-1		PTD GYP		

INTERIOR FINISH SCHEDULE

FLOOR FINISHES:

CONCRETE:

CONC 1

MATERIAL: POLISHED CONCRETE
MANUF.: N/A
COLOR: TBD
NOTES:

RESILIENT FLOORING:

LIN 1

MATERIAL: LINOLEUM
MANUF.: FORBO FLOORING SYSTEMS
PROD.: MARMOLEUM SHEET
COLOR: TBD
NOTES: PROVIDE MANUF. REC. FLOOR PREP TREATMENT ASSUME 3 COLORS

RESILIENT FLOORING AND BASE:

REP 1

MATERIAL: RESINOUS MATRIX TERRAZZO
MANUF.: DEX-O-TEX OR EQ.
PROD.: CHEMINERT TERRAZZO
COLOR: STANDARD
NOTES: INTEGRAL COVED BASE

HW 1

MATERIAL: HARDWOOD FLOORING
MANUF.: JUNKERS HARDWOOD OR EQ
PROD.: 2-STRIP HARDWOOD FLOORING
COLOR: MAPLE - CLASSIC W/ SILKMATT URETHANE FACTORY FINISH
NOTES: PROVIDE VAPOR BARRIER AND 3/8" FOAM UNDERLAYMENT

HW 2

MATERIAL: HARDWOOD DANCE FLOORING
MANUF.: JUNKERS HARDWOOD OR EQ
PROD.: UNOBAT 45 SPORTS FLOORING
COLOR: MAPLE - CLASSIC W/ SILKMATT URETHANE FACTORY FINISH
NOTES: PROVIDE VAPOR BARRIER AND 3/8" FOAM UNDERLAYMENT

WALLL BASE:

RB 1

MATERIAL: 4" RUBBER BASE
MANUF.: ROPPE
PROD.: PINNACLE
COLOR: TBD
NOTES: FROM ROLLED STOCK ONLY

VB 1

MATERIAL: VENTILATED RUBBER BASE
MANUF.: ROPPE
PROD.: 4" HIGH VENTILATED RUBBER BASE
COLOR: TBD
NOTES: PROVIDE AT WOOD FLOORING WHERE REQ'D

WALL FINISHES:

PAINT:

PT 1

MATERIAL: PAINT
MANUF.: PER SPECS
PROD #: TBD
COLOR: TBD
NOTES: SEE NOTE BELOW RE: COLORS

NOTE: FINAL PAINT COLORS HAVE NOT BEEN SELECTED, PT-1 DESIGNATION ON PLANS AND SCHEDULES IS A PLACEHOLDER TO INDICATE WALLS TO BE PAINTED, SEE BELOW FOR LIST OF PRELIMINARY PAINT GROUPS

ASSUME SEPARATE COLORS AT:

PUBLIC AREAS

OFFICES

RESTROOMS

EXTERIOR RESTROOMS

STAGE

UTILITY ROOMS (ELECTRICAL, JANITOR'S CLOSET, STORAGE, PLUMB/ MECH, ETC)

WALL FINISHES (CONT.)

CERAMIC TILE:

CT 1

MATERIAL: CERAMIC TILE
MANUF.: FIRECLAY TILE
PROD.: ORIGINAL CERAMIC TILE
SIZE: 2"X6"
COLOR: ROSEMARY MATTE
NOTES: PROVIDE SATIN ST STL TRIMS

MISC WALL FINISHES:

FRP 1

MATERIAL: FULL HT FRP
COLOR: WHITE
NOTES: PROVIDE MANUF TRIMS AT CORNERS, TOP AND BOTTOM

CONC

MATERIAL: CONCRETE
COLOR: STANDARD
NOTES: PROVIDE CLR MATTE SEALER

CEILING FINISHES:

PAINTED CEILING/ SOFFITS:

PTD GYP

MATERIAL: PAINT
MANUF.: PER SPECS
PROD. #: TBD
COLOR: TBD
NOTES:

ACT 1

MATERIAL: 24"X24" ACOUSTICAL CEILING
MANUF.: ARMSTRONG
TILE: ULTIMA TEGULAR #1915
GRID: SUPRAPINE XL9/16" EXPOSED TEE
COLOR: WHITE
NOTES:

ACT 2

MATERIAL: 24"X24" WASHABLE ACOUSTICAL CEILING
TILE: ARMSTRONG
MANUF.: TBD
GRID: PRELUDE XL 15/16" EXPOSED TEE
COLOR: WHITE
NOTES:

OPEN TO STRUCTURE ABOVE:

OPEN

MATERIAL: PAINT AT STRUCTURE
MANUF.: PER SPECS
PROD. #: TBD
COLOR: TBD
NOTES:

NOTE: FINAL PAINT COLORS HAVE NOT BEEN SELECTED, PTD-GYP DESIGNATION ON SCHEDULES IS A PLACEHOLDER TO INDICATE CEILINGS/ SOFFITS TO BE PAINTED, SEE BELOW FOR LIST OF PRELIMINARY PAINT GROUPS

ASSUME SEPARATE COLORS AT:

GYP BD CEILINGS

RESTROOM CEILINGS

UTILITY ROOMS

MATRIX OF MISC FINISHES

MATRIX OF MISC. BUILDING MATERIAL FINISHES - INTERIOR			
ITEM	FINISH/ MATERIAL	COLOR	NOTES
WOOD DOORS	PRIMED	PTD, TBD	
FRAMES @ WD DOORS	PAINT	VARIES	
HM DOORS	PAINT	VARIES	
FRAMES @ HM DOORS	PAINT	VARIES	
INTERIOR LOUVERS	FACTORY	TBD	
FRAMES @ HM WINDOWS	PAINT	TBD	
INTERIOR STOREFRONT	FACTORY	TBD	
MISC STAIR RAILINGS	PAINT	TBD	
STRUCT STEEL COLUMNS, BRB's, TRUSSES, ETC	PAINT	TBD	
TOILET PARTITIONS	FACTORY	TBD	
LOCKERS	FACTORY	TBD	
EXPOSED CONDUIT	PAINT	TBD	
FIRE RISERS	PAINT	TBD	
ACCESS PANELS	PAINT	TBD	

OWNER:



501 Stanyan St
San Francisco CA 94117
p 415.831.2700
e pdmfoia@sfgov.org

CLIENT:



368 Connecticut St
San Francisco CA 94107
p 415.786.2427
e friendsofjacksonhills@gmail.com

LANDSCAPE ARCHITECTURE:



2325 3rd street, suite 323
San Francisco CA 94107
p 415.323.0850
e admin@fletcherstudio.com

ARCHITECTURE:

Jackson Liles
ARCHITECTURE

• 2325 Third Street #326
San Francisco, CA 94107
Tel 415.621.1799
www.jacksonliles.com

JACKSON
PLAYGROUND
IMPROVEMENT
PROJECT

1645 17TH STREET
SAN FRANCISCO, CA 94107

50% DESIGN
DEVELOPMENT

ISSUANCE RECORD	
DATE	DESCRIPTION
05.23.25	50% DD

REVISION RECORD		
REV	DATE	DESCRIPTION


DATE	NO.	DRAWN	CHD
05/23/25			

DRAWING TITLE:

FINISH
SCHEDULE

SHEET NO:

A_0.10

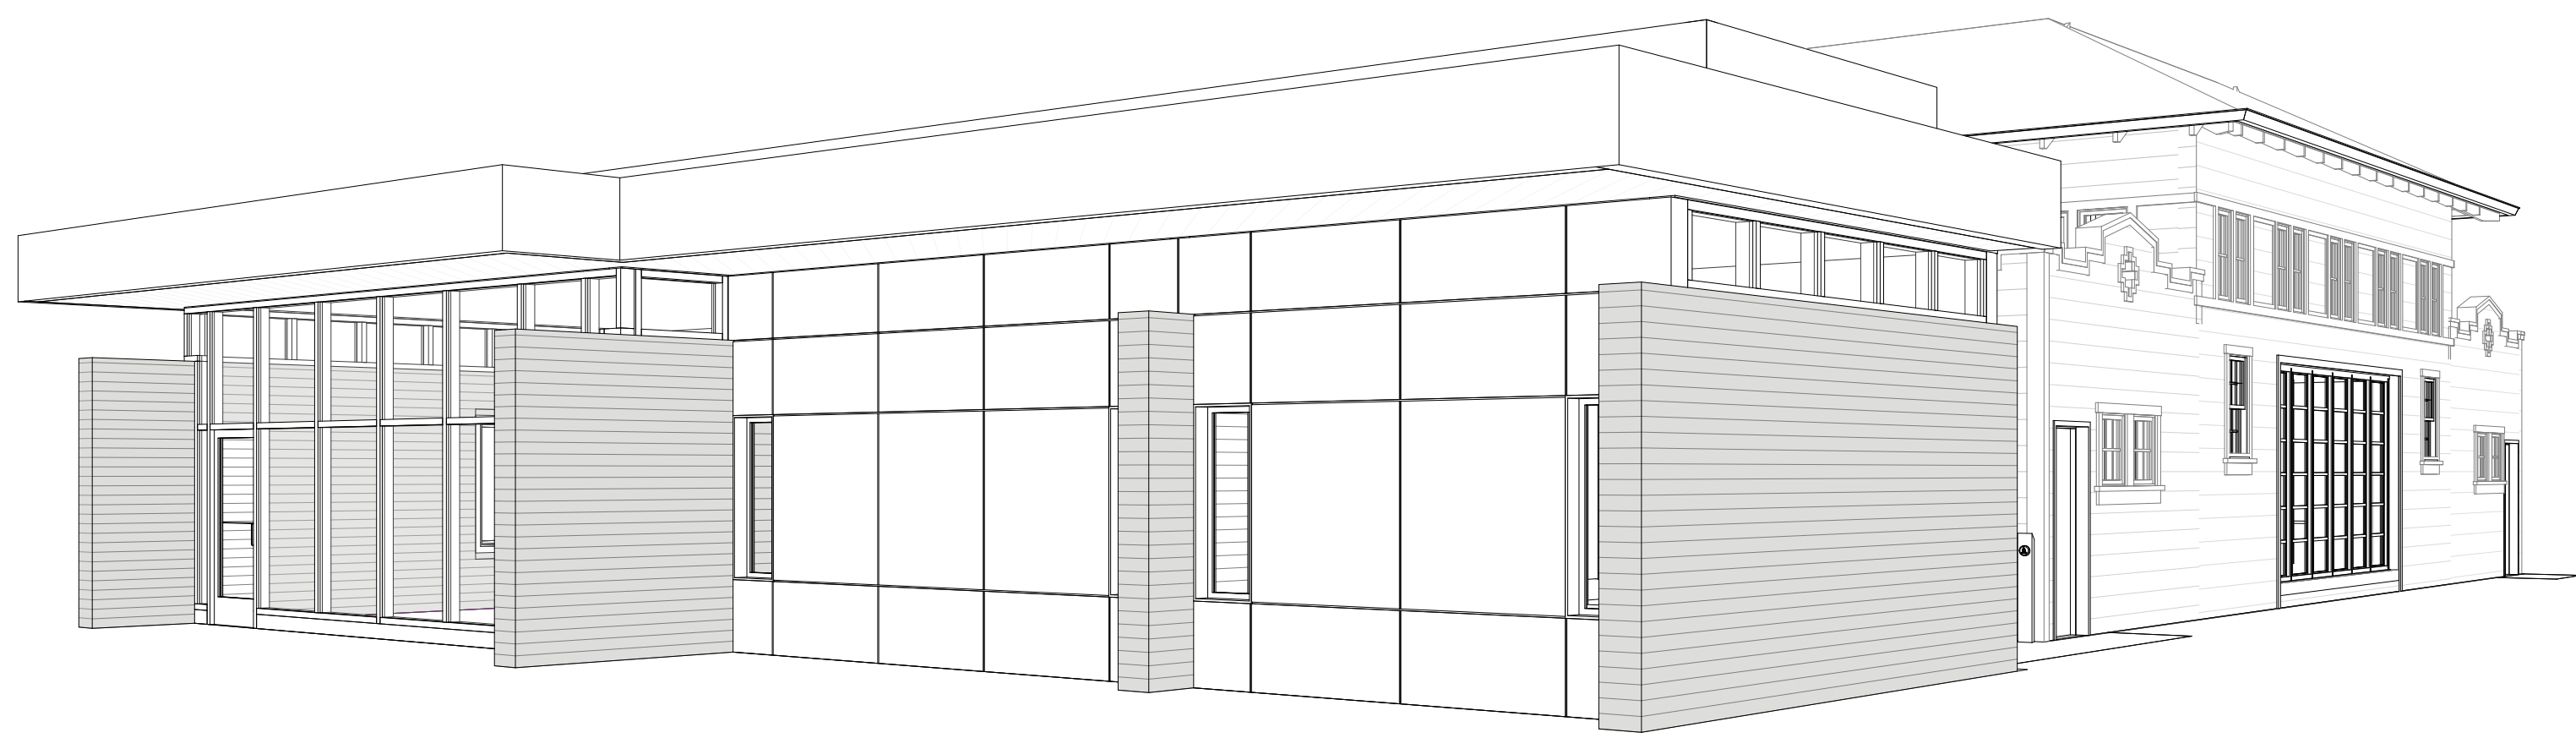

6 PERSPECTIVE - PROPOSED - FROM NW

8 PERSPECTIVE VIEW FROM SOUTHWEST

5 PERSPECTIVE - PROPOSED - FROM NE

7 PERSPECTIVE VIEW FROM SOUTHEAST

OWNER:

501 Stanley St.
San Francisco, CA 94117
p 415.831.2700
e pdinfo@sfgov.org

CLIENT:

368 Connecticut St.
San Francisco, CA 94117
p 415.786.2427
e friends@jacksonhills@gmail.com

LANDSCAPE ARCHITECTURE:

2325 3rd street, suite 323
San Francisco, CA 94107
p 415.323.6850
e admin@fletcherstudio.com

ARCHITECTURE:
Jackson Liles
ARCHITECTURE
• 2325 Third Street #326
San Francisco, CA 94107
Tel 415.621.1799
www.jacksonliles.com

**JACKSON
PLAYGROUND
IMPROVEMENT
PROJECT**
1645 17TH STREET
SAN FRANCISCO, CA 94107

50% DESIGN
DEVELOPMENT

ISSUANCE RECORD	
DATE	DESCRIPTION
05.23.25	50% DD

REVISION RECORD		
REV	DATE	DESCRIPTION

DATE	NO.	DRAWN	CHD
05/23/25			

DRAWING TITLE:
3D VIEWS

SHEET NO:
A_0.11

SITE ELEVATIONS




1 17TH STREET ELEVATION



2 ARKANSAS STREET ELEVATION



3 MARIPOSA STREET ELEVATION

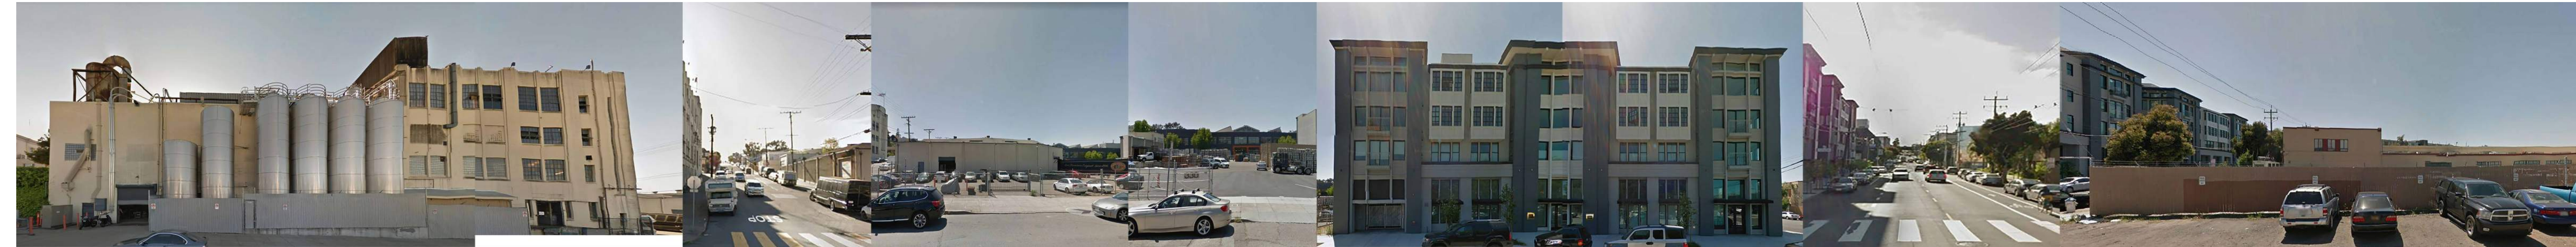

4 CAROLINA STREET ELEVATION

EXTERIOR PHOTOS



5 (E) CLUBHOUSE EXTERIOR - SOUTH PHOTO



6 (E) CLUBHOUSE EXTERIOR - WEST PHOTO



7 (E) CLUBHOUSE EXTERIOR - NORTH PHOTO 1



8 (E) CLUBHOUSE EXTERIOR - EAST - PHOTO 1



9 (E) CLUBHOUSE EXTERIOR - EAST PHOTO 2



10 (E) CLUBHOUSE EXTERIOR - NORTH PHOTO 2



11 (E) CLUBHOUSE EXTERIOR - EAST PHOTO 3


INTERIOR PHOTOS



12 (E) CLUBHOUSE INTERIOR PHOTO



13 (E) CLUBHOUSE INTERIOR PHOTO

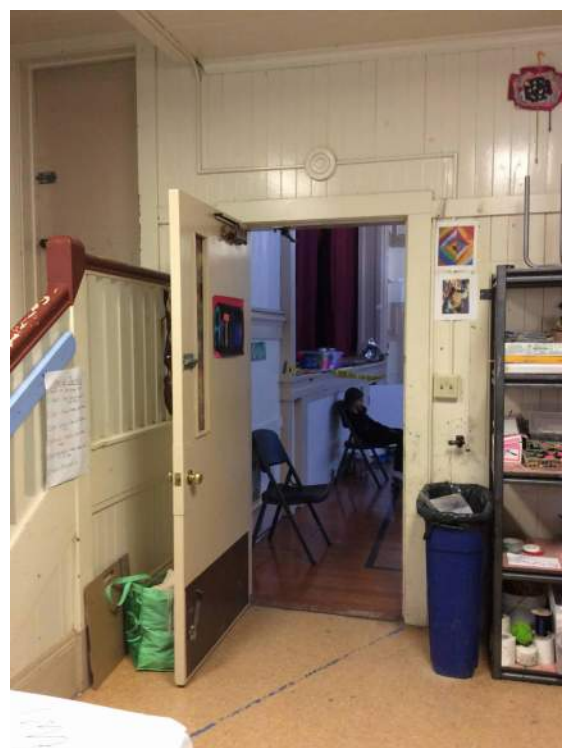


14 (E) CLUBHOUSE INTERIOR PHOTO



15 (E) CLUBHOUSE INTERIOR PHOTO




16 (E) CLUBHOUSE INTERIOR PHOTO

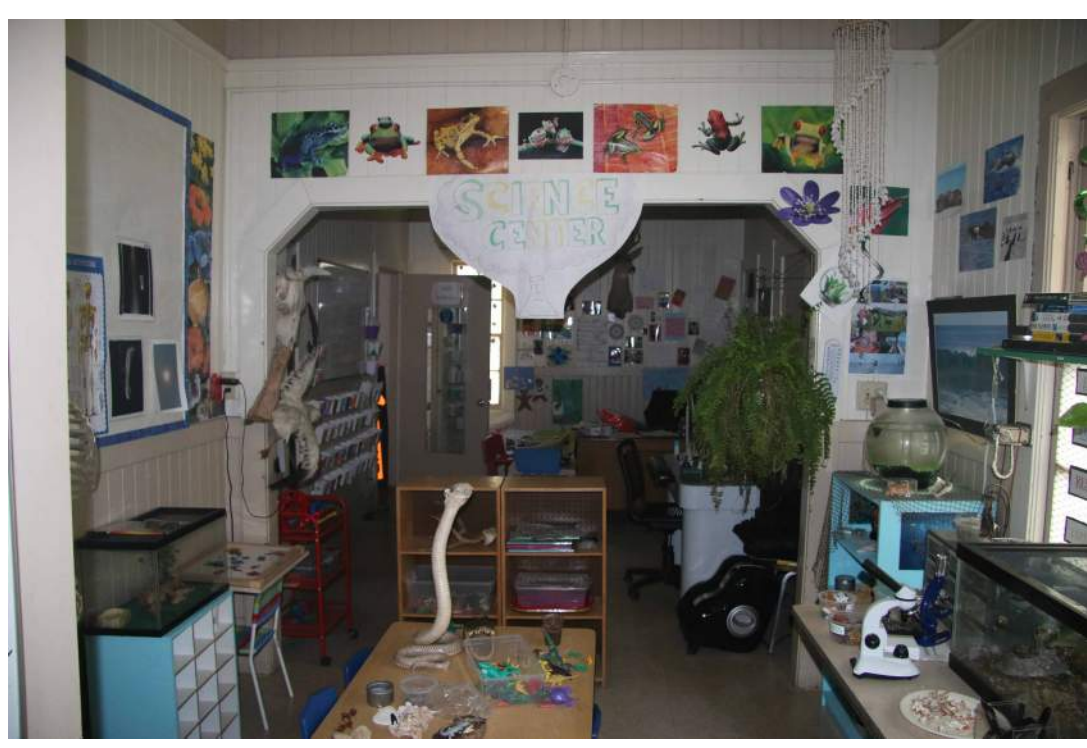

17 (E) CLUBHOUSE INTERIOR PHOTO

PHOTOS KEY PLAN

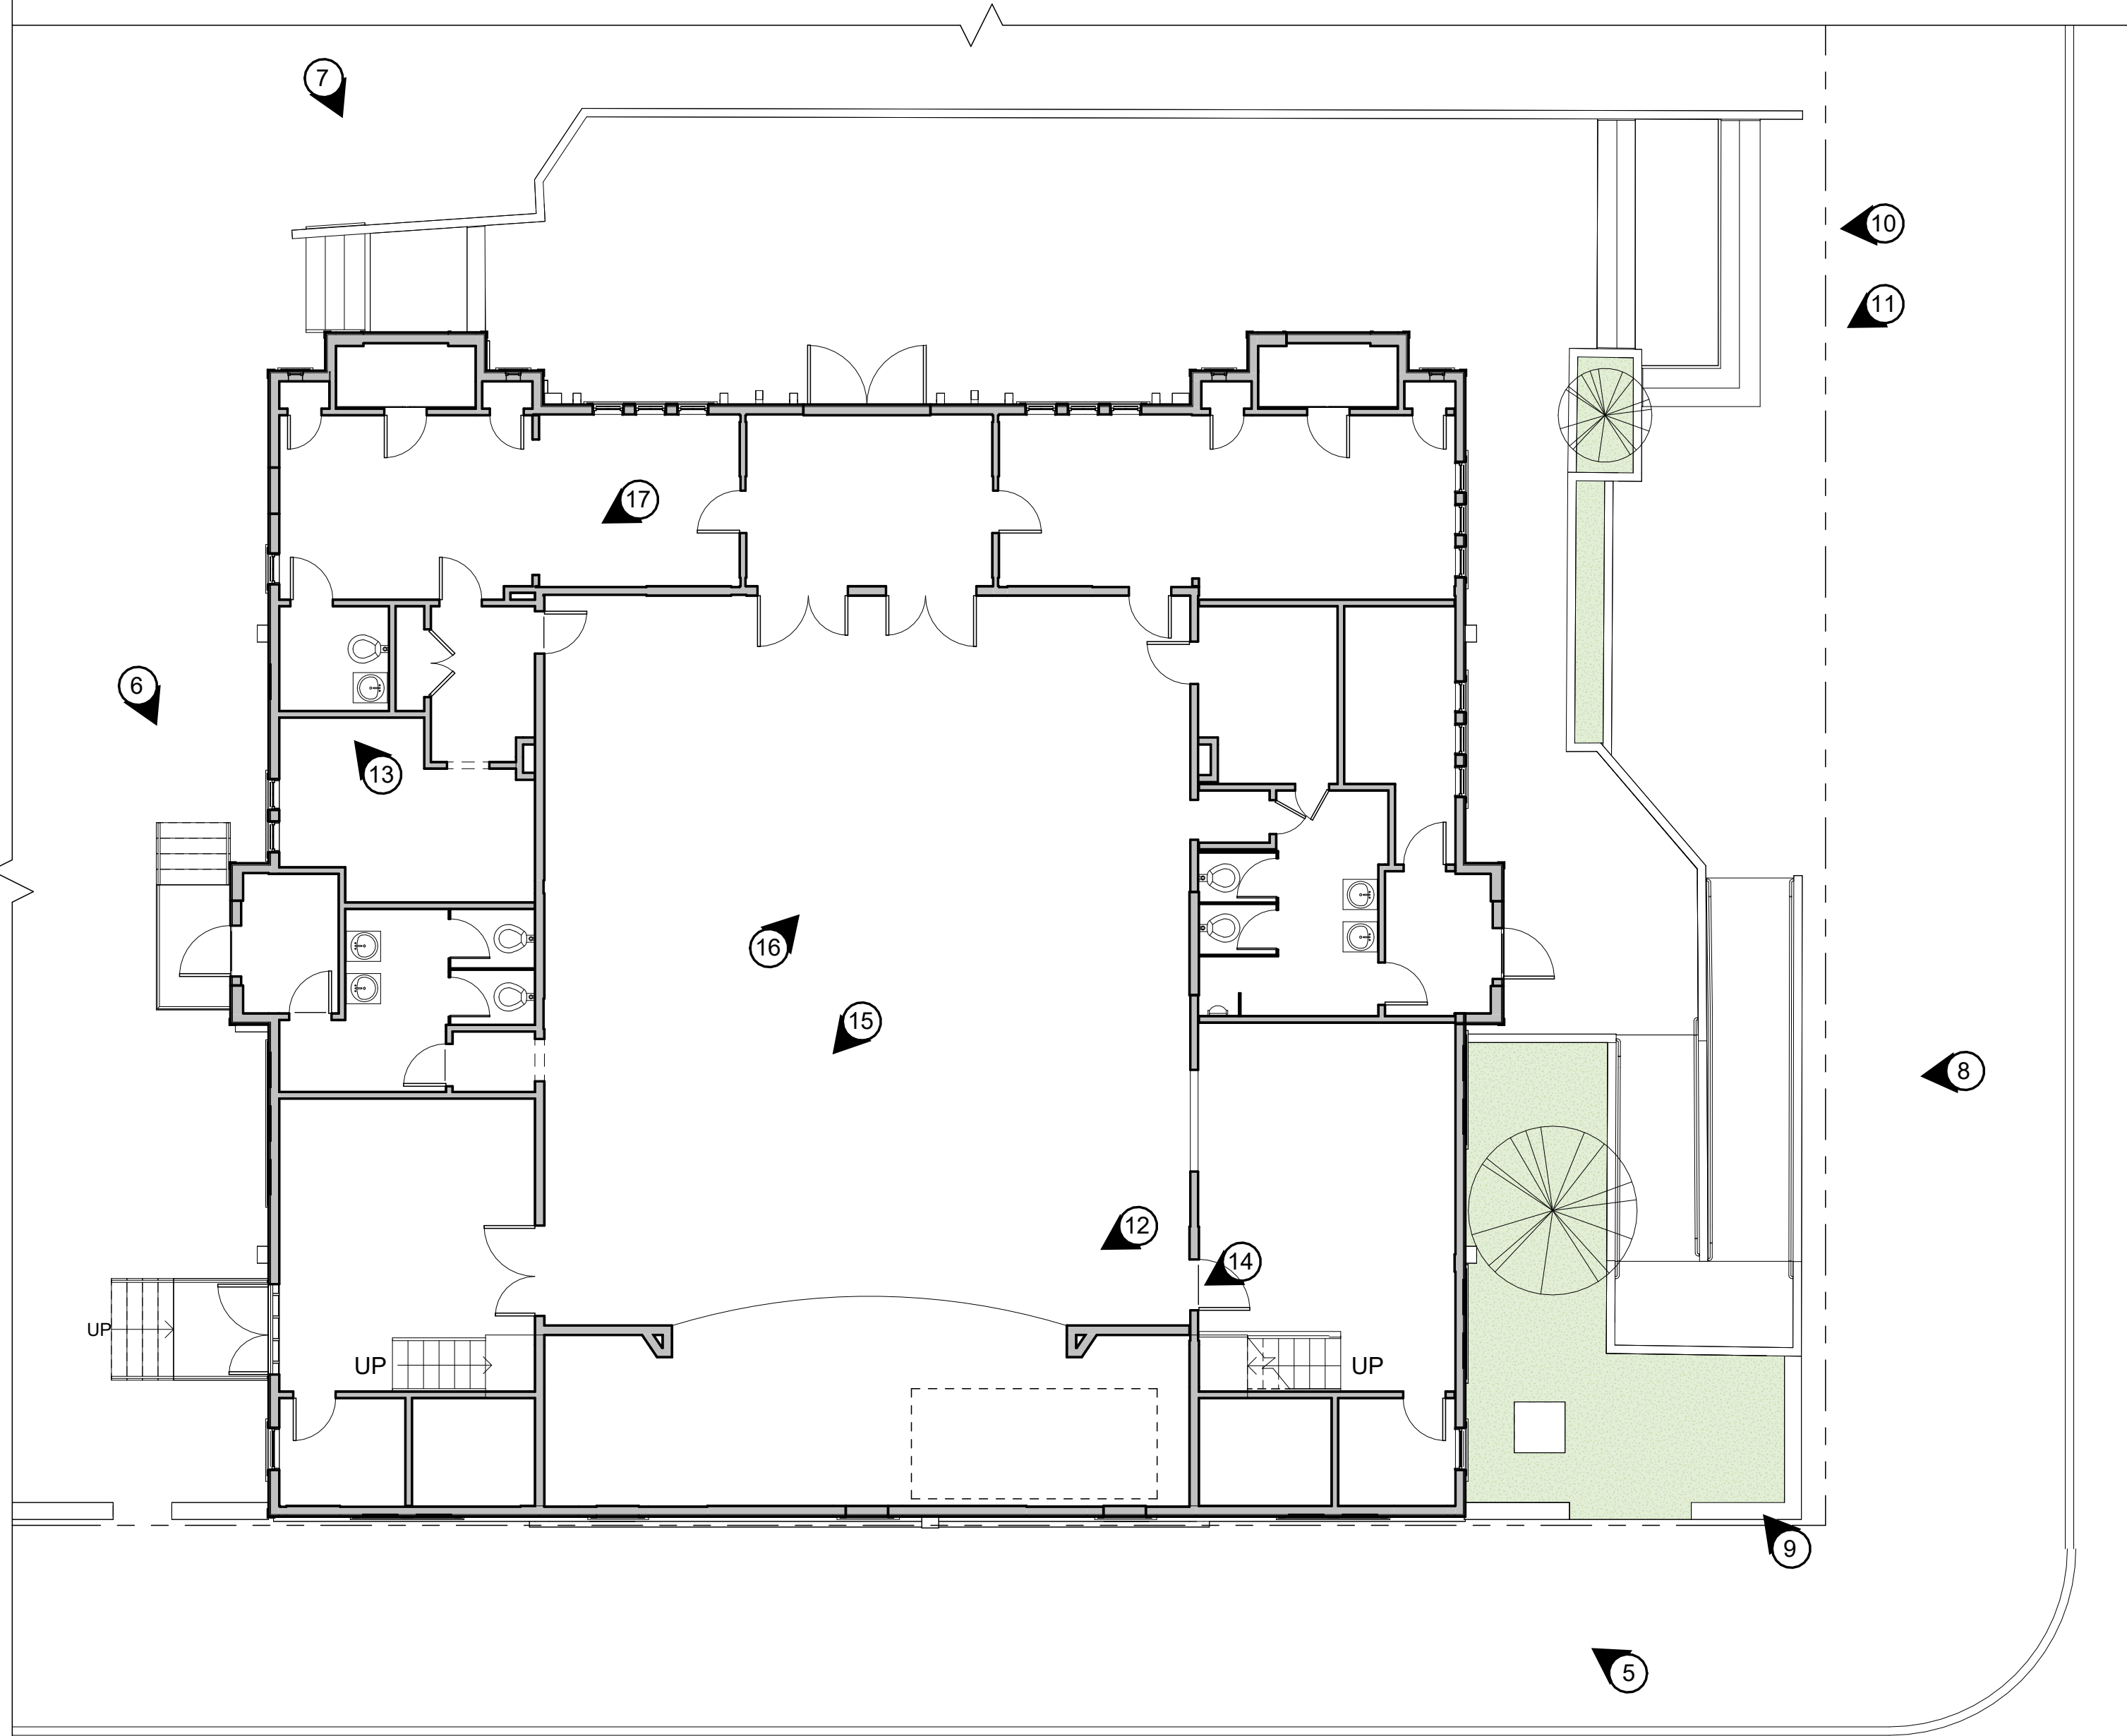

18 KEY PLAN
1/8" = 1'-0"

OWNER:



501 Slaven St
San Francisco, CA 94117
p 415.831.2700
e pdmilo@sfgov.org

CLIENT:



388 Connecticut St
San Francisco, CA 94107
p 415.786.2477
e friends@jacksonhills@gmail.com

LANDSCAPE ARCHITECTURE:



2325 3rd Street, Suite 323
San Francisco, CA 94107
p 415.323.6850
e admin@fletcherstudio.com

ARCHITECTURE:

Jackson Liles
ARCHITECTURE

• 2325 Third Street, Suite 323
San Francisco, CA 94107
Tel 415.621.1799
www.jacksonliles.com

JACKSON
PLAYGROUND
IMPROVEMENT
PROJECT

1645 17TH STREET
SAN FRANCISCO, CA 94107

50% DESIGN
DEVELOPMENT

ISSUANCE RECORD	
DATE	DESCRIPTION
05.23.25	50% DD

REVISION RECORD		
REV	DATE	DESCRIPTION


DATE	NO.	DRAWN	CHD
05/23/25			

DRAWING TITLE:

EXISTING
CONDITIONS -
PHOTOS

SHEET NO.:

A_1.0

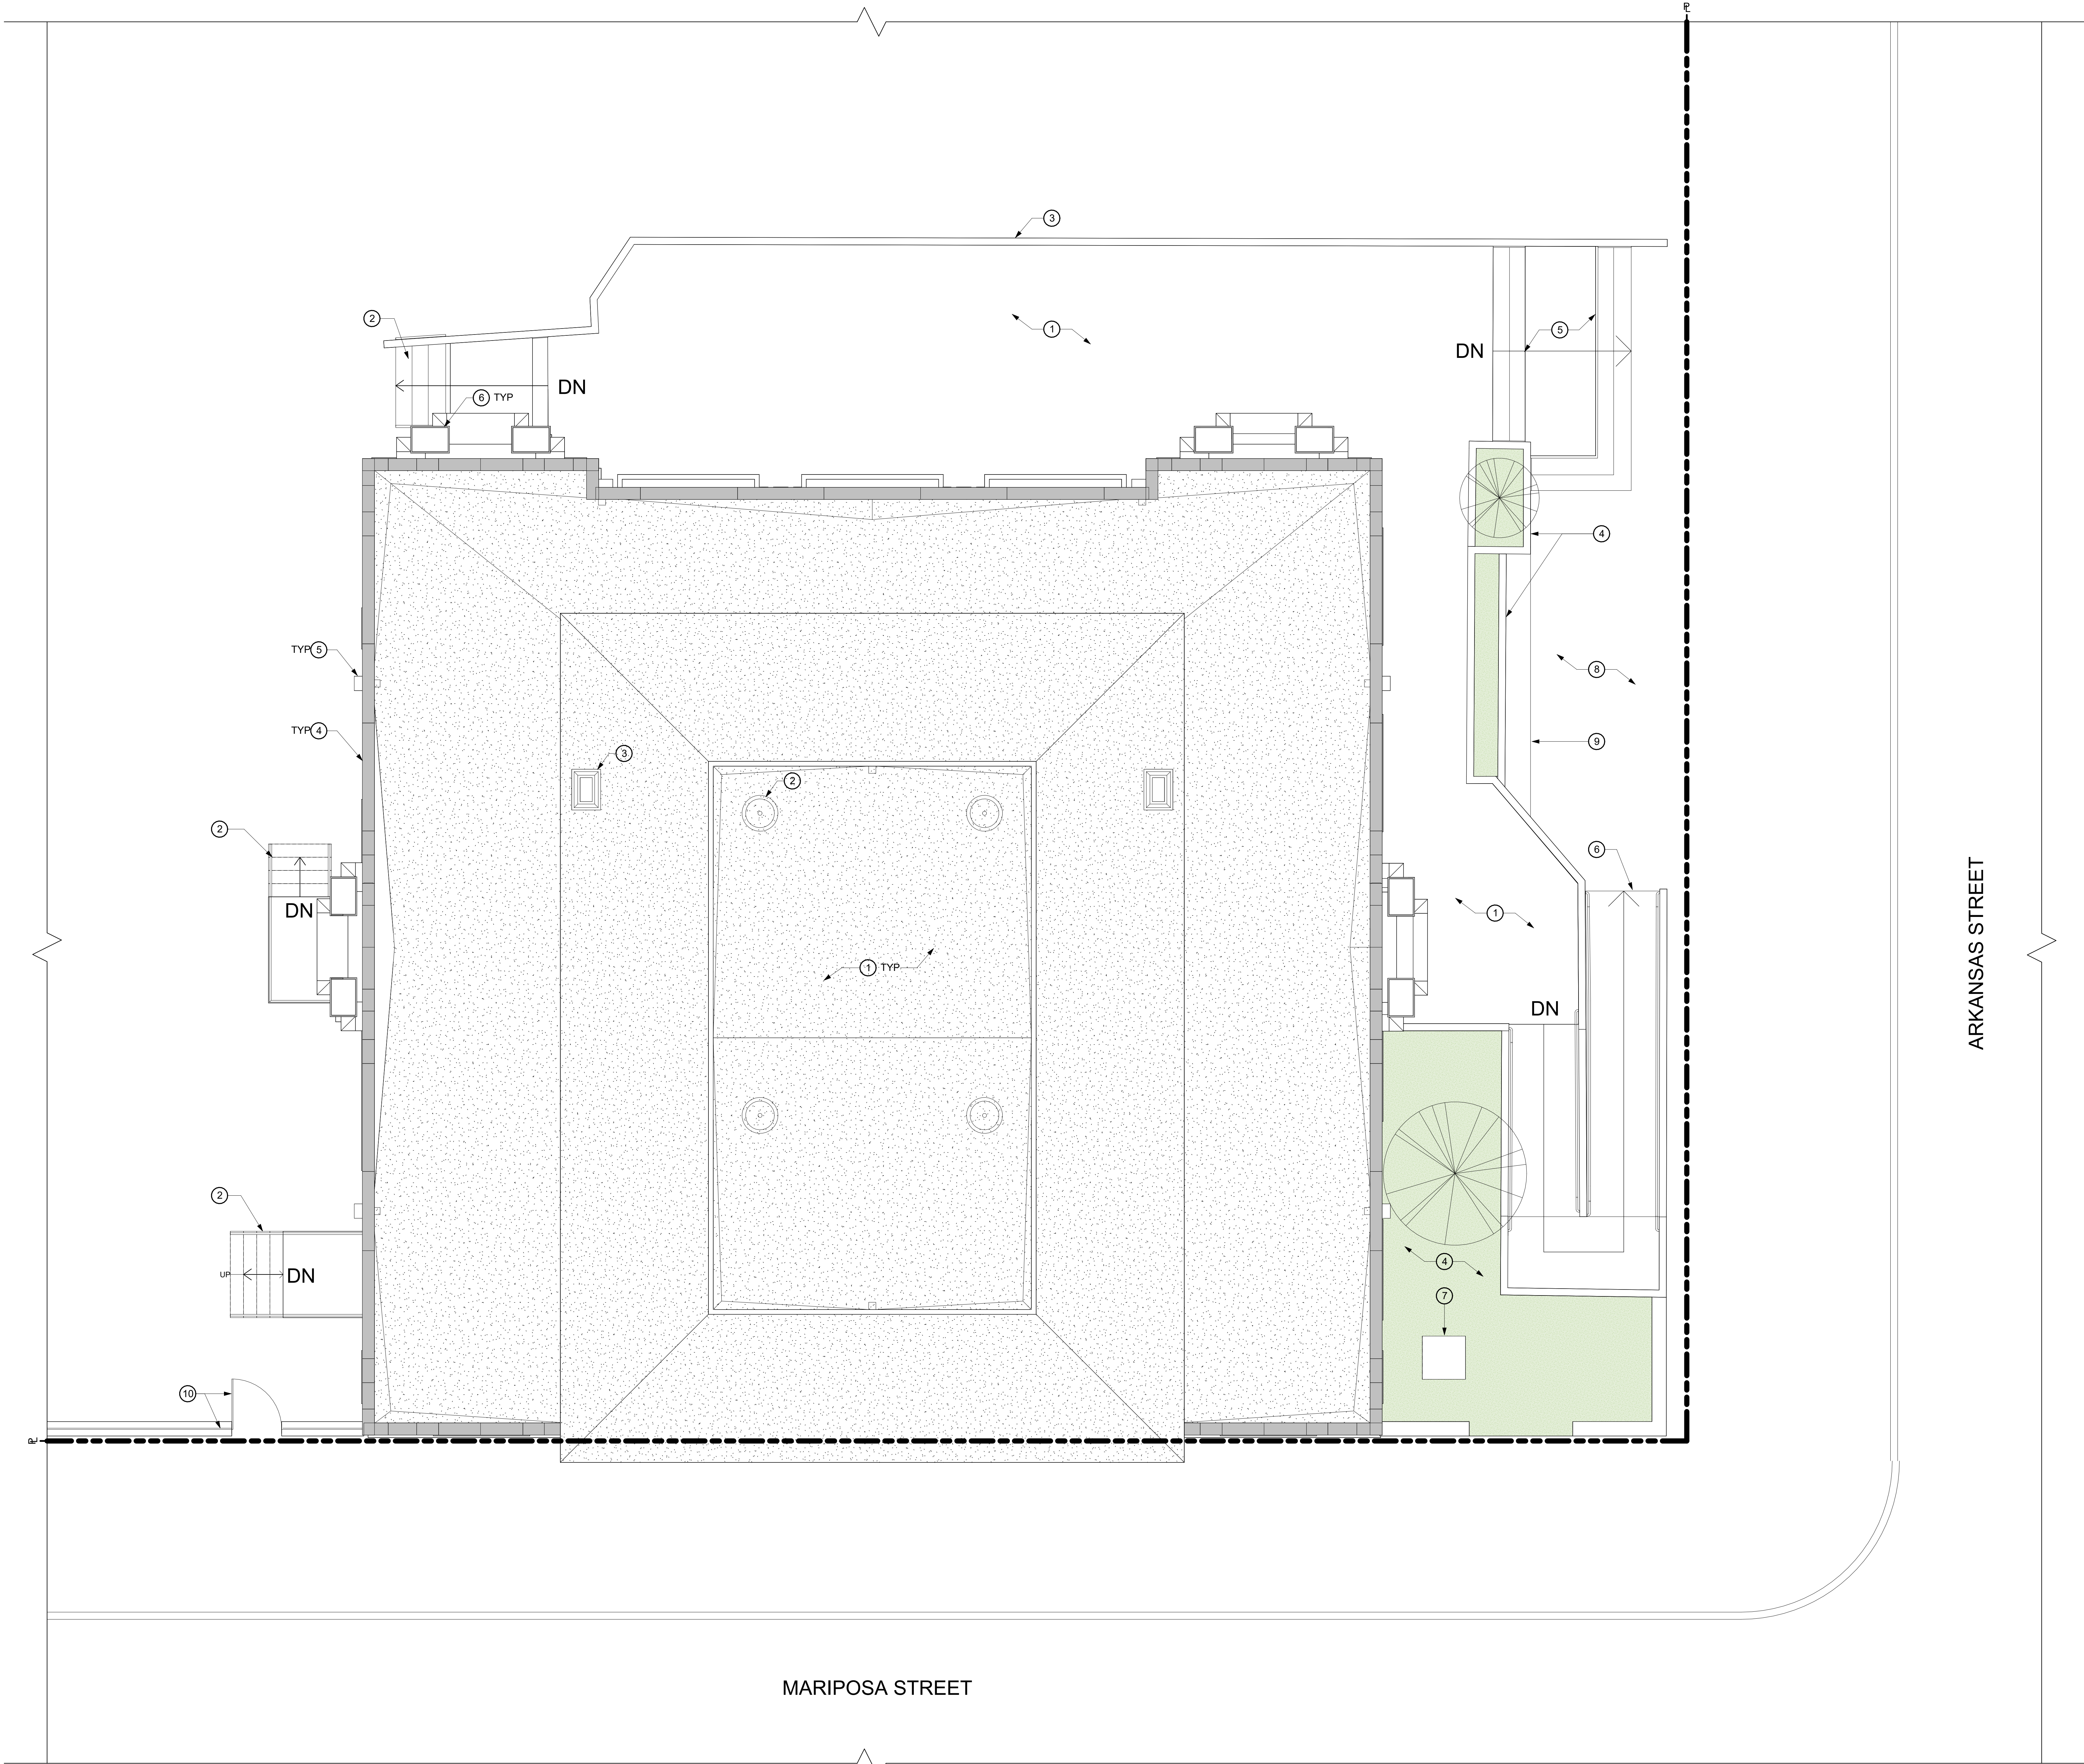

GENERAL NOTES

- A CONTRACTOR TO VERIFY ALL EXISTING CONDITIONS
- B PROJECT MUST MEET CALIFORNIA AND SAN FRANCISCO GREEN BUILDING REQUIREMENTS AND THE SAN FRANCISCO DEMOLITION DEBRIS ORDINANCE
- C PROJECT TO BE FULLY SPRINKLERED TO MEET NFPA-13 REQUIREMENTS
- D THESE DRAWINGS RELATE TO THE CLUBHOUSE, ADDITION AND IMMEDIATE SURROUNDINGS ONLY. FOR FULL SITE DESIGN, SEE VOLUME 1

SHEET NOTES

- 1 RAISED TREX DECK OVER WOOD FRAMING, CRAWL SPACE BELOW
- 2 CONC STAIR AND LANDING
- 3 CONC LOW WALL
- 4 CONC PLANTERS AND LOW WALL AT EDGE OF DECK
- 5 TREX STAIR AND LANDING
- 6 CONC RAMP AND LANDING
- 7 TRANSFORMER
- 8 EXTENDED SIDEWALK PAVING
- 9 BUILT-IN WD BENCH
- 10 (E) CHAINLINK FENCE AND GATE

OWNER:



501 Stanyan St
San Francisco CA 94117
p 415.785.2427
e pdm@sf.gov

CLIENT:



368 Connecticut St
San Francisco CA 94107
p 415.323.6850
e friends@jacksonhills@gmail.com

LANDSCAPE ARCHITECTURE:



2325 3rd street, suite 323
San Francisco CA 94107
p 415.323.6850
e admin@fletcherstudio.com

ARCHITECTURE:

Jackson Liles
ARCHITECTURE

2325 Third Street #206
San Francisco, CA 94107
Tel 415.621.1799
www.jacksonliles.com

JACKSON
PLAYGROUND
IMPROVEMENT
PROJECT

1645 17TH STREET
SAN FRANCISCO, CA 94107

50% DESIGN
DEVELOPMENT

ISSUANCE RECORD	
DATE	DESCRIPTION
05.23.25	50% DD

REVISION RECORD		
REV	DATE	DESCRIPTION


DATE	NO.	DRAWN	CHD
05/23/25			

DRAWING TITLE:



EXISTING SITE
PLAN (AT
CLUBHOUSE)


SHEET NO:

A_1.1a

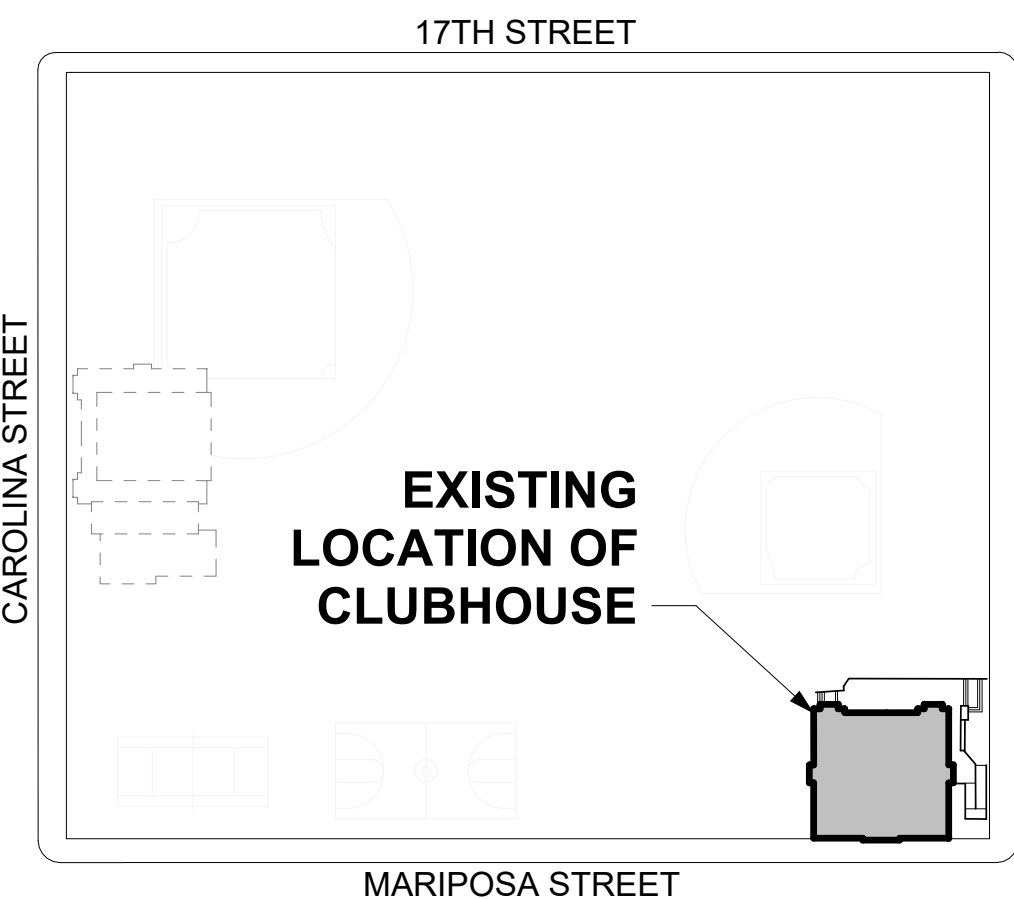

KEY PLAN LEGEND
1" = 100'-0"

  

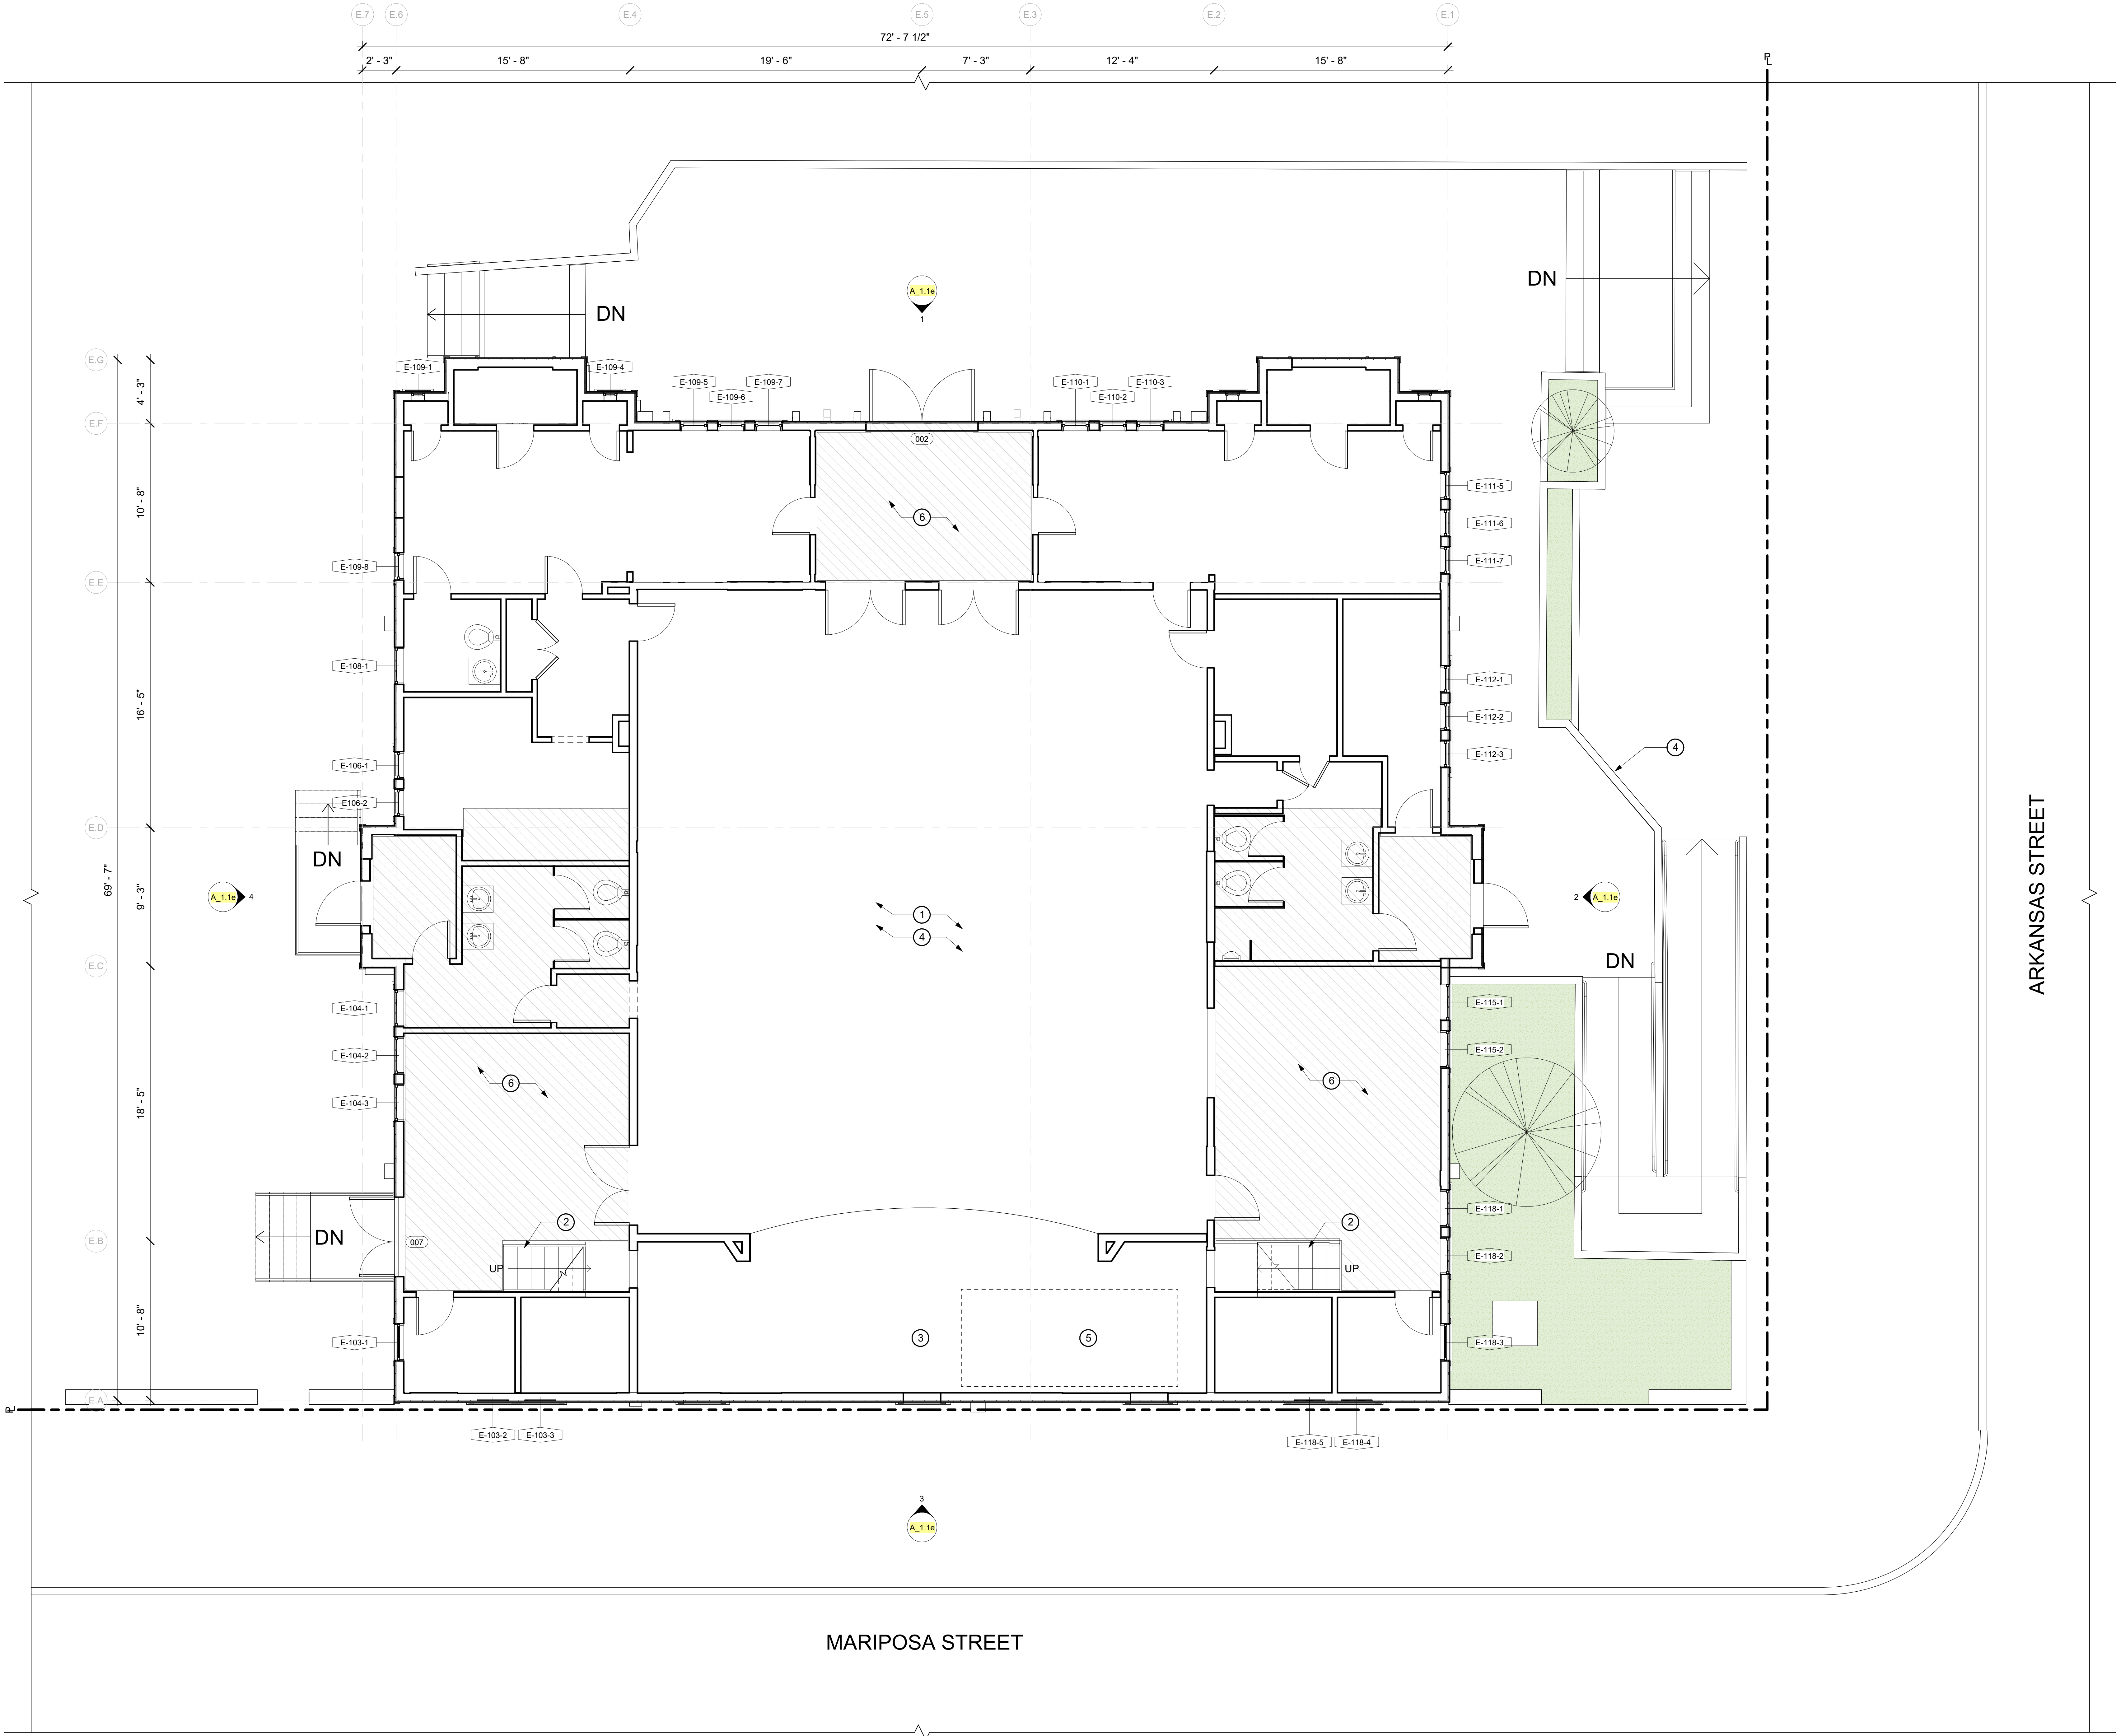

GENERAL NOTES

- A CONTRACTOR TO VERIFY ALL EXISTING CONDITIONS
B PROJECT MUST MEET CALIFORNIA AND SAN FRANCISCO GREEN BUILDING REQUIREMENTS AND THE SAN FRANCISCO DEMOLITION DEBRIS ORDINANCE
C PROJECT TO BE FULLY SPRINKLERED TO MEET NFPA-13 REQUIREMENTS
D THESE DRAWINGS RELATE TO THE CLUBHOUSE, ADDITION AND IMMEDIATE SURROUNDINGS ONLY. FOR FULL SITE DESIGN, SEE VOLUME 1

SHEET NOTES

- 1 T&G WOOD FLOORING OVER WOOD FRAMING THROUGHOUT UNLESS OTHERWISE NOTED, CRAWL SPACE BELOW
2 WOOD STAIR TO SMALL ROOMS AT PARTIAL UPPER LEVEL
3 RAISED STAGE W/ STORAGE BELOW
4 PAINTED WOOD PANELING & TRIM AT MULTI-PURPOSE ROOM WALLS AND CEILING
5 ENCLOSURE FOR FIELD LIGHTING ELECTRICAL PANELS & EQUIPMENT
6 CONCRETE FLOORING OVER WOOD FRAMING AT EXTENTS OF DIAGONAL HATCHING, CRAWL SPACE BELOW

OWNER:



501 Stanyan St
San Francisco CA 94117
p 415.831.2700
e pdm@sf.gov

CLIENT:



368 Connecticut St
San Francisco CA 94107
p 415.323.6850
e friends@jacksonhills@gmail.com

LANDSCAPE ARCHITECTURE:



2325 3rd street, suite 323
San Francisco, CA 94107
p 415.323.6850
e admin@fletcherstudio.com

ARCHITECTURE:

Jackson Liles
ARCHITECTURE

2325 Third Street, #323
San Francisco, CA 94107
Tel 415.621.1799
www.jacksonliles.com

JACKSON
PLAYGROUND
IMPROVEMENT
PROJECT

1645 17TH STREET
SAN FRANCISCO, CA 94107

50% DESIGN
DEVELOPMENT

ISSUANCE RECORD	
DATE	DESCRIPTION
05.23.25	50% DD

REVISION RECORD		
REV	DATE	DESCRIPTION


DATE	NO.	DRAWN	CHD
05/23/25			

DRAWING TITLE:


EXISTING FLOOR
PLAN - LEVEL 1


SHEET NO:

A_1.1b

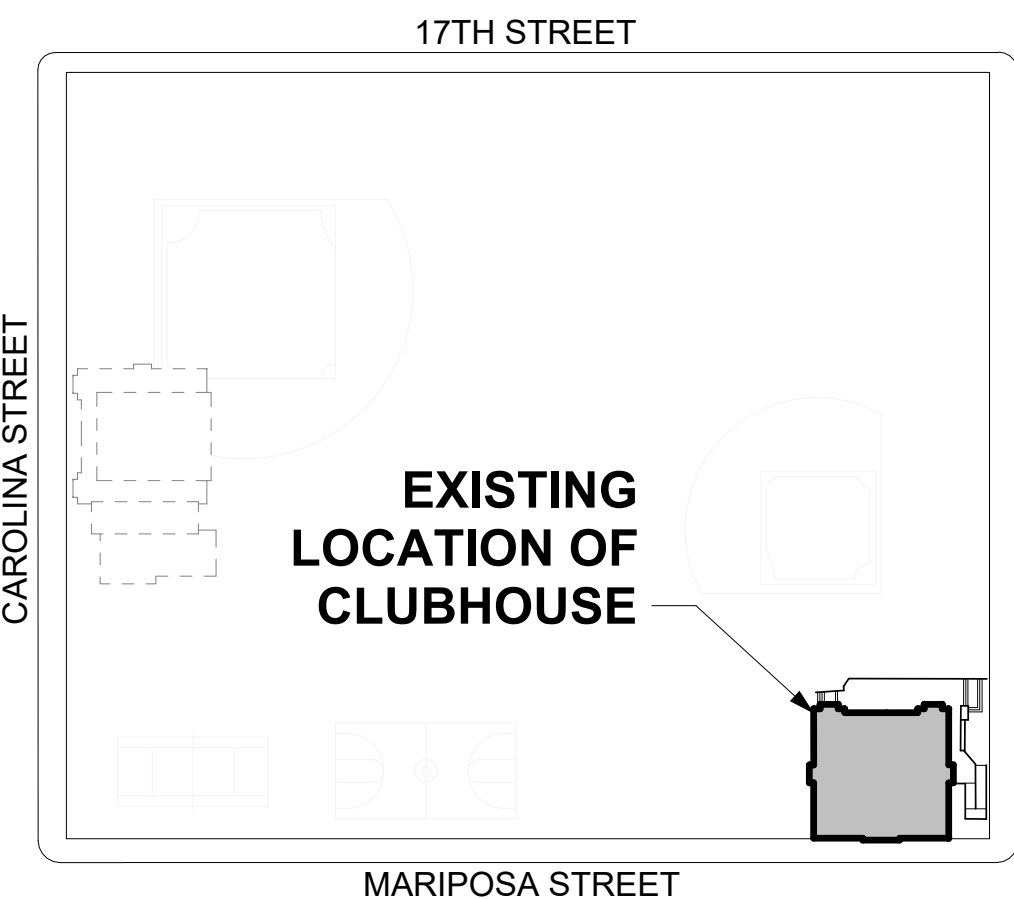

KEY PLAN LEGEND
1" = 100'-0"

 

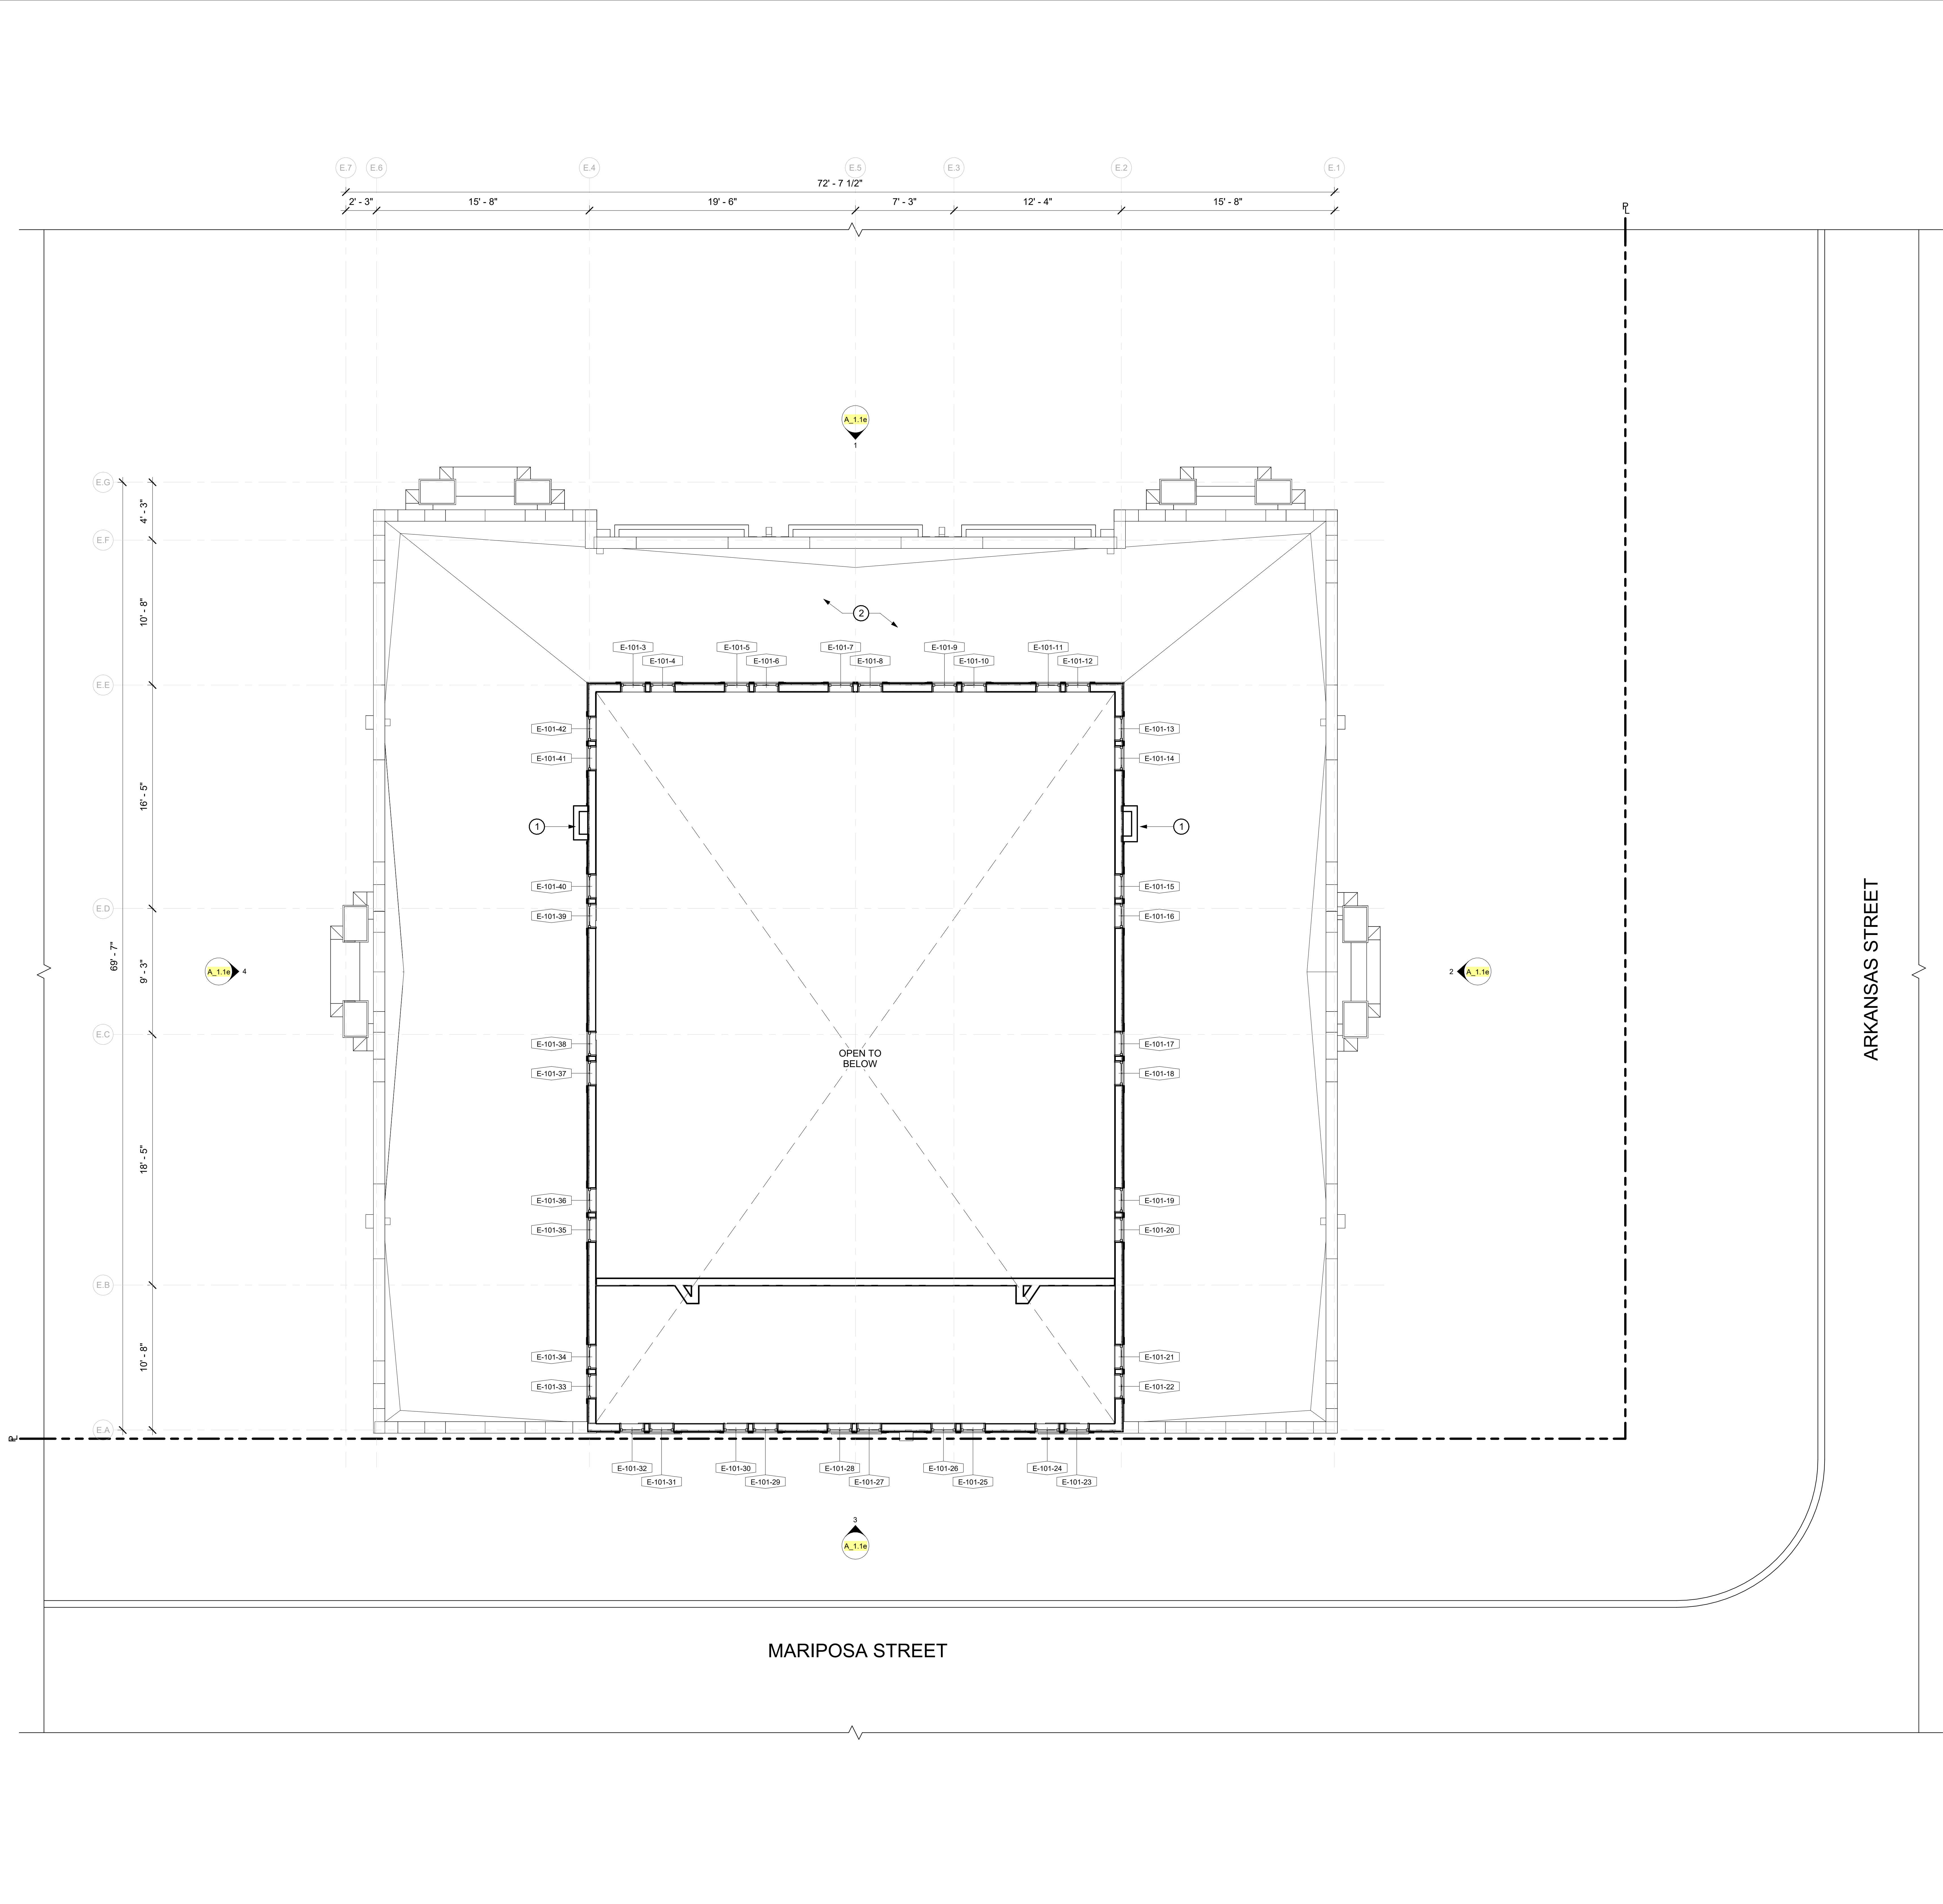

GENERAL NOTES

- A CONTRACTOR TO VERIFY ALL EXISTING CONDITIONS
B PROJECT MUST MEET CALIFORNIA AND SAN FRANCISCO GREEN BUILDING REQUIREMENTS AND THE SAN FRANCISCO DEMOLITION DEBRIS ORDINANCE
C PROJECT TO BE FULLY SPRINKLERED TO MEET NFPA-13 REQUIREMENTS
D THESE DRAWINGS RELATE TO THE CLUBHOUSE, ADDITION AND IMMEDIATE SURROUNDINGS ONLY. FOR FULL SITE DESIGN, SEE VOLUME 1

SHEET NOTES

- 1 (E) CHIMNEY
2 ROOF BELOW
3 ALL EXISTING CLERESTORY WINDOWS TO REMAIN OR BE REPLACED TO MATCH EXISTING, SEE ALLOWANCES

OWNER:



501 Stanyan St
San Francisco CA 94117
p 415.831.2700
e pdm@sf.gov

CLIENT:



368 Connecticut St
San Francisco CA 94117
p 415.785.2427
e friends@jacksonhills@gmail.com

LANDSCAPE ARCHITECTURE:



2325 3rd street, suite 323
San Francisco CA 94107
p 415.323.6850
e admin@fletcherstudio.com

ARCHITECTURE:

Jackson Liles
ARCHITECTURE

2325 Third Street #323
San Francisco, CA 94107
Tel 415.621.1799
www.jacksonliles.com

JACKSON
PLAYGROUND
IMPROVEMENT
PROJECT

1645 17TH STREET
SAN FRANCISCO, CA 94107

50% DESIGN
DEVELOPMENT

ISSUANCE RECORD	
DATE	DESCRIPTION
05.23.25	50% DD

REVISION RECORD		
REV	DATE	DESCRIPTION


DATE	NO.	DRAWN	CHD
05/23/25			

DRAWING TITLE:


EXISTING FLOOR
PLAN -
CLERESTORY

SHEET NO:

A_1.1c

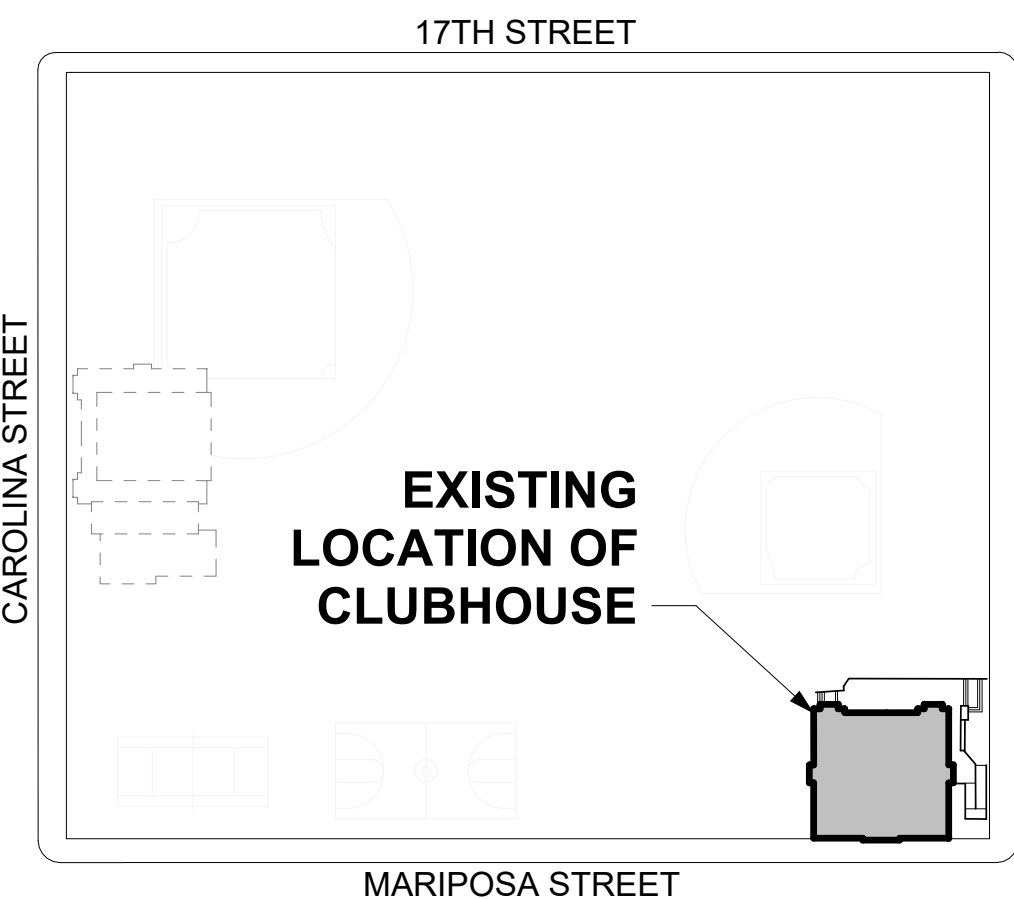

KEY PLAN LEGEND
1" = 100'-0"

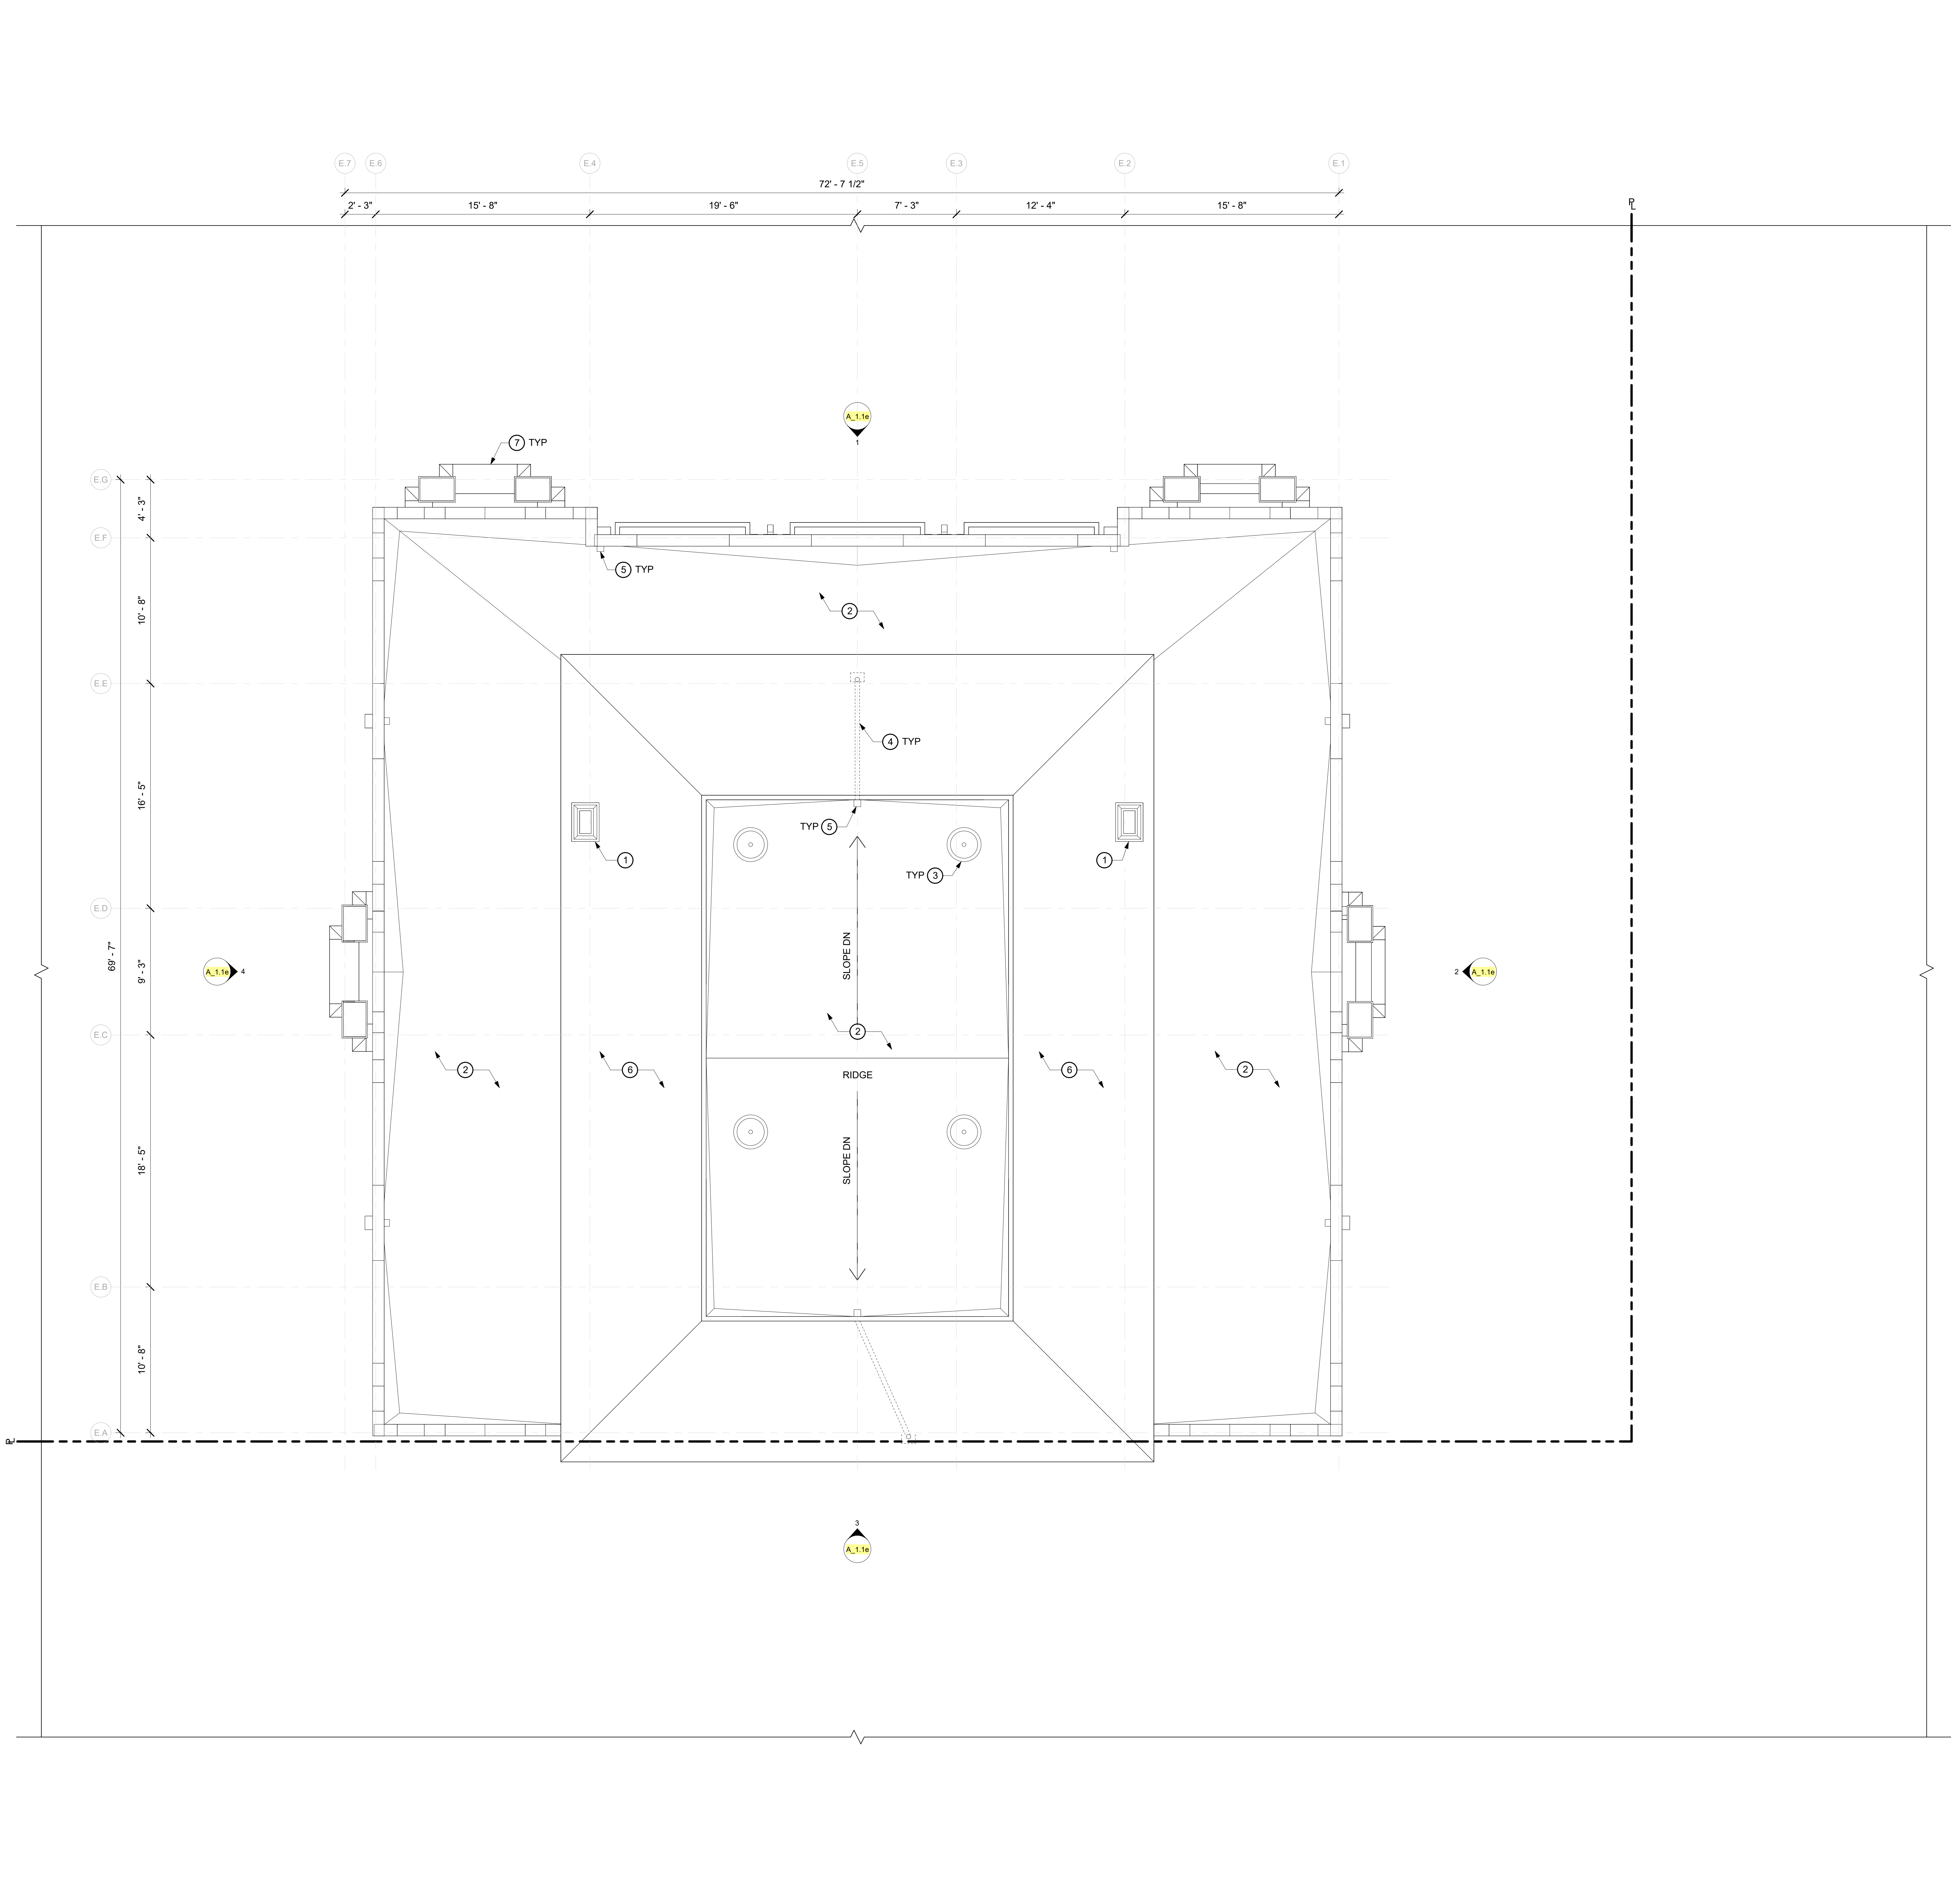

GENERAL NOTES

- A CONTRACTOR TO VERIFY ALL EXISTING CONDITIONS
B PROJECT MUST MEET CALIFORNIA AND SAN FRANCISCO GREEN BUILDING REQUIREMENTS AND THE SAN FRANCISCO DEMOLITION DEBRIS ORDINANCE
C PROJECT TO BE FULLY SPRINKLERED TO MEET NFPA-13 REQUIREMENTS
D THESE DRAWINGS RELATE TO THE CLUBHOUSE, ADDITION AND IMMEDIATE SURROUNDINGS ONLY. FOR FULL SITE DESIGN, SEE VOLUME 1

SHEET NOTES

- 1 CHIMNEY
2 BUILT-UP ASPHALT MEMBRANE ROOF
3 ROOF VENTILATOR
4 PIPE TO LEADER BELOW ROOF
5 ROOF DRAIN
6 COMPOSITE SHINGLE ROOF
7 LOWER METAL ROOF OVER WINDOW BUMP OUTS

OWNER:



501 Stanyan St
San Francisco CA 94117
p 415.831.2700
e pdinfo@sfgov.org

CLIENT:



368 Connecticut St
San Francisco CA 94107
p 415.785.2427
e friends@jacksonhills@gmail.com

LANDSCAPE ARCHITECTURE:



2325 3rd street, suite 323
San Francisco CA 94107
p 415.323.6850
e admin@fletcherstudio.com

ARCHITECTURE:

Jackson Liles
ARCHITECTURE

* 2325 Third Street, #326
San Francisco, CA 94107
Tel 415.621.1799
www.jacksonliles.com

JACKSON PLAYGROUND IMPROVEMENT PROJECT

1645 17TH STREET
SAN FRANCISCO, CA 94107

50% DESIGN DEVELOPMENT

ISSUANCE RECORD	
DATE	DESCRIPTION
05.23.25	50% DD

REVISION RECORD		
REV	DATE	DESCRIPTION


DATE	NO.	DRAWN	CHD
05/23/25			

DRAWING TITLE:

EXISTING ROOF PLAN

SHEET NO:

A_1.1d

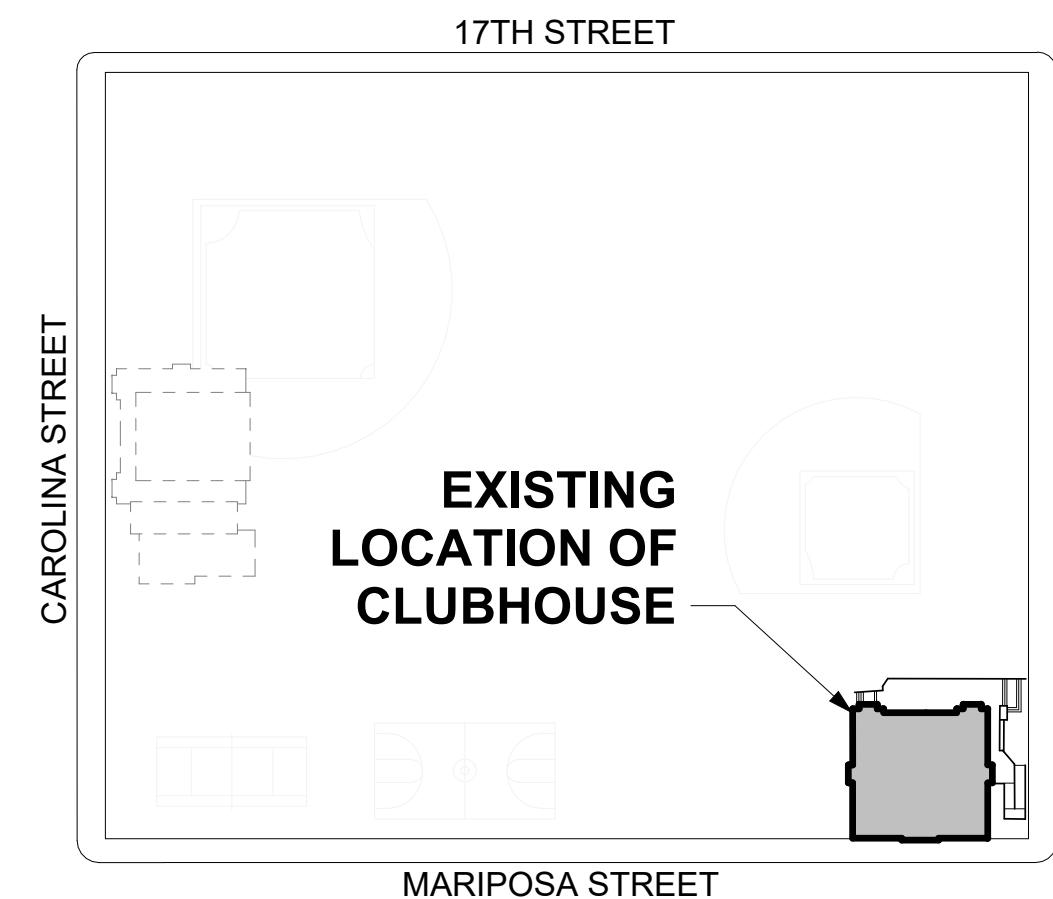


KEY PLAN LEGEND

1" = 100'-0"



4 EXISTING EXTERIOR ELEVATION - WEST
1/4" = 1'-0"

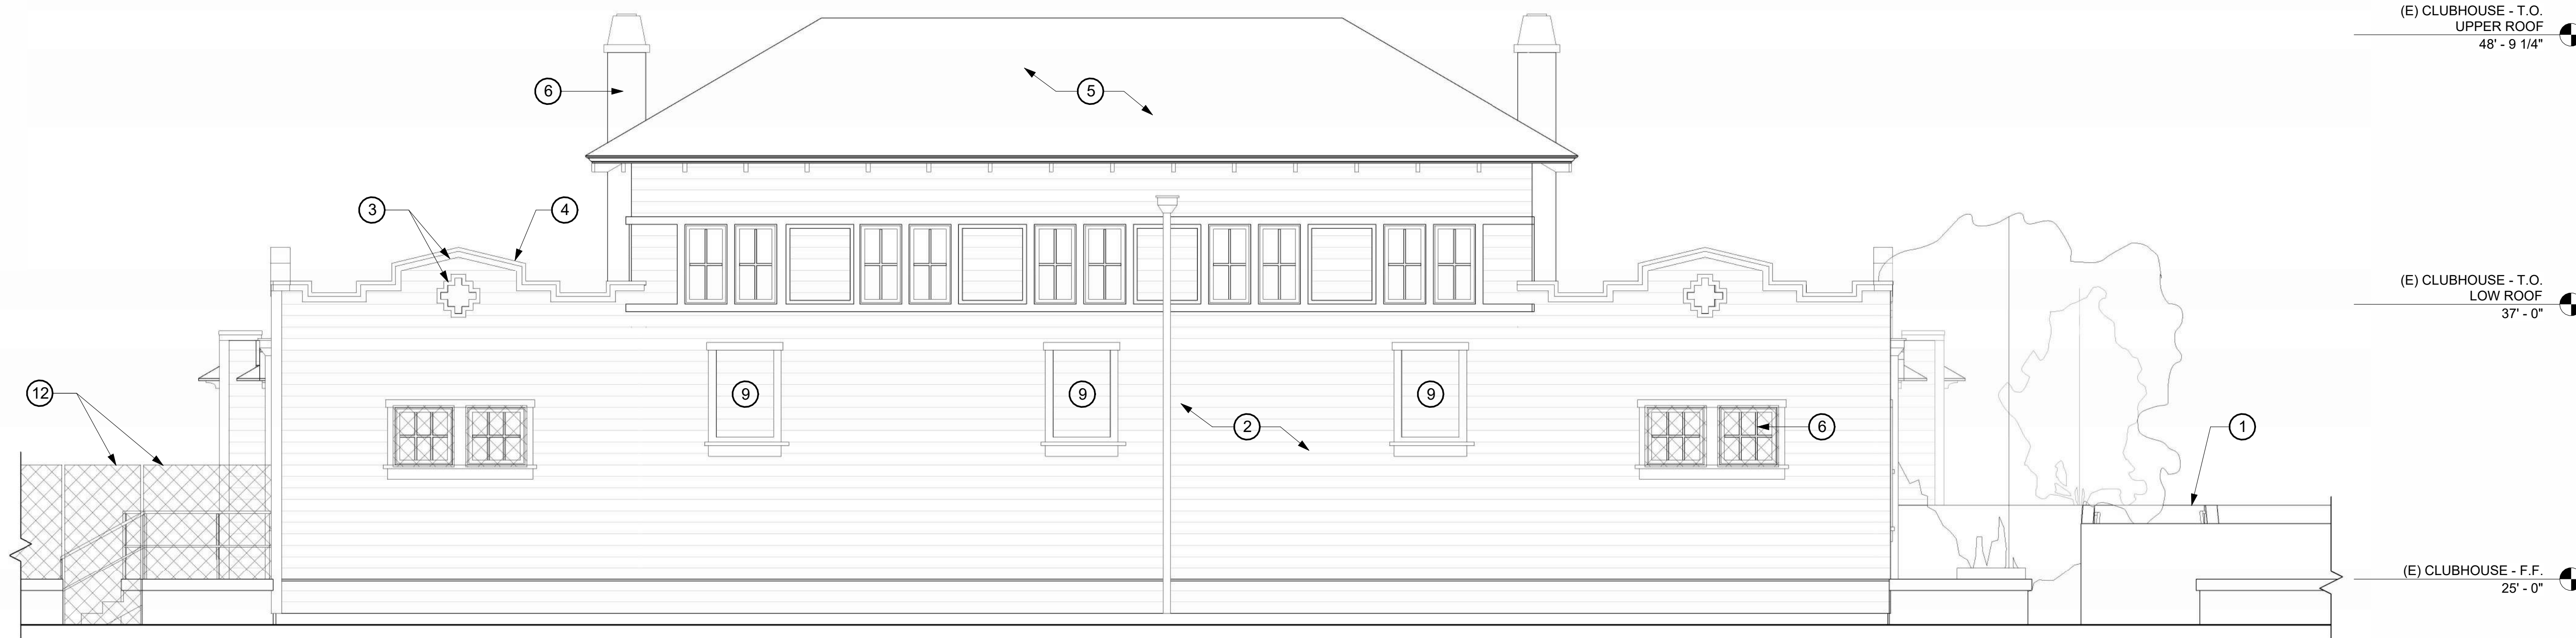

3 EXISTING EXTERIOR ELEVATION - SOUTH
1/4" = 1'-0"



2 EXISTING EXTERIOR ELEVATION - EAST
1/4" = 1'-0"



1 EXISTING EXTERIOR ELEVATION - NORTH
1/4" = 1'-0"

GENERAL NOTES

- CONTRACTOR TO VERIFY ALL EXISTING CONDITIONS
- PROJECT MUST MEET CALIFORNIA AND SAN FRANCISCO GREEN BUILDING REQUIREMENTS AND THE SAN FRANCISCO DEMOLITION DEBRIS ORDINANCE
- PROJECT TO BE FULLY SPRINKLERED TO MEET NFPA-13 REQUIREMENTS
- THESE DRAWINGS RELATE TO THE CLUBHOUSE, ADDITION AND IMMEDIATE SURROUNDINGS ONLY. FOR FULL SITE DESIGN, SEE VOLUME 1

SHEET NOTES

- (E) RAISED TREX DECK & LOW CONC WALLS
- (E) PAINTED FLUSH T&G WOOD SIDING
- (E) WOOD TRIM, TYP
- (E) GA SHT MTL CAP FLASHING AT PARAPET
- (E) COMPOSITION SHINGLE ROOFING
- (E) SECURITY GRILLE AT LEVEL 1 WINDOWS AND LIGHTS, TYP
- (E) CHIMNEY
- (E) INFILL PANEL AT FORMER DOOR
- (E) INFILL PANEL AT FORMER WINDOW
- (E) RAINWATER LEADER HEAD AND PIPE
- (E) TRANSFORMER
- (E) CHAINLINK FENCE AND GATE

OWNER:



501 Stanyan St
San Francisco CA 94117
p 415.831.2700
e pdm@sf.gov

CLIENT:



368 Connecticut St
San Francisco CA 94107
p 415.785.2427
e friends@jacksonhills@gmail.com

LANDSCAPE ARCHITECTURE:



2325 3rd street, suite 323
San Francisco CA 94107
p 415.323.6850
e admin@fletcherstudio.com

ARCHITECTURE:

Jackson Liles
ARCHITECTURE

2325 Third Street #326
San Francisco, CA 94107
Tel 415.621.1799
www.jacksonliles.com

JACKSON PLAYGROUND IMPROVEMENT PROJECT

1645 17TH STREET
SAN FRANCISCO, CA 94107

50% DESIGN DEVELOPMENT

ISSUANCE RECORD	
DATE	DESCRIPTION
05.23.25	50% DD

REVISION RECORD		
REV	DATE	DESCRIPTION


DATE	NO.	DRAWN	CHD
05/23/25			

DRAWING TITLE:

EXISTING
ELEVATIONS

SHEET NO:

A_1.1e

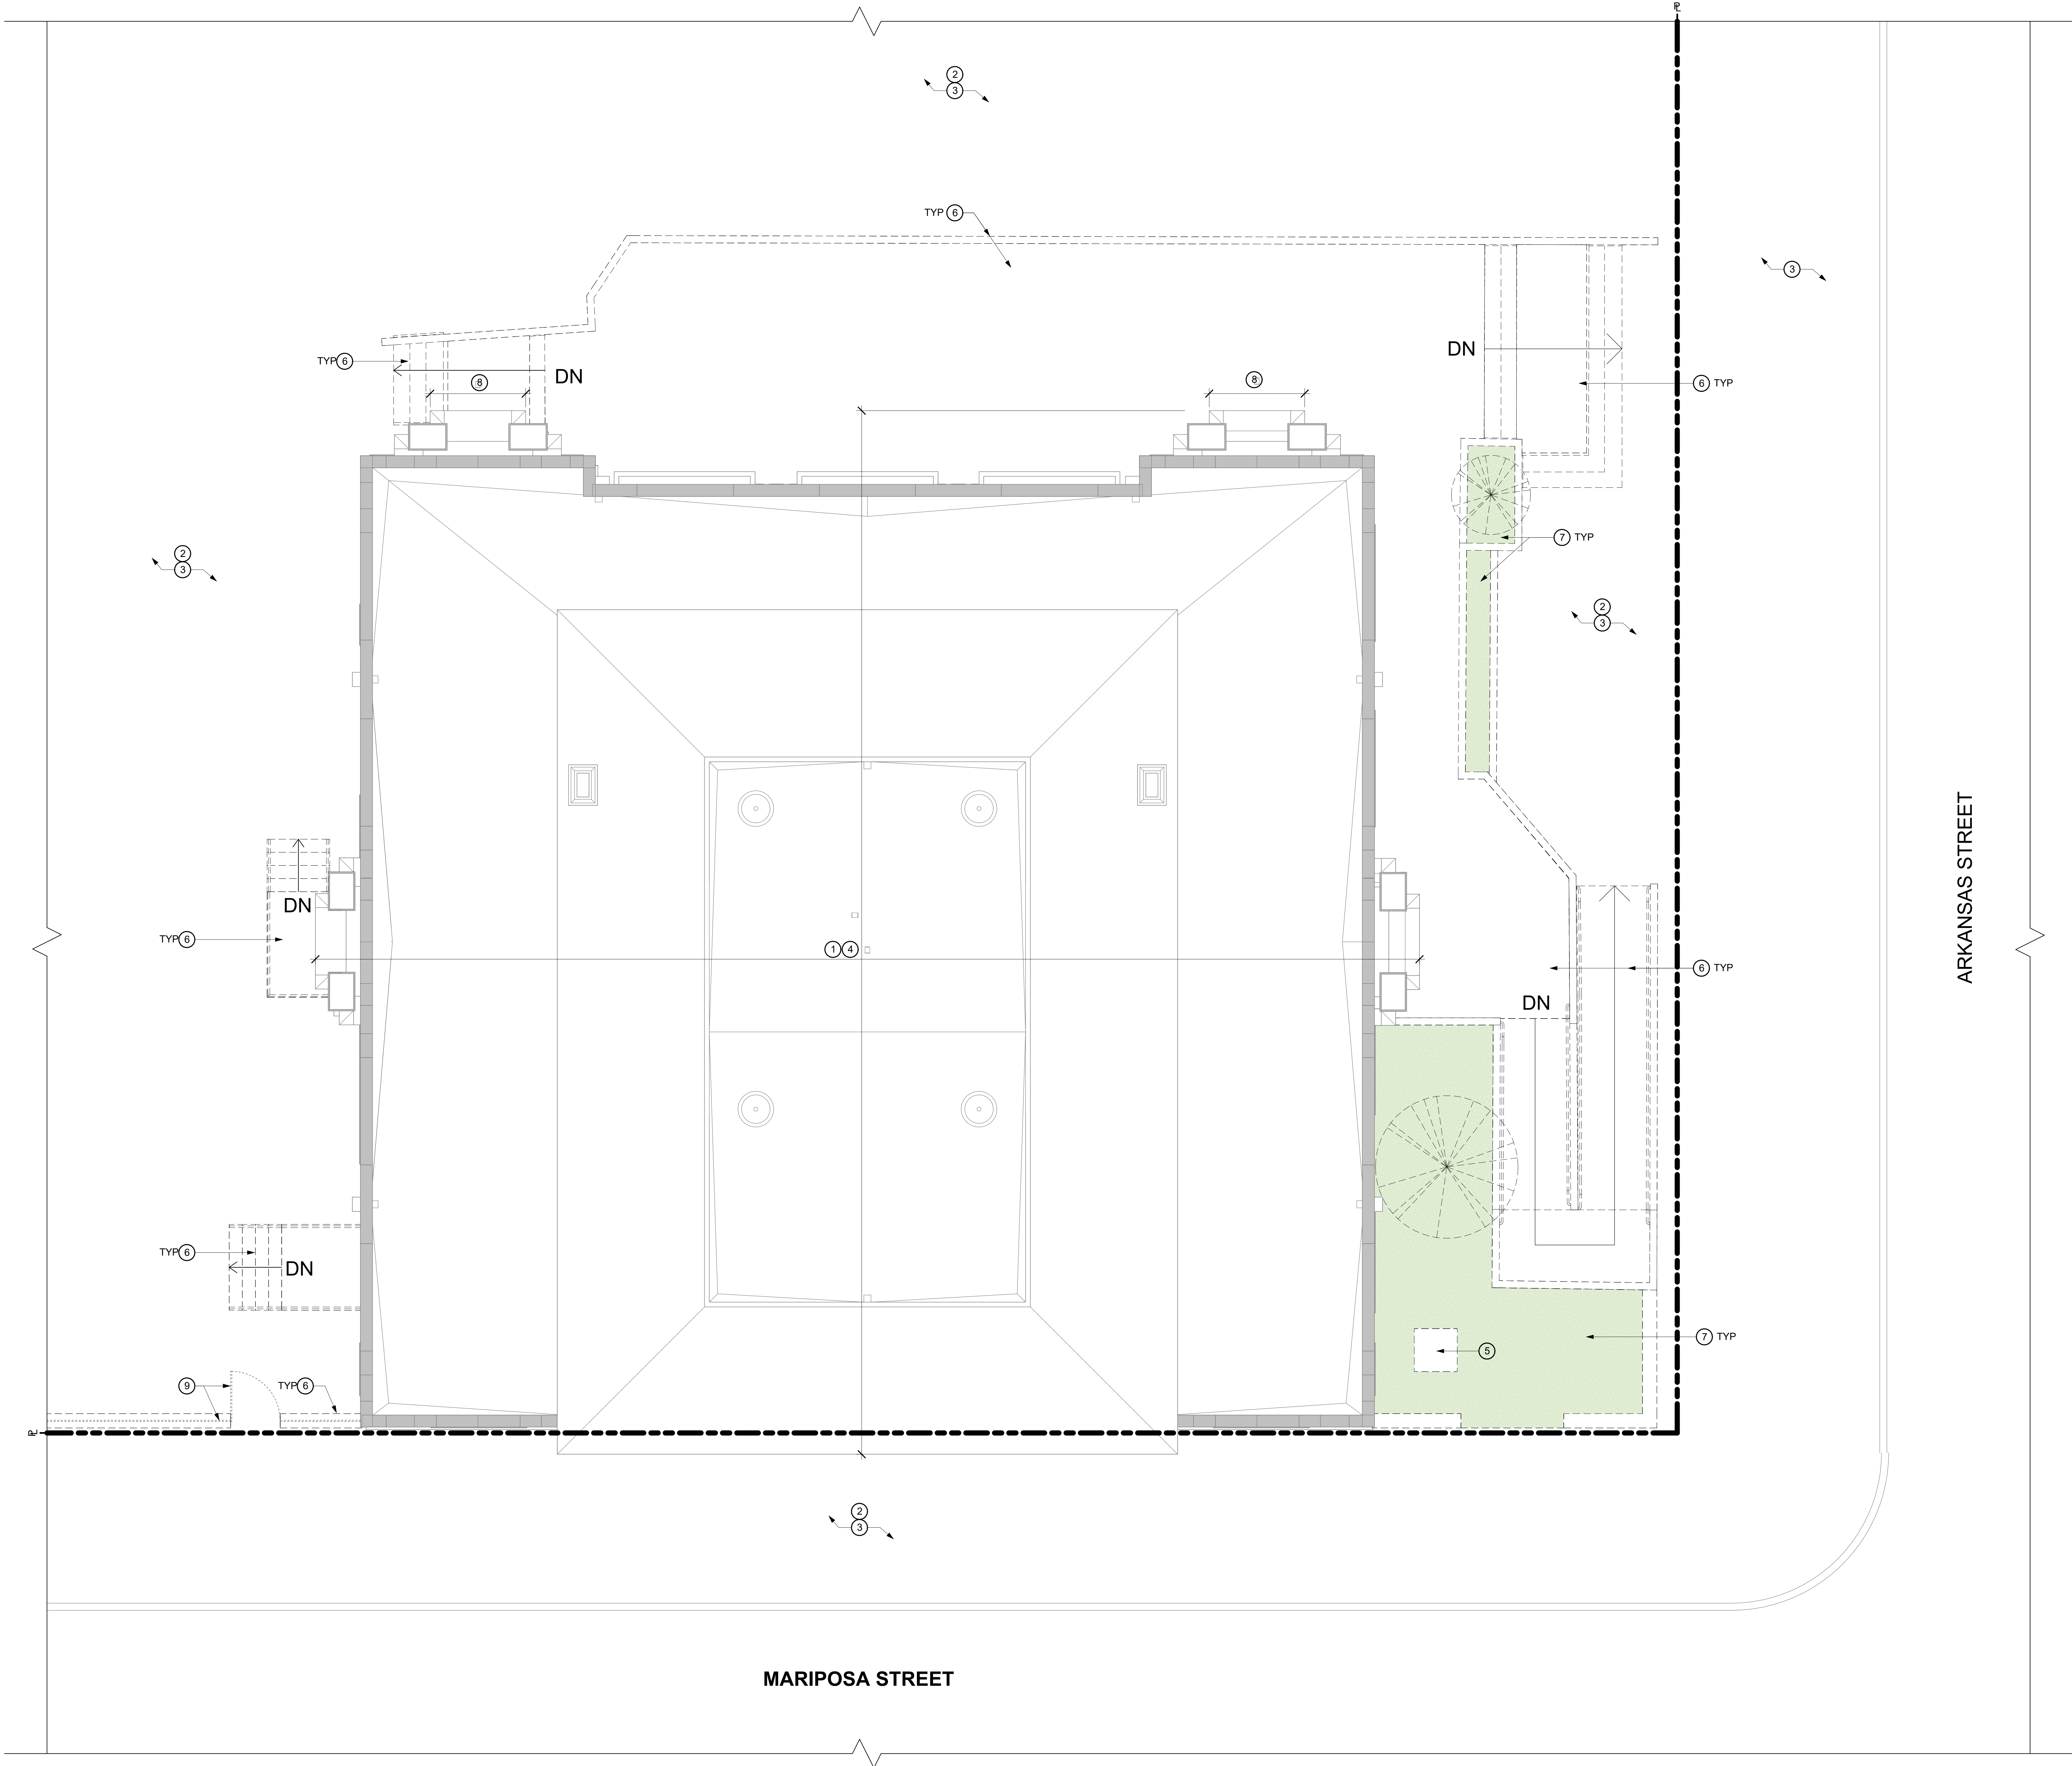

GENERAL NOTES

- A CONTRACTOR TO VERIFY ALL EXISTING CONDITIONS
- B PROJECT MUST MEET CALIFORNIA AND SAN FRANCISCO GREEN BUILDING REQUIREMENTS AND THE SAN FRANCISCO DEMOLITION DEBRIS ORDINANCE
- C PROJECT TO BE FULLY SPRINKLERED TO MEET NFPA-13 REQUIREMENTS
- D THESE DRAWINGS RELATE TO THE CLUBHOUSE, ADDITION AND IMMEDIATE SURROUNDINGS ONLY. FOR FULL SITE DESIGN, SEE VOLUME 1

SHEET NOTES

- 1 EXISTING CLUBHOUSE - BUILDING MOVER TO PROTECT, BRACE AND PREPARE FOR RELOCATION, AS REQ'D.
- 2 FOR NOTES RELATED TO MISC DEMOLITION TO ACCOMODATE THE BUILDING MOVE, SEE A_1.4b & LANDSCAPE DRAWINGS
- 3 FOR NOTES RELATED TO SITE AND OFF-SITE DEMOLITION, SEE VOLUME 1 LANDSCAPE DRAWINGS
- 4 DEMOLISH AND CAP ALL UTILITIES TO CLUBHOUSE
- 5 DEMOLISH (E) TRANSFORMER, COORDINATE W/ SFRPD & UTILITY
- 6 DEMOLISH (E) DECKS, RAMPS, STAIRS, BENCHES, RETAINING WALLS & ALL ASSOCIATED COMPONENTS
- 7 DEMOLISH (E) LANDSCAPE PLANTERS & ALL ASSOCIATED COMPONENTS
- 8 COORDINATE SALVEAGE OF (E) PAINTED TILES AT MURAL W/ RPD, IF POSSIBLE
- 9 DEMOLISH (E) CHAINLINK FENCE AND GATE

OWNER:



501 Slaven St
San Francisco CA 94117
p 415.785.2427
e pdm@sf.gov

CLIENT:



368 Connecticut St
San Francisco CA 94107
p 415.323.6850
e friends@jacksonhills@gmail.com

LANDSCAPE ARCHITECTURE:



2325 3rd street, suite 323
San Francisco CA 94107
p 415.323.6850
e admin@fletcherstudio.com

ARCHITECTURE:

Jackson Liles
ARCHITECTURE

2325 Third Street #326
San Francisco, CA 94107
Tel 415.621.1799
www.jacksonliles.com

JACKSON
PLAYGROUND
IMPROVEMENT
PROJECT

1645 17TH STREET
SAN FRANCISCO, CA 94107

50% DESIGN
DEVELOPMENT

ISSUANCE RECORD	
DATE	DESCRIPTION
05.23.25	50% DD

REVISION RECORD		
REV	DATE	DESCRIPTION


DATE	NO.	DRAWN	CHD
05/23/25			

DRAWING TITLE:


DEMOLITION
SITE PLAN (AT
CLUBHOUSE)


SHEET NO:

A_1.4a

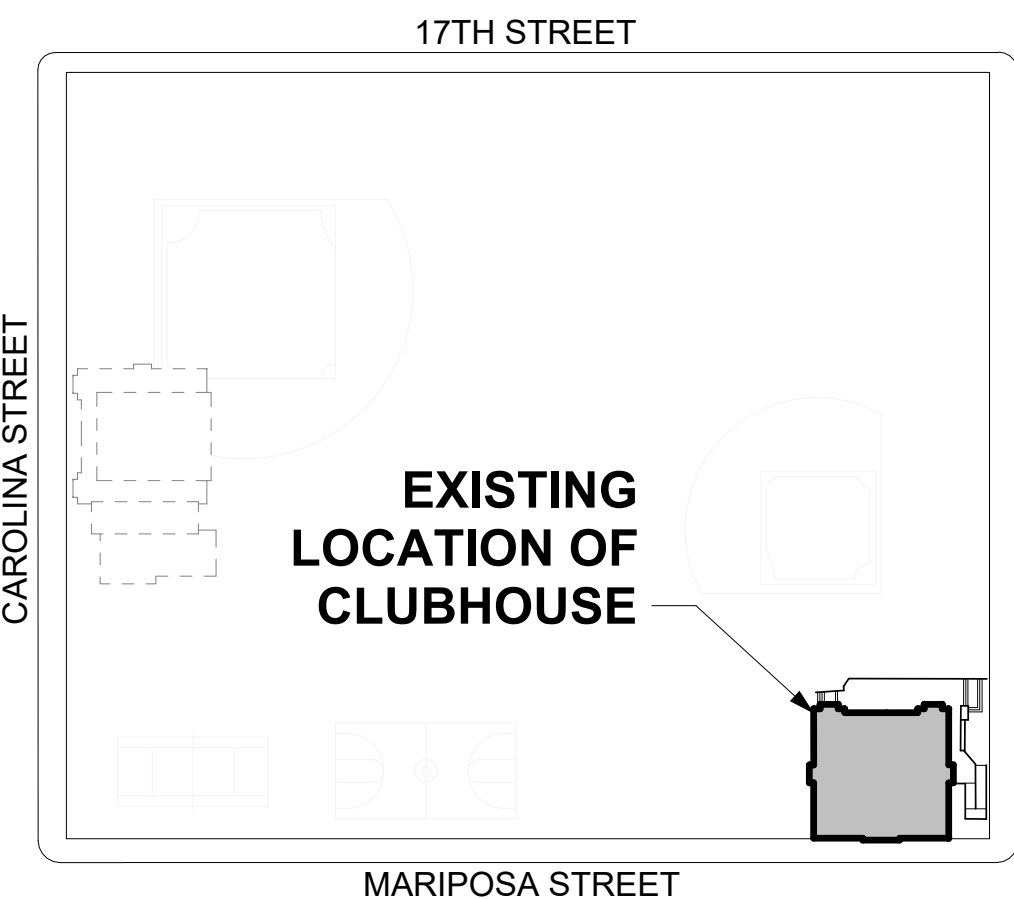

KEY PLAN LEGEND
1" = 100'-0"

 

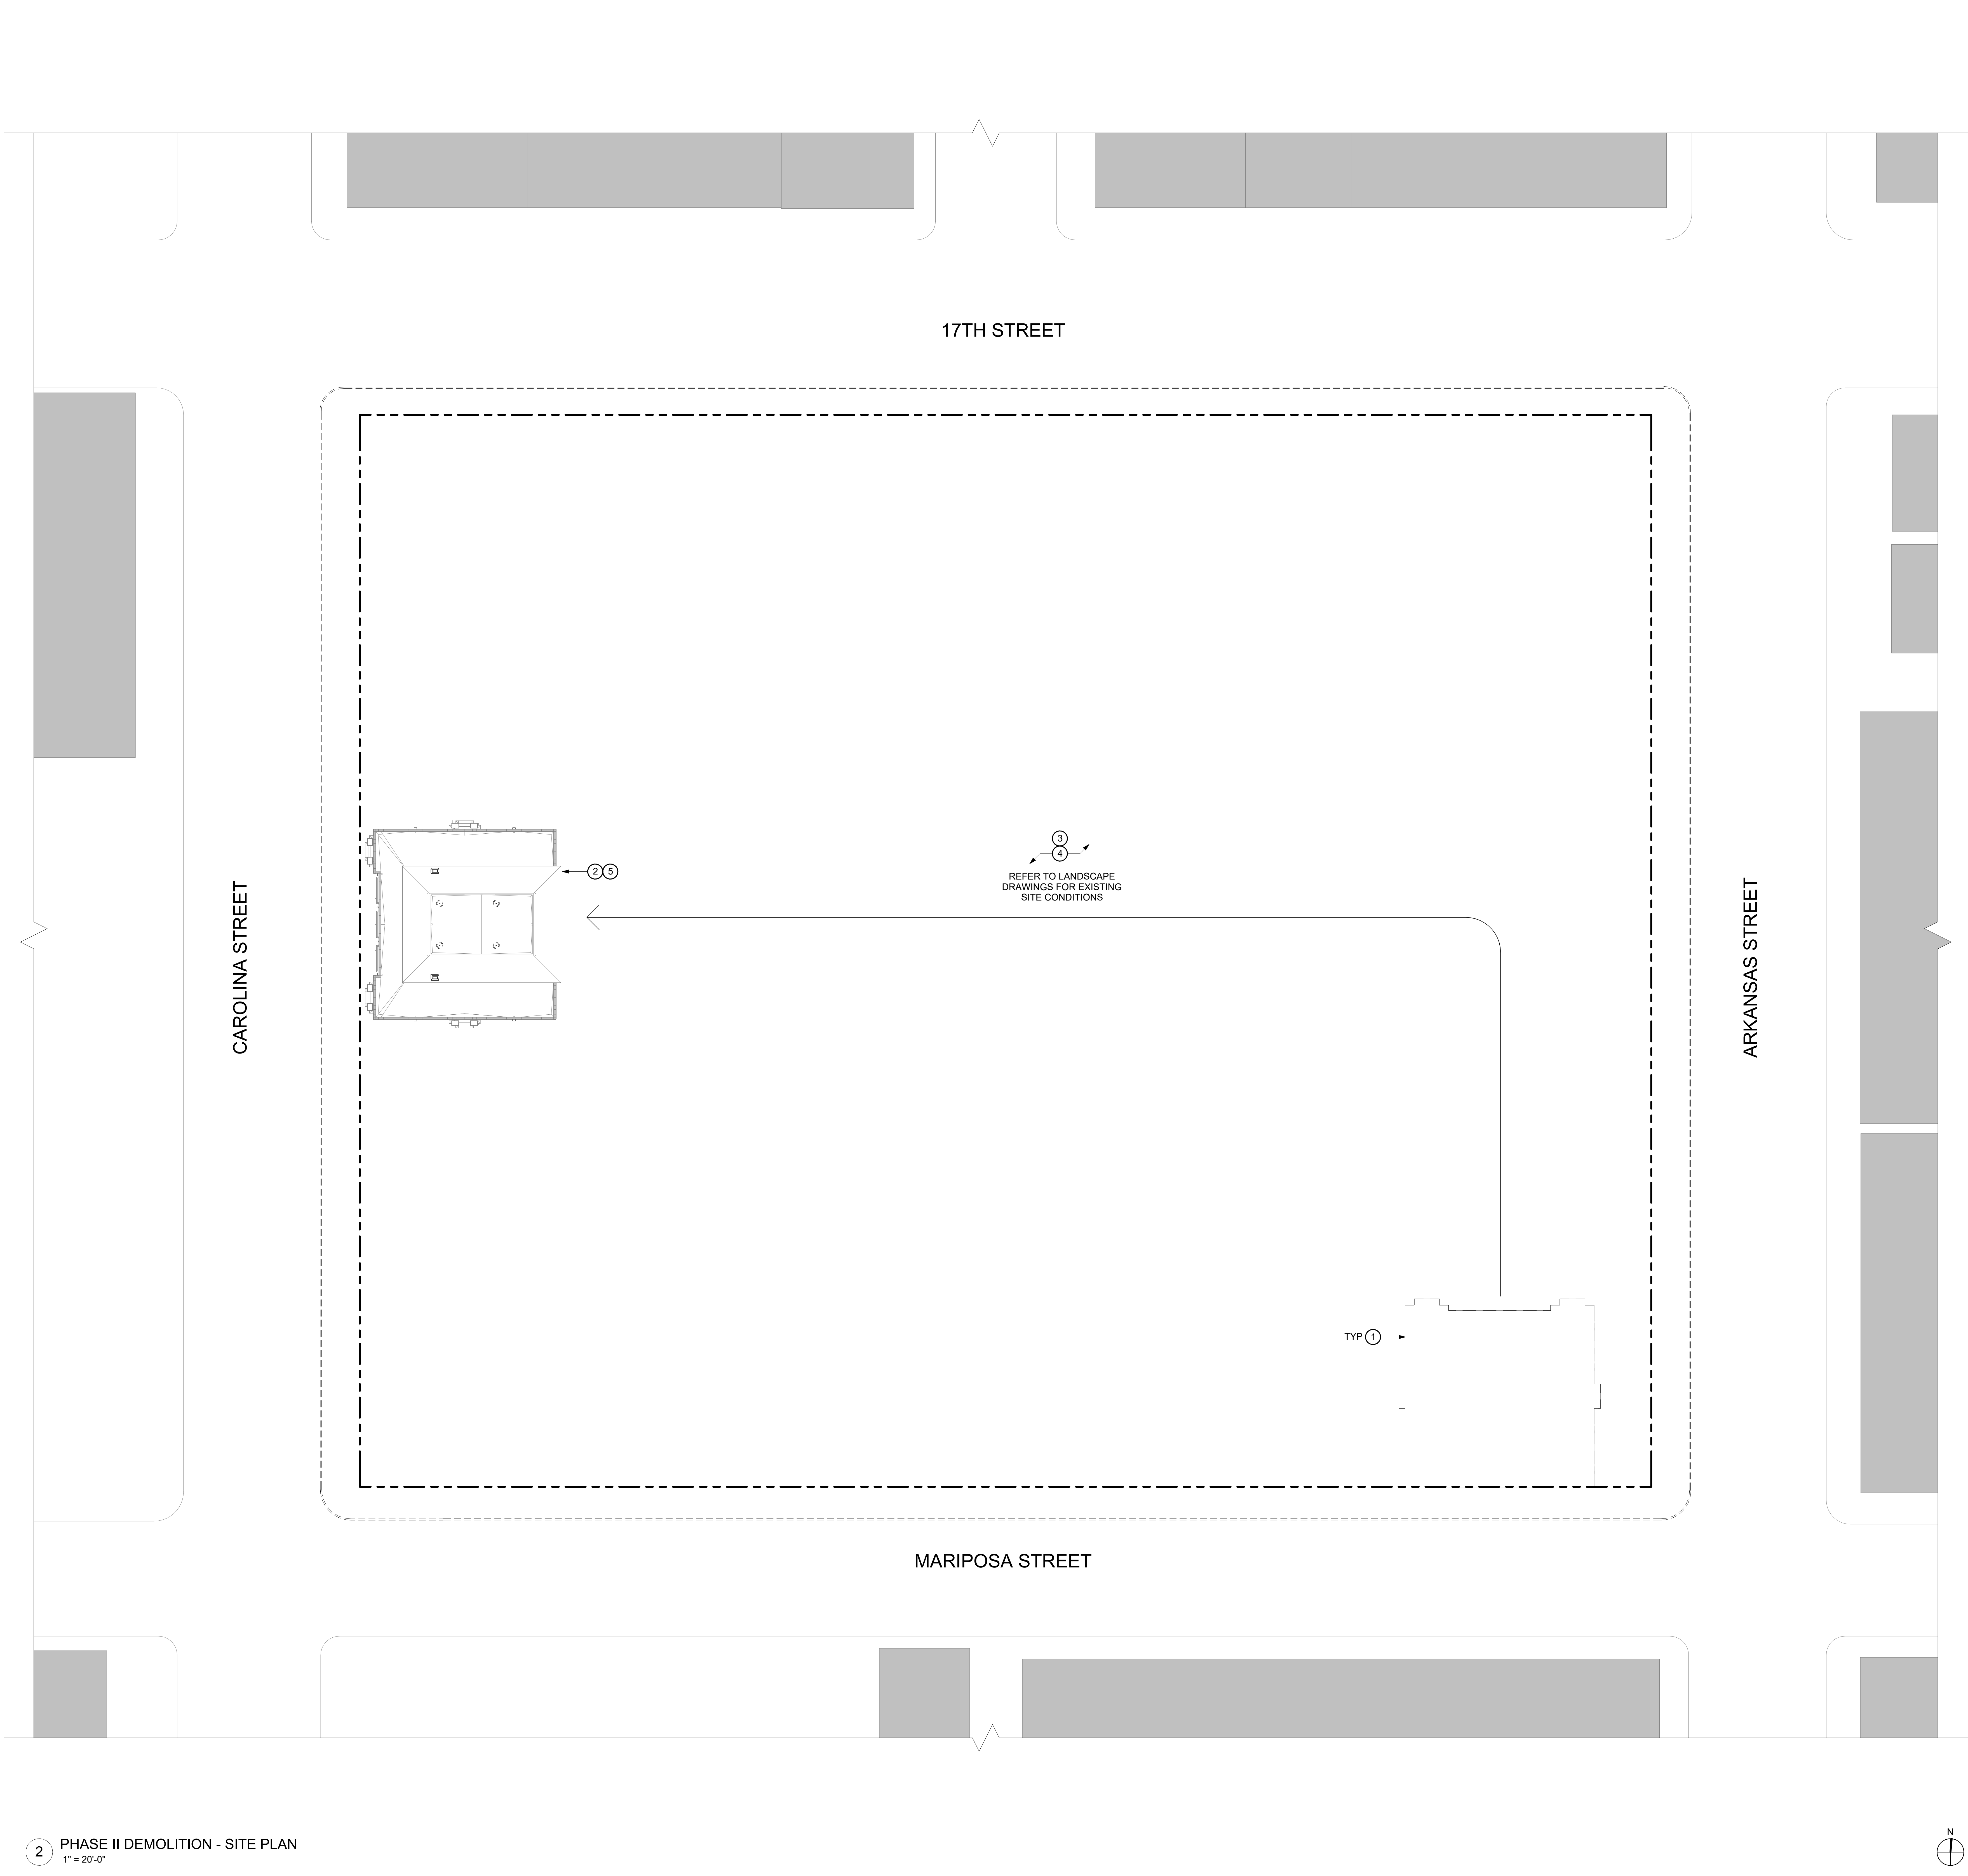

GENERAL NOTES


- A PHASE I & PHASE II SITE ASSESSMENTS HAVE BEEN COMPLETED AND ARE PROVIDED WITHIN SPECIFICATIONS. CONSULT DOCUMENT FOR ADDITIONAL INFORMATION
- B PROJECT MUST MEET CALIFORNIA AND SAN FRANCISCO GREEN BUILDING REQUIREMENTS AND THE SAN FRANCISCO DEMOLITION DEBRIS ORDINANCE
- C SEE SURVEY FOR LOCATION OF (E) UTILITIES. PROTECT ALL UTILITIES TO REMAIN
- D CONTRACTOR IS RESPONSIBLE FOR VERIFYING ALL EXISTING CONDITIONS. CONTRACTOR IS REQUIRED TO ATTEND SITEWALK TO BECOME FAMILIAR WITH EXISTING CONDITIONS

SHEET NOTES

- 1 AFTER BUILDING MOVE, DEMOLISH (E) CLUBHOUSE FOUNDATIONS, UTILITIES & ALL ASSOCIATED COMPONENTS. BACKFILL AFTER BUILDING MOVE
- 2 FOR DEMOLITION TO OCCUR AT THE RELOCATED (E) CLUBHOUSE BUILDING (POST-MOVE), SEE DEMOLITION FLOOR PLANS AND DEMOLITION ELEVATIONS SHEETS (A_1.4b) ~ (A_1.4e)
- 3 FOR WORK RELATED TO THE BUILDING RELOCATION, SEE PROJECT MANUAL - HISTORIC PRESERVATION AND RELOCATION PLAN
- 4 COORDINATE SEQUENCING OF DEMOLITION OF SITE WORK REQ'D TO ACCOMODATE CLUBHOUSE MOVE ACROSS THE PARK (PLAYGROUND, SPORTS FIELD, FIELD LIGHTING, FENCING, BACKSTOP, RETAINING WALLS, LANDSCAPE, ETC.) TO FACILITATE CLUBHOUSE MOVE
- 5 CONTRACTOR TO COORDINATE SEQUENCING OF RELOCATED CLUBHOUSE FOUNDATIONS & UTILITIES WITH BUILDING MOVE

LEGEND

- WALL TO BE DEMOLISHED
- ELEMENT TO BE DEMOLISHED

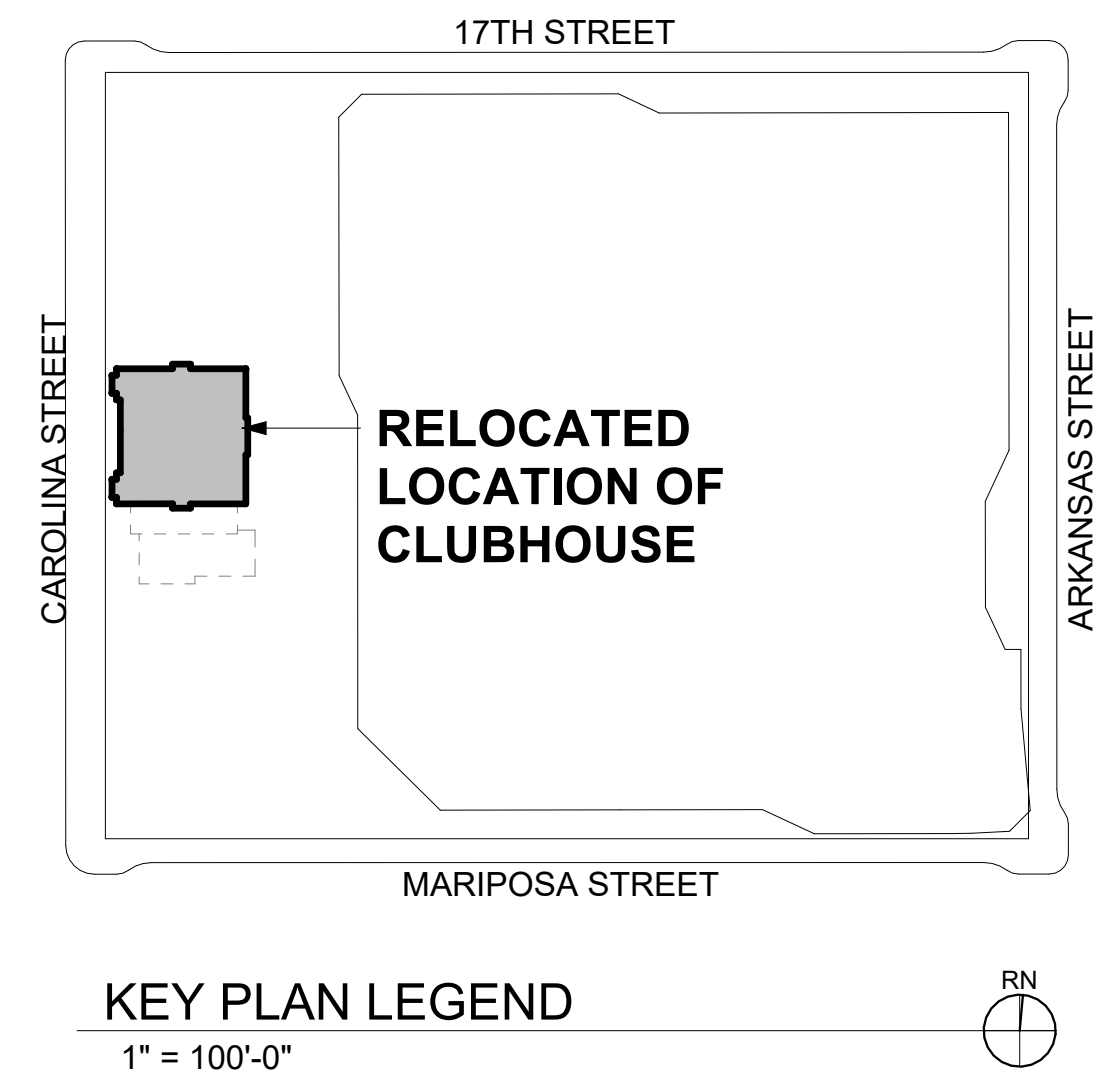

OWNER:



501 Stanyan St
San Francisco CA 94117
p 415.786.2427
e psinfo@sfgov.org

CLIENT:



368 Connecticut St
San Francisco CA 94107
p 415.786.2427
e friends@jacksonhills@gmail.com

LANDSCAPE ARCHITECTURE:



2325 3rd street, suite 323
San Francisco CA 94107
p 415.323.6850
e admin@fletcherstudio.com

ARCHITECTURE:

Jackson Liles
ARCHITECTURE

2325 Third Street #206
San Francisco, CA 94107
Tel 415.621.1799
www.jacksonliles.com

JACKSON
PLAYGROUND
IMPROVEMENT
PROJECT

1645 17TH STREET
SAN FRANCISCO, CA 94107

50% DESIGN
DEVELOPMENT

ISSUANCE RECORD	
DATE	DESCRIPTION
05.23.25	50% DD

REVISION RECORD		
REV	DATE	DESCRIPTION


DATE	NO.	DRAWN	CHD
05/23/25			

DRAWING TITLE:

BUILDING
RELOCATION
DIAGRAM

SHEET NO:

A_1.4b

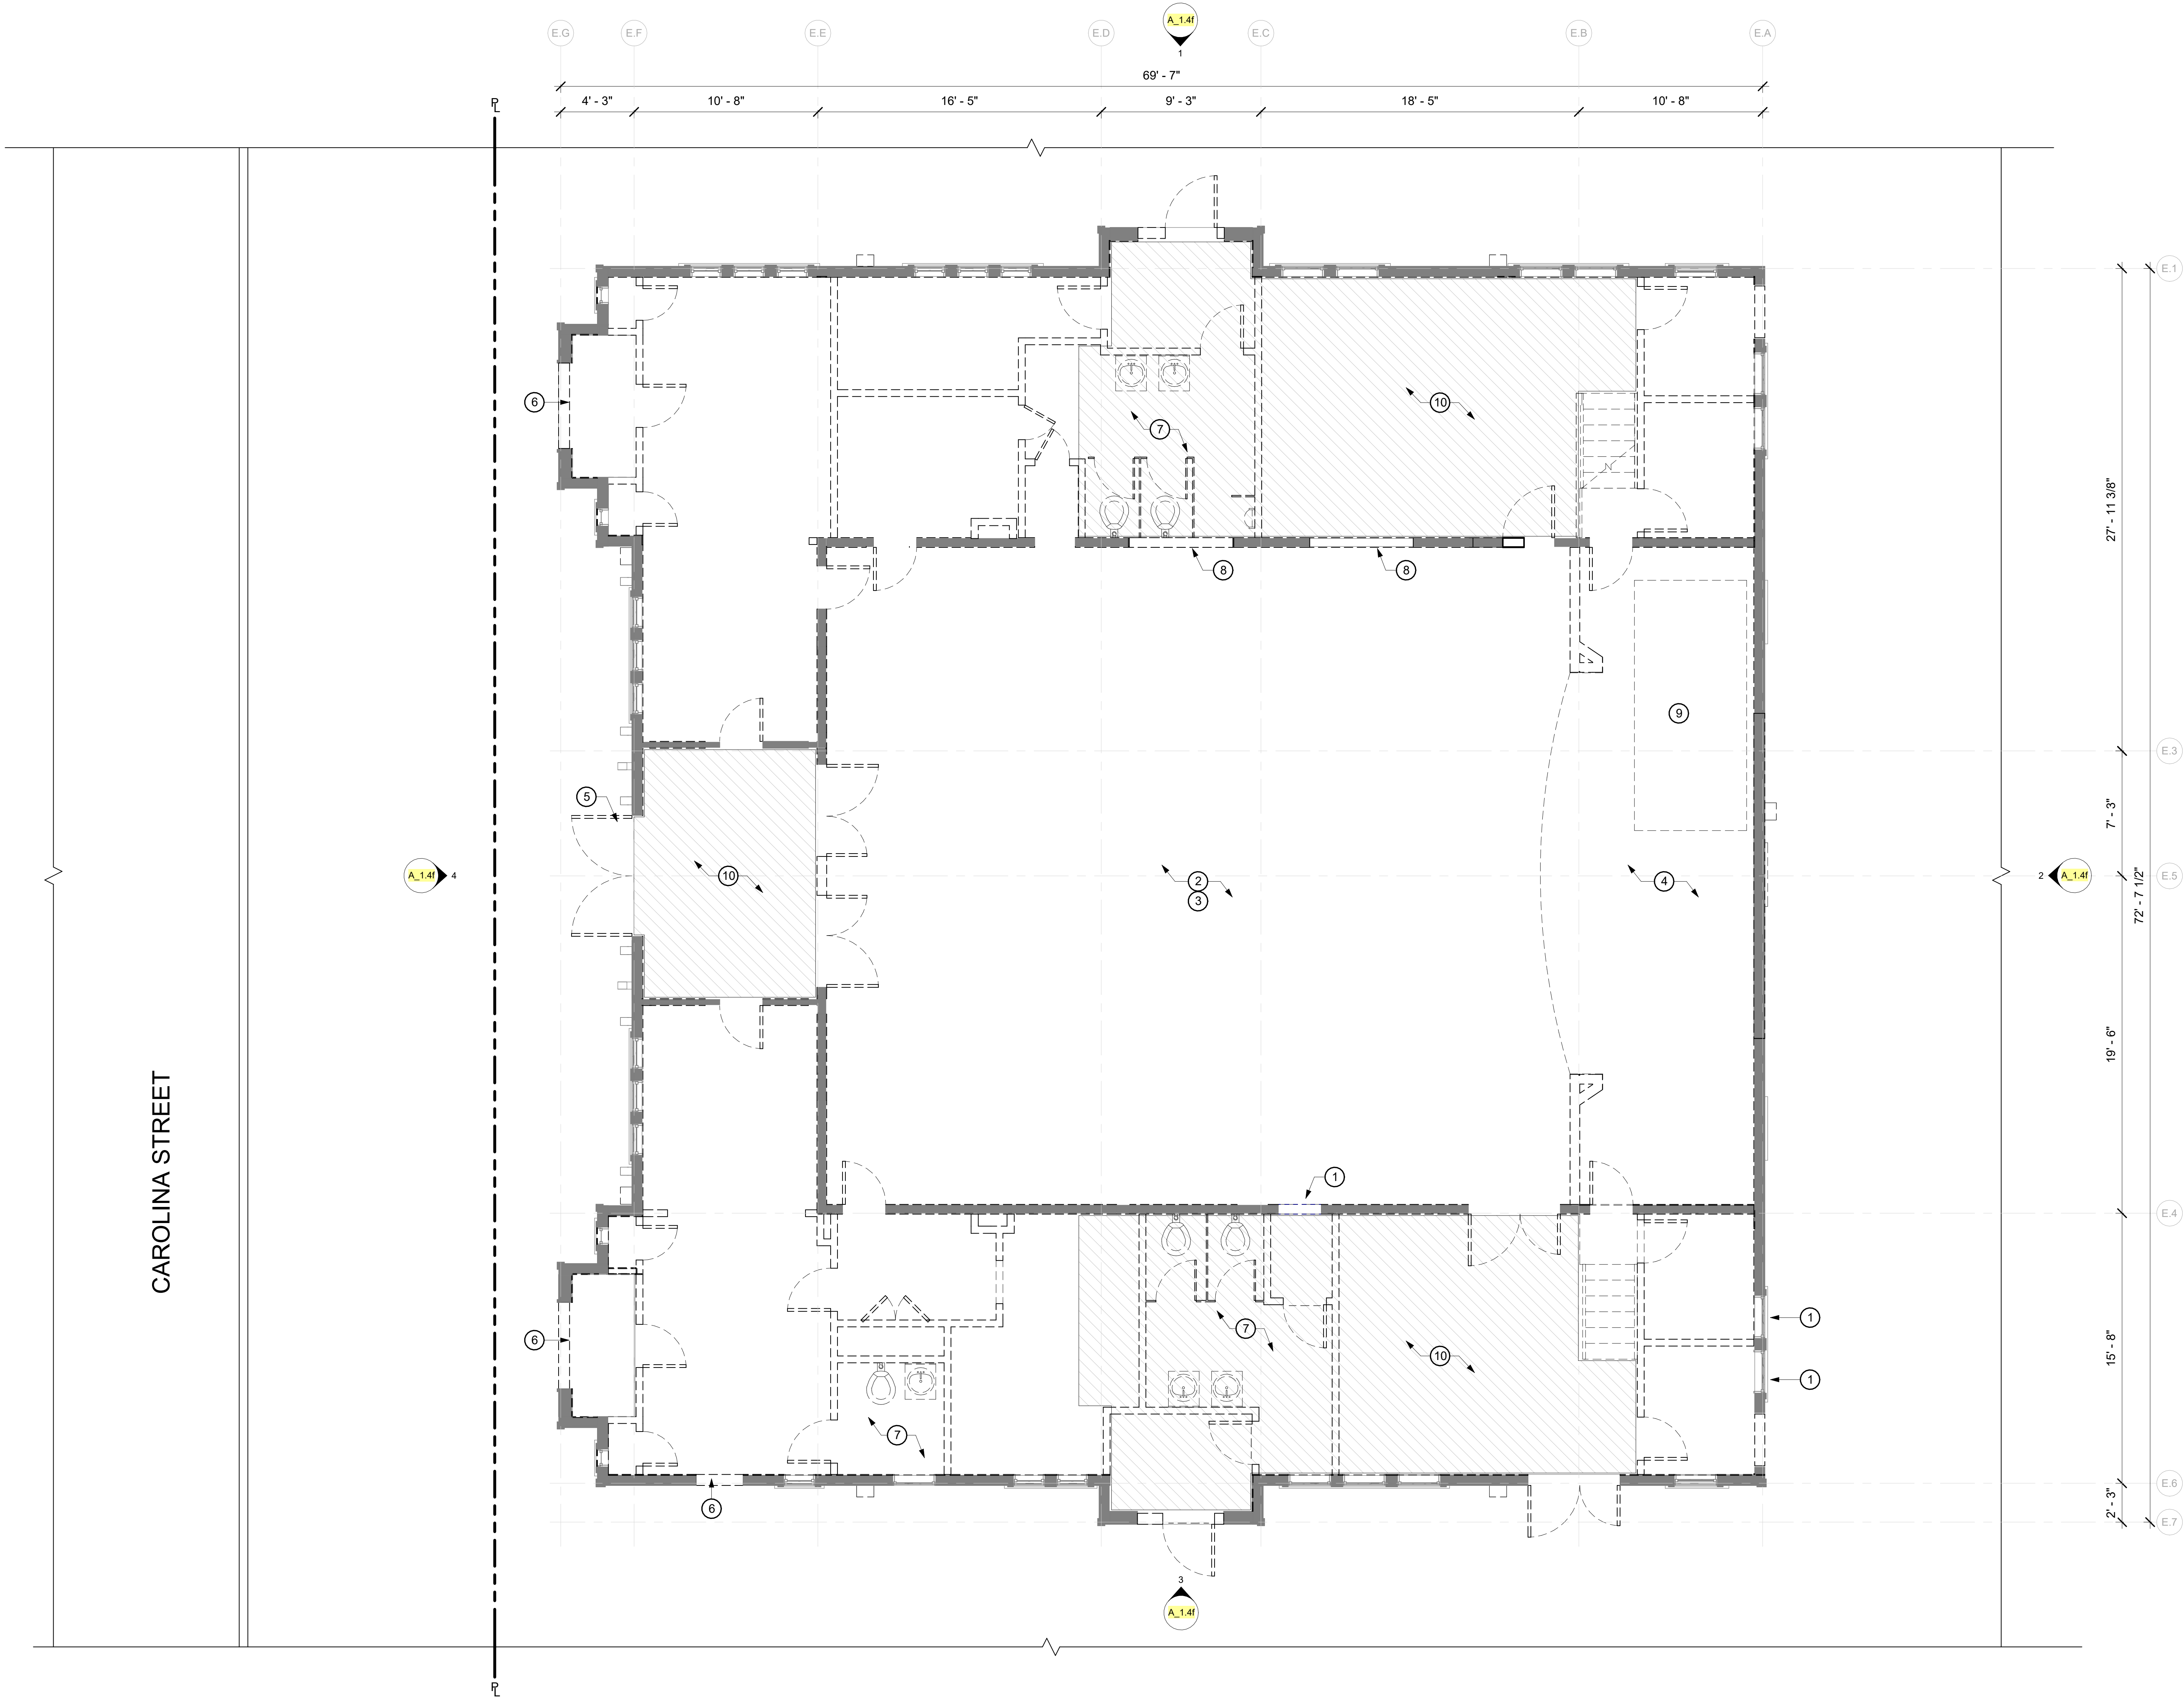

1 PHASE II DEMOLITION - FLOOR PLAN - LEVEL 1
1/4" = 1'-0"

GENERAL NOTES


- A PHASE I & PHASE II SITE ASSESSMENTS HAVE BEEN COMPLETED AND ARE PROVIDED WITHIN SPECIFICATIONS. CONSULT DOCUMENT FOR ADDITIONAL INFORMATION
- B PROJECT MUST MEET CALIFORNIA AND SAN FRANCISCO GREEN BUILDING REQUIREMENTS AND THE SAN FRANCISCO DEMOLITION DEBRIS ORDINANCE
- C SEE SURVEY FOR LOCATION OF (E) UTILITIES. PROTECT ALL UTILITIES TO REMAIN
- D CONTRACTOR IS RESPONSIBLE FOR VERIFYING ALL EXISTING CONDITIONS. CONTRACTOR IS REQUIRED TO ATTEND SITEWALK TO BECOME FAMILIAR WITH EXISTING CONDITIONS

SHEET NOTES

- 1 REMOVE PORTION OF (E) WALL FOR (N) DOOR
- 2 REMOVE (E) WOOD PANELING AT ALL INTERIOR WALLS, TYP
- 3 REMOVE (E) WOOD PANELING AT ALL CEILINGS, TYP
- 4 REMOVE (E) RAISED STAGE FLOOR (STAGE SITS OVER THE (E) SUBFLOOR)
- 5 REMOVE (E) MTL DOOR & FRAME
- 6 REMOVE (E) INFILL PANEL
- 7 REMOVE (E) RESTROOM AND FIXTURES. CAP ALL PLUMBING ELEMENTS
- 8 REMOVE PORTION OF (E) WALL
- 9 REMOVE (E) ELECTRICAL EQUIPMENT & PANELS
- 10 REMOVE (E) CONC FLOOR
- 11 REMOVE (E) BOILER

LEGEND

- WALL TO BE DEMOLISHED
- ELEMENT TO BE DEMOLISHED

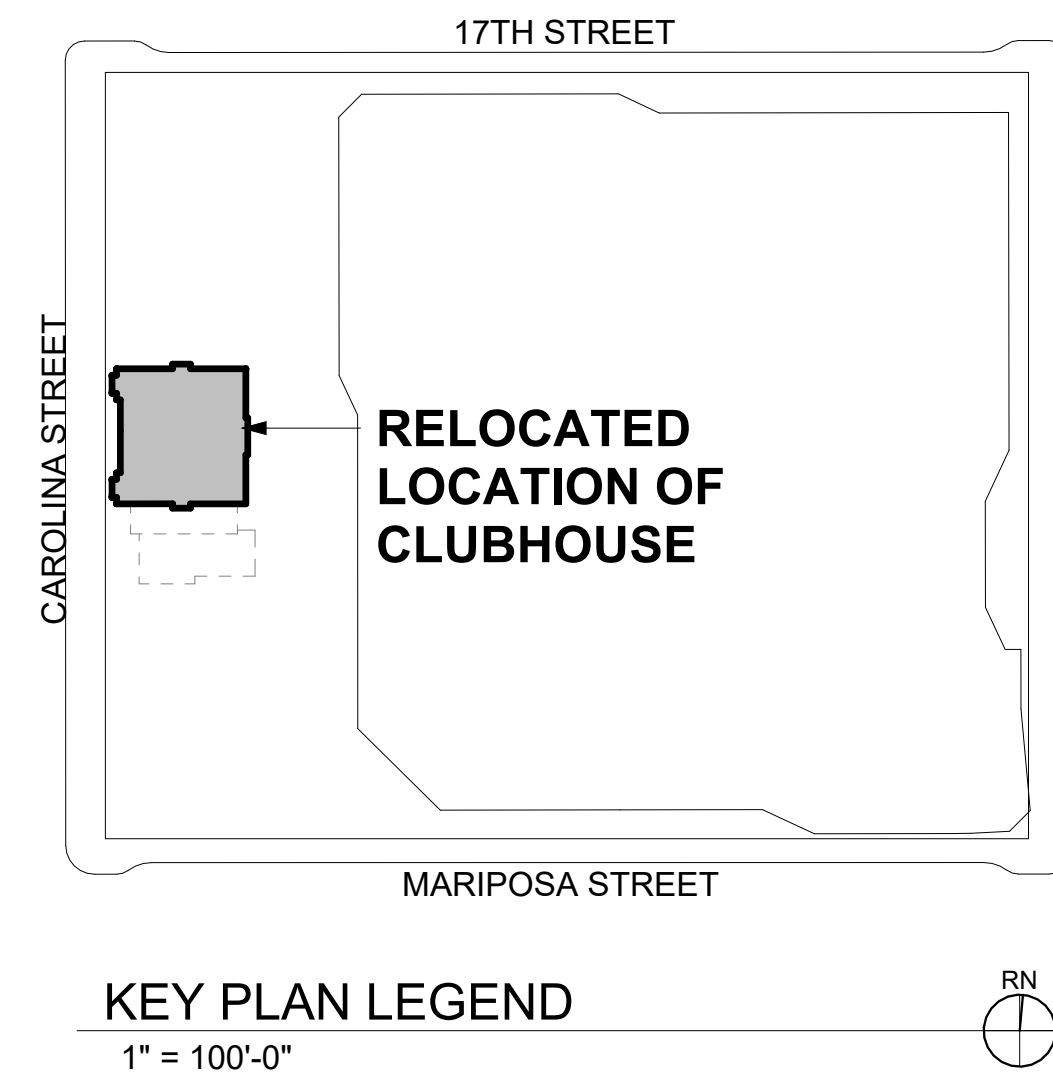

OWNER:



501 Stanyan St.
San Francisco CA 94117
p 415.831.2700
e pdm@sf.gov

CLIENT:



368 Connecticut St.
San Francisco CA 94107
p 415.785.2427
e friends@jacksonhills@gmail.com

LANDSCAPE ARCHITECTURE:



2325 3rd street, suite 323
San Francisco CA 94107
p 415.323.6850
e admin@fletcherstudio.com

ARCHITECTURE:

Jackson Liles
ARCHITECTURE

2325 Third Street #206
San Francisco, CA 94107
Tel 415.621.1799
www.jacksonliles.com

JACKSON PLAYGROUND IMPROVEMENT PROJECT

1645 17TH STREET
SAN FRANCISCO, CA 94107

50% DESIGN DEVELOPMENT

ISSUANCE RECORD	
DATE	DESCRIPTION
05.23.25	50% DD

REVISION RECORD		
REV	DATE	DESCRIPTION


DATE	NO.	DRAWN	CHD
05/23/25			

DRAWING TITLE:

DEMOLITION FLOOR PLAN - LEVEL 1

SHEET NO:

A_1.4c

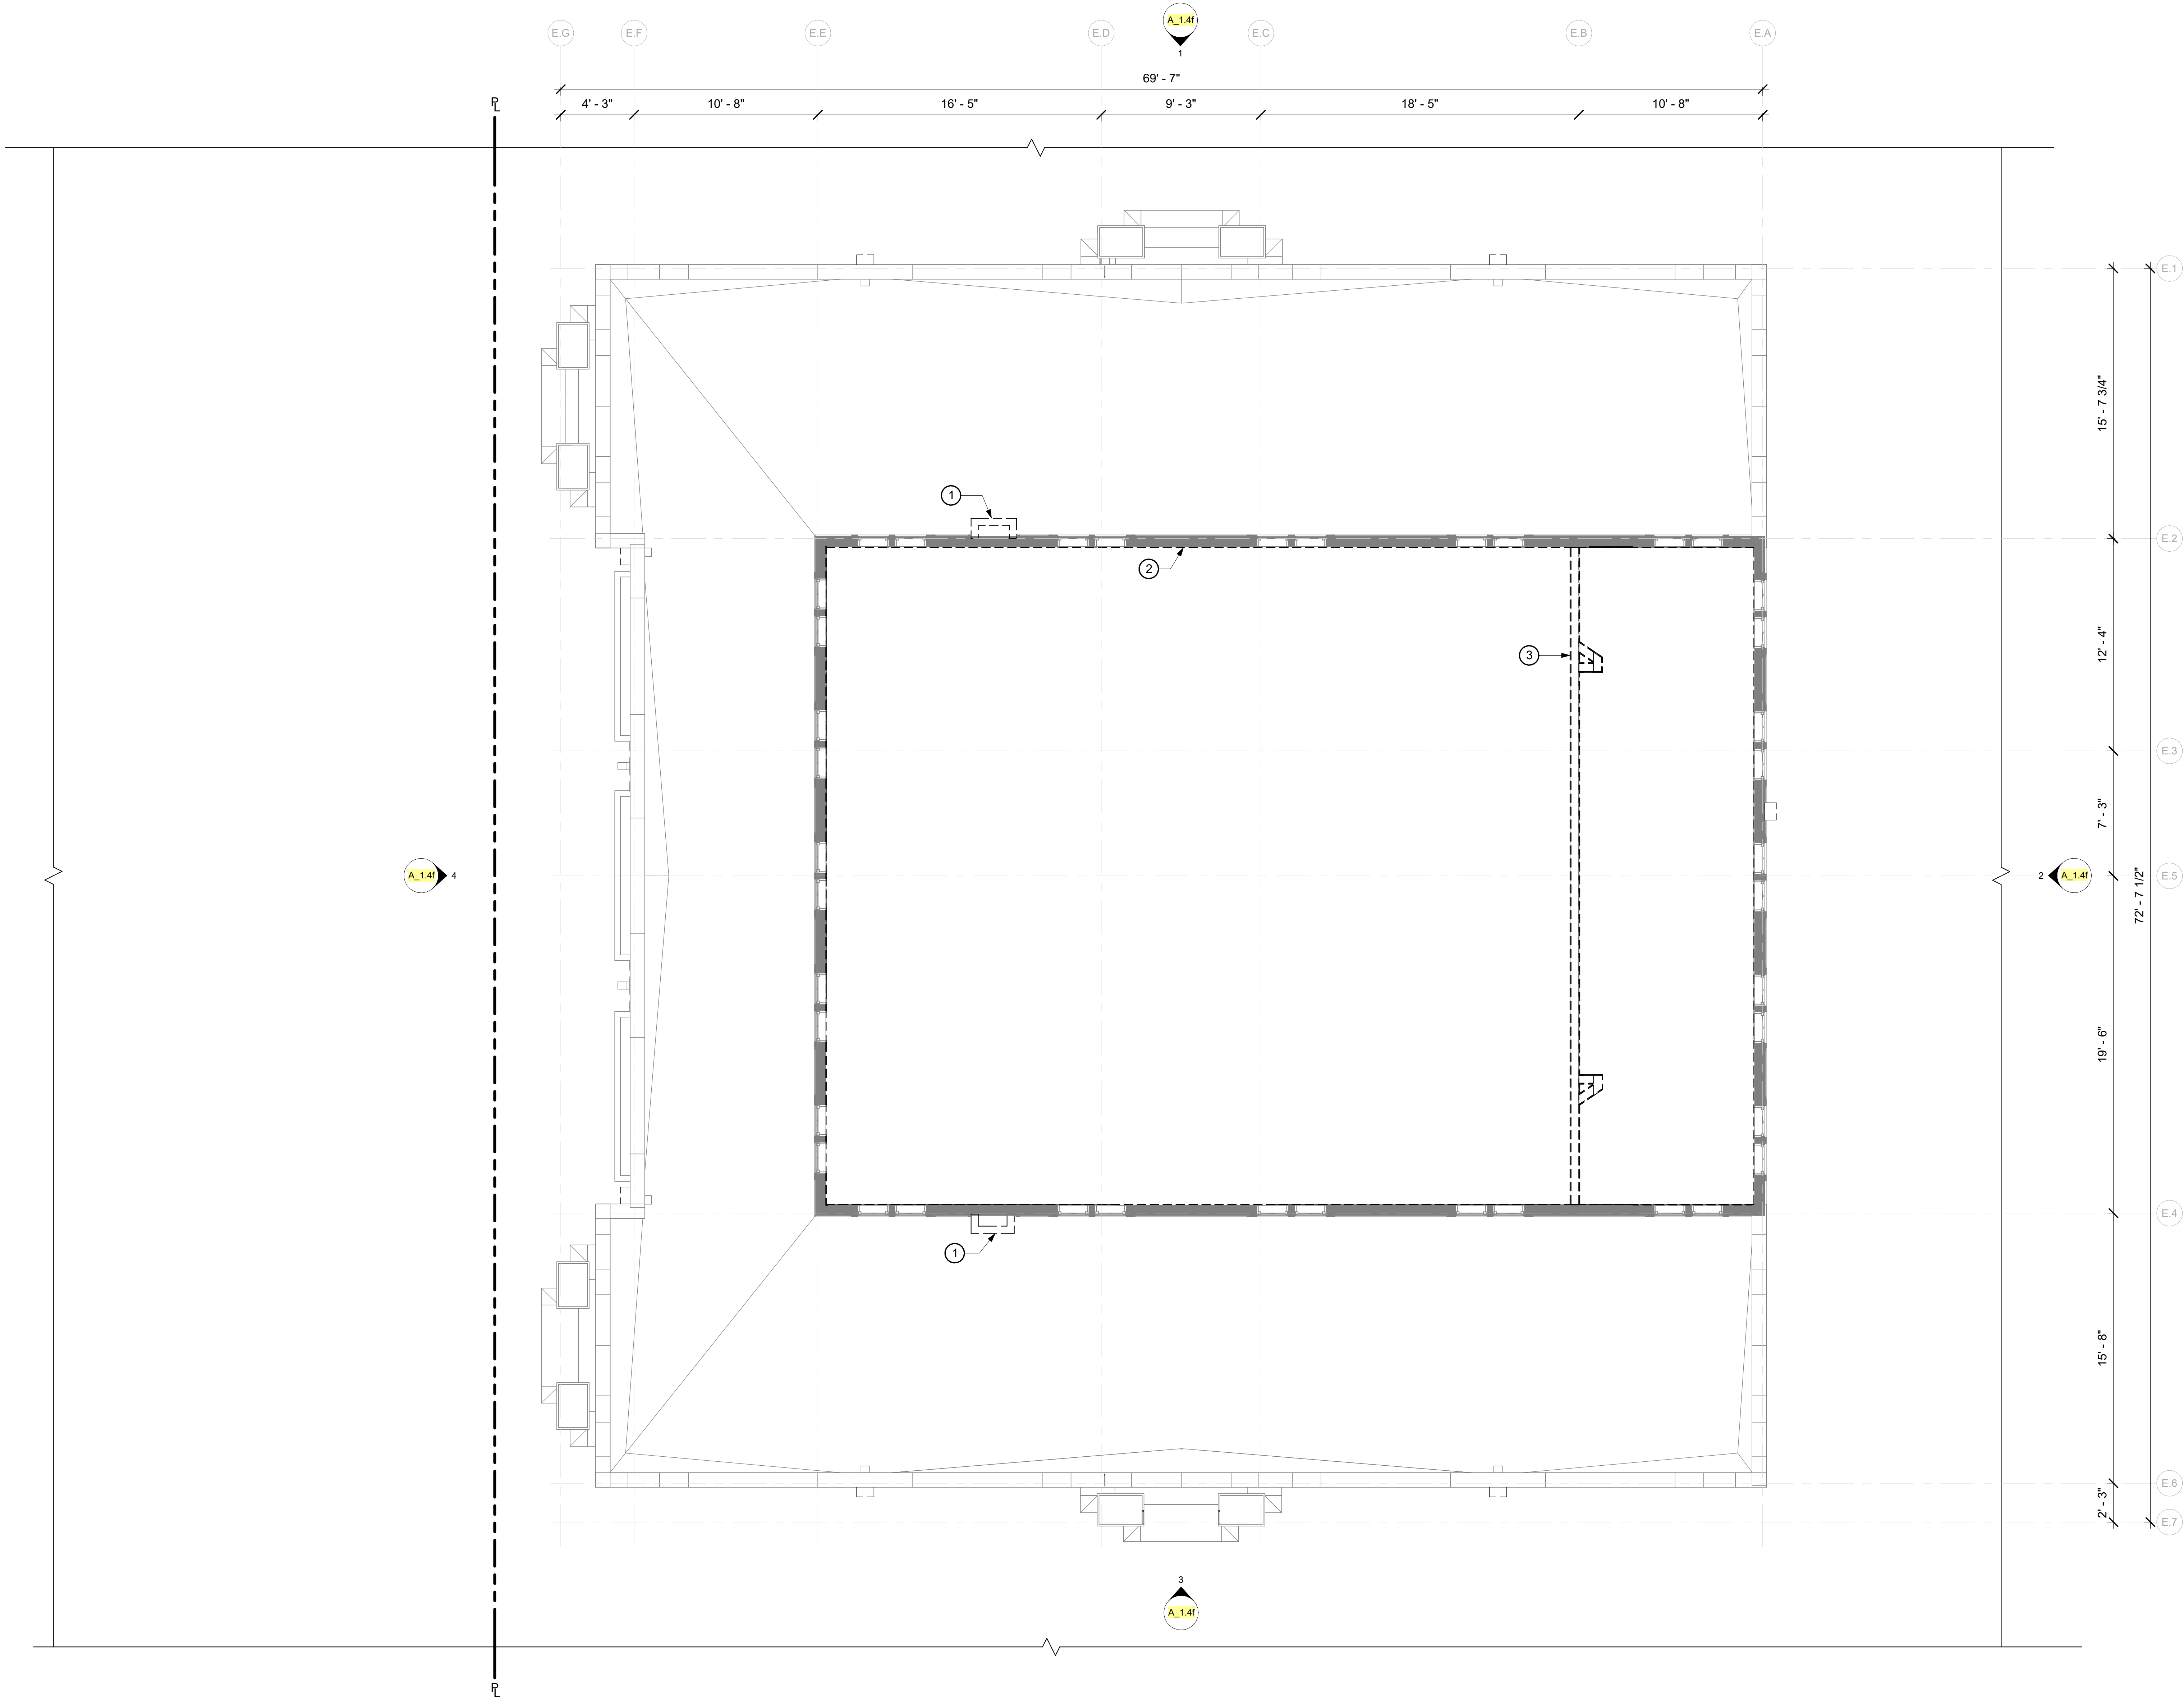

GENERAL NOTES


- A PHASE I & PHASE II SITE ASSESSMENTS HAVE BEEN COMPLETED AND ARE PROVIDED WITHIN SPECIFICATIONS. CONSULT DOCUMENT FOR ADDITIONAL INFORMATION
- B PROJECT MUST MEET CALIFORNIA AND SAN FRANCISCO GREEN BUILDING REQUIREMENTS AND THE SAN FRANCISCO DEMOLITION DEBRIS ORDINANCE
- C SEE SURVEY FOR LOCATION OF (E) UTILITIES. PROTECT ALL UTILITIES TO REMAIN
- D CONTRACTOR IS RESPONSIBLE FOR VERIFYING ALL EXISTING CONDITIONS. CONTRACTOR IS REQUIRED TO ATTEND SITEWALK TO BECOME FAMILIAR WITH EXISTING CONDITIONS

SHEET NOTES

- 1 REMOVE (E) CHIMNEY
- 2 (E) INTERIOR WOOD PANELING TO BE REMOVED, PRESERVE (E) WD STUDS ADN PROTECT (E) WINDOWS
- 3 (E) INTERIOR WD STUD WALL TO BE FULLY DEMOLISHED, PROTECT (E) STRUCT ABOVE

LEGEND

- WALL TO BE DEMOLISHED
- ELEMENT TO BE DEMOLISHED

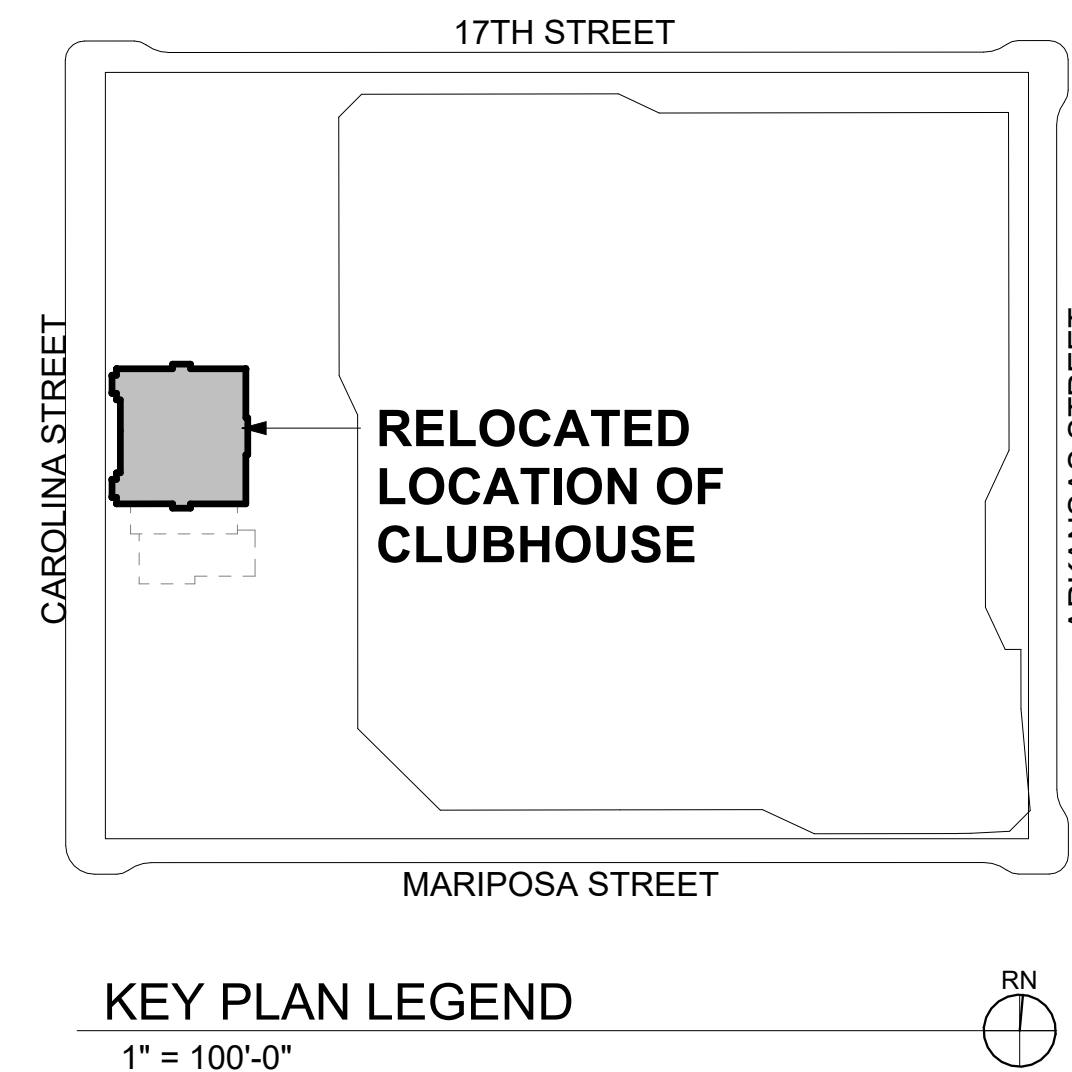

1 PHASE II DEMOLITION - FLOOR PLAN - CLERESTORY
1/4" = 1'-0"

OWNER:



501 Stanyan St
San Francisco CA 94117
p 415.831.2700
e pdm@sfaparks.org

CLIENT:



368 Connecticut St
San Francisco CA 94107
p 415.785.2427
e friends@jacksonhills@gmail.com

LANDSCAPE ARCHITECTURE:



2325 3rd street, suite 323
San Francisco CA 94107
p 415.323.6850
e admin@fletcherstudio.com

ARCHITECTURE:

Jackson Liles
ARCHITECTURE

• 2325 Third Street, #206
San Francisco, CA 94107
Tel 415.621.1799
www.jacksonliles.com

JACKSON
PLAYGROUND
IMPROVEMENT
PROJECT

1645 17TH STREET
SAN FRANCISCO, CA 94107

50% DESIGN
DEVELOPMENT

ISSUANCE RECORD	
DATE	DESCRIPTION
05/23/25	50% DD

REVISION RECORD		
REV	DATE	DESCRIPTION


DATE	NO.	DRAWN	CHD
05/23/25			

DRAWING TITLE:

DEMOLITION
FLOOR PLAN -
CLERESTORY

SHEET NO:

A_1.4d

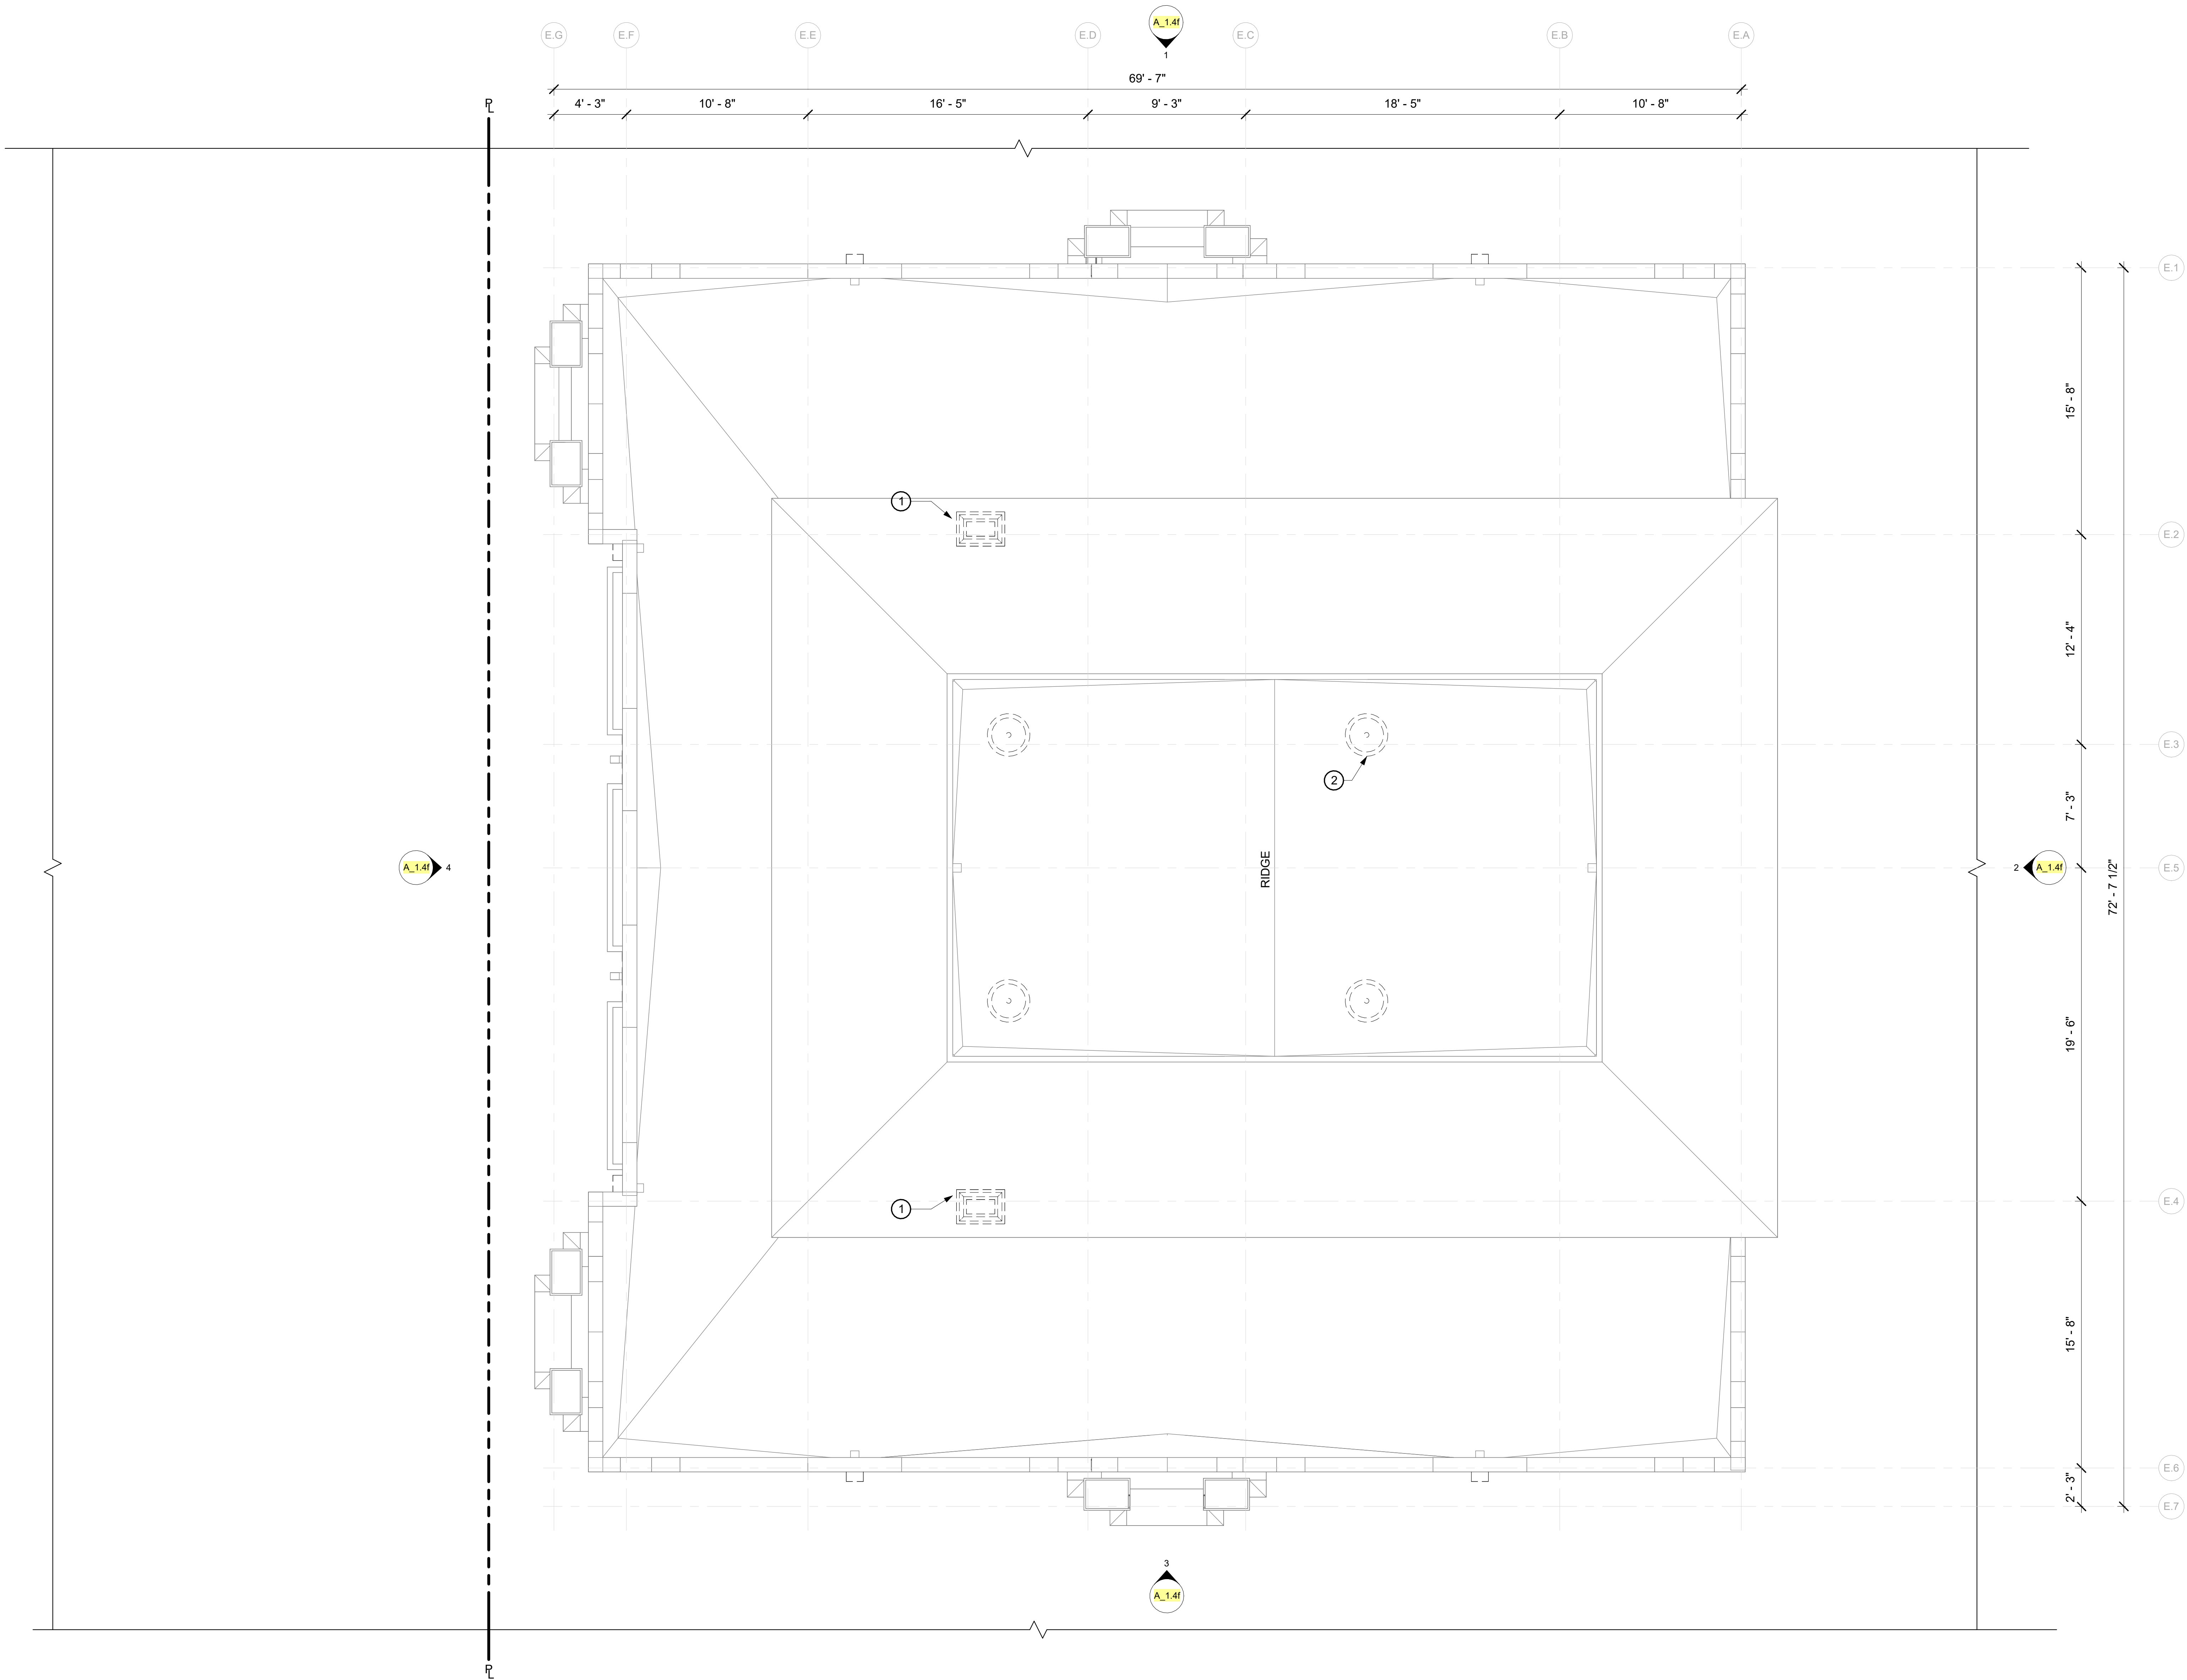

GENERAL NOTES


- A PHASE I & PHASE II SITE ASSESSMENTS HAVE BEEN COMPLETED AND ARE PROVIDED WITHIN SPECIFICATIONS. CONSULT DOCUMENT FOR ADDITIONAL INFORMATION
- B PROJECT MUST MEET CALIFORNIA AND SAN FRANCISCO GREEN BUILDING REQUIREMENTS AND THE SAN FRANCISCO DEMOLITION DEBRIS ORDINANCE
- C SEE SURVEY FOR LOCATION OF (E) UTILITIES. PROTECT ALL UTILITIES TO REMAIN
- D CONTRACTOR IS RESPONSIBLE FOR VERIFYING ALL EXISTING CONDITIONS. CONTRACTOR IS REQUIRED TO ATTEND SITEWALK TO BECOME FAMILIAR WITH EXISTING CONDITIONS

SHEET NOTES

- ① REMOVE (E) CHIMNEY
- ② REMOVE (E) ROOF VENTILATOR

LEGEND

- WALL TO BE DEMOLISHED
- ELEMENT TO BE DEMOLISHED

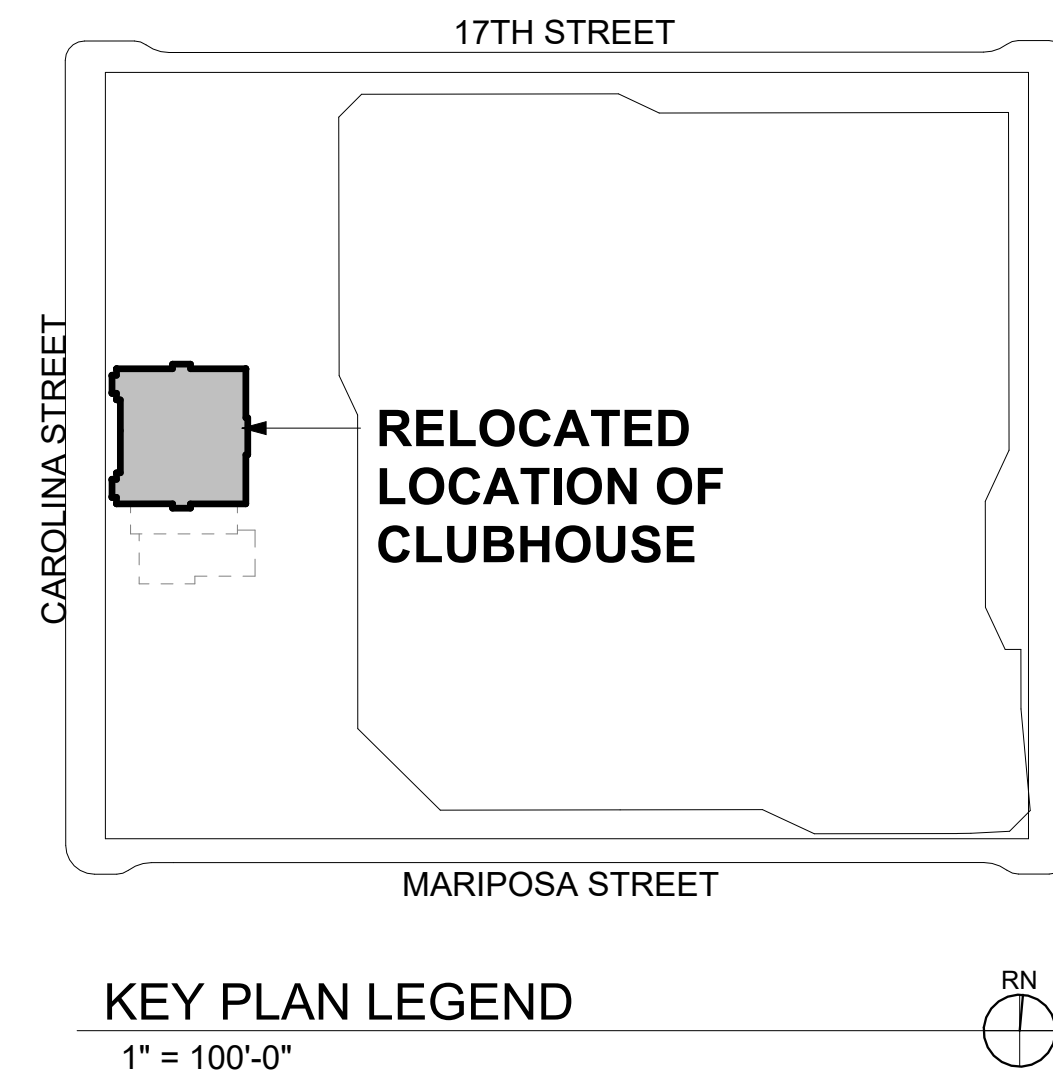

OWNER:



501 Stanley St.
San Francisco, CA 94117
p 415.831.2700
e pdm@sfap.gov.org

CLIENT:



368 Connecticut St.
San Francisco, CA 94117
p 415.323.6850
e friends@jacksonhills@gmail.com

LANDSCAPE ARCHITECTURE:



2325 3rd street, suite 323
San Francisco, CA 94107
p 415.323.6850
e admin@fletcherstudio.com

ARCHITECTURE:

Jackson Liles
ARCHITECTURE

• 2325 Third Street, #326
San Francisco, CA 94107
Tel: 415.821.1799
www.jacksonliles.com

JACKSON PLAYGROUND IMPROVEMENT PROJECT

1645 17TH STREET
SAN FRANCISCO, CA 94107

50% DESIGN DEVELOPMENT

ISSUANCE RECORD	
DATE	DESCRIPTION
05.23.25	50% DD

REVISION RECORD		
REV	DATE	DESCRIPTION


DATE	NO.	DRAWN	CHD
05/23/25			

DRAWING TITLE:

**DEMOLITION
ROOF PLAN**

SHEET NO:

A_1.4e

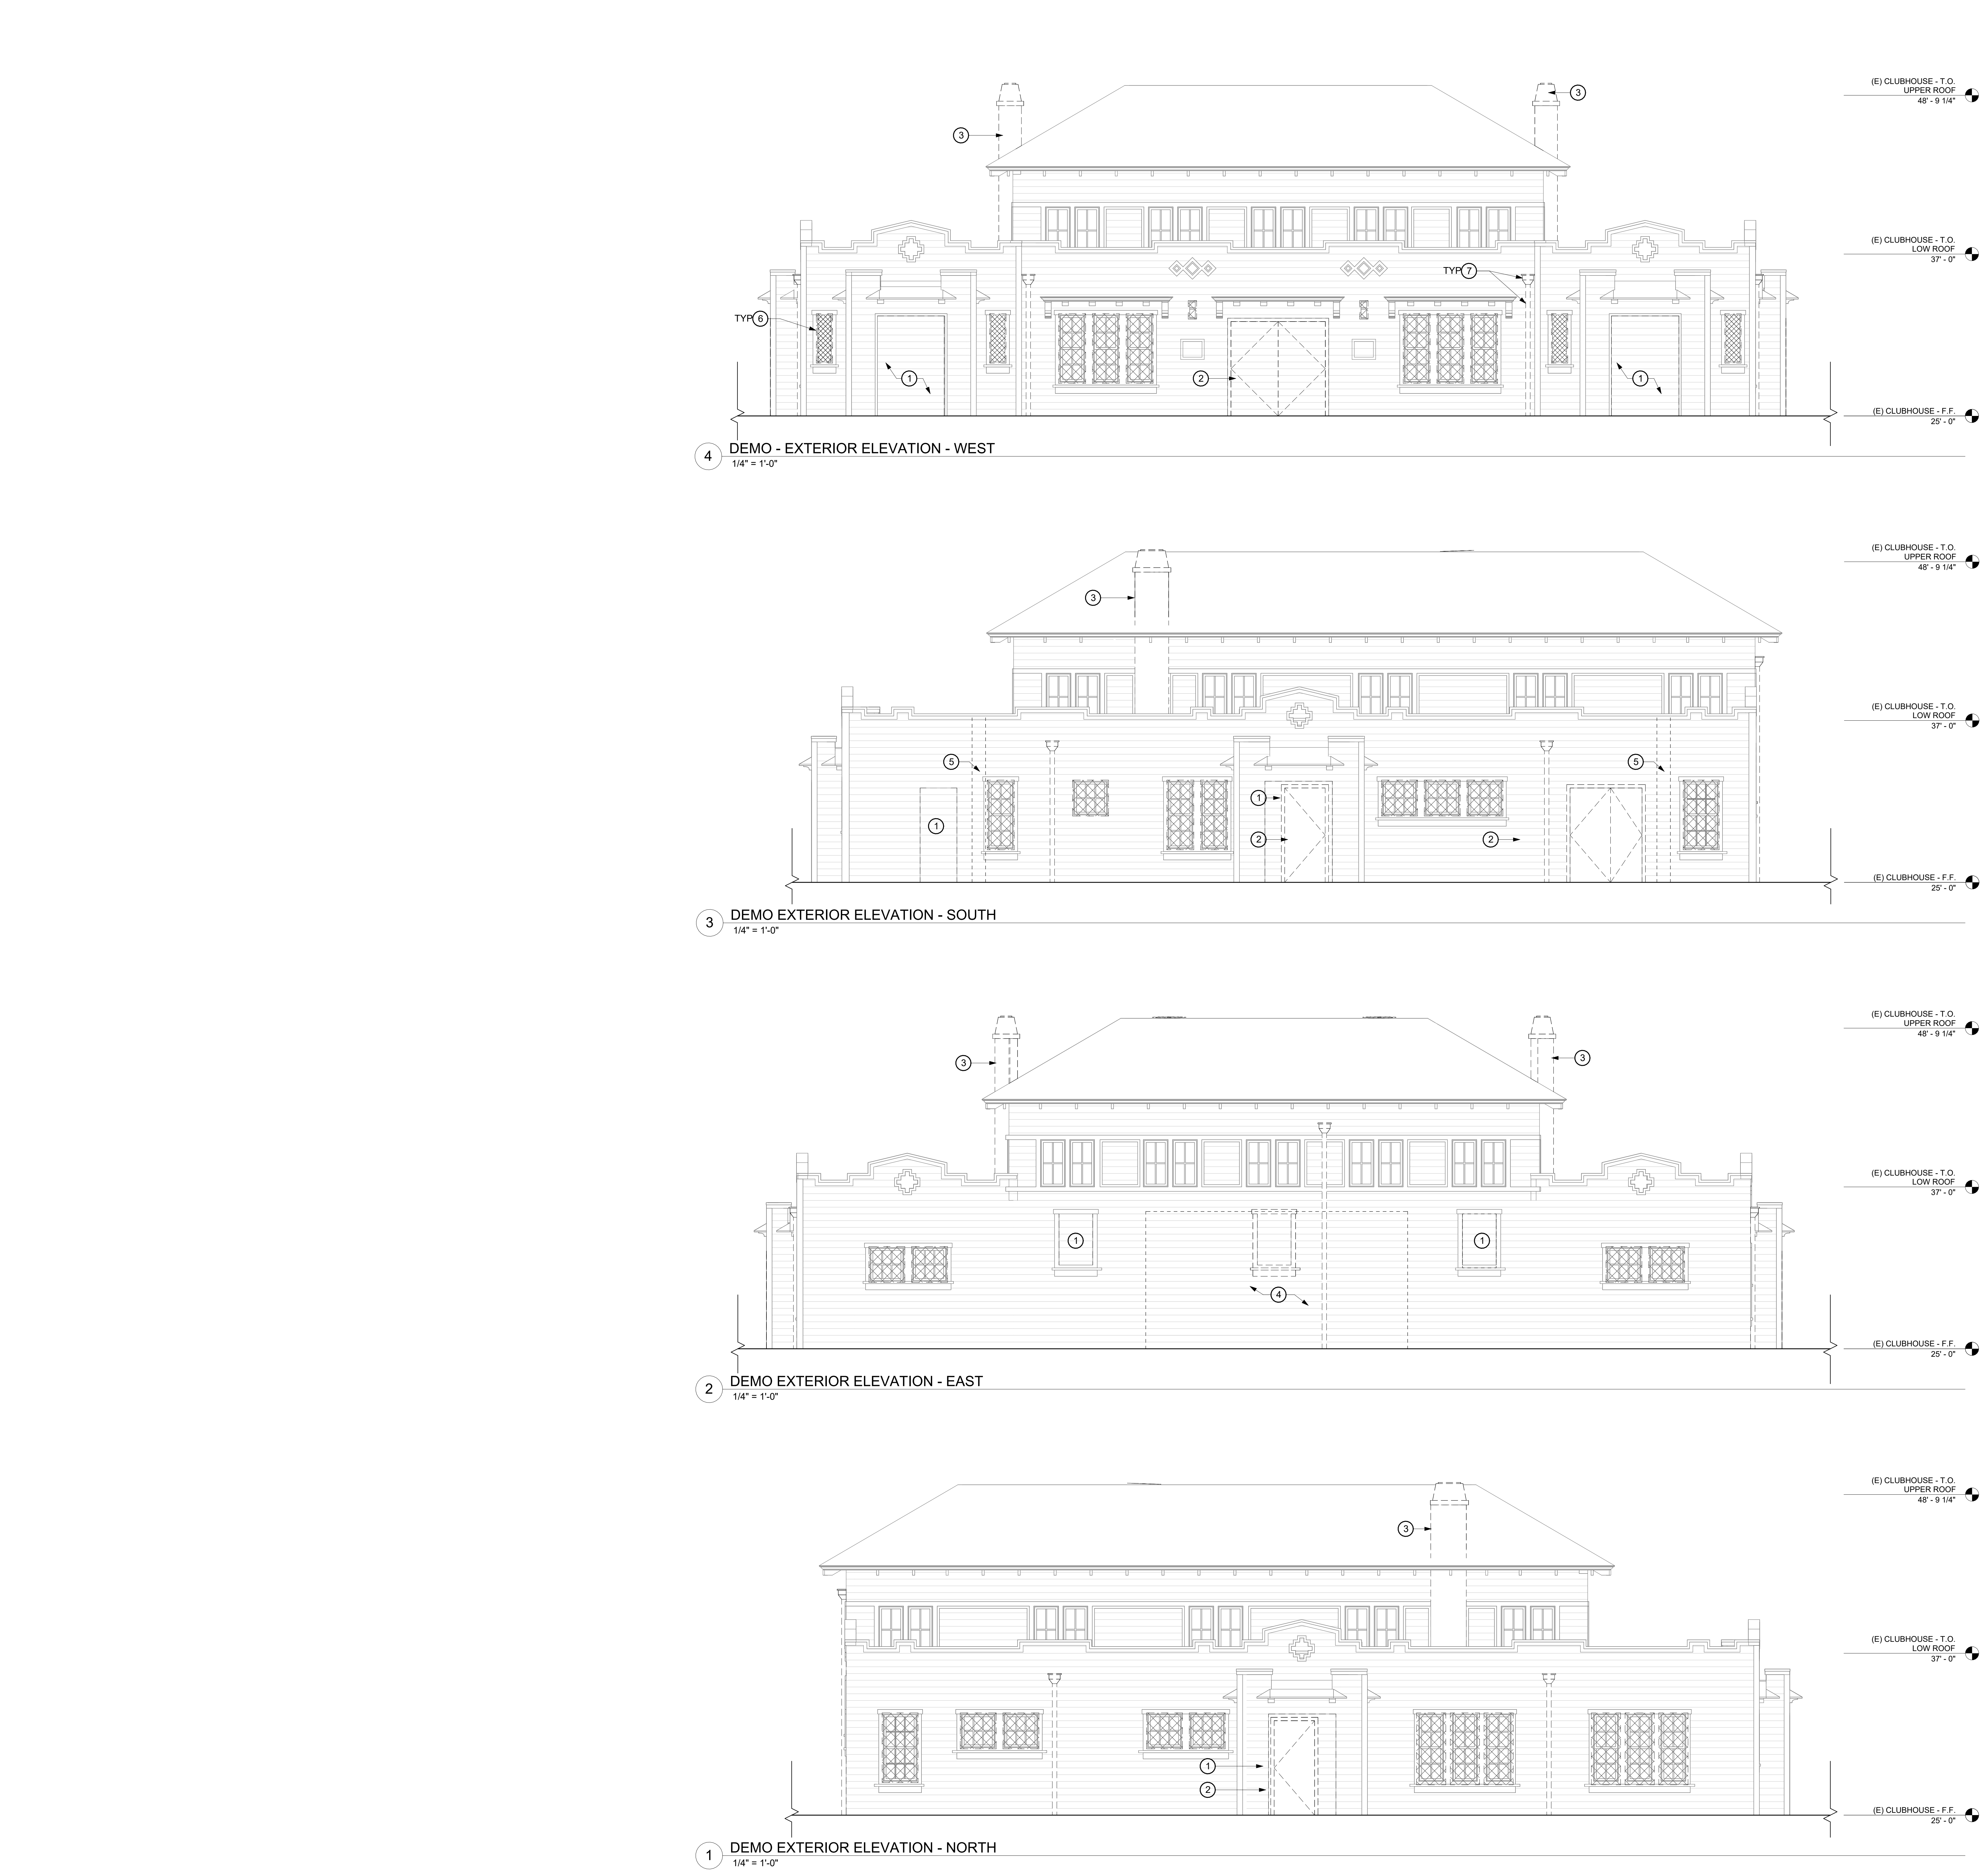

GENERAL NOTES


- A PHASE I & PHASE II SITE ASSESSMENTS HAVE BEEN COMPLETED AND ARE PROVIDED WITHIN SPECIFICATIONS. CONSULT DOCUMENT FOR ADDITIONAL INFORMATION
- B PROJECT MUST MEET CALIFORNIA AND SAN FRANCISCO GREEN BUILDING REQUIREMENTS AND THE SAN FRANCISCO DEMOLITION DEBRIS ORDINANCE
- C SEE SURVEY FOR LOCATION OF (E) UTILITIES. PROTECT ALL UTILITIES TO REMAIN
- D CONTRACTOR IS RESPONSIBLE FOR VERIFYING ALL EXISTING CONDITIONS. CONTRACTOR IS REQUIRED TO ATTEND SITEWALK TO BECOME FAMILIAR WITH EXISTING CONDITIONS

SHEET NOTES

- ① REMOVE (E) INFILL PANEL, PREP OPENING TO RECEIVE (N) DOOR OR WINDOW. PROTECT AND PRESERVE (E) WOOD TRIM WHERE OCCURS
- ② REMOVE (E) DOOR AND FRAME
- ③ REMOVE (E) CHIMNEY
- ④ REMOVE PORTION OF EXTERIOR WALL, PREP OPENING TO RECEIVE (N) FOLDING DOOR SYSTEM
- ⑤ PREP WALL TO RECEIVE (N) STOREFRONT SYSTEM
- ⑥ REMOVE (E) SECURITY GRILLE AT LEVEL 1 WINDOWS AND LIGHTS
- ⑦ REMOVE (E) RAINWATER LEADER HEAD AND PIPE

LEGEND

- WALL TO BE DEMOLISHED
- ELEMENT TO BE DEMOLISHED

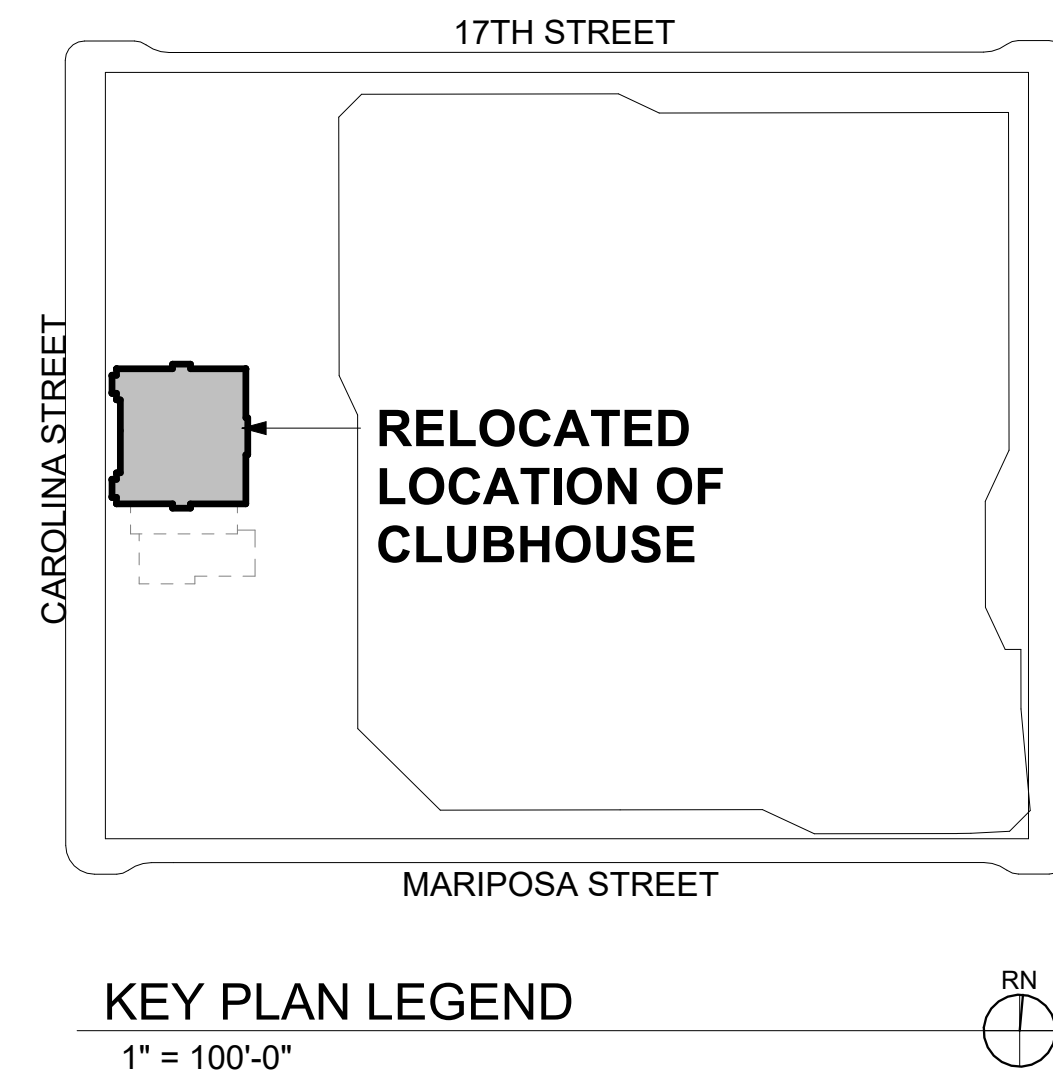

OWNER:



501 Stanyan St
San Francisco CA 94117
p 415.831.2700
e psdmf@sfgov.org

CLIENT:



368 Connecticut St
San Francisco CA 94107
p 415.785.2427
e friends@jacksonhills@gmail.com

LANDSCAPE ARCHITECTURE:



2325 3rd street, suite 323
San Francisco CA 94107
p 415.323.6850
e admin@fletcherstudio.com

ARCHITECTURE:

Jackson Liles
ARCHITECTURE

• 2325 Third Street #326
San Francisco, CA 94107
Tel 415.621.1799
www.jacksonliles.com

JACKSON PLAYGROUND IMPROVEMENT PROJECT

1645 17TH STREET
SAN FRANCISCO, CA 94107

50% DESIGN DEVELOPMENT

ISSUANCE RECORD	
DATE	DESCRIPTION
05.23.25	50% DD

REVISION RECORD		
REV	DATE	DESCRIPTION


DATE	NO.	DRAWN	CHD
05/23/25			

DRAWING TITLE:

DEMOLITION EXTERIOR ELEVATIONS

SHEET NO:

A_1.4f

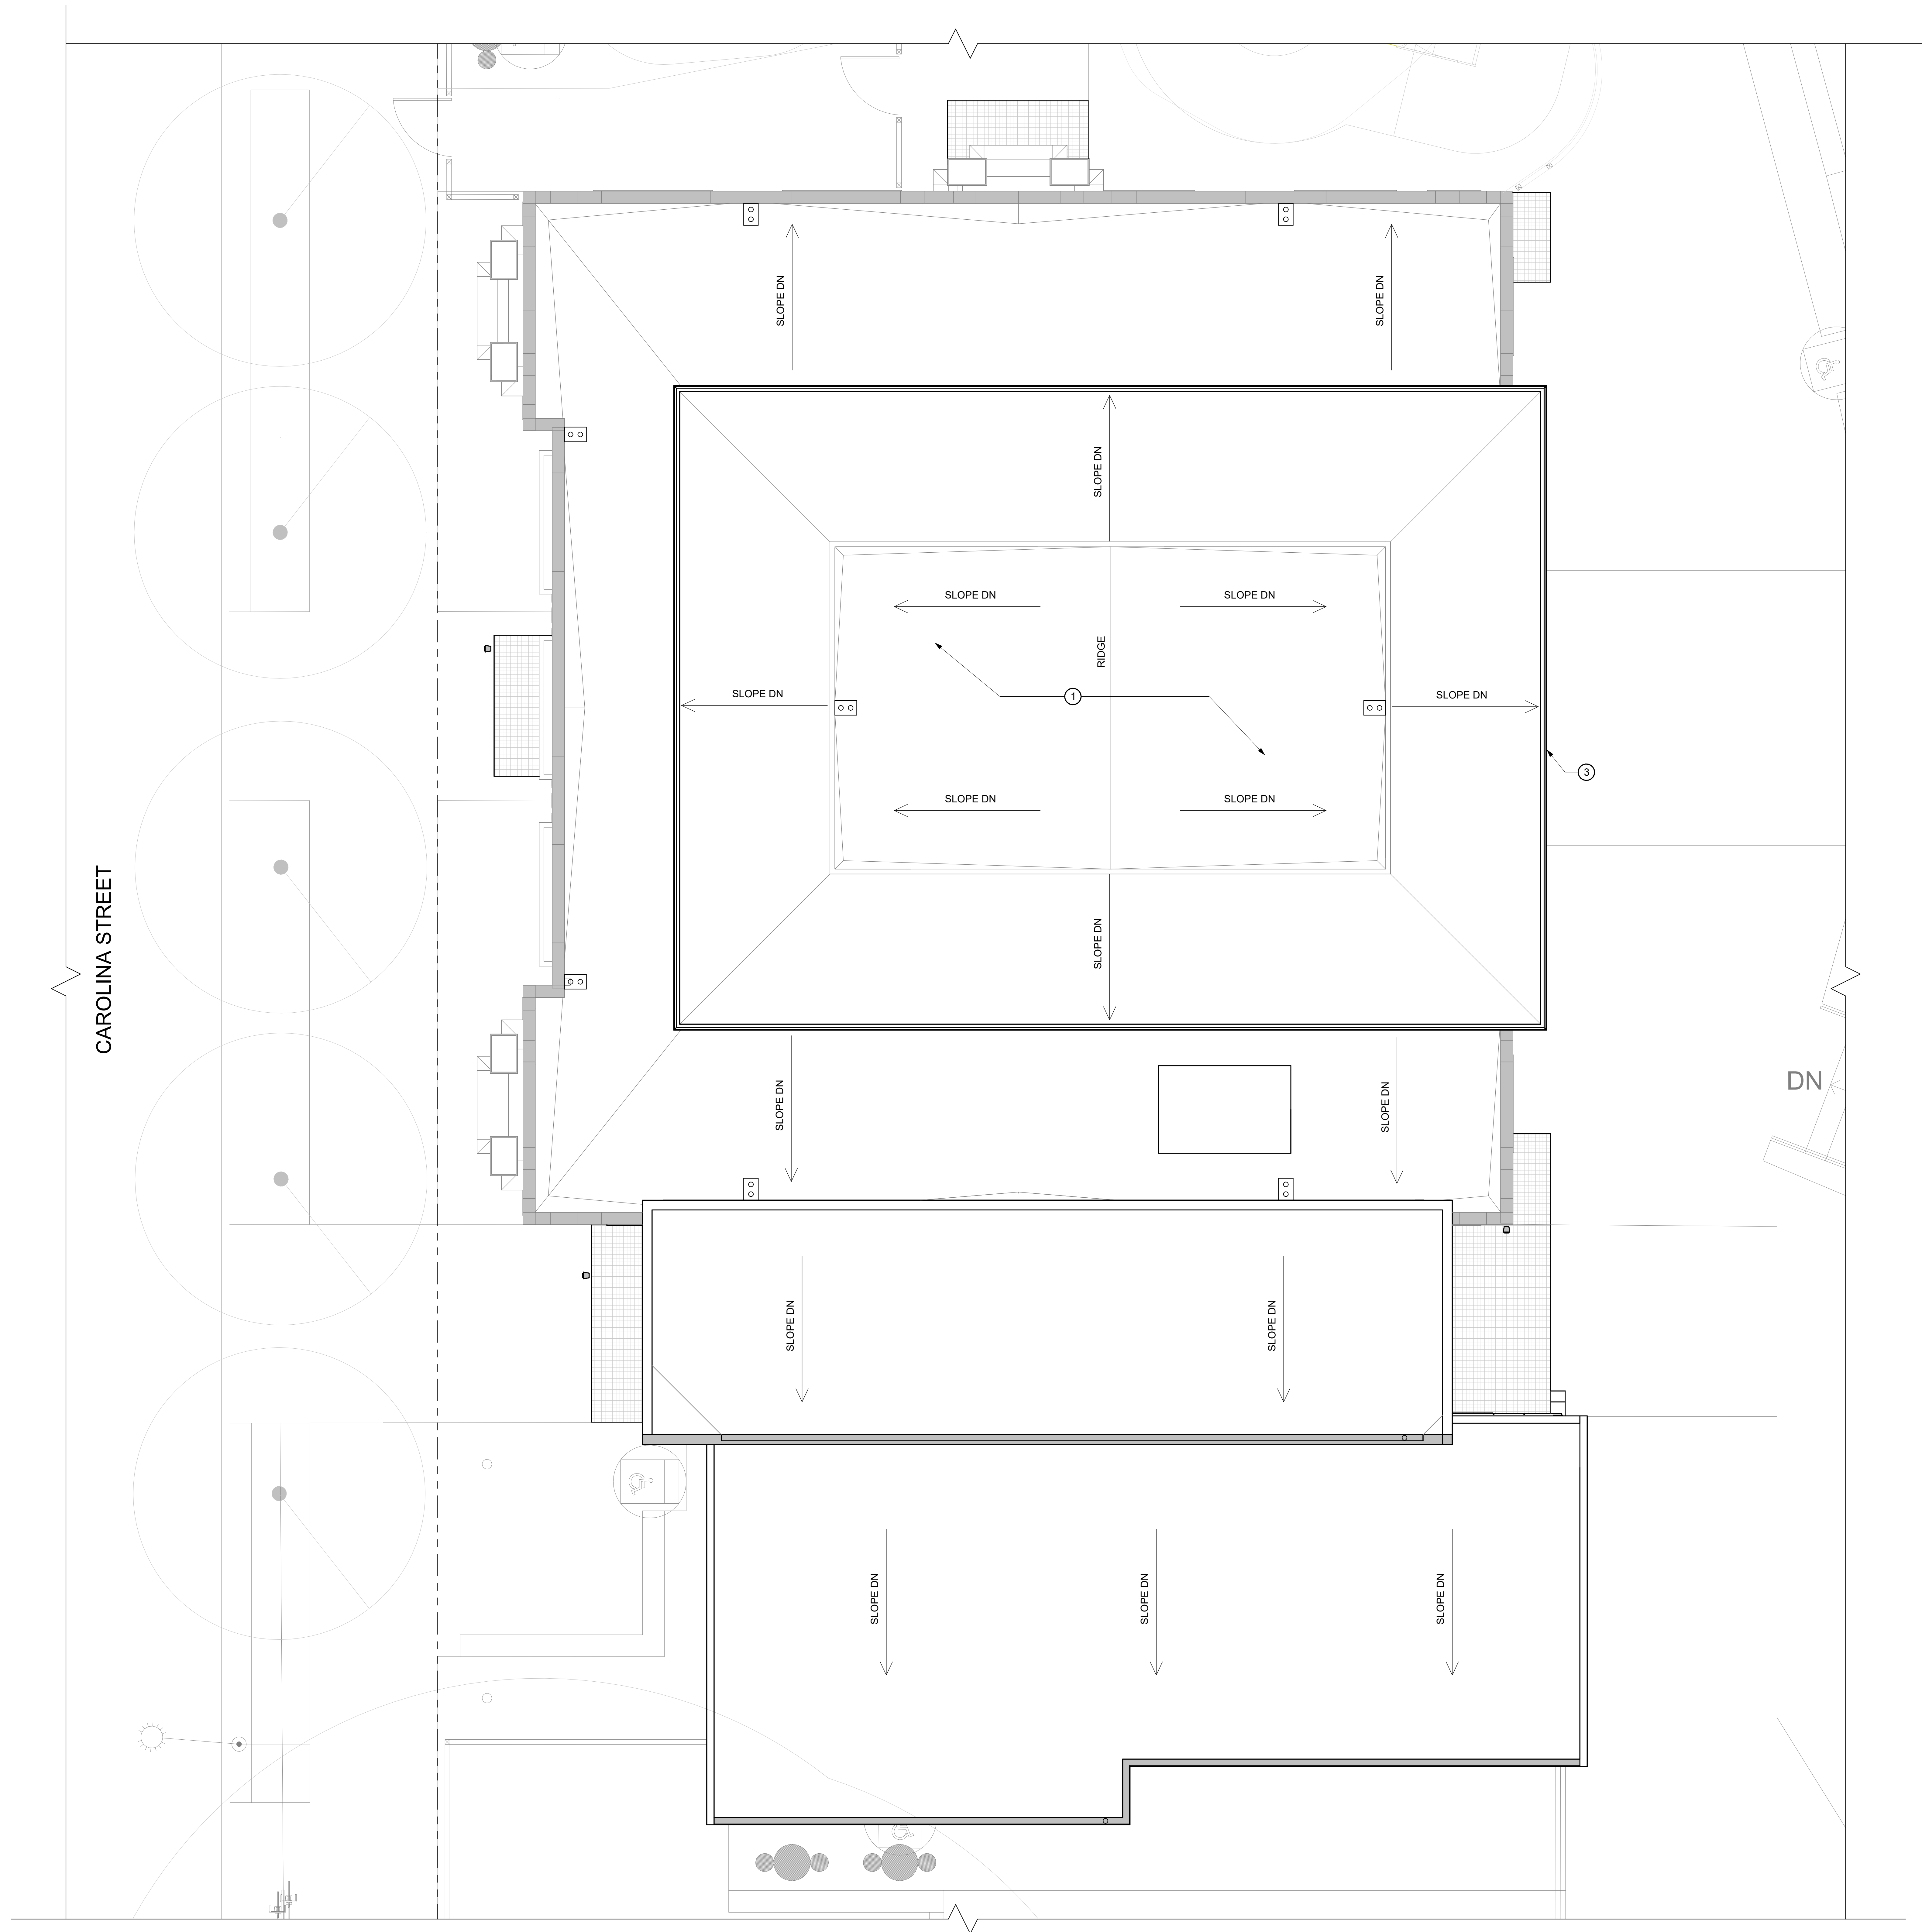

1 PROPOSED SITE PLAN
1/4" = 1'-0"

GENERAL NOTES

- A CONTRACTOR TO VERIFY ALL EXISTING CONDITIONS
B PROJECT MUST MEET CALIFORNIA AND SAN FRANCISCO GREEN BUILDING REQUIREMENTS AND THE SAN FRANCISCO DEMOLITION DEBRIS ORDINANCE
C PROJECT TO BE FULLY SPRINKLERED TO MEET NFPA-13 REQUIREMENTS

SHEET NOTES

- 1 FOR BUILDING INTERIOR SCOPE OF WORK SEE 1 / A.2.1
2 FOR BALLFIELD, PLAY AREA, COURT, AND OTHER EXTERIOR LANDSCAPE WORK, SEE LANDSCAPE DRAWINGS
3 (N) SHT MTL GUTTER

OWNER:



501 Slaven St.
San Francisco CA 94117
p 415.831.2700
e pdmfo@sfgov.org

CLIENT:



368 Connecticut St.
San Francisco CA 94117
p 415.785.2427
e friends@jacksonhills.org

LANDSCAPE ARCHITECTURE:



2325 3rd street, suite 323
San Francisco CA 94107
p 415.323.6850
e admin@fletcherstudio.com

ARCHITECTURE:

Jackson Liles
ARCHITECTURE

2325 Third Street, #206
San Francisco, CA 94107
Tel 415.621.1799
www.jacksonliles.com

JACKSON PLAYGROUND IMPROVEMENT PROJECT

1645 17TH STREET
SAN FRANCISCO, CA 94107

50% DESIGN DEVELOPMENT

ISSUANCE RECORD	
DATE	DESCRIPTION
05.23.25	50% DD

REVISION RECORD		
REV	DATE	DESCRIPTION


DATE	NO.	DRAWN	CHD
05/23/25			

DRAWING TITLE:


PROPOSED SITE PLAN (AT CLUBHOUSE)

SHEET NO:

A_2.0

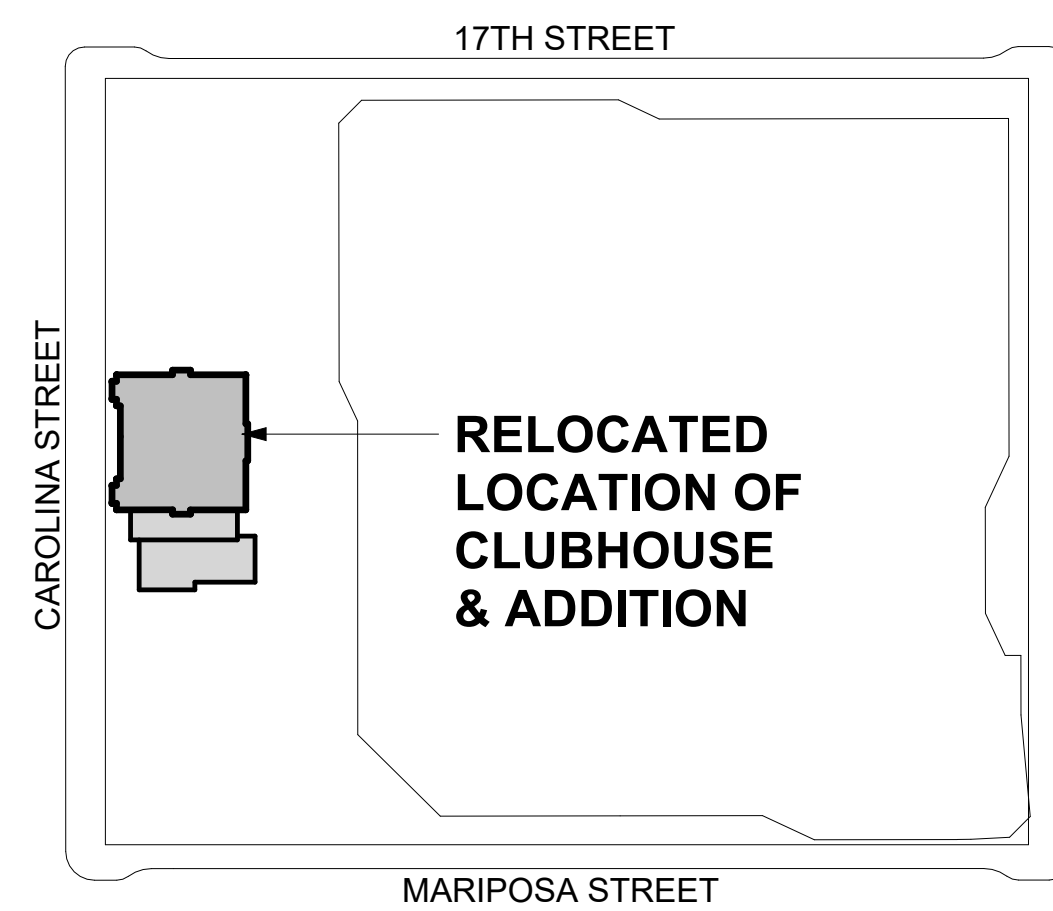

KEY PLAN LEGEND
1" = 100'-0"

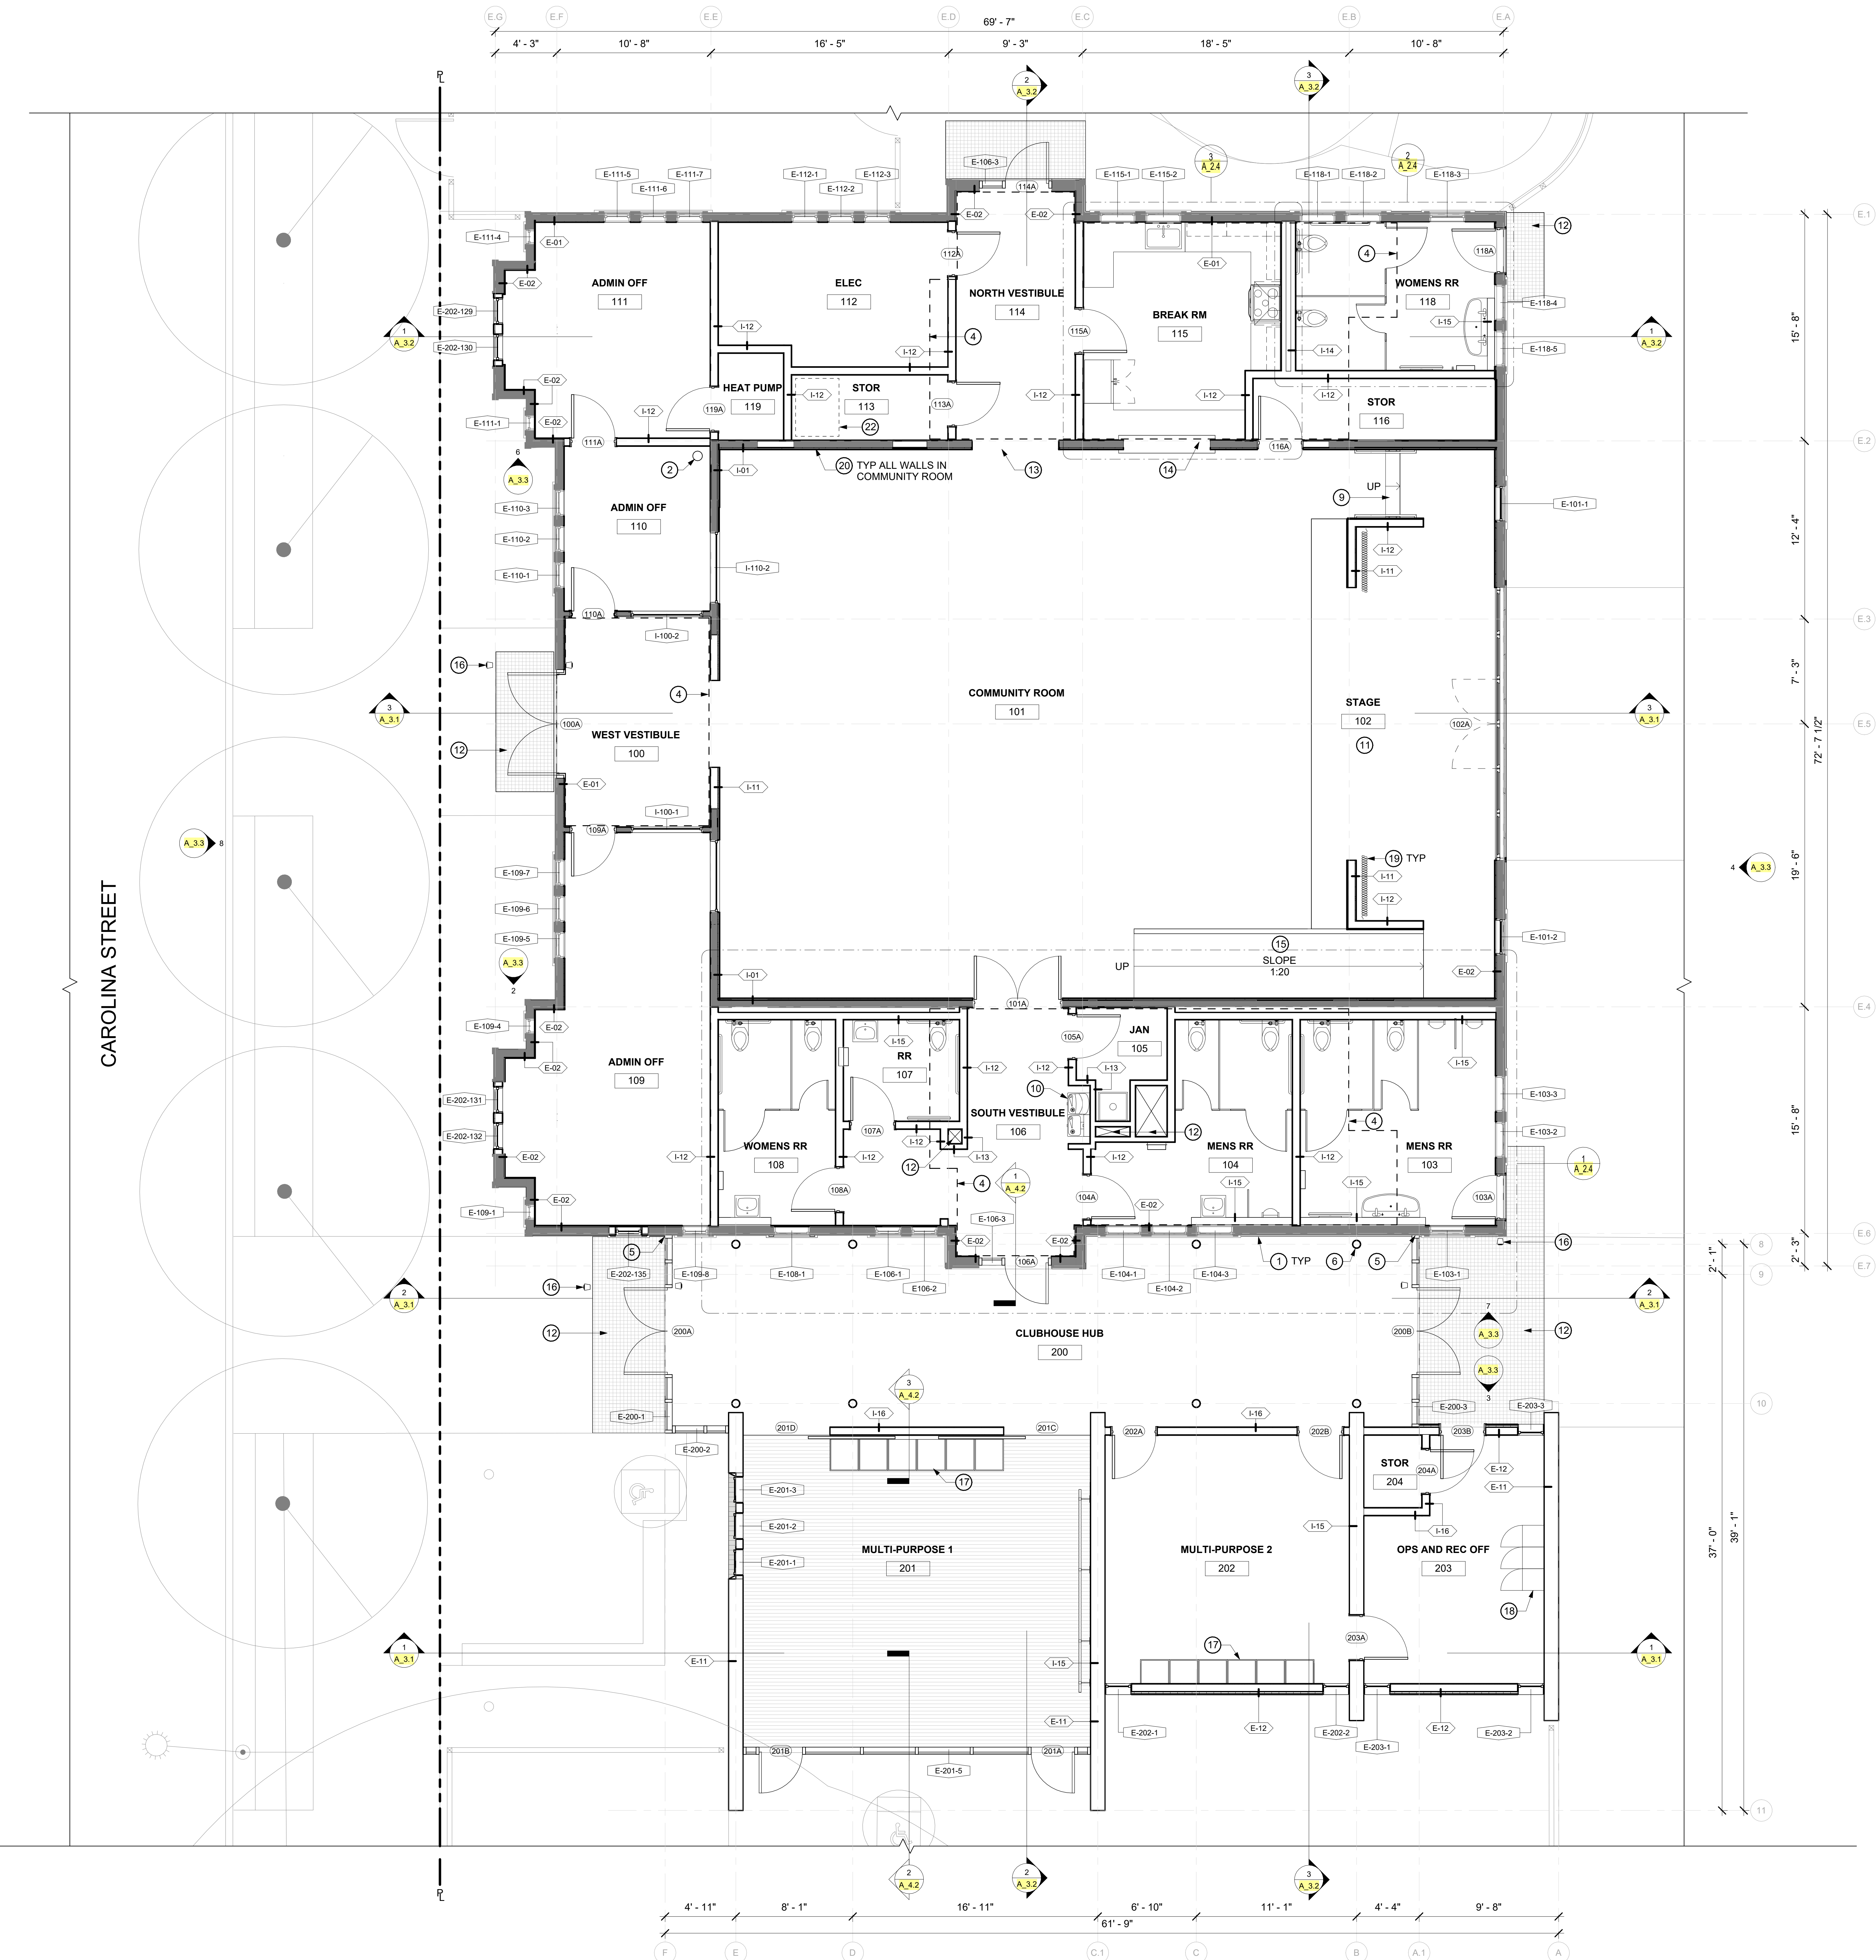

1 PROPOSED FLOOR PLAN
1/4" = 1'-0"

GENERAL NOTES

- A CONTRACTOR TO VERIFY ALL EXISTING CONDITIONS
B PROJECT MUST MEET CALIFORNIA AND SAN FRANCISCO GREEN BUILDING REQUIREMENTS AND THE SAN FRANCISCO DEMOLITION DEBRIS ORDINANCE
C PROJECT TO BE FULLY SPRINKLERED TO MEET NFPA-13 REQUIREMENTS


SHEET NOTES

- 1 (E) EXTERIOR WALL OF RELOCATED CLUBHOUSE TO BE REHABILITATED AND BECOME INTERIOR WALL OF ADDITION
2 (N) FIRE RISER
3 (N) GWB TO REPLACE INTERIOR FINISH AT (E) WALLS. FOR MORE INFORMATION, SEE A.0.4a
4 AREA OF (N) FURRED WOOD FLOORING
5 SINGLE POINT OF CONTACT ON FACADE OF EXISTING BUILDING.
(N) STOREFRONT TO BE INSTALLED TO ALLOW FOR FUTURE POTENTIAL REMOVAL IF NECESSARY
6 (N) PTD HSS COLUMN, SSD
7 (N) INFILL WALL
8 SLOPED SOG TO MEET SITE PAVING
9 (N) WOOD STAIR W/ WALL MTD HANDRAILS
10 (N) HIGH-LOW ACCESSIBLE DRINKING FOUNTAIN WITH BOTTLE FILLER
11 (N) RAISED WD STAGE, 12" HIGH
12 (N) RECESSED ST STL ENERGY GRILLE
13 (N) FRAMED OPENING IN (E) WALL
14 PASSTHROUGH OPENING W/ COUNTER & COOLING COUNTER GRILLE
15 (N) SLOPED WOOD ACCESS TO STAGE (1:20)
16 DOOR ACTUATOR MOUNTED ON PRE-FINISHED MTL BOLLARD BY MANUF
17 (N) CUSTOM CASEWORK WITH ADJUSTABLE SHELVES AND INTEGRAL BASE, 9'-6" HIGH
18 (N) 3-TIER METAL LOCKERS, POWDERCOATED
19 STAGE CURTAINS AND TRACK, NIC
20 (N) PTD WOOD PANELING TO 10'-0" AFF
21 (N) MECH SHAFT
22 (N) ACCESS HATCH TO CRAWLSPACE BELOW

LEGEND

XXX XXXX ####	ROOM TAG
STAIR XXX	STAIR TAG
F-XX +ELEV	FLOOR TAG
X-XXXX-XX	WINDOW TAG. SEE WINDOW SCHEDULE ON SHEET A.0.8
X-XX	WALL TAG. SEE WALL TYPES ON SHEET A.0.4a
####	DOOR TAG. SEE DOOR SCHEDULE ON SHEET A.0.7
(E) EXTERIOR WALL W/ (N) INTERIOR FINISH	
(E) INTERIOR WALL W/ (N) INTERIOR FINISH	
(N) WALL	

NOTE: FOR WALL TYPES, SEE A.0.4a

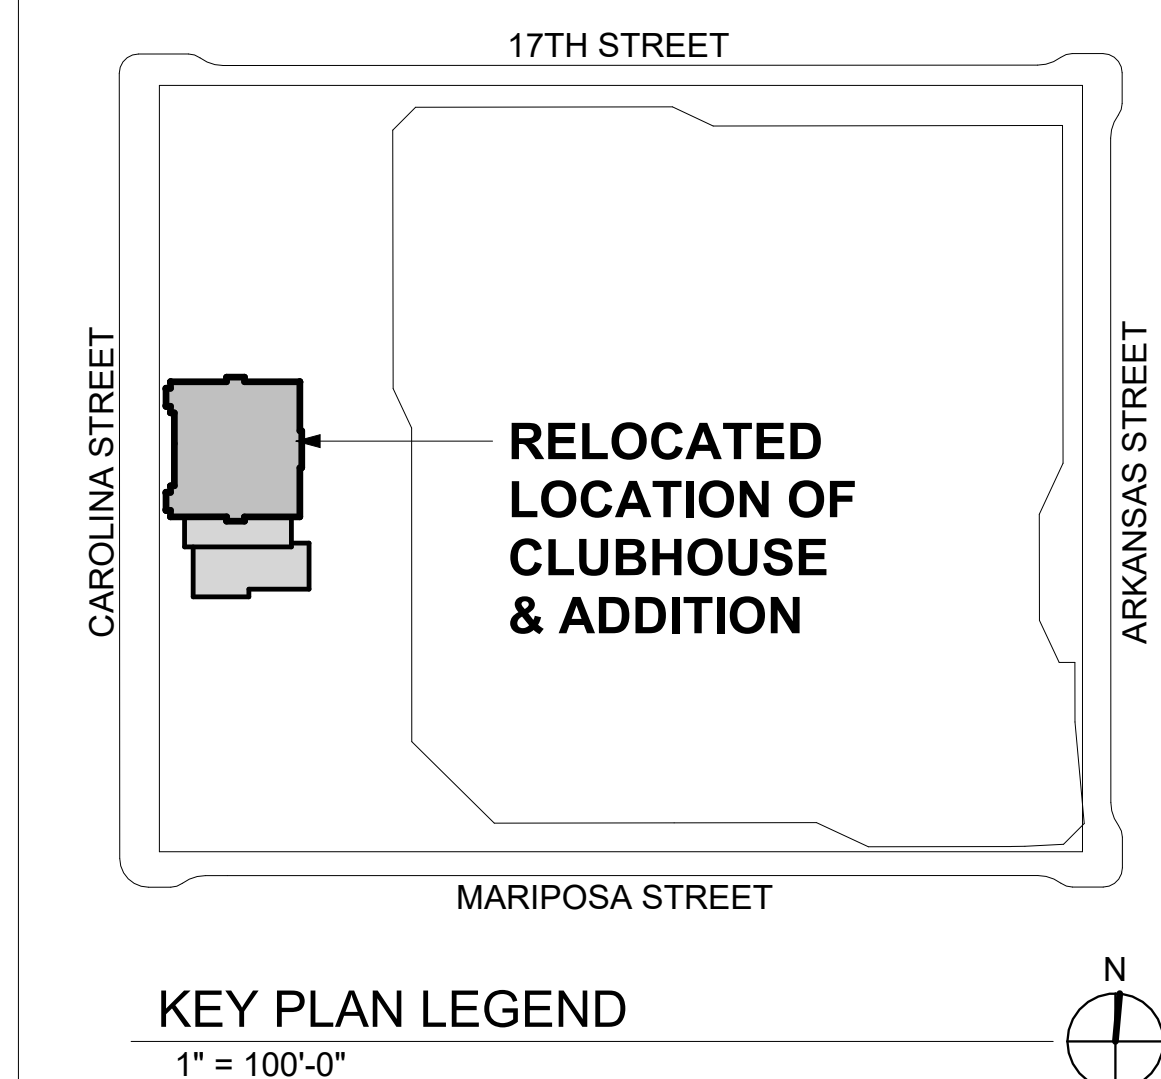

OWNER:



501 Stanyan St
San Francisco CA 94117
p 415.831.2700
e pdmto@sfgov.org

CLIENT:



388 Connecticut St
San Francisco CA 94107
p 415.786.2427
e friends@jacksonhills.org

LANDSCAPE ARCHITECTURE:



2325 3rd street, suite 323
San Francisco CA 94107
p 415.323.6850
e admin@fletcherstudio.com

ARCHITECTURE:

Jackson Liles
ARCHITECTURE

2325 Third Street, Suite 323
San Francisco, CA 94107
Tel 415.621.1799
www.jacksonliles.com

JACKSON PLAYGROUND IMPROVEMENT PROJECT

1645 17TH STREET
SAN FRANCISCO, CA 94107

50% DESIGN DEVELOPMENT

ISSUANCE RECORD	
DATE	DESCRIPTION
05.23.25	50% DD

REVISION RECORD

REV	DATE	DESCRIPTION
-----	------	-------------


DATE	NO.	DRAWN	CHD
------	-----	-------	-----

DRAWING TITLE:

PROPOSED FLOOR PLAN - LEVEL 1

SHEET NO:

A.2.1

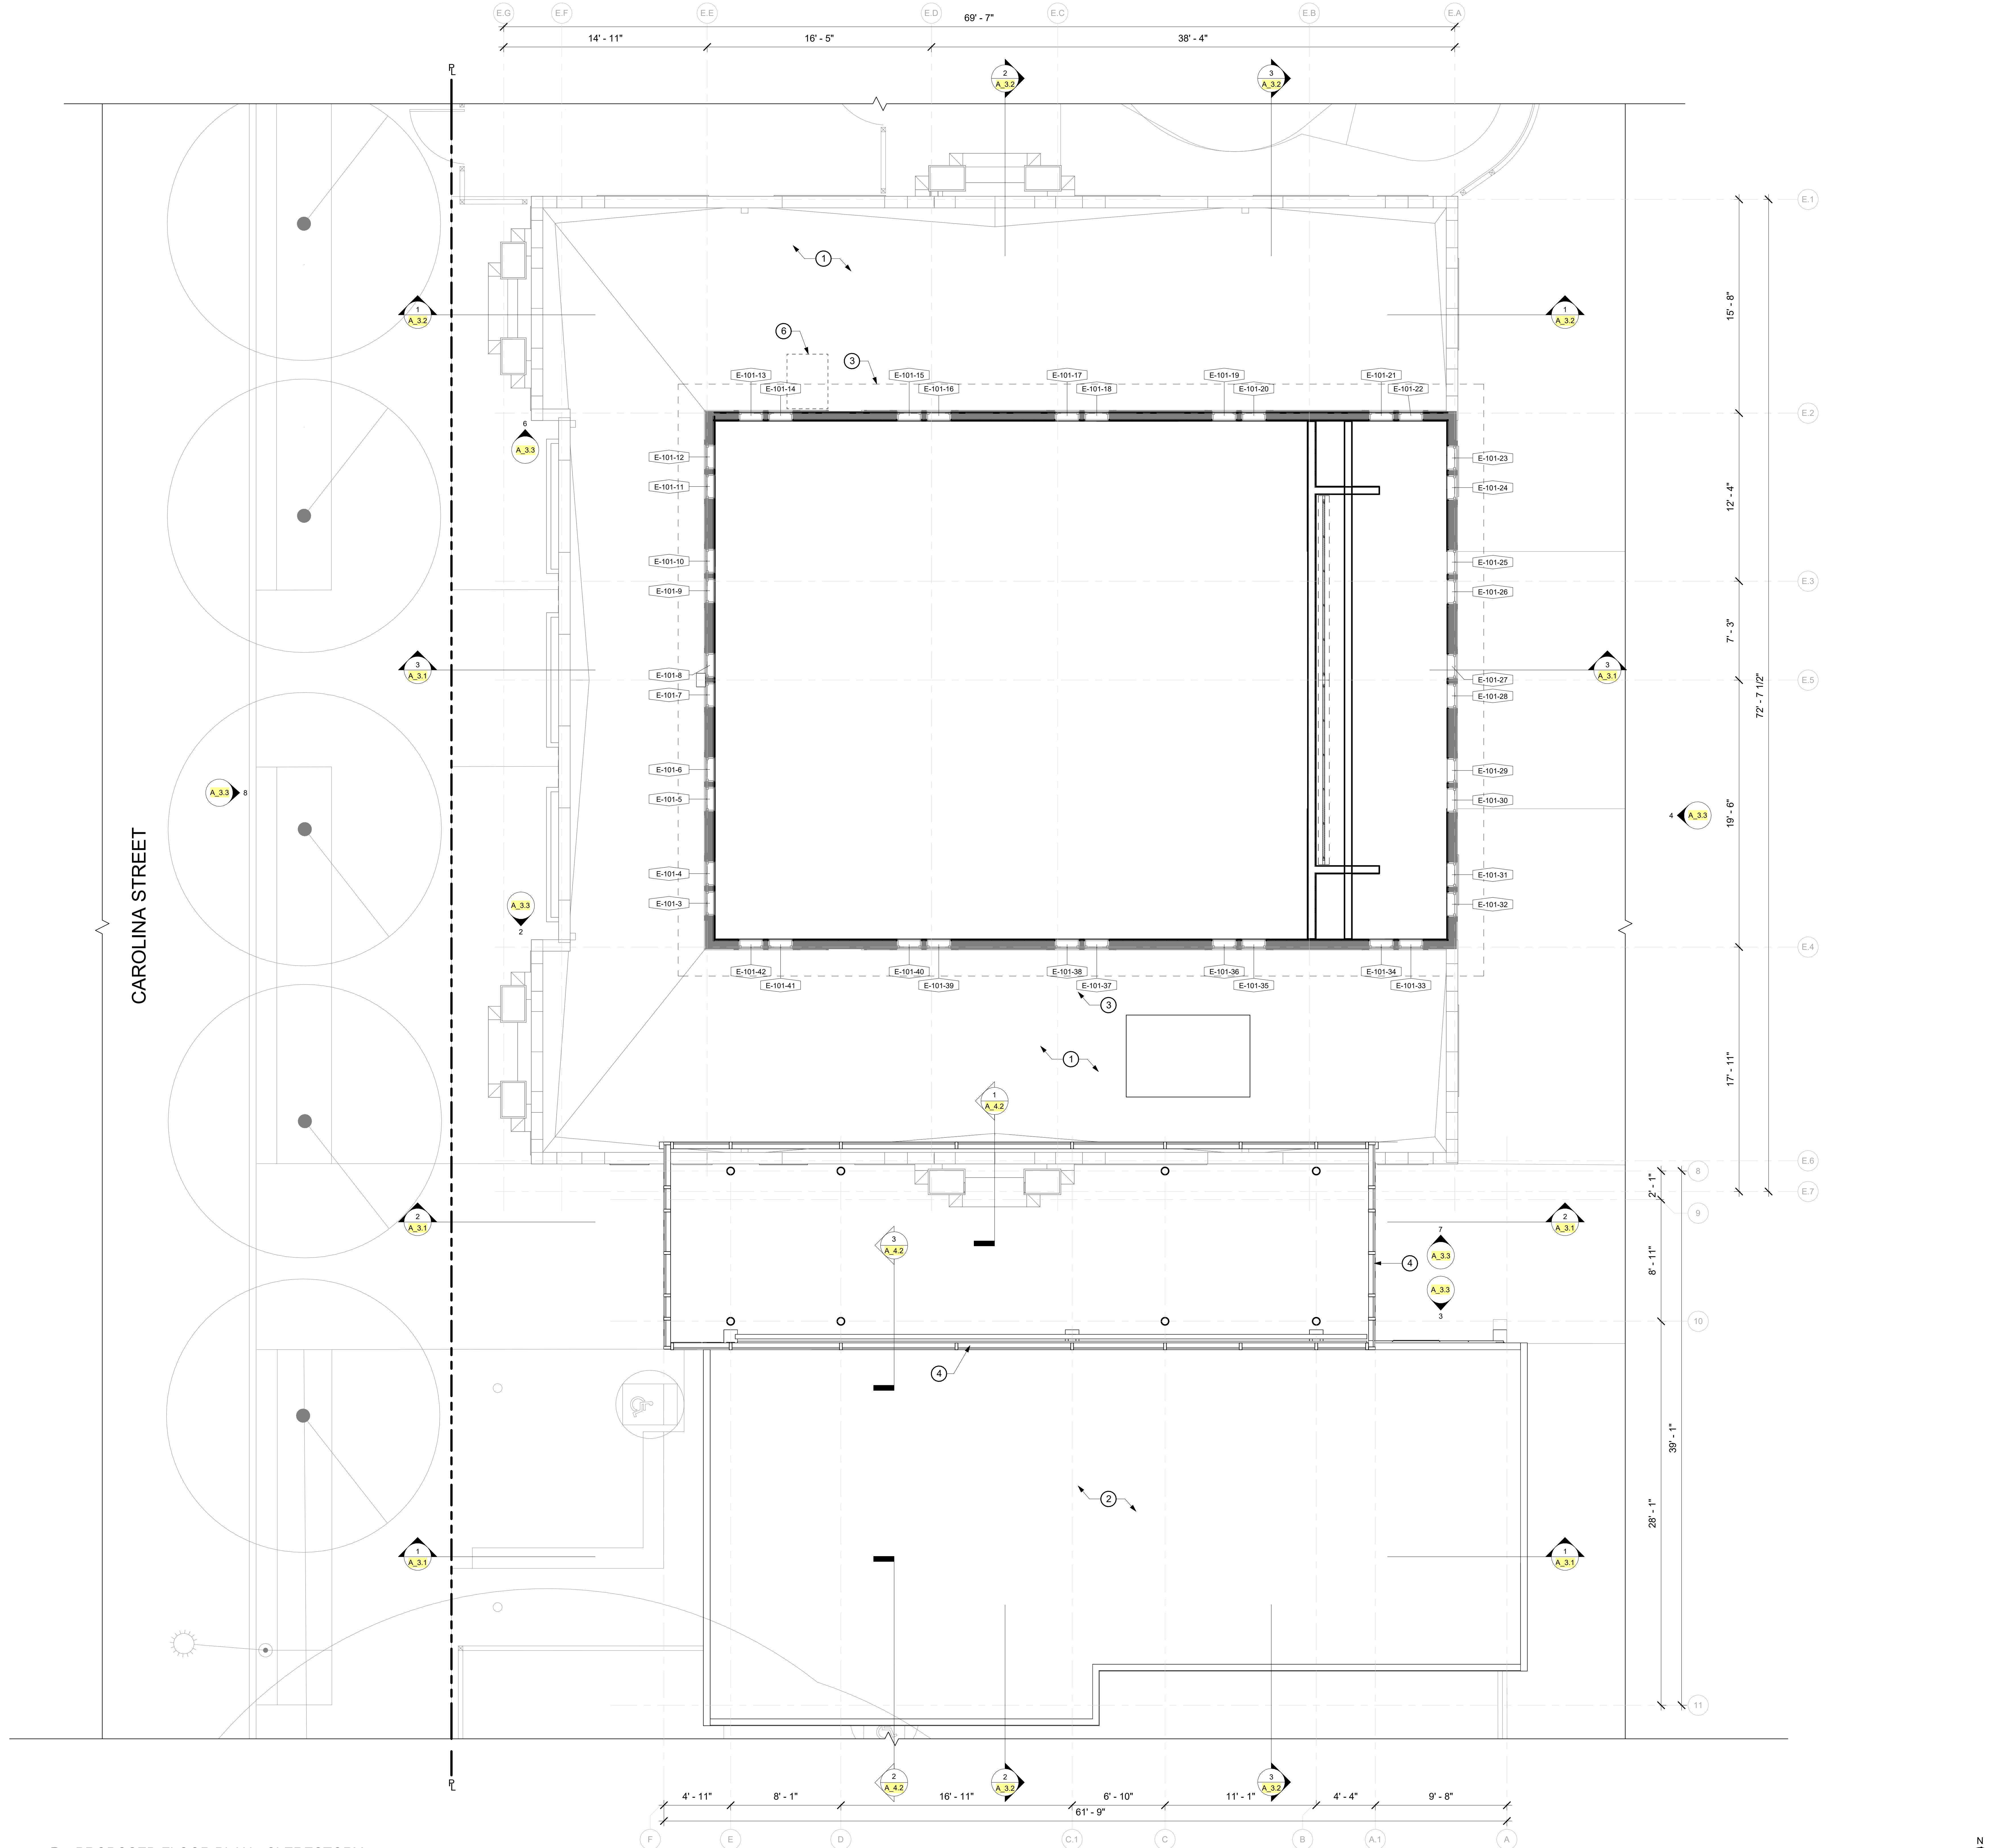

1 PROPOSED FLOOR PLAN - CLERESTORY
1/4" = 1'-0"

GENERAL NOTES

- A CONTRACTOR TO VERIFY ALL EXISTING CONDITIONS
B PROJECT MUST MEET CALIFORNIA AND SAN FRANCISCO GREEN BUILDING REQUIREMENTS AND THE SAN FRANCISCO DEMOLITION DEBRIS ORDINANCE
C PROJECT TO BE FULLY SPRINKLERED TO MEET NFPA-13 REQUIREMENTS

SHEET NOTES


- 1 (E) ROOF BELOW
2 (N) ROOF BELOW
3 LINE OF (N) ROOF ABOVE
4 (N) STOREFRONT
5 (E) WINDOW TO REMAIN, PROTECT DURING DEMOLITION
6 (N) ROOF ACCESS HATCH AT LOW ROOF

LEGEND

- XXX XXXX

STAIR
XXX
F-XX
+ELEV
X-XXXX-XX
X-XX
###
- ROOM TAG**
STAIR TAG
FLOOR TAG
WINDOW TAG. SEE WINDOW SCHEDULE ON SHEET A.0.8
WALL TAG. SEE WALL TYPES ON SHEET A.0.4a
DOOR TAG. SEE DOOR SCHEDULE ON SHEET A.0.7
- (E) EXTERIOR WALL W/ (N) INTERIOR FINISH
(E) INTERIOR WALL W/ (N) INTERIOR FINISH
(N) WALL

NOTE: FOR WALL TYPES, SEE A.0.4a

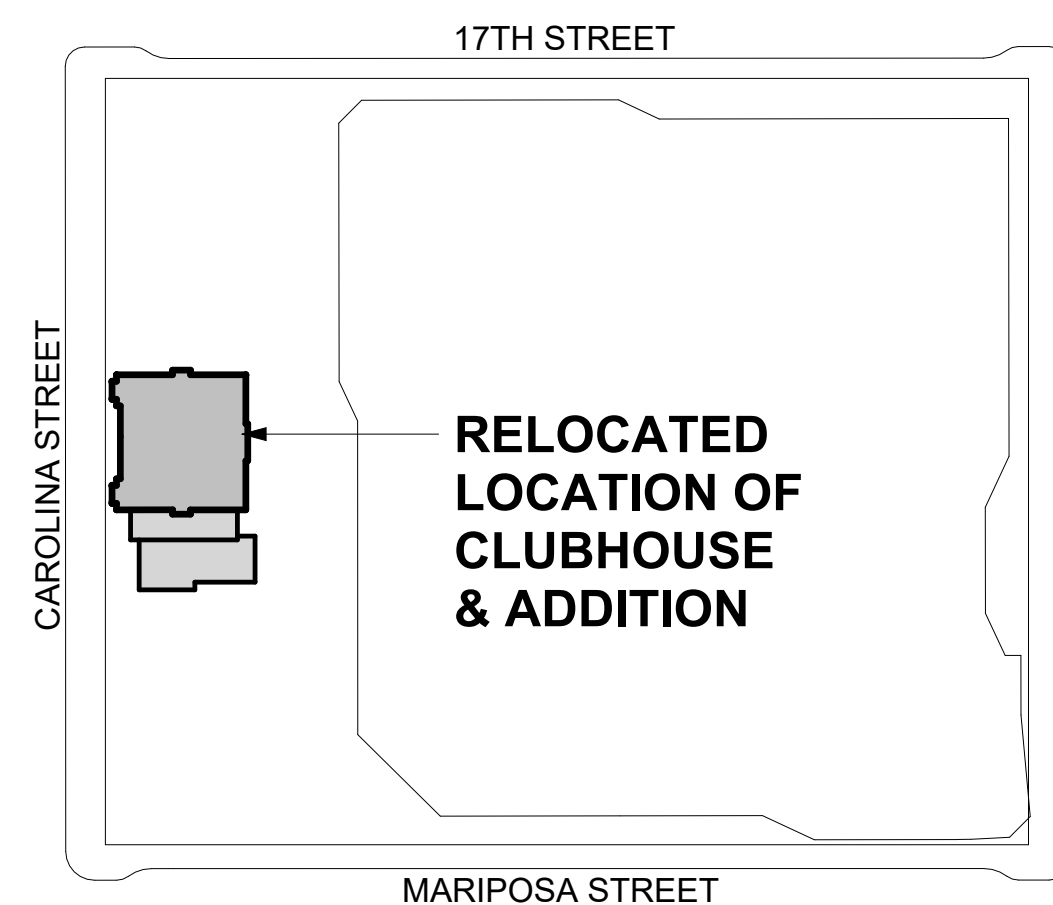

KEY PLAN LEGEND
1" = 100'-0"

OWNER:



501 Stanley St.
San Francisco, CA 94117
p 415.831.2700
e pdm@sf.gov

CLIENT:



368 Connecticut St.
San Francisco, CA 94117
p 415.786.2427
e friends@jacksonhills.org

LANDSCAPE ARCHITECTURE:



2325 3rd Street, Suite 323
San Francisco, CA 94107
p 415.323.6850
e admin@fletcherstudio.com

ARCHITECTURE:

Jackson Liles
ARCHITECTURE

2325 Third Street, Suite 323
San Francisco, CA 94107
Tel 415.621.1799
www.jacksonliles.com

JACKSON PLAYGROUND IMPROVEMENT PROJECT

1645 17TH STREET
SAN FRANCISCO, CA 94107

50% DESIGN DEVELOPMENT

ISSUANCE RECORD	
DATE	DESCRIPTION
05.23.25	50% DD

REVISION RECORD

REV	DATE	DESCRIPTION
-----	------	-------------


DATE	NO.	DRAWN	CHD
05/23/25			

DRAWING TITLE:

PROPOSED FLOOR PLAN - CLERESTORY

SHEET NO:

A_2.2

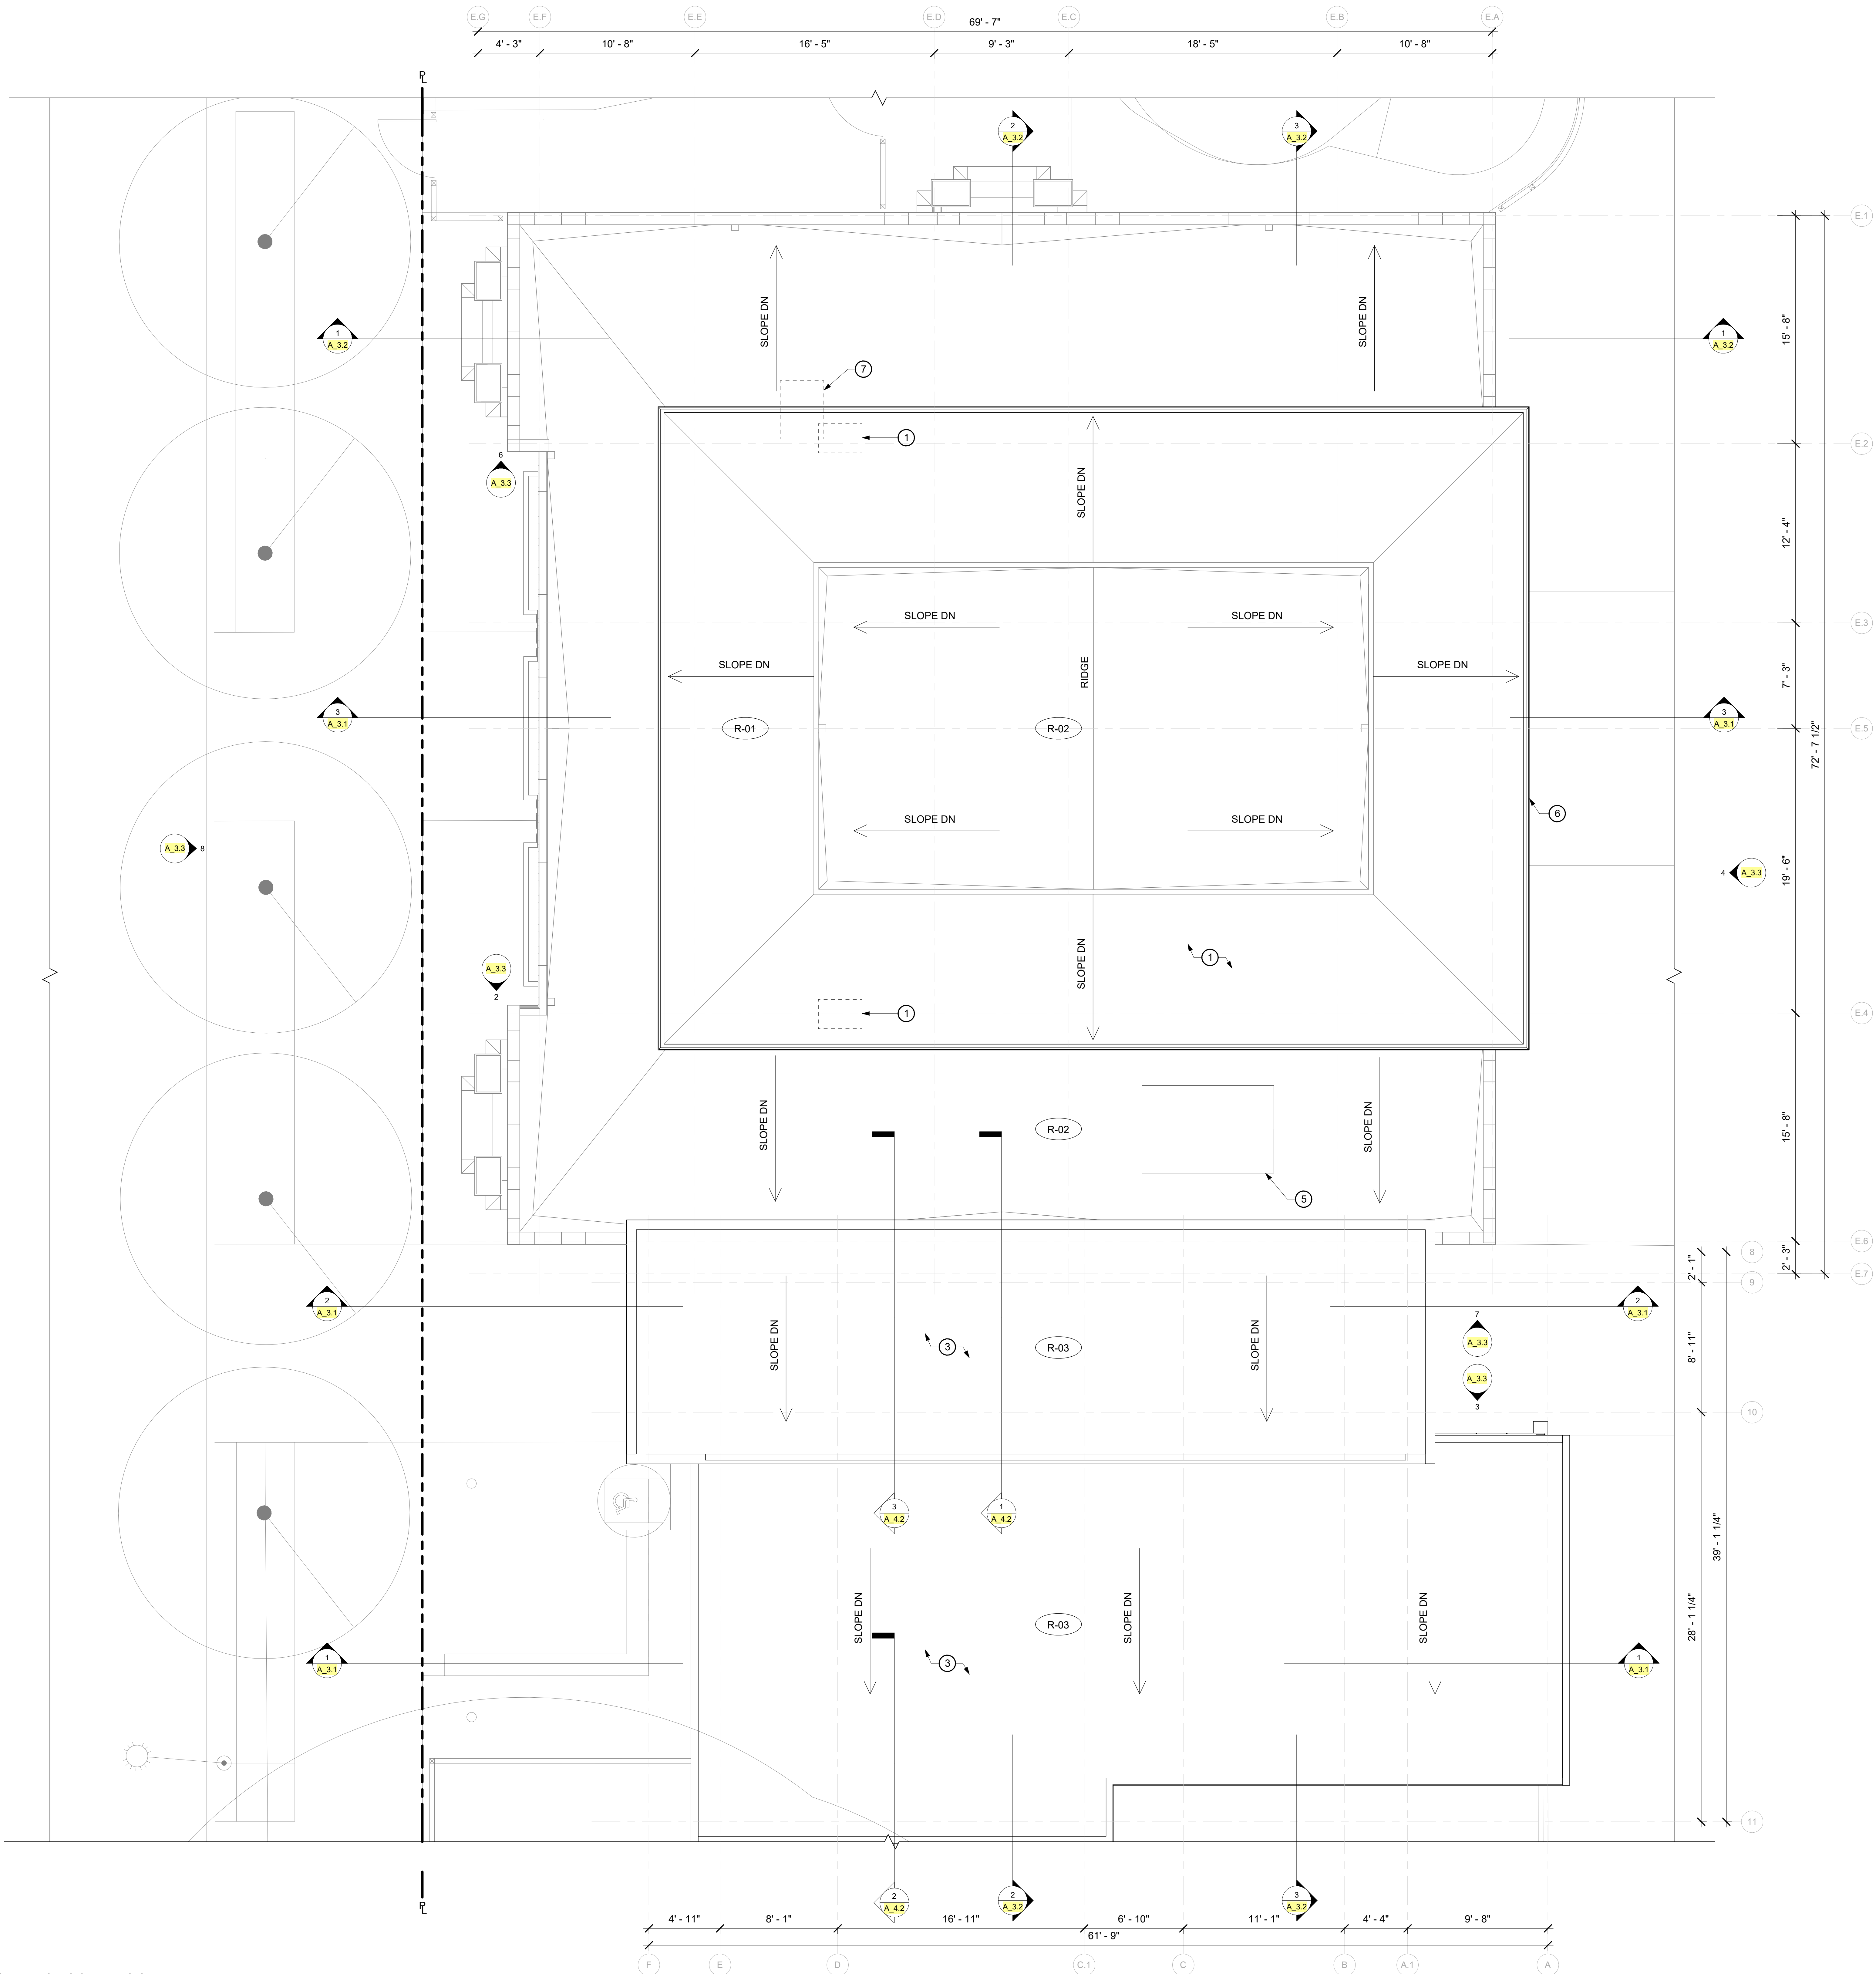

2 PROPOSED ROOF PLAN
1/4" = 1'-0"

GENERAL NOTES

- A CONTRACTOR TO VERIFY ALL EXISTING CONDITIONS
B PROJECT MUST MEET CALIFORNIA AND SAN FRANCISCO GREEN BUILDING REQUIREMENTS AND THE SAN FRANCISCO DEMOLITION DEBRIS ORDINANCE
C PROJECT TO BE FULLY SPRINKLERED TO MEET NFPA-13 REQUIREMENTS

SHEET NOTES

- 1 PATCH ROOF WHERE CHIMNEY REMOVAL OCCURRED
2 (N) COMPOSITION SHINGLE ROOF
3 (N) MEMBRANE ROOF AT AREAS OF FLAT ROOF, COLOR TO MEET COOL ROOF REQUIREMENTS
4 NOT USED
5 (N) ROOFTOP MECHANICAL EQUIPMENT, SMD
6 (N) SHT MTL GUTTER
7 (N) ROOF ACCESS HATCH AT LOW ROOF

OWNER:



501 Stanley St.
San Francisco CA 94117
p 415.831.2700
e pdmfo@sfgov.org

CLIENT:



368 Connecticut St.
San Francisco CA 94107
p 415.786.2427
e friends@jacksonhills@gmail.com

LANDSCAPE ARCHITECTURE:



2325 3rd street, suite 323
San Francisco CA 94107
p 415.323.6850
e admin@fletcherstudio.com

ARCHITECTURE:

Jackson Liles
ARCHITECTURE

2325 Third Street, #206
San Francisco, CA 94107
Tel 415.621.1799
www.jacksonliles.com

JACKSON PLAYGROUND IMPROVEMENT PROJECT

1645 17TH STREET
SAN FRANCISCO, CA 94107

50% DESIGN DEVELOPMENT

ISSUANCE RECORD	
DATE	DESCRIPTION
05.23.25	50% DD

REVISION RECORD		
REV	DATE	DESCRIPTION


DATE	NO.	DRAWN	CHD
05/23/25			


DRAWING TITLE:

PROPOSED ROOF PLAN


SHEET NO:

A_2.3

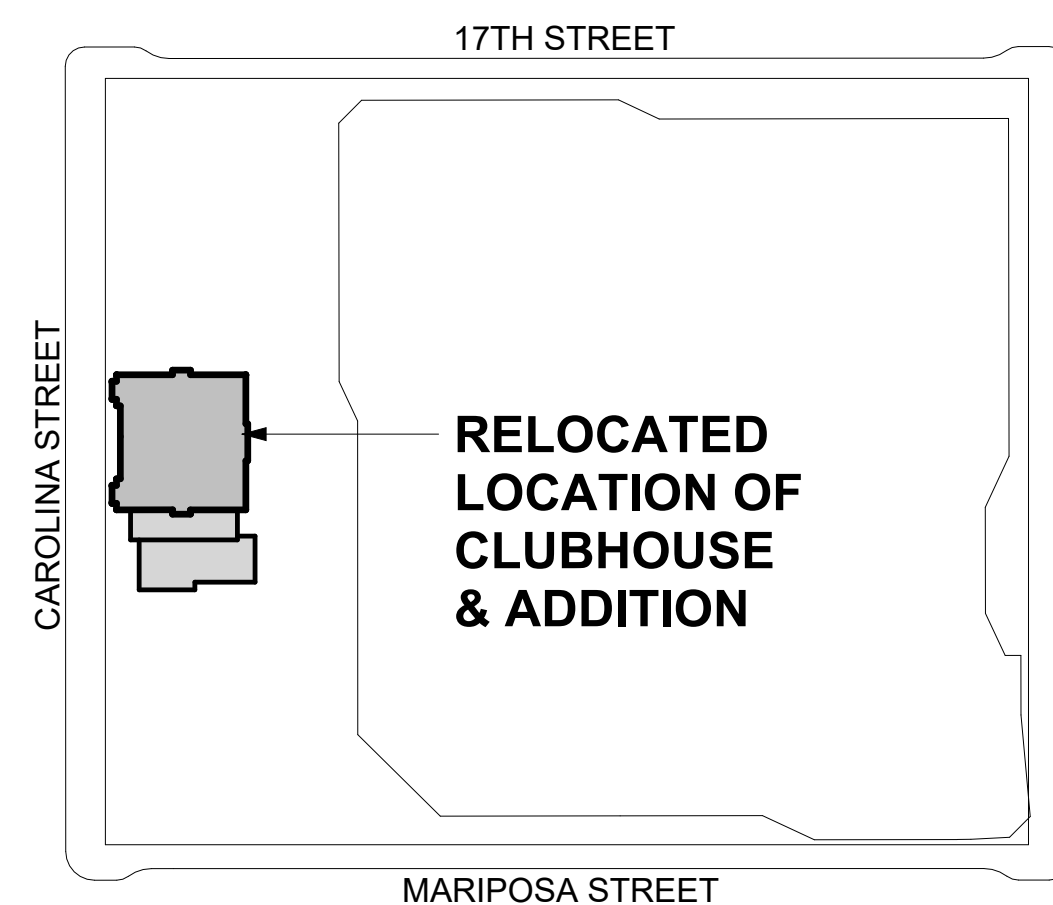


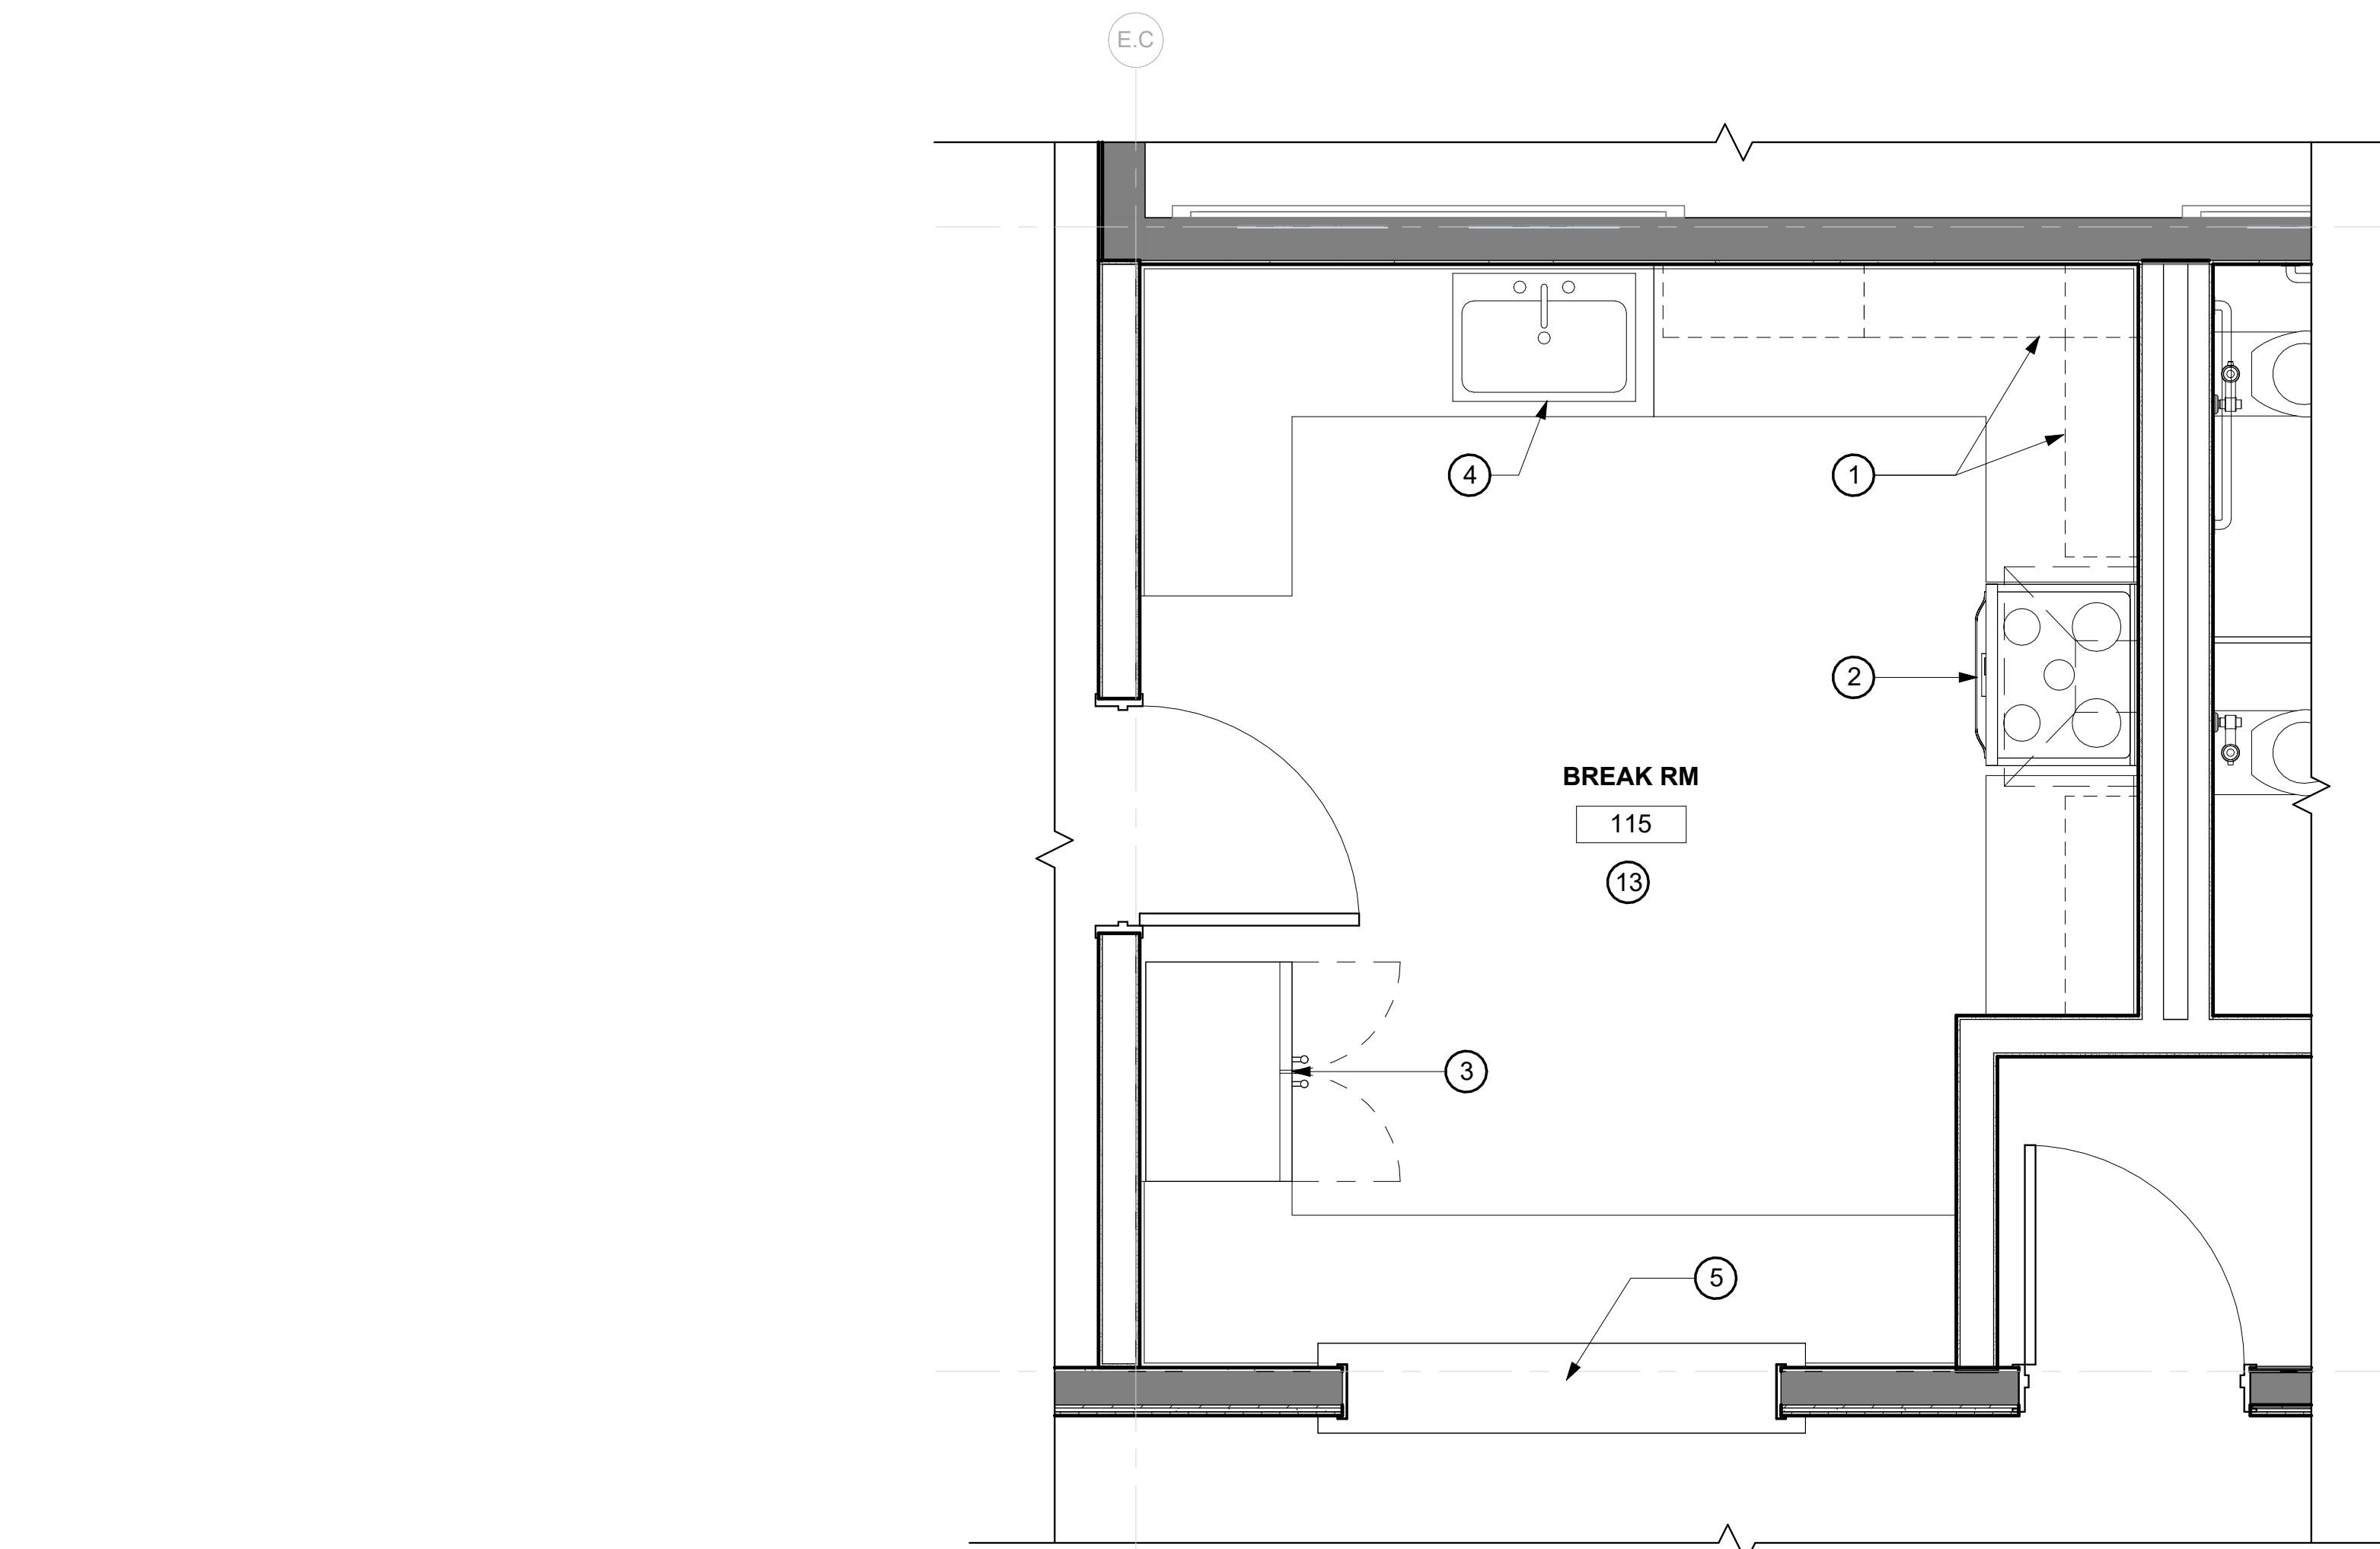

3 ENLARGED FLOOR PLAN - KITCHEN
1/2" = 1'-0"

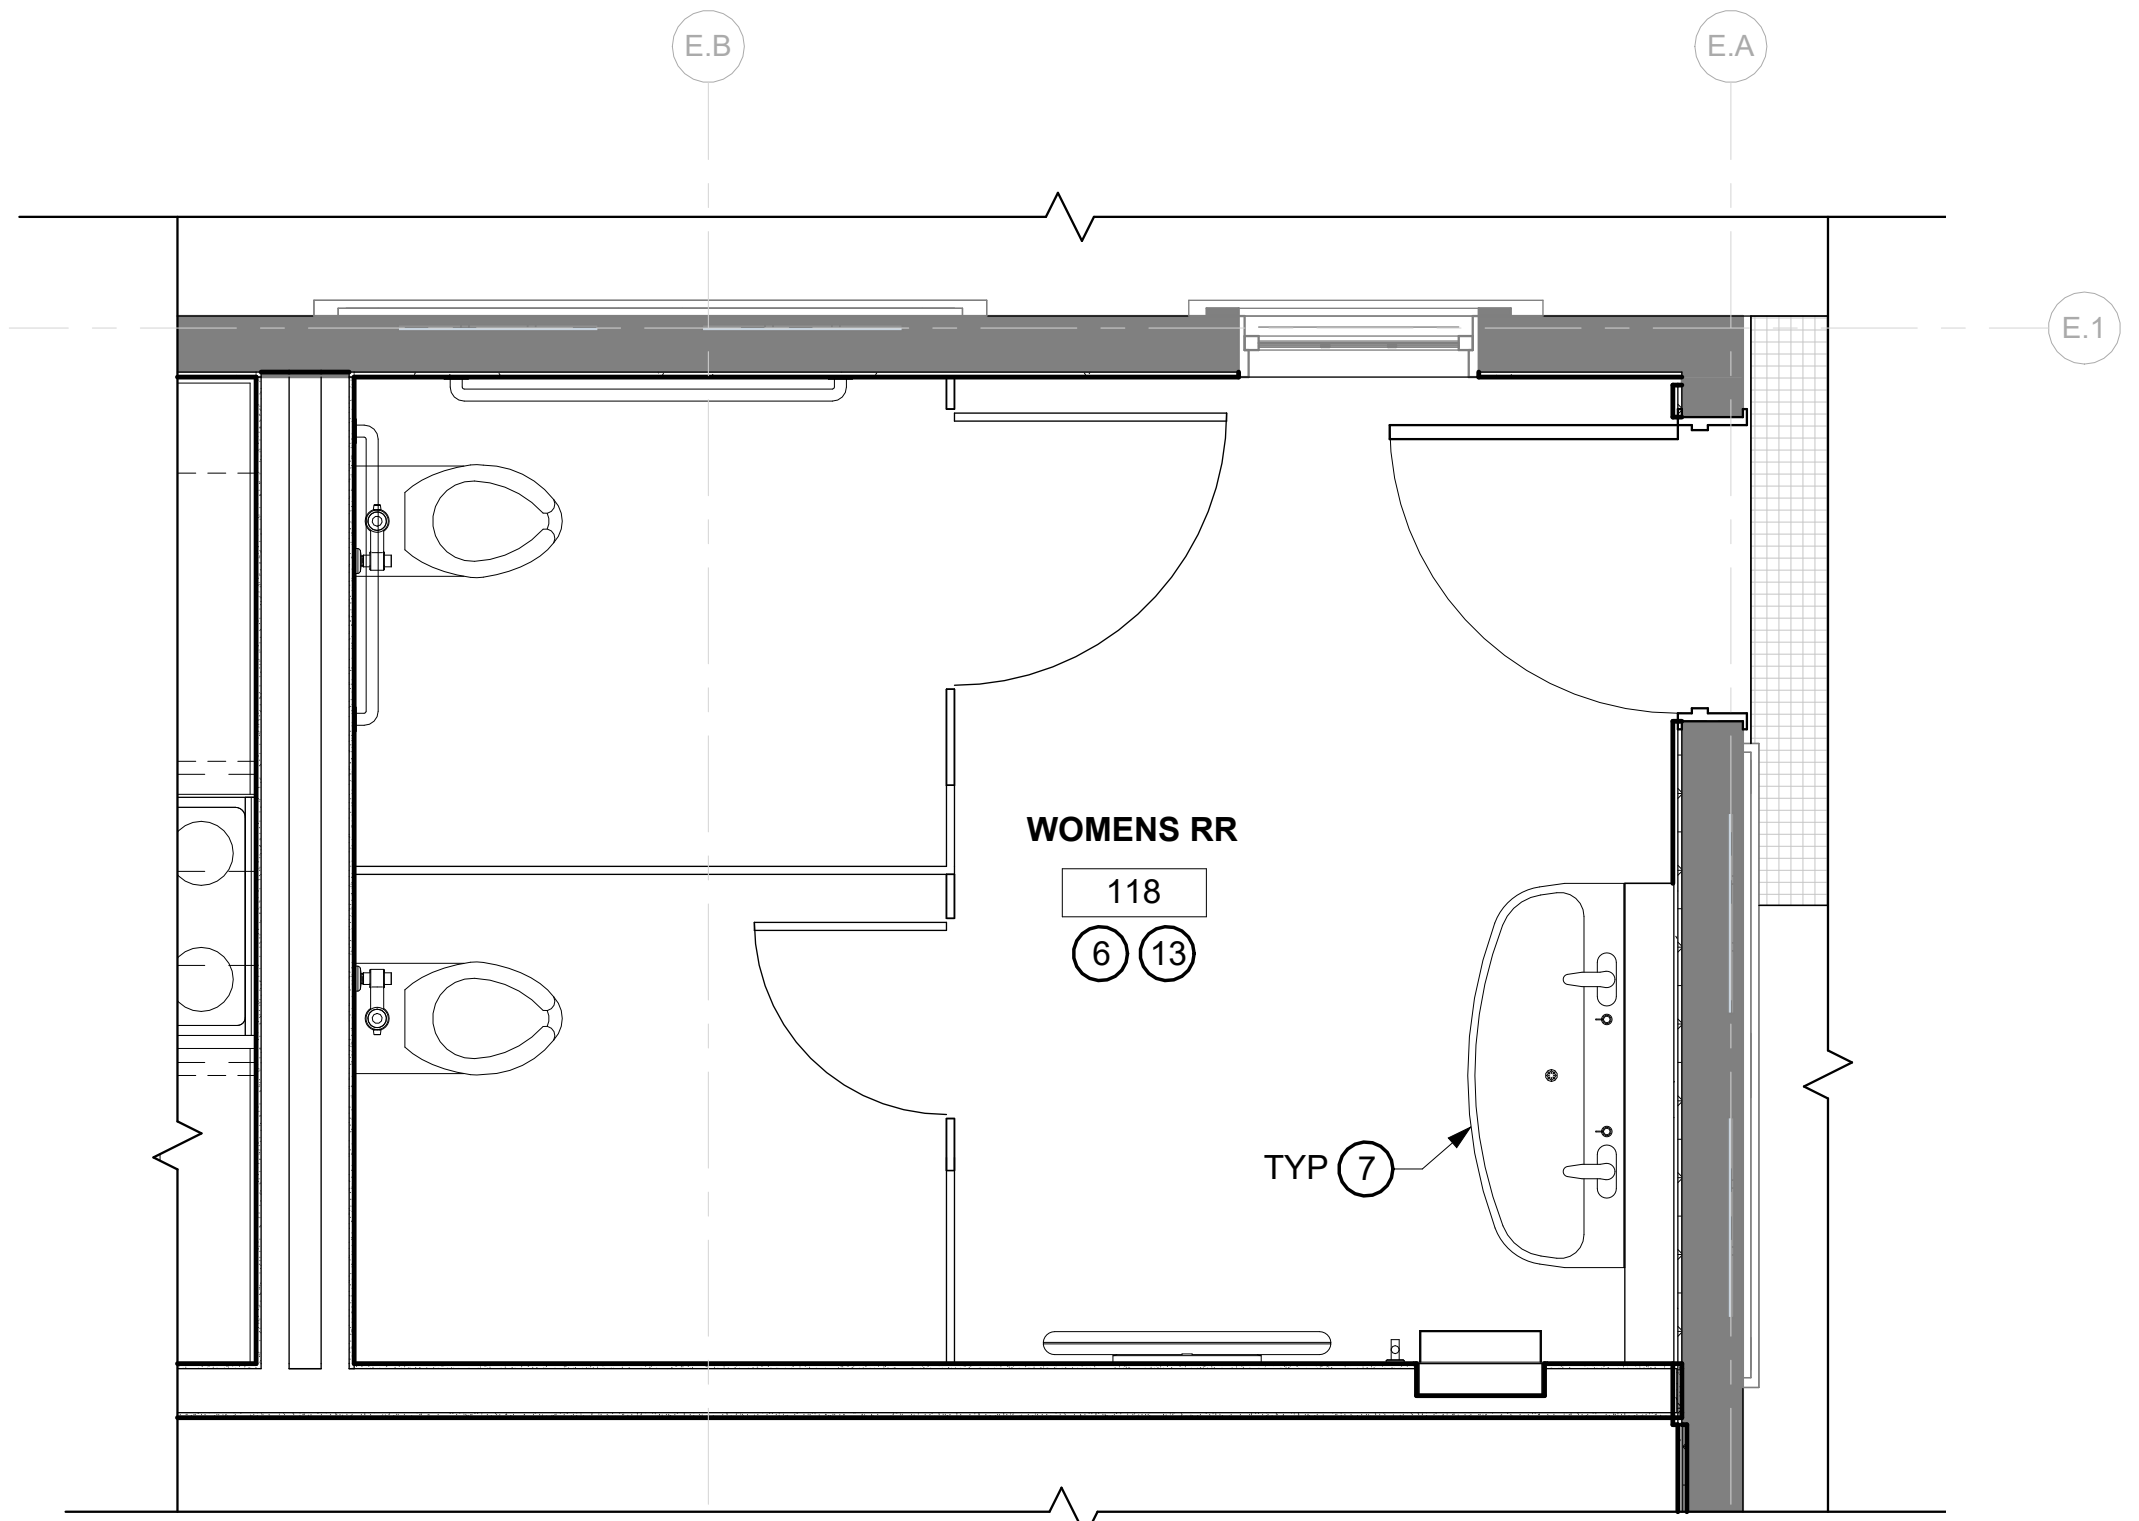

2 ENLARGED FLOOR PLAN - KITCHEN
1/2" = 1'-0"

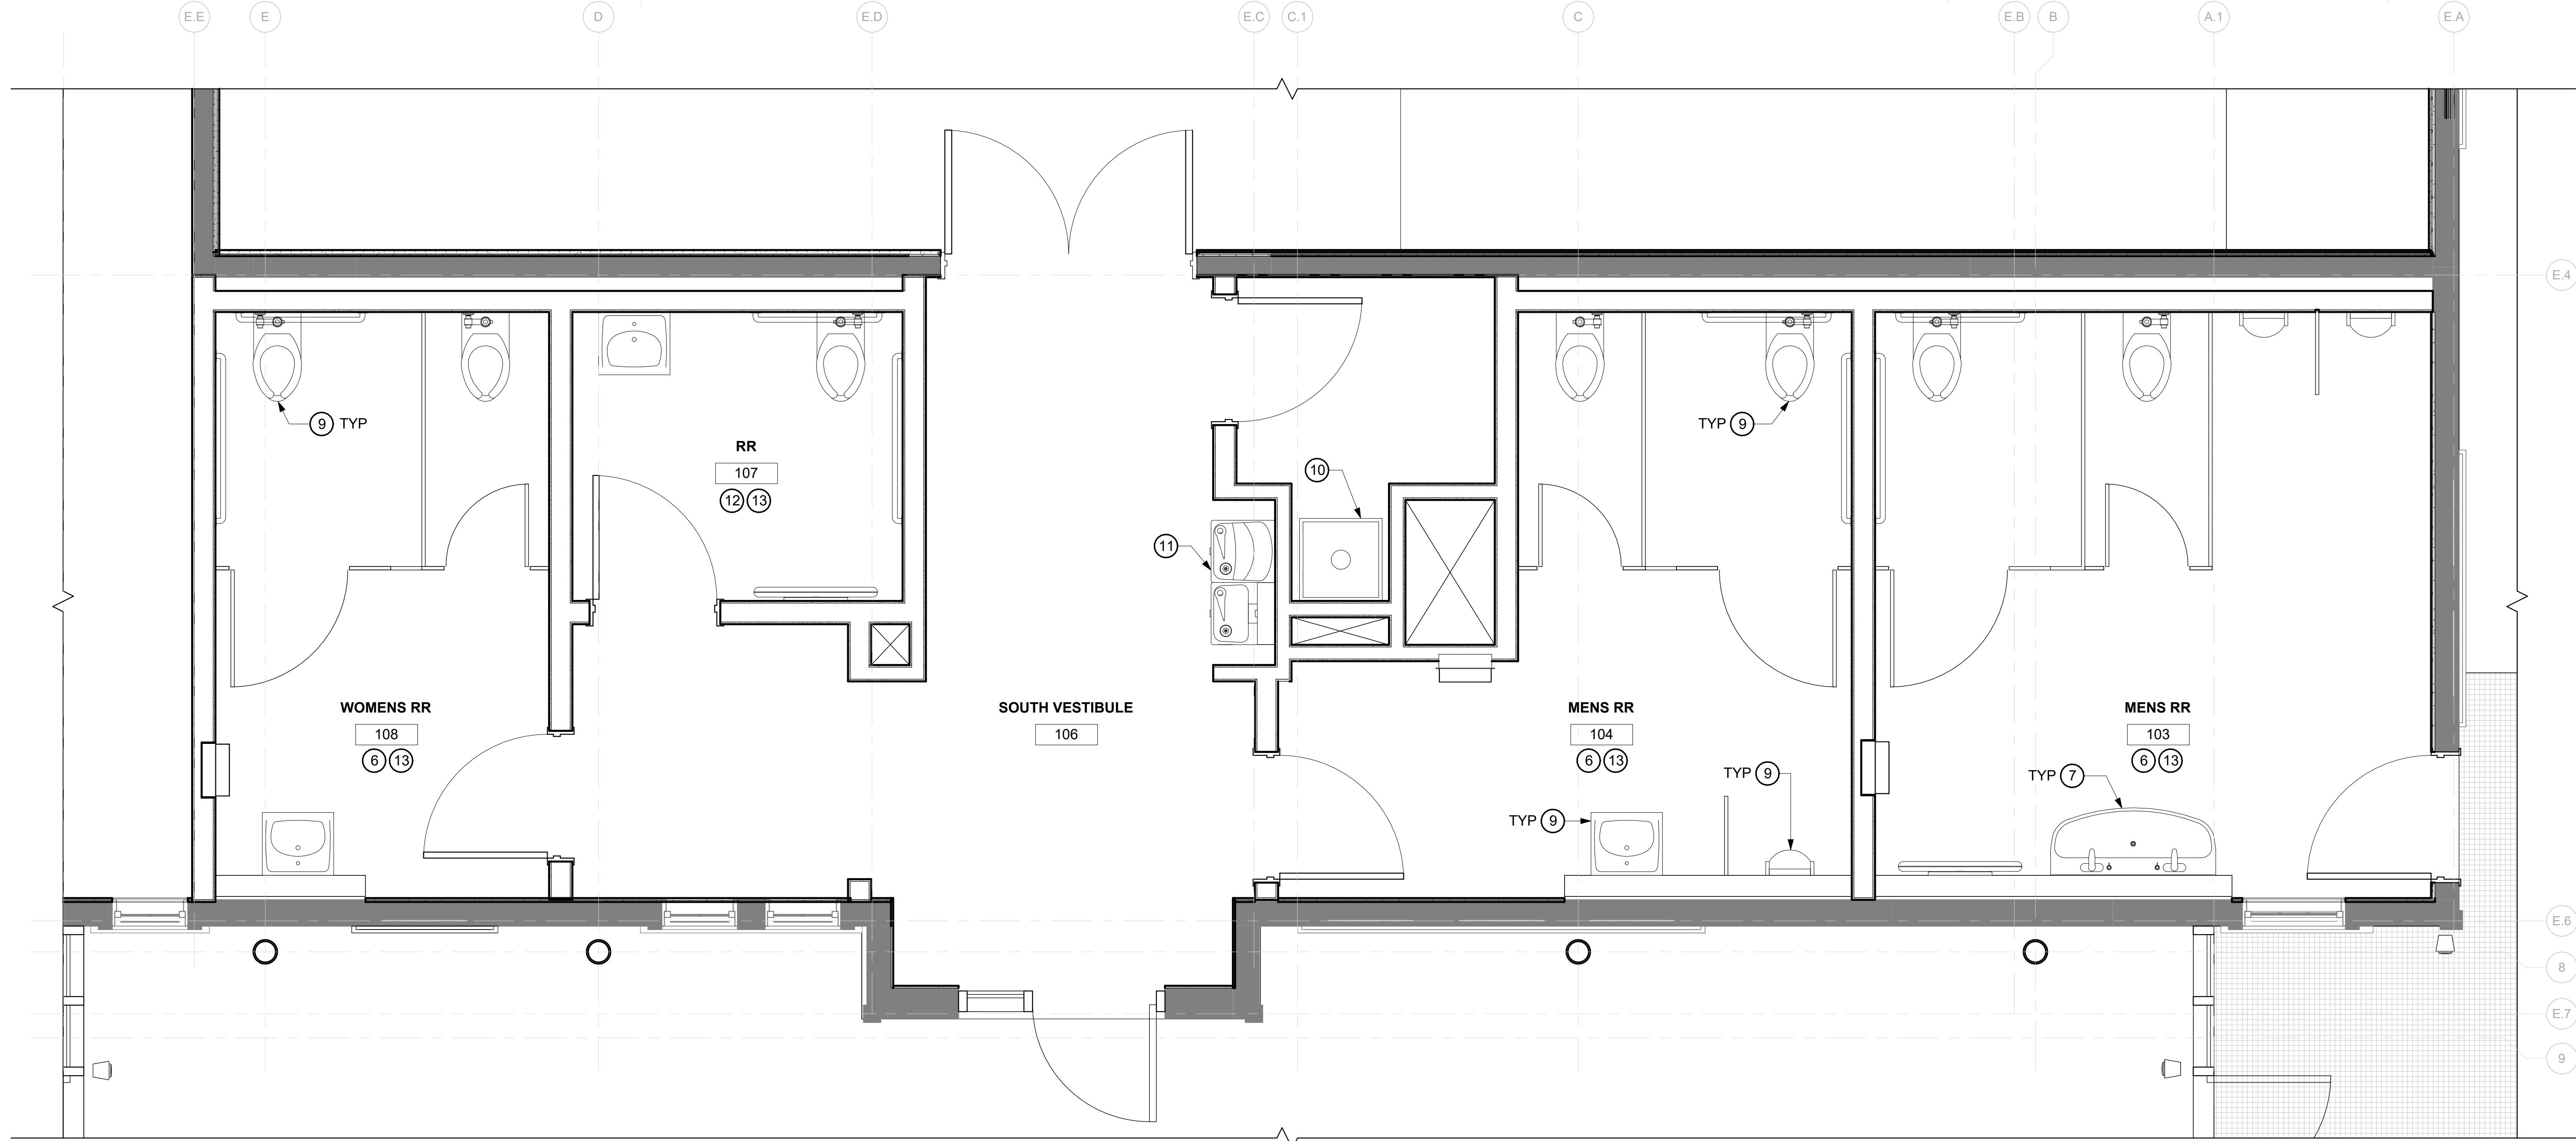

1 ENLARGED FLOOR PLAN - RESTROOMS
1/2" = 1'-0"

GENERAL NOTES

- A CONTRACTOR TO VERIFY ALL EXISTING CONDITIONS
B PROJECT MUST MEET CALIFORNIA AND SAN FRANCISCO GREEN BUILDING REQUIREMENTS AND THE SAN FRANCISCO DEMOLITION DEBRIS ORDINANCE
C PROJECT TO BE FULLY SPRINKLERED TO MEET NFPA-13 REQUIREMENTS


SHEET NOTES

- 1 (N) CUSTOM GRADE HPDL CABINETS W/ SOLID SURFACE COUNTER & BACKSPLASH, STORAGE DOORS AND DRAWERS, AND MATCHING UPPER CABINETS
2 (N) ST STL ELEC STOVE W/ RANGE HOOD, RESIDENTIAL GRADE
3 FULL SIZED ST STL DOUBLE DOOR FRENCH DOOR REFRIDGERATOR AND FREEZER, COMMERCIAL GRADE
4 TOP MOUNTED ADA COMPLIANT ST STL SINGLE COMPARTMENT SINK, UNDER COUNTER CABINETS TO HAVE INTEGRAL TOE KICK TO ALLOW FOR FULL KNEE CLEARANCE
5 NEW PASSTHROUGH AT EXISTING WALL, PROVIDE (N) WOOD TRIM AT OPENING AND OVERHEAD ROLLING COUNTER GRILLE AND SOLID SURFACE COUNTER TOP
6 MULTI-FIXTURE RESTROOM: PROVIDE NECESSARY BATHROOM ACCESSORIES, PER RPD STANDARDS, INCLUDING BUT NOT LIMITED TO: TOILET PARTITIONS, SOAP DISPENSERS, ELECTRIC HAND DRYERS, PAPER TOWEL DISPENSERS, MIRRORS, TRASH RECEPTACLES, GRAB BARS, HOOKS, TOILET PAPER DISPENSERS, SANITARY NAPKIN RECEPTACLES, TOILET SEAT PROTECTOR DISPENSERS & BABY CHANGING TABLE.
7 WALL MOUNTED ST STL TROUGH LAVATORY WITH 2 FAUCETS, PER RPD STANDARDS
8 WALL MOUNTED ST STL LAVATORY, PER RPD STANDARDS
9 WALL MOUNTED WATER CLOSET OR URINAL, PER RPD STANDARDS
10 JANITORIAL MOP SINK
11 HI-LOW DRINKING FOUNTAIN
12 SINGLE OCCUPANCY RESTROOM: PROVIDE NECESSARY BATHROOM ACCESSORIES TO PER RPD STANDARDS, INCLUDING BUT NOT LIMITED TO: SOAP DISPENSERS, ELECTRIC HAND DRYERS, PAPER TOWEL DISPENSERS, MIRRORS, TRASH RECEPTACLES, GRAB BARS, HOOKS, TOILET PAPER DISPENSERS, SANITARY NAPKIN RECEPTACLES, TOILET SEAT PROTECTOR DISPENSERS & BABY CHANGING TABLE.
13 FOR ACCESSIBILITY, SEE [A_0.6b](#)

LEGEND

XXX XXXX ####	ROOM TAG
STAIR XXX	STAIR TAG
F-XX +ELEV	FLOOR TAG
X-XXXX-XX	WINDOW TAG. SEE WINDOW SCHEDULE ON SHEET A.0.8
X-XX	WALL TAG. SEE WALL TYPES ON SHEET A.0.4a
###	DOOR TAG. SEE DOOR SCHEDULE ON SHEET A.0.7
(E) EXTERIOR WALL W/ (N) INTERIOR FINISH	
(E) INTERIOR WALL W/ (N) INTERIOR FINISH	
(N) WALL	

NOTE: FOR WALL TYPES, SEE [A_0.4a](#)

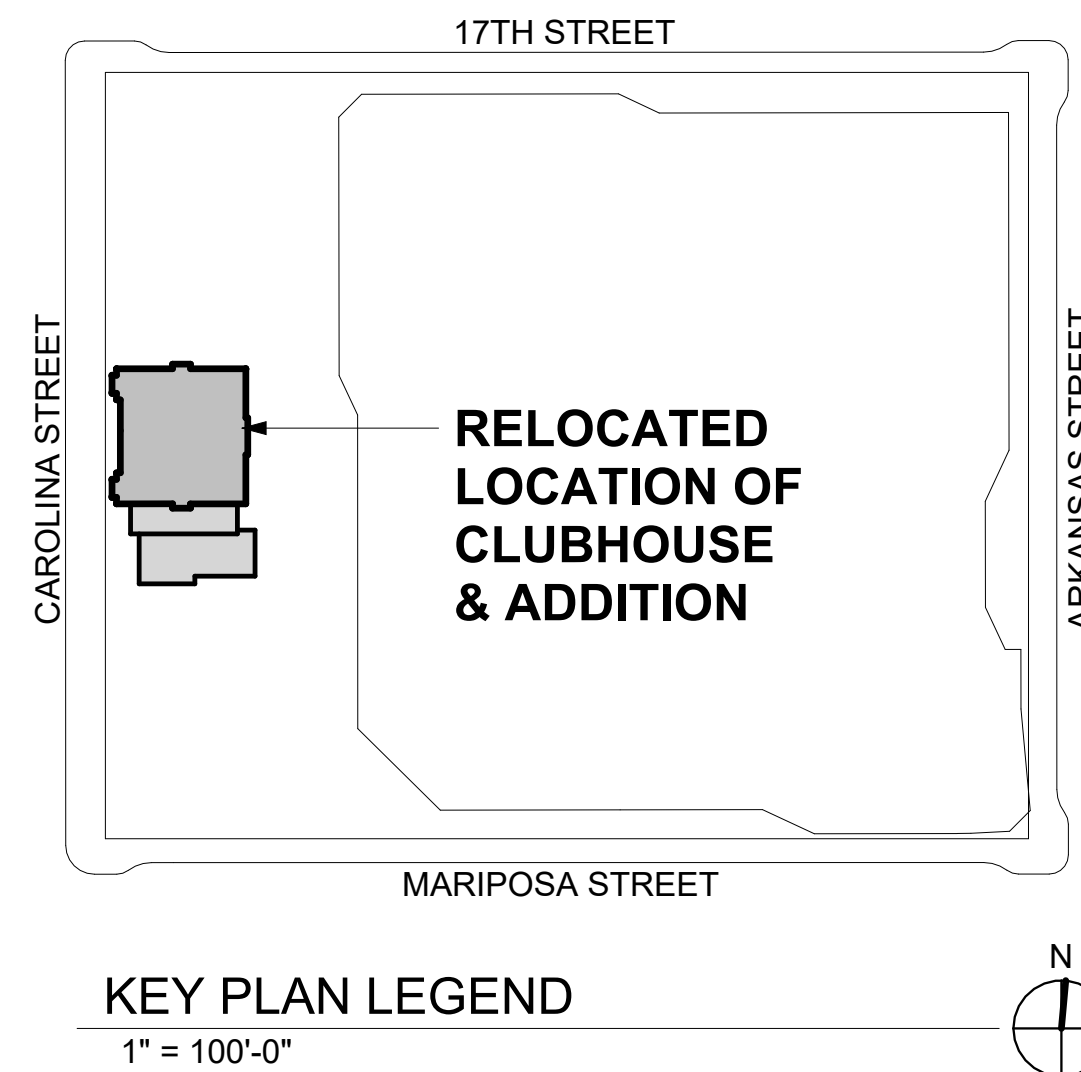

OWNER:



501 Stanyan St.
San Francisco CA 94117
p 415.831.2700
e pdm@sf.gov

CLIENT:



368 Connecticut St.
San Francisco CA 94107
p 415.323.6850
e admin@jacksonhills@gmail.com

LANDSCAPE ARCHITECTURE:



2325 3rd street, suite 323
San Francisco CA 94107
p 415.323.6850
e admin@fletcherstudio.com

ARCHITECTURE:

Jackson Liles
ARCHITECTURE

2325 Third Street, #206
San Francisco, CA 94107
Tel 415.621.1799

www.jacksonliles.com

JACKSON PLAYGROUND IMPROVEMENT PROJECT

1645 17TH STREET
SAN FRANCISCO, CA 94107

50% DESIGN DEVELOPMENT

ISSUANCE RECORD	
DATE	DESCRIPTION
05.23.25	50% DD

REVISION RECORD		
REV	DATE	DESCRIPTION


DATE	NO.	DRAWN	CHD
05/23/25			

DRAWING TITLE:


ENLARGED
FLOOR PLANS

SHEET NO:


A_2.4

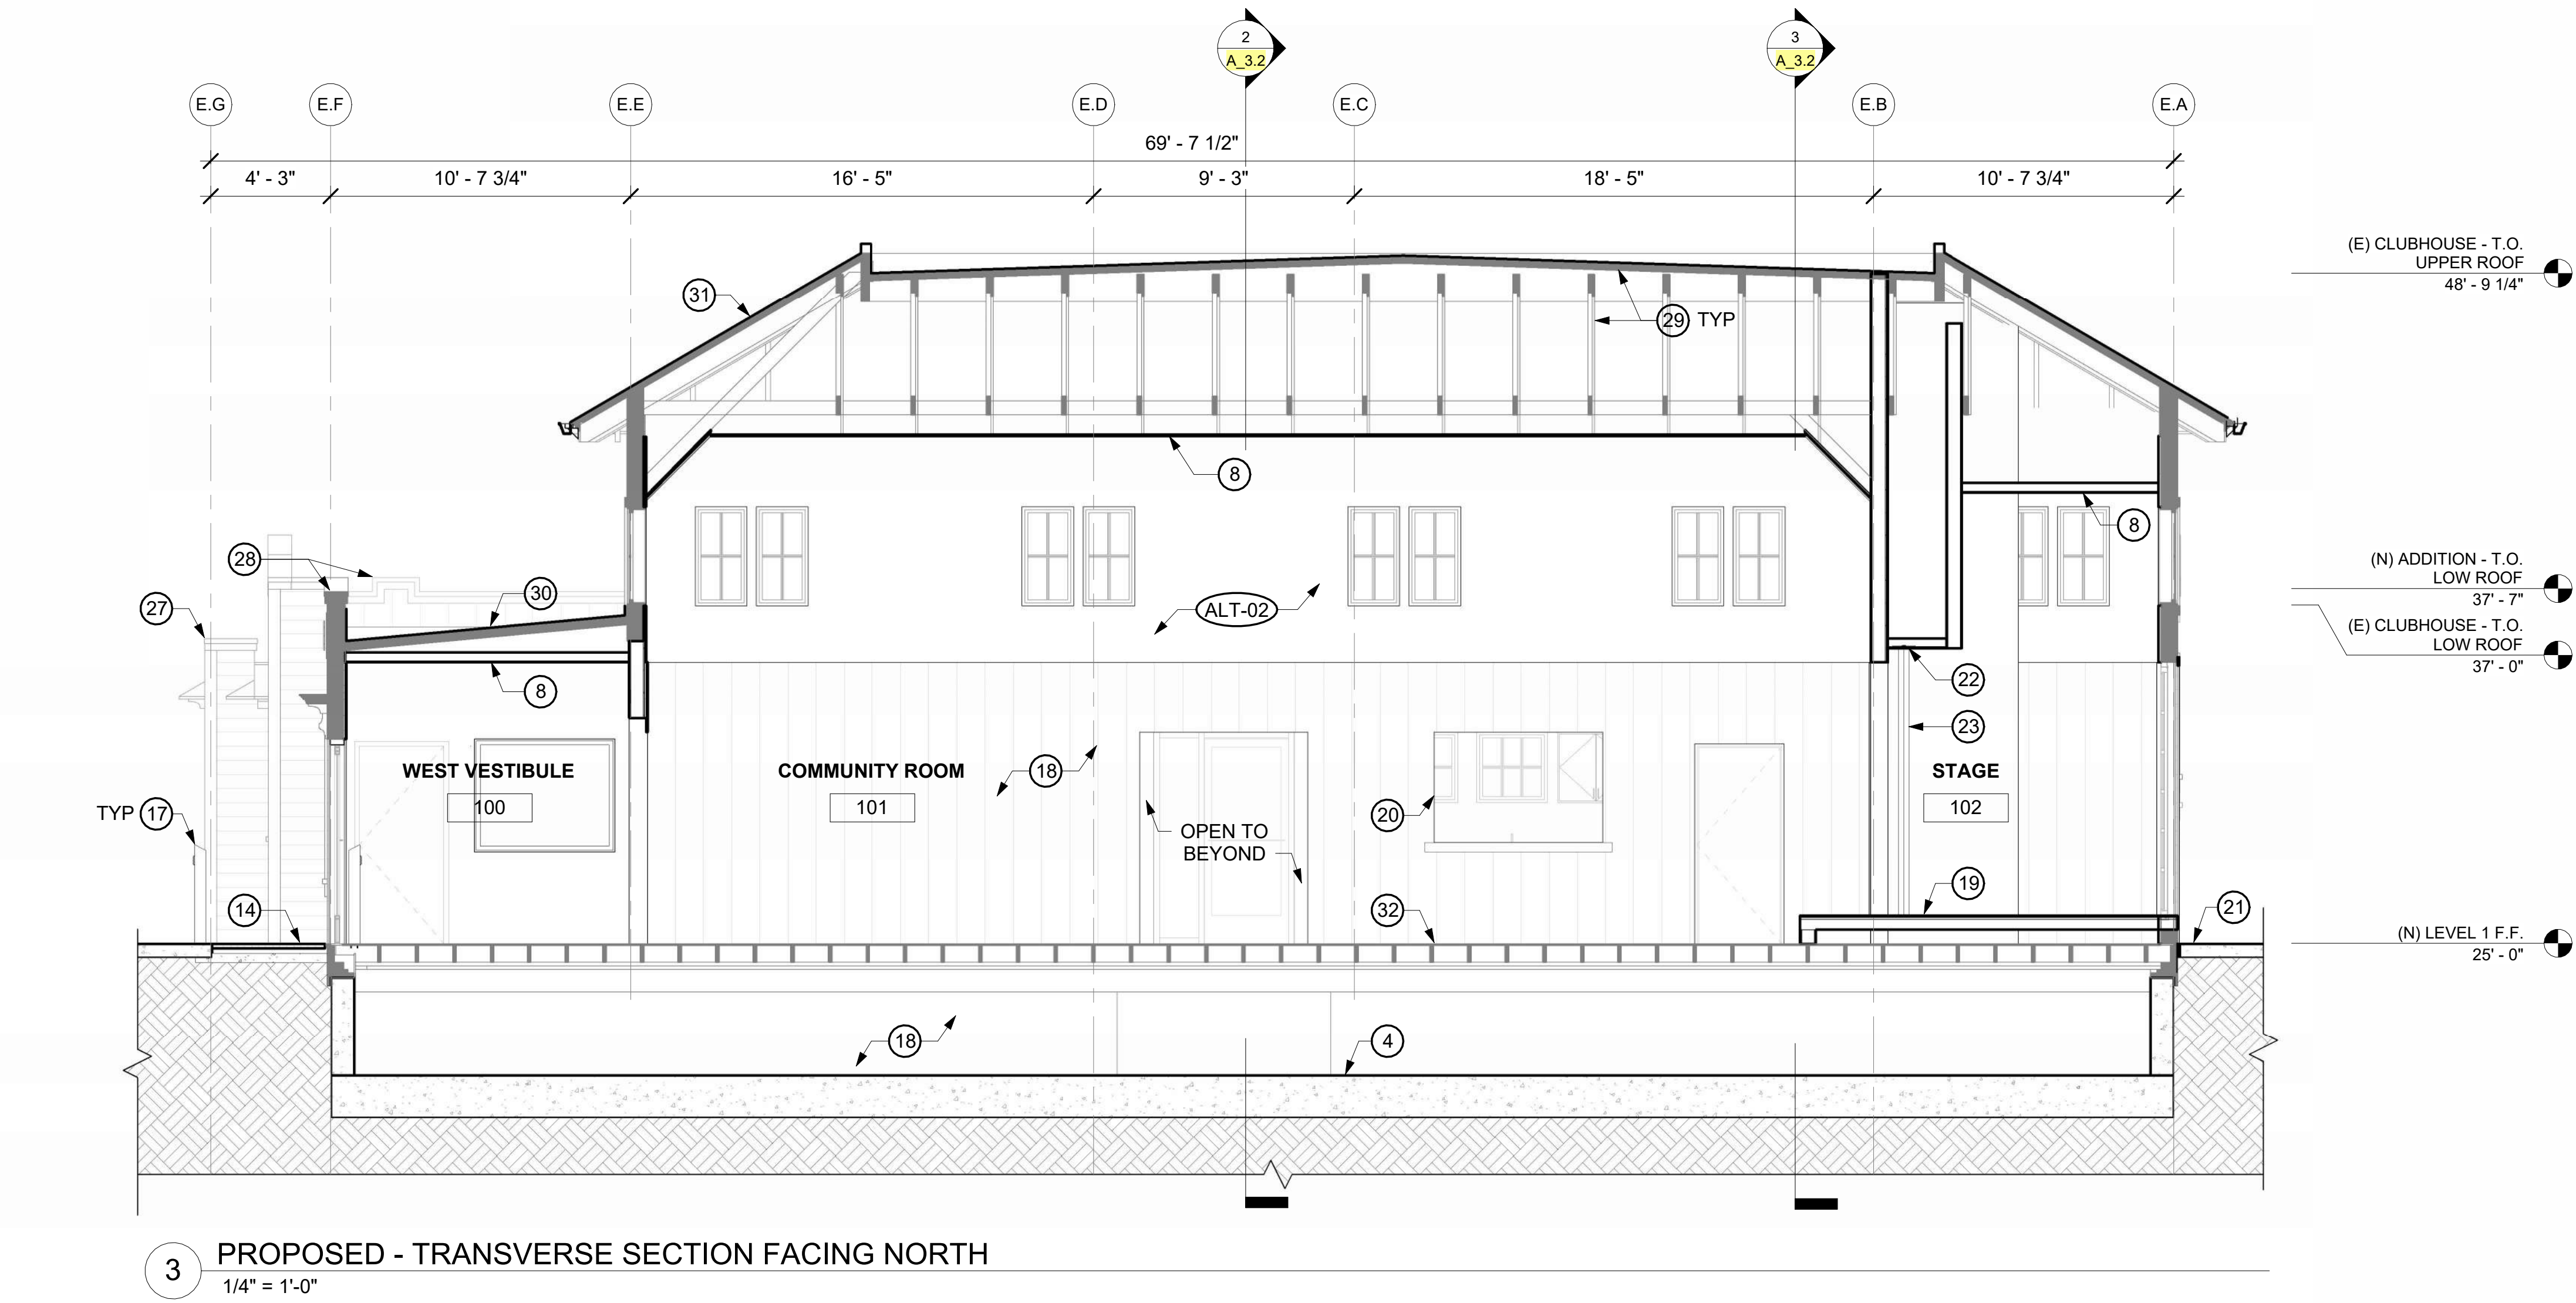

3 PROPOSED - TRANSVERSE SECTION FACING NORTH
1/4" = 1'-0"

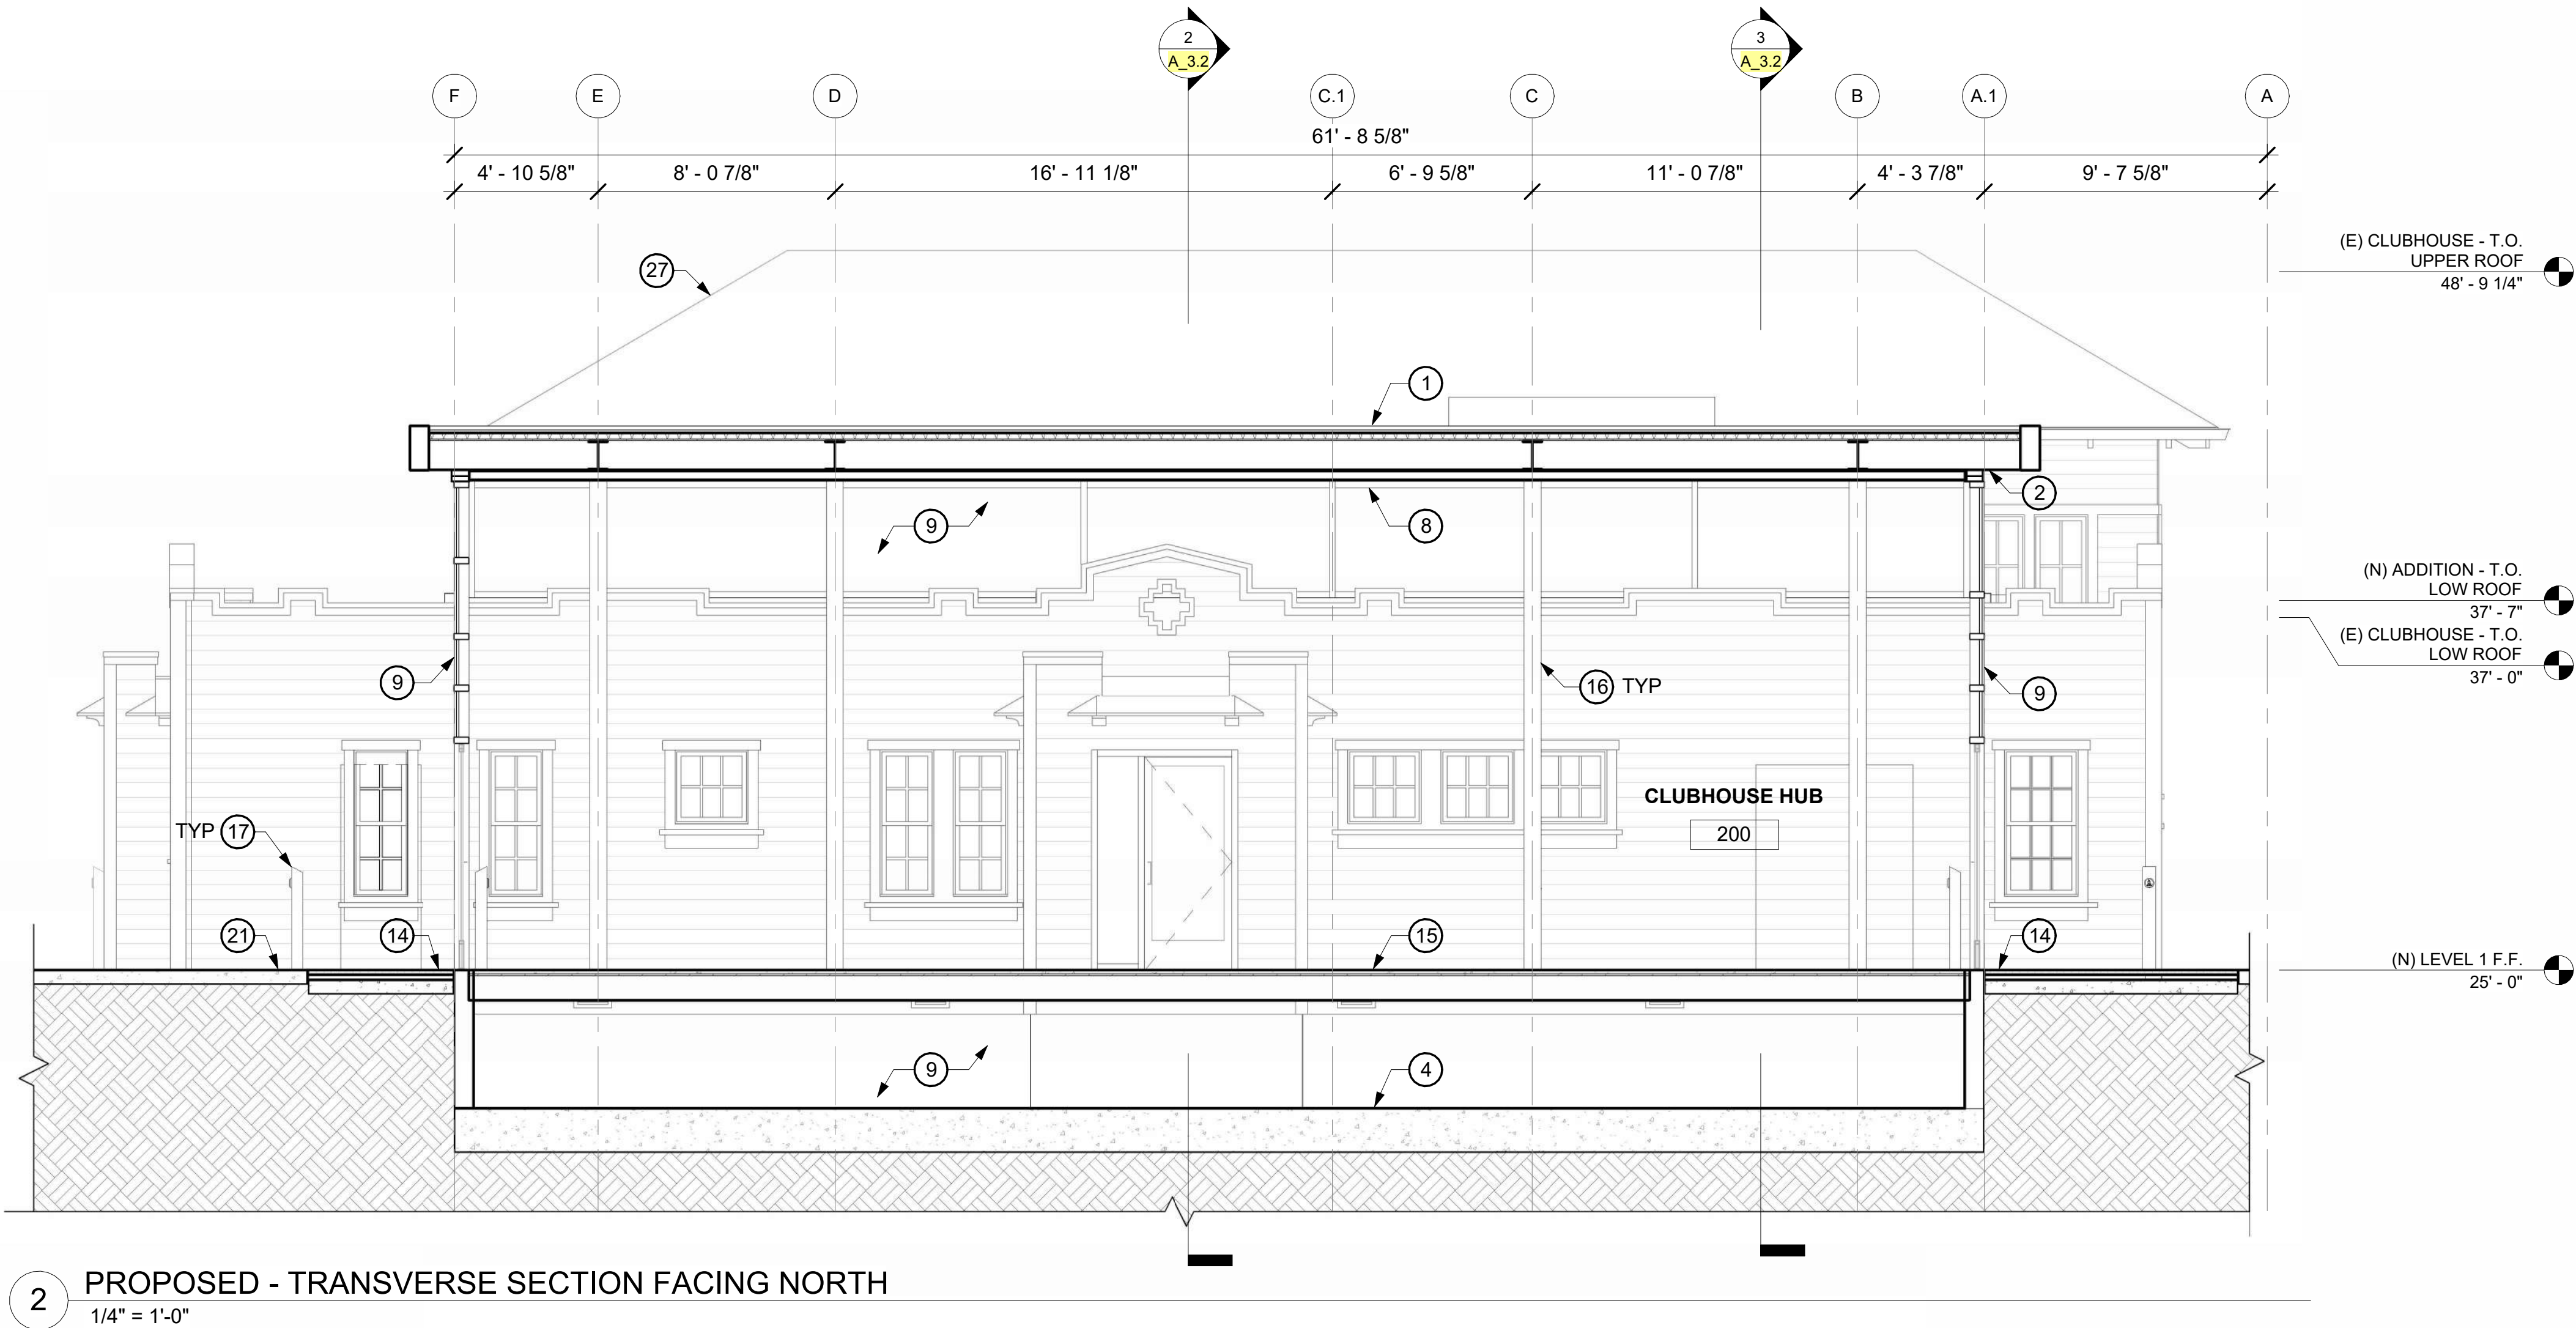

2 PROPOSED - TRANSVERSE SECTION FACING NORTH
1/4" = 1'-0"

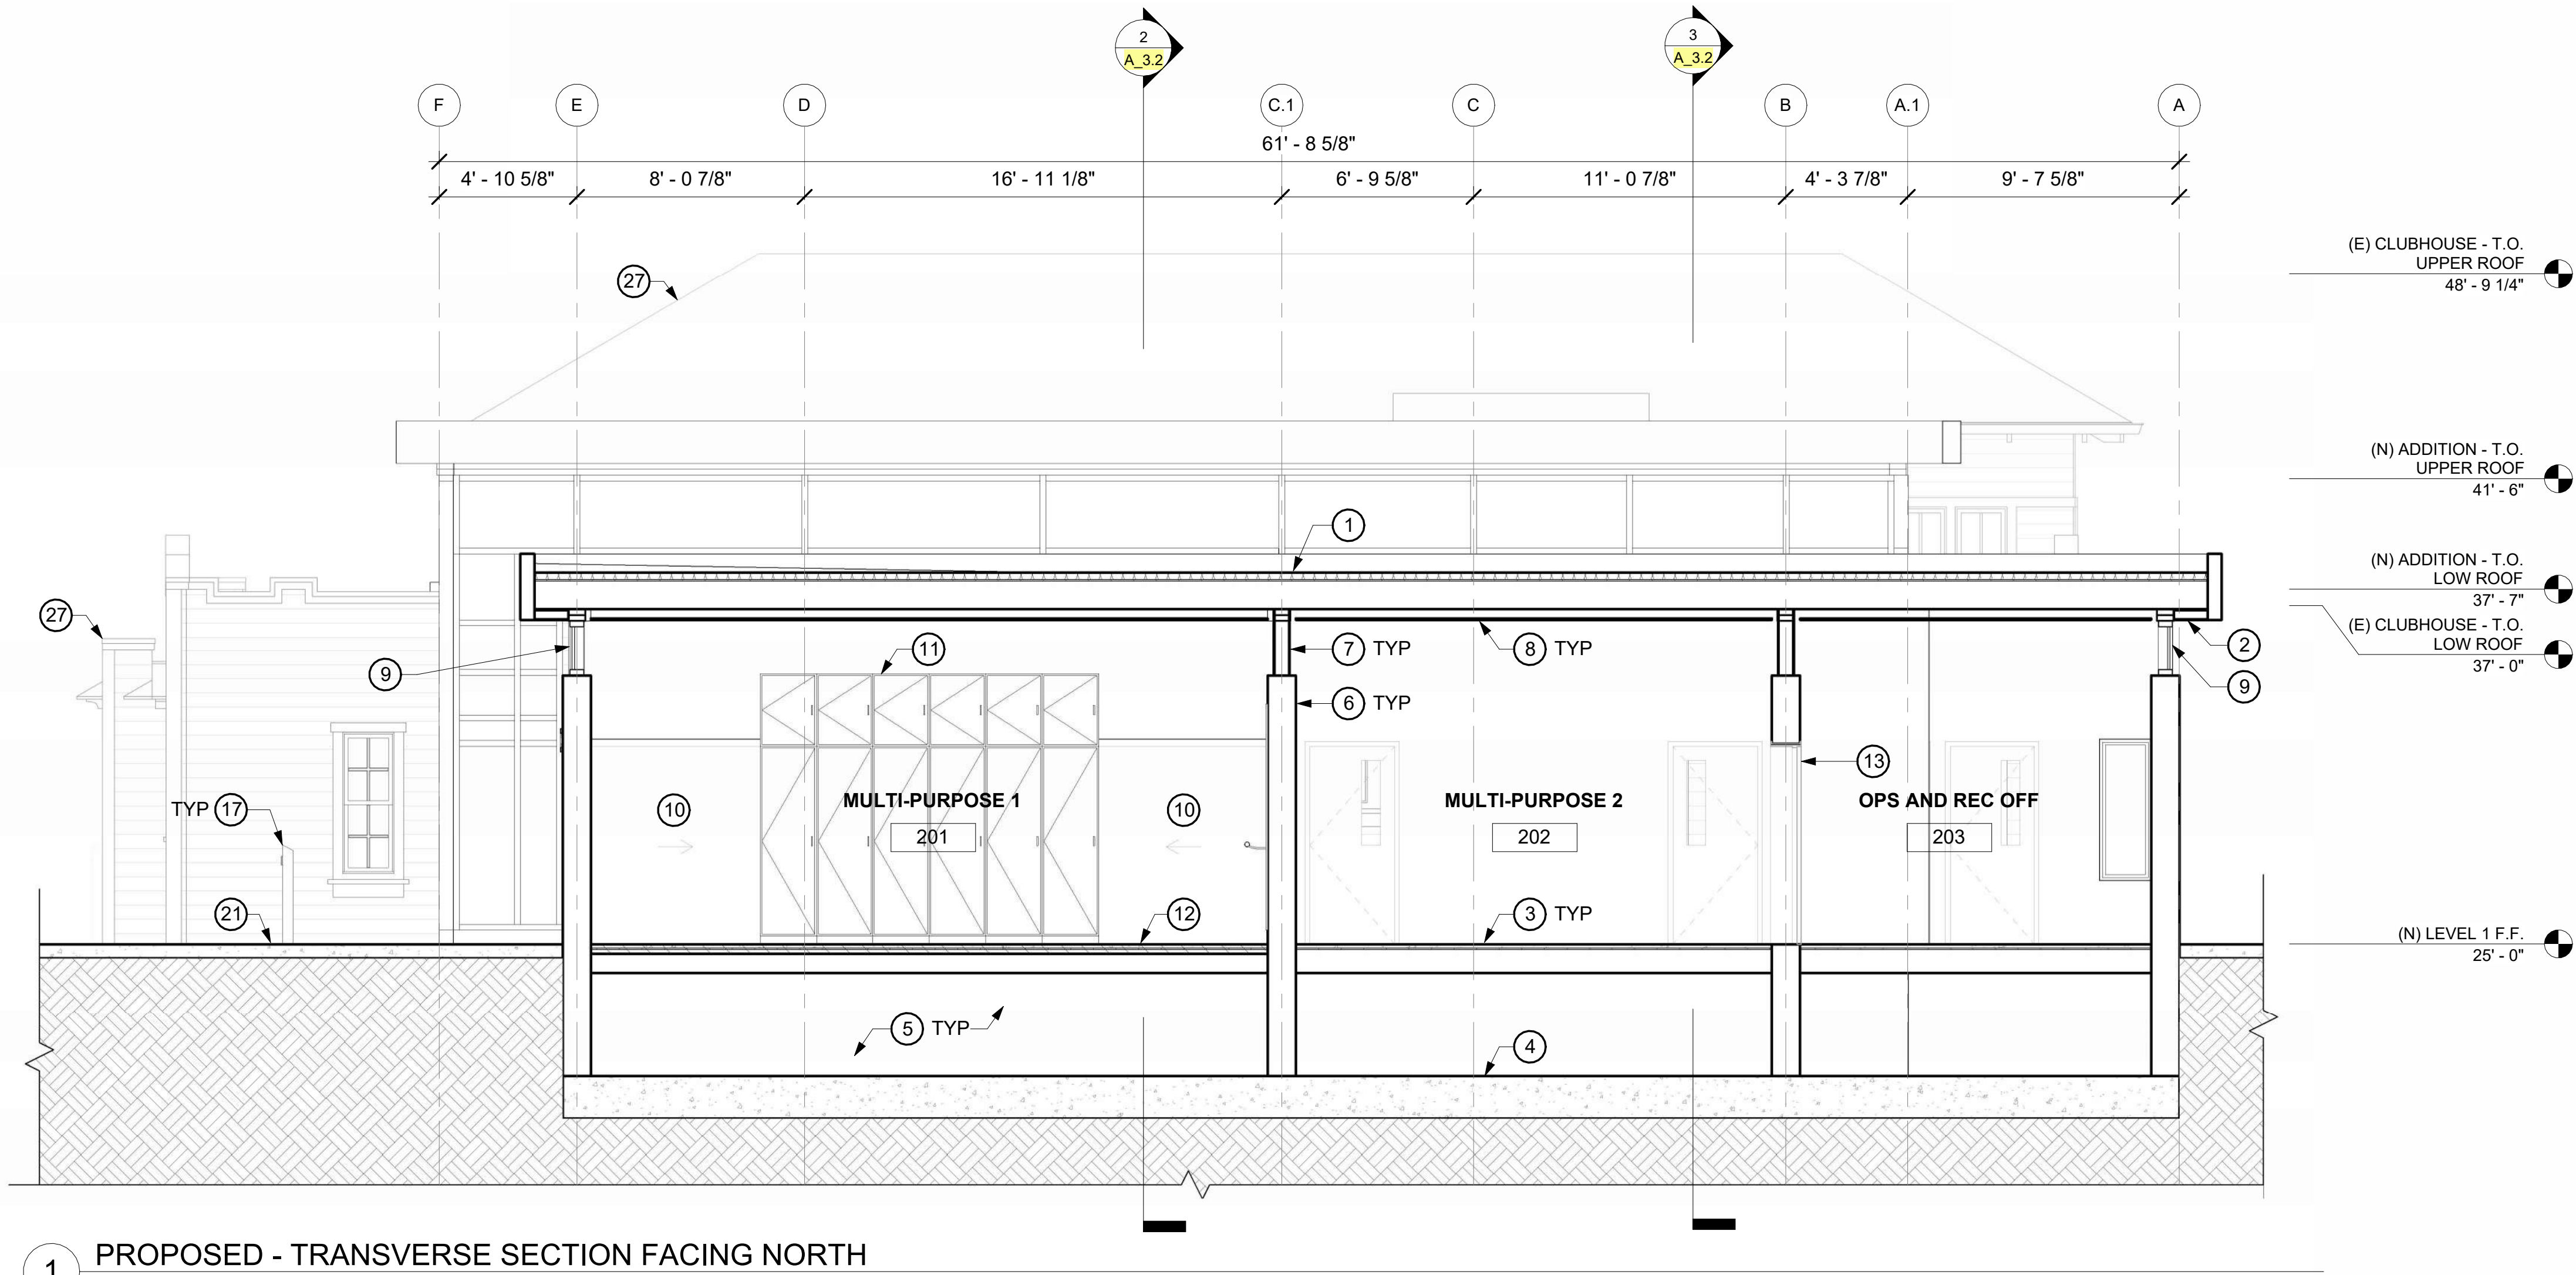


1 PROPOSED - TRANSVERSE SECTION FACING NORTH
1/4" = 1'-0"

GENERAL NOTES

- A CONTRACTOR TO VERIFY ALL EXISTING CONDITIONS
B PROJECT MUST MEET CALIFORNIA AND SAN FRANCISCO GREEN BUILDING REQUIREMENTS AND THE SAN FRANCISCO DEMOLITION DEBRIS ORDINANCE
C PROJECT TO BE FULLY SPRINKLERED TO MEET NFPA-13 REQUIREMENTS

SHEET NOTES

- 1 MEMBRANE ROOF, SLOPED TO DRAIN
2 PRE-FINISHED MTL PANEL SOFFIT
3 GYPCRETE OVER WD FRAMED FLOOR, SSD
4 CONC SLAB, SSD
5 CRAWL SPACE
6 CONC WALL
7 INTERIOR WD FRAMED WALL
8 CEILING
9 CURTAIN WALL SYSTEM
10 SLIDING DOOR
11 CASEWORK
12 DANCE FLOOR OVER TYP FLOOR
13 DOOR OPENING
14 ST STL ENTRY GRILLE
15 CONC OVER WD FRAMED FLOOR, SSD
16 PTD HSS COLUMN, SSD
17 DOOR ACTUATOR MOUNTED ON PRE-FINISHED MTL BOLLARD
18 PTD WOOD PANELING, GWB FINISH ABOVE
19 RAISED WD STAGE
20 PASSTHROUGH OPENING W/ COUNTER & COILING COUNTER
21 PAVING, SLD
22 SOFFIT WITH TRACK FOR STAGE CURTAIN
23 STAGE CURTAIN, NIC
24 GUTTER & DOWNSPOUT
25 MIRROR
26 WALL MOUNTED BALLET BAR
27 (E) CLUBHOUSE BUILDING BEYOND
28 (E) PARAPET
29 (E) ROOF STRUCTURE
30 (N) MEMBRANE ROOFING
31 (N) COMPOSITION SHINGLE ROOF
32 (E) WD FLOOR
33 ROOFTOP MECHANICAL EQUIPMENT

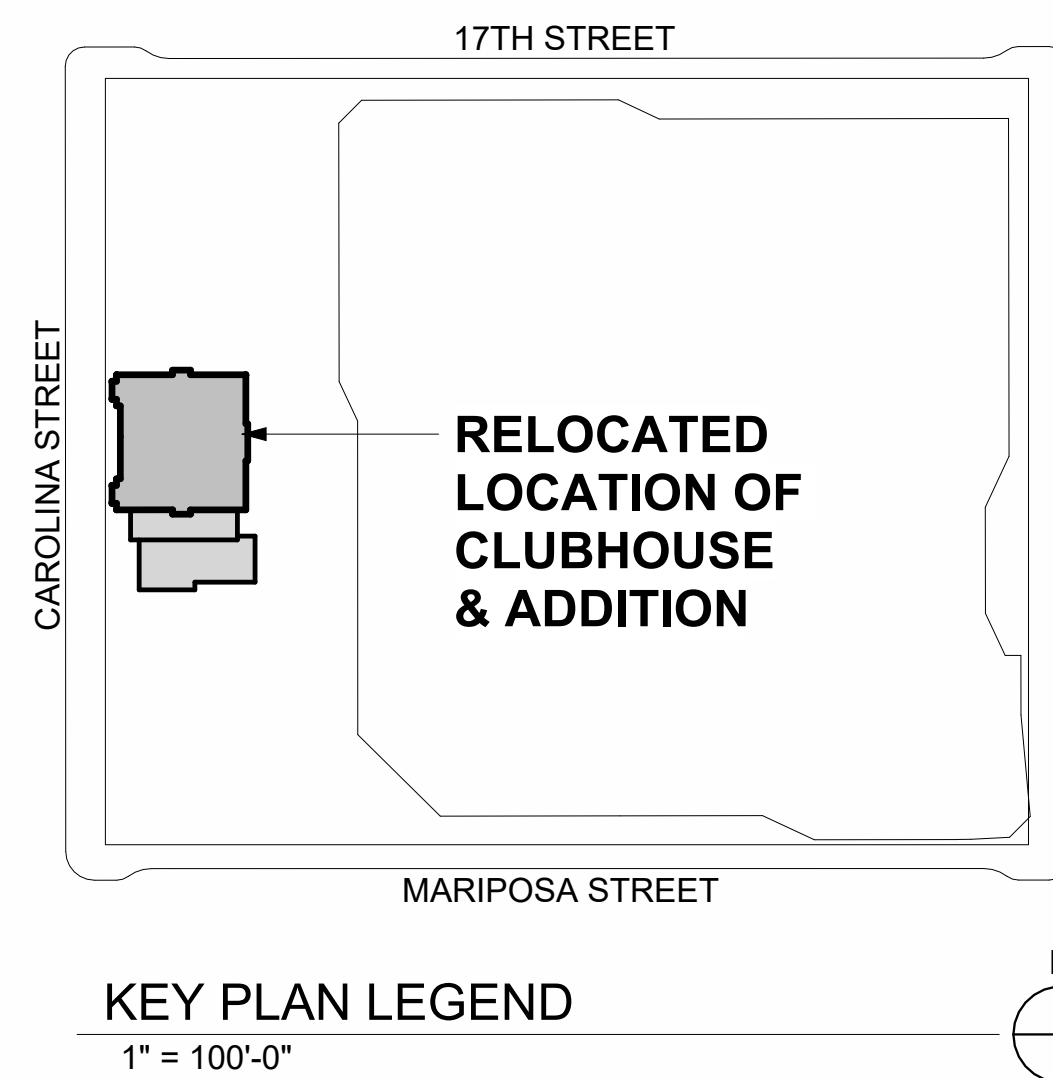

OWNER:



501 Stanyan St
San Francisco CA 94117
p 415.831.2700
e pdm@sf.gov

CLIENT:



368 Connecticut St
San Francisco CA 94107
p 415.323.6850
e friends@jacksonhills.org

LANDSCAPE ARCHITECTURE:



2325 3rd Street, Suite 323
San Francisco CA 94107
p 415.323.6850
e admin@fletcherstudio.com

ARCHITECTURE:

Jackson Liles
ARCHITECTURE

2325 Third Street, #323
San Francisco, CA 94107
Tel: 415.621.1799
www.jacksonliles.com

JACKSON PLAYGROUND IMPROVEMENT PROJECT

1645 17TH STREET
SAN FRANCISCO, CA 94107

50% DESIGN DEVELOPMENT

ISSUANCE RECORD	
DATE	DESCRIPTION
05.23.25	50% DD

REVISION RECORD		
REV	DATE	DESCRIPTION


DATE	NO.	DRAWN	CHD
05/23/25			

DRAWING TITLE:

PROPOSED BUILDING SECTIONS

SHEET NO:

A_3.1

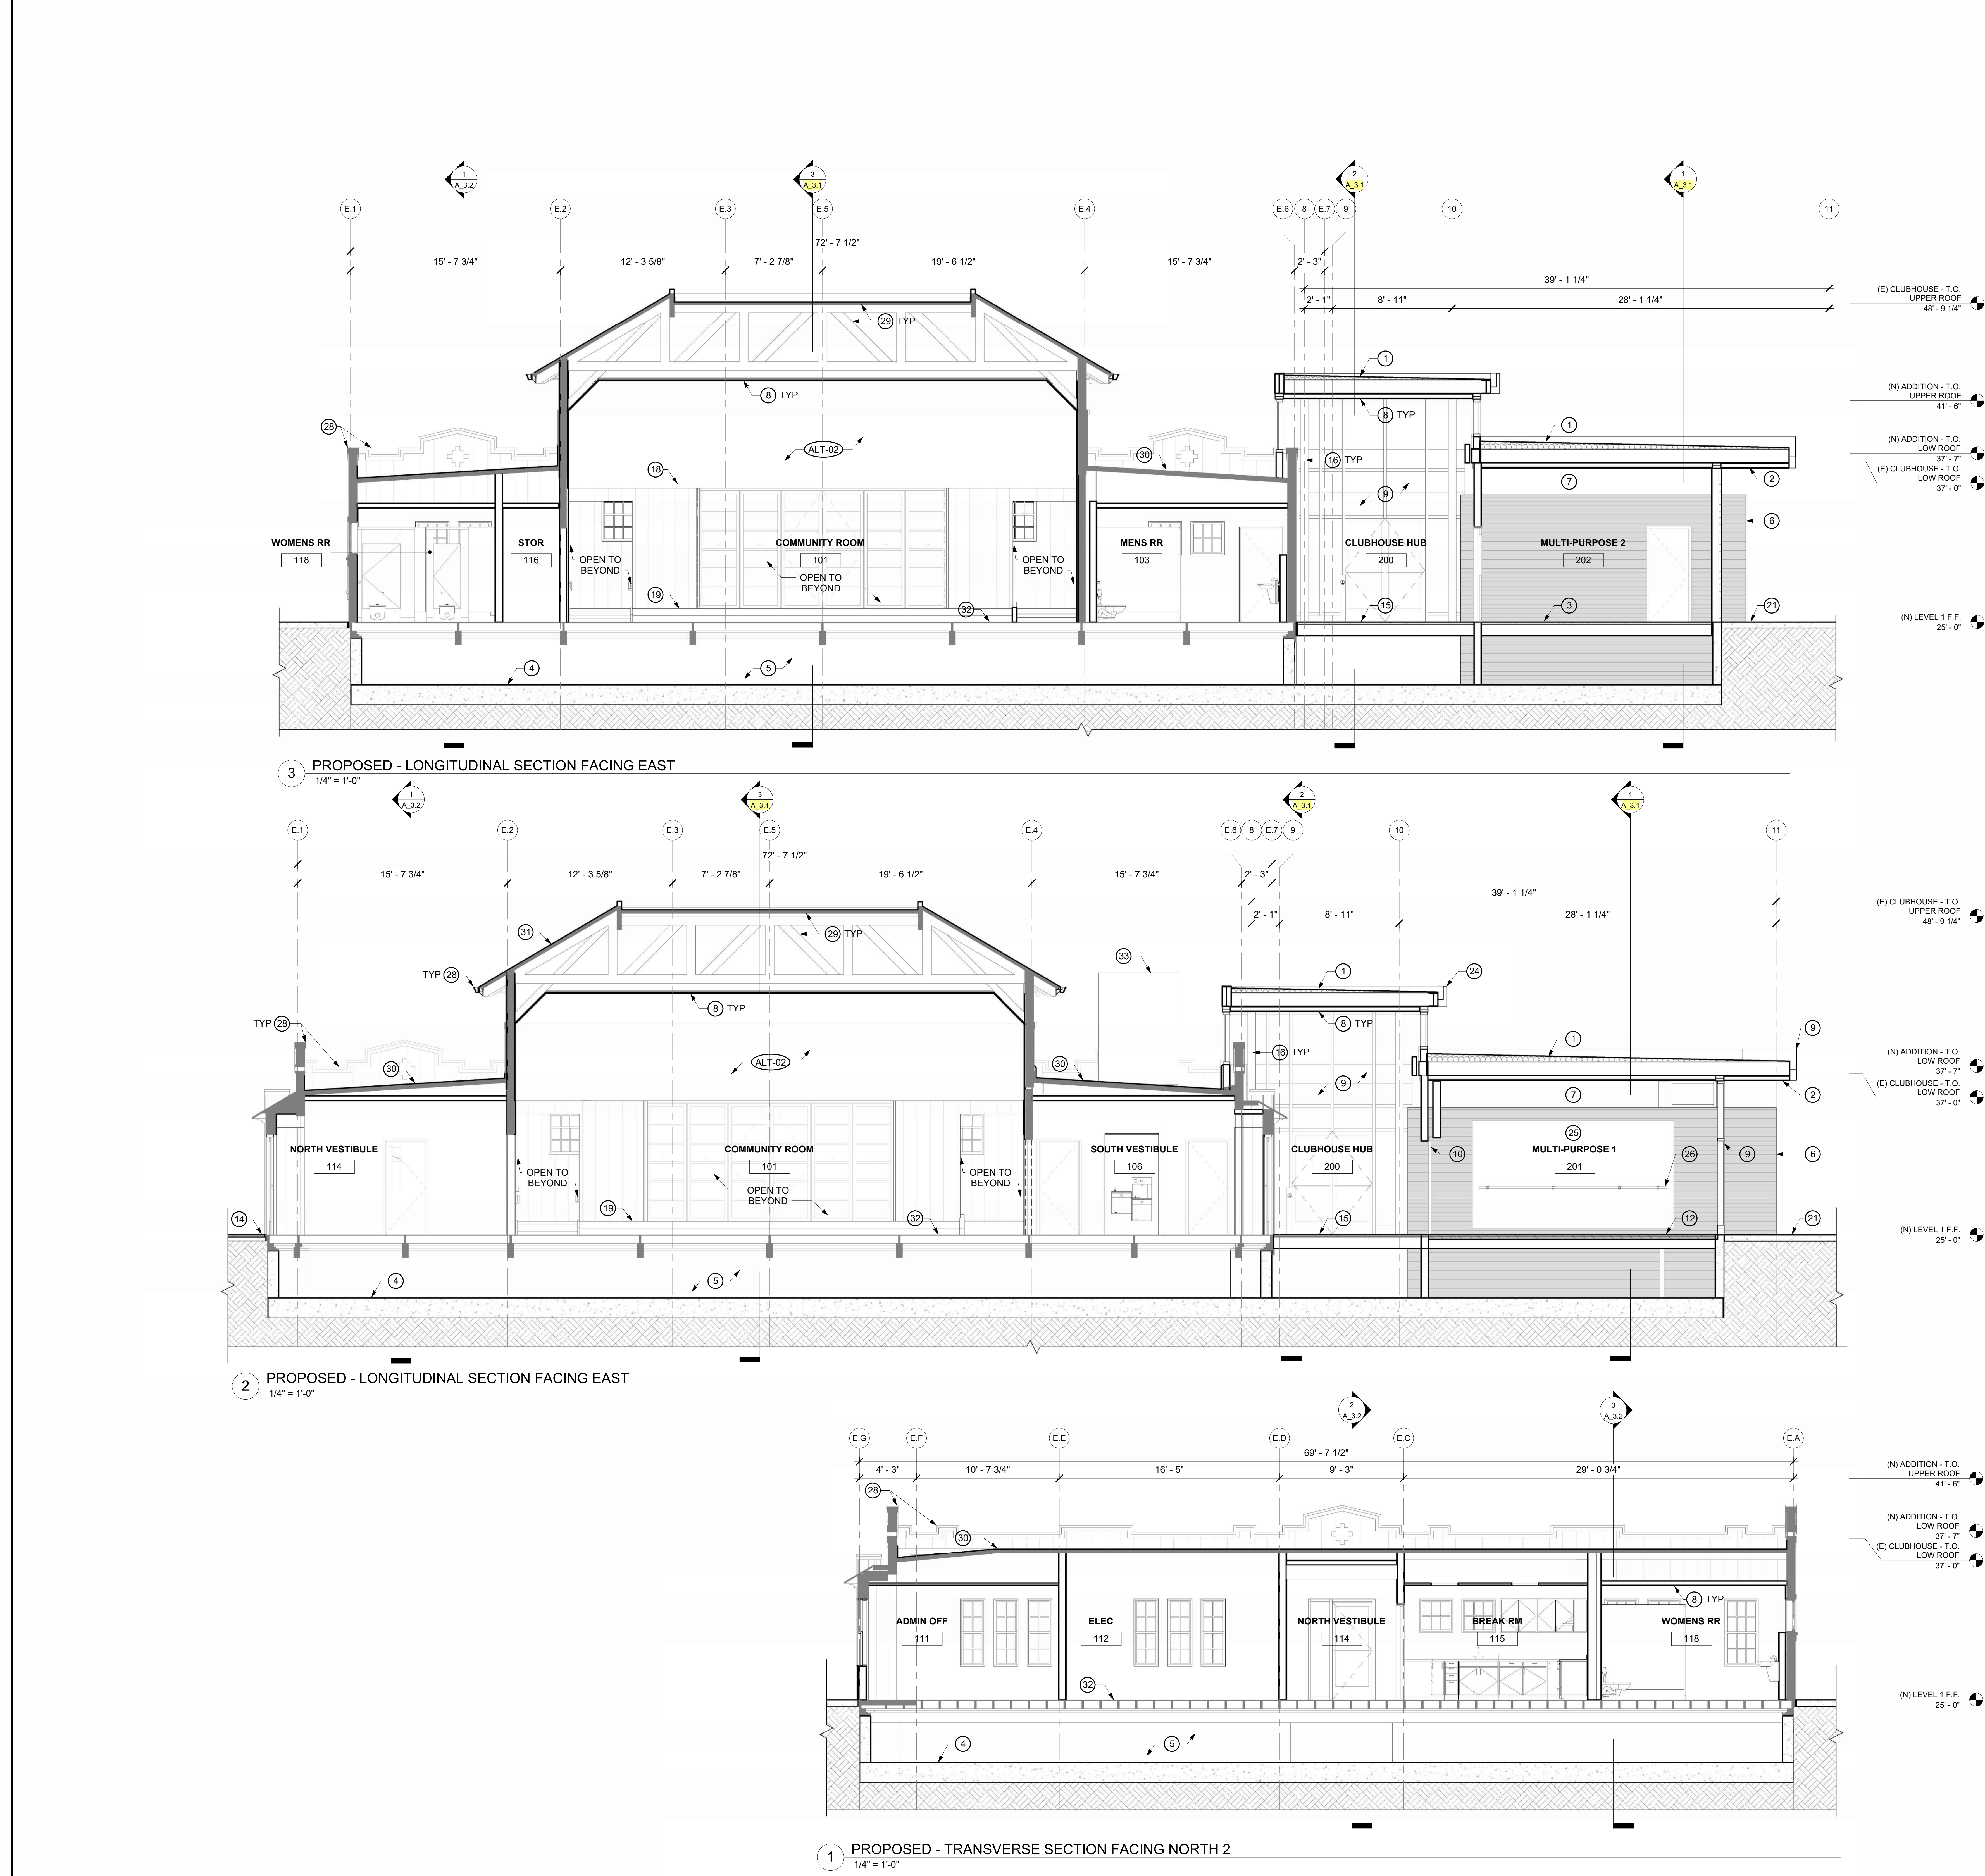


GENERAL NOTES

- A CONTRACTOR TO VERIFY ALL EXISTING CONDITIONS
- B PROJECT MUST MEET CALIFORNIA AND SAN FRANCISCO GREEN BUILDING REQUIREMENTS AND THE SAN FRANCISCO DEMOLITION DEBRIS ORDINANCE
- C PROJECT TO BE FULLY SPRINKLERED TO MEET NFPA-13 REQUIREMENTS

SHEET NOTES

- 1 MEMBRANE ROOF, SLOPED TO DRAIN
- 2 PRE-FINISHED MTL PANEL SOFFIT
- 3 GYPCRETE OVER WD FRAMED FLOOR, SSD
- 4 CONC SLAB, SSD
- 5 CRAWL SPACE
- 6 CONC WALL
- 7 INTERIOR WD FRAMED WALL
- 8 CEILING
- 9 CURTAIN WALL SYSTEM
- 10 SLIDING DOOR
- 11 CASEWORK
- 12 DANCE FLOOR OVER TYP FLOOR
- 13 DOOR OPENING
- 14 ST STL ENTRY GRILLE
- 15 CONC OVER WD FRAMED FLOOR, SSD
- 16 PTD HSS COLUMN, SSD
- 17 DOOR ACTUATOR MOUNTED ON PRE-FINISHED MTL BOLLARD
- 18 PTD WOOD PANELING, GWB FINISH ABOVE
- 19 RAISED WD STAGE
- 20 PASSTHROUGH OPENING W/ COUNTER & COILING COUNTER GRILLE
- 21 PAVING, SLD
- 22 SOFFIT WITH TRACK FOR STAGE CURTAIN
- 23 STAGE CURTAIN, NIC
- 24 GUTTER & DOWNSPOUT
- 25 MIRROR
- 26 WALL MOUNTED BALLET BAR
- 27 (E) CLUBHOUSE BUILDING BEYOND
- 28 (E) PARAPET
- 29 (E) ROOF STRUCTURE
- 30 (N) MEMBRANE ROOFING
- 31 (N) COMPOSITION SHINGLE ROOF
- 32 (E) WD FLOOR
- 33 ROOFTOP MECHANICAL EQUIPMENT

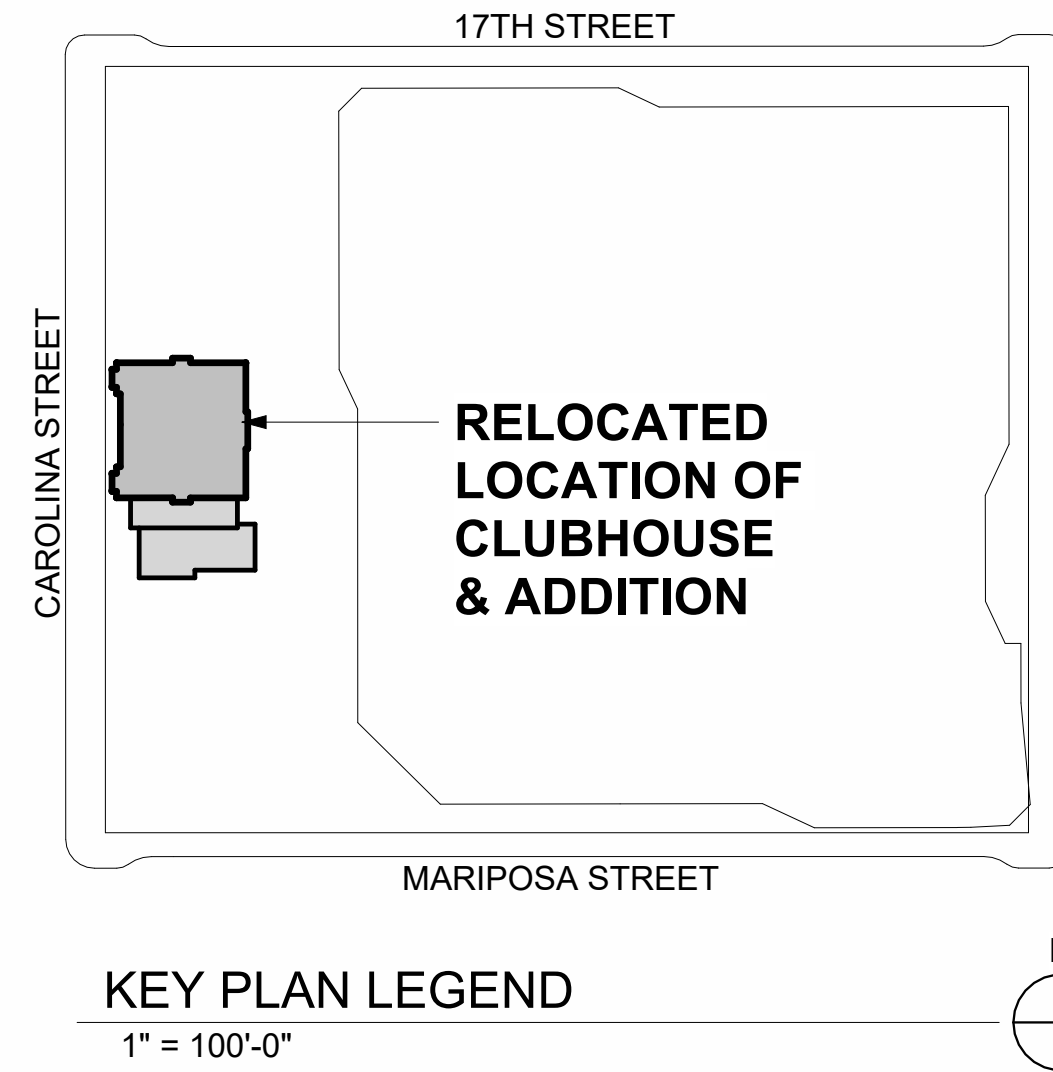

OWNER:



501 Stanley St
San Francisco CA 94117
p 415.786.2427
e pdm@sf.gov

CLIENT:



368 Connecticut St
San Francisco CA 94107
p 415.323.6850
e friends@jacksonhills@gmail.com

LANDSCAPE ARCHITECTURE:



2325 3rd Street, Suite 323
San Francisco, CA 94107
p 415.323.6850
e admin@fletcherstudio.com

ARCHITECTURE:

Jackson Liles
ARCHITECTURE

2325 Third Street, #323
San Francisco, CA 94107
Tel 415.621.1799
www.jacksonliles.com

JACKSON
PLAYGROUND
IMPROVEMENT
PROJECT

1645 17TH STREET
SAN FRANCISCO, CA 94107

50% DESIGN
DEVELOPMENT

ISSUANCE RECORD	
DATE	DESCRIPTION
05.23.25	50% DD

REVISION RECORD	
REV	DESCRIPTION

DATE	NO.	DRAWN	CHD
05/23/25			

DRAWING TITLE:


PROPOSED
BUILDING
SECTIONS

SHEET NO:

A_3.2




8 WEST ELEVATION
1/4" = 1'-0"

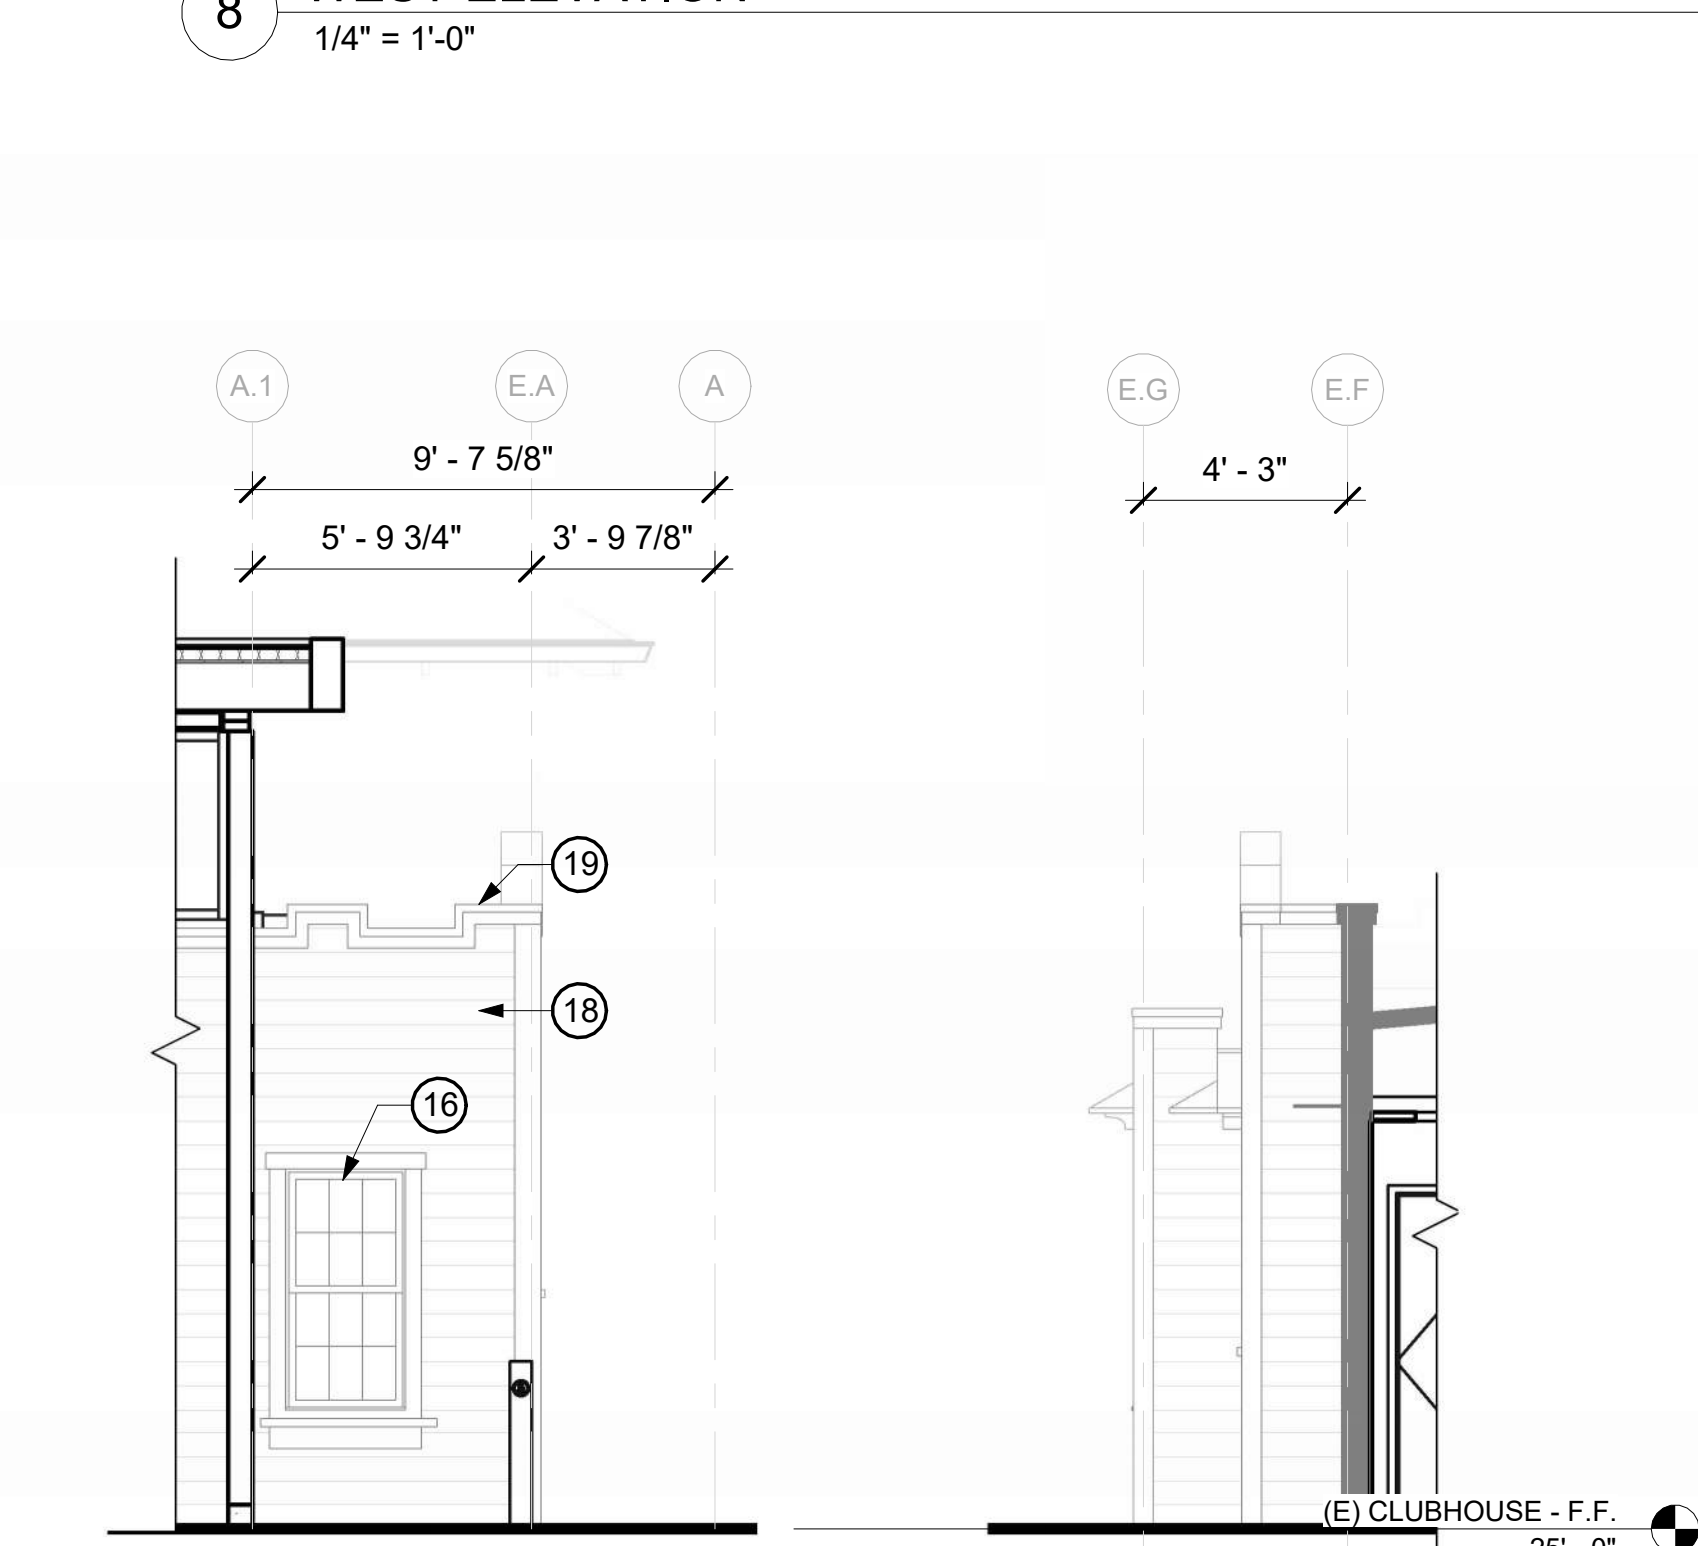


7 SOUTH ELEVATION
1/4" = 1'-0"


6 SOUTH ELEVATION
1/4" = 1'-0"

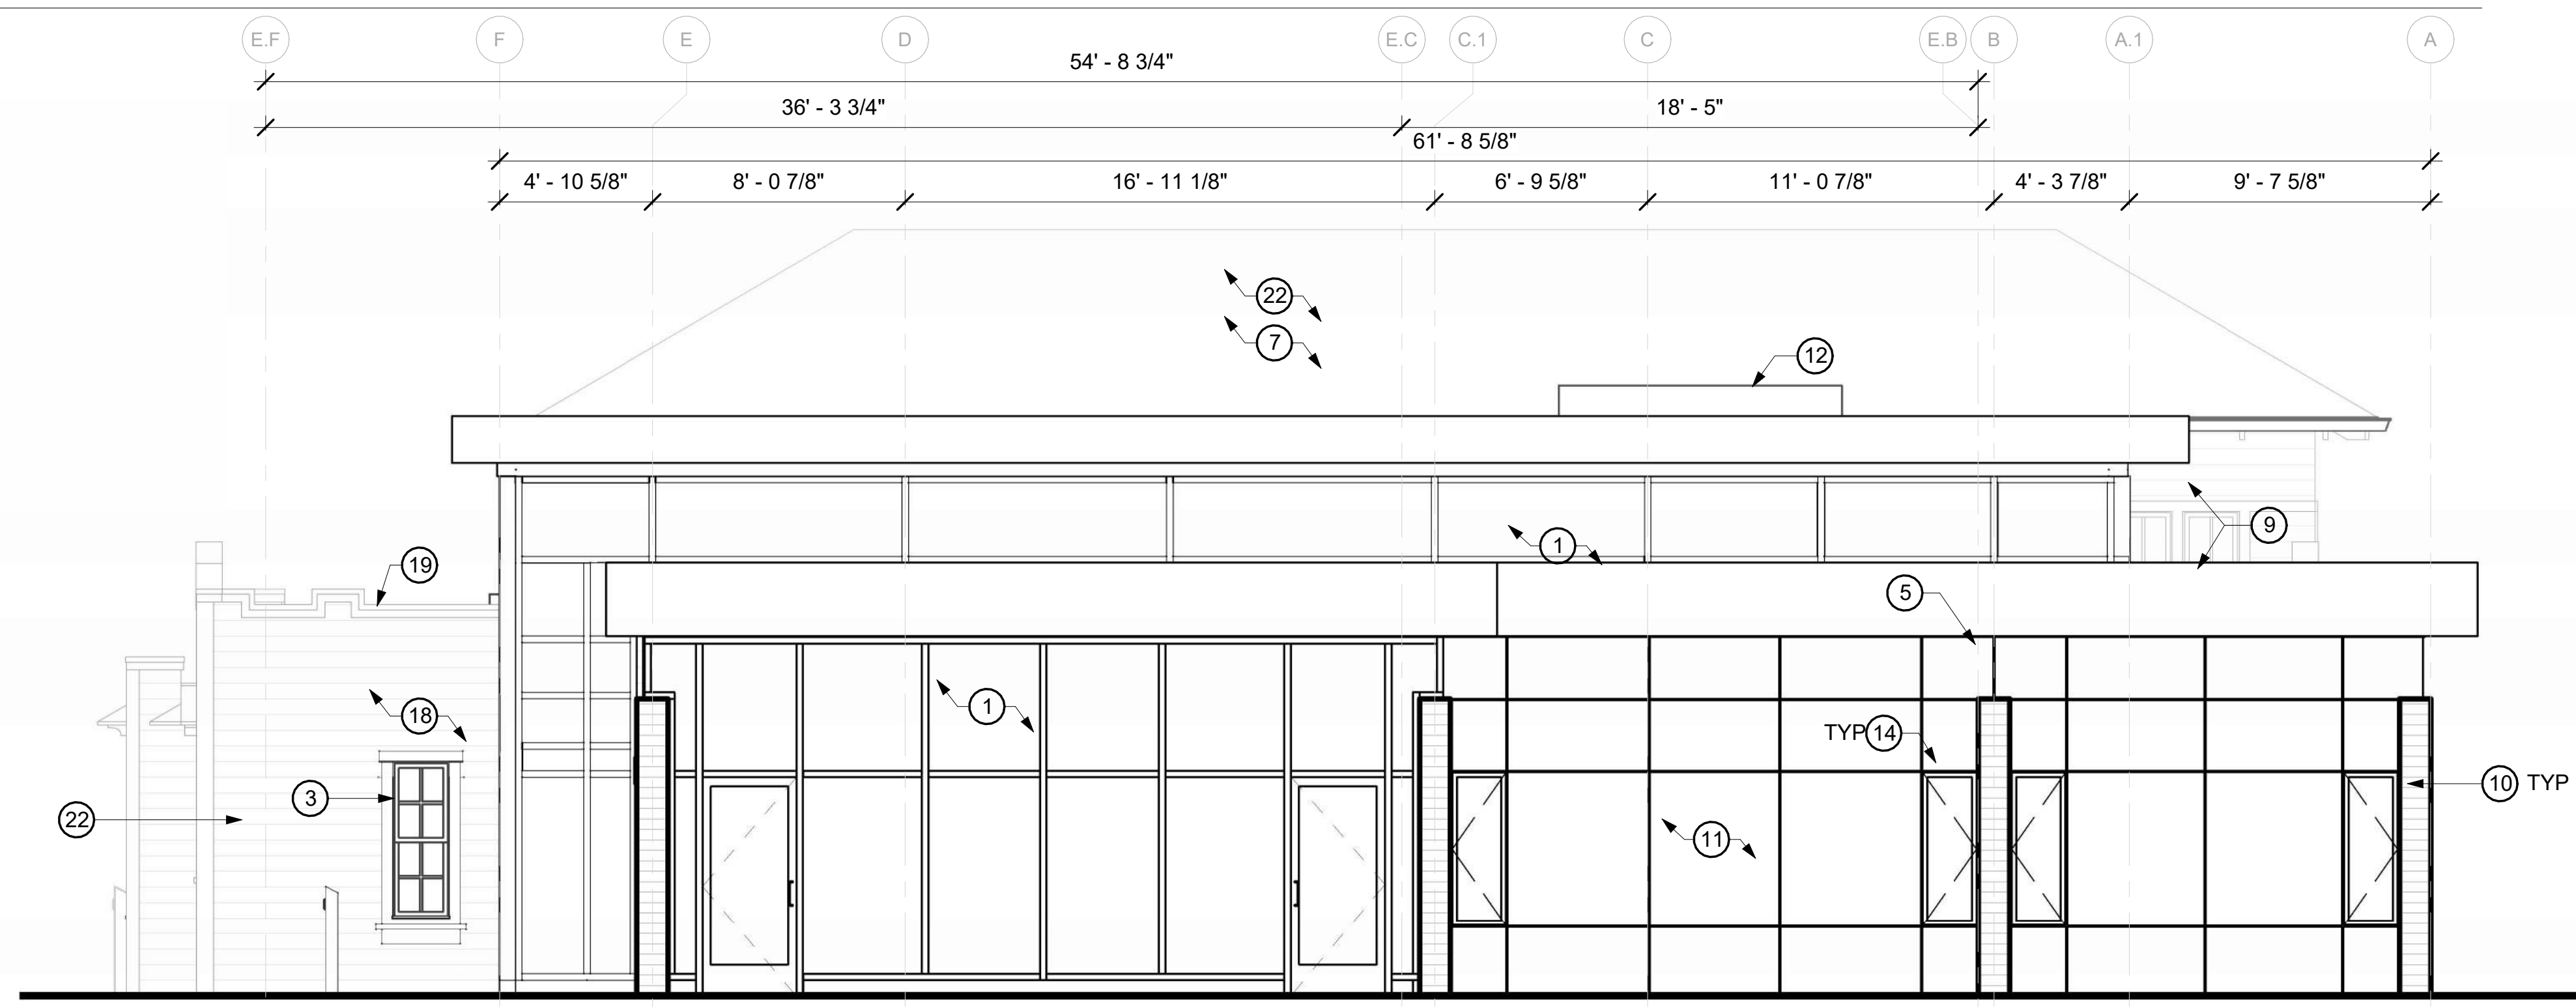

5 SOUTH ELEVATION
1/4" = 1'-0"

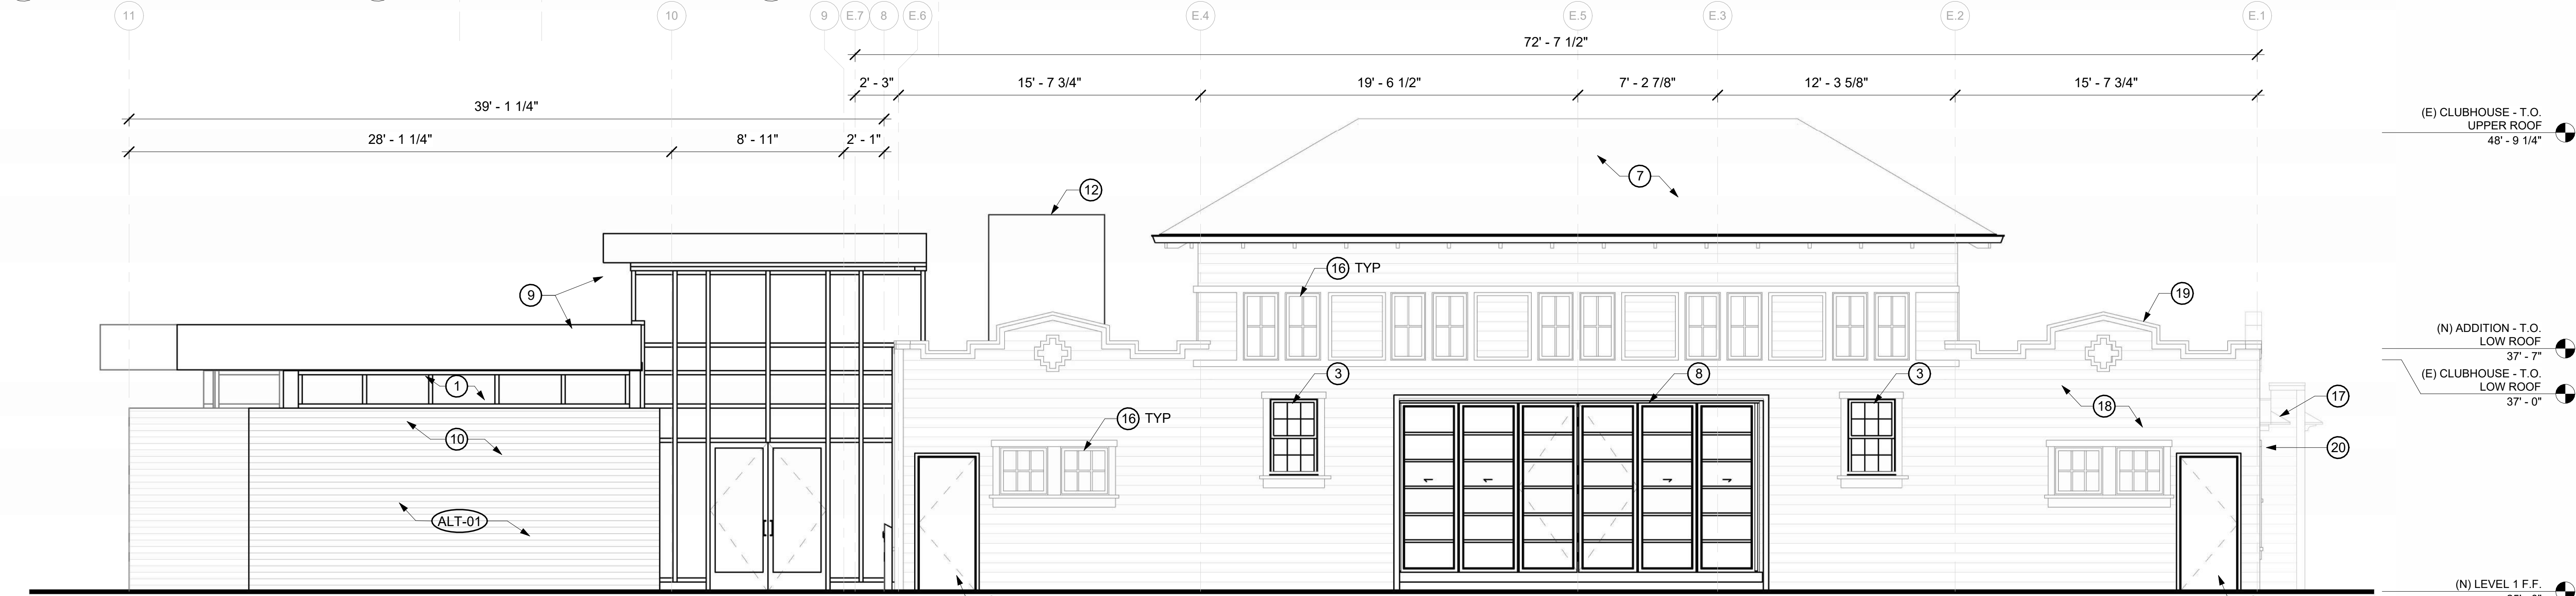

4 EAST ELEVATION
1/4" = 1'-0"

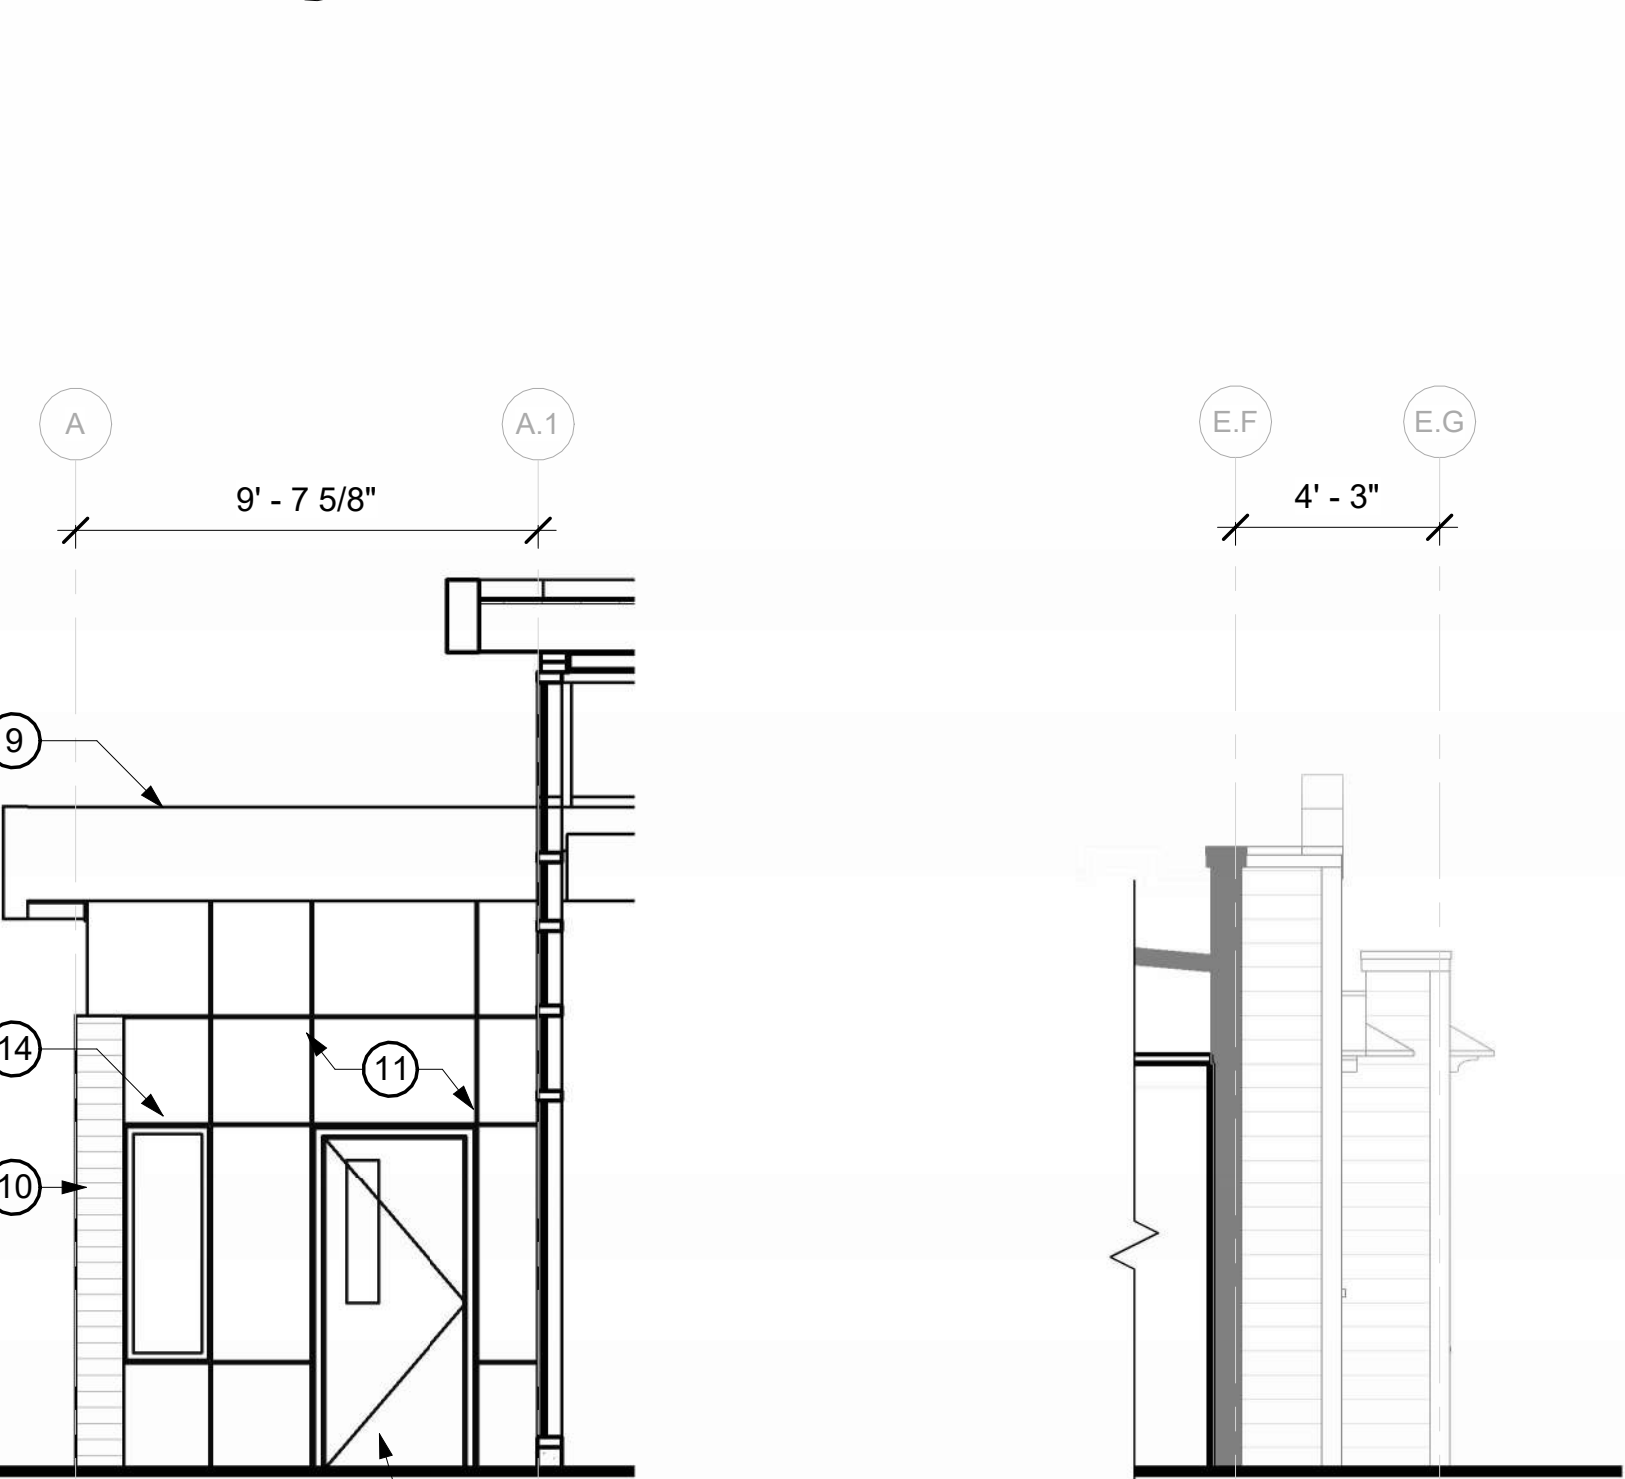

3 NORTH ELEVATION
1/4" = 1'-0"

2 NORTH ELEVATION
1/4" = 1'-0"




1 NORTH ELEVATION
1/4" = 1'-0"

GENERAL NOTES

- A CONTRACTOR TO VERIFY ALL EXISTING CONDITIONS
B PROJECT MUST MEET CALIFORNIA AND SAN FRANCISCO GREEN BUILDING REQUIREMENTS AND THE SAN FRANCISCO DEMOLITION DEBRIS ORDINANCE
C PROJECT TO BE FULLY SPRINKLERED TO MEET NFPA-13 REQUIREMENTS

SHEET NOTES

- 1 (N) CURTAIN WALL SYSTEM
2 NOT USED
3 (N) WINDOWS TO MATCH EXISTING
4 (N) DOOR AND FRAME, SEE SCHEDULE
5 NOT USED
6 NOT USED
7 (N) COMPOSITION SHINGLE ROOF AND GUTTER
8 (N) FOLDING DOOR SYSTEM
9 (N) ROOF
10 (N) BOARD FORMED CONCRETE WALL, SIZED TO MATCH SPACING OF (E) FLUSH WOOD SIDING
11 (N) MTL PANEL WALL
12 ROOFTOP MECHANICAL EQUIPMENT
13 (N) INFILL PANEL
14 (N) WINDOW AT ADDITION, SEE SCHEDULE
15 ADDITION BEYOND
16 (E) WINDOW, SEE SCHEDULE FOR NOTES ON REHABILITATION
17 (E) SLOPED ROOF
18 (E) WOOD CLADDING AND TRIM, PREP, PRIME AND PAINT. PATCH AS REQ'D TO MATCH (E)
19 (E) FLASHING, PREP, PRIME AND PAINT. REPLACE AS REQ'D TO MATCH (E)
20 (N) LEADER HEAD AND PIPE
21 (E) HISTORICAL PLAQUE
22 RENOVATED CLUBHOUSE BEYOND
23 12" HIGH, 2" DEEP CAST ALUMINUM LETTERS

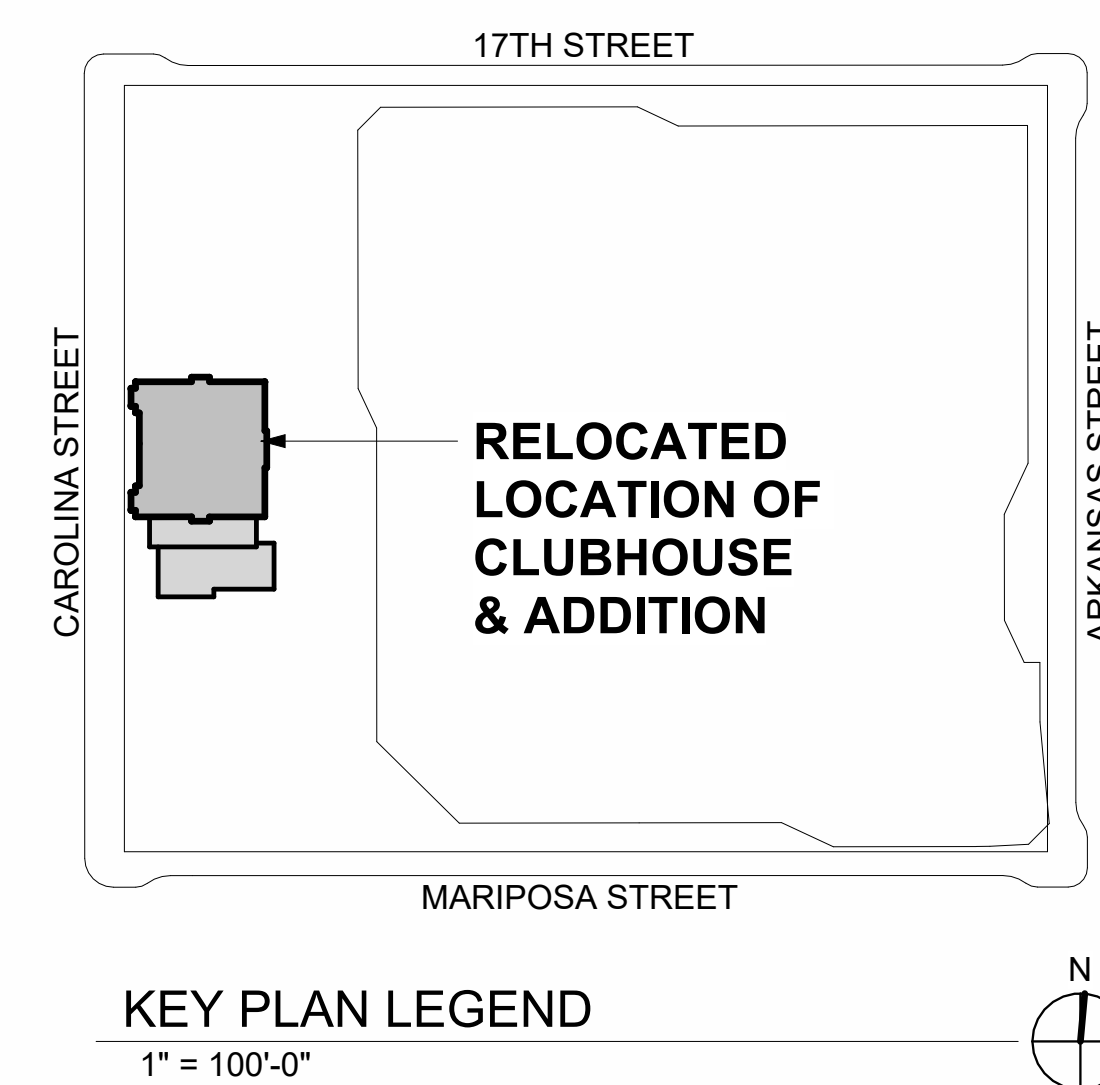

OWNER:



501 Stanyan St
San Francisco CA 94117
p 415.786.2427
e pdm@sf.gov

CLIENT:



368 Connecticut St
San Francisco CA 94107
p 415.323.6850
e friends@jacksonhills@gmail.com

LANDSCAPE ARCHITECTURE:



2325 3rd Street, Suite 323
San Francisco CA 94107
p 415.323.6850
e admin@fletcherstudio.com

ARCHITECTURE:

Jackson Liles
ARCHITECTURE

2325 Third Street, #206
San Francisco, CA 94107
Tel 415.621.1799
www.jacksonliles.com

JACKSON PLAYGROUND IMPROVEMENT PROJECT

1645 17TH STREET
SAN FRANCISCO, CA 94107

50% DESIGN DEVELOPMENT

ISSUANCE RECORD	
DATE	DESCRIPTION
05.23.25	50% DD

REVISION RECORD		
REV	DATE	DESCRIPTION


DATE	NO.	DRAWN	CHD
05/23/25			

DRAWING TITLE:

PROPOSED EXTERIOR ELEVATIONS

SHEET NO:

A_3.3

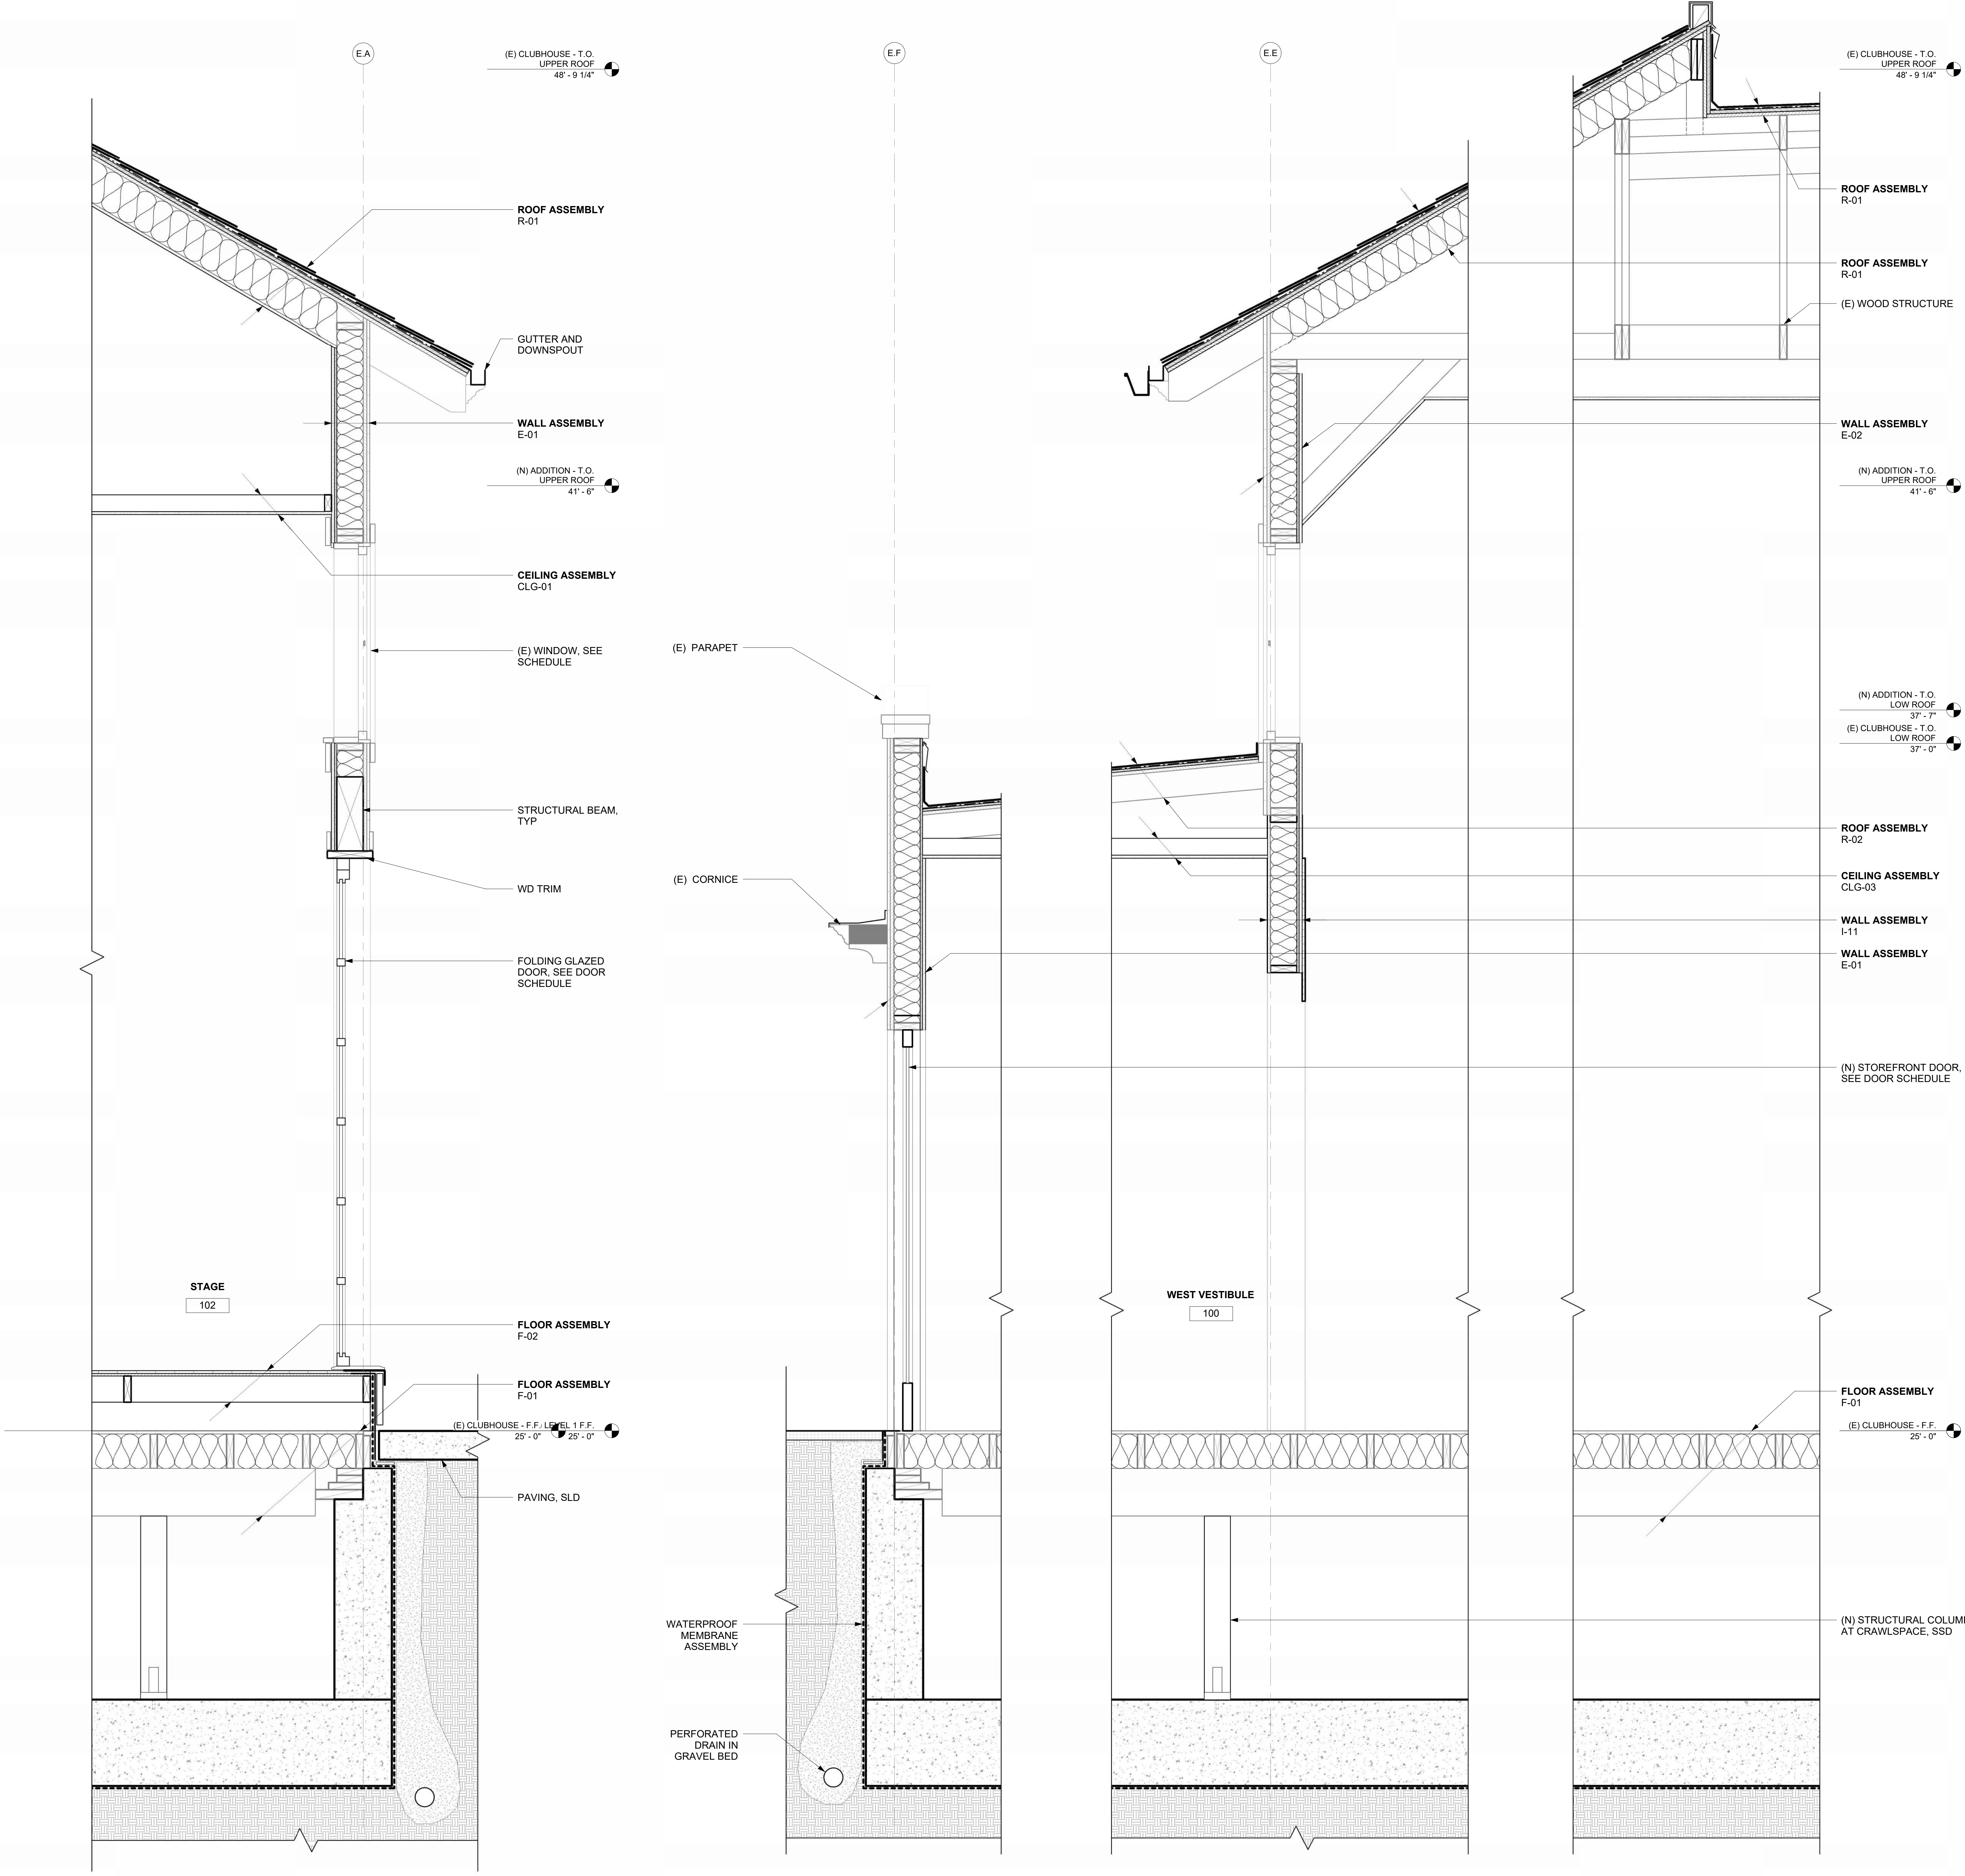


2 PROPOSED - TRANSVERSE SECTION FACING NORTH
1" = 1'-0"

1 PROPOSED - TRANSVERSE SECTION FACING NORTH
1" = 1'-0"

- GENERAL NOTES**
- A CONTRACTOR TO VERIFY ALL EXISTING CONDITIONS
 - B PROJECT MUST MEET CALIFORNIA AND SAN FRANCISCO GREEN BUILDING REQUIREMENTS AND THE SAN FRANCISCO DEMOLITION DEBRIS ORDINANCE
 - C PROJECT TO BE FULLY SPRINKLERED TO MEET NFPA-13 REQUIREMENTS

SHEET NOTES

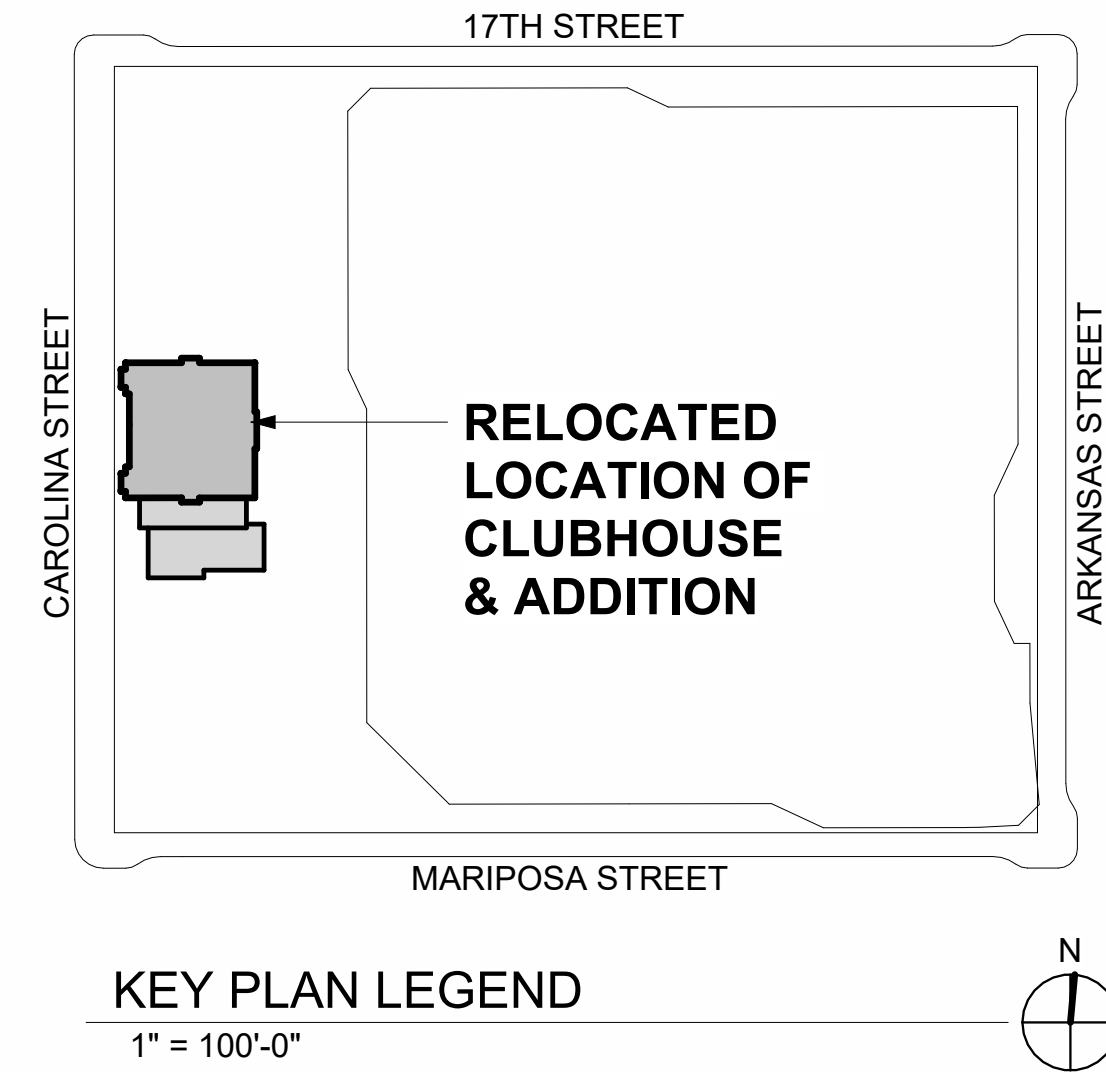

OWNER:

501 Stanyan St.
San Francisco, CA 94117
p 415.831.2700
e pdm@sf.gov

CLIENT:

368 Connecticut St.
San Francisco, CA 94107
p 415.785.2427
e friends@jacksonhills@gmail.com

LANDSCAPE ARCHITECTURE:

2325 3rd street, suite 323
San Francisco, CA 94107
p 415.323.6850
e admin@fletcherstudio.com

ARCHITECTURE:
Jackson Liles
ARCHITECTURE
• 2325 Third Street, #206
San Francisco, CA 94107
Tel 415.621.1799
www.jacksonliles.com

JACKSON
PLAYGROUND
IMPROVEMENT
PROJECT
1645 17TH STREET
SAN FRANCISCO, CA 94107

50% DESIGN
DEVELOPMENT


ISSUANCE RECORD	
DATE	DESCRIPTION
05.23.25	50% DD

REVISION RECORD		
REV	DATE	DESCRIPTION


DATE	NO.	DRAWN	CHD
05/23/25			

DRAWING TITLE:
WALL SECTIONS


SHEET NO:
A_4.1

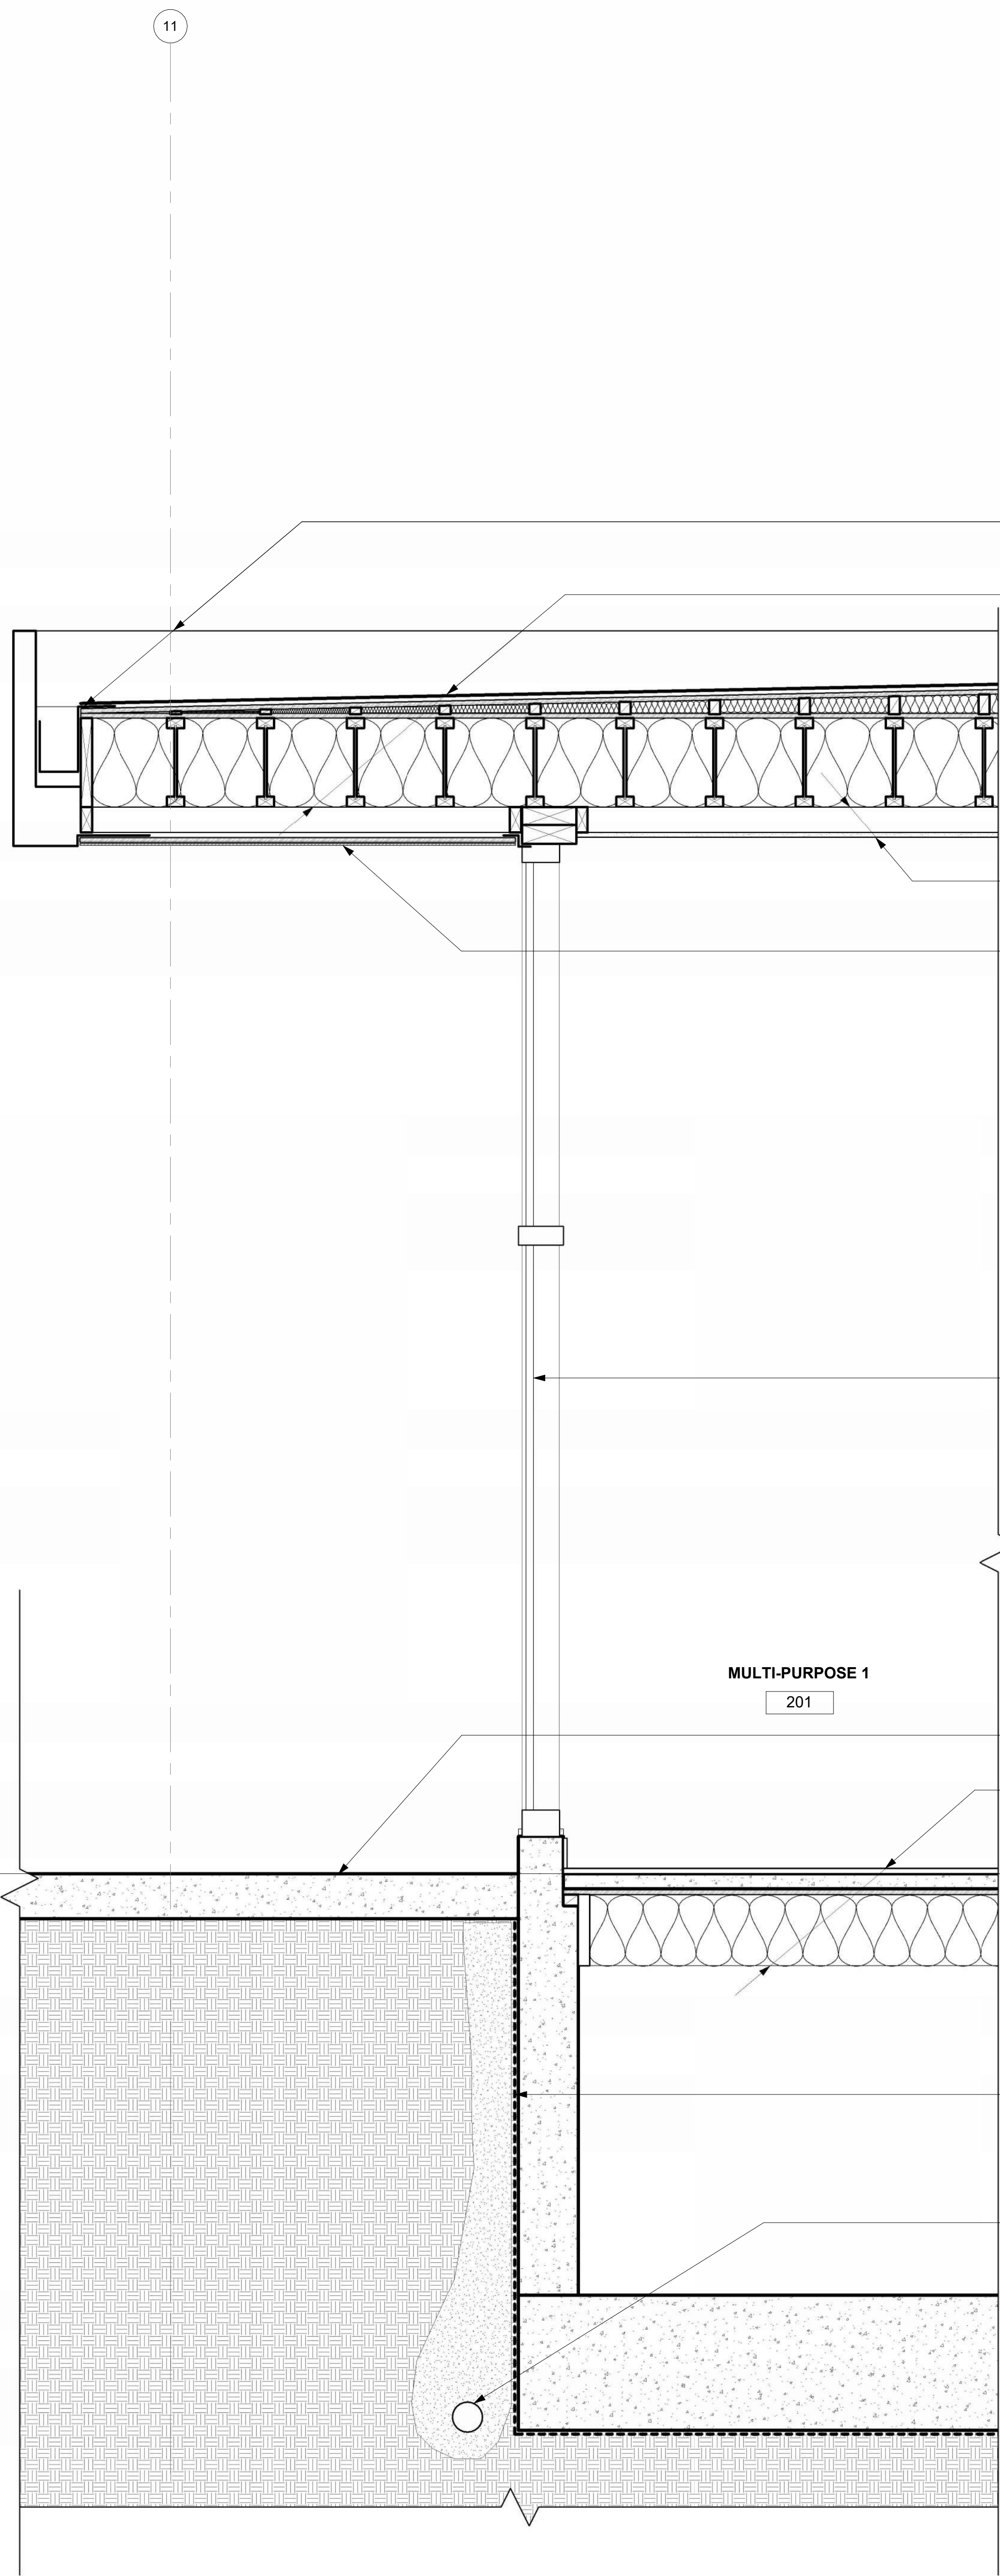

2 GRIDLINE 11 AT GRIDLINE D
1" = 1'-0"

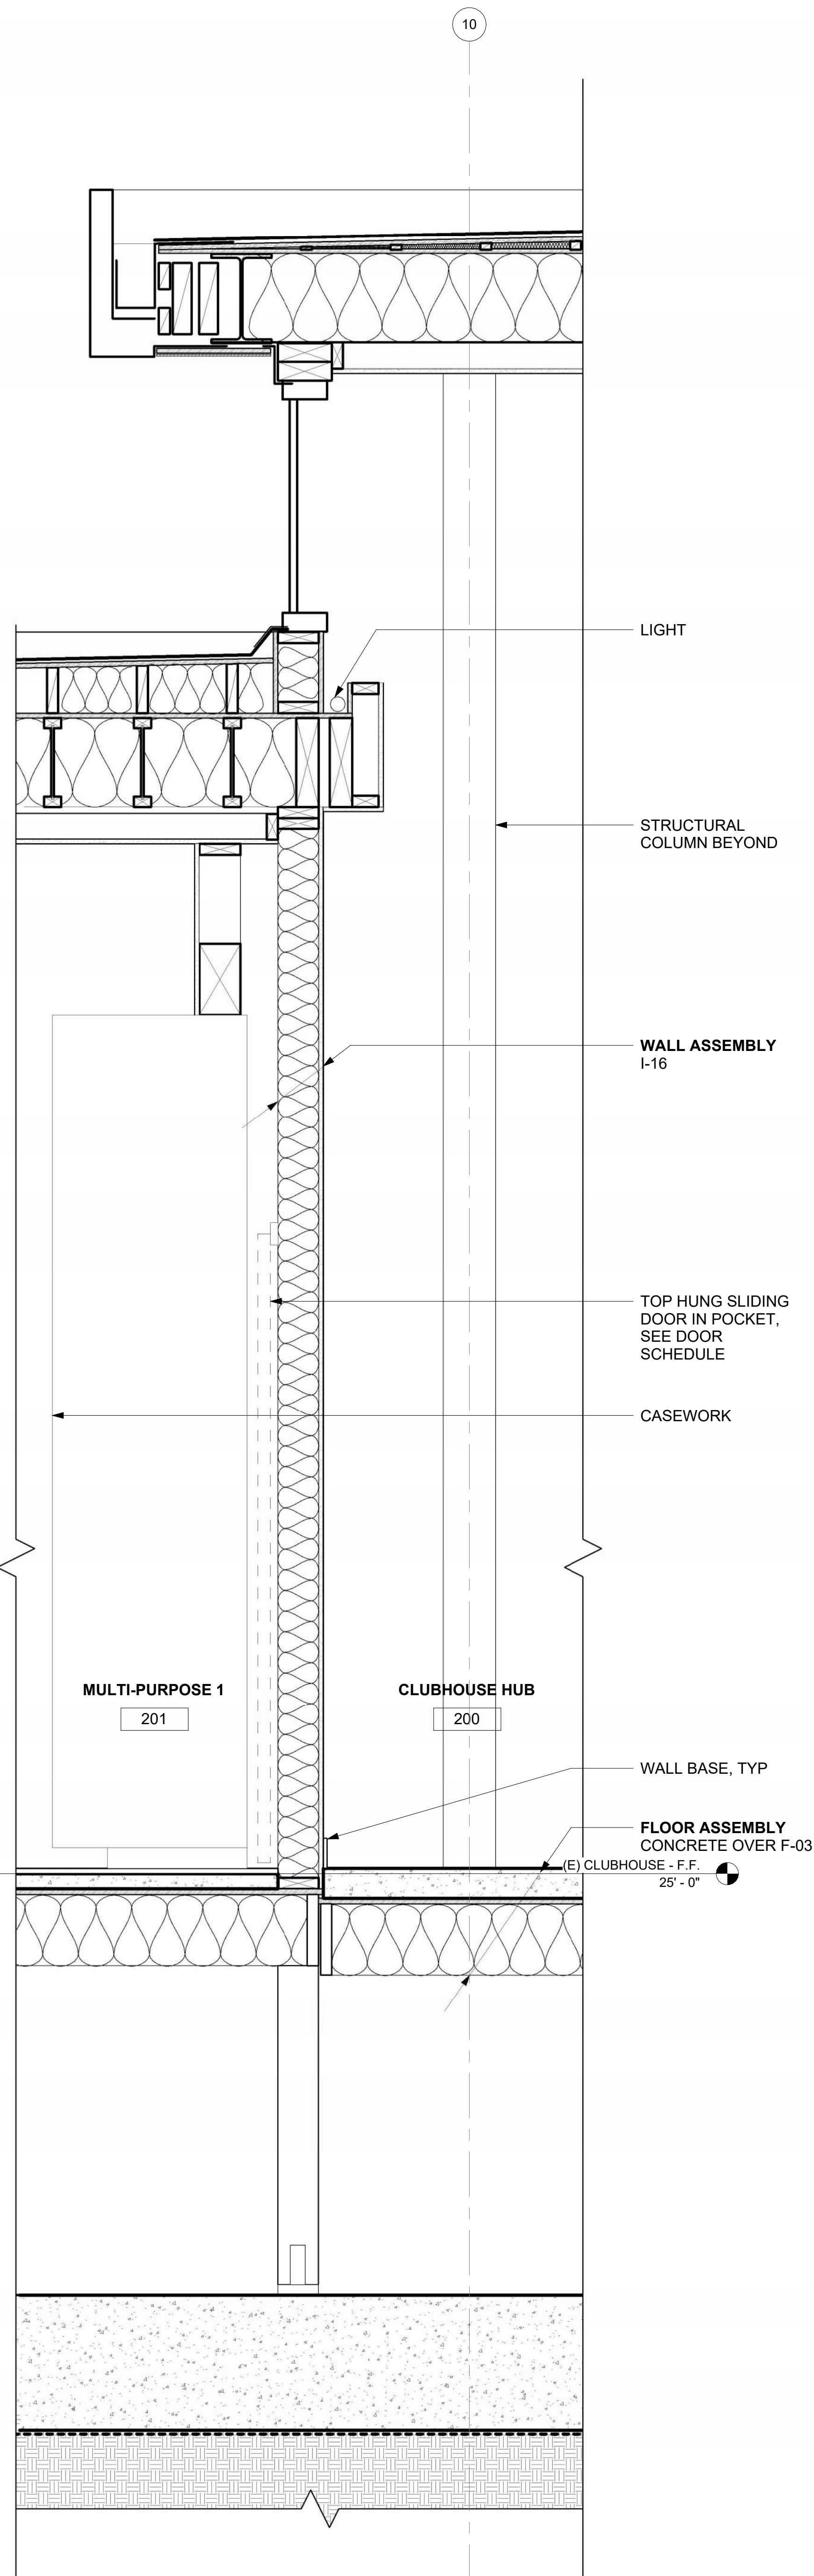

3 PROPOSED - TRANSVERSE SECTION FACING NORTH
1" = 1'-0"

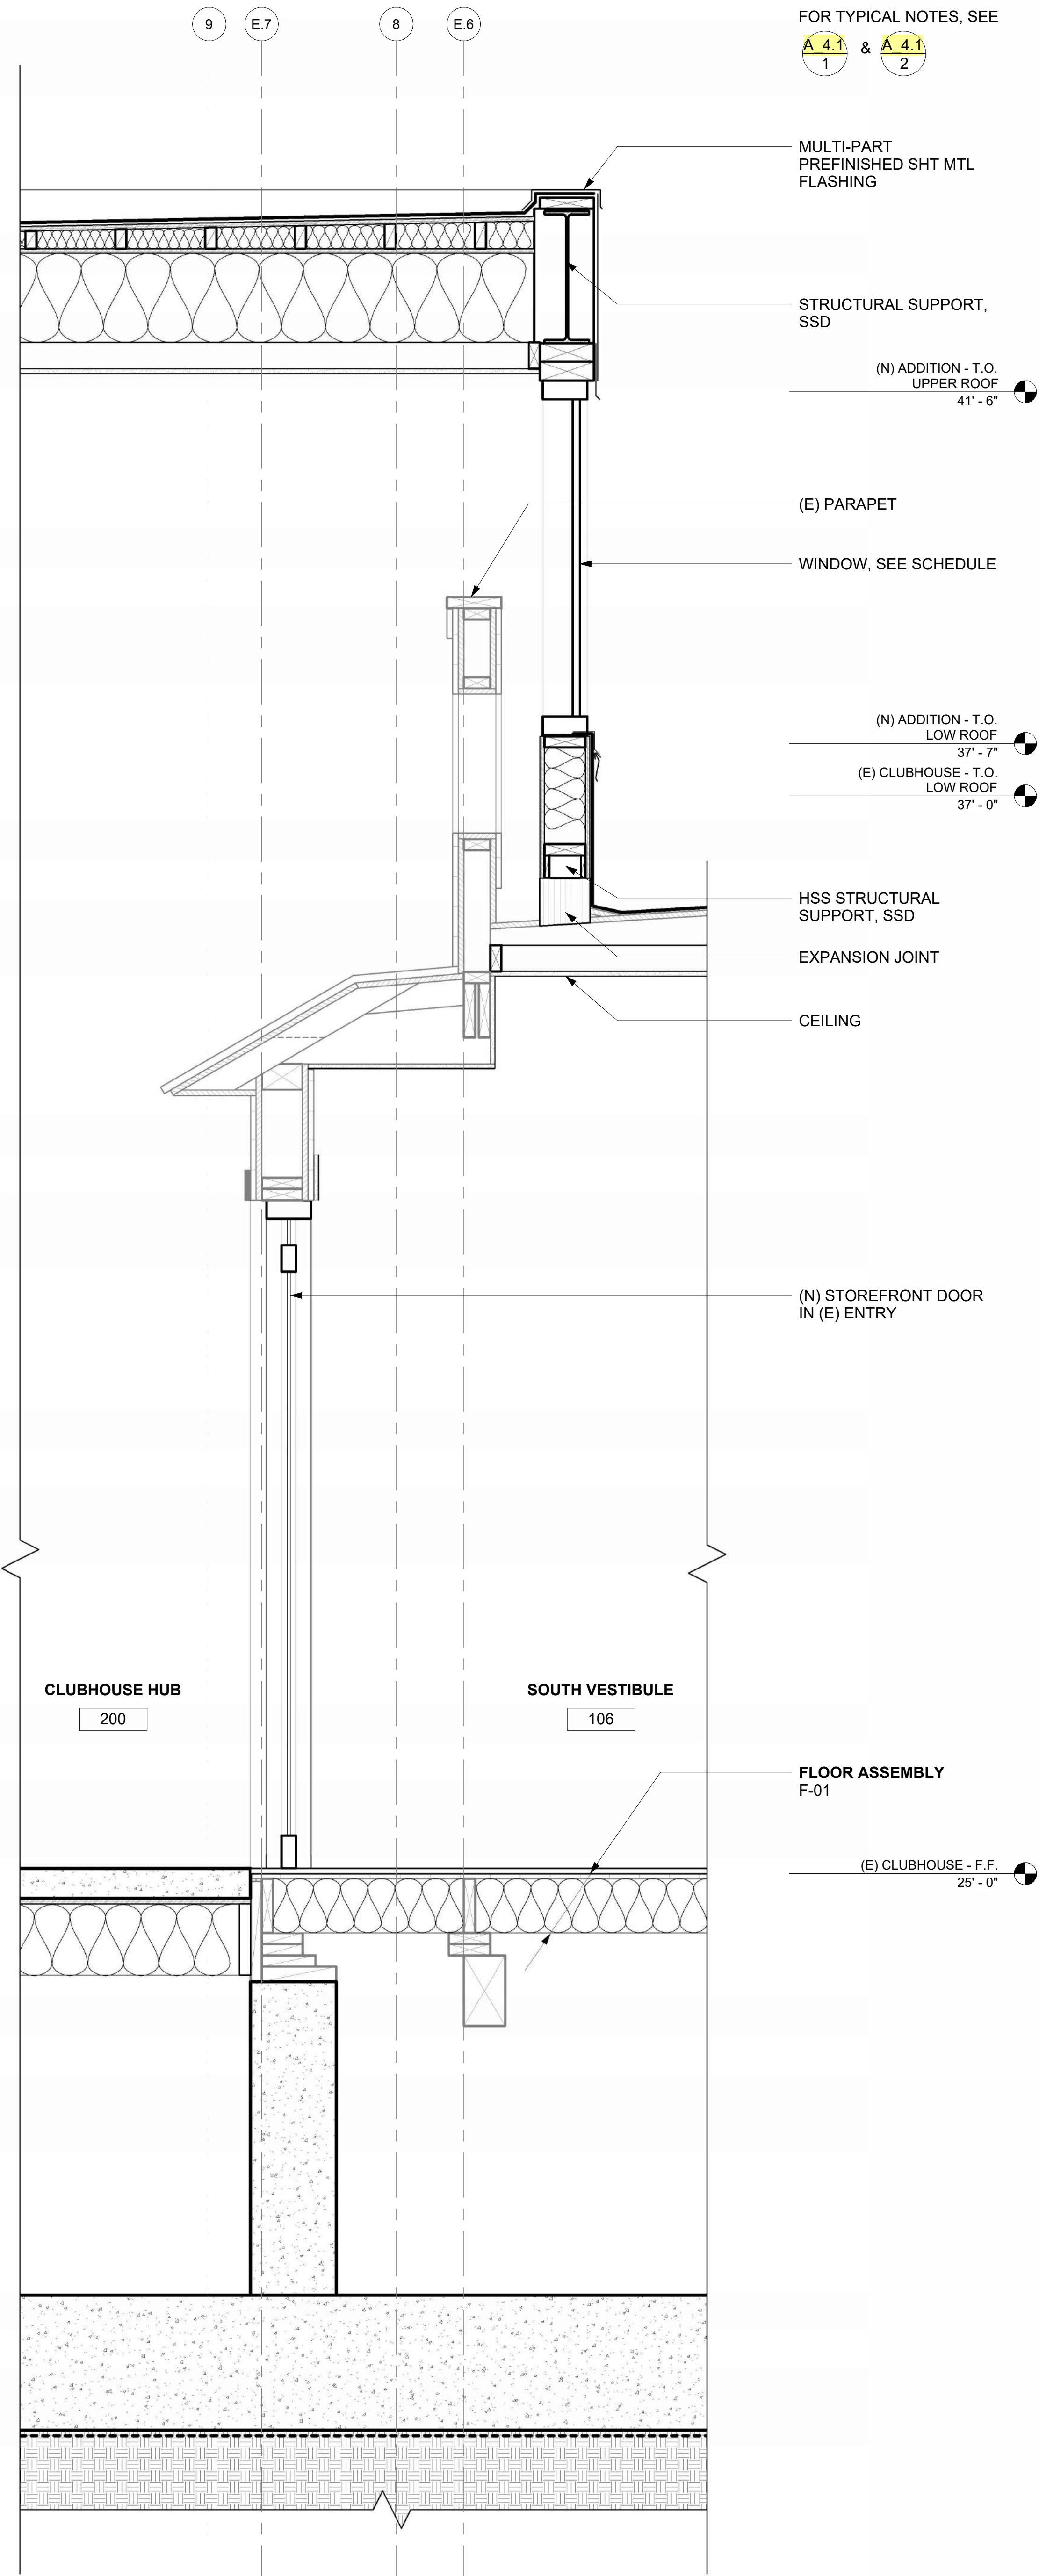

1 PROPOSED - TRANSVERSE SECTION FACING NORTH
1" = 1'-0"

GENERAL NOTES

- A CONTRACTOR TO VERIFY ALL EXISTING CONDITIONS
B PROJECT MUST MEET CALIFORNIA AND SAN FRANCISCO GREEN BUILDING REQUIREMENTS AND THE SAN FRANCISCO DEMOLITION DEBRIS ORDINANCE
C PROJECT TO BE FULLY SPRINKLERED TO MEET NFPA-13 REQUIREMENTS

SHEET NOTES

FOR TYPICAL NOTES, SEE

A 4.1 1 & A 4.1 2

MULTI-PART PREFINISHED SHT MTL FLASHING

STRUCTURAL SUPPORT, SSD

(N) ADDITION - T.O. UPPER ROOF
41' - 6"

(E) PARAPET

WINDOW, SEE SCHEDULE

(N) ADDITION - T.O. LOW ROOF
37' - 7"

(E) CLUBHOUSE - T.O. LOW ROOF
37' - 0"

HSS STRUCTURAL SUPPORT, SSD


EXPANSION JOINT

CEILING

(N) STOREFRONT DOOR IN (E) ENTRY

FLOOR ASSEMBLY F-01

(E) CLUBHOUSE - F.F.
25' - 0"

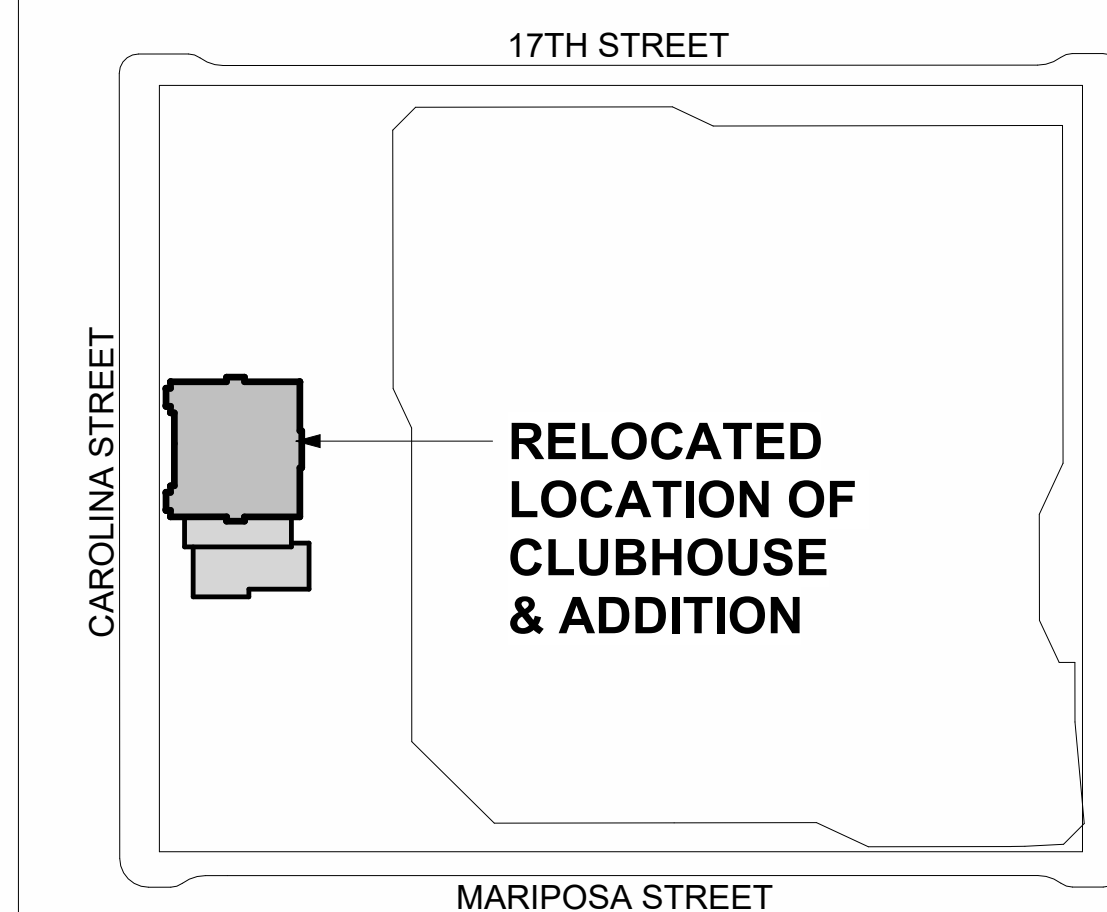

KEY PLAN LEGEND
1" = 100'-0"

OWNER:



501 Stanyan St
San Francisco CA 94117
p 415.831.2700
e pdm@sf.gov

CLIENT:



368 Connecticut St
San Francisco CA 94117
p 415.785.2427
e friends@jacksonhills.org

LANDSCAPE ARCHITECTURE:



2325 3rd street, suite 323
San Francisco CA 94107
p 415.323.6850
e admin@fletcherstudio.com

ARCHITECTURE:

Jackson Liles
ARCHITECTURE

2325 Third Street #323
San Francisco, CA 94107
Tel 415.621.1799
www.jacksonliles.com

JACKSON PLAYGROUND IMPROVEMENT PROJECT

1645 17TH STREET
SAN FRANCISCO, CA 94107

50% DESIGN DEVELOPMENT

ISSUANCE RECORD	
DATE	DESCRIPTION
05.23.25	50% DD

REVISION RECORD		
REV	DATE	DESCRIPTION

DATE	NO.	DRAWN	CHD
05/23/25			

DRAWING TITLE:

WALL SECTIONS

SHEET NO:

A_4.2

GENERAL NOTES

GENERAL

Dimensions refer to rough concrete surfaces, face of studs, face of concrete block, top of sheathing, or top of slab, unless otherwise indicated. The Contractor shall verify all dimensions prior to the start of construction. The Architect shall be notified of any discrepancies or inconsistencies.

All drawings are considered to be a part of the contract documents. The Contractor shall be responsible for the review and coordination of all drawings and specifications prior to the start of construction. Any discrepancies that occur shall be brought to the attention of the Architect prior to the start of construction so that a clarification can be issued. Any work performed in conflict with the contract documents or any code requirements shall be corrected by the Contractor at their own expense and at no expense to the owner or Architect.

Notes and details on the structural drawings shall take precedence over general notes and typical details. Where no details are given, construction shall be as shown for similar work.

All work shall conform to the minimum standards of the following codes:

City and County of San Francisco Building Code 2022 Edition and any other regulating agencies which have authority over any portion of the work, including the State of California Division of Industrial Safety, and those additional codes and standards including, but not limited to, the following incorporated codes listed below, and in these structural notes and specifications.

Aluminum Association: ADM-2020, Aluminum Design Manual

American Society of Civil Engineers: ASCE 7-16 with Supplement 1, Minimum Design Loads for Buildings and Other Structures Including Supplement No. 1 and 2

American Concrete Institute (ACI): ACI 318-19 Bldg. Code Requirements for Structural Concrete and Requirements for Structural Concrete and Commentary

American Institute of Steel Construction (AISC): AISC 360-16 Specification for Structural Steel Buildings

American Institute of Steel Construction (AISC): Steel Construction Manual 15th Edition

American Institute of Steel Construction (AISC): AISC 341-16 Seismic Provisions for Structural Steel Buildings

American Institute of Steel Construction (AISC): AISC 358-16/SI 18 Prequalified Connections for Special and Intermediate Steel Moment Frames For Seismic Applications Including Supplement No. 1

American Iron and Steel Institute (AISI): AISI S100-16(2020) w/ S2-20 North American Specification for the Design of Cold-formed Steel Structural Members, 2016 Edition (Reaffirmed 2020) with Supplement 2, 2020 Edition

American Iron and Steel Institute (AISI): AISI S202-20 Code of Standard Practice for Cold-formed Steel Structural Framing, 2020

American Iron and Steel Institute (AISI): AISI S400-20 North American Standard for Seismic Design of Cold-formed Steel Structural Systems, 2020

American National Standards Institute (ANSI): ANSI J17-2020 Standard Specifications for Structural Glued Laminated Timber of Softwood Species

American National Standards Institute (ANSI): ANSI A190.1-2017 Standard for Wood Products - Structural Glued Laminated Timber

American National Standards Institute (ANSI): ANSI/APA PRG 320-2019 Standard for Performance-Rated Cross-Laminated Timber

American National Standards Institute (ANSI): ANSI/APA PRR 410-16 Standard for Performance-Rated Engineered Wood Rim Boards

American Welding Society: AWS D1.1:2020 Structural Welding Code - Steel

American Welding Society: AWS D1.3:2018 Structural Welding Code - Sheet Steel

American Welding Society: AWS D1.4:2018 Structural Welding Code - Reinforcing

American Welding Society: AWS D1.8:2016 Structural Welding Code - Seismic Supplement

American Wood Council (AWC): NDS-2018 National Design Specification (NDS) for Wood Construction with 2018 Supplement

American Wood Council (AWC): SDPM-2021 Special Design Provisions for Wind and Seismic

International Existing Building Code (IEBC): IEBC-21

The Masonry Society (TMS): TMS 402-2016 Building Code for Masonry Structures & TMS 602-2016 Specification for Masonry Structures

ASTM specifications on the structural drawings shall be of the latest version, unless otherwise noted.

Refer to the architectural drawings for the following:

Dimensions not shown on the structural drawings.
Size and location of all floor and roof openings, except as noted.
Size and location of all interior and exterior non-bearing partitions.
Size and location of all door and window openings, except as noted.
Size and location of openings for cladding or ornamentation.
Size and location of all concrete curbs, equipment pads, pits, floor drains, slopes, depressed areas, change in level, chamfers, grooves, inserts, etc.
Floor and roof finishes.

Refer to the mechanical, plumbing, and electrical drawings for the following:

Pipe runs, sleeves, hangers, trenches, wall and slab openings, etc., except as noted.
Electrical conduit runs, boxes, and outlets in walls and slabs.
Concrete inserts for electrical, mechanical, or plumbing fixtures.
Size and location of machine or equipment bases or anchor bolts for motor mounts.

The contract structural drawings and specifications represent the finished structure. They do not indicate the method of construction. The Contractor shall provide all measures necessary to protect the structure during construction. Such measures shall include, but not be limited to, bracing and shoring for loads due to construction equipment, etc. Observation visits to the site by the Engineer shall not include inspection of the aforementioned items.

Contractor shall investigate the site, during clearing and earthwork operations, for filled excavations or buried structures, such as cesspools, cisterns, foundations, etc. If any such structures are found, the Engineer shall be notified immediately.

Openings, pockets, etc., larger than 6" shall not be placed in concrete slabs, decks, or walls, unless specifically detailed on the structural drawings. Notify the Engineer when drawings by others show openings, pockets, etc., larger than 6" not shown on the structural drawings, but which are located in structural members. For any further restrictions on openings in structural elements, see applicable sections below.

Construction material shall be spread out if placed on framed roof or floor. Load shall not exceed the design live load per square foot. Provide adequate shoring and/or bracing where the structure has not attained the design strength.

Specifications and detailing of all waterproofing and drainage items, although sometimes indicated on the structural drawings for general information purposes only, are solely the design responsibility of others.

Shop drawings, special inspections, and material sampling and testing, when required, are specified in their respective tables in the general notes and in the specifications.

Mandatory Structural Preconstruction Meeting

The Contractor shall coordinate and hold a mandatory structural preconstruction meeting prior to placing underground utilities or preparation of shop drawings for any materials. The structural preconstruction meeting agenda shall be set by the Structural Engineer with input from the Contractor, Architect, and Owner. Project foreman or superintendents (for each sub-contractor) assigned to the Project shall be in attendance for each trade including but not limited to:

- Building moving contractor
- Reinforcing steel contractor
- Concrete ready mix supplier
- Concrete place and finish contractor
- Structural steel contractor
- Miscellaneous metal contractor
- Wood framing contractor
- Plumbing contractor
- Electrical contractor
- Mechanical contractor
- Fire sprinkler contractor
- Special Inspector
- Architect
- Owner's Project Manager

DESIGN

Design conforms to the San Francisco City and County Building Code, 2022 Edition.

Live Loads:
Roof (flat) 20 psf
Roof (sloped 4/12) 20 psf
Corridors 100 psf
Existing Building Floor 100 psf

Rain Loads:
100 Yr., 1-Hr. Rainfall Intensity (CBC Figure 1611.1) R = ____ in/hr
Rain Load, R = 5.2(ds + dh), psf (CBC Eq. 16-19) R = ____ psf
ds = Depth of water up to the inlet of secondary drainage system when the primary drainage system is blocked ds = ____
dh = Hydraulic head above the inlet of secondary drainage system dh = ____

Wind Analysis:
Basic wind speed, V3S (CBC Figure 1609.3) VULT = 95 mph
Exposure (CBC Section 1609.4.3) Exposure = C
Internal Pressure Coefficient, GCPI (ASCE Table 26.13-1) GCPI = +0.18
Components and cladding design wind pressures at allowable stress levels

Interior Wall Condition (psf): +20/-25
Corner Wall Condition (psf): +25/-30

(+) Pressures indicate pressure towards wall
(-) Pressures indicate pressure away from wall
Corner conditions - extent of wall from building corner as defined by ASCE

Seismic Analysis:
Seismic Importance Factor, I (ASCE Table 1.5-2) I = 1.0
Risk Category (CBC Table 1604.5) Risk Category = II

Site Location, Latitude 37.7643°
Site Location, Longitude -122.4004°

Spectra Accel., Short Period, SS (CBC Figure 1613.2.1)(1)(2) SS = 1.50 g
Spectra Accel., Long Period, SI (CBC Figure 1613.2.1)(3)(4) SI = 0.60 g
Site Classification (CBC Section 1613.2.2) Site Classification = D
Design Response, Short Period, SDS (CBC Section 1613.2.4) SDS = 1.00 g
Design Response, Long Period, S01 (CBC Section 1613.2.4) S01 = 0.00 g
Seismic Design Category (CBC Table 1613.2.1)(1)(2) Seismic Design Category = C

Lateral System (ASCE Table 12.2-1) Bearing Wall System, Special Reinforced Concrete Shear Walls
Response Modification Factor R = 5
System Overstrength Factor Q = 3
Deflection Amplification Factor Cd = 5

Lateral System (ASCE Table 12.2-1) Bearing Wall System, Light-Frame Wood Walls w/ Wood Structural Panel Shear Wall
Response Modification Factor R = 6.5
System Overstrength Factor Q = 3
Deflection Amplification Factor Cd = 4

Lateral System (ASCE Table 12.2-1) Building Frame System, Ordinary Concentrically Braced Frames
Response Modification Factor R = 3.25
System Overstrength Factor Q = 2
Deflection Amplification Factor Cd = 3.25

Lateral System (ASCE Table 12.2-1) Cantilevered Column System, Special Steel
Response Modification Factor R = 2.5
System Overstrength Factor Q = 1.25
Deflection Amplification Factor Cd = 2.5

Seismic Response Coefficient, CS (ASCE Section 12.8.1) CS = 0.00

Base Shear, V V = ____ Kips (N-S) Existing Building
Existing Building V = ____ Kips (E-W) Existing Building
Breezeway V = ____ Kips (N-S) Breezeway
Breezeway V = ____ Kips (E-W) Breezeway
Multipurpose Room Building V = ____ Kips (N-S) Multipurpose Room Building
Multipurpose Room Building V = ____ Kips (E-W) Multipurpose Room Building

Seismic Analysis Procedure: Equivalent Lateral Force Procedure per ASCE 7-16 Section 12.8

Analysts/Design: Hand-Calculations

EXISTING CONSTRUCTION

Existing construction shown on the structural drawings was obtained from field surveys provided by the Architect. The Contractor shall verify all existing conditions and shall notify the Architect of all exceptions before proceeding with the work.

The removal, cutting, drilling, etc. of existing work shall be performed with great care and small tools in order not to jeopardize the structural integrity of the building. If existing structural members that are not indicated for removal interfere with the new work, the Engineer shall be notified immediately, and approval obtained, before removal of the existing members.

The Contractor shall safely shore existing construction wherever existing supports are removed to allow installation of the new work. The existing construction shall be connected and/or embedded into the new construction as shown or specified. Prior to connecting the existing construction to the new foundations, Contractor shall level the ground floor and square the building in plan. New foundation work shall be placed after the existing building is leveled and squared and according to field measurements. Contractor shall submit as-built horizontal and vertical dimensions of the relocated building after connecting to the new foundations.

Placing: All steel reinforcement shall be securely tied in place so as to maintain their exact position before and during the placement of concrete. Reinforcing steel shall be securely tied in place with #16 annealed iron wire. Bars in beams and slabs shall be supported on well-cured concrete blocks or approved plastic tipped metal chairs, as specified by CRSI Manual of Standard Practice, MSP-1. Accessories for epoxy-coated reinforcing, where shown on plans, shall be as noted in the Specifications. Wire fabric in slabs shall be securely fastened to supporting devices to maintain their position during concrete placement.

Lap bars 48 diameters, 24" minimum, unless otherwise noted.

Headed Reinforcement: Where noted on plans, provide rebar terminators capable of developing the tensile strength of the reinforcing steel. Rebar terminators shall be as manufactured by Erics Inc. (IAPMO ES ER-0188) or approved equal with a current evaluation report from an approved source.

Form Saver: Form savers are to be used where noted on the drawings. In addition, form savers may be substituted in lieu of dowels at construction joints. Where substituted, contractor to submit for review prior to construction. Form savers shall be capable of developing at least 125% of the specified yield strength of the reinforcing steel. Form savers shall be Type 2, as per ACI 318-19 Section 18.2.7. Form Savers shall be as manufactured by Erics Inc. (IAPMO ES ER-0129) or approved equal with a current evaluation report from an approved source.

Welding: Where welding of reinforcing bars is approved by the Engineer, it shall be done by AWS certified welders using E60XX or approved electrodes. Welding procedures shall conform to the requirements of the "Structural Welding Code - Reinforcing Steel", AWS-D1.4.

Clear distances, steel to forms, unless noted otherwise:

Slabs not exposed to weather, Joists, Interior wall surfaces 3/4"
Exterior wall surfaces, slabs exposed to weather, #5 and smaller 1-1/2"
Exterior wall surfaces, slabs exposed to weather, #6 and larger 2"
Column Ties, Beam Ties 1-1/2"
Clear distance between Bars 2"
Slabs on rolled grade 1-1/2"
Concrete surfaces in contact with earth 2"
Unformed surfaces in contact with earth 3"

Shop drawings shall be submitted to the Architect for review prior to fabrication. Shop drawings shall include elevations of all beams and columns showing bar and lap locations. See Shop Drawing Submittal Requirements elsewhere in General Notes. Submit mill certificates for reinforcing steel prior to rebar placement.

FOUNDATIONS

Foundations conform to the recommendations of the Geotechnical Report entitled: "GEOTECHNICAL INVESTIGATION REPORT, JACKSON PLAYGROUND IMPROVEMENT, San Francisco, California" prepared by SAN FRANCISCO PUBLIC WORKS BUREAU OF ENGINEERING, dated February 13, 2025.

Maximum soil pressure = 2,500 psf BL + LL + Lateral
= 3,333 psf BL + LL + Lateral

Modulus of subgrade reaction = 125 kcf
Design Groundwater Elevation Not present

Retaining Walls

Equivalent fluid pressure (for undrained walls)

Active condition (unrestrained)
Level backfill ____ pcf
Surcharge ____ S/3 psf*

Coefficient of friction = 0.34

Passive earth pressure (ignore top 6 inches) = 300 pcf

* S = Live Load Surcharge (psf)

** H = Height of retained soil

Refer to the Geotechnical Report for additional recommendations not listed below. All site grading, excavations, fills, and soil preparation shall conform to the Geotechnical Report and all work shall be done under the observation of the Geotechnical Engineer.

The Contractor shall provide for the design and installation of all cribbing, sheathing, and shoring required and shall be solely responsible for all excavation procedures including legging, shoring, and the protection of adjacent property, structures, streets, and utilities in accordance with all national, state, and local safety ordinances.

Mat Foundation - See "Mat Foundations" below

Engineered Fill

Engineered fill below footings shall be compacted to 95% relative compaction as determined by the ASTM D1557 compaction test method and under the observation of the Geotechnical Engineer. Engineered fill shall have a minimum depth of 12" beneath all footings and extend at least 2 feet beyond all edges thereof.

Backfill

All excavations shall be properly backfilled. Do not place backfill behind retaining walls before the concrete or grout has attained full design strength. The Contractor shall brace or protect all building and pit walls below grade from lateral loads until the attaching floors are completely in place and have attained full strength. The Contractor shall provide for the design, permits, and installation of such bracing.

Footings backfill and utility trench backfill within the building area shall be mechanically compacted in layers in accordance with the Geotechnical Report and observed by the Geotechnical Engineer or Inspector. Flooding will not be permitted.

Geotechnical Engineer Observation Letter

The Geotechnical Engineer shall prepare a letter for the Building Department giving an opinion regarding performance of the footing excavations, engineered fill compaction, subgrade preparation, and backfilling with the requirements contained in the Geotechnical Report.

Mat Slab On Grade

Mat foundation shall bear upon waterproof membrane over a 3" thick minimum mud slab over firm, undisturbed native soil or 12" engineered fill. All abandoned footings, utilities, etc. shall be removed.

Excavations for foundation shall be observed by the Geotechnical Engineer prior to placing reinforcing and concrete. The Contractor shall notify the Geotechnical Engineer when the excavations are ready for observation.

REINFORCING STEEL

Reinforcing Steel detailing, fabrication, and placement shall conform to the "California Building Code," Chapter 19, the Manual of Standard Practice of the Concrete Reinforcing Steel Institute, "latest edition; and the "Building Code Requirements for Structural Concrete and Commentary," ACI 318-19; unless otherwise noted.

Standards:

Reinforcing steel shall conform to the following standards:

Deformed Bars, #3 ASTM A615, Grade 40

Deformed Bars, #4 and larger ASTM A615, Grade 60

Shear Walls and Ductile Frames: Reinforcing bars used in shear walls or ductile moment frame beams and columns shall also meet the following requirements in accordance with ACI 318-19 Section 20.2.2.4 and 20.2.2.5:

a. Low Alloy ASTM A706 Grade 60, 80, or 100 for special structural walls and Grade 60 and 80 for special moment frames

OR

- b. ASTM A615, Grade 60 where (i) through (iv) are satisfied:
- Actual yield strength based on mill tests does not exceed the specified yield strength by more than 18,000 psi.
 - Ratio of the actual ultimate tensile stress to the actual tensile yield strength is at least 1.25.
 - Minimum fracture elongation in 8 in. shall be at least 14 percent for bar sizes No. 3 through No. 6, at least 12 percent for bar sizes No. 7 through No. 11, and at least 10 percent for bar sizes No. 14 and No. 18.
 - Minimum uniform elongation shall be at least 9 percent for bar sizes No. 3 through No. 10, and at least 6 percent for bar sizes No. 11, No. 14, and No. 18.

Placing: All steel reinforcement shall be securely tied in place so as to maintain their exact position before and during the placement of concrete. Reinforcing steel shall be securely tied in place with #16 annealed iron wire. Bars in beams and slabs shall be supported on well-cured concrete blocks or approved plastic tipped metal chairs, as specified by CRSI Manual of Standard Practice, MSP-1. Accessories for epoxy-coated reinforcing, where shown on plans, shall be as noted in the Specifications. Wire fabric in slabs shall be securely fastened to supporting devices to maintain their position during concrete placement.

Lap bars 48 diameters, 24" minimum, unless otherwise noted.

Headed Reinforcement: Where noted on plans, provide rebar terminators capable of developing the tensile strength of the reinforcing steel. Rebar terminators shall be as manufactured by Erics Inc. (IAPMO ES ER-0188) or approved equal with a current evaluation report from an approved source.

Form Saver: Form savers are to be used where noted on the drawings. In addition, form savers may be substituted in lieu of dowels at construction joints. Where substituted, contractor to submit for review prior to construction. Form savers shall be capable of developing at least 125% of the specified yield strength of the reinforcing steel. Form savers shall be Type 2, as per ACI 318-19 Section 18.2.7. Form Savers shall be as manufactured by Erics Inc. (IAPMO ES ER-0129) or approved equal with a current evaluation report from an approved source.

Welding: Where welding of reinforcing bars is approved by the Engineer, it shall be done by AWS certified welders using E60XX or approved electrodes. Welding procedures shall conform to the requirements of the "Structural Welding Code - Reinforcing Steel", AWS-D1.4.

Clear distances, steel to forms, unless noted otherwise:

Slabs not exposed to weather, Joists, Interior wall surfaces 3/4"
Exterior wall surfaces, slabs exposed to weather, #5 and smaller 1-1/2"
Exterior wall surfaces, slabs exposed to weather, #6 and larger 2"
Column Ties, Beam Ties 1-1/2"
Clear distance between Bars 2"
Slabs on rolled grade 1-1/2"
Concrete surfaces in contact with earth 2"
Unformed surfaces in contact with earth 3"

Shop drawings shall be submitted to the Architect for review prior to fabrication. Shop drawings shall include elevations of all beams and columns showing bar and lap locations. See Shop Drawing Submittal Requirements elsewhere in General Notes. Submit mill certificates for reinforcing steel prior to rebar placement.

CONCRETE WORK

Forms shall be properly constructed conforming to concrete surfaces as shown on the drawings, sufficiently tight to prevent leakage, sufficiently strong, and braced to maintain their shape and alignment until no longer needed to support the concrete. Forms for exposed concrete shall be plywood, using sheets as large as possible, with all joints tightly fitted and blocked, and shall produce a finished concrete surface which is smooth, true, and free from blemishes according to accepted standards for architectural concrete.

Refer to architectural, electrical, and mechanical drawings for details at door and window openings, floor and ceiling types, and for locations of sleeves, pipes, and other embedded items. Openings through slabs or walls not shown on the structural drawings which would interrupt reinforcing bars shall not be made without approval of the Architect.

Debris should be entirely removed from forms prior to concrete placement.

Horizontal construction joints shall be located as shown on the structural drawings, and the hardened concrete surfaces shall be cleaned by sand-blasting or other approved means to expose firmly embedded aggregates prior to pouring additional concrete in contact with these surfaces. Vertical construction joints through beams or slabs shall be located only as shown on structural drawings.

Forms and shoring shall not be removed until the concrete has attained sufficient strength to withstand all loads to be imposed without excessive creep, or deflection. See specifications for shoring requirements.

Concrete shall be ready mixed conforming to ASTM C94. Cement shall be Portland Cement Type II, conforming to ASTM C150. All hardrock (H.R.) concrete used in suspended slabs and slabs on grade shall be designed for low shrinkage (L.S.). Acceptable coarse aggregates for low shrinkage concrete include Kaiser Clayton, Granite Rock, Limestone, Sechelt, or Orcas aggregates. Fine aggregates acceptable for low shrinkage concrete include Sechelt, Orcas, or Granite Rock sand. Alternative aggregates may be submitted provided they provide a concrete mix with a shrinkage limitation of 0.0045 after 28 days of drying. Submit test data to Architect for review. Use maximum size aggregate as noted below.

Use 3/8" maximum aggregate where necessary for proper placing, such as in thin or congested sections, etc. Superplasticizers may be used to improve workability in thin or congested sections. Incorporate superplasticizers into concrete mix designs.

Flyash shall consist of pozzolanic admixtures conforming to ASTM C618, Class F, and shall be used in quantities noted below. See specifications for additional requirements.

Ground Granulated Blast Furnace Slag (GGBS) shall conform to ASTM C895 for slag cement and be used in quantities noted below. See specifications for additional requirements. Admixtures used in concrete shall conform to the following ASTM standards, shall be used in dosages recommended by the Manufacturer, and shall not contain more chloride than is found in the municipal drinking water supply. Liquid volume in ASTM C494, Type C admixtures shall be added to water content and water cement ratio calculations.

Water Reducers	ASTM C494, Type A
Mid-range Water Reducers	ASTM C494, Type A/F
High-range water reducers	ASTM C494, Type F
Hydration stabilizers (Retarders)	ASTM C494, Type B and D
Accelerators	ASTM C494, Type C
Air-Entraining Agents	ASTM C260
Corrosion Inhibitors	ASTM C494, Type C
Shrinkage Reducing Admixtures	ASTM C494, Type F
Viscosity Modifying Admixtures	ASTM C494, Type S
Silica Fume	ASTM C1240
Crystalline Waterproofing	No ASTM standard

Cementitious Material (CM) content includes all cement and Supplemental Cementitious Materials (SCM). Contractor shall submit for review of the Architect the concrete mixes proposed for use, designed by the concrete supplier and reviewed by an approved testing laboratory.

Concrete shall have the following characteristics:

Concrete Location	Max Aggregate	Strength @ 28 Days (psi)	Min Slump (in)	Min CM Content (Sacks)	GGBS Content (%)	Flyash Content (%)	Total Content (%)	Max Water (Gals)	Max Cement Ratio
Mat and stem walls*	1"x#4 HR	3000	4	5.0	40.50	20.30	70	34	0.50
Walls/Pilasters*	1"x#4 HR	4000	3.5	6.0	25.35	15.25	50	35	0.55

NOTES:

- Slump shall be the minimum consistent with proper placing. Achieve slump with water reducing admixtures (ASTM C-494 Type A, F, or A/F) for desired workability.
- Use high range water reducing admixture (superplasticizer) as needed.
- Use water reducing admixtures or mid-range water reducing admixtures for desired workability.
- Not used used.
- Percentages of GGBS and Flyash may be individually adjusted within the limits provided in order to maintain total SCM content.

Pipes other than electrical conduits shall not be embedded in structural concrete except where specifically approved by the Engineer. Electrical conduits embedded in concrete shall not exceed 1-1/4" O.D., without approval of the Engineer.

Conduit, when embedded in concrete slabs, shall be spaced with one conduit diameter clear (larger conduit) or 1 inch clear, whichever is greater, between adjacent conduits or rebar. Conduit shall not be located directly over and parallel to rebar. Embedded conduit can be tied to rebar when the conduit is perpendicular to the rebar, provided the rebar is not affected by the conduit. Conduit without clearance noted above shall be submitted to the architect for review prior to installation. Added trim reinforcement will be required where clearances cannot be met, such as electric panel rooms.

Sleeves, when installed in concrete, shall be spaced with one sleeve diameter (larger sleeve) clear between adjacent sleeves, rebar, or 1 inch, whichever is greater. Sleeves may not touch rebar or other support hardware. Provide clearance between sleeves and reinforcing for typical slab edge condition. Added trim reinforcement is required per the typical slab opening detail when sleeves exceed 12" diameter or are placed in groups where the top-to-out dimension exceeds 12" in any direction. Sleeve placement shall not interfere with the rebar placement without the approval of the Engineer.

A Sleeve/Penetration Slab Shop drawing shall be submitted for review prior to fabrication. Shop drawings shall include all concrete sleeves, penetrations, and openings, from all disciplines, coordinated, dimensioned and located on plan. See Shop Drawing Submittal Requirements elsewhere in General Notes.

The Contractor shall inform the Architect at least 3 days prior to pouring any structural concrete so that the Architect may have the opportunity of reviewing the work prior to concrete placement.

All concrete except slabs on grade 6" thick or less shall be mechanically vibrated so as to completely fill the forms without causing undue segregation.

For 56 day strengths and 4" diameter x 8" long cylinders:
For Mat concrete: 7 test cylinders from each 150 yards, or fraction thereof, poured in any one day, shall be secured and tested by an independent testing agency; one to be tested at 7 days for information, one at 28 days for information, and three at 56 days for acceptance, and two held in reserve. For mid reinforced concrete, 6 test cylinders from each 150 yards, or fraction thereof, poured in any one day, shall be secured and tested by an independent testing agency; one to be tested at 7 days for information, one at 28 days for information, and three at 56 days for acceptance, and one held in reserve.

The Contractor shall remove and replace any concrete which fails to attain specified strength in 56 days if so directed by the Architect. Any defects in the hardened concrete shall be satisfactorily repaired or the hardened concrete shall be replaced.

CONSTRUCTION JOINTS

All construction joints shall be constructed in accordance with ACI 318-19 Section 18.10.10.1 and the typical construction joint details shown on the structural drawings.

All surfaces of construction joints shall be cleaned to remove dust, chips, or other foreign matter prior to placing the adjacent concrete.

The Contractor shall submit the proposed locations of construction joints to the Architect for review by the Architect before starting construction.

ROUGHENED SURFACE

GENERAL NOTES

STRUCTURAL STEEL AND MISCELLANEOUS IRON

Structural Steel and Miscellaneous Metal shall be detailed, fabricated, and erected in accordance with AISC 355.

Standards:		
All Structural Steel shall conform to the following ASTM designations, U.N.O.		
WF Shapes	A992 or A572 Grade 50	
WF Shapes (Where Indicated)	A913 or A572 Grade 45	
WT Shapes	A992 or A572 Grade 50	
HP Shapes	A572 Grade 50	
M and S Shapes	A572 Grade 50	
Steel Pipe	A53, Grade B (Fy = 35 ksi)	
HSS Round	A500, Grade C (Fy = 50 ksi)	
HSS Rectangular and Square	A500, Grade C (Fy = 50 ksi)	
Angles, C-Shapes, MC-Shapes	A572 Grade 50	
Other Steel Plates and Bars	A572 Grade 50	

Unless otherwise shown or noted stiffener plates shall be 3/8" thick minimum.

All structural steel surfaces that are encased in concrete, masonry, spray on fireproofing, or are encased by building finishes shall be left unpainted except as required for designation of protected zones, unless noted otherwise.

All steel elements exposed to weather shall be galvanized, galvanize according to ASTM A123, not dip process.

Erection clips, temporary bracing, and shoring required by the Contractor are not shown. Contractor shall comply with all OSHA requirements.

Additional miscellaneous metal items such as embeds, railings, and supports for interior finishes may be shown on drawings prepared by others, see architectural drawings.

Shop drawings shall be submitted to the architect for review prior to fabrication.

The testing agency shall send copies of Structural Testing and Inspection Reports directly to the Engineer of Record.

Bolted Connections:

Unless otherwise noted, all steel to steel bolted connections shall be bolted with high strength bolts per the "Specification for Structural Joints Using High Strength Bolts", by the Research Council on Structural Connections (RCSC).

- Unless otherwise noted, bolts in connections shall be bearing type with threads excluded from the shear plane using ASTM F3125 Grade A325 bolts unless specifically noted otherwise. All bolts in bearing type connections may be snug tightened per RCSC.
- Steel washers shall conform to ASTM F436 or F959. Nuts shall conform to ASTM A563.
- Unless noted otherwise, anchor bolts and/or anchor rods shall conform to ASTM F1554 Grade 36.
- Other bolted connections shall be bolted with unfinished bolts according to ASTM A307.

Welded Connections:

All welded connections shall be welded in accordance with the "Structural Welding Code - Steel (AWS-D1.1)". All welding shall be done with electrodes having a minimum tensile strength of 70 ksi, unless noted otherwise. Shielded metal arc welding (SMW) electrodes shall be low hydrogen type. Unless otherwise noted.

- All welders shall be qualified in accordance with AWS D1.1 For all welds they will be performing.
- The weld lengths called for on the structural drawings are the net effective length required. Where fillet weld symbol is given without indication of size, use the minimum size welds as specified in AWS 360, Section 3J2b.
- All welding shall be performed in conformance with a written welding procedure specification (WPS). Submit all WPS's applicable to the project for review listing specific electrodes to be used. The submittal shall include an index of all procedures, shall identify the actual electrode to be used for each procedure, and shall include electrode data sheets describing the products, the limitations of use, the recommended welding parameters, and storage and exposure requirements. For WPS's that are not pre-qualified per AWS D1.1, submit procedure qualification record with WPS.
- Run-off tabs per AWS D1.1 are required for Complete Joint Penetration (C.J.P.) groove welds. All welds are to be started and completed on the run-off tabs as much as practicable. Do not end welds at cope hole locations. Use of weld dams is not allowed.
- The minimum preheat and interpass temperatures of AWS D1.1 Section 3.5 must be followed.
- All C.J.P. groove welds in members and connections shall be made with a filler metal having a minimum Charpy V-Notch toughness of 20 FT-LBS at 40 degrees F as determined by AWS classification or manufacturer's certification.
- All butt welds are complete joint penetration welds.
- Complete penetration welds and partial penetration welds shall be examined by Ultrasonic Testing. All testing and inspection shall conform to CBC requirements. Refer to the specifications for additional information.

HEADED STUDS (SHEAR STUDS)

All headed studs welded to beams or concrete connections shall be "True-Weld Studs", Division of Tri-Fit Screw Corporation, Cleveland, Ohio or "Nelson Stud", TRW Fasteners and Assemblies Group, Lorain, Ohio, or approved equal.

All headed studs shall be automatically end welded in the shop or field with equipment recommended by the manufacturer of studs.

Steel shear studs material, welding, and inspection, shall be in accordance with the "Structural Welding Code - Steel", AWS-D1.1. All studs shall be Type B (Fy = 51 ksi, Fu = 65 ksi).

CARPENTRY

Framing lumber shall meet the following minimum standard except where otherwise noted:

USE	SPECIES	GRADE	AUTHORITY
Mudsills	2 x 4	D.F.	Standard or Better CBC Sec. 2303.1.9 Pressure Treated
Plywood	2 x 6 and larger	D.F.	No. 2 or Better CBC Sec. 2303.1.9 Pressure Treated
	A.P.A. Grade Marked	CC Exterior or CD Exposure 1	CBC Sec. 2303.1.5 & DOC PSI & PS2
OSB	A.P.A. Grade Marked	Exterior or CD Exposure 1	CBC Sec. 2303.1.5 & DOC PSI & PS2
Horizontal framing members:			
4 x 4 and smaller	D.F.	No. 2	WCLB & MWPA
2 x roof joists and rafters	D.F.	No. 2	WCLB & MWPA
2 x floor joists	D.F.	No. 2	WCLB & MWPA
4 x header and beams	D.F.	No. 2	WCLB & MWPA
6 x 6 and larger	D.F.	No. 1	WCLB & MWPA
Vertical framing lumber:			
2 x 4 & 3 x 4 studs	D.F.	Stud	WCLB & MWPA
2 x 6 & 2 x 8 studs	D.F.	No. 2	WCLB & MWPA
4 x 4 & 4 x 6 posts	D.F.	No. 2	WCLB & MWPA
4 x 8 & larger posts	D.F.	No. 1	WCLB & MWPA
6 x 6 & larger posts	D.F.	No. 1	WCLB & MWPA
All other framing lumber, U.N.O. D.F.		Standard & Better	WCLB & MWPA

Solid sawn joists shall be grade stamped "S-DRI" which indicates a moisture content not exceeding 19 percent.

Stud walls shown on plans are nonbearing partitions walls, bearing walls or shear walls below the framing level, unless noted otherwise. Studs shall be size and spacing as noted in the drawings, see plans, schedules, and architectural drawings. Where not otherwise noted, stud walls shall be 2 x 4 at 16"o.c.

Minimum framing nailing shall conform to CBC Table 2304.10.2. All nails shall be common wire nails. Predrill nail holes to 70% of nail shank diameter where nailing tends to split wood.

Unless otherwise noted, all wood sill plates under exterior or shear walls in contact with concrete or masonry shall be bolted to the concrete or masonry with 5/8" diameter x 12" bolts at 4'-0"o.c. beginning at 0"o.c. maximum from each end of the plates. The bolts shall extend a minimum of 7" into the concrete or masonry.

All lumber in contact with concrete shall be pressure treated lumber with AMPA treatment C2 using either Alkaline Copper Quaternary (ACQ Type B and D), Copper Azole (CBA-A, CA-B), or Sodium Borates (SBR). Anchor bolts, fasteners, and Metal framing connectors in contact with pressure treated lumber shall be not dipped galvanized to a rating of G-185 per ASTM A653.

Provide 2 studs, each end, under all 4 x 10 and larger beams or headers at spans larger than 16 feet, unless otherwise noted. Where posts or multiple studs under beams or headers are called for on drawings those posts or multiple studs shall be carried to the foundation.

At solid sawn joist provide the following as a minimum, unless shown otherwise:
2" x full depth solid blocking between joists over support.
2" x full depth solid blocking between joists over and below partition walls.

Bridging shall be 2 x solid blocking or approved metal bridging, installed as follows:
Roof joists more than 8" depth, 8'-0"o.c. maximum, not more than 8'-0" from support.
Floor joists more than 8" depth, 8'-0"o.c. maximum, not more than 8'-0" from support.

At wood "I" joist provide the following as a minimum, unless shown otherwise:
Bridging shall be full depth TJI blocking or approved metal bridging, installed as follows:
Roof joists: 12'-0"o.c. maximum, not more than 12'-0" from support.
Floor joists: 12'-0"o.c. maximum, not more than 12'-0" from support.

Provide full depth TJI blocking for the following conditions, unless shown otherwise:
Between joists over support.
Between joists over and below partition walls.

Provide double joists under partitions running parallel to joists, unless supported by a wall below or shown otherwise. Double joists shall be connected together, see typical built up member details.

Joist hangers and other metal framing accessories are referred to on plans by particular type as manufactured by Simpson Strong-Tie Company, Stockton, California. Accessories of other manufacturer with equivalent load carrying characteristics may be used.

Fire stopping, backing for interior finishes, nonbearing walls, and other non-structural framing are not necessarily shown on structural drawings.

Roof Sheathing

Plywood sheathing shall be 5/8" (19/32" Performance Category), Ident Index 32/16

Floor Sheathing

Plywood sheathing shall be 3/4" T&G (23/32" Performance Category), Ident Index 48/24

Wall Sheathing

Plywood sheathing shall be 1/2" (15/32" Performance Category), Ident Index 16/0

Sheathing Installation - Plywood roof and floor sheathing shall be laid with the grain of the outer plies perpendicular to the framing members, shall be continuous over 2 joist bays minimum and end joints shall be staggered. Plywood or OSB Wall sheathing shall be applied vertically.

Unless otherwise noted, plywood or OSB sheathing nails shall be common. Equivalent pneumatically driven nails or staples may be used if fastener manufacturer has received ICC approval according to ESR-1539, or equal. Fasteners to be substituted shall be equivalent in lateral and withdrawal strength to the size of common nail specified.

Use of machine nailing is subject to a satisfactory jobsite demonstration for each project and the approval by the project architect or structural engineer. The approval is subject to continued satisfactory performance. If nail heads penetrate the outer ply more than would be normal for a hand hammer or if minimum allowable edge distances are not maintained, the performance will be deemed unsatisfactory.

Roof Sheathing - Roof sheathing shall be blocked where shown. Edge blocking shall be 2x4 flat, minimum, where indicated.

Typical nailing shall be 10d at 6"o.c. at all supported edges and over shear walls, and 10d at 12"o.c. at all intermediate supports, unless otherwise noted, see plans.

Floor Sheathing - Floor sheathing shall be unblocked/blocked where shown. Floor sheathing shall be tongue and groove. Refer to section entitled "Glued Floor System" for appropriate criteria.

Floor Sheathing shall be "Glued and Screwed" with WSNTL wood screws in accordance with ICC ESR 1472, or equal, with screws at 6" o.c. at all supported edges and over shear walls, and at 12" o.c. at all intermediate supports, unless otherwise noted, see plans. Refer to "Glued Floor System" below for additional requirements.

Wall Sheathing - All walls that are designated thus ----- on plans shall be sheathed with plywood sheathing. Block all unsupported edges of sheathing.

Typical nailing shall be 10d at 6"o.c. at all edges, and 10d at 12"o.c. at all intermediate supports, unless otherwise noted, see plans.

Plywood or OSB sheathed walls, denoted with a --- symbol, are designated as shear walls and shall be nailed as per the Shear Wall Nailing Schedule.

GLUED FLOOR SYSTEM

All floor sheathing shall be glued to the joists. The field-glued floor system shall be installed according to the recommendations of the American Plywood Association. Glue shall be applied to the joists and to the groove in the edge of the 1/2" & 5/8" panels. Glue shall meet the requirements of the American Plywood Association Adhesive Specification AF&O1 and shall be applied as directed by the glue manufacturer. Glue may be applied manually or with pneumatic or electric equipment.

WOOD "I" JOISTS (TJI)

Wood "I" joists (TJI) shall be as manufactured by Meyerhaeuser, or equal, and of the size and spacing shown in these drawings. Joists shall be fabricated using structural grade plywood or oriented strand board for web material. MICROLAM lumber or stress-rated lumber for flange material, and utilizing waterproof glues. Installation shall be in accordance with ESR-1153. Products of other manufacturers with equal or greater capacity may be used. Substitutions shall be submitted clearly indicating new member capacities and for which member they are being substituted.

See carpentry section of general notes for additional information.

Joists stored prior to erection shall be stored in a vertical position and protected from the weather. Handle joists with care to avoid damage. Erection bracing shall be provided to keep the joists straight and plumb and to assure adequate lateral support for the joists until the sheathing has been attached. After installation and prior to enclosing the joists, the Contractor shall provide the Architect with an opportunity to observe the work.

Provide double joists under partitions running parallel to joists, unless supported by a wall below or shown otherwise. Double joists shall be connected together, see typical built up member details.

Bridging shall be full depth TJI blocking, installed as follows:
Roof joists: 12'-0"o.c. maximum, not more than 12'-0" from support.
Floor joists: 12'-0"o.c. maximum, not more than 12'-0" from support.

Provide full depth TJI blocking for the following conditions, unless shown otherwise:
Between joists over support.
Between joists over and below partition walls.

Joists stored prior to erection shall be stored in a vertical position and protected from the weather. Handle joists with care to avoid damage. Erection bracing shall be provided to keep the joists straight and plumb and to assure adequate lateral support for the joists until the sheathing has been attached. After installation and prior to enclosing the joists, the Contractor shall provide the Architect with an opportunity to observe the work.

PARALLEL STRAND LUMBER (PSL)

Parallel strand lumber (PSL) shall be as manufactured by Meyerhaeuser, or equal. Design and installation shall be in accordance with ESR-1387.

Parallal parallel strand lumber (PSL) beams shall be Grade 2.2E and provide stress values that meet or exceed the following:

Bending Stress (Edge Loading), Fb	2900 psi
Shear Stress (Edge Loading), Fv	290 psi
Compressive Stress Perpendicular to the grain (Edge Load), Fc	750 psi
Tensile Stress, Ft	2025 psi
Compressive Stress Parallel to the grain, Fc	2900 psi
Modulus of Elasticity, E	2200 ksi

Parallal parallel strand lumber (PSL) columns shall be Grade 1.8E.

Products of other manufacturers with equal or greater capacity may be used. Substitutions shall be submitted clearly indicating new member capacities and for which member they are being substituted.

TIMBERSTRAND LAMINATED STRAND LUMBER (LSL)

TIMBERSTRAND laminated strand lumber (LSL) beams, rim joists and studs shall be as manufactured by Meyerhaeuser, or equal. Design and installation shall be in accordance with ESR-1387.

Timberstrand laminated strand lumber (LSL) beams and rim joists shall be Grade 1.55E and provide stress values that meet or exceed the following:

Bending Stress (Edge Loading), Fb	2325 psi
Shear Stress (Edge Loading), Fv	310 psi
Compressive Stress Perpendicular to the grain (Edge Load), Fc	900 psi
Tensile Stress, Ft	1070 psi
Compressive Stress Parallel to the grain, Fc	2170 psi
Modulus of Elasticity, E	1550 ksi

Timberstrand laminated strand lumber (LSL) columns shall be Grade 1.3E.

Product of other manufacturers with equal or greater capacity may be used. Substitutions shall be submitted clearly indicating new member capacities and for which member they are being substituted.

MICROLAM LAMINATED VENEER LUMBER (LVL)

MICROLAM laminated veneer lumber (LVL) beams, rim joists and studs shall be as manufactured by Meyerhaeuser, or equal. Design and installation shall be in accordance with ESR-1387.

Microlam laminated veneer lumber (LVL) beams and rim joists shall be Grade 2.0E and provide stress values that meet or exceed the following:

Bending Stress (Edge Loading), Fb	2600 psi
Shear Stress (Edge Loading), Fv	285 psi
Compressive Stress Perpendicular to the grain (Edge Load), Fc	750 psi
Tensile Stress, Ft	1555 psi
Compressive Stress Parallel to the grain, Fc	2510 psi
Modulus of Elasticity, E	2000 ksi

Product of other manufacturers with equal or greater capacity may be used. Substitutions shall be submitted clearly indicating new member capacities and for which member they are being substituted.

LOW VELOCITY PINS (L.V.P.)

Provide Powder Actuated Fasteners with low velocity charges of size and spacing shown, where L.V.P. is noted on the drawings. The fasteners shall be Hilti L-V as manufactured by Hilti, Inc. (ICC Evaluation Report ESR-2269) or approved equal with a current evaluation report from an approved source.

EPOXY FOR CONCRETE

Epoxy shall be Hilti-WV 200 V3 as manufactured by Hilti, Inc. (ICC Evaluation Report ESR-4868) or approved equal with a current ICC report. All drilled holes shall be sized according to the manufacturer's recommendations.

EXPANSION ANCHORS

Expansion Anchors shall be KB-T22 as manufactured by Hilti, Inc. (ICC Evaluation Report ESR-4266) or approved equal with a current ICC report. All drilled holes shall be sized according to the manufacturer's recommendations.

HIGH STRENGTH SCREW ANCHORS

High-Strength Screw Anchors shall be Titen HD as manufactured by Simpson Strong Tie, Inc. (ICC Evaluation Report ESR-2713) or approved equal with a current ICC report. All drilled holes shall be sized according to the manufacturer's recommendations.

SUSPENDED CEILING

Suspension wires shall be of #12 gauge spaced at 4'-0"o.c. or #10 gauge spaced at 5'-0"o.c. along each main runner. The terminal ends of each cross runner and main runner shall be supported independently at a maximum of 8' from each wall with #12 gauge wire. Each vertical wire shall be attached to the ceiling suspension member and to the structure above with a minimum of three tight turns in 1-1/2 inches. The connection to the structure above shall be capable of carrying not less than a 100 pound load.

Lateral bracing shall consist of four angled wires and a compression strut. Four #12 gauge wires shall be secured to the main runner within 2" of the cross runner intersection and splayed 90 degrees from each other at an angle not exceeding 45 degrees from the plane of the ceiling. Each angled wire shall be attached to the ceiling suspension member and to the structure above with a minimum of four tight turns in 1-1/2 inches. The strut shall be fastened to the main runner at the intersection of the splayed wires and fastened to a roof or floor structural member above. These horizontal restraint points shall not be placed more than 12'-0"o.c. in both directions with the first point within 4'-0" from each wall. Refer to Arch Drawings.

In San Francisco comply with Suspended Ceiling Information sheet NO. 5-02.

SHOP DRAWING SUBMITTALS

When indicated with a "X", the following items shall have either a) shop drawings or b) certificates of conformance or c) shop drawings, calculations, and details submitted to the architect for review and approval prior to fabrication. When shop drawings, calculations, and details are required, submittals (drawings and calculations) must be signed and stamped by a Civil or Structural Engineer registered in the State of California. For additional information on the contents of the submittals, refer to the project specifications and the specific general notes sections. Submit two prints or an electronic (PDF copy) of calculations (where indicated) and shop drawings to the Architect for review.

Item	Shop Drawings	Certificate ^a or Product Data Sheets	Shop Dwg. calcs, and Details	Remarks
Statement of Responsibility (for Special Inspections)		X		See CBC 1704.4 and Special Inspection Notes. Do not submit KPFF Drawings.
Concrete, reinforcing	X			
Rebar Couplers	X			
Concrete, mixes	X			
Concrete, cement		X		
Concrete, fine aggregates		X		
Concrete, coarse aggregates		X		
Concrete, admixtures				
High Strength Low Shrink Non Metallic Grout		X		
Construction Joint Layout	X			
Concrete Penetration Plan	X			Plan with sleeves /blockouts coordinated, dimensioned, & located
Expansion Anchors	X			
Epoxy for Bolts or Rebar	X			
Screw Anchors	X			
Low Velocity Pins, L.V.P.	X			
Structural Steel	X			
Open Web Joists		X		
Welding Procedure Specifications-WPS	X			

(1) Certificates shall be dated within 3 months of the submittal.

DEFERRED APPROVALS

When indicated with a "X", the following items have been shown or indicated on structural or architectural drawings to convey the design intent only. Final sizes and details shall be determined by the Contractor. The Contractor's bid shall be based upon final sizes and details. Deferred approval items shall have shop drawings and structural calculations prepared by, or under the direct supervision of, the Contractor's Structural Engineer. The Engineer shall be a Structural Engineer licensed in the State of California and shall stamp and sign all calculations and shop drawings. Submit two prints or an electronic (PDF copy) of calculations and shop drawings to the Architect for review. Refer to the project specifications and specific sections of the general notes for additional design requirements. After review by KPFF Consulting Engineers, the submittal will be submitted to the Building Department for review.

Item	Required	Remarks
Aluminum Storefront Systems		

STRUCTURAL OBSERVATION

The structural engineer of record, or their designated engineer, shall provide structural observation of the structural system for general conformance to the approved plans and specifications at significant construction stages and at completion of the structural system, as required by SBC Section 1705.6. Written reports shall be submitted to the owner's representative, special inspector, contractor, and building official.

The structural observer shall submit to the building official a written statement that the site visits have been made and identify any reported deficiencies which, to the best of the structural observer's knowledge, have not been resolved.

Structural System Components requiring observation in this project include:

Item	Required	Remarks
Foundations	X	
Plywood Shear Walls	X	
Concrete Shear Walls	X	

Structural observation does not include or waive the responsibility of the special inspections required by SBC Section 1705, or other sections of the code as noted elsewhere in the Contract Documents.

OWNER:



501 Blayden St
San Francisco, CA 94107
p 415.831.2700
e jackson@sfprp.org

CLIENT:



368 Connecticut St
San Francisco, CA 94107
p 415.785.2427
e friends@jacksonhillpark@gmail.com

LANDSCAPE ARCHITECTURE:



2325 3rd street, suite 323
San Francisco, CA 94107
p 415.320.0850
e admin@fletcherstudio.com

ARCHITECTURE:

Jackson Liles
ARCHITECTURE

+ 2325 Third Street #206
San Francisco, CA 94107
Tel 415.621.1799

www.jacksonliles.com



71 Stevenson Street, Suite 1800
San Francisco, CA 94105
415.989.5000 | kpff.com

SG&C Contacts:
marc@sg&c-kpff.com
Day-to-Day Contact:
joshua.turkado@kpff.com

JACKSON
PLAYGROUND
IMPROVEMENT
PROJECT

1645 17TH STREET
SAN FRANCISCO, CA 94107

50% DESIGN
DEVELOPMENT

ISSUANCE RECORD	
DATE	DESCRIPTION
05.23.25	50% DD

REVISION RECORD		
REV	DATE	DESCRIPTION

DATE	NO.	DRAWN	CHKD
05.23.25			

DRAWING TITLE:

GENERAL NOTES

SHEET NO:

S1.2

TABLE OF CONTENTS

		Included	Not Included
Table 1	STATEMENT OF SPECIAL INSPECTIONS	X	
Table 2	GEOTECHNICAL SPECIAL INSPECTIONS	X	
Table 2A	STRUCTURAL STEEL SPECIAL INSPECTIONS	X	
Table 3	INSPECTIONS FOR SPECIAL CASES		X
Table 4	SPECIAL INSPECTIONS FOR SEISMIC RESISTANCE		X
Table 4A	SPECIAL INSPECTIONS AND QUALITY CONTROL FOR SEISMIC RESISTANCE OF STRUCTURAL STEEL		X
Table 5	SPECIAL INSPECTIONS FOR WIND RESISTANCE		X
Table 6	TESTING FOR SEISMIC RESISTANCE SPECIAL INSPECTIONS	X	
Table 7	TESTING FOR SEISMIC RESISTANCE SPECIAL INSPECTIONS	X	
Table 7A	TESTING FOR SEISMIC RESISTANCE SPECIAL INSPECTIONS OF STRUCTURAL STEEL		X
Table 7A	TESTING FOR SEISMIC RESISTANCE SPECIAL INSPECTIONS	X	

STATEMENT OF SPECIAL INSPECTION NOTES:

1. Special inspections shall conform to Section 1705 of the 2022 CBC contract documents and approved submittals. Refer to Tables 1 through 5 for special inspection and Tables 6, 7 and 7a for testing requirements.
2. Special inspections and associated testing shall be performed by an approved accredited independent agency meeting the requirements of ASTM E329 (materials). The inspection and testing agency shall furnish to the Architect a copy of their scope of accreditation. Special Inspectors shall be approved by the building official. Welding inspectors shall be qualified per Section 6.1.4.1.1 of AWS D1.1.
3. The special inspector shall observe the indicated work for compliance with the approved construction documents. All discrepancies shall be brought to the attention of the contractor for correction and noted in the inspection reports.
4. The special inspector and geotechnical engineer shall furnish inspection reports for each inspection to the building official, structural engineer, architect, contractor, and owner. The special inspection agency shall submit a final report stating that the work requiring special inspection was inspected and is in conformance with the approved construction documents and that all discrepancies noted in the inspection reports have been corrected.
5. For steel inspections per AISC 360 and 341 (Tables 2a and 4a):
Quality assurance (QA) is required for each item in tables unless specifically noted otherwise.
Quality control (QC) to be provided by the fabricator, erector or other responsible contractor as applicable. Contractor and special inspector to document quality control as required in AISC 360 section N3 and AISC 341 section 42.
6. Inspection types:
Continuous: the full-time observation of work requiring special inspection by an approved special inspector who is present in the area where the work is being performed.
Periodic: the part-time or intermittent observation of work requiring special inspection by an approved special inspector who is present in the area where the work has been or is being performed and at the completion of the work.
Observe: observe these functions on a random, daily basis. Operations need not be delayed pending observations.
Perform: inspections shall be performed prior to the final acceptance of the item.
7. Perform inspection prior to final acceptance of the item for ten welds to be made by a given welder, with the welder demonstrating understanding of requirements and possession of skills and tools to verify these items, the perform designation of this task shall be reduced to observe, and the welder shall perform this task. Should the inspector determine that the welder has discontinued performance of this task, the task shall be returned to perform until such time as the inspector has re-established adequate assurance that the welder will perform the inspection tasks listed.
8. Special inspection of mechanical post-installed anchors shall be in strict conformance with the ICC report and manufacturer's installation requirements. Anchor installers shall be qualified as required by jurisdiction requirements.
Inspection reports shall identify names of installers.
Special inspector shall provide documentation at the end of anchor installations stating that the anchors were inspected per approved anchor evaluation report.
9. Table 1 - Abbraviations:
NUT - Non-destructive Testing
CJP - Complete Joint Penetration
MT - Magnetic Particle Testing
RBS - Reduced Beam Section
10. Document (d): Indicates contractor and special inspector to provide documentation in accordance with AISC 341.

Contractor Responsibility:

The contractor responsible for the construction of the main wind or seismic-force-resisting system, or a wind or seismic resisting component listed in Tables 4, 4a, 5, 7, 7a, N2, and M4 shall submit a written statement of responsibility to the building official and the owner prior to the commencement of work on the system or component. The contractor's statement of responsibility shall contain the following:

- Acknowledgment of awareness of the special requirements contained in the statement of special inspections.
1. Acknowledgment that control will be exercised to obtain conformance with the construction documents approved by the building official.
2. Procedures for exercising control within the contractor's organization, the method and frequency of reporting and distribution of the reports.
3. Identification and qualifications of the person(s) exercising such control and their position(s) in the organization.

TABLE 1 REQUIRED GEOTECHNICAL SPECIAL INSPECTIONS					
System or Material	CBC Code Reference	Code or standards reference	INSPECTION		Remarks
			Frequency (Note 6)		
			Continuous	Periodic	
SOILS					
Verify materials below shallow foundations are adequate to achieve the design bearing capacity	1705.6	Geotechnical Report		X	By the Geotechnical Engineer
Verify excavations are extended to proper depth and have reached proper material				X	
Perform classification and testing of compacted fill materials				X	
Verify use of proper materials, densities and lift thicknesses during placement and compaction of compacted fill			X		
Prior to placement of compacted fill, observe subgrade and verify that site has been prepared properly				X	

TABLE 2 - REQUIRED STRUCTURAL SPECIAL INSPECTIONS						
System Or Material	CBC code Reference	INSPECTION		Frequency (Note 6)		Remarks
		Code or standard reference	Continuous	Periodic		
FABRICATORS						
Fabricators	1704.2.5			X		Special inspection is required for structural load-bearing members and assemblies fabricated on the premises of a fabricator's shop per Table 2 and as required elsewhere in the special inspection program. The special inspector shall verify that the fabricator maintains detailed fabrication and quality control procedures and shall review for completeness and adequacy relative to the code requirement. Reference Section 1704.2.5.2 for approved fabricator exception.
DEFERRED SUBMITTALS						
Deferred Submittals				X	X	Special inspection requirements for deferred submittal items to be specified by the systems engineer and included with deferred submittal documents.
CONCRETE						
General	1705.3 1901.6	ACI 318 26.13				Special inspections of concrete shall conform to the requirements of Section 1705.3 of the CBC and Section 26.13 of ACI 318.
Reinforcing steel, including prestressing tendons, and verify placement.	1705.3	ACI 318 Ch. 20, 25.2, 25.3, 26.6.1-26.6.3		X		Reinforcing to comply with all code protection, spacing and tolerance limits.
Reinforcing bar welding:						
a. Verify weldability of reinforcing bars other than ASTM A706	1705.3.1	AWS D1.4 ACI 318: 26.6.4		X		
b. Inspect single-pass fillet welds, maximum 5/16" and				X		
c. Inspect all other welds				X		
Inspect anchors cast in concrete	1705.3.8 1901.3	ACI 318: 26.13		X		All bolts visually inspected for size and embedment
Inspect anchors post-installed in hardened concrete members.	1705.3.8 1901.3		X			Specific requirements for special inspection shall be included in the research report for the anchor issued by an approved source in accordance with ACI 308.2 or other qualification procedures.
a. Adhesive anchors installed in horizontally or upwardly inclined orientations to resist sustained tension loads.		ACI 318: 26.13.3.2		X		
b. Mechanical anchors and adhesive anchors not defined in part "a" above		ACI 318: 26.13.3.3				
Verifying use of required design mix.	1705.3 1903.2 1908.2	ACI 318: CH. 19, 26.4-3, 26.4.4		X		
Prior to concrete placement, fabricate specimens for strength tests, perform slump and air content tests, and determine the temperature of the concrete	1705.3	ASTM C172 ASTM C31 ACI 318: 26.5, 26.12		X		
Inspect concrete and shotcrete placement for proper application techniques	1705.3	ACI 318: 26.5	X			
Verify maintenance of specified curing temperature and techniques	1705.3	ACI 318: 26.5.3-26.5.5		X		
Verify in-situ concrete strength, prior to stressing of tendons in post-tensioned concrete and prior to removal of forms and shores from beams and structural slabs		ACI 318: 26.10.2		X		
Embedded items in concrete				X		All non-structural embedded items, such as conduits, pipes and sleeves, shall be reviewed for conformance with structural documents for size, spacing, location, edge distance and trim reinforcing.
Reinforcing steel mechanical couplers, terminators and form savers		ICC EVALUATION REPORTS		X		Torque test couplers and form savers
STEEL						
REFERENCE TABLE 2A FOR REQUIRED SPECIAL INSPECTIONS FOR STEEL						
MOOD						
1. High-load diaphragms:						
a. Verify structural panel grade and thickness	1705.5.1 TABLE 2306.2 (2)			X		
b. Verify nominal size of framing members at adjoining panel edges	1705.5.1 TABLE 2306.2 (2)			X		
c. Verify nail or staple diameter and length, number of fastener lines and spacing between fasteners in each line and at edge margins	1705.5.1 TABLE 2306.2 (2)			X		
Holdown systems	1705.5			X		Verify size and location of all elements including threaded rods, couplers and screws. Torque test couplers.
Light gauge framing accessories	1705.5			X		Verify size, spacing and location of nailing of fasteners.

TABLE 2A - REQUIRED STRUCTURAL STEEL SPECIAL INSPECTIONS							
System or Material	CBC Code Reference	Code or standard reference	INSPECTION				REMARKS
			CONTINUOUS	PERIODIC	OBSERVE	PERFORM	
STRUCTURAL STEEL							
Contractor quality control requirements		AISC 360 CHAPTER N		X	X	Contractor to provide quality control for all items indicated to be observe and/or perform in table below	
STEEL FABRICATION							
Fabrication of structural elements	1704.2.5	AISC 360 N2 ASTM A6 ASTM standards specified in construction documents AISC 360 A3.1 AISC 360 N3.2	X			Refer to inspection of fabricator requirements	
Material verification of structural steel	1705.2.1 2202.1			X		Certified mill test reports	
For other steel, Identification markings to conform to ASTM standards specified in the approved construction documents		APPLICABLE ASTM STANDARDS	X			Manufacturer's certified test reports	
Material verification of high strength bolts, nuts, and washers		AISC 360 A3.3 AISC 360 N3.2 ASTM standards specified in construction documents RCSC 2.1	X			Manufacturer's certified test reports	
Material verification of anchor bolts and threaded rods		AISC 360 A3.4 AISC 360 N3.2 ASTM standards specified in construction documents	X			Manufacturer's certified test reports	
Material verification of weld filler metals	1705.2.5	AISC 360 A3.5 AISC 360 N3.2 APPLICABLE AWS A5 DOCUMENTS	X			Manufacturer's certified test reports	

TABLE 2A - REQUIRED STRUCTURAL STEEL SPECIAL INSPECTIONS (Continued)									
System or Material	CBC Code Reference	Code or standard reference	INSPECTION		INSPECTION (NOTES 5 AND 6)		REMARKS		
			CONTINUOUS	PERIODIC	OBSERVE	PERFORM			
STRUCTURAL STEEL WELDING									
Inspection tasks prior to welding						X			
Welding procedure specifications (WPS) available							X		
Manufacturer certifications for welding consumables available							X		
Material identification (type/grade)						X			
Welder identification system						X	The fabricator or erector, as applicable, shall maintain a system by which a welder who has welded a joint or member can be identified. Stamps, if used, shall be the low-stress type		
Fit-up of groove welds (including joint geometry) - joint preparation - dimensions (alignment, root opening, root face, bevel) - cleanliness (condition of steel surfaces) - tackling (tack weld quality and location) - backing type and fit (if applicable)	1705.2	AISC 360 TABLE NS.4-1				X			
Configuration and finish of access holes						X			
Fit-up of fillet welds (including joint geometry) - dimensions (alignment, gaps at root) - cleanliness (condition of steel surfaces) - tackling (tack weld quality and location)						X			
Check welding equipment						X			
Inspection tasks during welding						X			
Use of qualified welders						X			
Control and handling of welding consumables						X			
packaging						X			
exposure control						X			
No welding over cracked tack welds						X			
environmental conditions						X			
wind speed within limits						X			
precipitation and temperature						X			
WPS followed						X			
settings on welding equipment						X			
travel speed						X			
selected welding materials						X			
shielding gas type/flow rate						X			
preheat applied						X			
interpass temperature maintained (min./max.)						X			
proper position (f, v, h, oh)						X			
Welding techniques						X			
Interpass and final cleaning						X			
each pass within profile						X			
Initiation						X			
each pass meets quality requirements						X			
Inspection tasks after welding						X			
Welds cleaned						X			
Size, length and location of welds						X			
Welds meet visual acceptance criteria						X			
crack prohibition						X			
weld/base-metal fusion						X			
crater cross section						X			
weld profiles						X			
weld size						X			
undercut						X			
porosity						X			
Arc strikes						X			
- area						X			
Backing removed and weld tabs removed (if required)						X			
Repair activities						X			
Document acceptance or rejection of welded joint or member						X			
Complete and partial joint penetration groove welds						X			
Multipass fillet welds						X			
Single pass fillet welds greater than 5/16"	1705.2	AWS D1.1 SECTION 6				X	All welds visually inspected per AWS D1.16.9		
Plug and slot welds						X			
Single pass fillet welds less than or equal to 5/16"						X			
Welding stair and railing systems	1705.2.1	AWS D1.1 SECTION 6				X	All welds visually inspected per AWS D1.1 6.9		
Verification of frame joint details including member and component locations, bracing, and stiffeners	1705.2	AISC 360 NS.7				X			
Reinforcing steel welding							See concrete section		
HIGH-STRENGTH BOLTING									
Snug-tight high strength bolt installation	1705.2					X	All connections visually inspected and verified snug		
Pretensioned high strength bolt installation using turn-of-the-nut method with match marking, direct tension indicator method, or twist-off type tension control bolt method	1705.2	RCSC SPECIFICATION FOR STRUCTURAL JOINTS USING ASTM A325 OR A490 BOLTS SECTION 9 AISI 360 SECTION M2.5				X	All connections visually inspected		
Pretensioned high strength bolt installation using turn-of-the-nut method without match marking or calibrated wrench method	1705.2					X			
Inspection tasks prior to bolting						X			
Manufacturer's certifications available for fastener materials						X			
Fasteners marked in accordance with ASTM requirements						X			
Proper fasteners selected for the joint detail (grade, type, bolt length, if threads are to be excluded from the shear plane)						X			
Proper bolting procedure selected for joint detail						X			
Connecting elements, including the appropriate facing surface condition and hole preparation, if specified, meet applicable requirements	1705.2	AISC 360 TABLE NS.6-1				X			
Pre-installation verification testing by installation personnel observed and documented for fastener assemblies and methods used						X			
Proper storage provided for bolts, nuts, washers and other fastener components						X			
Inspection tasks during bolting						X			
Fastener assemblies, of suitable condition, placed in all holes and washers (if required) are positioned as required						X			
Joint brought to the snug-tight condition prior to the pretensioning operation						X			
Fastener component not turned by the wrench prevented from rotating						X			
Fasteners are pretensioned in accordance with the RCSC specification, progressing systematically from the most rigid point toward the free edges	1705.2	AISC 360 TABLE NS.6-2 RCSC SPECIFICATION FOR STRUCTURAL JOINTS USING ASTM A325 OR A490 BOLTS SECTION 9				X			
Inspection tasks after bolting						X			
Document acceptance or rejection of bolted connections	1705.2	AISC 360 TABLE NS.6-3				X			

TABLE 6 - REQUIRED TESTING FOR SPECIAL INSPECTIONS					
System or Material	CBC code reference	Code or standard reference	INSPECTION		Remarks
			Continuous	Periodic	
GEOTECHNICAL					
Fill in-place density or prepared subgrade density	1705.6	Varies: Geotechnical Report or minimum per IBC Appendix J107.5, whichever is greater		X	By the geotechnical engineer
Material verification		Varies: Classification and testing of controlled fill materials		X	By the geotechnical engineer
CONCRETE					
Concrete strength	1705.3	ASTM C39	Each 150 Cy or less than each 5000 sf of slab or wall placed each shift		Fabricate specimens at time fresh concrete is placed from tailgate
Concrete slump	ASTM C172	ASTM C143			
Concrete air content	318:26.5, 26.12	ASTM C231			
Concrete temperature		ASTM C1064			
STEEL					
Ultrasonic (UT) testing of welds	1705.2.5	AWS D1.1 6.13 & 6.14.3			All C.J.P. welds 5/16" and thicker require UT testing.
Magnetic particle (MT) testing of welds	1705.2.5	AWS D1.1 6.14.4 AISC360 NS.5c			Required at thermally cut access holes where flange thickness exceeds 2" for rolled shapes or when the web thickness exceeds 2" for built-up shapes. Required where specifically noted on drawings or as directed by KPPF at welds identified to be in question based on inspections
Pre-construction testing of welding studs	1705.2.5	AWS D1.1 7.7.1	Each size and type of stud each shift		This testing performed by contractor and confirmed by special inspector
Stud application qualification	1705.2.5	AWS D1.1 7.6	Non- prequalified applications		This testing performed by contractor and confirmed by special inspector
Pre-installation verification of pretensioned high strength bolts	1705.2.5	RCSC specification for structural joints using ASTM A325 or A550 bolts section 7	Each combination of diameter, length, grade, and lot to be used in the work		

TABLE 7 - REQUIRED TESTING FOR SEISMIC RESISTANCE SPECIAL INSPECTIONS				
System or Material	CBC code reference	INSPECTION	Frequency	Remarks
		Code or standard reference		
CONCRETE REINFORCEMENT				
Test A615 reinforcement in special moment frames, special structural walls, and end coupling beams connecting structural walls		ACI 318: 20.2.2.4, 20.2.2.5, 26.13.2.3		Not required in SDC A or when certified mill test reports are provided. Reference drawings for locations
Test A615 reinforcement for weldability when such reinforcement is to be welded		ACI 318: 26.6.4.2		
STEEL				
Reference Table 7A for required testing for seismic resistance special inspections of structural steel				

AB-046

2022 SAN FRANCISCO BUILDING CODE

SPECIAL INSPECTION AND STRUCTURAL OBSERVATION

A COPY OF THIS DOCUMENT SHALL BE KEPT WITH THE APPROVED STRUCTURAL DRAWING SET

JOB ADDRESS

APPLICATION NO.

ADDENDUM NO.

OWNER NAME: SAN FRANCISCO REC & PARK

OWNER PHONE NO. ()

Employment of Special Inspection is the direct responsibility of the OWNER, or the engineer/architect of record acting as the owner's representative. Special inspection shall be one of those as prescribed in Sec. 1704. Name of special inspector shall be furnished to DBI District Inspector prior to start of the work for which the Special Inspection is required. Structural observation shall be performed as provided by Section 1704A. A preconstruction conference is recommended for owner/builder or designer/builder projects, complex and high-rise projects, and for projects utilizing new processes or materials.

In accordance with Chapter 17 (SFBCC), Special Inspection and/or testing is required for the following work:

1. ☒ Concrete (Placement & sampling)

6. ☐ High-strength bolting

18. ☒ Bolts installed in existing concrete or masonry

2. ☒ Bolts installed in concrete

7. ☐ Structural masonry

19. ☒ Concrete ☐ Masonry

3. ☐ Special moment - Resisting concrete frame

8. ☐ Reinforced gypsum concrete

20. ☒ Reinforcing steel and prestressing tendons

4. ☒ Reinforcing steel and prestressing tendons

9. ☐ Building concrete fill

21. ☒ Structural welding:

5. ☒ Structural welding:

10. ☐ Spray-on fireproofing

11. ☐ Piling, drilled piers and caissons

12. ☐ Shotcrete

13. ☒ Shotcrete

14. ☐ Shotcrete

15. ☐ Shotcrete

Prepared by: Marc Press/KPFF

Phone: 415-509-8553

Required information:

FAX: ()

Email: marc.press@kpff.com

Review by:

DBI Engineer or Plan Checker

Phone:

APPROVAL (Based on submitted reports)

DATE


DBI Engineer or Plan Checker / Special Inspection Services Staff

QUESTIONS ABOUT SPECIAL INSPECTION AND STRUCTURAL OBSERVATION SHOULD BE DIRECTED TO:

Special Inspection Services (628) 623-4497; or dbi.specialinspection@sf.gov


Updated 2/10/2025

Page 4

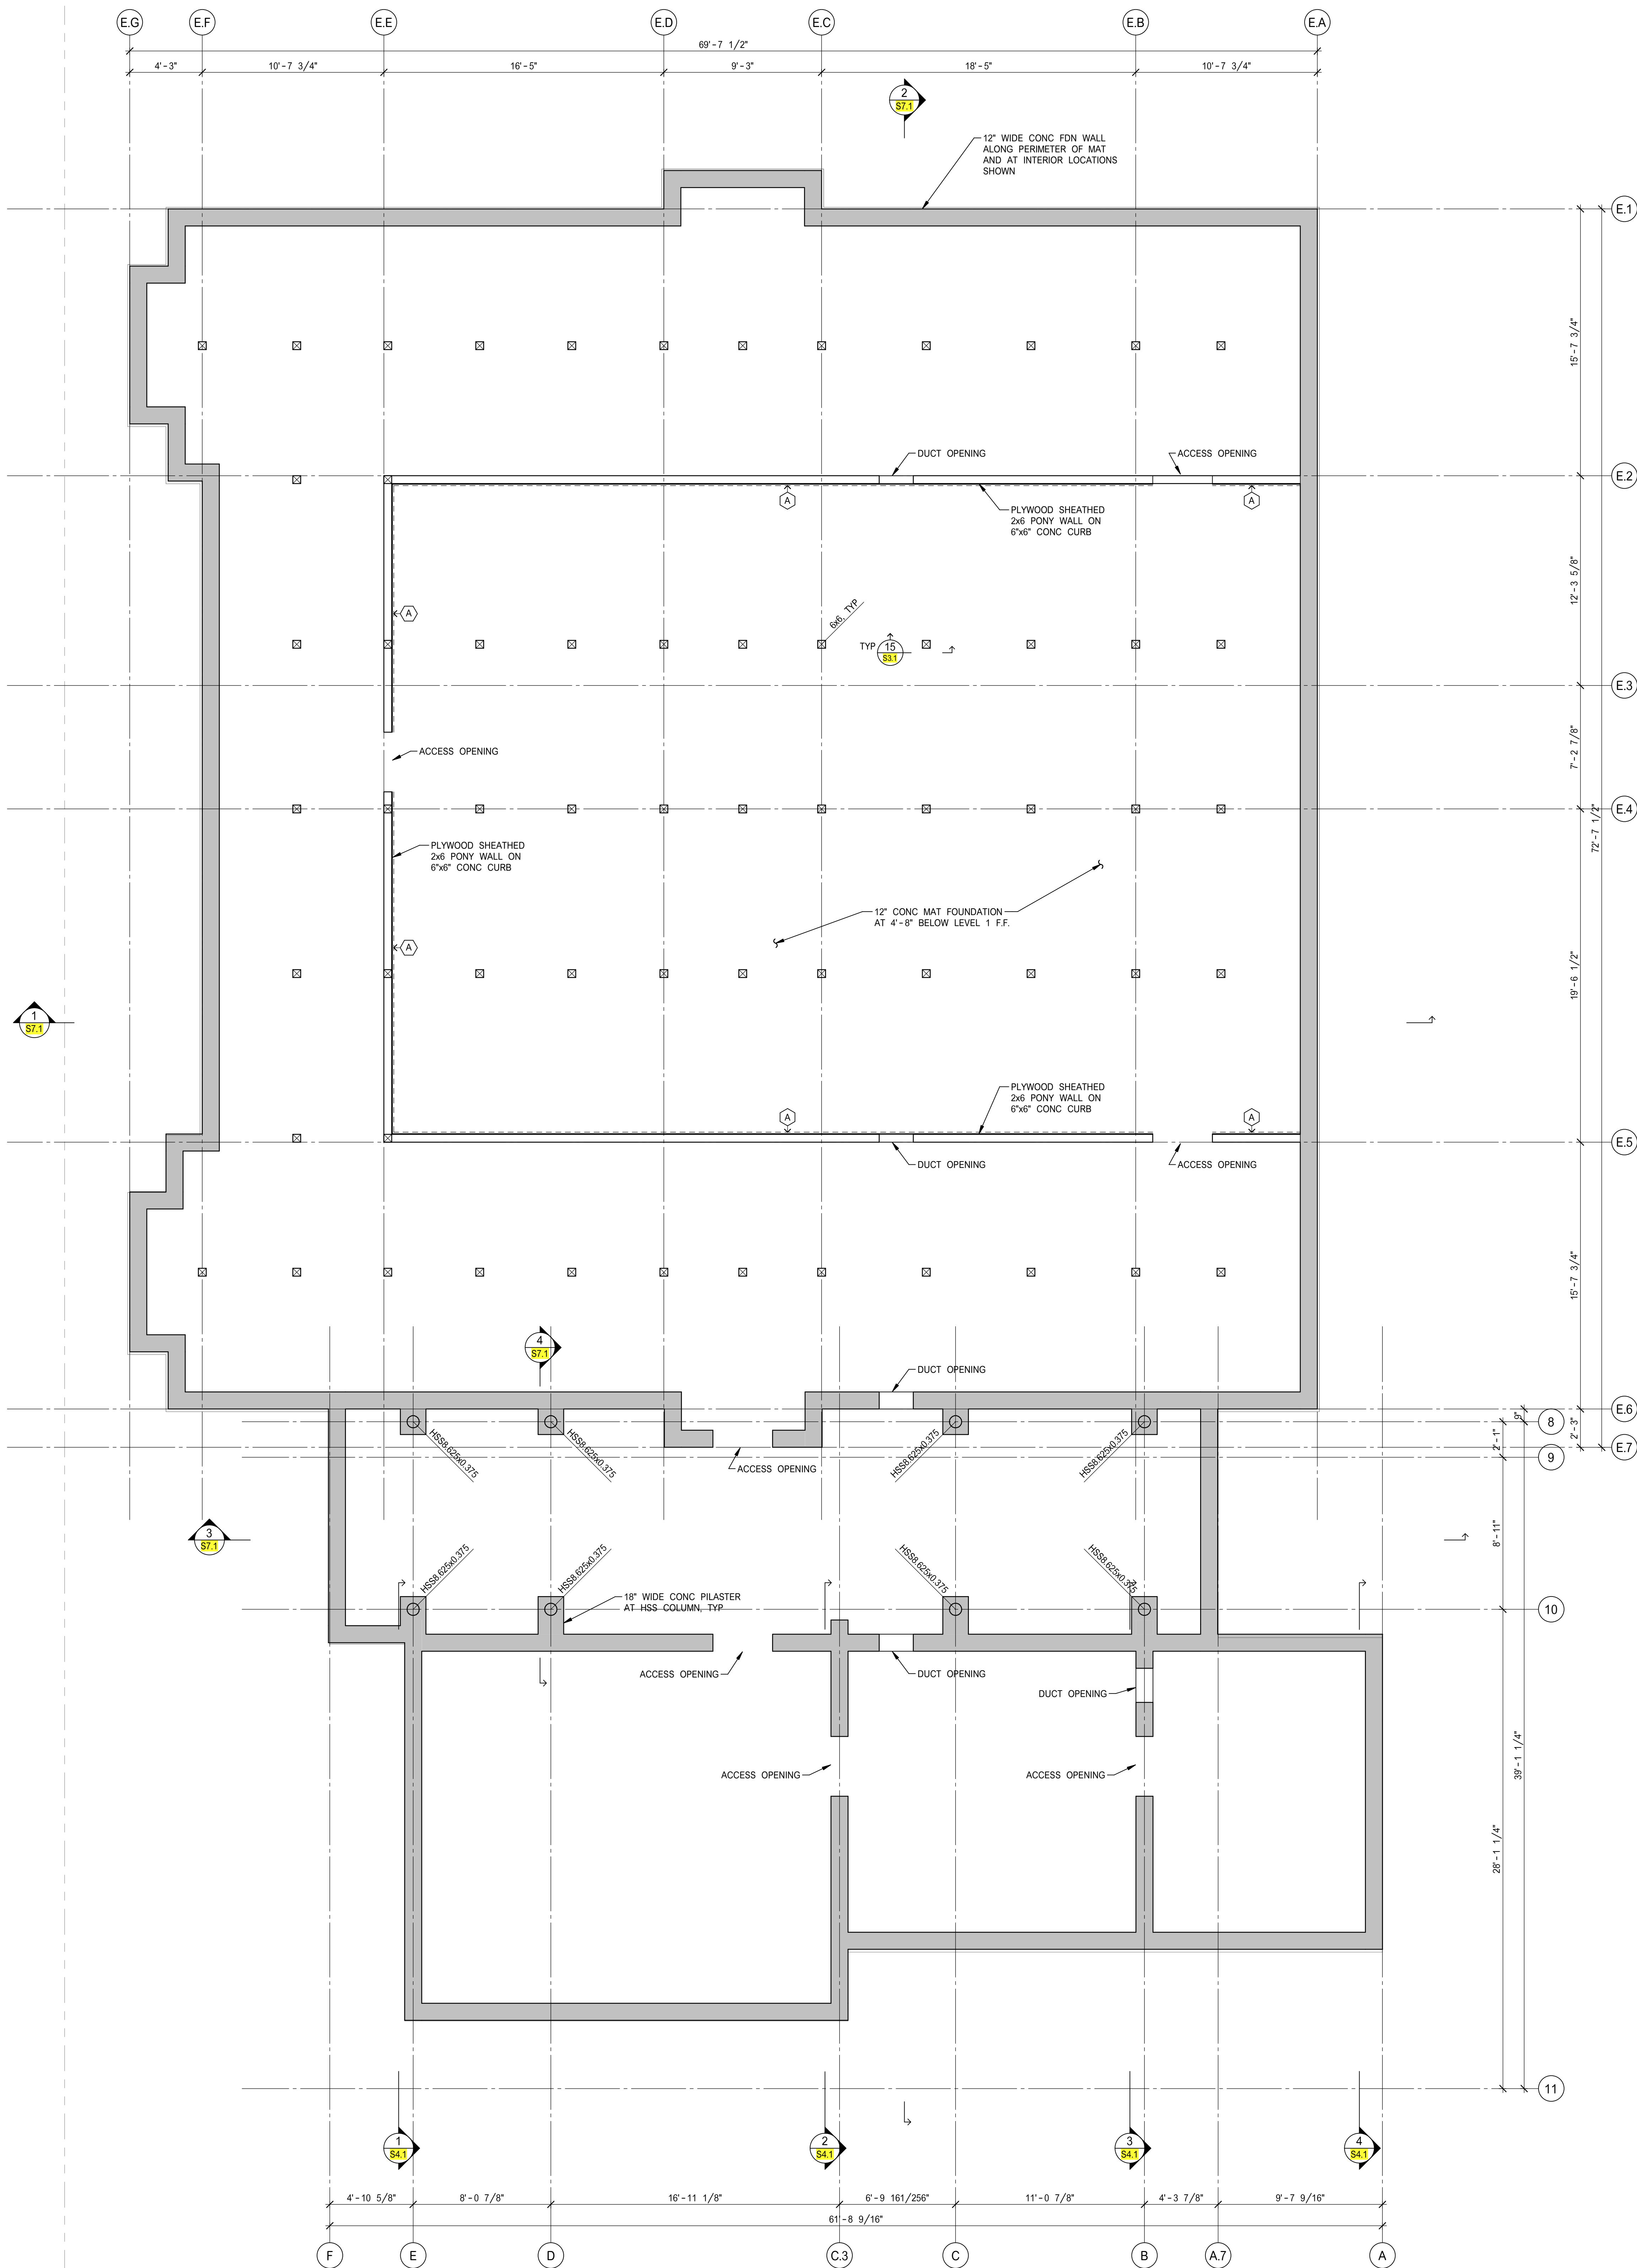

FOUNDATION PLAN

SCALE:
1/4" = 1'-0"
KPFF LIVE S2.0

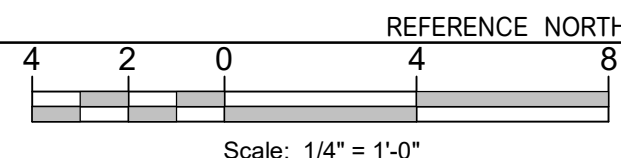

OWNER:



501 Stanyan St
San Francisco CA 94117
p 415.831.2700
e pdinfo@sfparks.org

CLIENT:



368 Connecticut St
San Francisco CA 94117
p 415.785.2427
e friends@jacksonpark@gmail.com

LANDSCAPE ARCHITECTURE:



2325 3rd street, suite 323
San Francisco CA 94107
p 415.323.0850
e admin@fletcherstudio.com

ARCHITECTURE:

Jackson Liles
ARCHITECTURE

+ 2325 Third Street #206
San Francisco, CA 94107
Tel 415.621.1799
www.jacksonliles.com



71 Stevenson Street, Suite 1800
San Francisco, CA 94105
415.989.1004 | kpff.com

SEON Contact:
marc.gress@kpff.com
Day-to-Day Contact:
joshua.furtado@kpff.com

JACKSON PLAYGROUND IMPROVEMENT PROJECT

1645 17TH STREET
SAN FRANCISCO, CA 94107

50% DESIGN DEVELOPMENT

ISSUANCE RECORD	
DATE	DESCRIPTION
05.23.25	50% DD

REVISION RECORD		
REV	DATE	DESCRIPTION


DATE	NO.	DRAWN	CHD
05.23.25			

DRAWING TITLE:

**FOUNDATION
PLAN**


SHEET NO:

S2.0

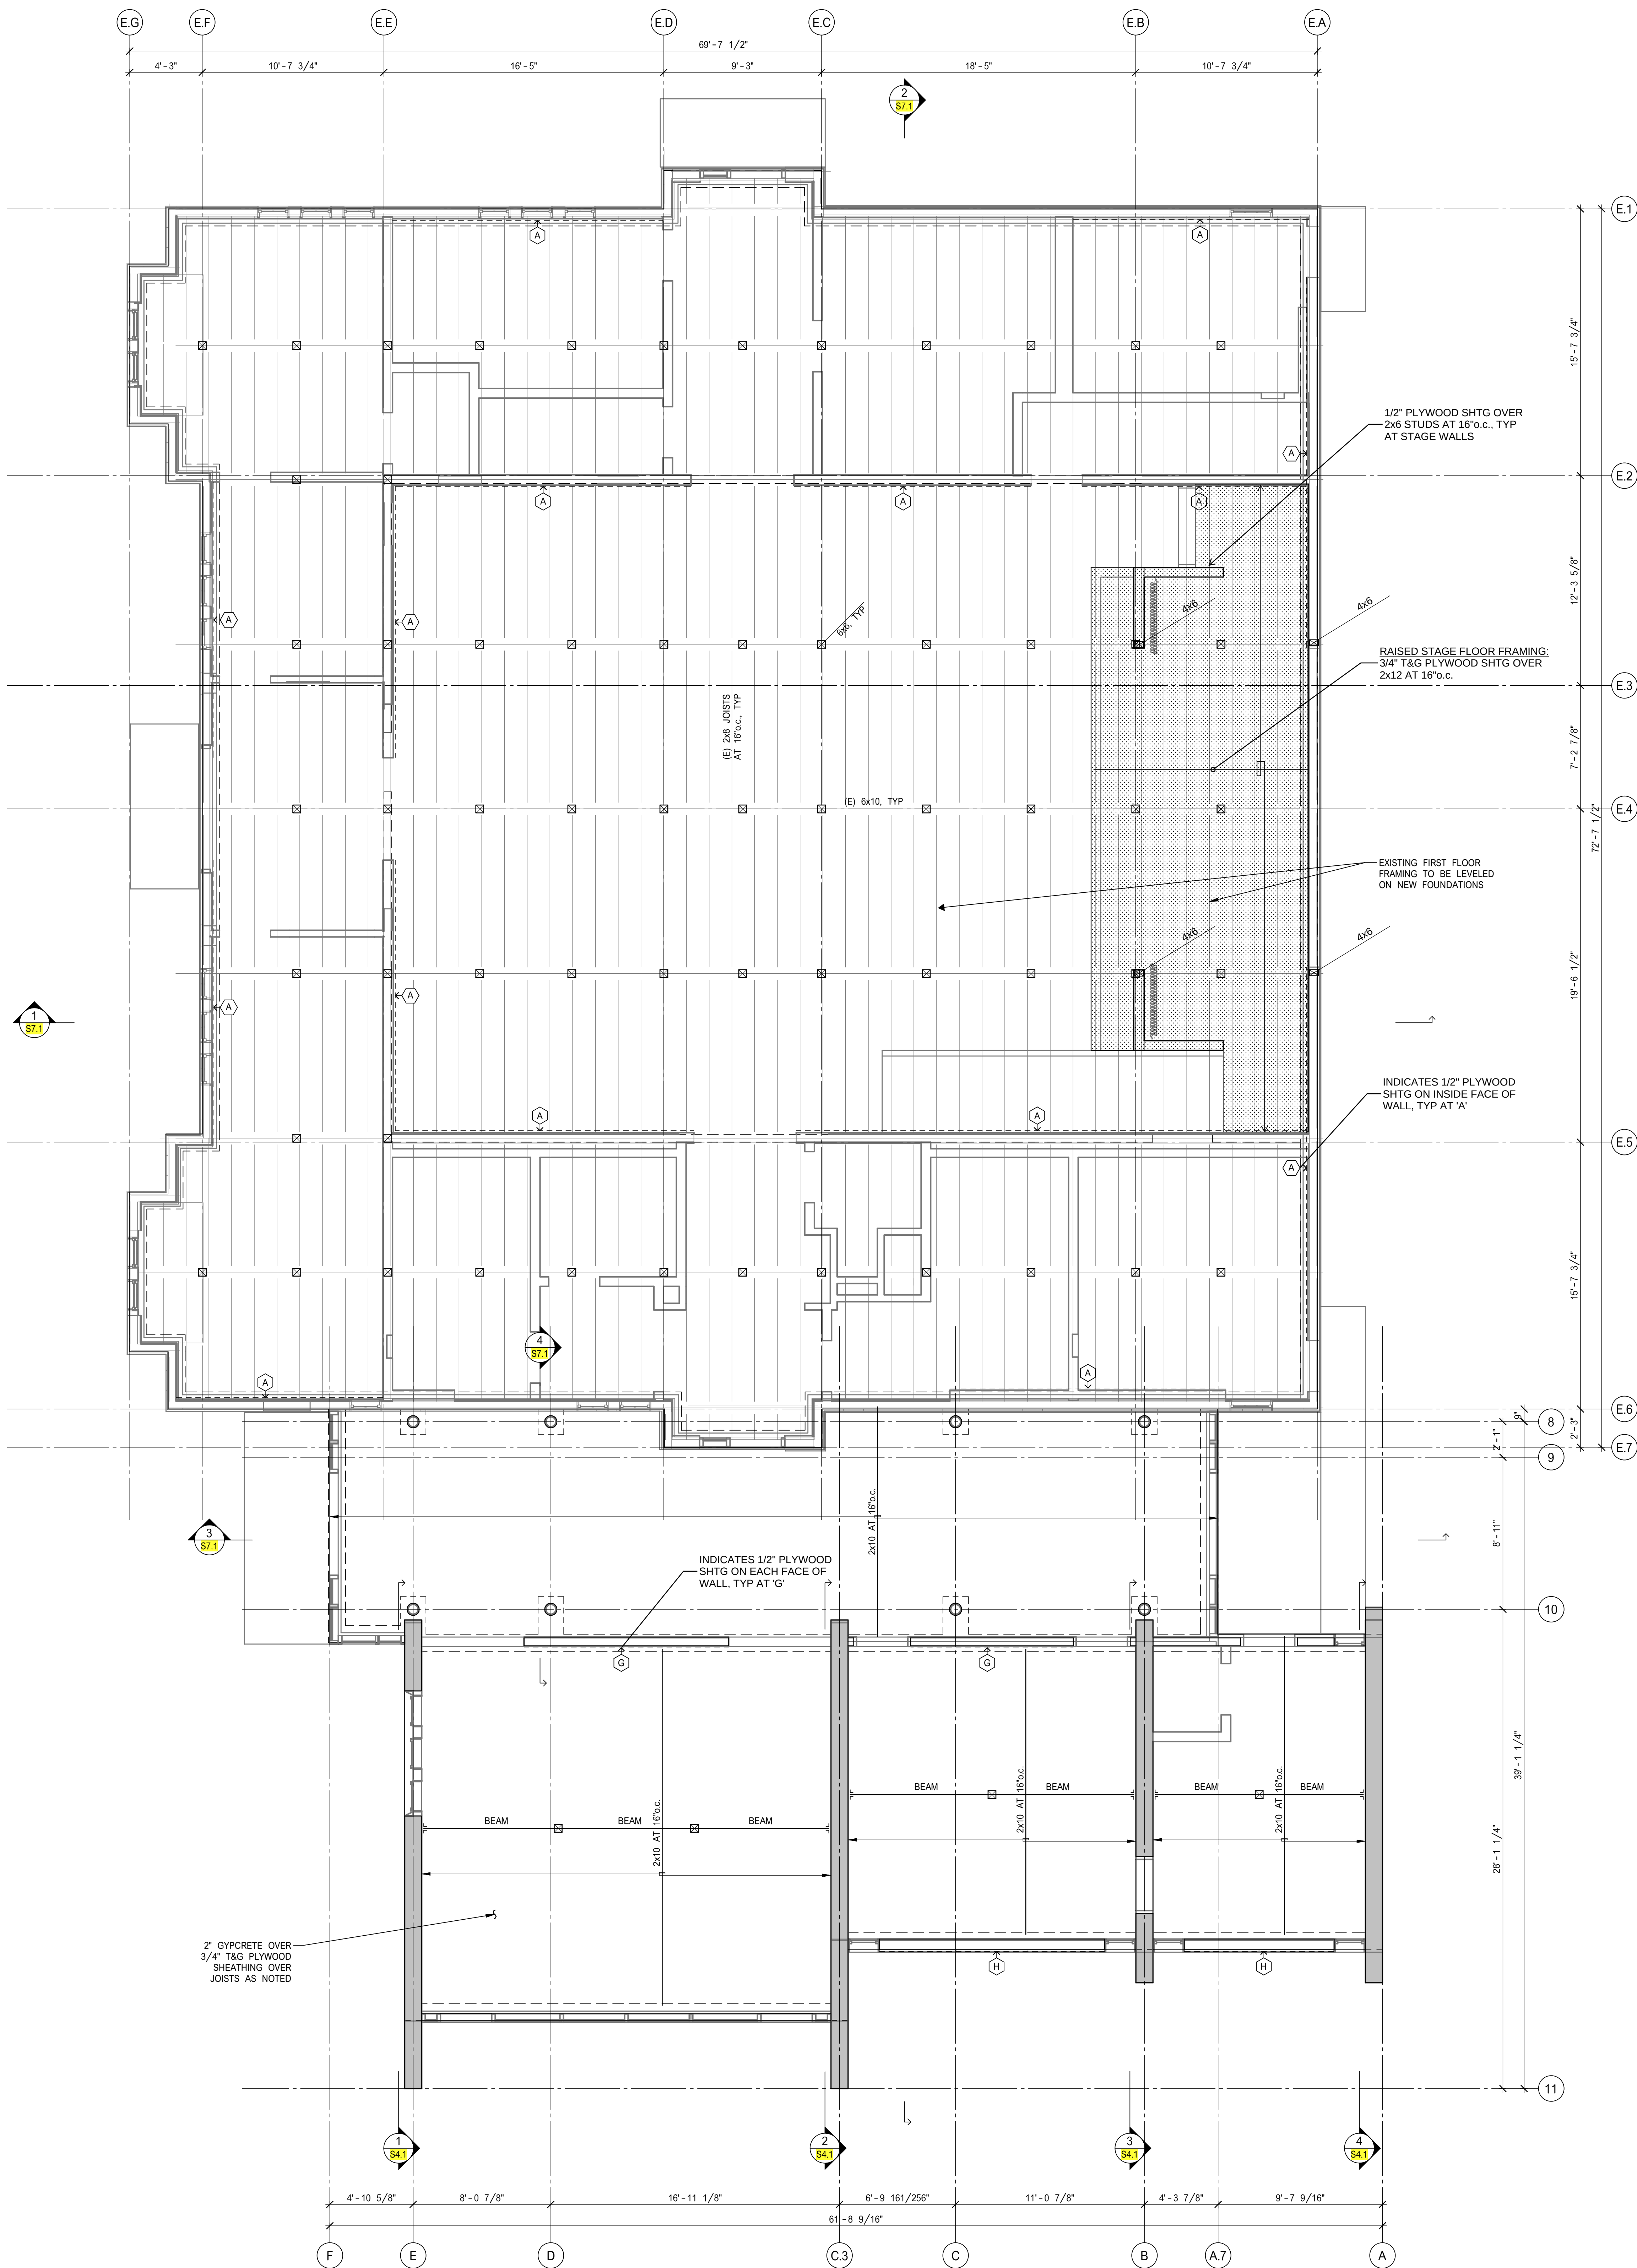

LEVEL 1 FLOOR FRAMING PLAN

SCALE:
1/4" = 1'-0"
KPPF LIVE S2.1

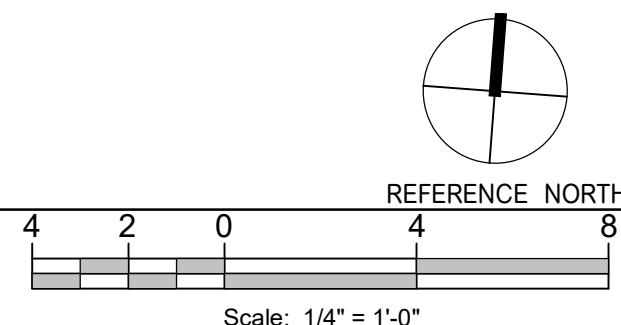

OWNER:



CLIENT:



LANDSCAPE ARCHITECTURE:



ARCHITECTURE:

Jackson Liles
ARCHITECTURE
+ 2325 Third Street #206
San Francisco, CA 94107
Tel 415.621.1799
www.jacksonliles.com



JACKSON PLAYGROUND IMPROVEMENT PROJECT

1645 17TH STREET
SAN FRANCISCO, CA 94107

50% DESIGN DEVELOPMENT

ISSUANCE RECORD	
DATE	DESCRIPTION
05.23.25	50% DD

REVISION RECORD		
REV	DATE	DESCRIPTION

DATE	NO.	DRAWN	CHD
05.23.25			

DRAWING TITLE:


LEVEL 1 FLOOR FRAMING PLAN

SHEET NO:

S2.1


5/22/2025 5:23:22 PM
Autodesk Docs/1703-Jackson Park Feasibility/2400180_JACKSON PARK CLUBHOUSE_KPFF-R2024.rvt

PKG	SD	CD
PKG	SD	CD
PKG	SD	CD
PKG	SD	CD

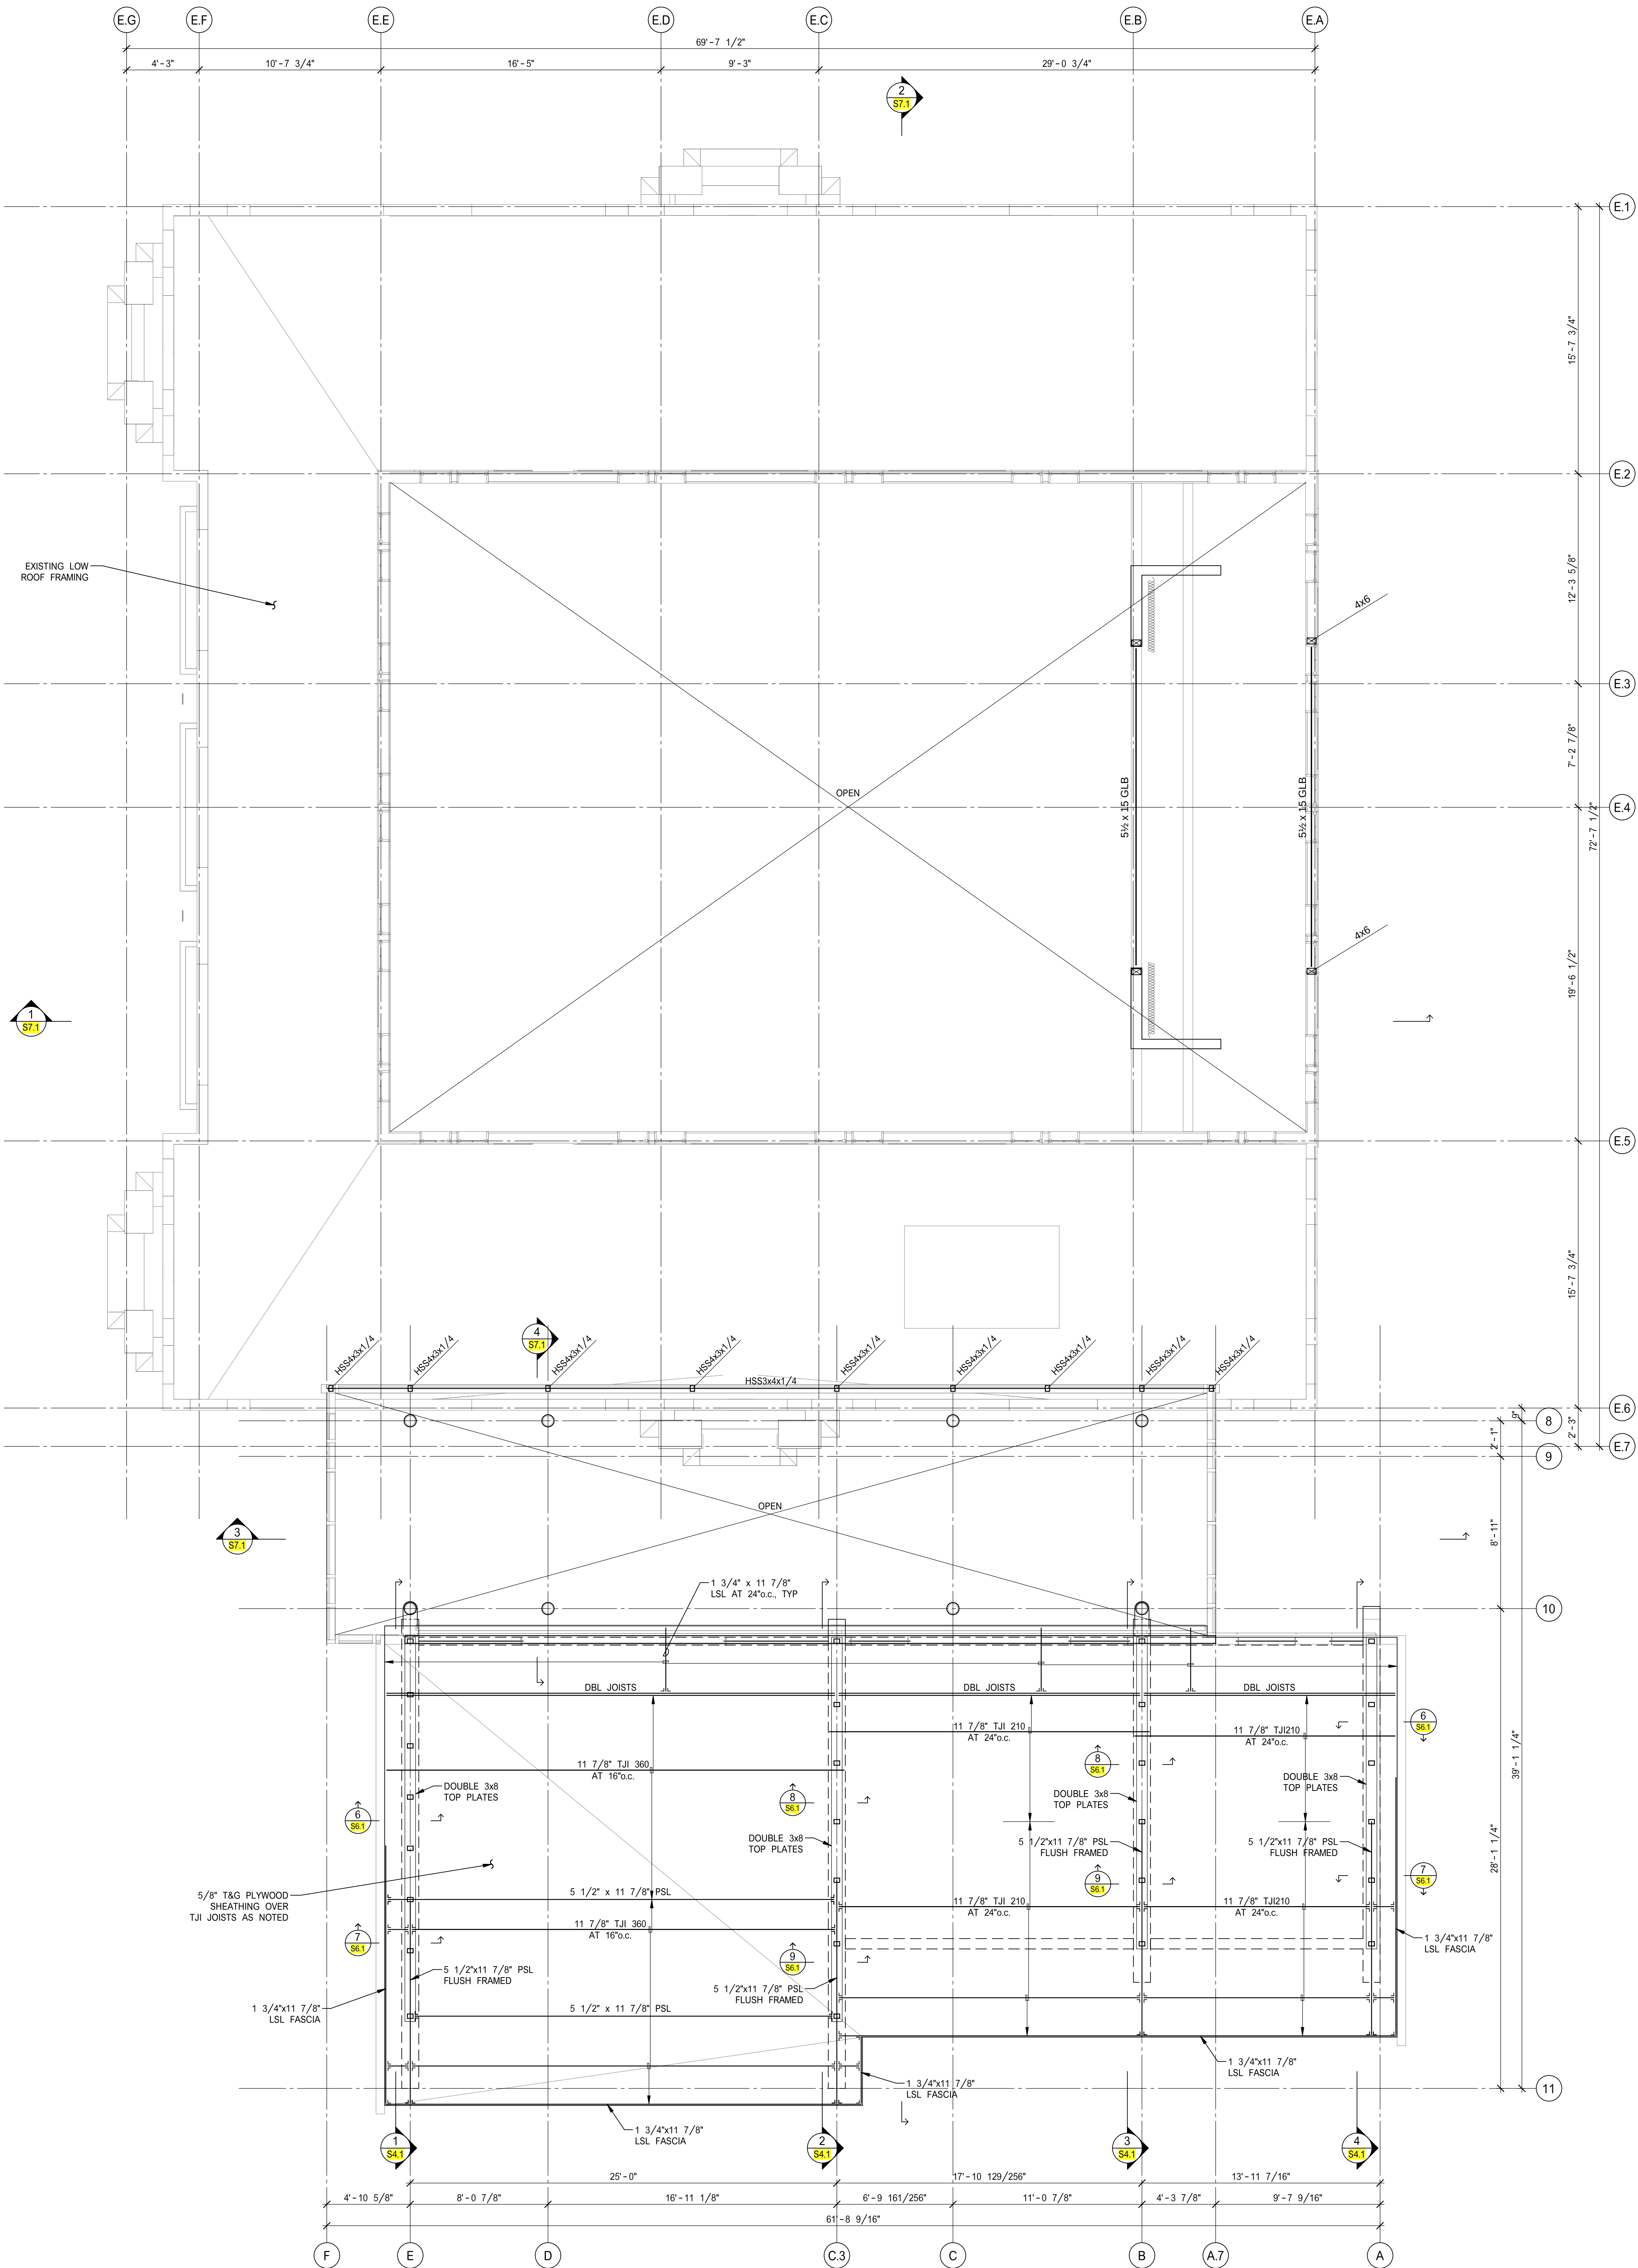

ADDITION LOW ROOF FRAMING PLAN

SCALE:
1/4" = 1'-0"
KPFF LIVE S2.2

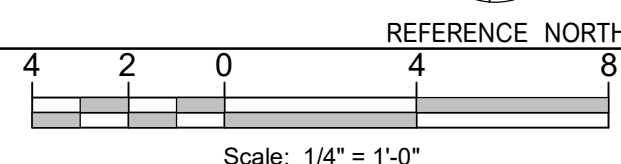

OWNER:



501 Stanyan St
San Francisco CA 94117
p 415.831.2700
e pdinfo@sfgov.org

CLIENT:



368 Connecticut St
San Francisco CA 94117
p 415.785.2427
e friends@jacksonpark@gmail.com

LANDSCAPE ARCHITECTURE:



2325 3rd street, suite 323
San Francisco CA 94107
p 415.323.0850
e admin@fletcherstudio.com

ARCHITECTURE:

Jackson Liles
ARCHITECTURE

+ 2325 Third Street #206
San Francisco, CA 94107
Tel 415.621.1799
www.jacksonliles.com



71 Stevenson Street, Suite 1800
San Francisco, CA 94105
415.989.1004 | kpff.com

SEOR Contact:
marc.gries@kpff.com
Day-to-Day Contact:
joshua.furtado@kpff.com

JACKSON PLAYGROUND IMPROVEMENT PROJECT

1645 17TH STREET
SAN FRANCISCO, CA 94107

50% DESIGN DEVELOPMENT

ISSUANCE RECORD

DATE	DESCRIPTION
05.23.25	50% DD

REVISION RECORD

REV	DATE	DESCRIPTION
-----	------	-------------

DATE	NO.	DRAWN	CHD
05.23.25			

DRAWING TITLE:


ADDITION LOW ROOF FRAMING PLAN

SHEET NO:

S2.2


PROJ:	SD	CD	
DATE:			
BY:			
CHK:			

5/22/2025 5:23:23 PM
Autodesk Docs/1703-Jackson Park Feasibility/2400180_JACKSON PARK CLUBHOUSE_KPFF-R2024.rvt

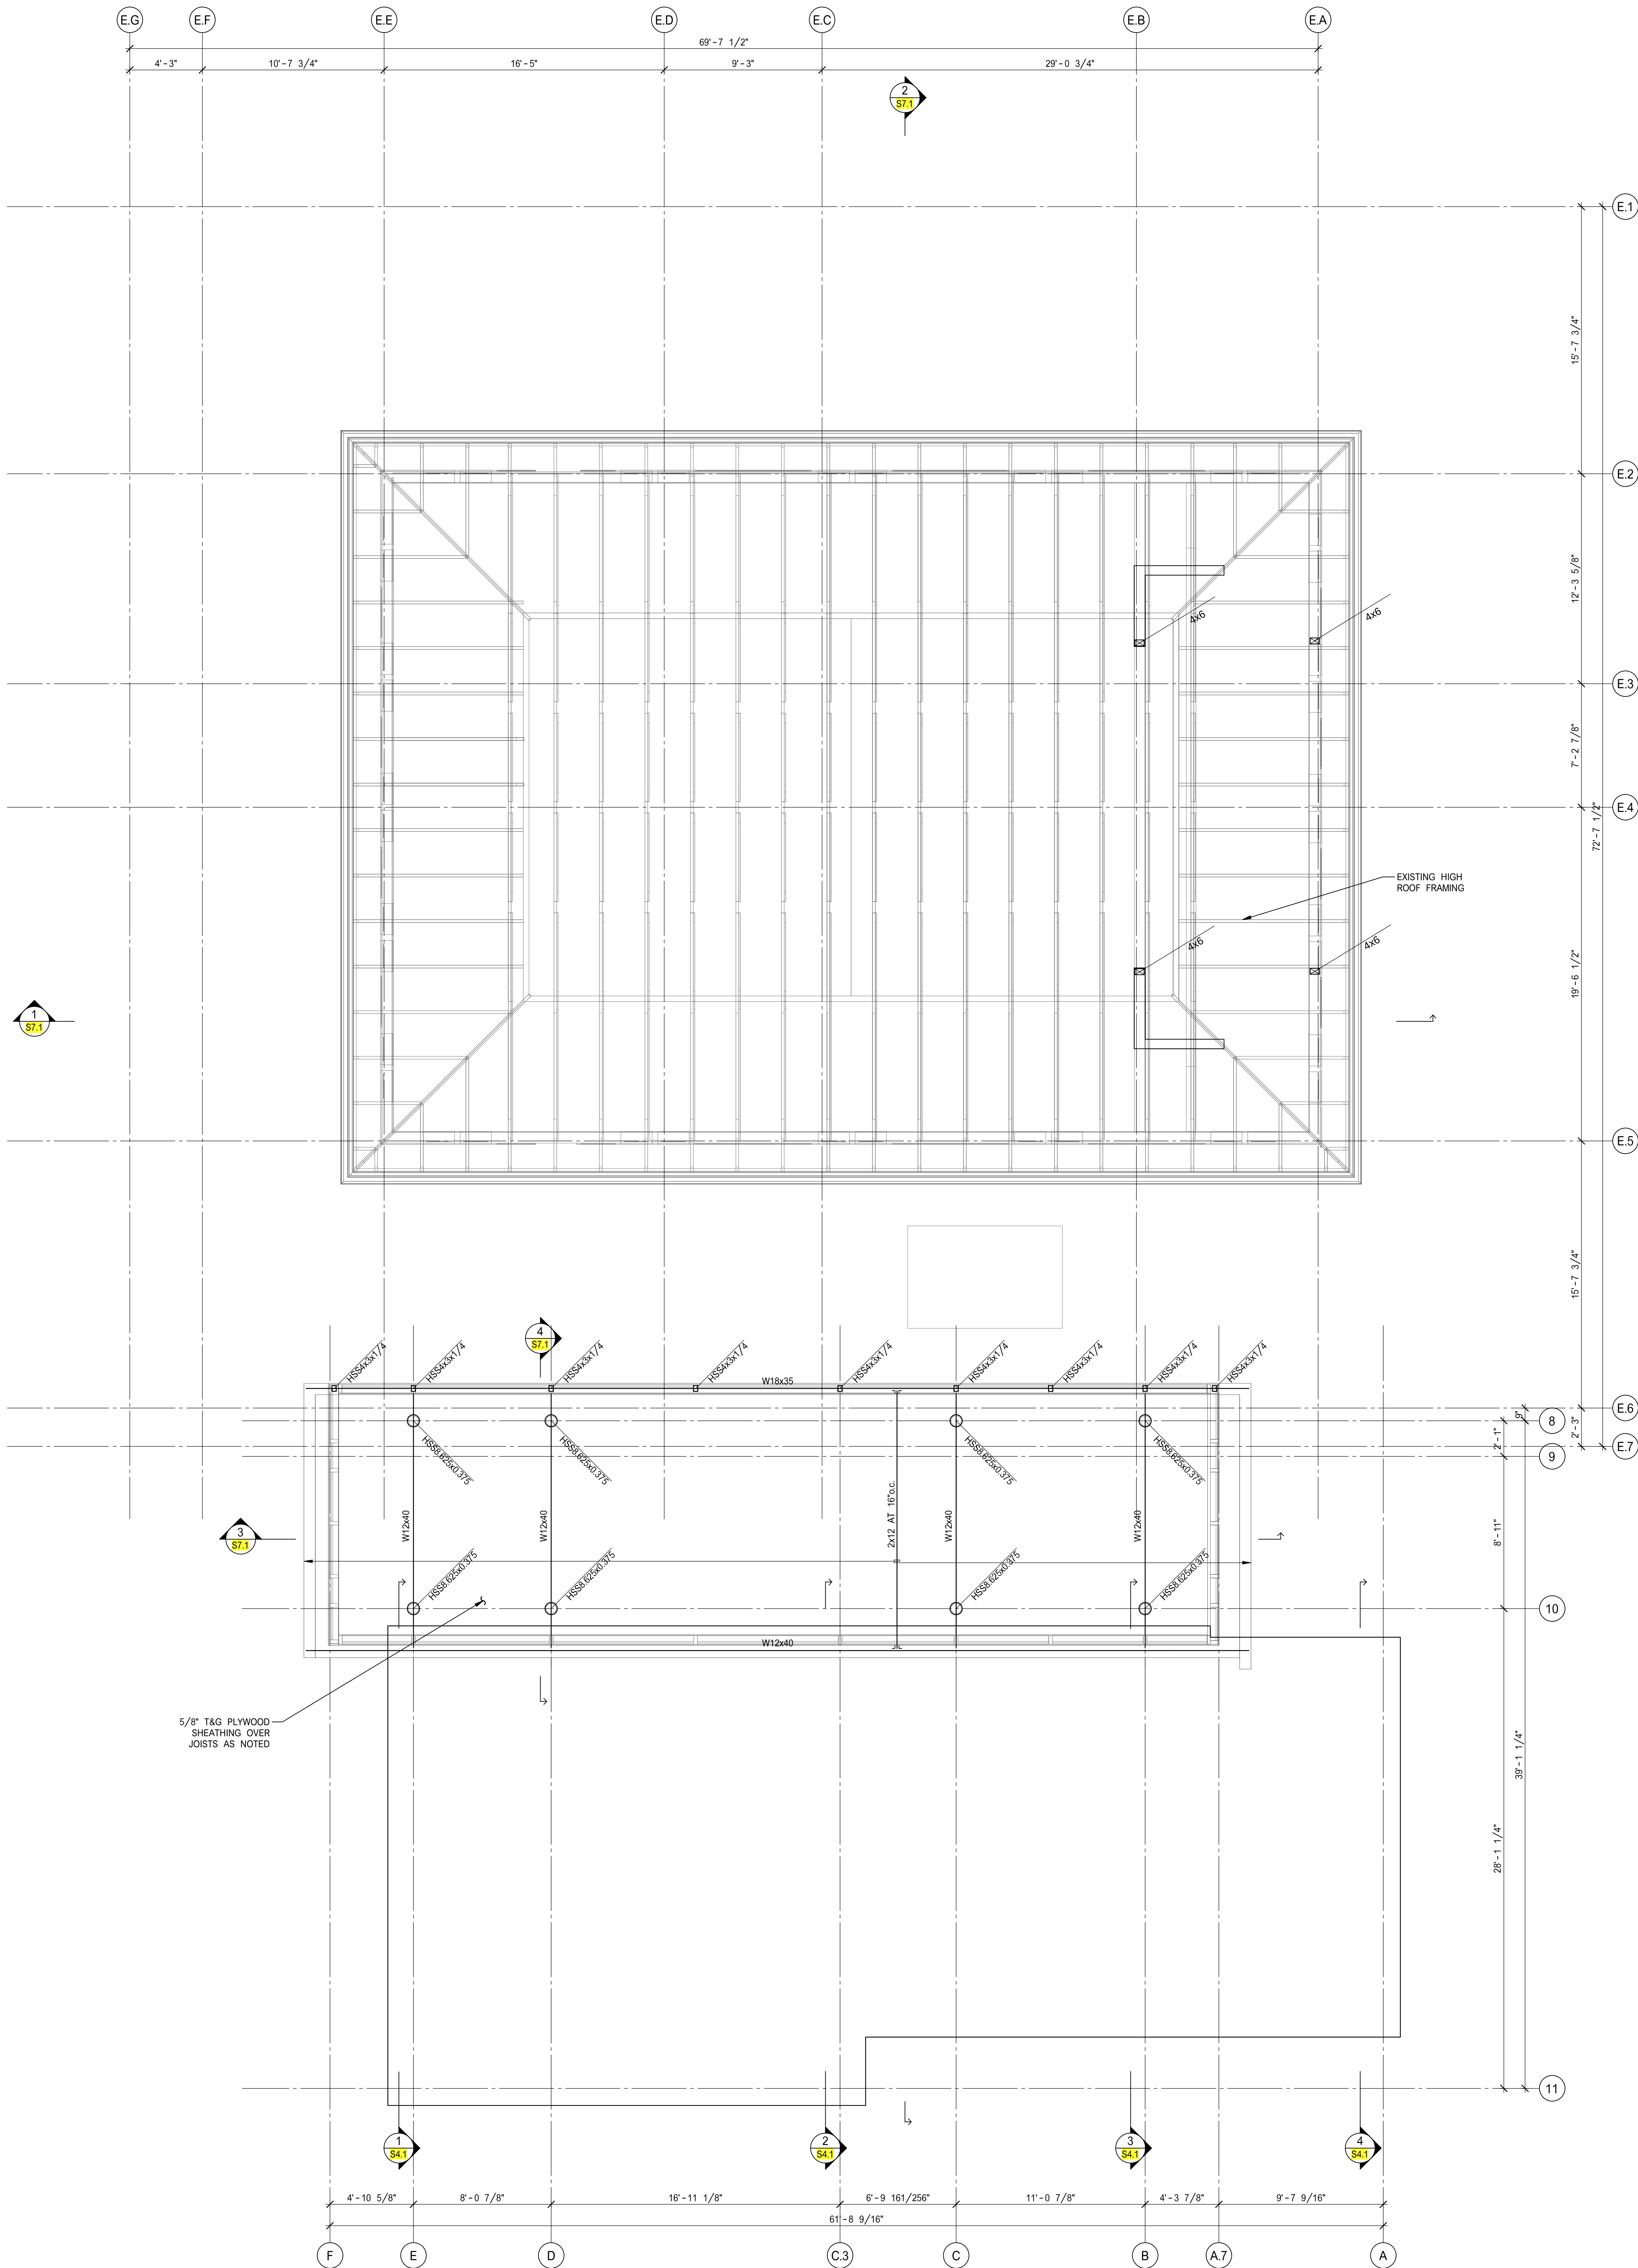

ADDITION HIGH ROOF FRAMING PLAN

SCALE:
1/4" = 1'-0"
KPFF LIVE S2.3

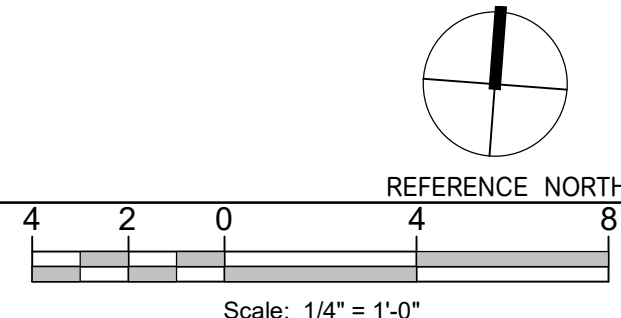

OWNER:



501 Stanyan St
San Francisco CA 94117
p 415.831.2700
e pdinfo@sfgov.org

CLIENT:



368 Connecticut St
San Francisco CA 94107
p 415.785.2427
e friends@jacksonpark@gmail.com

LANDSCAPE ARCHITECTURE:



2325 3rd street, suite 323
San Francisco CA 94107
p 415.323.0850
e admin@fletcherstudio.com

ARCHITECTURE:

Jackson Liles
ARCHITECTURE

+ 2325 Third Street #206
San Francisco, CA 94107
Tel 415.621.1799
www.jacksonliles.com



71 Stevenson Street, Suite 1800
San Francisco, CA 94105
415.989.1004 | kpff.com

SEOR Contact:
marc.priess@kpff.com
Day-to-Day Contact:
joshua.furtado@kpff.com

JACKSON PLAYGROUND IMPROVEMENT PROJECT

1645 17TH STREET
SAN FRANCISCO, CA 94107

50% DESIGN DEVELOPMENT

ISSUANCE RECORD	
DATE	DESCRIPTION
05.23.25	50% DD

REVISION RECORD		
REV	DATE	DESCRIPTION

DATE	NO.	DRAWN	CHD
05.23.25			


DRAWING TITLE:

ADDITION HIGH ROOF FRAMING PLAN

SHEET NO:


S2.3

DATE	5/22/2025 5:23:25 PM
PROJECT	Autodesk Docs/1703-Jackson Park Feasibility/2400180_JACKSON PARK CLUBHOUSE_KPFF-R2024.rvt
DESIGN	
REVISION	
DATE	
BY	
CHKD	
APPD	
DATE	
BY	
CHKD	
APPD	

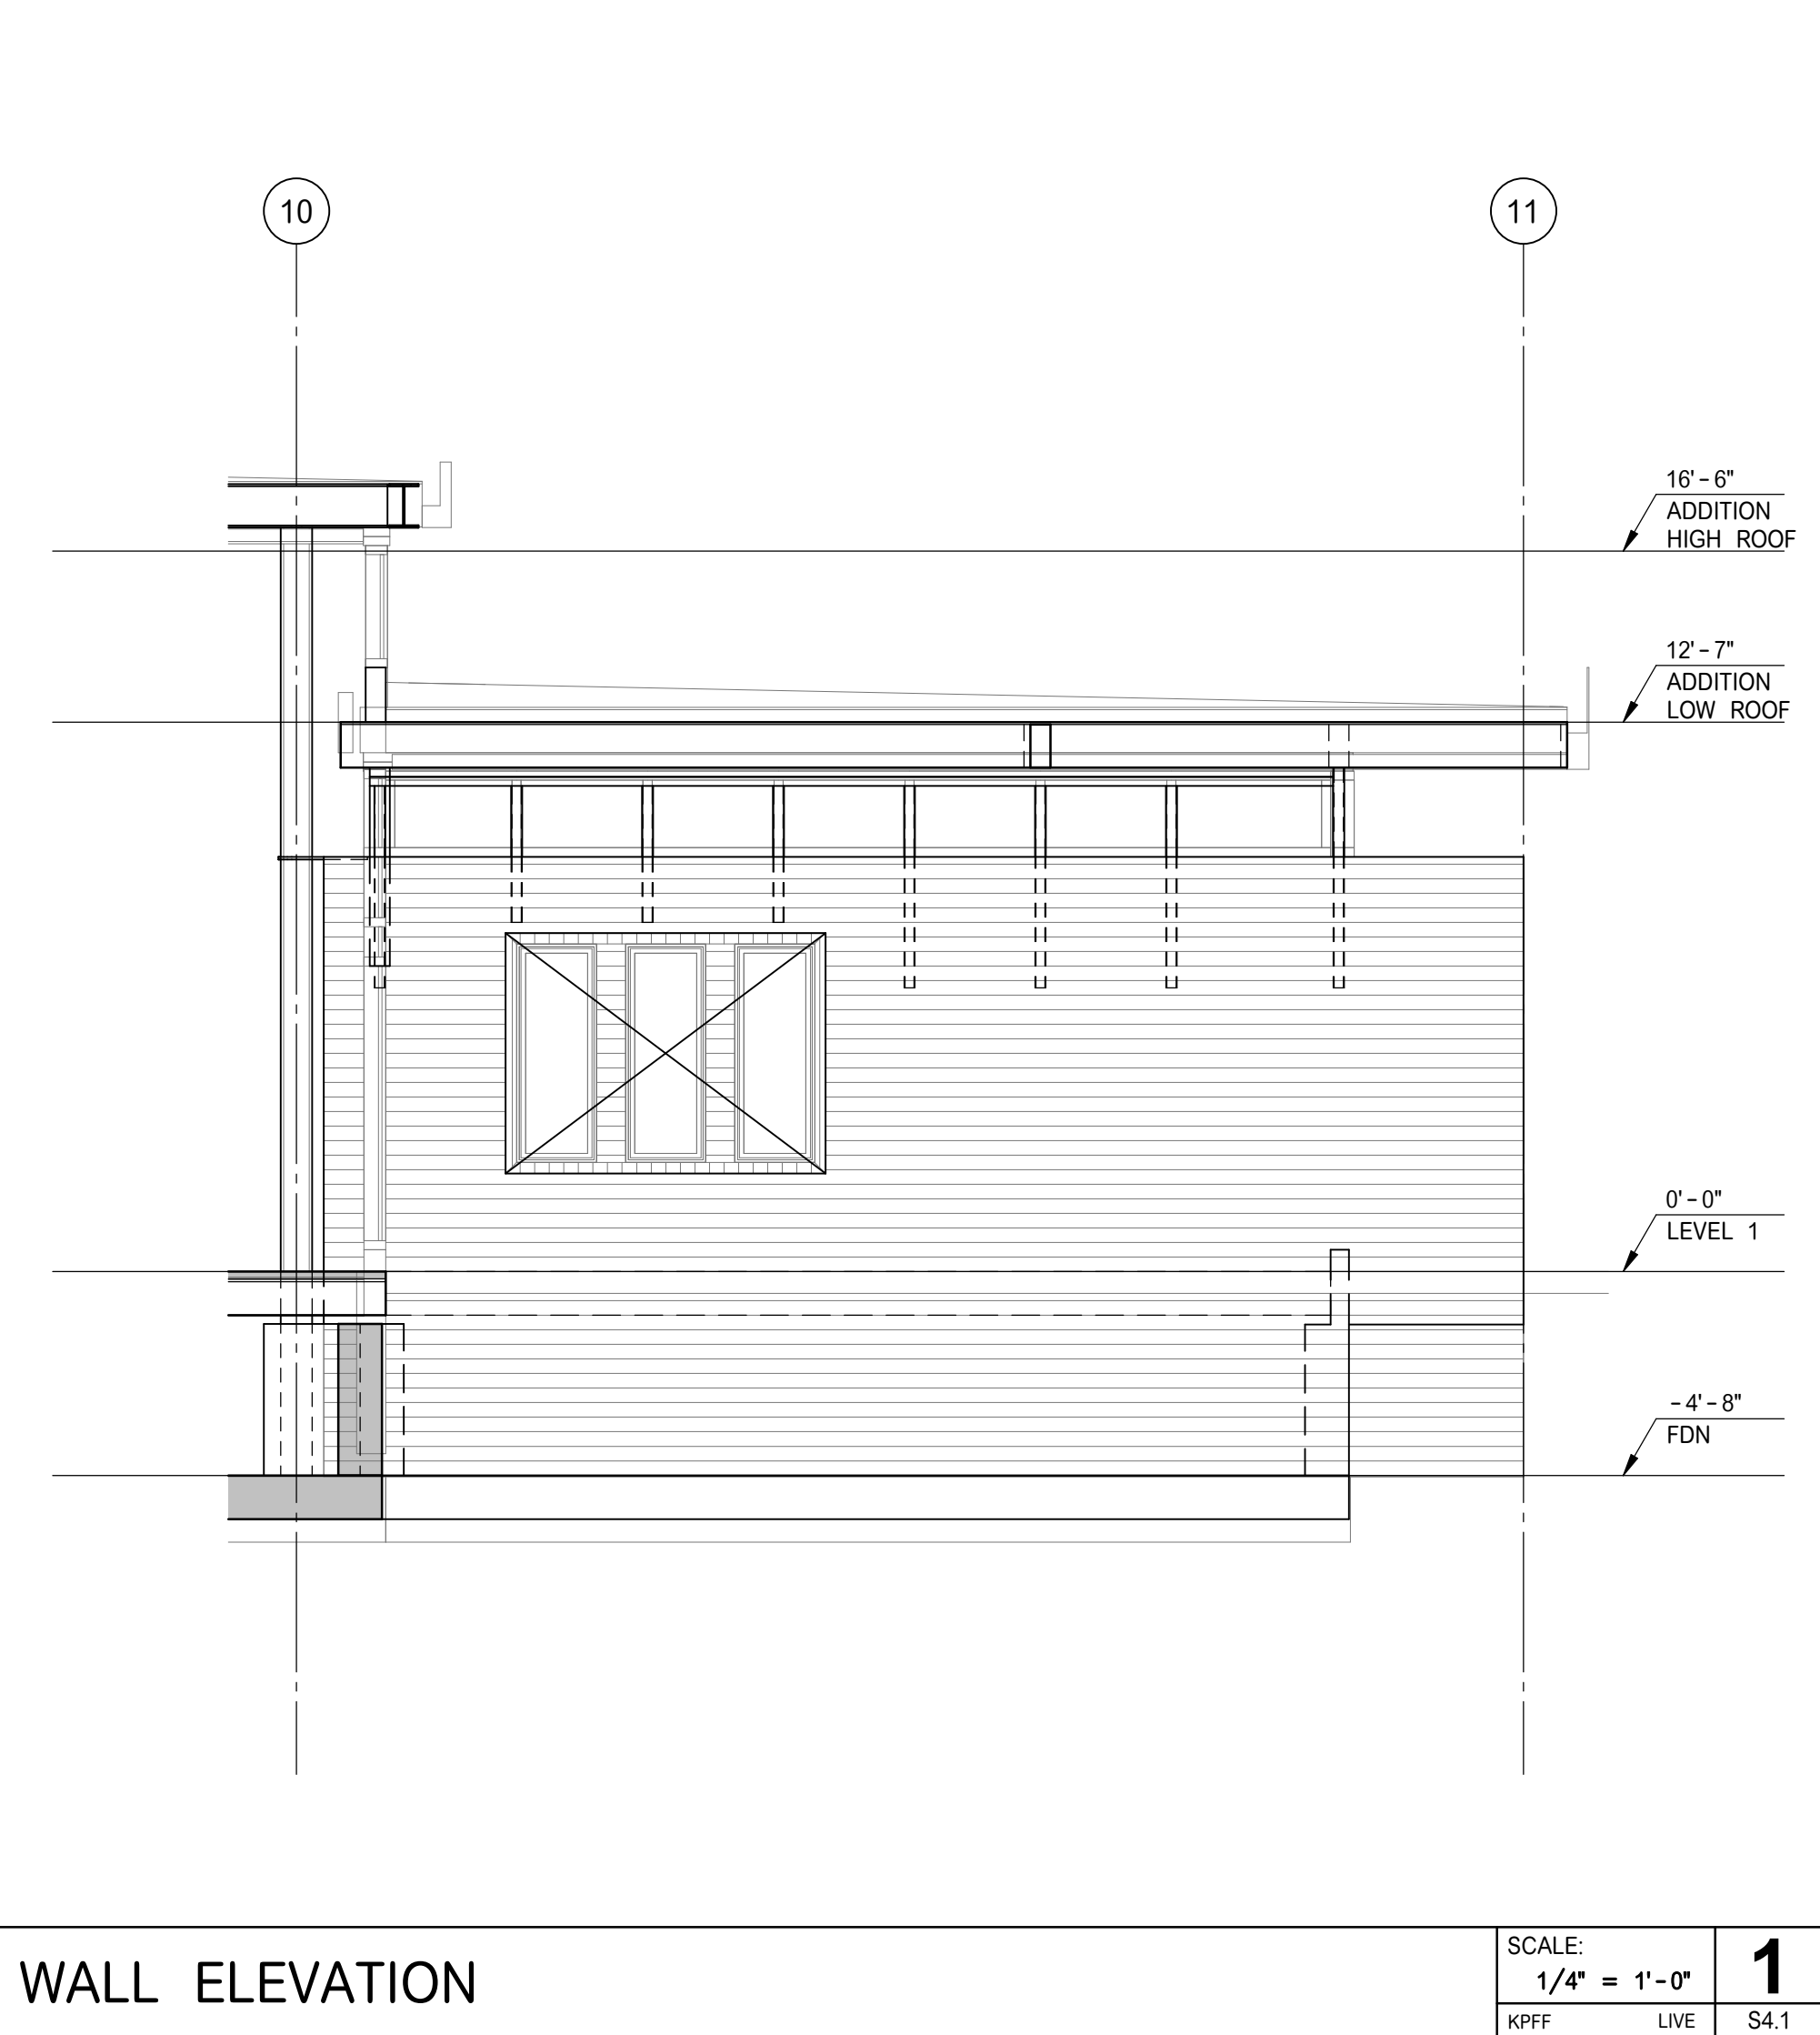


WALL ELEVATION

SCALE:	1/4" = 1'-0"	1
DATE	LIVE	SK.1

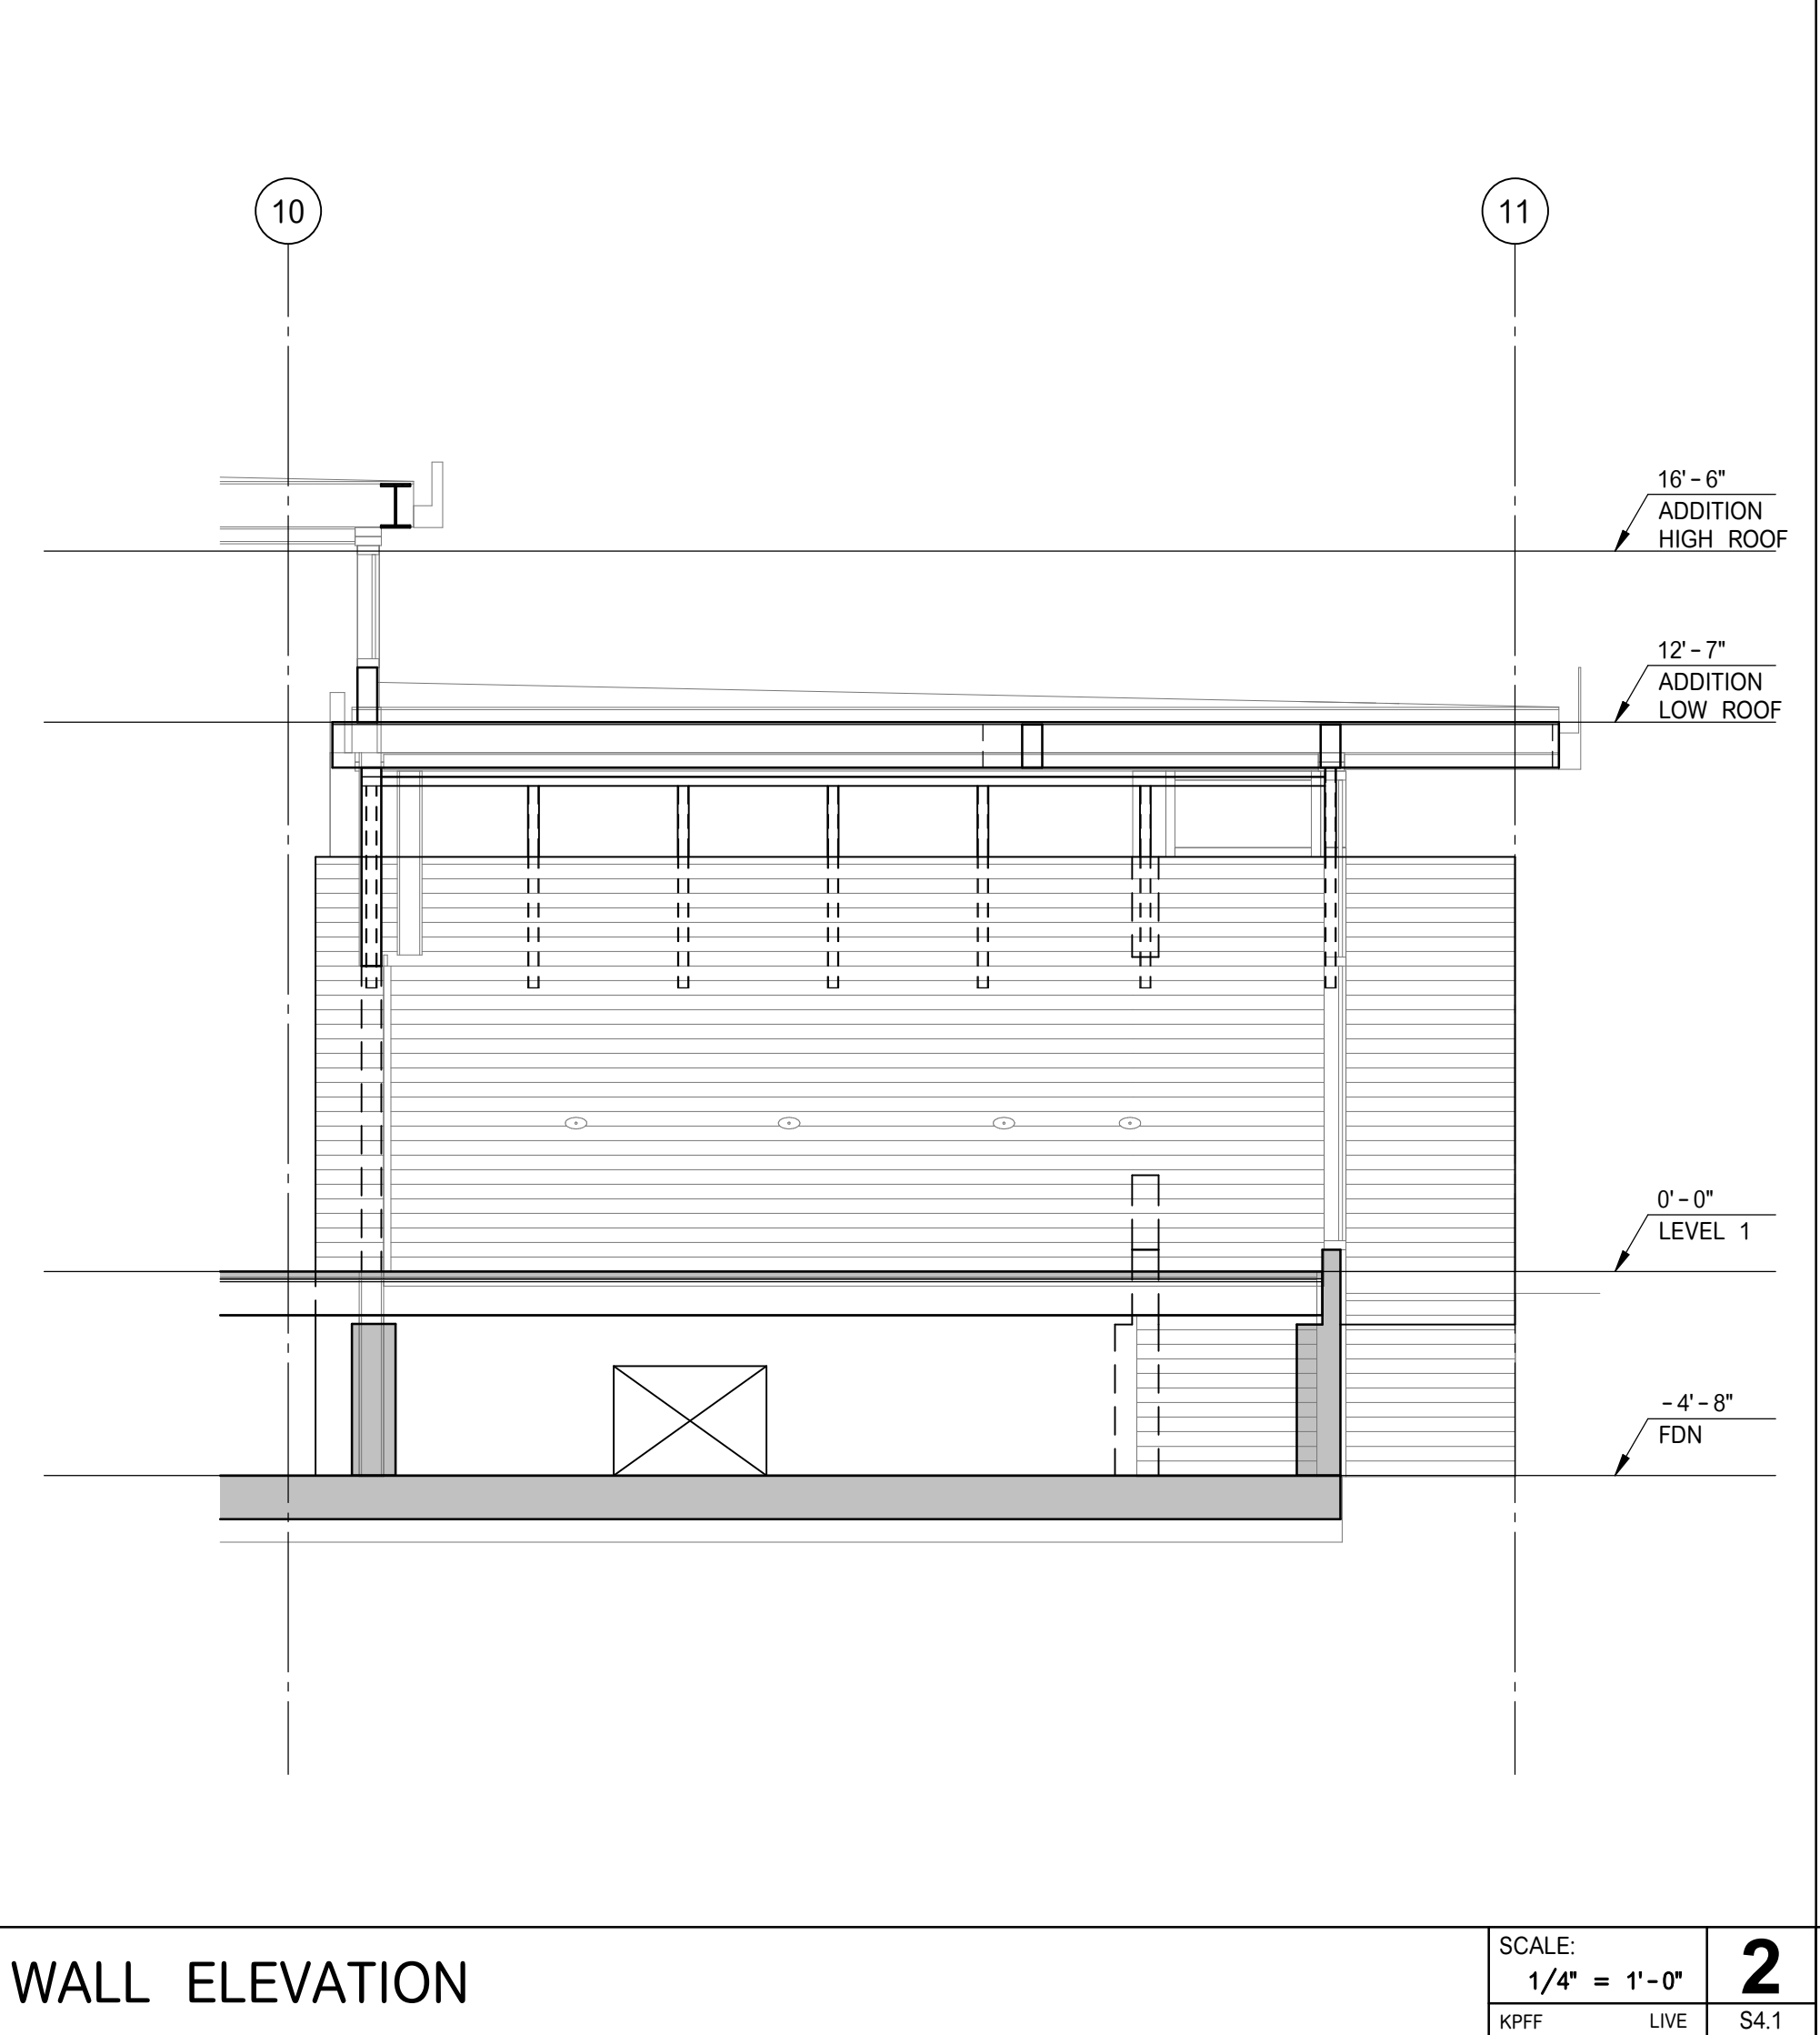


WALL ELEVATION

SCALE:	1/4" = 1'-0"	2
DATE	LIVE	SK.1

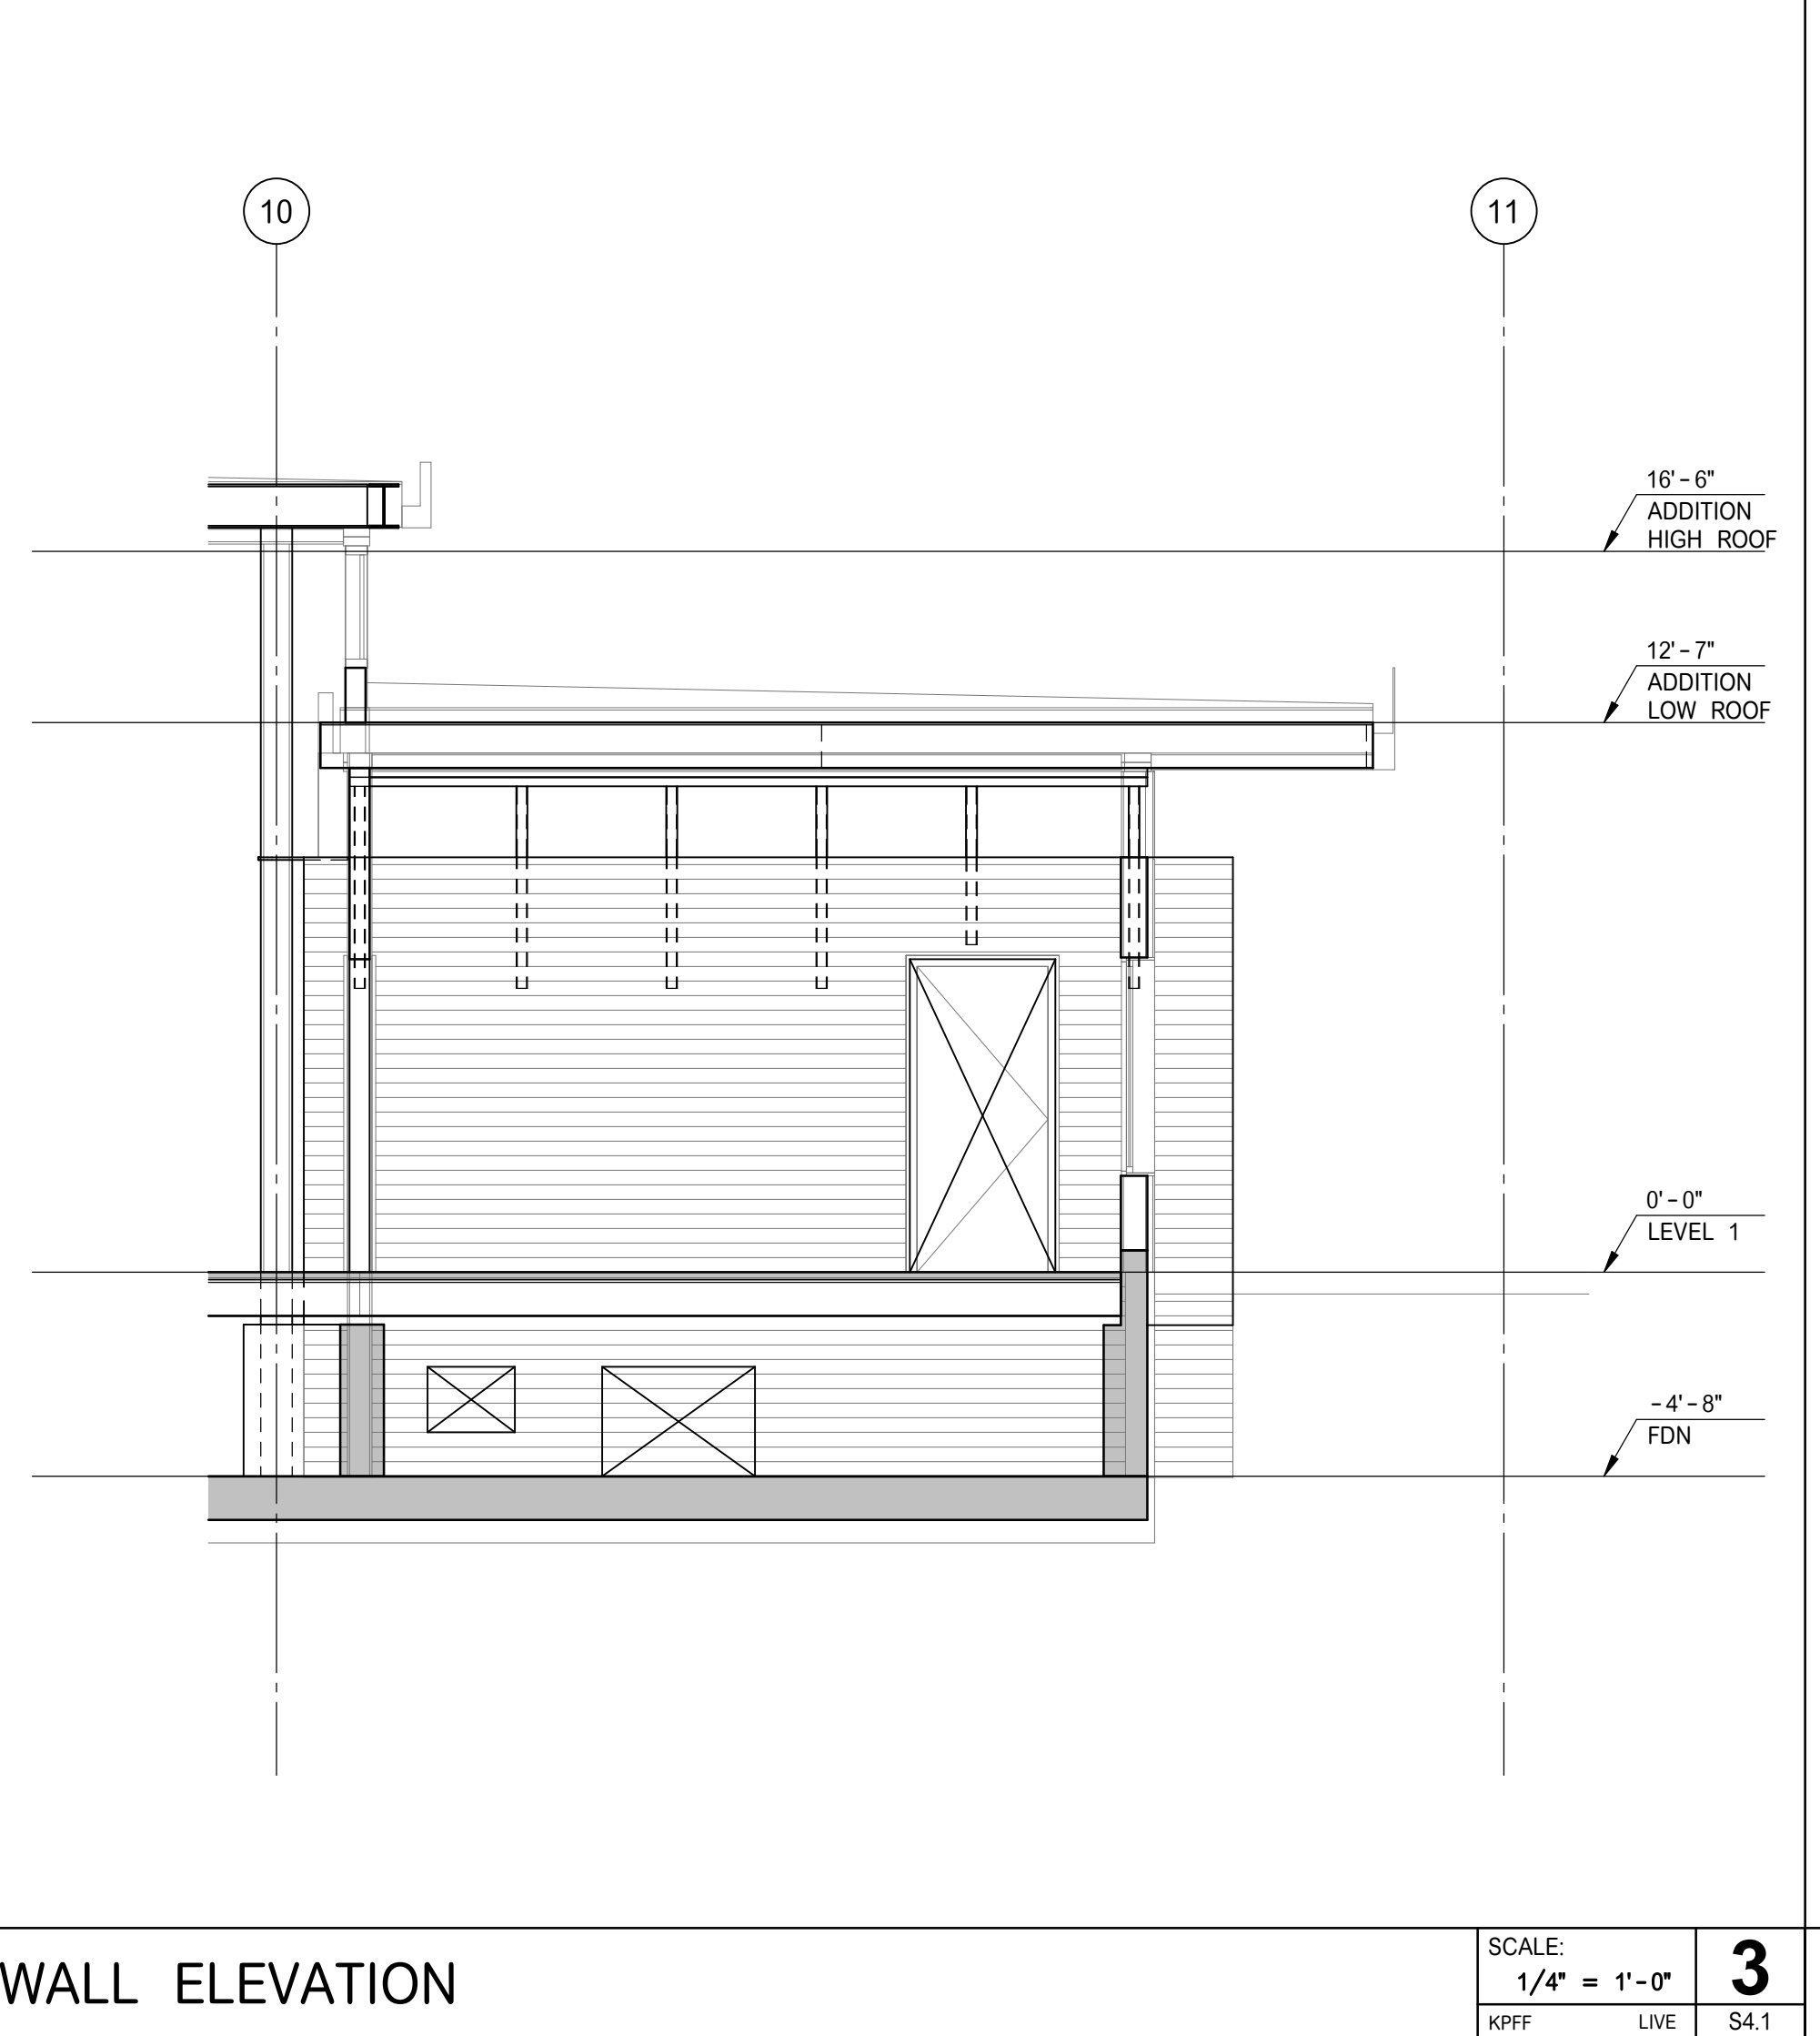

WALL ELEVATION

SCALE:	1/4" = 1'-0"	3
DATE	LIVE	SK.1

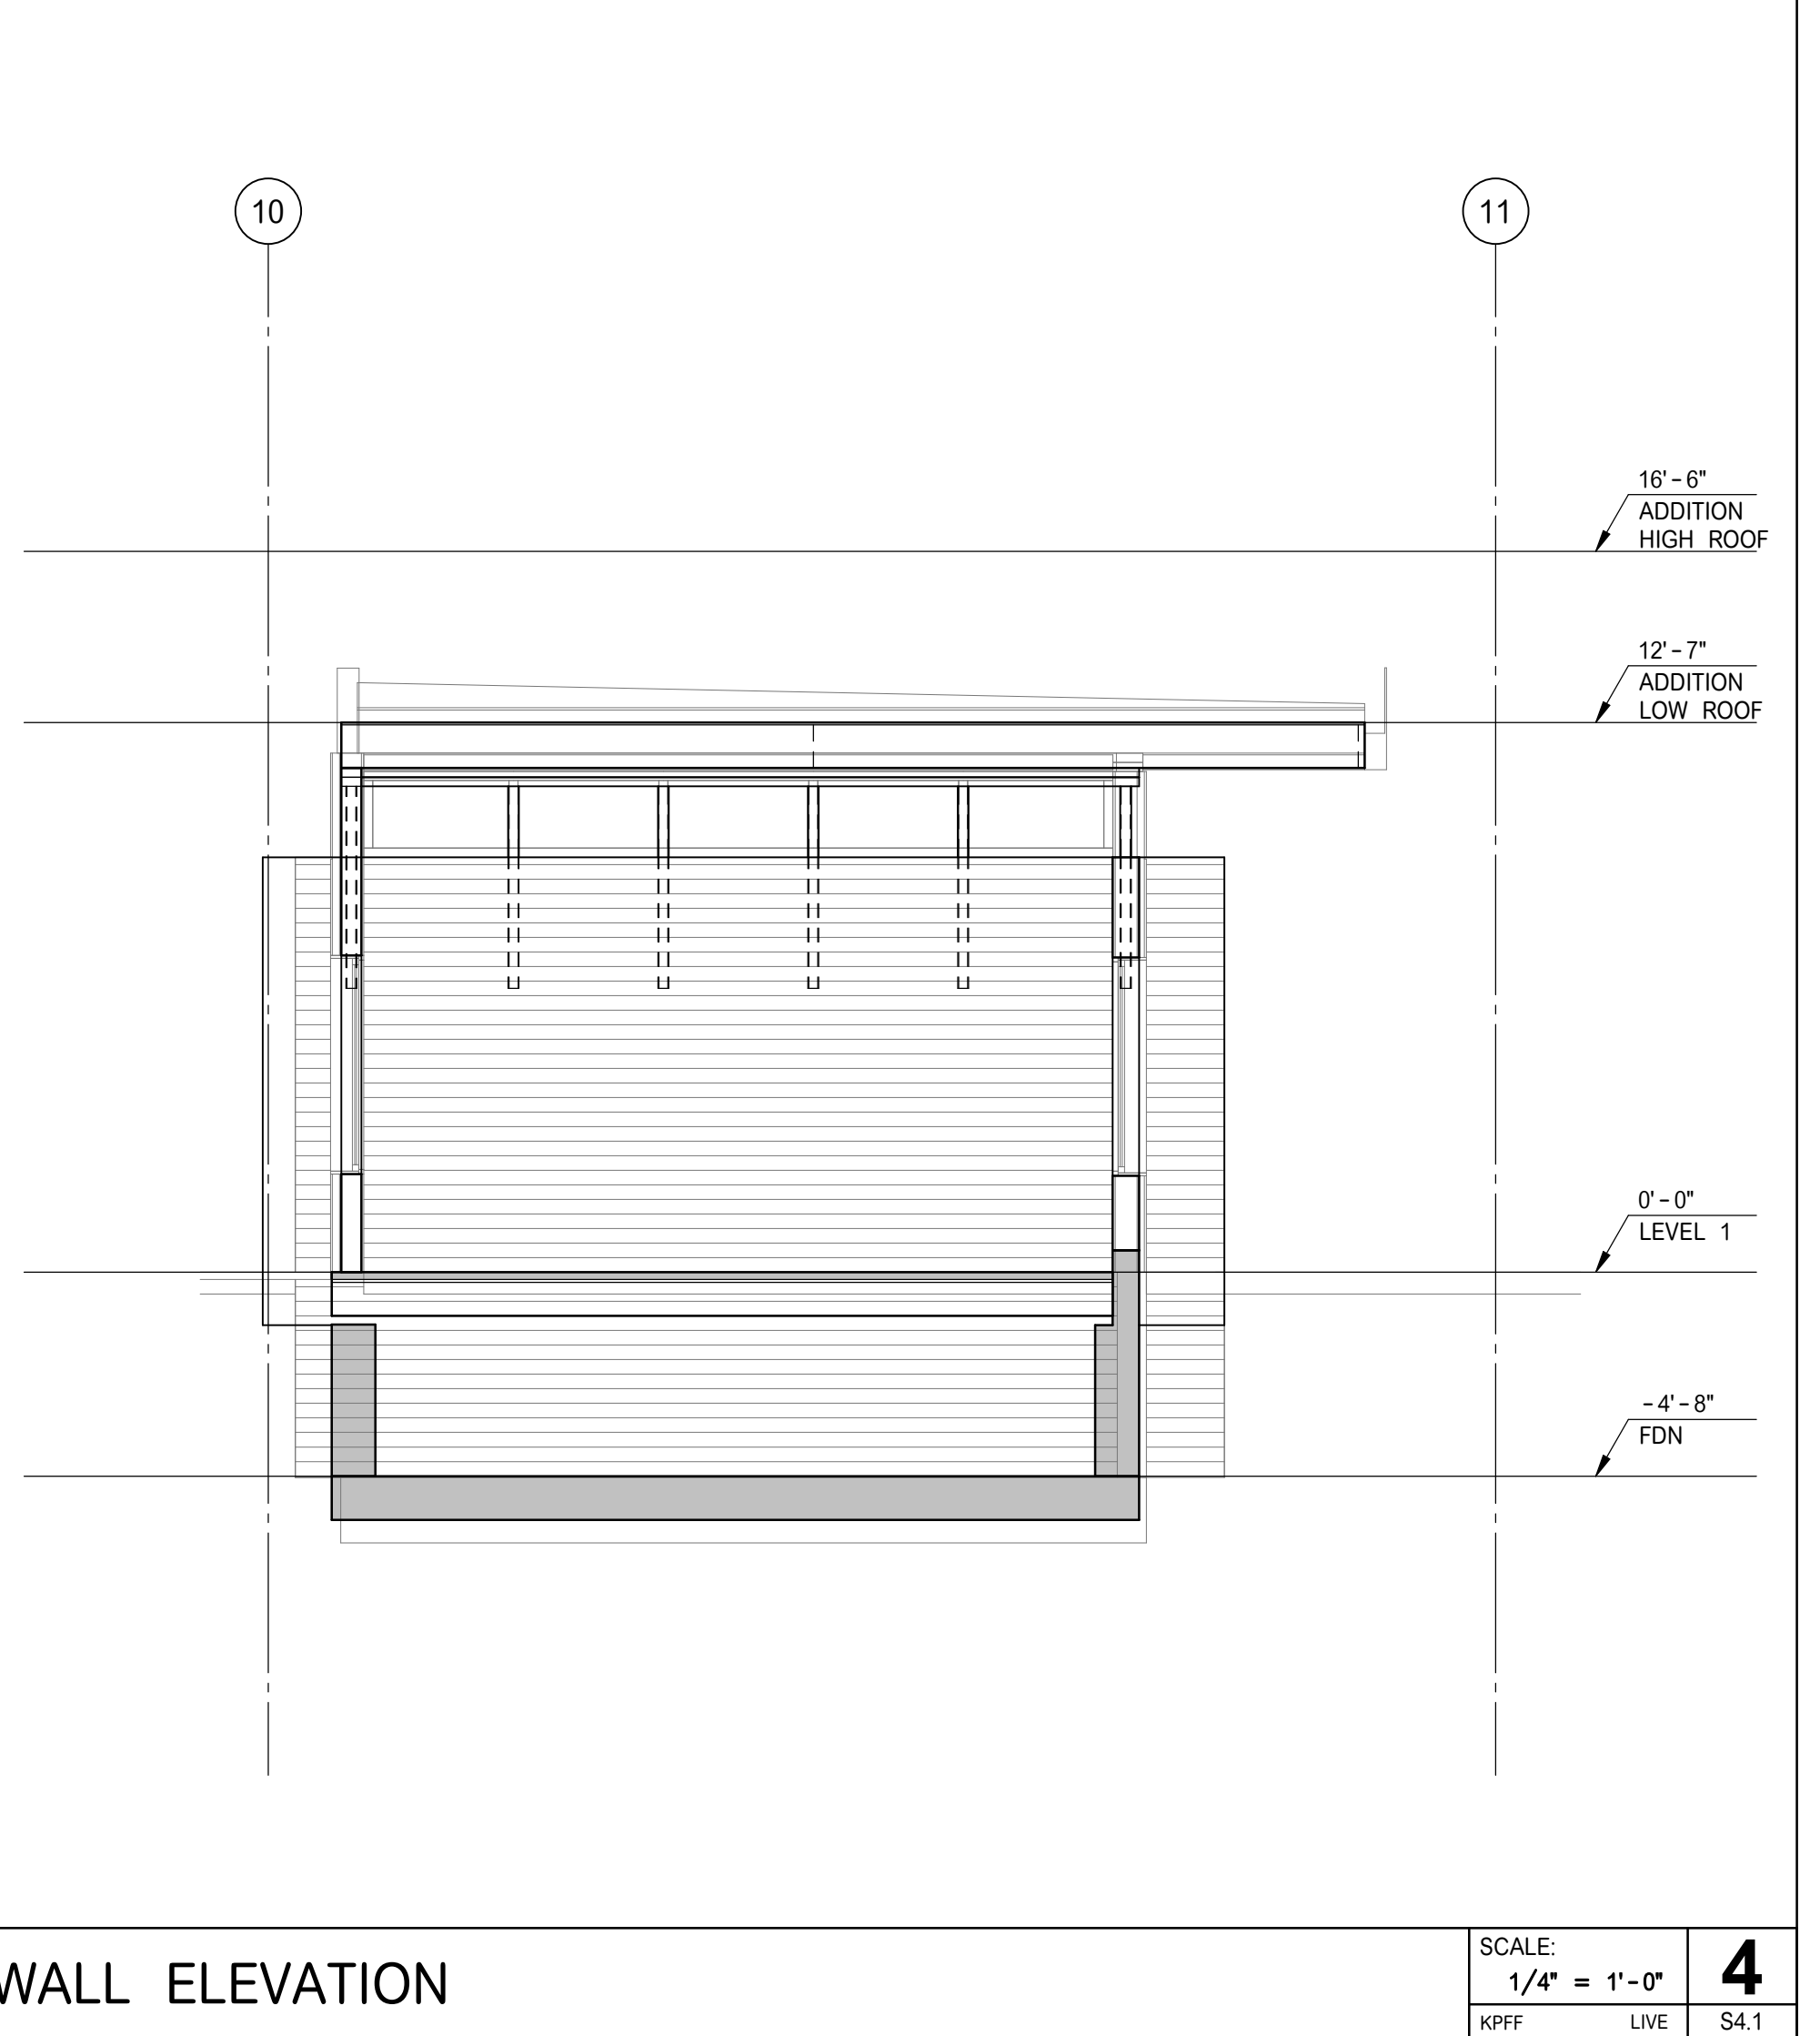

WALL ELEVATION

SCALE:	1/4" = 1'-0"	4
DATE	LIVE	SK.1

OWNER:



501 Stanyan St
San Francisco CA 94117
p 415.831.2700
e pdenito@sfgov.org

CLIENT:



368 Connecticut St
San Francisco CA 94107
p 415.785.2427
e friends@jacksonpark@gmail.com

LANDSCAPE ARCHITECTURE:



2325 3rd street, suite 323
San Francisco CA 94107
p 415.323.0850
e admin@fletcherstudio.com

ARCHITECTURE:

Jackson Liles
ARCHITECTURE

+ 2325 Third Street #206
San Francisco, CA 94107
Tel 415.621.1799

www.jacksonliles.com



71 Stevenson Street, Suite 1800
San Francisco, CA 94105
415.989.1004 | kpff.com

SEOR Contact:
marc.priess@kpff.com
Day-to-Day Contact:
joshua.furtado@kpff.com

JACKSON
PLAYGROUND
IMPROVEMENT
PROJECT

1645 17TH STREET
SAN FRANCISCO, CA 94107

50% DESIGN
DEVELOPMENT

ISSUANCE RECORD	
DATE	DESCRIPTION
05.23.25	50% DD

REVISION RECORD		
REV	DATE	DESCRIPTION


DATE	NO.	DRAWN	CHD
05.23.25			

DRAWING TITLE:




WALL
ELEVATIONS

SHEET NO:

S4.1

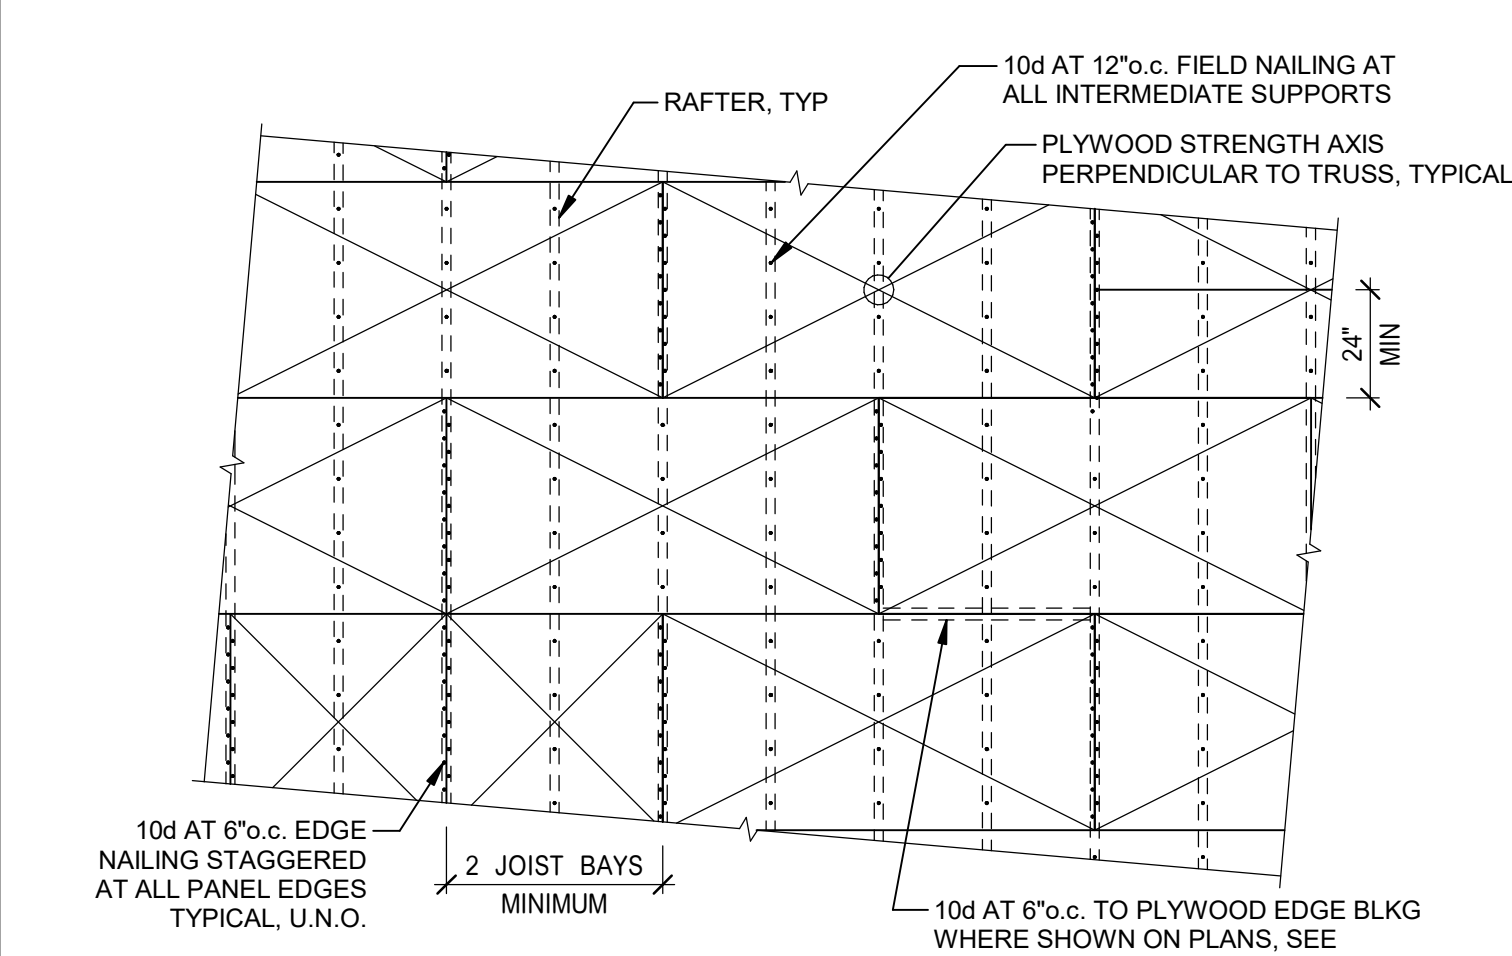

- NOTES:
1. MINIMUM PLYWOOD WIDTH IS 24".
 2. PLYWOOD SHALL BE CONTINUOUS OVER 2 JOIST BAYS, MINIMUM.
 3. NAILS SHALL BE DRIVEN TIGHT TO TOP OF PLYWOOD SURFACE AND IN NO CASE SHALL NAILS PENETRATE THE TOP PLY MORE THAN COMMONLY EXPECTED WITH HAMMER DRIVEN NAILS. NAILS OVERDRIVEN ARE SUBJECT FOR REJECTION AND MAY RESULT IN REMOVAL OF THE PLYWOOD AND THE LUMBER FRAMING TO WHICH IT IS FASTENED. ACCEPTANCE IS AT THE DISCRETION OF THE PROJECT ENGINEER AND SPECIAL INSPECTOR.

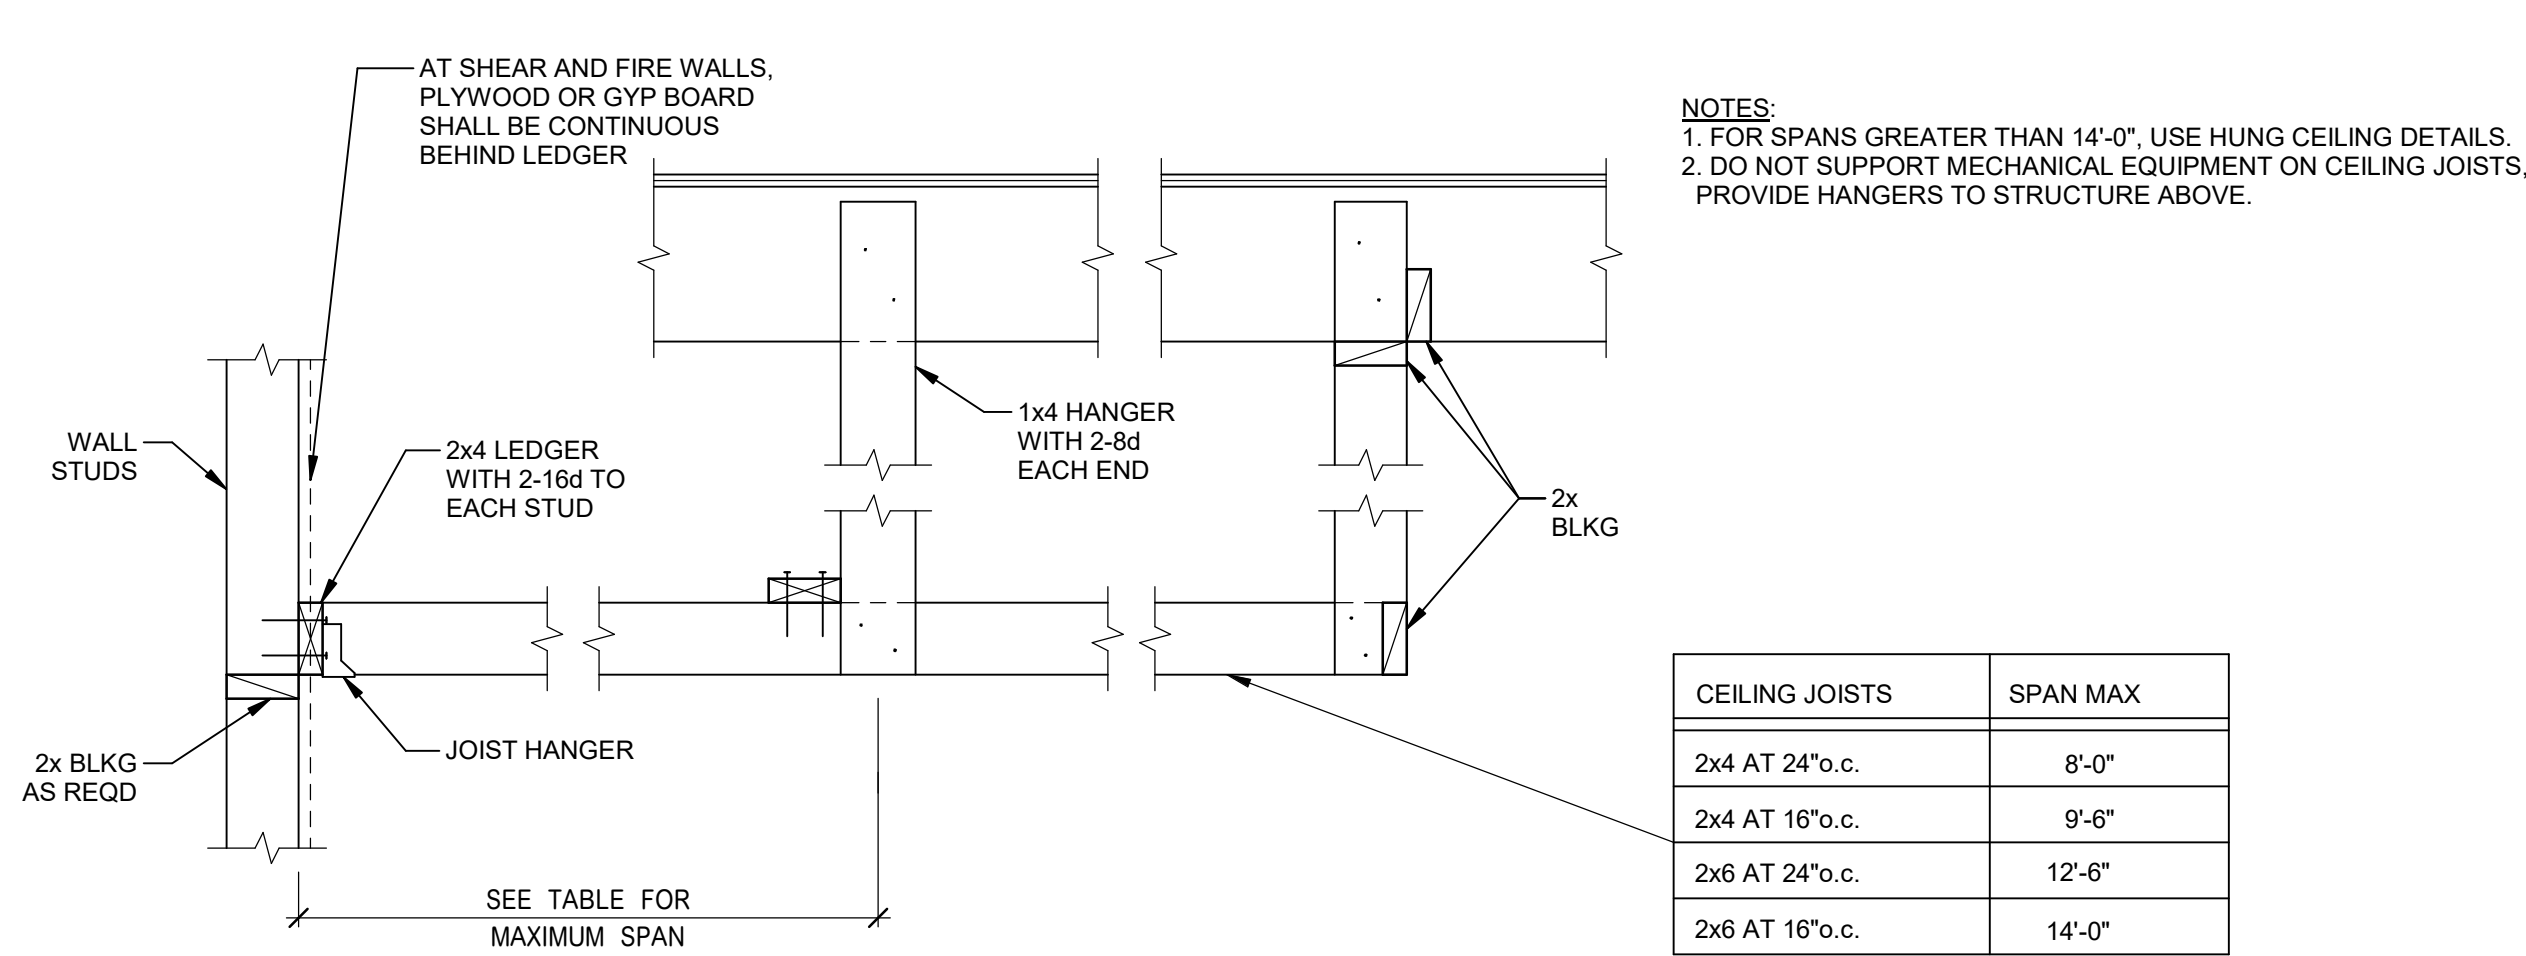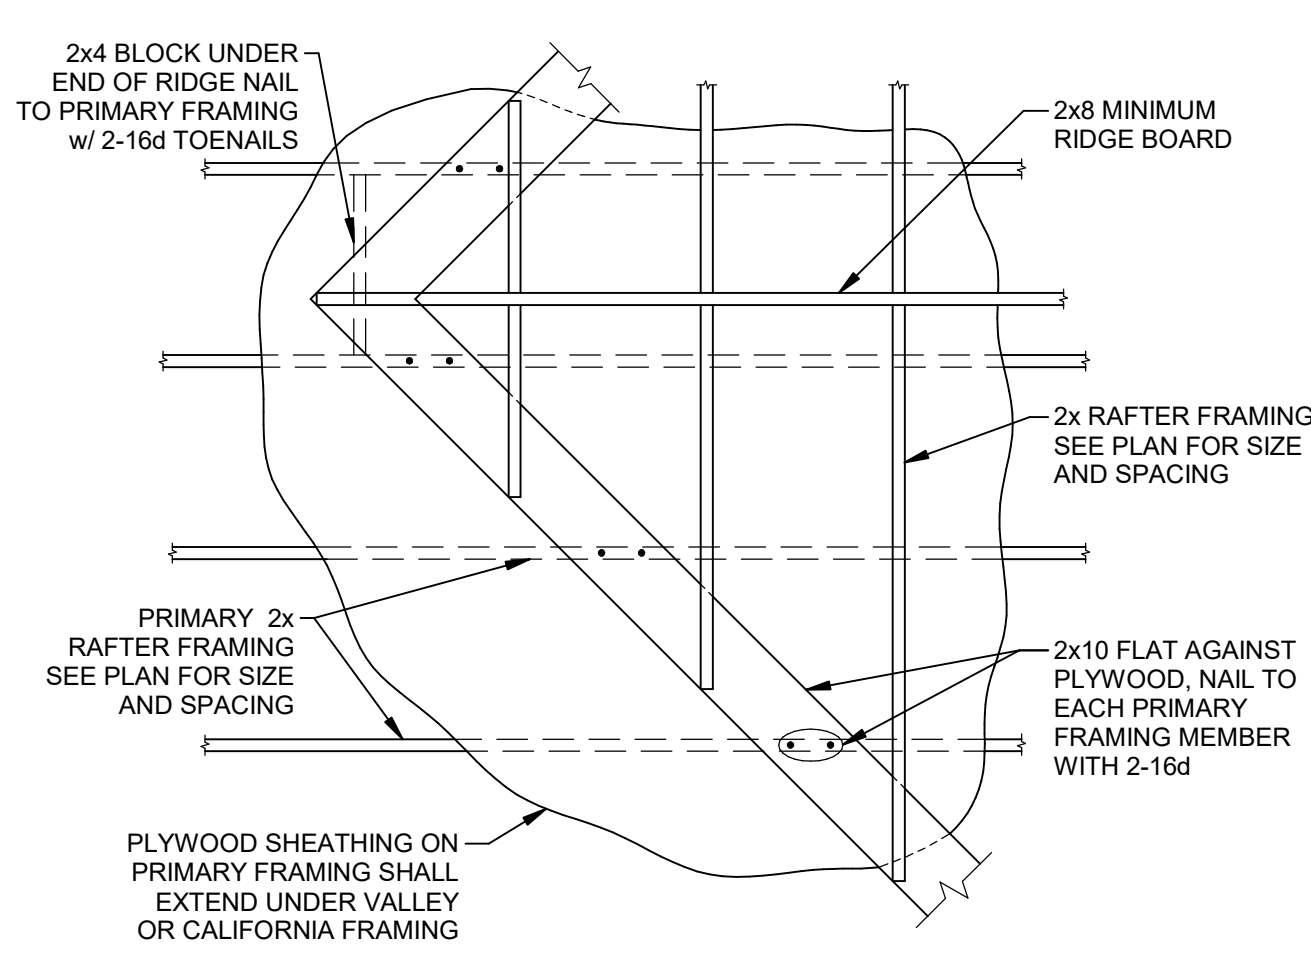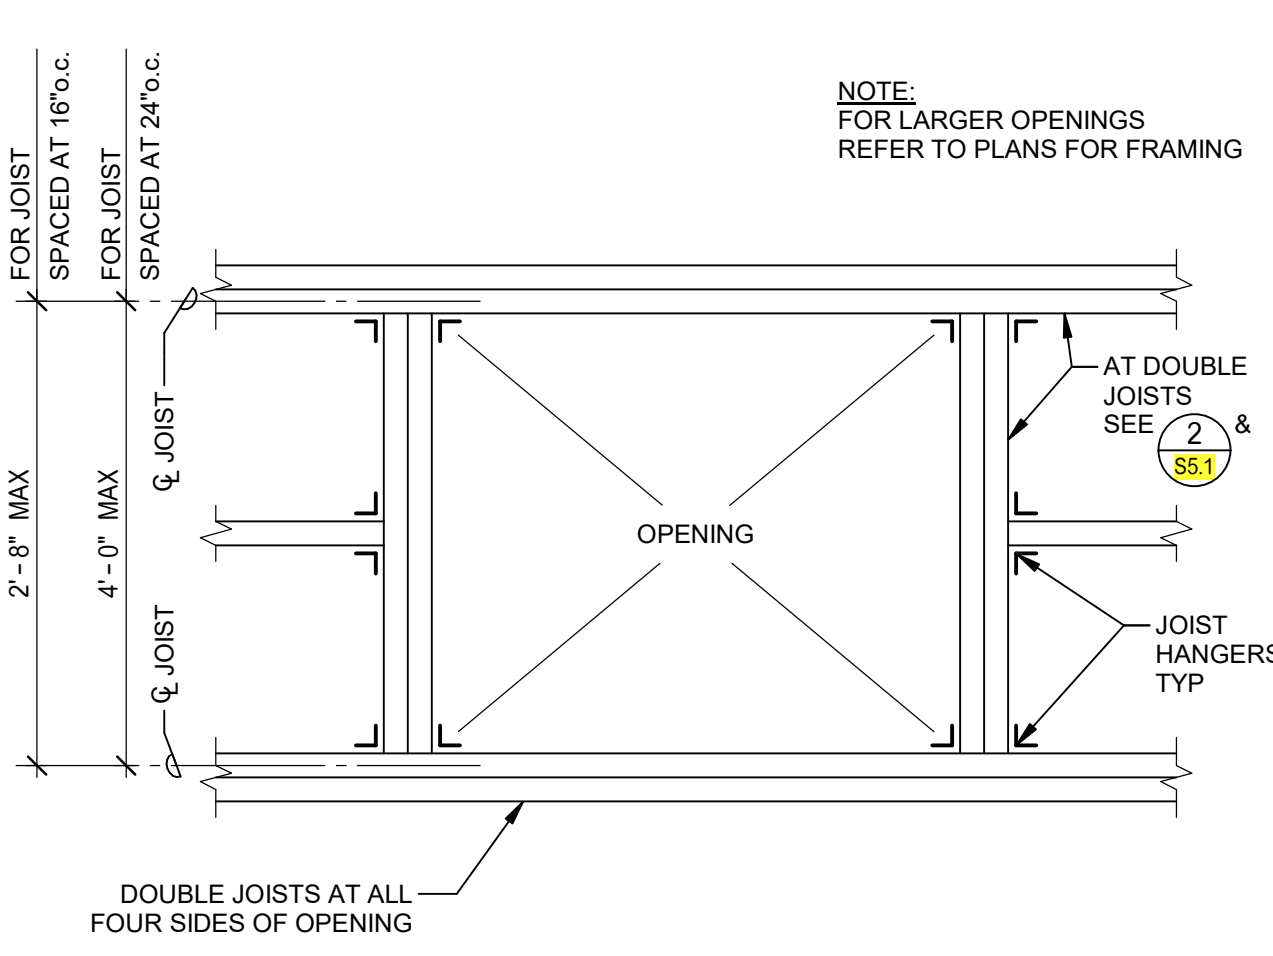

PLYWOOD ROOF SHEATHING

SCALE: NONE
KPFF TYP S6.1

FRAMING AT OPENING


SCALE: NONE
KPFF TYP S6.1

CALIFORNIA FRAMING

SCALE: NONE
KPFF TYP S6.1


SUSPENDED WOOD CEILING

SCALE: NONE
KPFF TYP S6.1

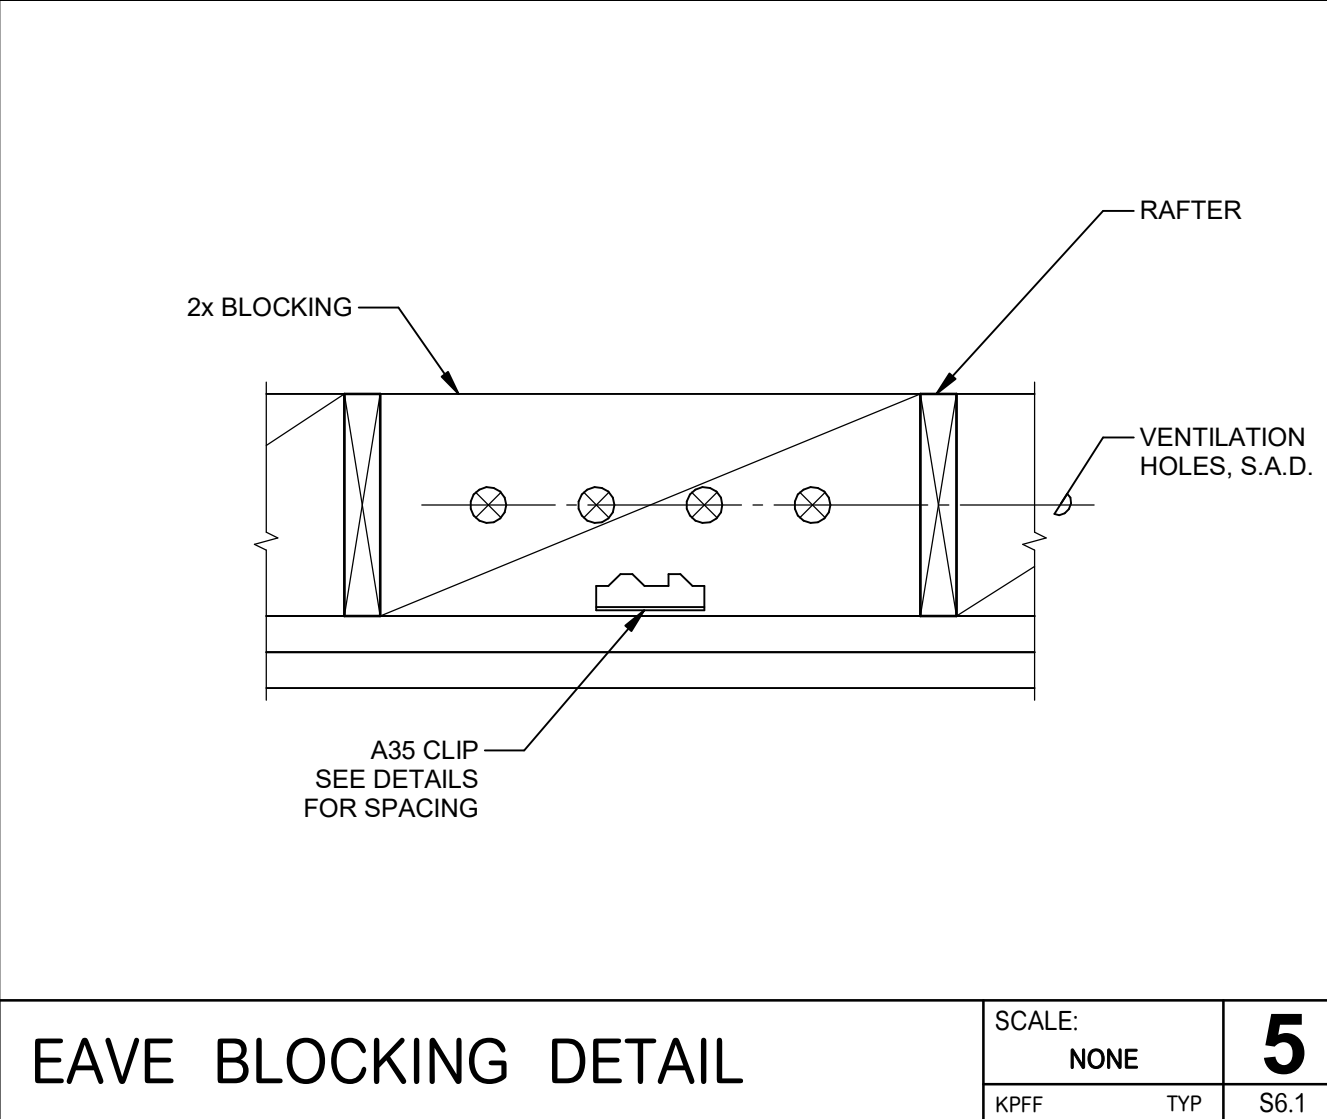


EAVE BLOCKING DETAIL

SCALE: NONE
KPFF TYP S6.1

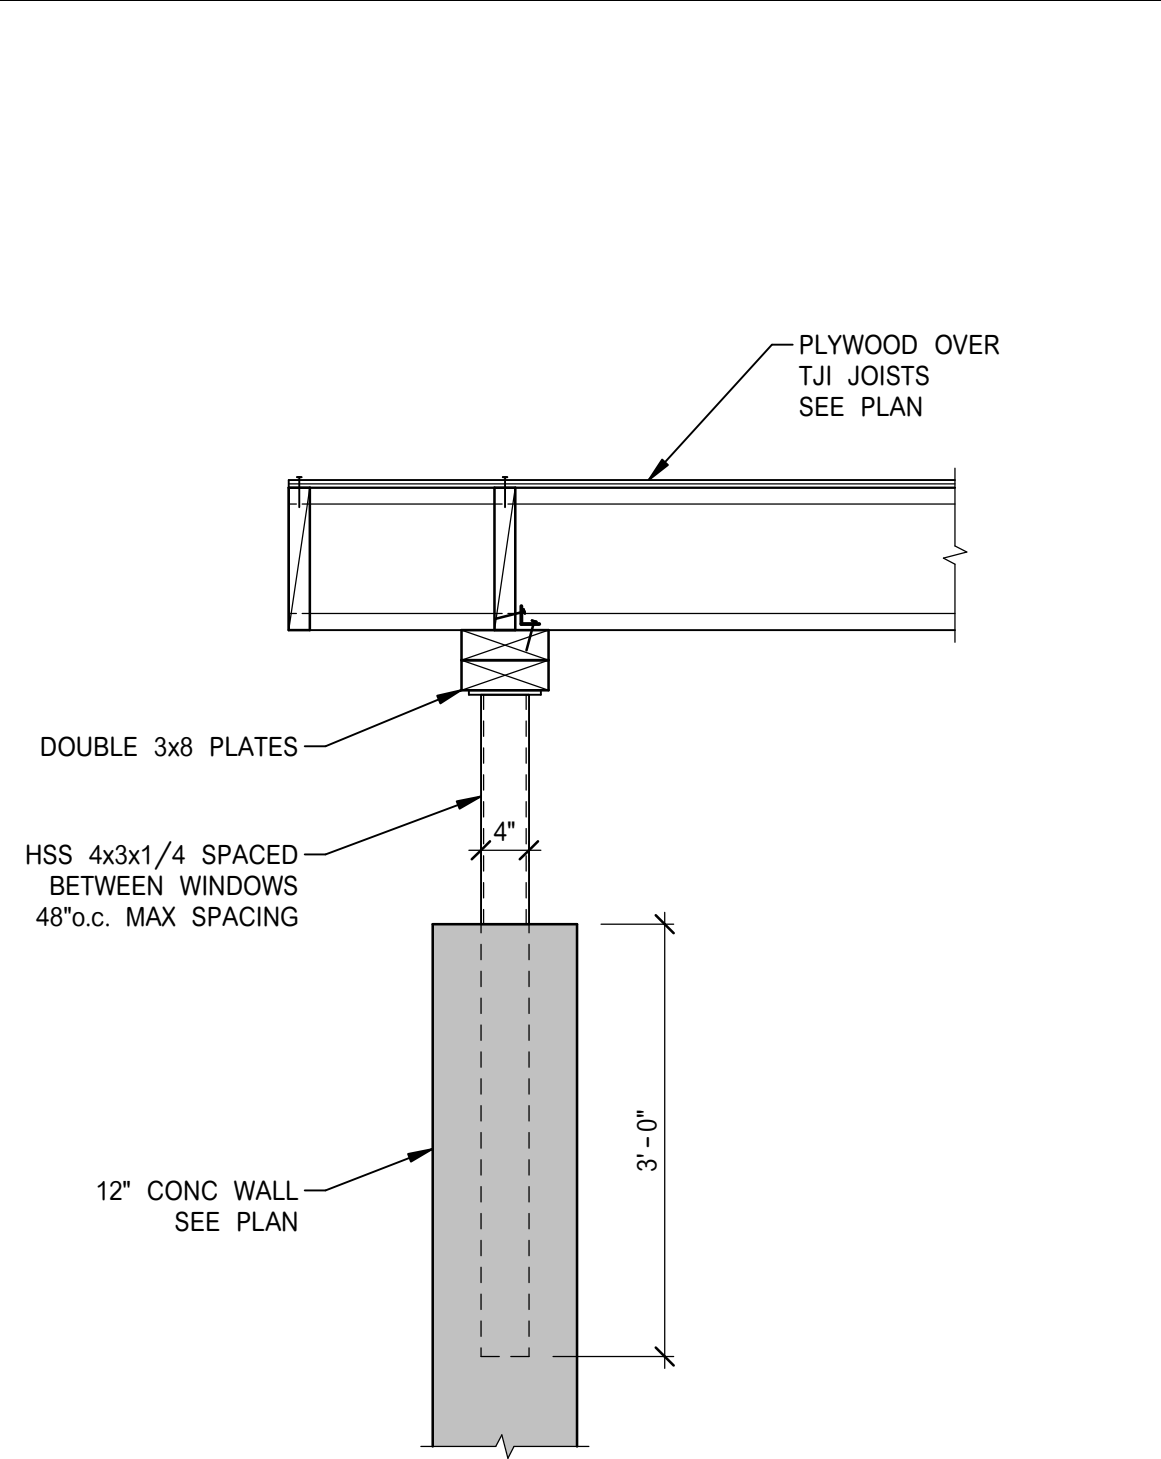


SECTION

SCALE: 3/4" = 1'-0"
KPFF PROJ S6.1

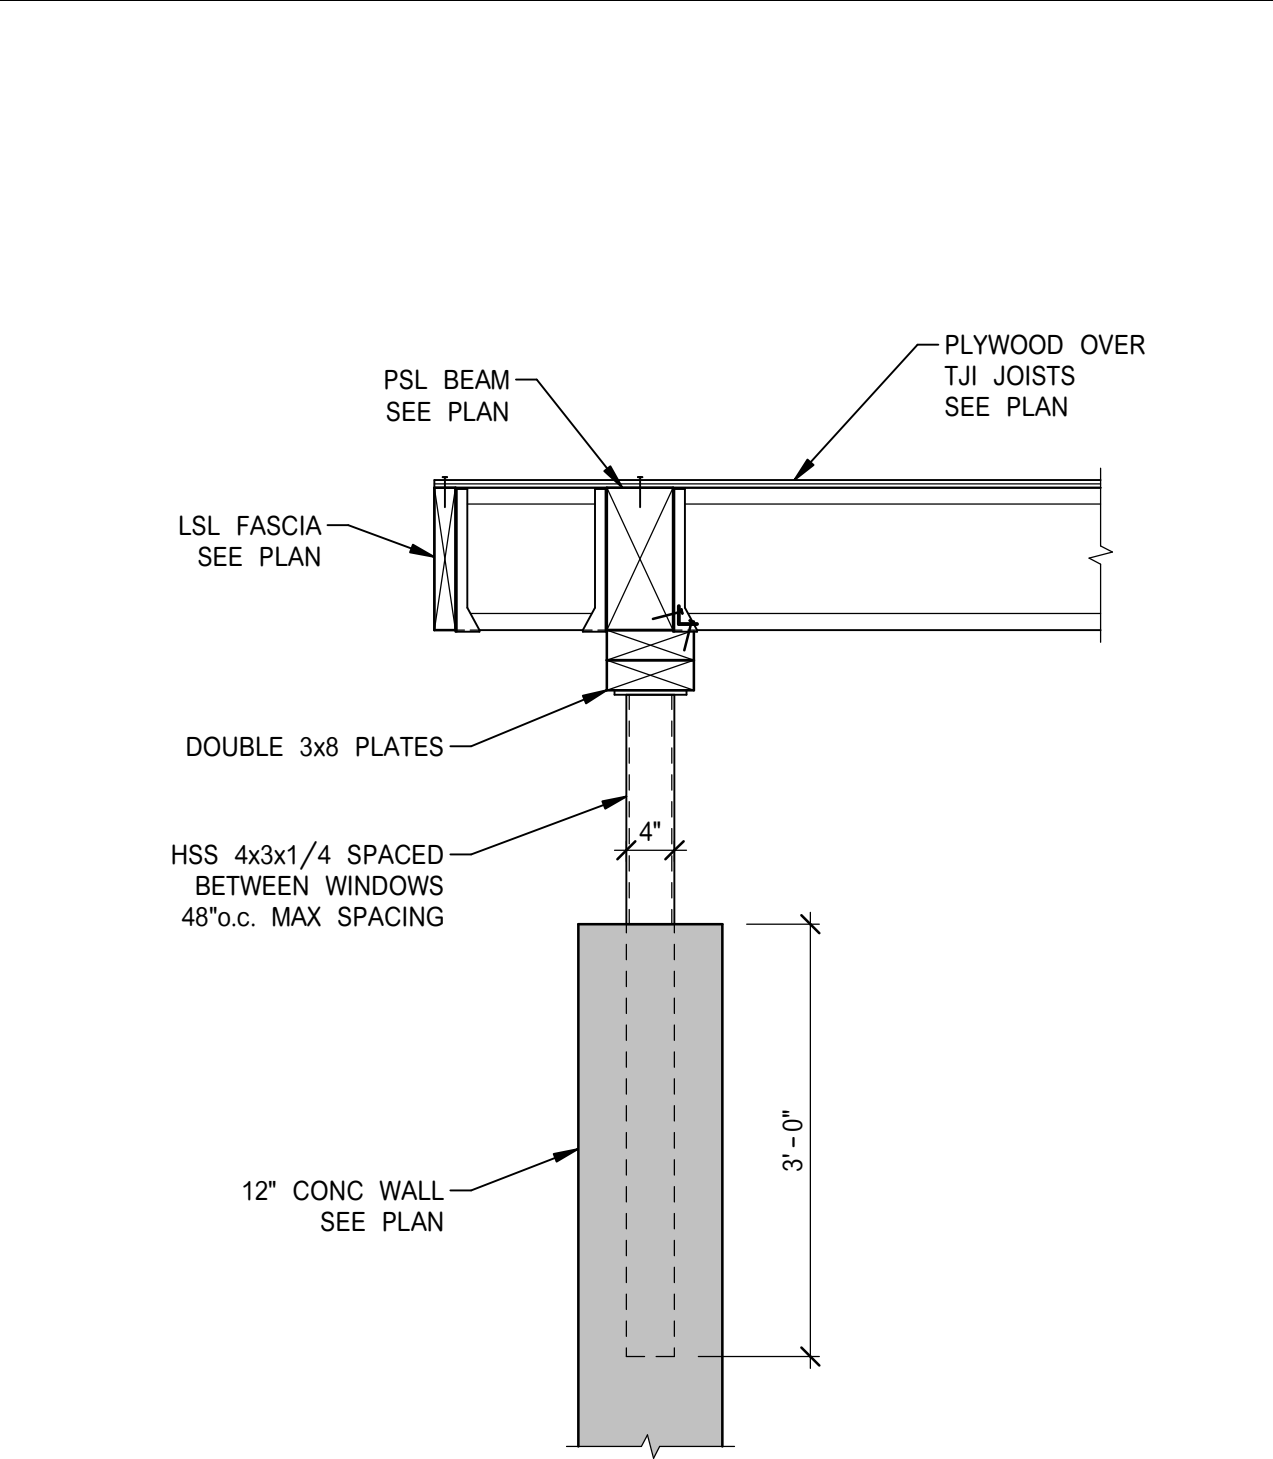


SECTION

SCALE: 3/4" = 1'-0"
KPFF PROJ S6.1

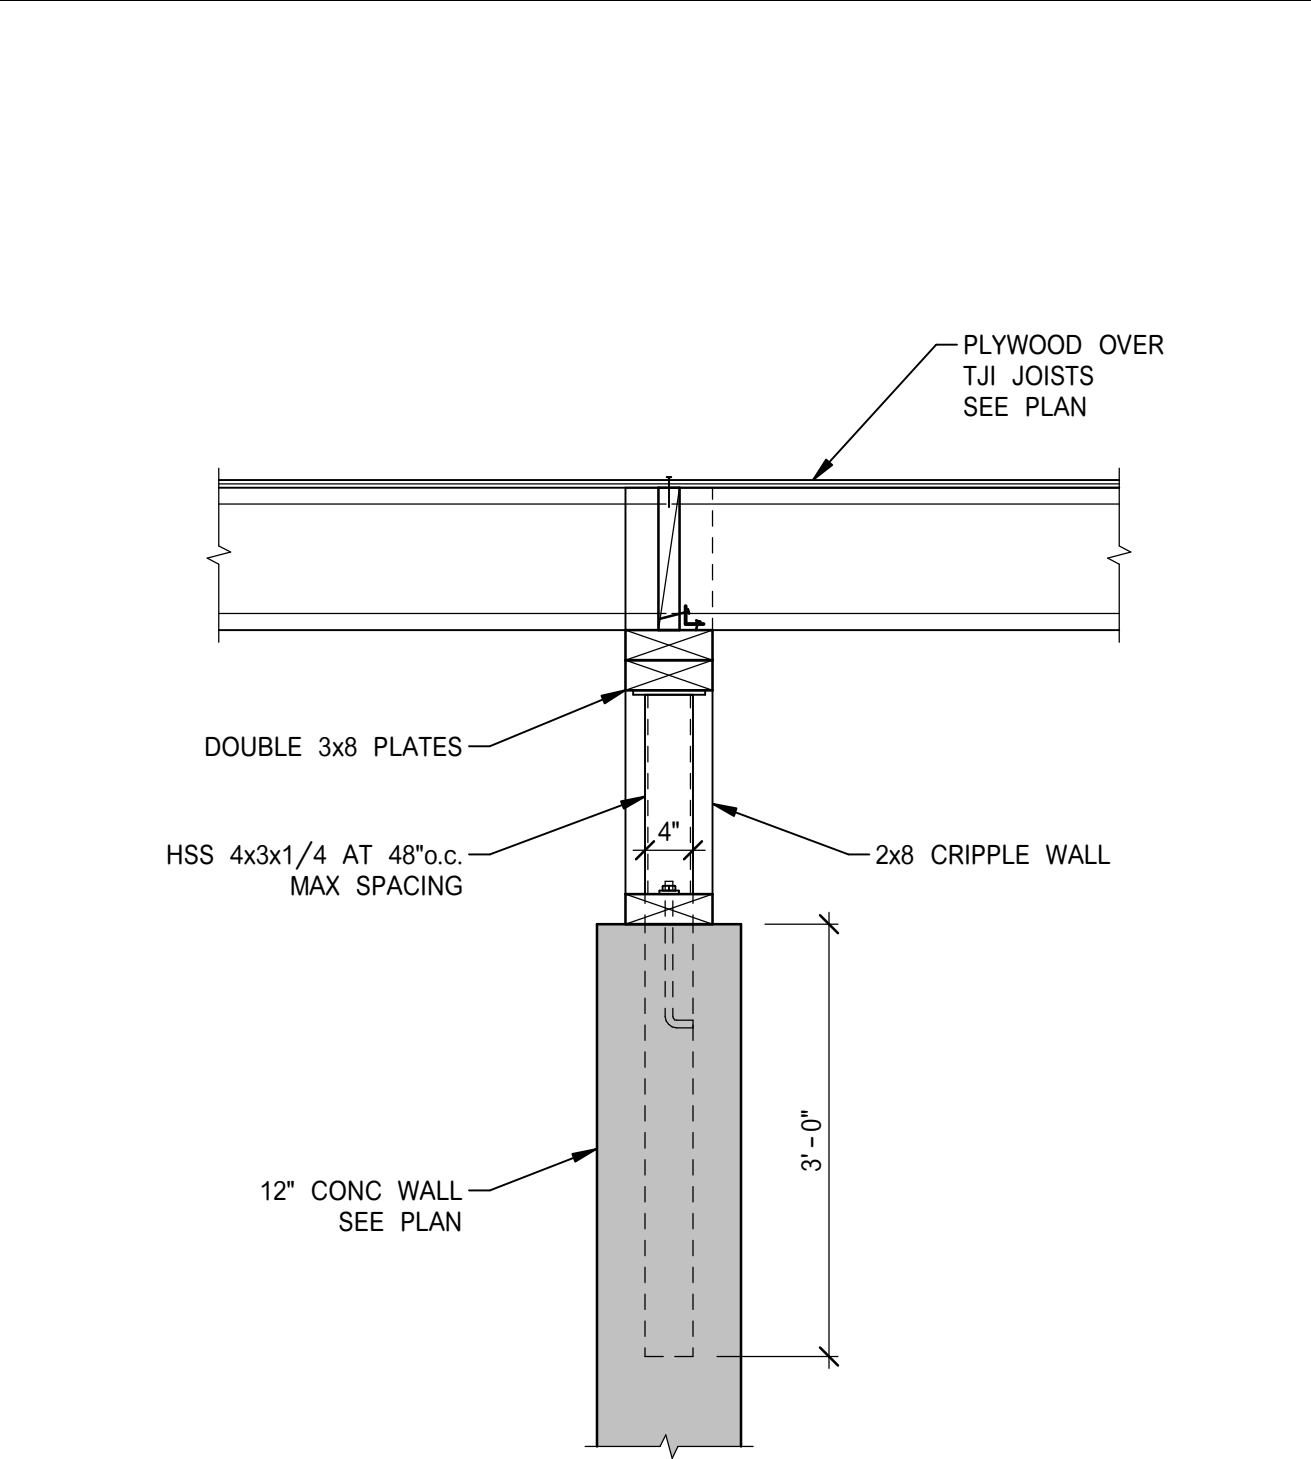

SECTION

SCALE: 3/4" = 1'-0"
KPFF PROJ S6.1

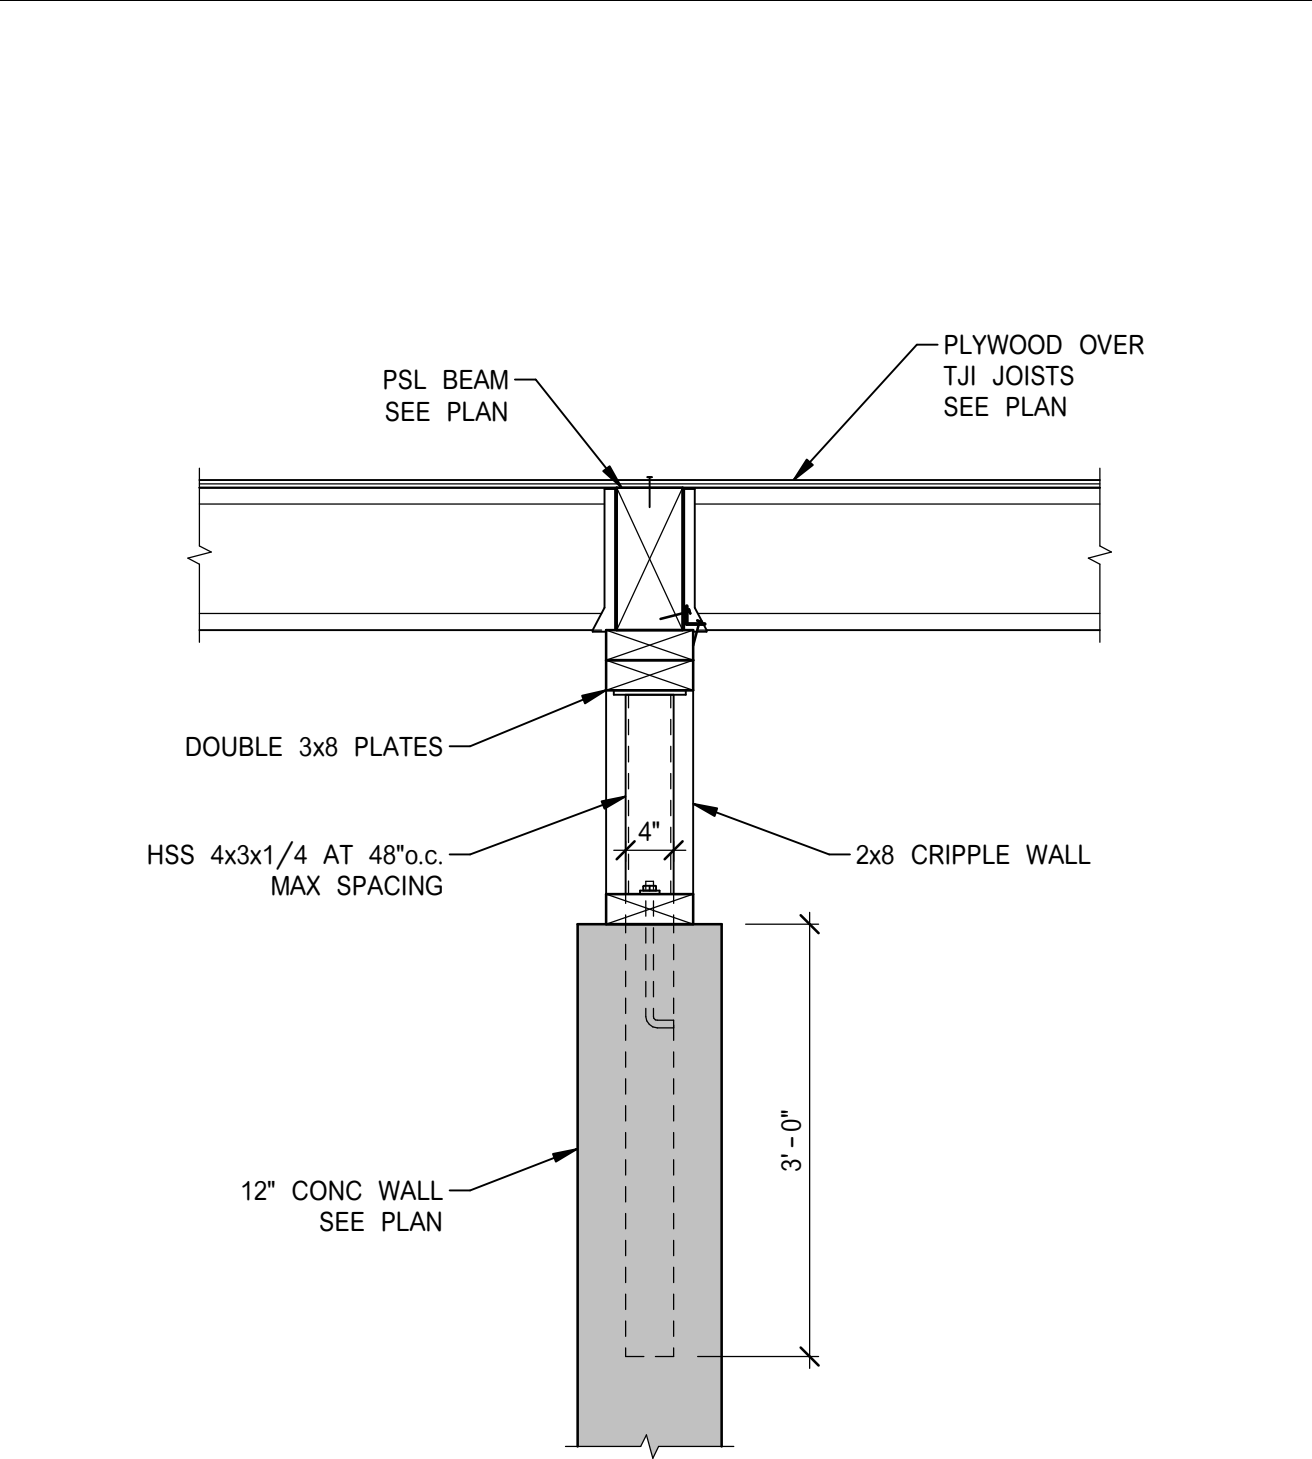

SECTION

SCALE: 3/4" = 1'-0"
KPFF PROJ S6.1

OWNER:



501 Stanyan St
San Francisco CA 94117
p 415.831.2700
e pdm10@sf.gov

CLIENT:



368 Connecticut St
San Francisco CA 94107
p 415.785.2427
e friends@jacksonhills@gmail.com

LANDSCAPE ARCHITECTURE:



2325 3rd street, suite 323
San Francisco CA 94107
p 415.323.0850
e admin@fletcherstudio.com

ARCHITECTURE:

Jackson Liles
ARCHITECTURE

+ 2325 Third Street #206
San Francisco, CA 94107
Tel 415.621.1799
www.jacksonliles.com

kpff

71 Stevenson Street, Suite 1800
San Francisco, CA 94105
415.989.1004 | kpff.com

SGR Contact:
marc.gress@kpff.com
Day-to-Day Contact:
joshua.furtado@kpff.com

JACKSON
PLAYGROUND
IMPROVEMENT
PROJECT

1645 17TH STREET
SAN FRANCISCO, CA 94107

50% DESIGN
DEVELOPMENT

ISSUANCE RECORD	
DATE	DESCRIPTION
05.23.25	50% DD

REVISION RECORD		
REV	DATE	DESCRIPTION

DATE	NO.	DRAWN	CHD
05.23.25			

DRAWING TITLE:

ROOF FRAMING
DETAILS

SHEET NO:

S6.1

OWNER:



501 Stryker St
San Francisco CA 94117
p 415.831.2700
e pdinfo@sfparks.org

CLIENT:



368 Connecticut St
San Francisco CA 94117
p 415.785.2427
e friends@jacksonpark@gmail.com

LANDSCAPE ARCHITECTURE:



2325 3rd street, suite 323
San Francisco, CA 94107
p 415.323.0850
e admin@fletcherstudio.com

ARCHITECTURE:

Jackson Liles
ARCHITECTURE

+ 2325 Third Street #206
San Francisco, CA 94107
Tel 415.621.1799

www.jacksonliles.com



71 Stevenson Street, Suite 1800
San Francisco, CA 94105
415.989.1004 | kpff.com

SEOR Contact:
marc.gress@kpff.com
Day-to-Day Contact:
joshua.furtado@kpff.com

JACKSON PLAYGROUND IMPROVEMENT PROJECT

1645 17TH STREET
SAN FRANCISCO, CA 94107

50% DESIGN DEVELOPMENT

ISSUANCE RECORD

DATE	DESCRIPTION
05.23.25	50% DD

REVISION RECORD

REV	DATE	DESCRIPTION
-----	------	-------------


DATE	NO.	DRAWN	CHD
05.23.25			

DRAWING TITLE:

**BUILDING
SECTIONS**


SHEET NO:

S7.1

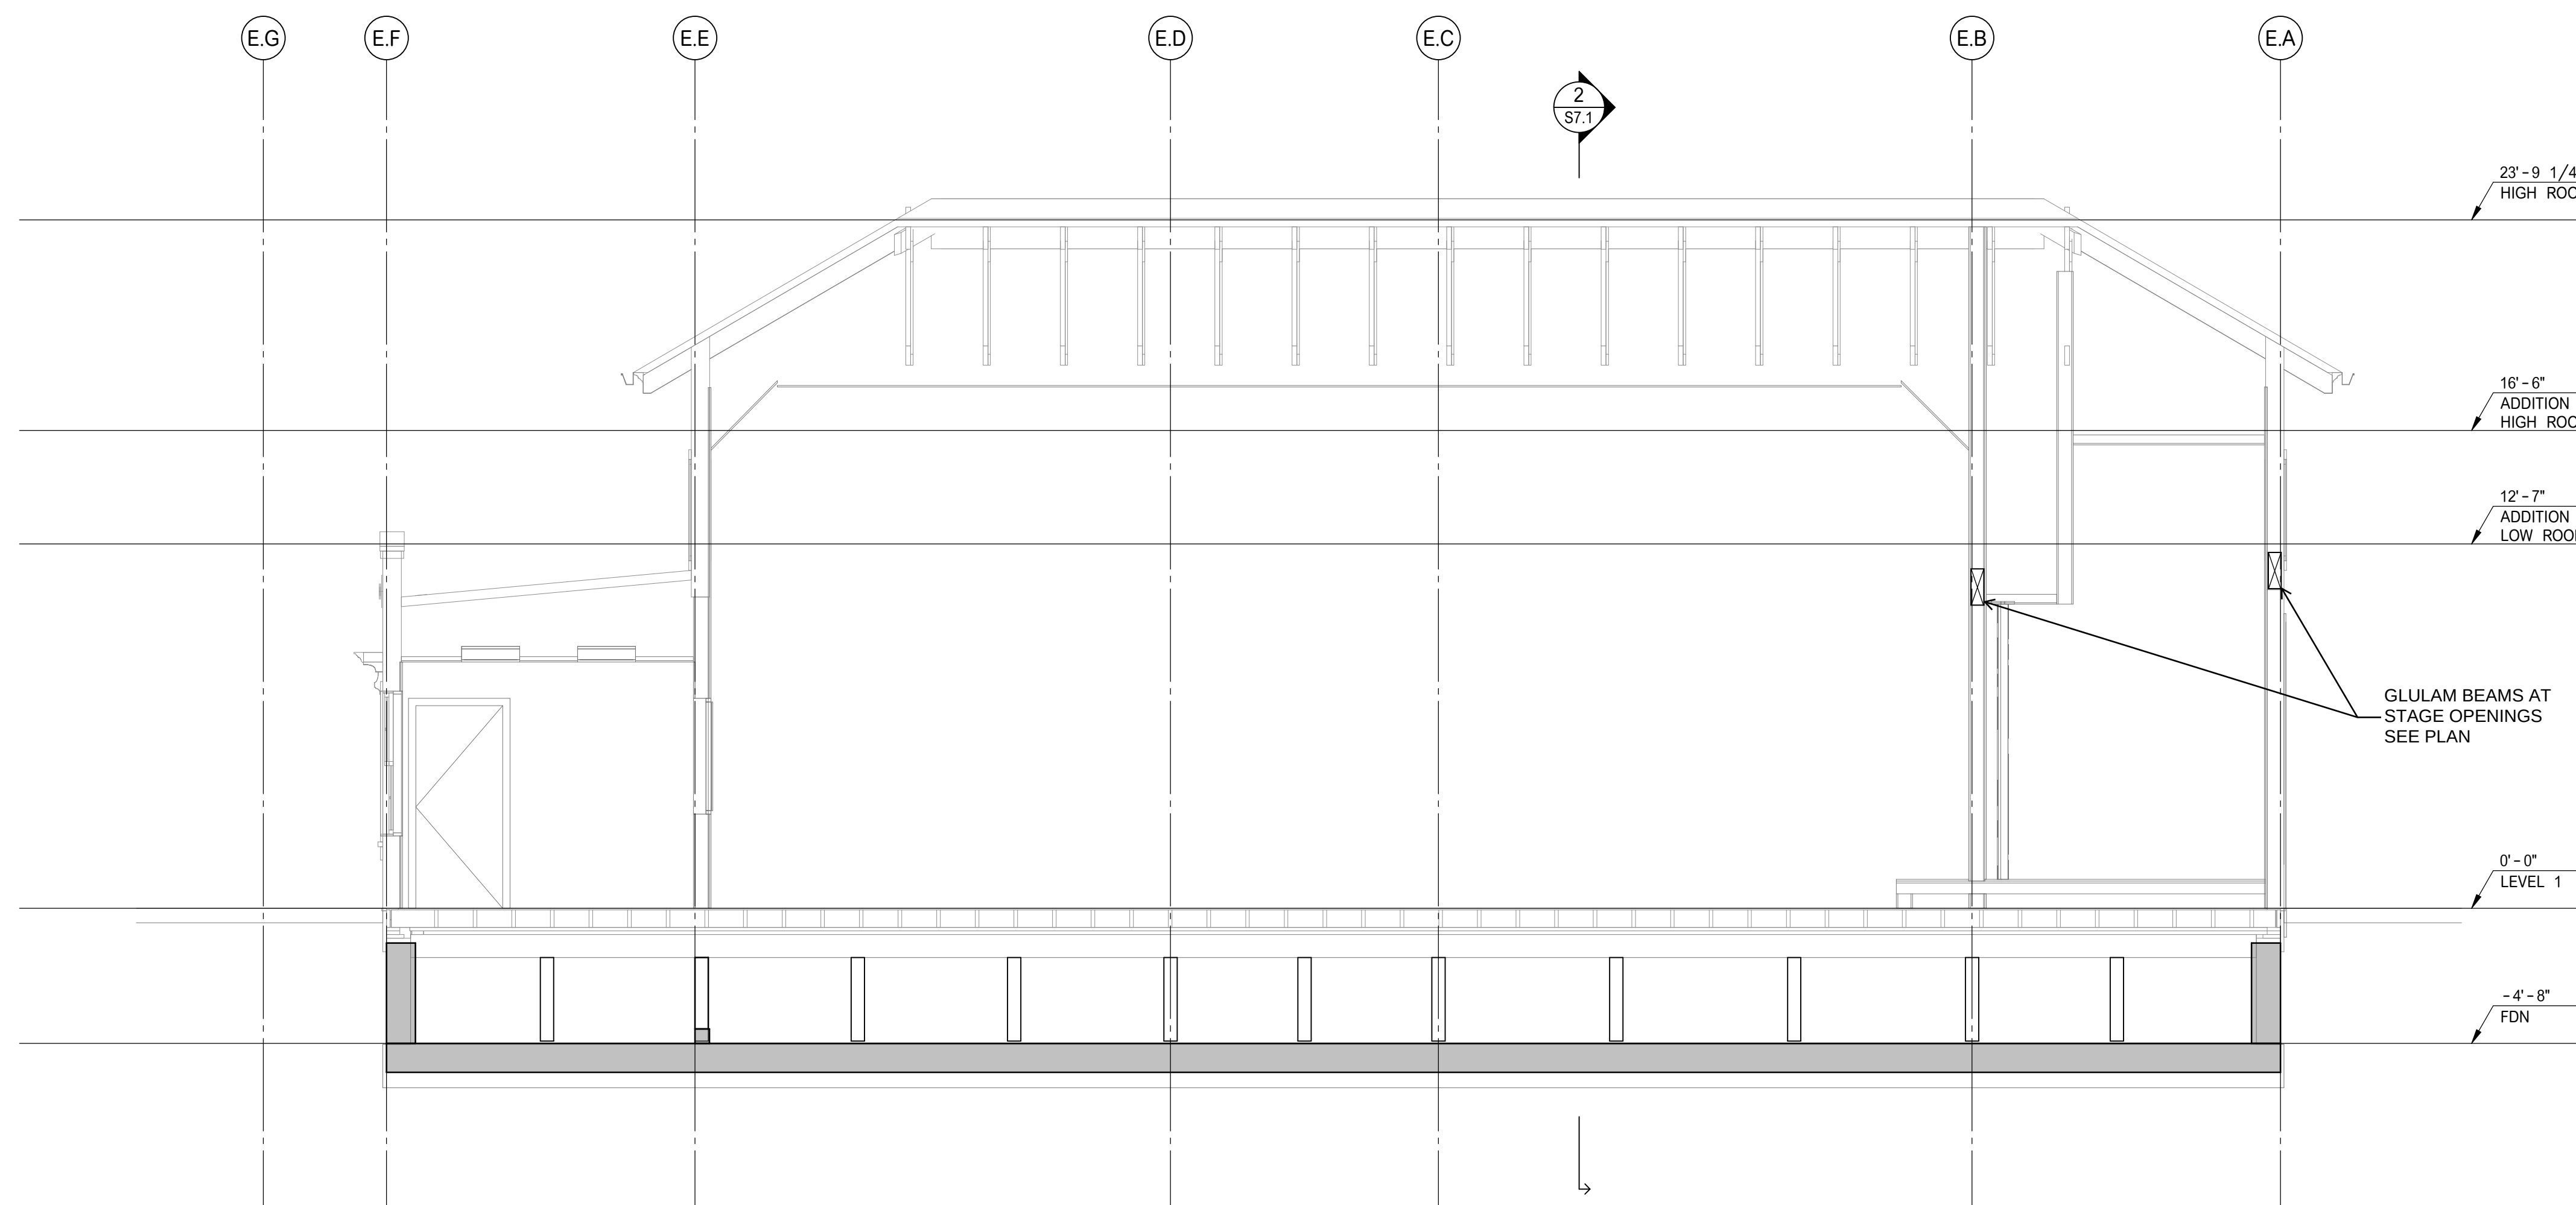


BUILDING SECTION

SCALE:
1/4" = 1'-0" **1**
KPPF LVE ST.1

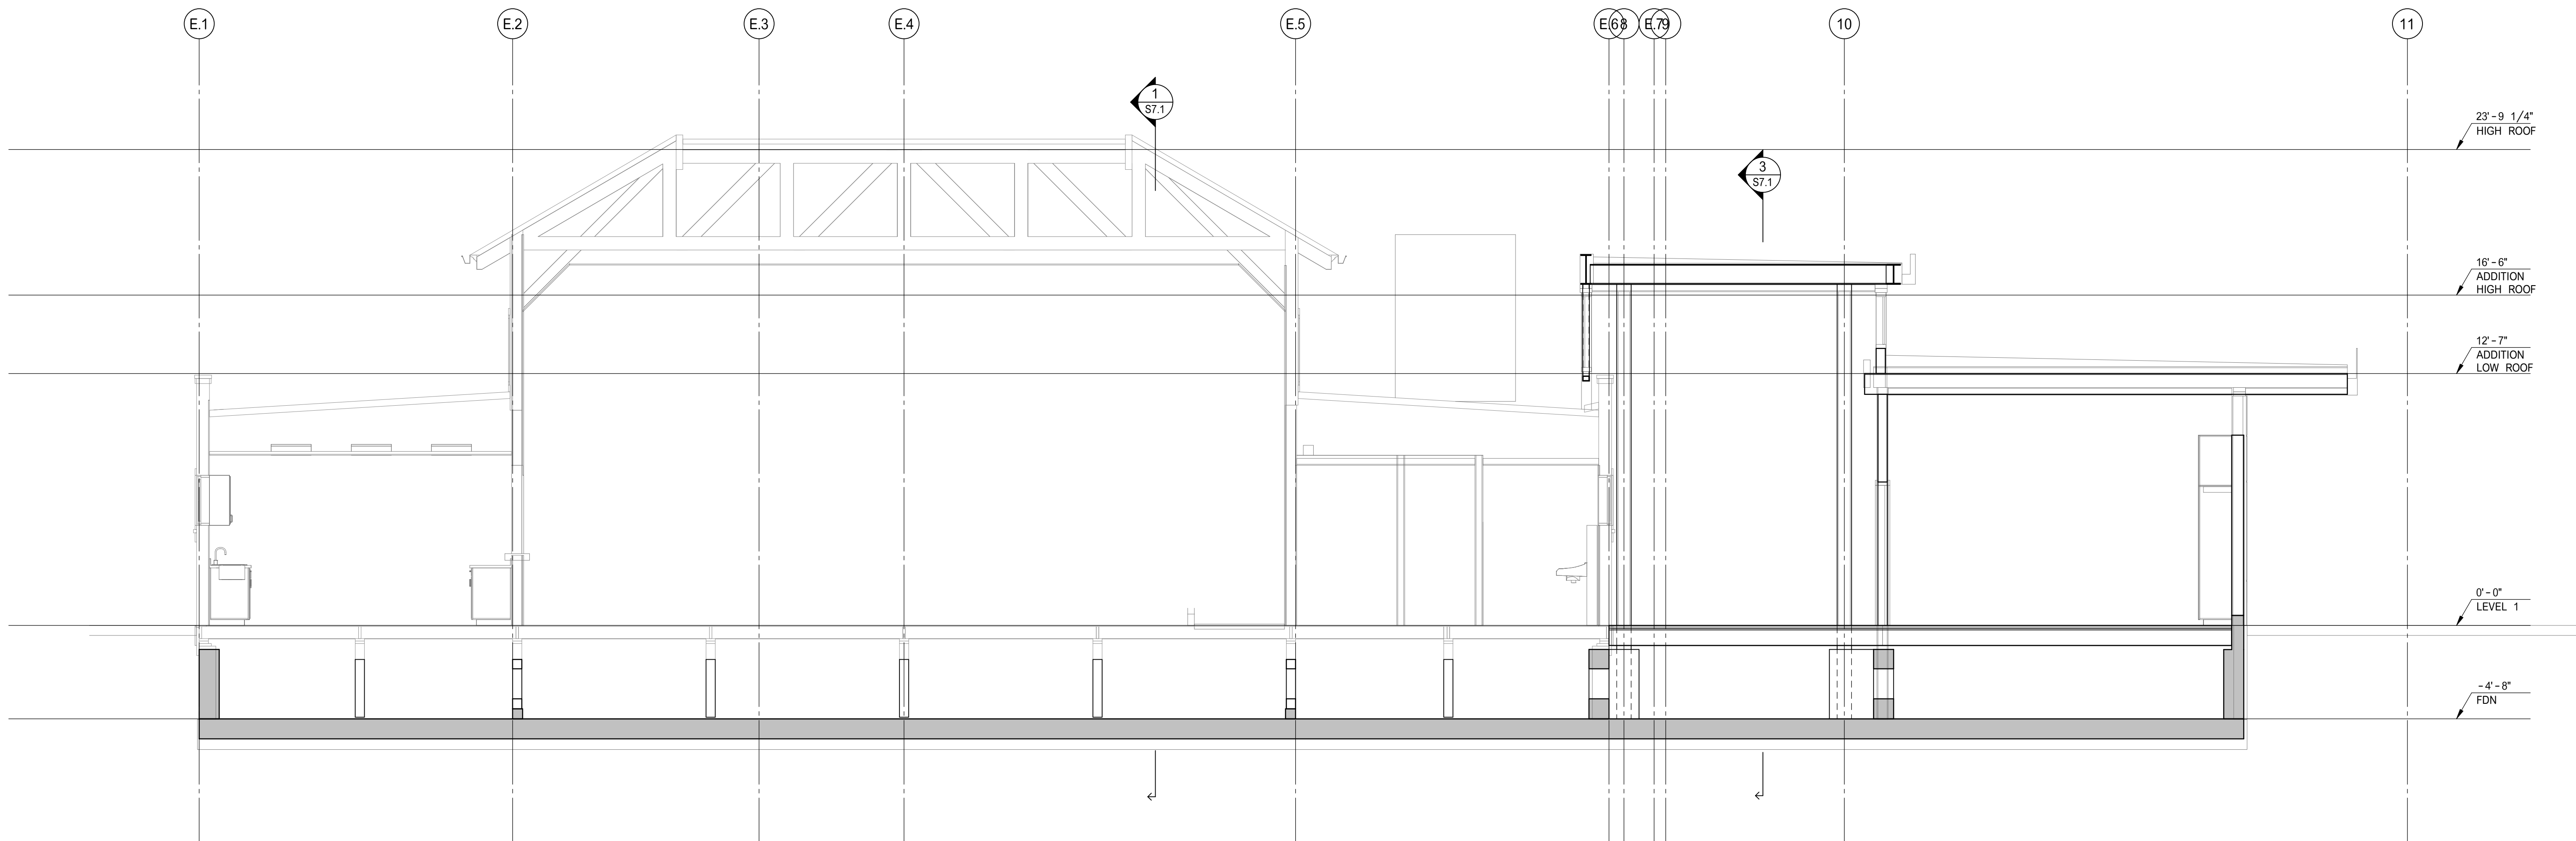


BUILDING SECTION

SCALE:
1/4" = 1'-0" **2**
KPPF LVE ST.1

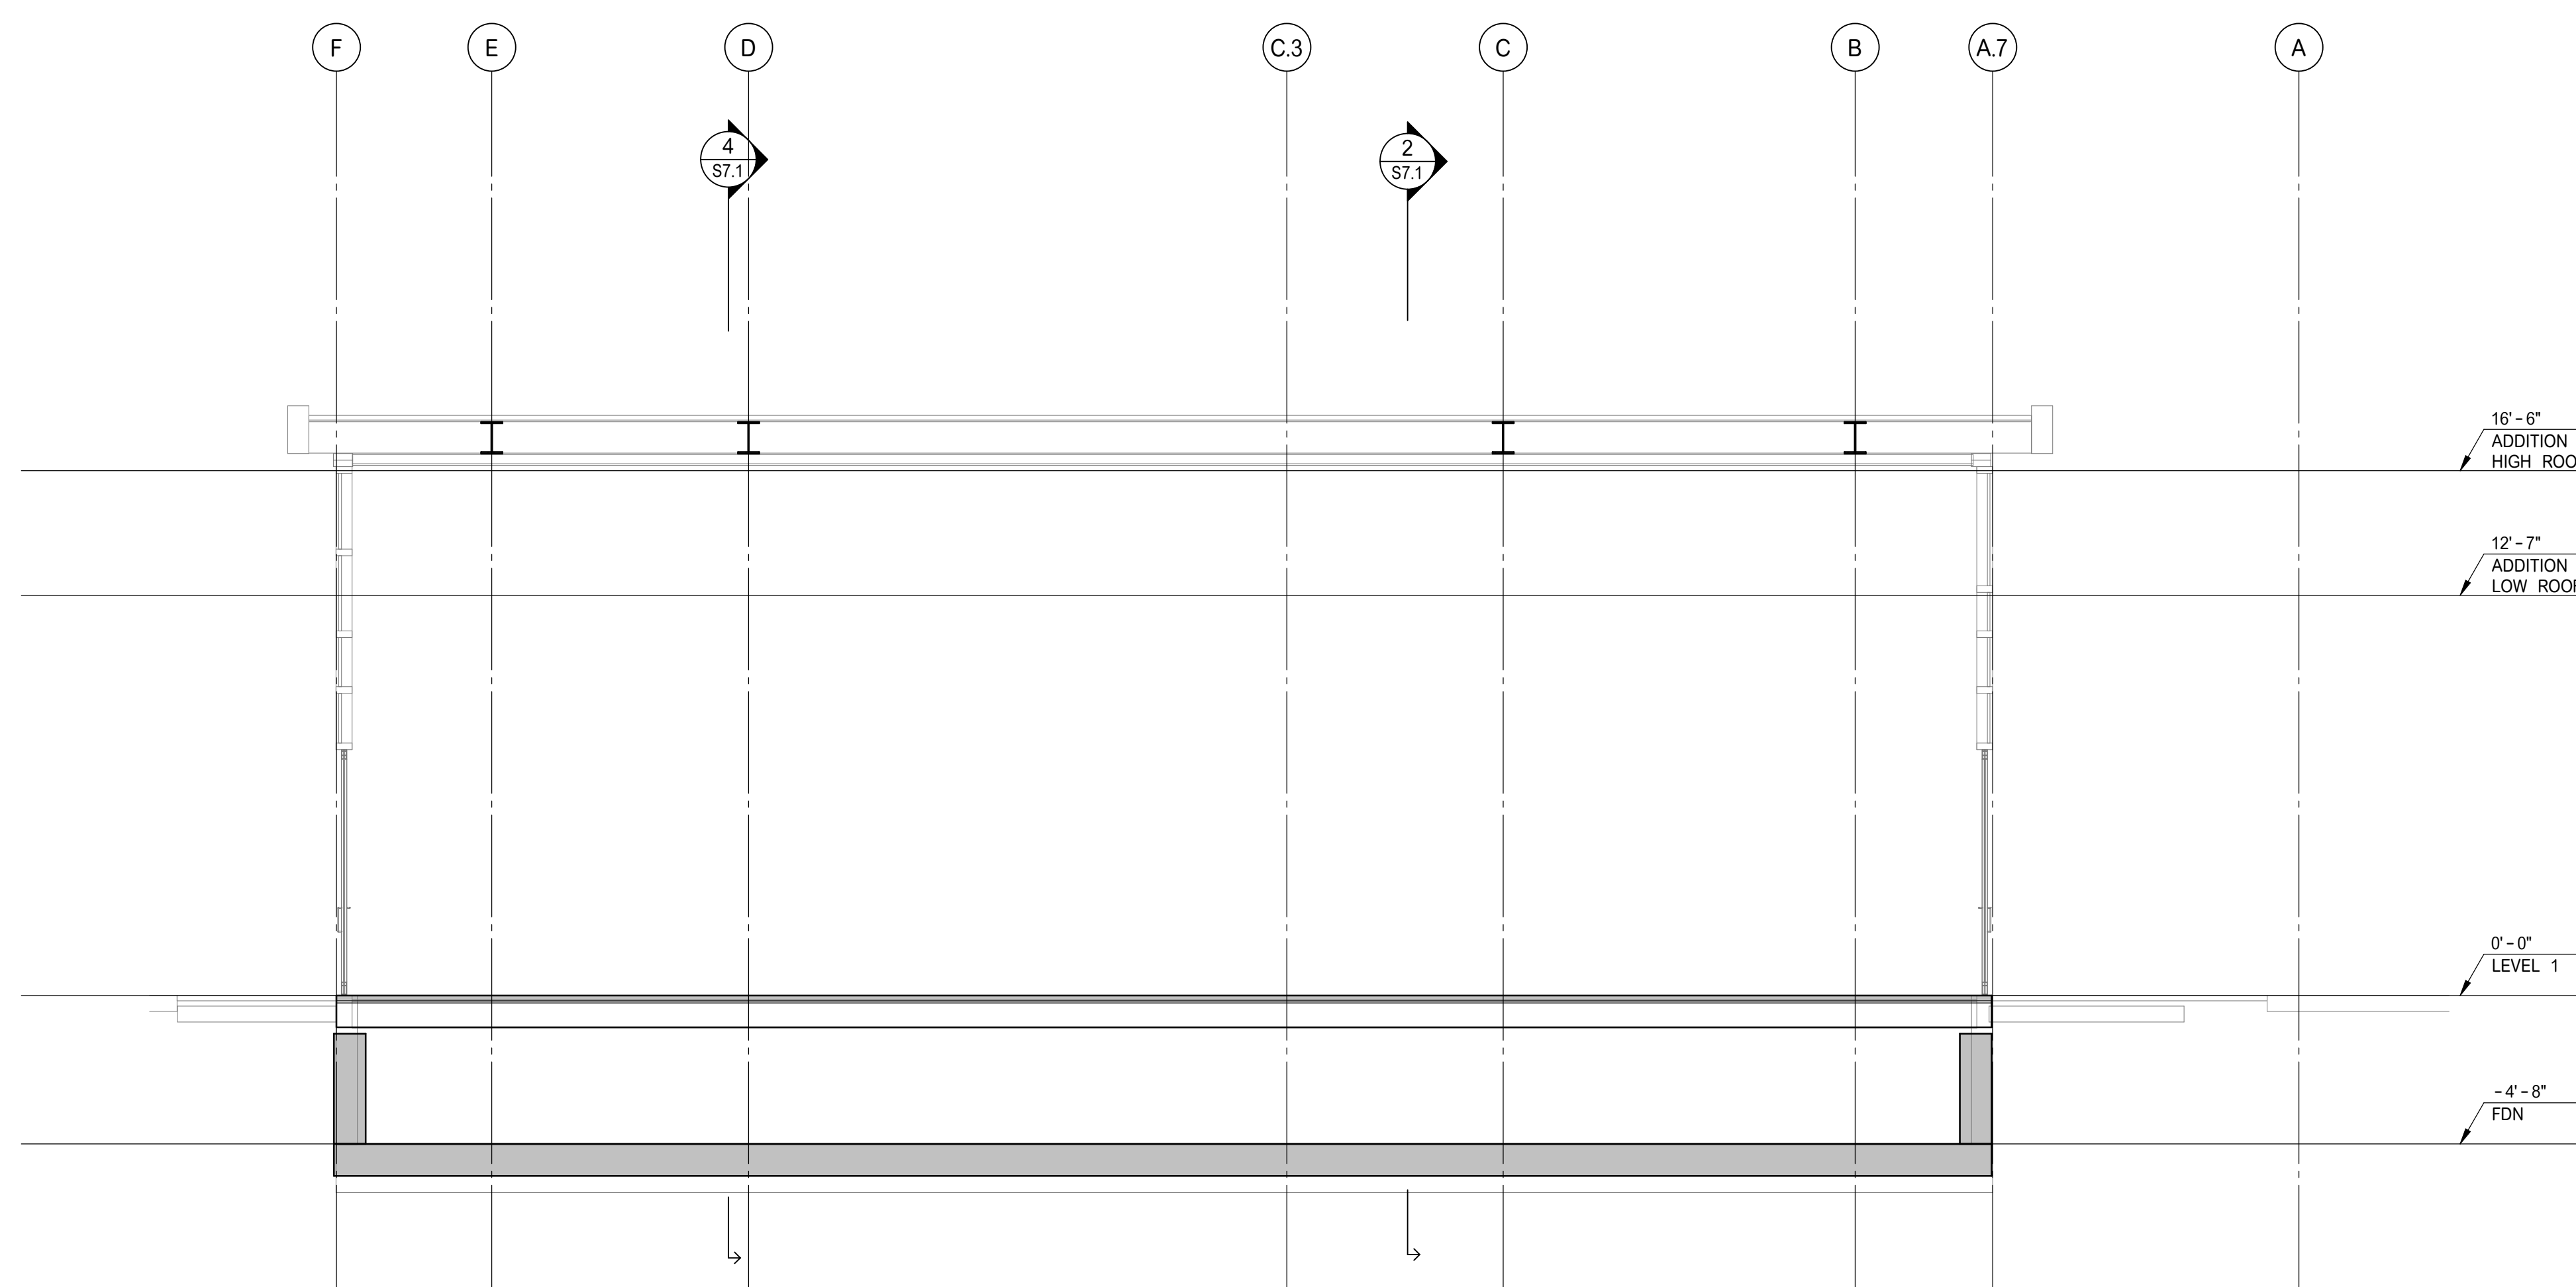

BUILDING SECTION

SCALE:
1/4" = 1'-0" **3**
KPPF LVE ST.1

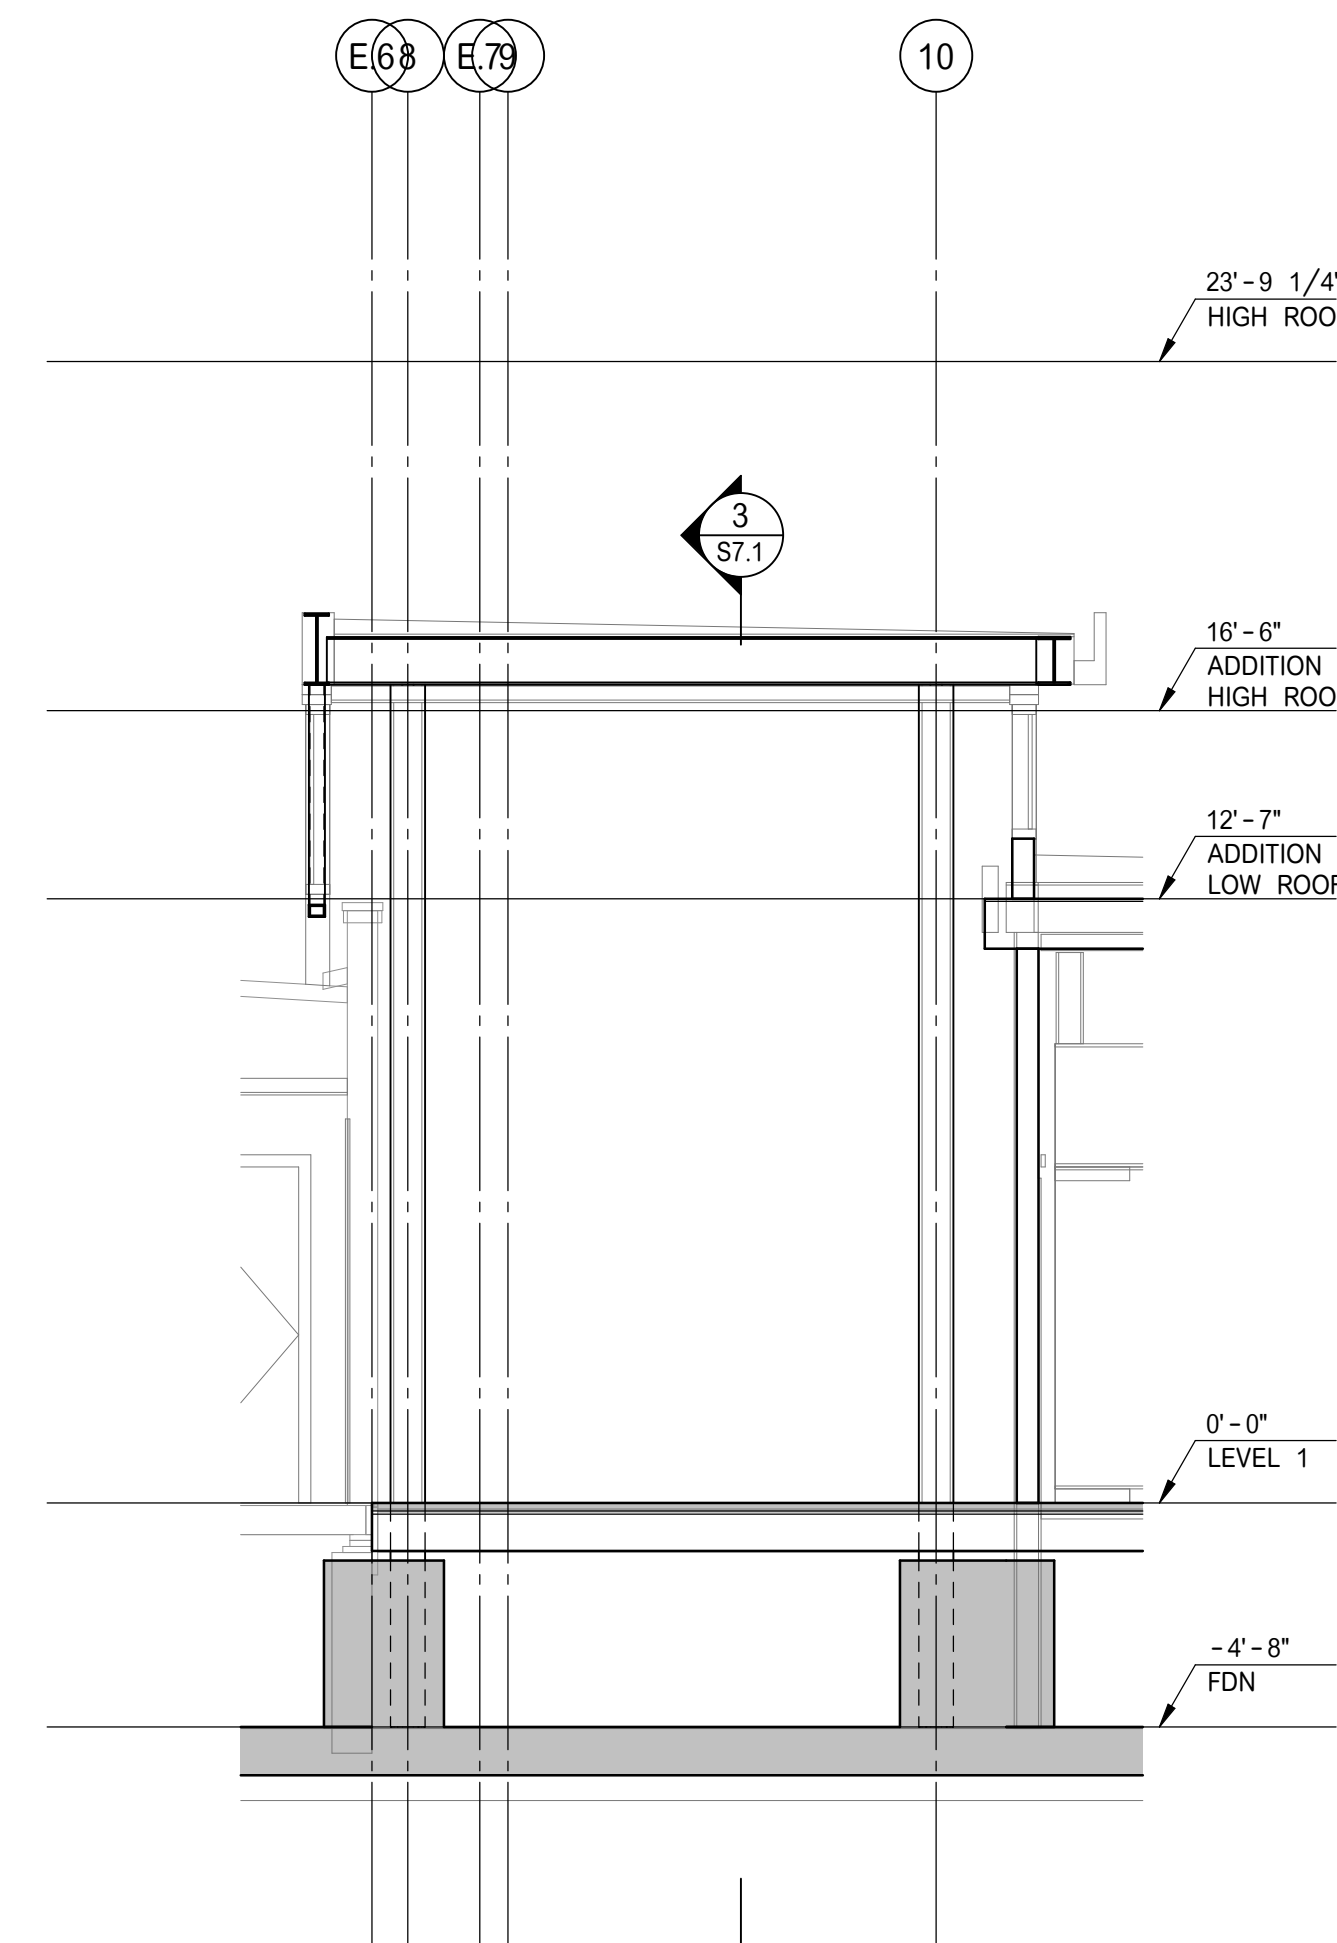

BUILDING SECTION

SCALE:
1/4" = 1'-0" **4**
KPPF LVE ST.1

5/22/2025 5:23:28 PM
Autodesk Docs/1703-Jackson Park Feasibility/2400180_JACKSON PARK CLUBHOUSE_KPPF-R2024.rvt

DATE	BY	APP	CD
05/23/25	PM	BN	CD

PLUMBING SYMBOL LIST

NOTE: This is a standard symbol list and not all items listed may be used.

Abbreviations

(A)	ABANDON IN PLACE
AF	ABOVE FINISHED FLOOR
AP	ACCESS PANEL
&	AND
A	AQUASTAT, ARCHITECT, ANCHOR, AMPHERE
@	AT
BFP	BACKFLOW PREVENTER
BFF	BELOW FINISHED FLOOR
BTUH	BRITISH THERMAL UNITS PER HOUR
BLDG	BUILDING
CV	CHECK VALVE
CO	CLEANOUT
CW	COLD WATER
CD	CONDENSATE DRAIN
CONT.	CONTINUATION
CFH	CUBIC FEET PER HOUR
CFPS	CUBIC FEET PER SECOND
(X)	DEMOLISH
DW	DISHWASHER, DOMESTIC WATER
DET	DOMESTIC EXPANSION TANK
DCVA	DOUBLE CHECK VALVE ASSEMBLY
DN	DOWN
DS	DOWNSPOUT
DSN	DOWNSPOUT NOZZLE
D	DRAIN
DFU	DRAINAGE FIXTURE UNIT
DWV	DRAINAGE, WASTE AND VENT
DF	DRINKING FOUNTAIN
ENC	ELECTRIC WATER COOLER
EW	ELECTRIC WATER HEATER
(E)	EXISTING
FT	FEET
FFE	FINISHED FLOOR ELEVATION
F	FIRE, FAHRENHEIT
FL	FLOOR
FOO	FLOOR CLEANOUT
FD	FLOOR DRAIN
FV	FLUSH VALVE
'	FOOT, FEET
(F)	FUTURE
GPM	GALLONS PER MINUTE
GWH	GAS WATER HEATER
HVAC	HEATING, VENTILATING AND AIR CONDITIONING
HZ	HERTZ
HB	HOSE BIBB
HW	HOT WATER
HWFU	HOT WATER FIXTURE UNIT
HW	HOT WATER RETURN
IN, "	INCHES
IW	INDIRECT WASTE
INV	INVERT ELEVATION
L	LAVATORY
MIN	MINIMUM
MX	MIXING VALVE
MS	MOP SINK
(N)	NEW
N	NORTH
NIC	NOT IN CONTRACT
NTS	NOT TO SCALE
#	NUMBER
NO	NUMBER
OD	OVERFLOW DRAIN, OUTSIDE DIAMETER
OFCI	OWNER FURNISHED, CONTRACTOR INSTALLED
OFOI	OWNER FURNISHED, OWNER INSTALLED
PLBG	PLUMBING
P	PLUMBING, PUMP
POC	POINT OF CONNECTION
PSI	POUNDS PER SQUARE INCH
PD	PRESSURE DROP, PLUMBING DEMOLITION, PUMPED DISCHARGE
PRV	PRESSURE REDUCING VALVE
QTY	QUANTITY
RWL	RAINWATER LEADER
RPBP	REDUCED PRESSURE BACKFLOW PREVENTER
(R)	RELOCATE / RELOCATED LOCATION
RD	ROOF DRAIN
SAN	SANITARY
SB	SERVICE BOX
SHT	SHEET
SA	SHOCK ARRESTOR
SOV	SHUT OFF VALVE
S, SK	SINK
SF	SQUARE FEET
SD	STORM DRAIN
SP	SLUMP PUMP, STATIC PRESSURE
TEMP	TEMPERATURE
TP	TRAP PRIMER, TOTAL PRESSURE
TYP	TYPICAL
U, UR	URINAL
V	VACUUM, VENT, VOLT
VTR	VENT THRU ROOF
WCO	WALL CLEANOUT
W	WASTE
WC	WATER COLUMN, WATER CLOSET
WHA	WATER HAMMER ARRESTOR
WH	WATER HEATER, WALL HYDRANT
WSFU	WATER SUPPLY FIXTURE UNIT
W	WITH

General

	KEYED NOTE
	DEMOLISH
	EXISTING WORK
	NEW WORK
	PIPE OR CONDUIT BELOW GRADE
	CONTINUATION
	EXTENT OF DEMOLITION
	POINT OF CONNECTION
	FIXTURE TAG (LEVEL BELOW FIXTURE)
	HVAC EQUIPMENT IDENTIFICATION (REF. ONLY)
	PLUMBING EQUIPMENT IDENTIFICATION

Piping Fittings

	ACCESS PANEL
	AQUASTAT
	BLIND FLANGE
	CAP
	CLEANOUT TO GRADE
	CONCENTRIC REDUCER
	DOWNSPOUT NOZZLE
	ECCENTRIC REDUCER
	FLOOR CLEANOUT
	FLOOR DRAIN
	FLOOR SINK
	FLOW DIRECTION
	HOSE BIBB / WALL HYDRANT
	OVERFLOW ROOF DRAIN
	PIPE DROP
	PIPE RISE
	PUMP
	ROOF DRAIN
	SHOCK ABSORBER / WATER HAMMER ARRESTOR
	STRAINER
	T&P RELIEF VALVE WITH PIPE TO DRAIN
	TEE DOWN ON PIPE
	TEE UP ON PIPE
	VENT THROUGH ROOF
	WALL CLEANOUT

Piping Systems

	COLD WATER PIPING
	CONDENSATE / INDIRECT DRAIN PIPING
	HOT WATER PIPING
	HOT WATER RETURN PIPING
	NATURAL GAS PIPING, 2 LB
	NATURAL GAS PIPING, 7" WVC PRESSURE
	OVERFLOW DRAIN PIPING ABOVE GRADE OR FINISHED FLOOR
	SANITARY VENT PIPING
	SANITARY WASTE OR SOIL PIPING ABOVE GRADE OR FINISHED FLOOR
	SANITARY WASTE OR SOIL PIPING BELOW GRADE OR FINISHED FLOOR
	STORM DRAIN PIPING ABOVE GRADE OR FINISHED FLOOR
	STORM DRAIN PIPING BELOW GRADE OR FINISHED FLOOR
	TRAP PRIMER PIPING
	BACKFLOW PREVENTER
	CHECK VALVE
	SHUTOFF VALVE, GENERAL

Valves

	BACKFLOW PREVENTER
	CHECK VALVE
	SHUTOFF VALVE, GENERAL

GENERAL PLUMBING NOTES

- A. ALL WORK UNDER THIS CONTRACT SHALL CONFORM TO THE CURRENT STATE, COUNTY AND NATIONAL CODES AND STANDARDS ADOPTED BY THE LOCAL JURISDICTIONS INCLUDING APPLICABLE AMENDMENTS.
- B. NOTIFY ARCHITECT TWO WEEKS PRIOR TO PUNCH WALK REQUEST. INTERFACE WILL PROVIDE PRE-PUNCH CHECKLIST FOR COMPLETION BY CONTRACTOR UPON NOTIFICATION. UPON COMPLETION OF PRE-PUNCH CHECKLIST AND CONFIRMATION THAT ALL SYSTEMS ARE FULLY INSTALLED AND FUNCTIONALLY OPERATIONAL PER PLANS AND SPECIFICATIONS, INTERFACE WILL BE ON SITE TO CONDUCT THE REQUESTED PUNCH LIST. INTERFACE WILL NOT COME TO THE SITE FOR PUNCH LISTS WITHOUT A COMPLETED PRE-PUNCH CHECKLIST COMPLETED A MINIMUM OF ONE WEEK PRIOR TO DESIRED PUNCH LISTS INDICATING ALL ITEMS ARE COMPLETE AND READY FOR REVIEW.
- C. CONDITIONS SHOWN ON THE PLANS RELATIVE TO THE WORK TO BE PERFORMED ARE BASED ON THE BEST INFORMATION AVAILABLE AND SUBJECT TO VERIFICATION. VERIFY LOCATIONS AND ELEVATIONS OF UTILITIES TO BE CROSSED OR CONNECTED. CORRECT DEFICIENCIES CAUSED BY FAILURE TO PERFORM SUCH VERIFICATIONS AT NO EXPENSE TO OWNER. IMMEDIATELY NOTIFY ARCHITECT AND ENGINEER OF CONDITION IN CONDUCT WITH THE DETAIL SUPPLANS.
- D. COORDINATE INSTALLATION OF PIPING, FIXTURES, EQUIPMENT AND THE LIKE BELOW AND ABOVE GRADE WITH STRUCTURAL COMPONENTS AND OTHER SYSTEMS INSTALLATION.
- E. COORDINATE FIXTURES, EQUIPMENT, PIPE ROUGH-IN CONNECTION LOCATIONS AND DRAIN LOCATIONS WITH ARCHITECTURAL DRAWINGS.
- F. VALVES FOR SERVICE ACCESSIBILITY. VALVES INSTALLED ABOVE CEILING SHALL BE WITHIN 18" OF CEILING.
- G. ALL WASTE PIPE TO SLOPE MINIMUM OF 1/4" PER FOOT.
- H. PROVIDE WATER HAMMER ARRESTERS TO DOMESTIC WATER LINES SERVING QUICK ACTING VALVES SUCH AS THE FOLLOWING:
a. FLUSH VALVES.
b. SOLENOID VALVES TO ICEMAKERS AND DISHWASHERS.
c. SENSOR FAUCETS.
d. SINGLE HANDLE FAUCETS.
e. SINGLE HANDLE SHOWER VALVES.
f. SINGLE HANDLE TUBSHOWER VALVES.
- I. EXCEPT FOR SHOWER DRAINS, ALL FLOOR DRAINS, FLOOR SINKS, AND OTHER INDIRECT WASTE RECEPTORS DIRECTLY CONNECTED TO THE DRAINAGE SYSTEM SHALL BE PROVIDED WITH AN AUTOMATIC TRAP PRIMER.
- J. PERMANENT VACUUM BREAKERS SHALL BE INCLUDED IN ALL HOSE BIBBS.
- K. INSTALLATION OF THE DOMESTIC HOT WATER SYSTEM SHALL COMPLY WITH THE MANDATORY REQUIREMENTS OF SECTION 110.3 OF THE CALIFORNIA BUILDING ENERGY EFFICIENCY STANDARDS.
- L. DRAINAGE PIPING SERVING FIXTURES THAT ARE LOCATED BELOW THE ELEVATION OF THE NEXT UPSTREAM MANHOLE SHALL BE PROVIDED WITH A BACKWATER VALVE. FIXTURES ABOVE THAT LEVEL SHALL NOT DISCHARGE THROUGH THIS VALVE.
- M. SEWER VENTS SHALL TERMINATE AT LEAST 10 FEET HORIZONTALLY FROM AND AT LEAST 3 FEET ABOVE OPENABLE WINDOWS, DOOR OPENINGS, AIR INTAKES OR VENT SHAFTS. VENT MUST BE AT LEAST 3 FEET FROM PROPERTY LINE.
- N. PRIOR TO BEING CONCEALED, PIPING PENETRATIONS AT THE FIRE RESISTIVE ASSEMBLIES SHALL BE INSPECTED TO VERIFY COMPLIANCE WITH THE FIRE RESISTANCE RATINGS.
- O. INDIRECT WASTE SHALL DISCHARGE TO THE BUILDING DRAINAGE THROUGH AN APPROVED AIR GAP OR AIR BREAK WITH A MINIMUM 1" DISTANCE FROM THE LOWEST POINT OF INDIRECT PIPE TO THE FLOOD LEVEL RIM OF THE RECEPTOR.

OWNER:



501 Stanyan St
San Francisco, CA 94117
p 415.831.2700
e pdinfo@sfpov.org

CLIENT:



368 Connecticut St
San Francisco, CA 94117
p 415.785.2427
e friends@jacksonpark@gmail.com

LANDSCAPE ARCHITECTURE:



2325 3rd street, suite 323
San Francisco, CA 94107
p 415.320.0860
e admin@fletcherstudio.com

ARCHITECTURE:

Jackson Liles
ARCHITECTURE

2325 Third Street #206
San Francisco, CA 94107
Tel 415.621.1199
www.jacksonliles.com



PROJECT 2024-1820
CONTACT George Espadina
9999 Harbor Street, Suite 350
Oakland, CA 94612
TEL 415.489.1240
www.interfaceengineering.com

JACKSON
PLAYGROUND
IMPROVEMENT
PROJECT

1645 17TH STREET
SAN FRANCISCO, CA 94107



50% DESIGN
DEVELOPMENT

ISSUANCE RECORD	
DATE	DESCRIPTION
05.23.25	50% DD

REVISION RECORD		
REV	DATE	DESCRIPTION

SHEET INDEX

P_0.0	SYMBOL LIST AND GENERAL NOTES - PLUMBING SCHEDULES - PLUMBING
P_0.1	SCHEDULES - PLUMBING
P_2.0	PROPOSED FLOOR PLAN - BELOWFLOOR - PLUMBING
P_2.1	PROPOSED FLOOR PLAN - LEVEL 1 - PLUMBING
P_2.2	PROPOSED ROOF PLAN - PLUMBING
P_4.1	ENLARGED PLANS - PLUMBING

DATE	NO.	DRAWN	CHD
02/25/25			

DRAWING TITLE:

SYMBOL LIST
AND GENERAL
NOTES -
PLUMBING

SHEET NO:

P_0.0

(BASED ON APPENDIX 'A')

FIXTURE QUANTITY				APPENDIX A - TABLE A-2				TOTAL FIXTURE UNITS	
PRIVATE INDIVIDUAL DWELLING	PUBLIC GENERAL USE	PUBLIC HEAVY USE ASSEMBLY	DESCRIPTION	PRIVATE INDIVIDUAL DWELLING	PUBLIC GENERAL USE ASSEMBLY	PUBLIC HEAVY USE ASSEMBLY	COLD WATER	WATER	(%) HOT WATER
0	1	0	DRINKING FOUNTAIN OR WATER COOLER	0.00	0.50	0.75	0.50	---	---
0	1	0	KITCHEN SINK OR DOMESTIC	1.50	1.50	0.00	1.50	1.13	---
0	7	0	LAVATORY	1.00	1.00	1.00	7.00	5.25	---
0	1	0	SERVICE SINK OR MOP BASIN	1.50	3.00	0.00	3.00	2.25	---
0	3	0	URINAL, 1.0 GPF	3.00	4.00	5.00	12.00	---	---
0	9	0	WATER CLOSET, 1.6 GPF; FLUSHMETER VALVE	5.00	5.00	5.00	45.00	---	---
				TOTAL				69.00	8.63
				FLOW IN GPM				56	8
				IRRIGATION FLOW IN GPM				0	---
				TOTAL GPM REQUIRED				56	---
SERVICE SIZE FROM METER TO BUILDING								2"	---

2003 UPC
2001 CPC

FIXTURE QUANTITY			TABLE 7-3				
PRIVATE INDIVIDUAL DWELLING	PUBLIC HEAVY USE ASSEMBLY	PUBLIC HEAVY USE ASSEMBLY	DESCRIPTION	PRIVATE INDIVIDUAL DWELLING	PUBLIC HEAVY USE ASSEMBLY	PUBLIC HEAVY USE ASSEMBLY	TOTAL FIXTURE UNITS
0	0	0	BAR SINK	1.00	0.00	0.00	0.00
0	0	0	BAR SINK—2" MIN. DRAIN BEYOND TRAP ARM	0.00	2.00	0.00	0.00
0	0	0	BATH/TUB OR COMB. BATH+SHOWER	2.00	2.00	0.00	0.00
0	0	0	BIDET	0.00	1.00	0.00	0.00
0	0	0	CLOING SINK	0.00	6.00	6.00	0.00
0	0	0	CLOTHES+WASHER DOMESTIC	3.00	3.00	3.00	0.00
0	0	0	DENTAL UNIT OR CUSPIDOR	2.00	1.00	1.00	0.00
0	0	0	DISHWASHER DOMESTIC INDEPENDENT DRAIN	2.00	2.00	2.00	0.00
0	1	0	FOUNTAIN FOUNTAIN OR WATER COOLER	0.50	0.50	1.00	0.50
0	0	0	FOOD-WASTE GRINDER COMMERCIAL	0.00	3.00	3.00	0.00
0	0	0	FLOOR DRAIN EMERGENCY	0.00	0.00	0.00	0.00
0	3	0	KITCHEN SINK DOMESTIC W/ONE 1 1/2" TRAP	2.00	2.00	2.00	0.00
0	0	0	KITCHEN SINK DOMESTIC W/GRINDER	2.00	2.00	0.00	0.00
0	0	0	KITCHEN SINK DOMESTIC W/DISHWASHER	2.00	2.00	0.00	0.00
0	0	0	KITCHEN SINK DOM. W/GRINDER & DISHWASHER	2.00	2.00	0.00	0.00
0	0	0	LAUNDRY SINK OR TUB WITH PARTMENTS	2.00	2.00	2.00	0.00
0	0	0	LAUNDRY SINK W/O/SORT FROM CLOTHES WASH	2.00	2.00	2.00	0.00
0	2	0	LAVATORY SINGLE	1.00	1.00	1.00	2.00
0	2	0	LAVATORY SETS OF 2 OR 3	2.00	2.00	2.00	0.00
0	0	0	MOBILE HOME TRAP	12.00	0.00	0.00	0.00
0	0	0	RECEPTOR INC. WASTE 1 1/2" TRAP SEE	0.00	1.00	1.00	0.00
0	0	0	RECEPTOR INC. WASTE 2" TRAP TABLE	0.00	2.00	2.00	0.00
0	0	0	RECEPTOR INC. WASTE 3" TRAP 7.4	0.00	4.00	4.00	0.00
0	2	0	SERVICE SINK OR MOP BASIN 2" TRAP	0.00	3.00	0.00	0.00
0	0	0	SERVICE SINK OR MOP BASIN 3" TRAP	0.00	3.00	0.00	0.00
0	0	0	SHOWER STALL 2" TRAP	2.00	2.00	2.00	0.00
0	0	0	SHOWER GROUP PER HEAD CONTINUOUS	0.00	5.00	0.00	0.00
0	0	0	SINK COMMERCIAL 1 1/2" TRAP W/GRINDER	0.00	3.00	3.00	0.00
0	0	0	SINK SERVITOR FLUSHING RITE	0.00	6.00	0.00	0.00
0	0	0	SINK GENERAL 1 1/2" TRAP	2.00	3.00	3.00	0.00
0	0	0	SINK GENERAL 2" TRAP	3.00	4.00	4.00	0.00
0	0	0	SINK GENERAL 3" TRAP	0.00	6.00	0.00	0.00
0	3	0	URINAL 1.0 GPF	2.00	2.00	5.00	6.00
0	0	0	URINAL GREATER THAN 1.0 GPF	2.00	2.00	6.00	0.00
0	0	0	URINAL 1 1/2" TRAP	2.00	2.00	5.00	2.00
0	0	0	WASH-FOUNTAIN 1 1/2" TRAP	0.00	2.00	2.00	0.00
0	0	0	WASH-COUNTANT 2" TRAP	0.00	3.00	3.00	0.00
0	0	0	WASHUP SINK EACH SET OF FAUCETS	0.00	2.00	0.00	0.00
0	0	0	WATER CLOSET 1.8 GPF GRAVITY TANK	3.00	4.00	6.00	0.00
0	0	0	WATER CLOSET 1.6 GPF FLUSHMETER VALVE	3.00	4.00	6.00	0.00
0	0	0	WATER CLOSET 1.8 GPF FLUSHMETER VALVE	3.00	4.00	6.00	0.00
0	0	0	WATER CLOSET 3.5 GPF GRAVITY TANK	4.00	6.00	8.00	0.00
0	0	0	WATER CLOSET 3.5 GPF FLUSHMETER VALVE	4.00	6.00	8.00	0.00
0	0	0	WHIRLPOOL BATHTH OR COMB. BATH+SHOWER	2.00	2.00	0.00	0.00
TOTAL							64.50
PIPE SIZE							4"

OWNER



501 Stanyan St
San Francisco CA 94117
p 415.831.2700
e rpinfo@sfgov.org

CLIENT:



358 Connecticut St
San Francisco CA 94117
p 415.786.2427
e friendsofjacksonpark@gmail.com

LANDSCAPE ARCHITECTURE:



2325 3rd street, suite 323
San Francisco CA 94107
p 415.323.0850
e admin@fletcherstudio.com

ARCHITECTURE:

Jackson Liles
ARCHITECTURE

2325 Third Street #206
San Francisco, CA 94107
Tel 415.621.1799
www.jacksonliles.com



PROJECT 2024-1820
CONTACT George Edpalina
7999 Harrison Street, Suite 550
Oakland, CA 94612
TEL 415.489.7240
www.interfaceengineering.com

JACKSON PLAYGROUND IMPROVEMENT PROJECT

1645 17TH STREET
SAN FRANCISCO, CA 94107



50% DESIGN DEVELOPMENT

EXPENDITURE RECORD	
DATE	DESCRIPTION
05.23.25	50% DD

REVISION RECORD		
REV	DATE	DESCRIPTION

DATE	NO.	DRAWN	CHD
02/25/25			

DRAWING TITLE:


SCHEDULES - PLUMBING

SHEET NO.

0.1

GENERAL SHEET NOTES

SHEET KEYNOTES

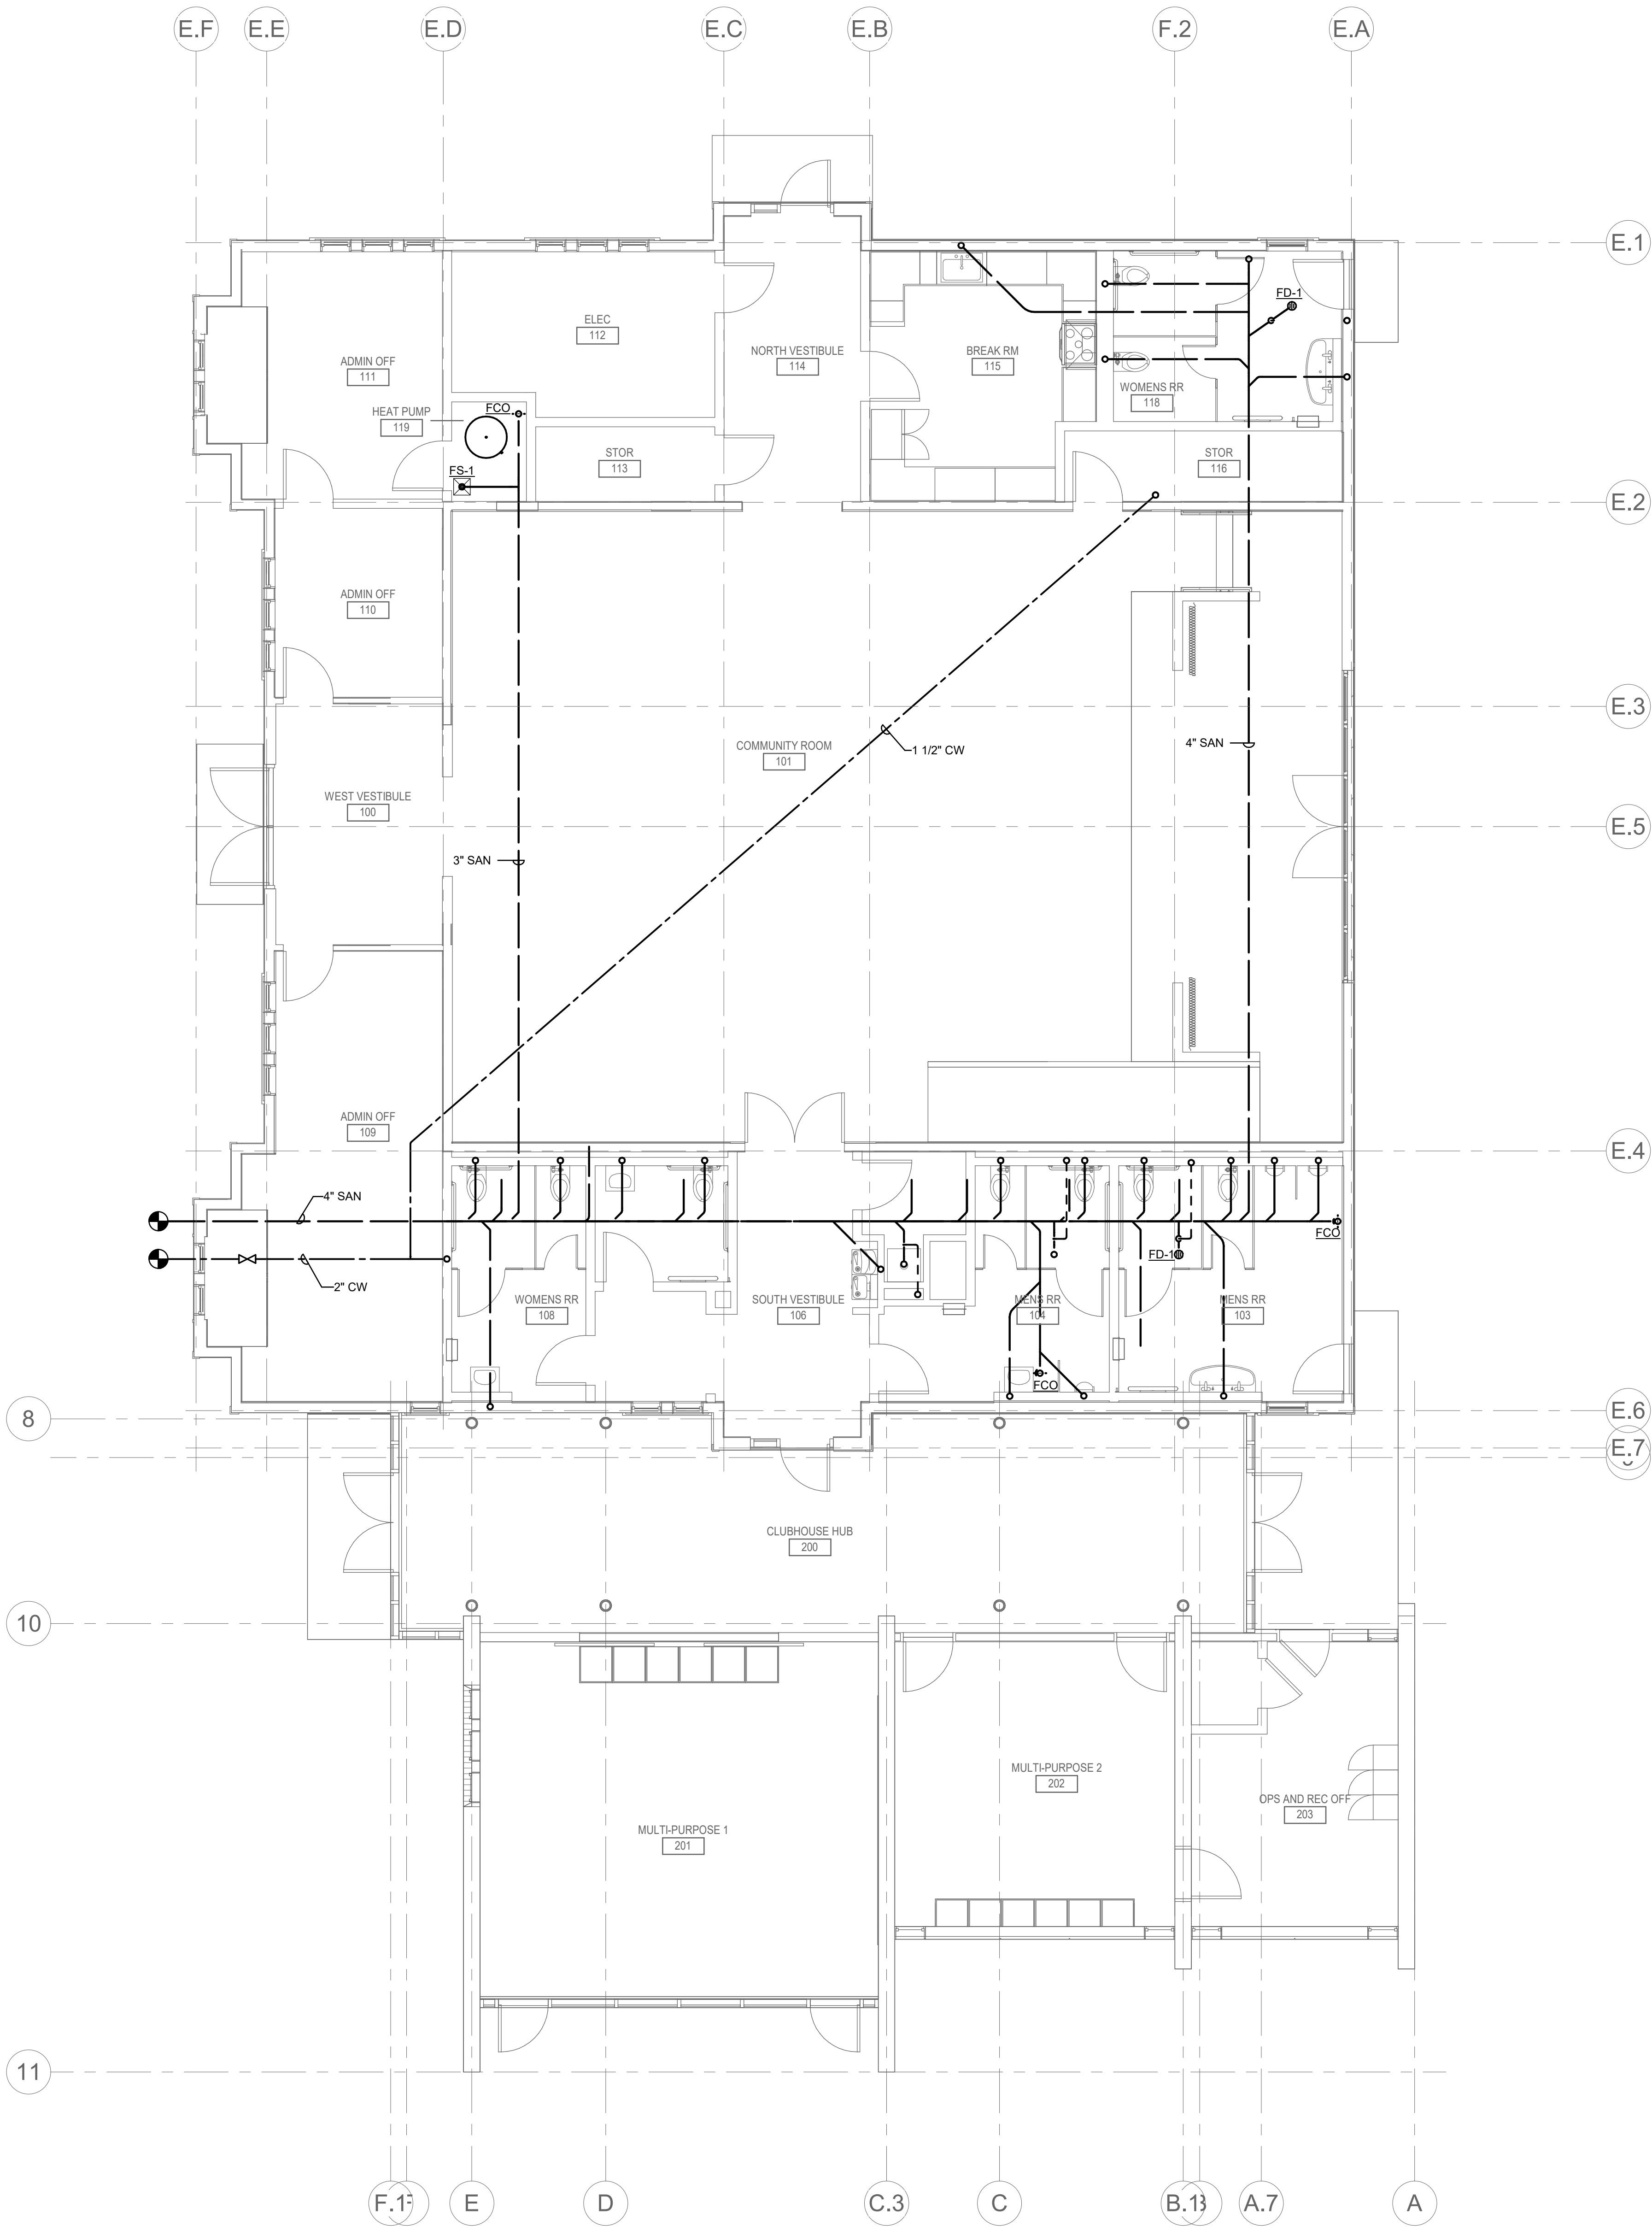

1 PROPOSED FLOOR PLAN - BELOWFLOOR - PLUMBING

OWNER:



501 Stanyan St
San Francisco CA 94117
p 415.781.2427
e pdmfo@sfpov.org

CLIENT:



368 Connecticut St
San Francisco CA 94117
p 415.323.0850
e friendsofjacksonpark@gmail.com

LANDSCAPE ARCHITECTURE:



2325 3rd street, suite 323
San Francisco CA 94107
p 415.323.0850
e admin@fletcherstudio.com

ARCHITECTURE:

Jackson Liles
ARCHITECTURE

2325 Third Street #206
San Francisco, CA 94107
Tel 415.611.1199
www.jacksonliles.com



PROJECT 2024-1820
CONTACT George Espadina
1999 Marston Street Suite 550
Oakland, CA 94612
TEL 415.489.7240
www.interfaceengineering.com

JACKSON
PLAYGROUND
IMPROVEMENT
PROJECT

1645 17TH STREET
SAN FRANCISCO, CA 94107



50% DESIGN
DEVELOPMENT

ISSUANCE RECORD

DATE	DESCRIPTION
05.23.25	50% DD

REVISION RECORD

REV	DATE	DESCRIPTION
-----	------	-------------

DATE	NO.	DRAWN	CHD
02/25/25			

DRAWING TITLE:


PROPOSED
FLOOR PLAN -
BELOWFLOOR -
PLUMBING

SHEET NO:

P_2.0

GENERAL SHEET NOTES

SHEET KEYNOTES

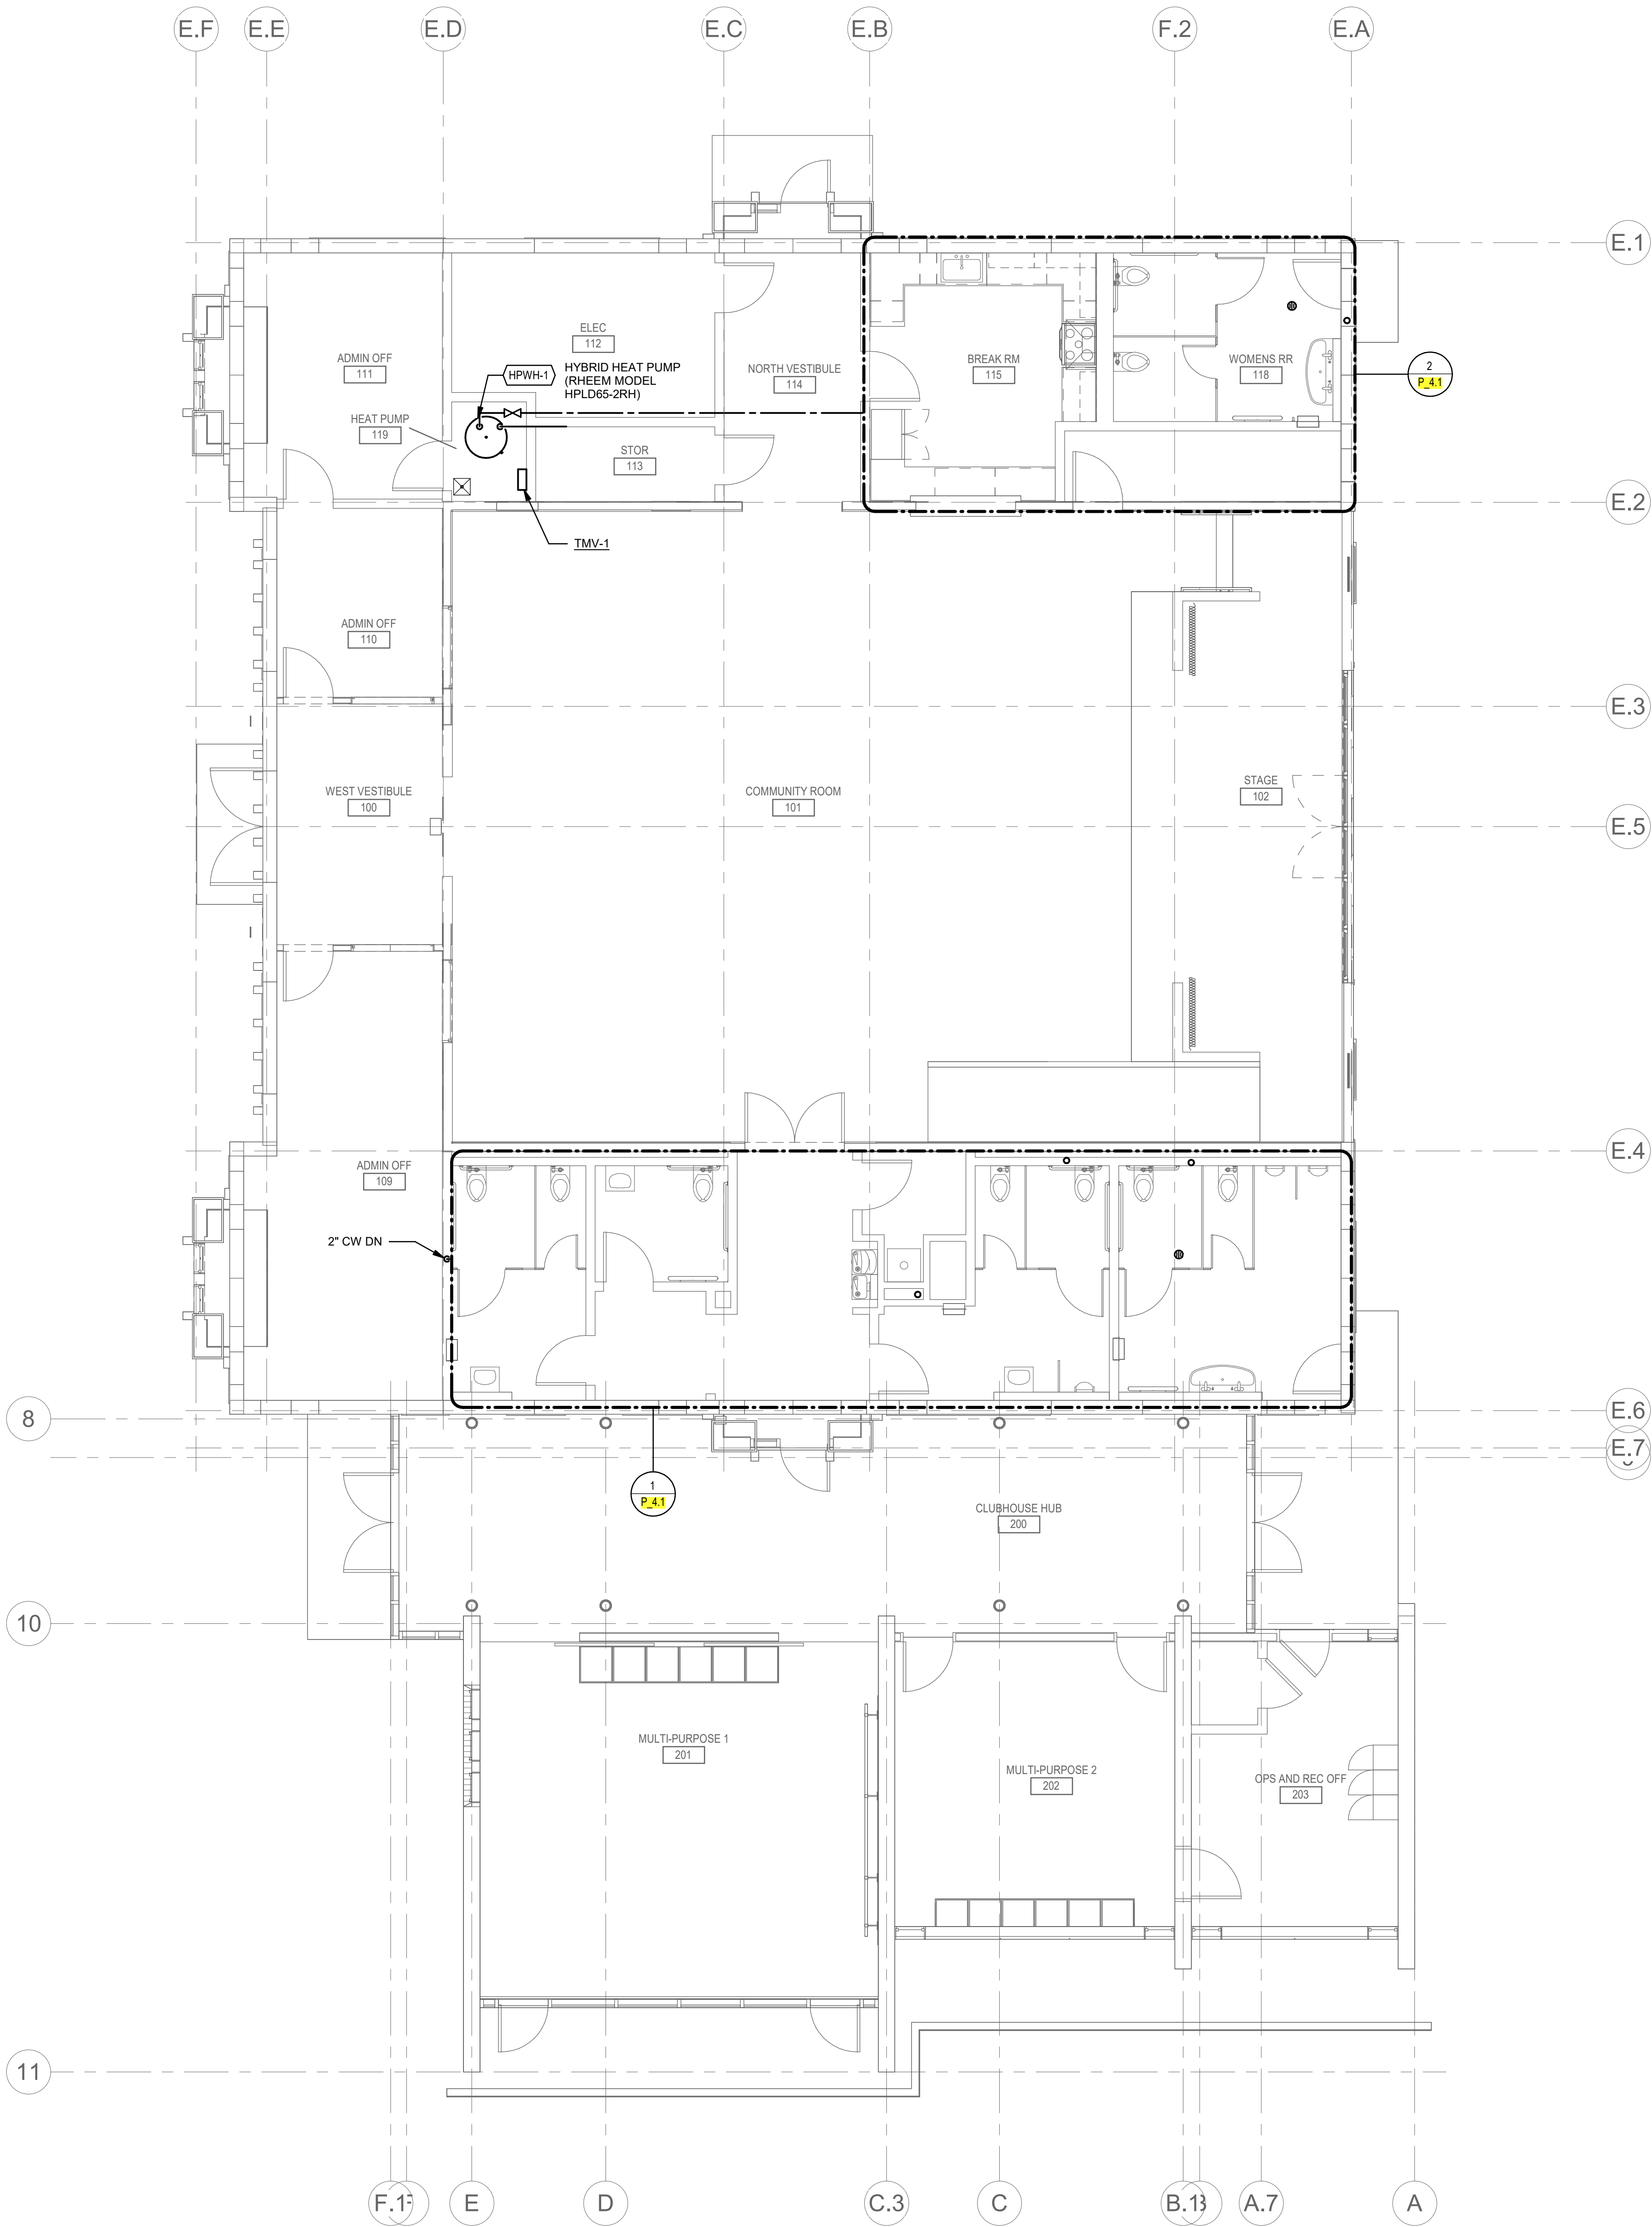

1 PROPOSED FLOOR PLAN - LEVEL 1 - PLUMBING

OWNER:



501 Stanyan St
San Francisco CA 94117
p 415.831.2700
e pdm@sfprp.org

CLIENT:



368 Connecticut St
San Francisco CA 94117
p 415.323.2427
e friends@jacksonhills@gmail.com

LANDSCAPE ARCHITECTURE:



2325 3rd street, suite 323
San Francisco CA 94107
p 415.323.0850
e admin@fletcherstudio.com

ARCHITECTURE:

Jackson Liles
ARCHITECTURE

2325 Third Street #206
San Francisco, CA 94107
Tel 415.621.1799
www.jacksonliles.com



PROJECT 2024-1820
CONTACT George Espadina
1999 Harrison Street Suite 550
Oakland, CA 94612
TEL 415.489.7240
www.interfaceengineering.com

JACKSON
PLAYGROUND
IMPROVEMENT
PROJECT

1645 17TH STREET
SAN FRANCISCO, CA 94107



50% DESIGN
DEVELOPMENT

ISSUANCE RECORD

DATE	DESCRIPTION
05.23.25	50% DD

REVISION RECORD

REV	DATE	DESCRIPTION
-----	------	-------------

DATE	NO.	DRAWN	CHD
02/25/25			

DRAWING TITLE:

PROPOSED
FLOOR PLAN -
LEVEL 1 -
PLUMBING

SHEET NO:

P_2.1

GENERAL SHEET NOTES

A. SEE ARCHITECTURAL DRAWING FOR STORM / DOWNSPOUT LOCATIONS.

OWNER:



501 Stanyan St
San Francisco CA 94117
p 415.831.2700
e pdinfo@sfgov.org

CLIENT:



368 Connecticut St
San Francisco CA 94117
p 415.323.2427
e friendsofjacksonpark@gmail.com

LANDSCAPE ARCHITECTURE:



2325 3rd street, suite 323
San Francisco CA 94107
p 415.323.0850
e admin@fletcherstudio.com

ARCHITECTURE:

Jackson Liles
ARCHITECTURE

• 2325 Third Street #206
San Francisco, CA 94107
Tel 415.621.1799
www.jacksonliles.com



PROJECT 2024-1820
CONTACT George Espadina
1999 Norwood Street Suite 550
Oakland, CA 94612
TEL 415.489.7240
www.interfaceengineering.com

JACKSON
PLAYGROUND
IMPROVEMENT
PROJECT

1645 17TH STREET
SAN FRANCISCO, CA 94107



50% DESIGN
DEVELOPMENT

ISSUANCE RECORD	
DATE	DESCRIPTION
05.23.25	50% DD

REVISION RECORD		
REV	DATE	DESCRIPTION


DATE	NO.	DRAWN	CHD
02/25/25			

DRAWING TITLE:

PROPOSED
ROOF PLAN -
PLUMBING

SHEET NO:

P_2.2

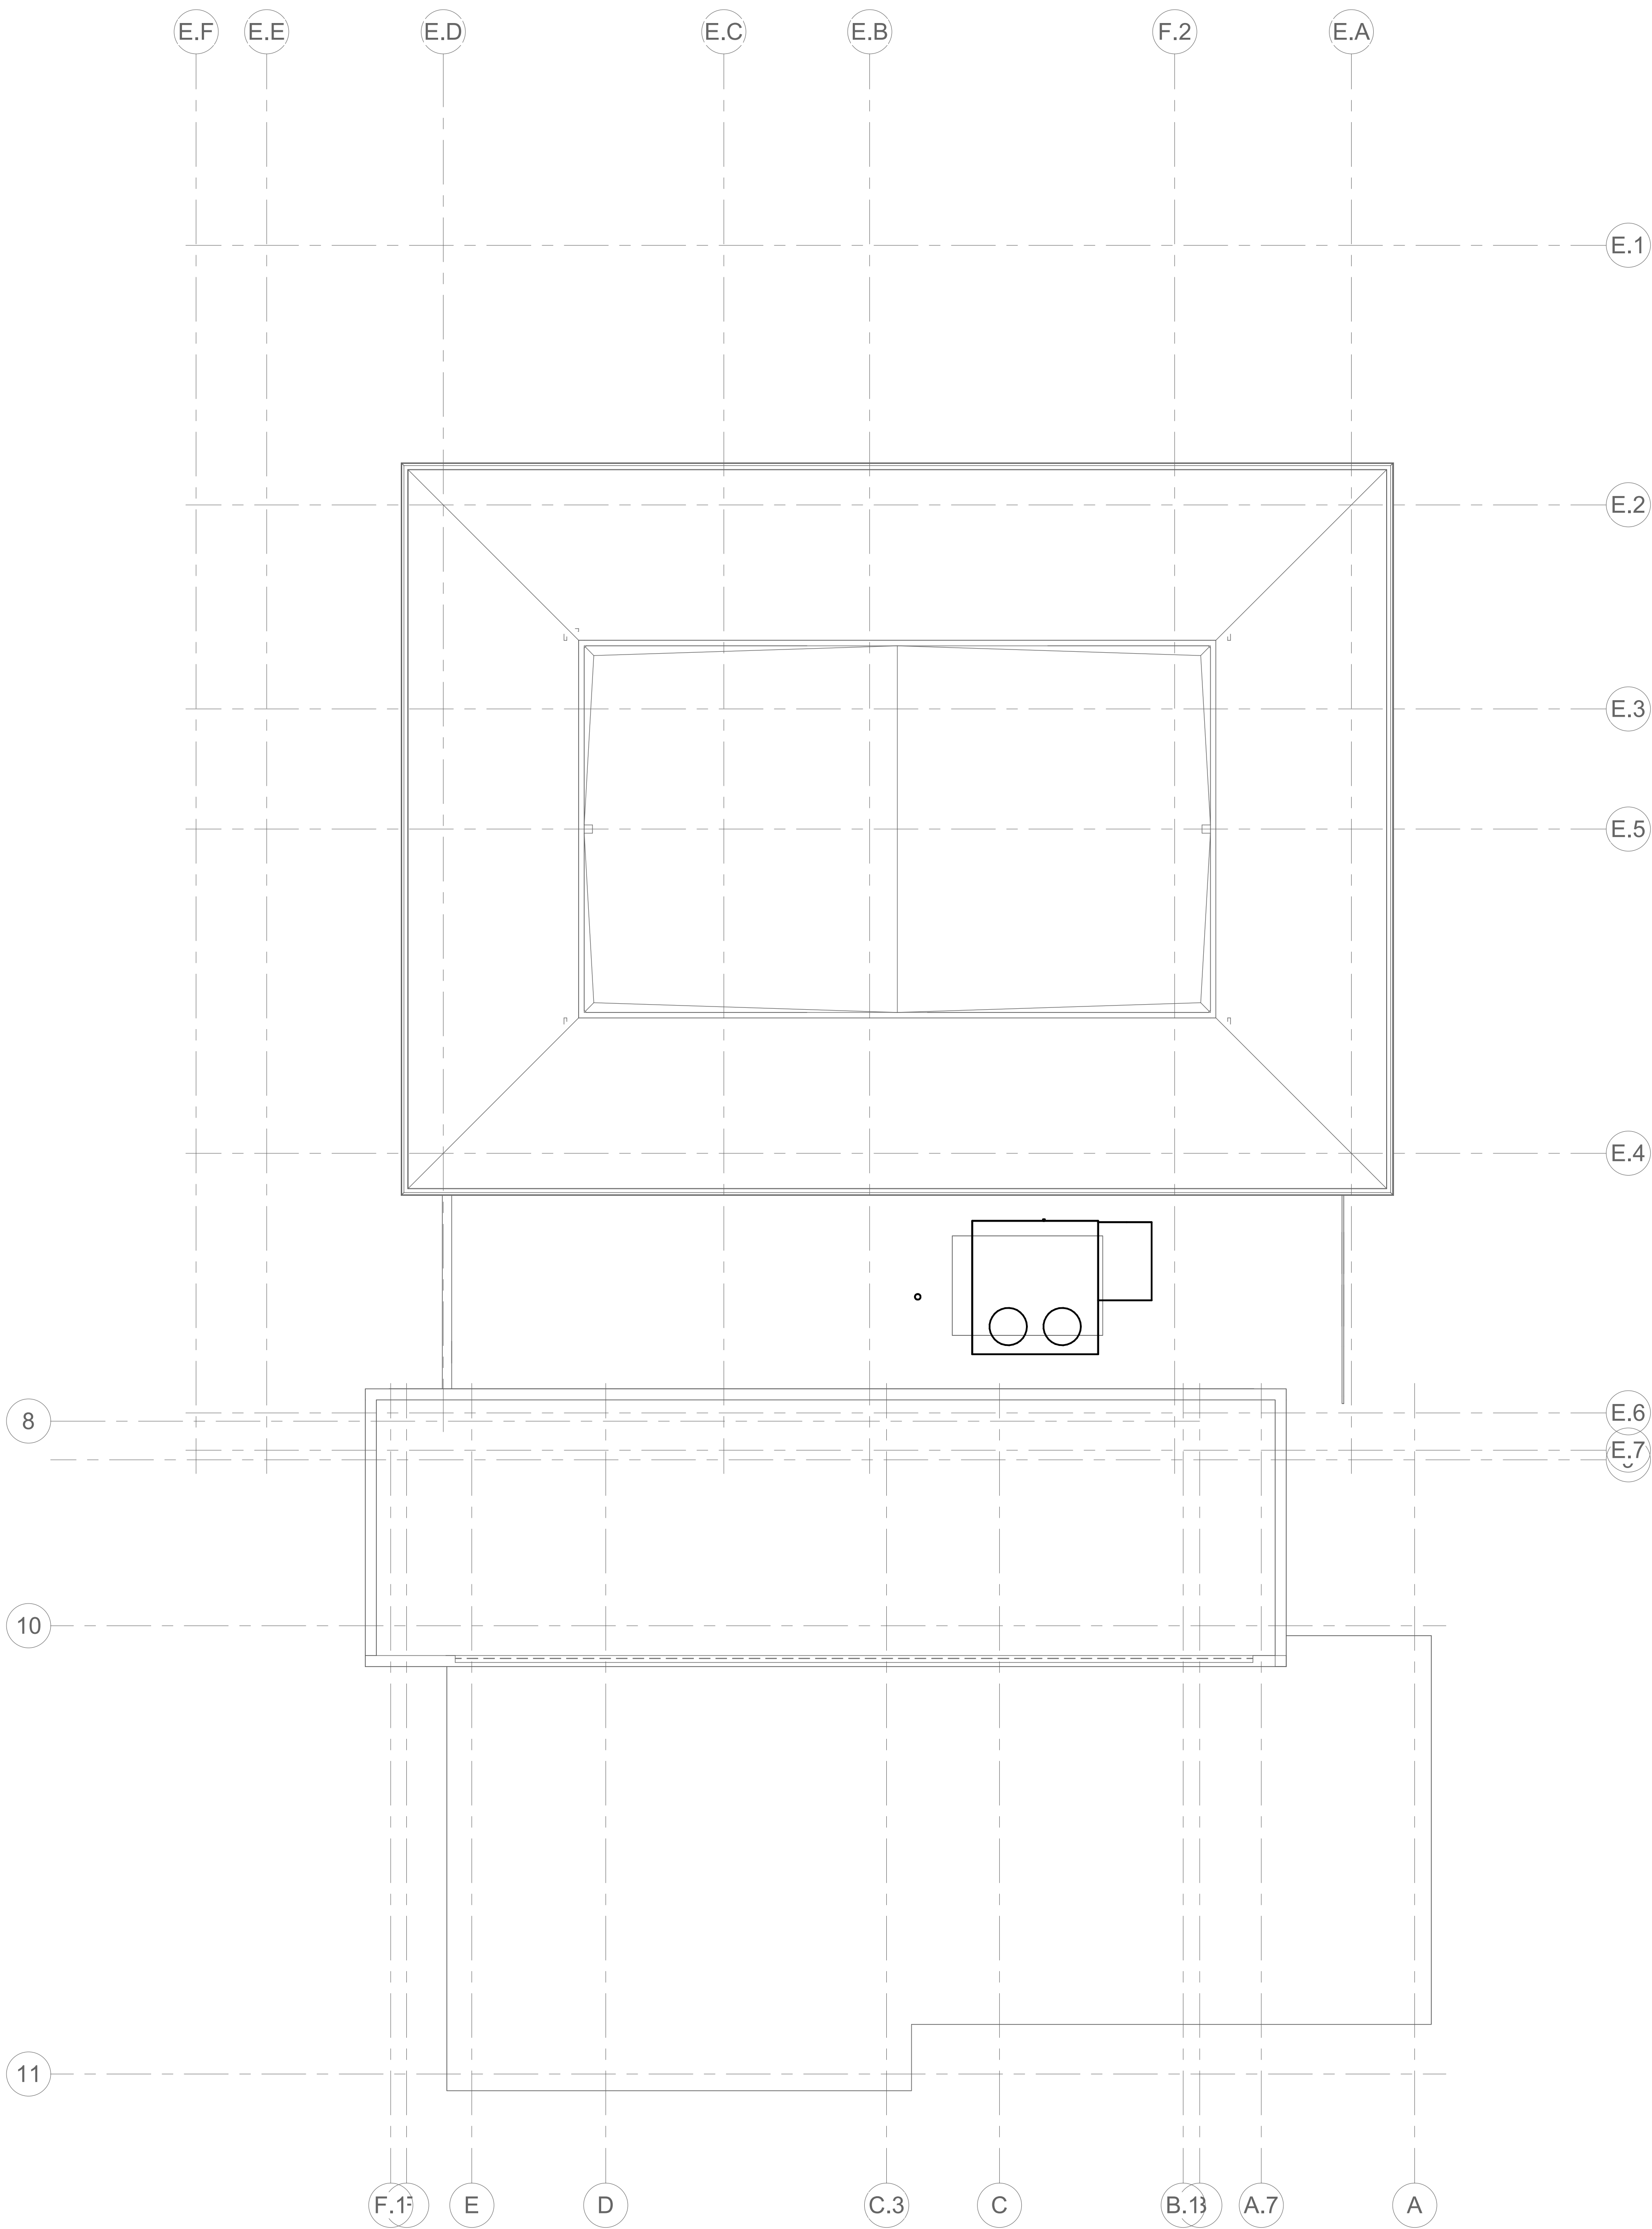


1 PROPOSED ROOF PLAN - PLUMBING



3/16" = 1'-0"

GENERAL SHEET NOTES


SHEET KEYNOTES

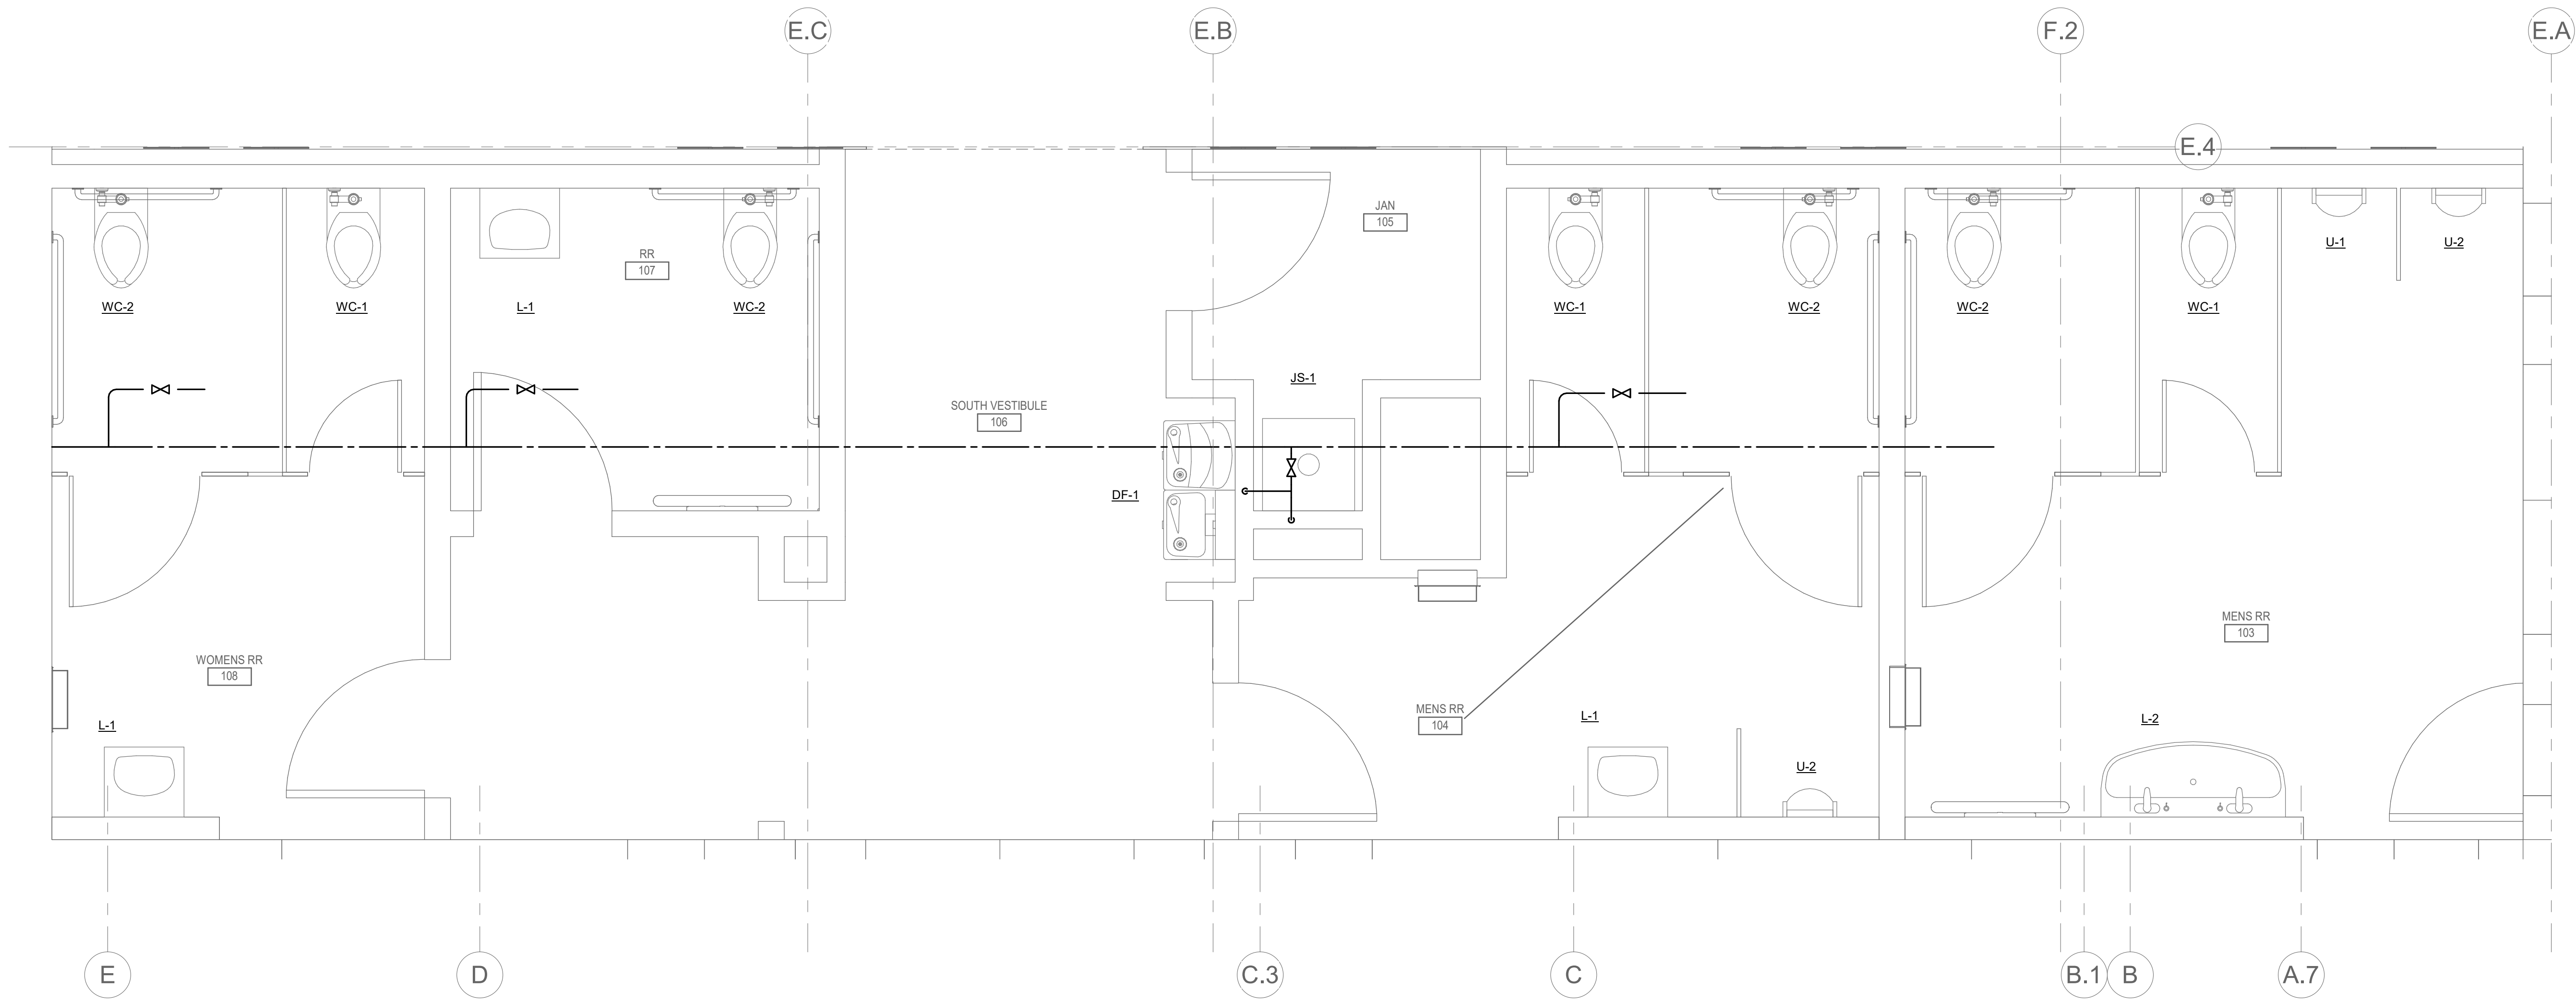

1 WOMEN'S RESTROOM 112 & MEN'S RESTROOM 116 - ENLARGED PLAN - DOMESTIC WATER

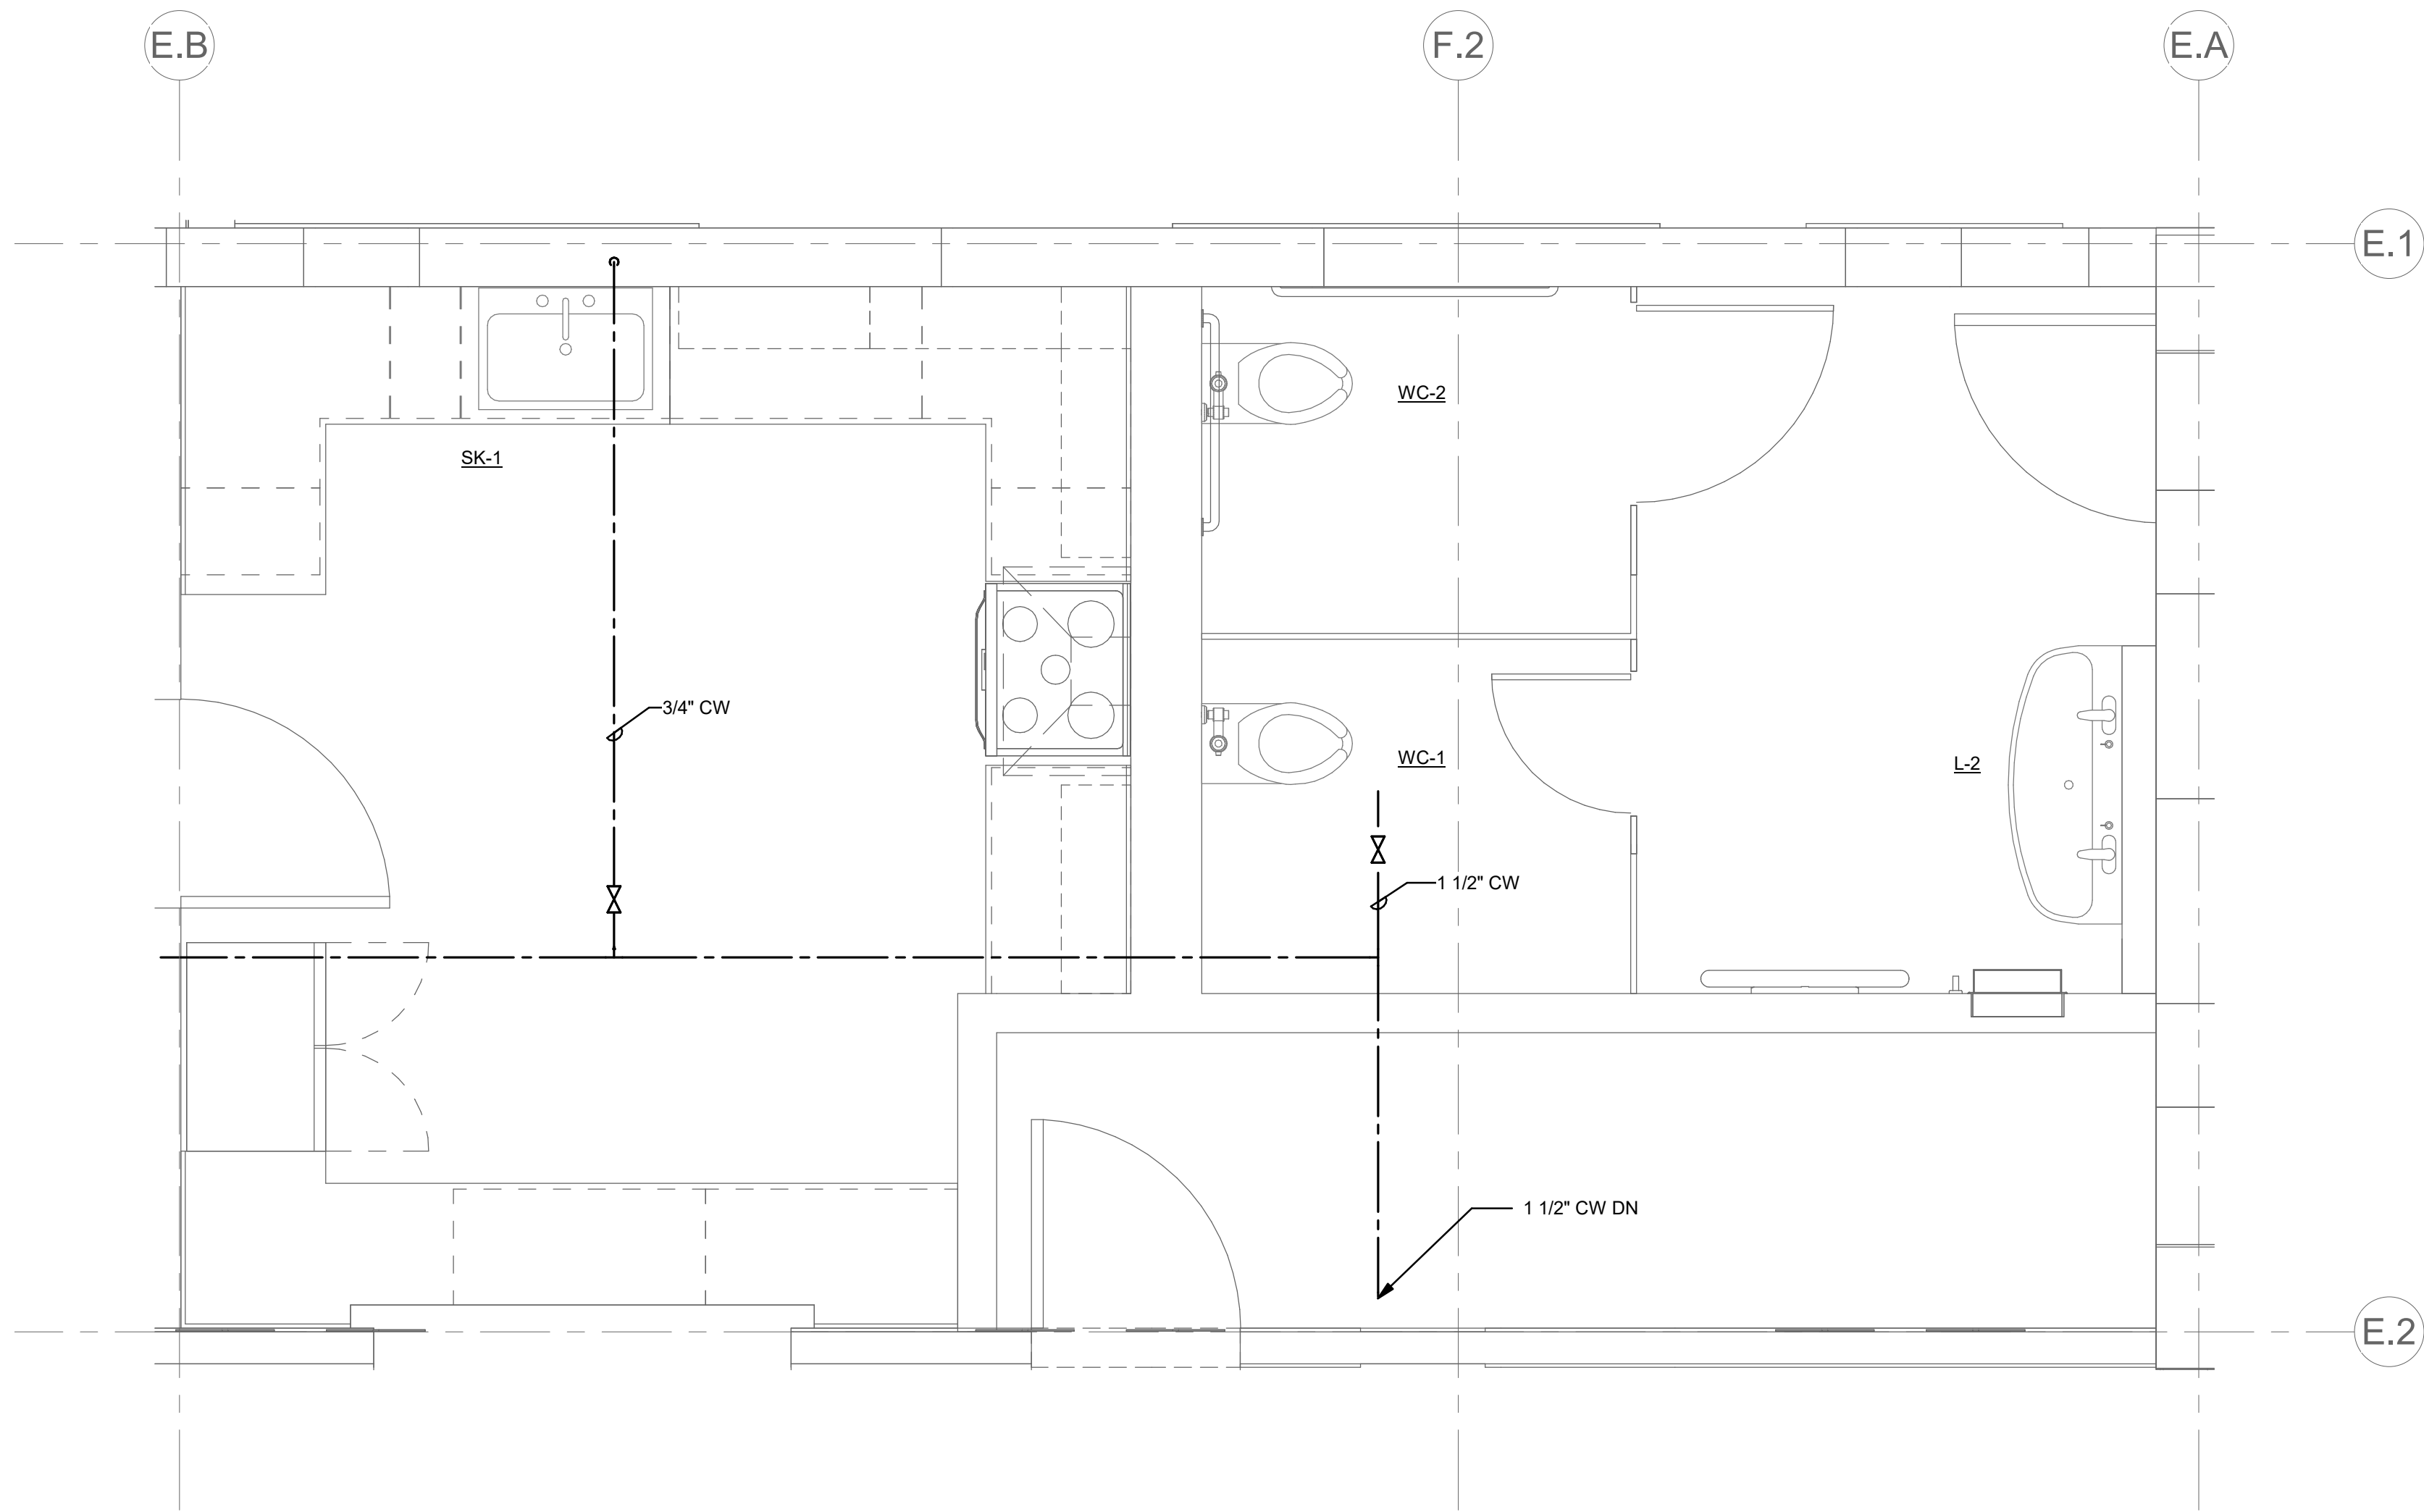 

2 BREAKROOM 115 AND WOMENS RESTROOM 118

 

OWNER:



501 Stanyan St
San Francisco CA 94117
p 415.785.2427
e pdinfo@sfgov.org

CLIENT:



368 Connecticut St
San Francisco CA 94107
p 415.323.0850
e friendsofjacksonpark@gmail.com

LANDSCAPE ARCHITECTURE:



2325 3rd street, suite 323
San Francisco CA 94107
p 415.323.0850
e admin@fletcherstudio.com

ARCHITECTURE:

Jackson Liles
ARCHITECTURE

• 2325 Third Street #206
San Francisco, CA 94107
Tel 415.621.1799
www.jacksonliles.com



PROJECT 2024-1820
CONTACT George Espadina
9999 Marston Street Suite 550
Oakland, CA 94612
TEL 415.489.7240
www.interfaceengineering.com

JACKSON
PLAYGROUND
IMPROVEMENT
PROJECT

1645 17TH STREET
SAN FRANCISCO, CA 94107



50% DESIGN
DEVELOPMENT

ISSUANCE RECORD	
DATE	DESCRIPTION
05.23.25	50% DD

REVISION RECORD		
REV	DATE	DESCRIPTION

DATE	NO.	DRAWN	CHD
02/25/25			

DRAWING TITLE:

ENLARGED
PLANS -
PLUMBING

SHEET NO:

P_4.1







MECHANICAL SYMBOL LIST

NOTE: This is a standard symbol list and not all items listed may be used.


Abbreviations

AFF ABOVE FINISHED FLOOR
AD ACCESS DOOR
A/C AIR CONDITIONED
BDD BACKDRIFT DAMPER
BFP BACKFLOW PREVENTER
BFF BELOW FINISHED FLOOR
BHP BRAKE HORSEPOWER
CD CEILING DIFFUSER
CV CHECK VALVE
COP COEFFICIENT OF PERFORMANCE
CW COLD WATER
CD CONDENSATE DRAIN
CU CONDENSING UNIT
CONT CONTINUATION
DB DECIBEL
DA DIAMETER
DX DIRECT EXPANSION
D DROP
DB DRY BULB
EFF EFFICIENT
ELECT ELECTRICAL
EER ENERGY EFFICIENCY RATING
EAT ENTERING AIR TEMPERATURE
EWT ENTERING WATER TEMPERATURE
EXH EXHAUST
EF EXHAUST FAN
F FAHRENHEIT
FT FEET
FD FIRE DAMPER
FLA FULL LOAD AMPS
GAL GALLONS
GPH GALLONS PER HOUR
GPM GALLONS PER MINUTE
HD HEAD
HTR HEATER
HTG HEATING
HP HORSEPOWER
HWC HOT WATER COOL
IN INCHES
ID INSIDE DIAMETER
IE INVERT ELEVATION
KW KILOWATT
LH LATENT HEAT
LAT LEAVING AIR TEMPERATURE
MAX MAXIMUM
MIN MINIMUM
MA MIXED AIR
MD MOTORIZED DAMPER
N/A NOT APPLICABLE
NC NOT IN CONTRACT
NTS NOT TO SCALE
NO NUMBER
OC ON CENTER
OBD OPPOSED BLADE DAMPER
OA OUTSIDE AIR
OD OUTSIDE DIAMETER
PH PHASE
LBS POUNDS
PSI POUNDS PER SQUARE INCH
PD PRESSURE DROP
PRV PRESSURE REDUCING VALVE
QTY QUANTITY
RET RETURN
RA RETURN AIR
RPM REVOLUTIONS PER MINUTE
R RISE
SEER SEASONAL ENERGY EFFICIENCY RATING
SH SENSIBLE HEAT
SOV SHUT OFF VALVE
SF SQUARE FEET
SP STATIC PRESSURE
SA SUPPLY AIR
T, TEMP TEMPERATURE
TD TEMPERATURE DIFFERENCE
MBH THOUSAND BTUS PER HOUR
TH TOTAL HEAT
TP TOTAL PRESSURE
V VOLT
WC WATER COLUMN
W WATT
WB WET BULB
W/ WITH





















Control Symbols

       CARBON DIOXIDE SENSOR
 SPACE TEMPERATURE SENSOR/THERMOSTAT
Dampers
 FIRE DAMPER
 FIRE/SMOKE DAMPER
 MOTORIZED DAMPER
 SMOKE DAMPER
 VOLUME DAMPER



Diffusers and Grilles

  DIFFUSER OR GRILLE IDENTIFICATION
 EXHAUST AIR
 RETURN AIR
 SUPPLY AIR









Ductwork Fittings

                     ACOUSTICALLY LINED DUCT (SIZES SHOWN ARE NET INSIDE)
 BELLMOUTH
 CONCENTRIC SQUARE TO ROUND
 CONCENTRIC TRANSITION, RECTANGULAR OR ROUND
 ECCENTRIC TRANSITION, RECTANGULAR OR ROUND
 FLEXIBLE CONNECTION
 NON-SYMMETRICAL WYE
 RECTANGULAR DUCT DROP
 RECTANGULAR DUCT RISER
 RECTANGULAR MAIN WITH RECTANGULAR BRANCH
 RECTANGULAR MAIN WITH ROUND BRANCH
 RECTANGULAR OFFSET LESS THAN 15% 1/4
 RECTANGULAR OFFSET MORE THAN 15% 1/4
 ROUND DUCT DROP
 ROUND DUCT RISER
 ROUND DUCT WITH ROUND BRANCH
 ROUND WYE
 SYMMETRICAL WYE
 MITERED ELBOW WITH TURNING VANES
 RADIUSED ELBOW



General

   RECTANGULAR DUCT SIZING
 ROUND DUCT SIZING





Piping Fittings, Appurtenances and Equipment

         CAP
 CONTINUATION
 PIPE DROP
 PIPE RISE
 PIPE TO DRAIN
 PRESSURE SENSOR
 SHOCK ABSORBER
 TEE DOWN ON PIPE
 TEE UP ON PIPE
 TEMPERATURE SENSOR

Piping Systems

   REFRIGERANT LIQUID
 REFRIGERANT SUCTION

Piping Valves

     CHECK VALVE
 GLOBE VALVE
 QUARTER TURN VALVE
 VALVE, GENERAL

GENERAL SESMIC NOTES

- A. PROVIDE SEISMIC BRACING OF HVAC EQUIPMENT, DUCTWORK, AND PIPING IN ACCORDANCE WITH THE REQUIREMENTS OF THE LATEST BUILDING CODE WITH AN IMPORTANCE FACTOR IDENTIFIED ON ARCHITECTURAL AND STRUCTURAL DOCUMENTS.
- B. REFER TO STRUCTURAL DRAWINGS FOR CONCRETE ANCHOR TYPE AND INSTALLATION REQUIREMENTS.
- C. SUBMIT SEISMIC BRACING DETAILS FOR REVIEW.
- D. UNLESS THE STRUCTURAL DRAWINGS HAVE AN ENGINEERED SYSTEM, OR THE CONTRACTOR PROVIDES ENGINEERED SYSTEMS SIGNED BY A CALIFORNIA REGISTERED CIVIL OR STRUCTURAL ENGINEER, SUPPORT AND BRACE DUCTWORK, PIPING, AND APPURTENANCES WITH HCAI (DEPARTMENT OF HEALTH CARE ACCESS AND INFORMATION PRE-APPROVED SYSTEMS (WHETHER AN HCAI PROJECT OR NOT)).
- E. WITHOUT ANY EXCEPTIONS, DUCTWORK BRACE EVERY RUN OF DUCT WITH A CROSS SECTIONAL AREA OF LARGER THAN 1/2 SQ. FT., EXCEPT THAT BRACING OF DUCTWORK WITH SUPPORT ROD LENGTH LESS THAN 12 INCHES IS NOT REQUIRED. ROD LENGTH SHALL BE AS MEASURED FROM TOP OF DUCT TO BOTTOM OF SUPPORT WHERE THE HANGER IS ATTACHED. SEISMIC BRACING, WHERE SHOWN ON DRAWINGS, IS THE MINIMUM REQUIRED. PROVIDE ADDITIONAL BRACING AS REQUIRED BY OPM-0043-13, OR EQUAL.
- F. WHERE BRACING IS REQUIRED, BRACE DUCTWORK FOR EACH STRAIGHT RUN OF DUCT WITH THE FOLLOWING REQUIREMENTS (SEE OPM-0043-13 FOR ADDITIONAL REQUIREMENTS):

1. LONGITUDINAL BRACING: MINIMUM 1, WITH MAXIMUM SPACING OF 80'
2. TRANSVERSE BRACING: MINIMUM TWO, WITH MAXIMUM SPACING OF 30', AT END OF DUCT RUNS HAVING MIN OF 2 SUPPORTS, AND AT EVERY DROP OR RISE EXCEPT FOR CONNECTION TO DIFFUSERS WHERE THE ELEVATION CHANGE OF CONNECTING DUCTWORK IS LESS THAN 24 INCHES.

GENERAL MECHANICAL NOTES

- A. PROVIDE MISCELLANEOUS METALS AND MATERIALS FOR A COMPLETE INSTALLATION (IE. SUPPORT, BRACING, ETC.)
- B. PROVIDE EQUIPMENT SUBMITTAL, FOR REVIEW, IN ACCORDANCE WITH THE SPECIFICATIONS. DO NOT DELIVER TO THE JOB SITE ANY PRODUCTS WITHOUT PRIOR REVIEW BY THE ARCHITECT. SUBMIT ALL REQUIRED SUBMITTALS AT ONE TIME. AT CONTRACTOR'S OPTION, 3 SEPARATE SUBMITTALS MAY BE SUBMITTED, CONSISTING OF: UNDERGROUND WORK, BUILDING WORK, AND BUILDING AUTOMATION SYSTEM. DEVIATIONS WILL BE RETURNED WITHOUT REVIEW. INCOMPLETE SUBMITTALS WILL BE RETURNED WITHOUT REVIEW. ENGINEER WILL PROVIDE MAXIMUM OF TWO REVIEWS OF SUBMITTAL PACKAGE. ARRANGE FOR ADDITIONAL REVIEWS AND/OR EARLY REVIEW OF LONG-LEAD ITEMS AND BEAR COSTS OF THESE ADDITIONAL REVIEWS AT ENGINEER'S STANDARD HOURLY RATES. SUBSTITUTION REQUESTS WILL NOT BE REVIEWED AFTER AWARD OF CONTRACT.
- C. PROVIDE SMOKE DETECTORS IN MAIN SUPPLY AIR DUCT OF ANY SUPPLY AIR SYSTEM WITH AIR QUANTITY OF MORE THAN 2000 CFM OR OF SUPPLY AIR SYSTEMS WHERE THE COMBINED SUPPLY AIR QUANTITY OF SUPPLY AIR SYSTEMS SUPPLYING AIR INTO ONE ZONE EXCEED 2000 CFM, OR FOR SYSTEMS SHARING A COMMON RETURN AIR PLENUM/DUCT WHERE THE COMBINED SUPPLY AIR QUANTITY OF SUPPLY AIR SYSTEMS EXCEED 2000 CFM. DETECTORS MUST BE COMPATIBLE WITH THE BUILDING FIRE ALARM SYSTEM. DUCT SMOKE DETECTORS TO BE FURNISHED BY DIVISION 28 OR 26 AND INSTALLED BY DIVISION 23.
- D. PRIOR TO SUBMISSION OF BID, REVIEW A COMPLETE SET OF CONSTRUCTION DOCUMENTS (INCLUDING ALL OTHER TRADES). INCLUDE ADDITIONAL PIPE OR DUCT OFF-SETS THAT MAY BE REQUIRED TO CLEAR STRUCTURE, FINISHES OR WORK OF OTHER TRADES. FIELD VERIFY EXACT LOCATION AND SIZES OF EXISTING UTILITIES. THE PROPOSED POINT OF CONNECTIONS TO EXISTING SYSTEMS, AND NEW ROUTINGS. EXTRA PAYMENT WILL NOT BE ALLOWED FOR WORK RESULTING FROM LACK OF APPRAISAL OF ENTIRE SCOPE OF WORK PRIOR TO BID. SYSTEM LAYOUTS AS INDICATED ON DRAWINGS ARE GENERALLY DIAGRAMMATIC BUT SHALL BE FOLLOWED AS CLOSELY AS ACTUAL CONSTRUCTION WILL PERMIT.
- E. PROVIDE DUCT ACCESS DOORS FOR EQUIPMENT AND DEVICES REQUIRING ACCESS OR RESETTNG (IE. FIRE AND SMOKE DAMPERS, SMOKE DAMPERS, SENSORS, ETC.) INDICATE SIZE AND LOCATION ON COORDINATED SHOP DRAWINGS.
- F. FLASH AND COUNTER FLASH ALL ROOF PENETRATIONS TO SEAL WEATHER TIGHT (SEE ARCHITECTURAL ROOFING DETAILS AND SPECIFICATIONS).
- G. INSTALL EQUIPMENT AND CURBS LEVEL. PROVIDE DUNNAGE. MISCELLANEOUS METALS, AND/OR PRESSURE TREATED LUMBER, AS REQUIRED TO INSTALL EQUIPMENT AND CURBS LEVEL.
- H. PROVIDE DUCTWORK AND TRANSITIONS EQUAL TO DUCT FREE AREA SHOWN ON DRAWINGS, TO PREVENT A SPATIAL CONFLICT. AT CONTRACTOR'S OPTION AND IF SPATIAL CONSTRAINTS ALLOW IT, ROUND SPIRAL DUCTWORK, OF EQUAL CROSS-SECTIONAL AREA OR LARGER, MAY BE USED IN LIEU OF RECTANGULAR DUCTWORK WHERE SHOWN ON PLANS.
- I. PROVIDE FIELD INSTALLED OR MANUFACTURER'S REFRIGERANT LINE SETS BETWEEN THE SPLIT SYSTEMS INDOOR AND OUTDOOR COMPONENTS. SIZING, QUANTITY, AND INSTALLATION OF PIPES SHALL BE PER MANUFACTURER'S RECOMMENDATIONS BASED ON ACTUAL FIELD INSTALLED LENGTH. PROVIDE HARD WIRED THERMOSTATS AND CONTROL WIRING IN CONDUIT BETWEEN INDOOR AND OUTDOOR UNITS.
- J. EQUIPMENT, HVAC DUCTS, PIPING AND OTHER DEVICES AND MATERIALS INSTALLED OUTDOORS OR EXPOSED TO WEATHER SHALL BE WEATHER-PROOF.
- K. USE FLEXIBLE DUCTS ONLY FOR THE LAST 5 FEET MAXIMUM AT AIR OUTLETS, PER 2022 CMC-603.4.1. DO NOT USE FLEXIBLE DUCTWORK IN LIEU OF ELBOWS OR FITTINGS.
- L. PROVIDE MANUAL VOLUME DAMPERS AT EACH GRILLE, REGISTER, AND DIFFUSER, AND LOCATE EQUISTANCE BETWEEN BRANCH TAKEOFF AND AIR INLET/OUTLET. DO NOT USE VOLUME DAMPERS INTEGRAL WITH GRILLES, DIFFUSERS AND REGISTERS FOR AIR BALANCING.
- M. INSTALL EQUIPMENT WITH SUFFICIENT ACCESS TO PANELS, ELECTRICAL CONNECTIONS, CONTROLS, FILTERS, MOTORS, ETC. COORDINATE ACCESS TO ALL DAMPERS, VALVES, AND OTHER SERVICEABLE EQUIPMENT. REVIEW CEILING HEIGHTS AND COORDINATE ACCESS PANEL LOCATIONS.
- N. COORDINATE EQUIPMENT PLATFORMS, AND CUTTING AND PATCHING. OBTAIN WRITTEN PERMISSION FROM THE ARCHITECT PRIOR TO ANY STRUCTURAL MODIFICATIONS, CUTTING OR PATCHING WORK. KEEP SAW CUTTING TO A MINIMUM.
- O. VERIFY DIFFUSERS, GRILLES, AND REGISTER MOUNTING FRAME TYPES WITH CONSTRUCTION TYPE AND CONFIGURATION.
- P. PAINT FLAT BLACK ALL VISIBLE INTERIOR PORTIONS OF DUCTWORK.
- Q. PROTECT AND ISOLATE DUCTS STORED ON CONSTRUCTION SITE FROM DUST CONTAMINATION.
- R. COORDINATE LOCATION OF SENSORS AND THERMOSTATS WITH ARCHITECT. COMPLY WITH ADA REQUIREMENTS.
- S. SEE EQUIPMENT SCHEDULES FOR BRANCH PIPE SIZES TO EQUIPMENT, WHERE PIPE SIZES ARE NOT SHOWN ON PLANS.
- T. PROVIDE REMOTE DAMPER OPERATORS AS MANUFACTURED BY YOUNG REGULATOR COMPANY, MODEL 315 AND 270/275, OR EQUAL, FOR DAMPERS ABOVE INACCESSIBLE CEILINGS (SUCH AS GYPBOARD).
- U. COORDINATE WITH DIVISION 26 FOR LOCATION OF POWER AND LOCAL DISCONNECTS FOR MECHANICAL EQUIPMENT DEVICES. PROVIDE STARTERS FOR EQUIPMENT WITHOUT VFDs, ECM MOTORS, OR EQUIPMENT WITHOUT INTEGRAL STARTERS.
- V. MAINTAIN MINIMUM ELECTRICAL CODE AND UNIT MANUFACTURER'S CLEARANCES TO ADJACENT CONSTRUCTION OR EQUIPMENT, PER NEC OR THE FOLLOWING TABLE:

0-150 VOLT		
150-600		
NO LIVE OR GROUNDED PARTS ON OPPOSITE SIDE	36 INCH	36 INCH
GROUNDED PARTS ON OPPOSITE SIDE	36 INCH	42 INCH
LIVE PARTS ON OPPOSITE SIDE	36 INCH	48 INCH

SHEET INDEX

M.0	SYMBOL LIST AND GENERAL NOTES - MECHANICAL
M.01	SCHEDULES - MECHANICAL
M.21	PROPOSED FLOOR PLAN - LEVEL 0 - MECHANICAL
M.22	PROPOSED FLOOR PLAN - LEVEL 1 - MECHANICAL
M.23	PROPOSED ROOF PLAN - MECHANICAL
M.51	DIAGRAMS - MECHANICAL
M.61	DETAILS - MECHANICAL

OWNER:



501 Stanyan St
San Francisco, CA 94117
p 415.831.2700
e jacksonliles@sf.gov

CLIENT:



368 Connecticut St
San Francisco, CA 94107
p 415.785.2427
e friends@jacksonpark@gmail.com

LANDSCAPE ARCHITECTURE:



2325 3rd Street, suite 323
San Francisco, CA 94107
p 415.320.0860
e admin@fletcherstudio.com

ARCHITECTURE:

Jackson Liles
ARCHITECTURE

2325 Third Street, #206
San Francisco, CA 94107
p 415.821.1199
e jacksonliles.com



PROJECT 2024-1820
CONTACT 16th Street
999 16th Street, Suite 350
Oakland, CA 94612
TEL 415.481.7240
www.interfaceengineering.com

JACKSON
PLAYGROUND
IMPROVEMENT
PROJECT

1645 17TH STREET
SAN FRANCISCO, CA 94107



50% DESIGN
DEVELOPMENT

ISSUANCE RECORD	
DATE	DESCRIPTION
05.23.25	50% DD

REVISION RECORD		
REV	DATE	DESCRIPTION

DATE	NO.	DRAWN	CHKD
02/25/25			

DRAWING TITLE:

SYMBOL LIST
AND GENERAL
NOTES -
MECHANICAL

SHEET NO:

M_0.0

ROOFTOP PACKAGED AIR CONDITIONING UNIT SCHEDULE																																			
BASIS OF DESIGN			SUPPLY FAN												EXHAUST FAN										DX COOLING COIL										ELECT.
SYMBOL	MFR	MODEL	TOTAL CFM	MIN OSA CFM	DCV OSA CFM	TSP (IN H2O)	ESP (IN H2O)	FAN TYPE	# OF FANS	BHP PER FAN	MHP PER FAN	FAN RPM	MAX RPM	VFD/ ECM	TOTAL CFM	TSP (IN H2O)	ESP (IN H2O)	FAN TYPE	# OF FANS	BHP PER FAN	MHP PER FAN	FAN RPM	MAX RPM	VFD/ ECM	TOTAL CAP (MBH)	SENS CAP (MBH)	EDB (°F)	EWB (°F)	LDB (°F)	LWB (°F)	FACE VELOCITY (FPM)	APD (IN H2O)	RESIST. HTG (KW)		
RTU-1	Daikin	DPSH15B	6000	2415		3.73	1	SWSI AF	1	4.99	6.1	1641	1760	ECM	5000	1	1	SWSI AF	1	1.46	4.3	1710	2205	ECM	175	161	78.2	63.1	52.6	52.6	389	0.49	18		
NOTES:																																			
1 TSP INCLUDES FILTER DP																																			
2 PROVIDE SEPARATE 110 V POWER SUPPLY FOR LIGHTING AND RECEPTACLES (FIELD POWERED)																																			
3 PROVIDE WITH DRYBULB ECONOMIZER AND EXHAUST FAN																																			
4 PROVIDE WITH DISCONNECT																																			
5 PROVIDE WITH HORIZONTAL RETURN AND SUPPLY AIR OPENINGS																																			
6 PROVIDE WITH SUCTION AND DISCHARGE REFRIGERANT ISOLATION VALVES																																			
7 PROVIDE WITH ELECTRIC HEATER WITH SCR CONTROL																																			
8 PROVIDE WITH STAINLESS STEEL COIL CASING AND DRAINPAN																																			
9 PROVIDE WITH EXTENDED 5 YEAR PARTS ONLY WARRANTY FOR THE COMPRESSOR																																			
10 PROVIDE WITH MICROTECH CONTROLLER WITH BACNET COMMUNICATION TO CONNECT TO PARK EXISTING NIAGRA TRIDIUM BMS SYSTEM																																			
11 TOTAL INITIAL PRESSURE DROP FOR PREFILTER AND FINAL FILTER IS 0.47 INCHES																																			

ROOFTOP PACKAGED AIR CONDITIONING UNIT SCHEDULE (CONT)																									
AIR SOURCE HEAT PUMP CONDENSER										PRE-FILTER				FINAL FILTER				ELECTRICAL							
NOM TONS	QTY OF COMPRESSORS	QTY OF FANS	CLG AMBIENT DB (°F)	EER	HTG AMBIENT WB (°F)	COP AT 47OF	EFF MERV	THICK- NESS (INCH)	FACE VEL (FPM)	EFF MERV	THICK- NESS (INCH)	FACE VEL (FPM)	VOLTS	PH	MCA	MCCP	SMOKE DETECT. (Y/N)	APPROX. DIMS (LxWxH)	MAX WT (LBS)	NOTES					
15	1	2	95	11.3	32	3.6	8	2	333	14	333	0.47	460	3	74.8	90	Y	102x74x86	2800	ALL					

FAN SCHEDULE																			
SYMBOL	AREA SERVED	BASIS OF DESIGN				TYPE	DRIVE	AIR FLOW (CFM)	ESP (IN H2O)	FAN RPM	MAX RPM	SOUND (SONES)	ELECTRICAL			CONTROLS REF	APPROX. DIMS (LxWxH)	MAX WT (LBS)	NOTES
		MFR	MODEL										VOLTS	PH	BHP				
EF-2	RR 111, 112, 116, 117, JAN 113	GREENHECK	CUE-140HP-VG		CENTRIFUGAL UPBLAST	DIRECT	1000	0.5	1473	1725	14	115	1	0.2	1/2	29'x29'x28"	70	1, 2	
EF-3	RR 107	GREENHECK	CUE-096-VG		CENTRIFUGAL UPBLAST	DIRECT	500	0.5	1265	1725	6.3	115	1	0.1	1/4	25'x25'x26"	50	1, 2	
EF-3	ELEC 119	GREENHECK	CUE-096-VG		CENTRIFUGAL UPBLAST	DIRECT	500	0.4	1178	1725	5.9	115	1	0.1	1/4	25'x25'x26"	50	1, 2	
TF-1	SOUTH VESTIBULE	GREENHECK	SQ-100-VG		INLINE	DIRECT	850	0.4	1319	1725	7.1	115	1	0.1	1/4	21'x17'x17"	65	1, 2	
NOTES:																			
1 PROVIDE WITH VARIGREEN SPEED CONTROLLER TO CONNECT TO PARK EXISTING NIAGRA TRIDIUM BMS SYSTEM																			
2 PROVIDE WITH BACKDRAFT DAMPER																			

DIFFUSER, REGISTER AND GRILLE SCHEDULE					
SYMBOL	TYPE	FACE	SIZE	BASIS OF DESIGN	NOTES
CEG-1	CEILING EXHAUST GRILLE	PREFORATED	12"x12"	TITUS PAR	1
CRG-1	CEILING RETURN GRILLE	PREFORATED	24"x24"	TITUS PAR	1
CTG-1	CEILING TRANSFER GRILLE	PREFORATED	24"x24"	TITUS PAR	1
FSD-1	FLOOR SUPPLY DIFFUSER	PREFORATED	18"x6"	TITUS CT-480	1, 2
NOTES: 1. ARCHITECT TO SELECT FINAL COLOR, BORDER, AND FINISH. 2. PROVIDE WITH TAF-D DIFFUSER PLENUM					

OWNER:



501 Stanyan St
San Francisco CA 94117
p 415.781.2427
e pdinfo@sfparks.org

CLIENT:



368 Connecticut St
San Francisco CA 94107
p 415.323.0850
e friends@jacksonpark@gmail.com

LANDSCAPE ARCHITECTURE:



2325 3rd street, suite 323
San Francisco CA 94107
p 415.323.0850
e admin@fletcherstudio.com

ARCHITECTURE:

Jackson Liles
ARCHITECTURE

• 2325 Third Street #206
San Francisco, CA 94107
Tel 415.821.1199
www.jacksonliles.com



PROJECT 2024-1820
CONTACT Min Zhang
1999 Saratoga Street, Suite 550
Oakland, CA 94612
TEL 415.489.7240
www.interfaceengineering.com

JACKSON
PLAYGROUND
IMPROVEMENT
PROJECT

1645 17TH STREET
SAN FRANCISCO, CA 94107



50% DESIGN
DEVELOPMENT

ISSUANCE RECORD

DATE	DESCRIPTION
05.23.25	50% DD

REVISION RECORD

REV	DATE	DESCRIPTION
-----	------	-------------


DATE	NO.	DRAWN	CHD
02/25/25			

DRAWING TITLE:

SCHEDULES -
MECHANICAL

SHEET NO:

M_0.1

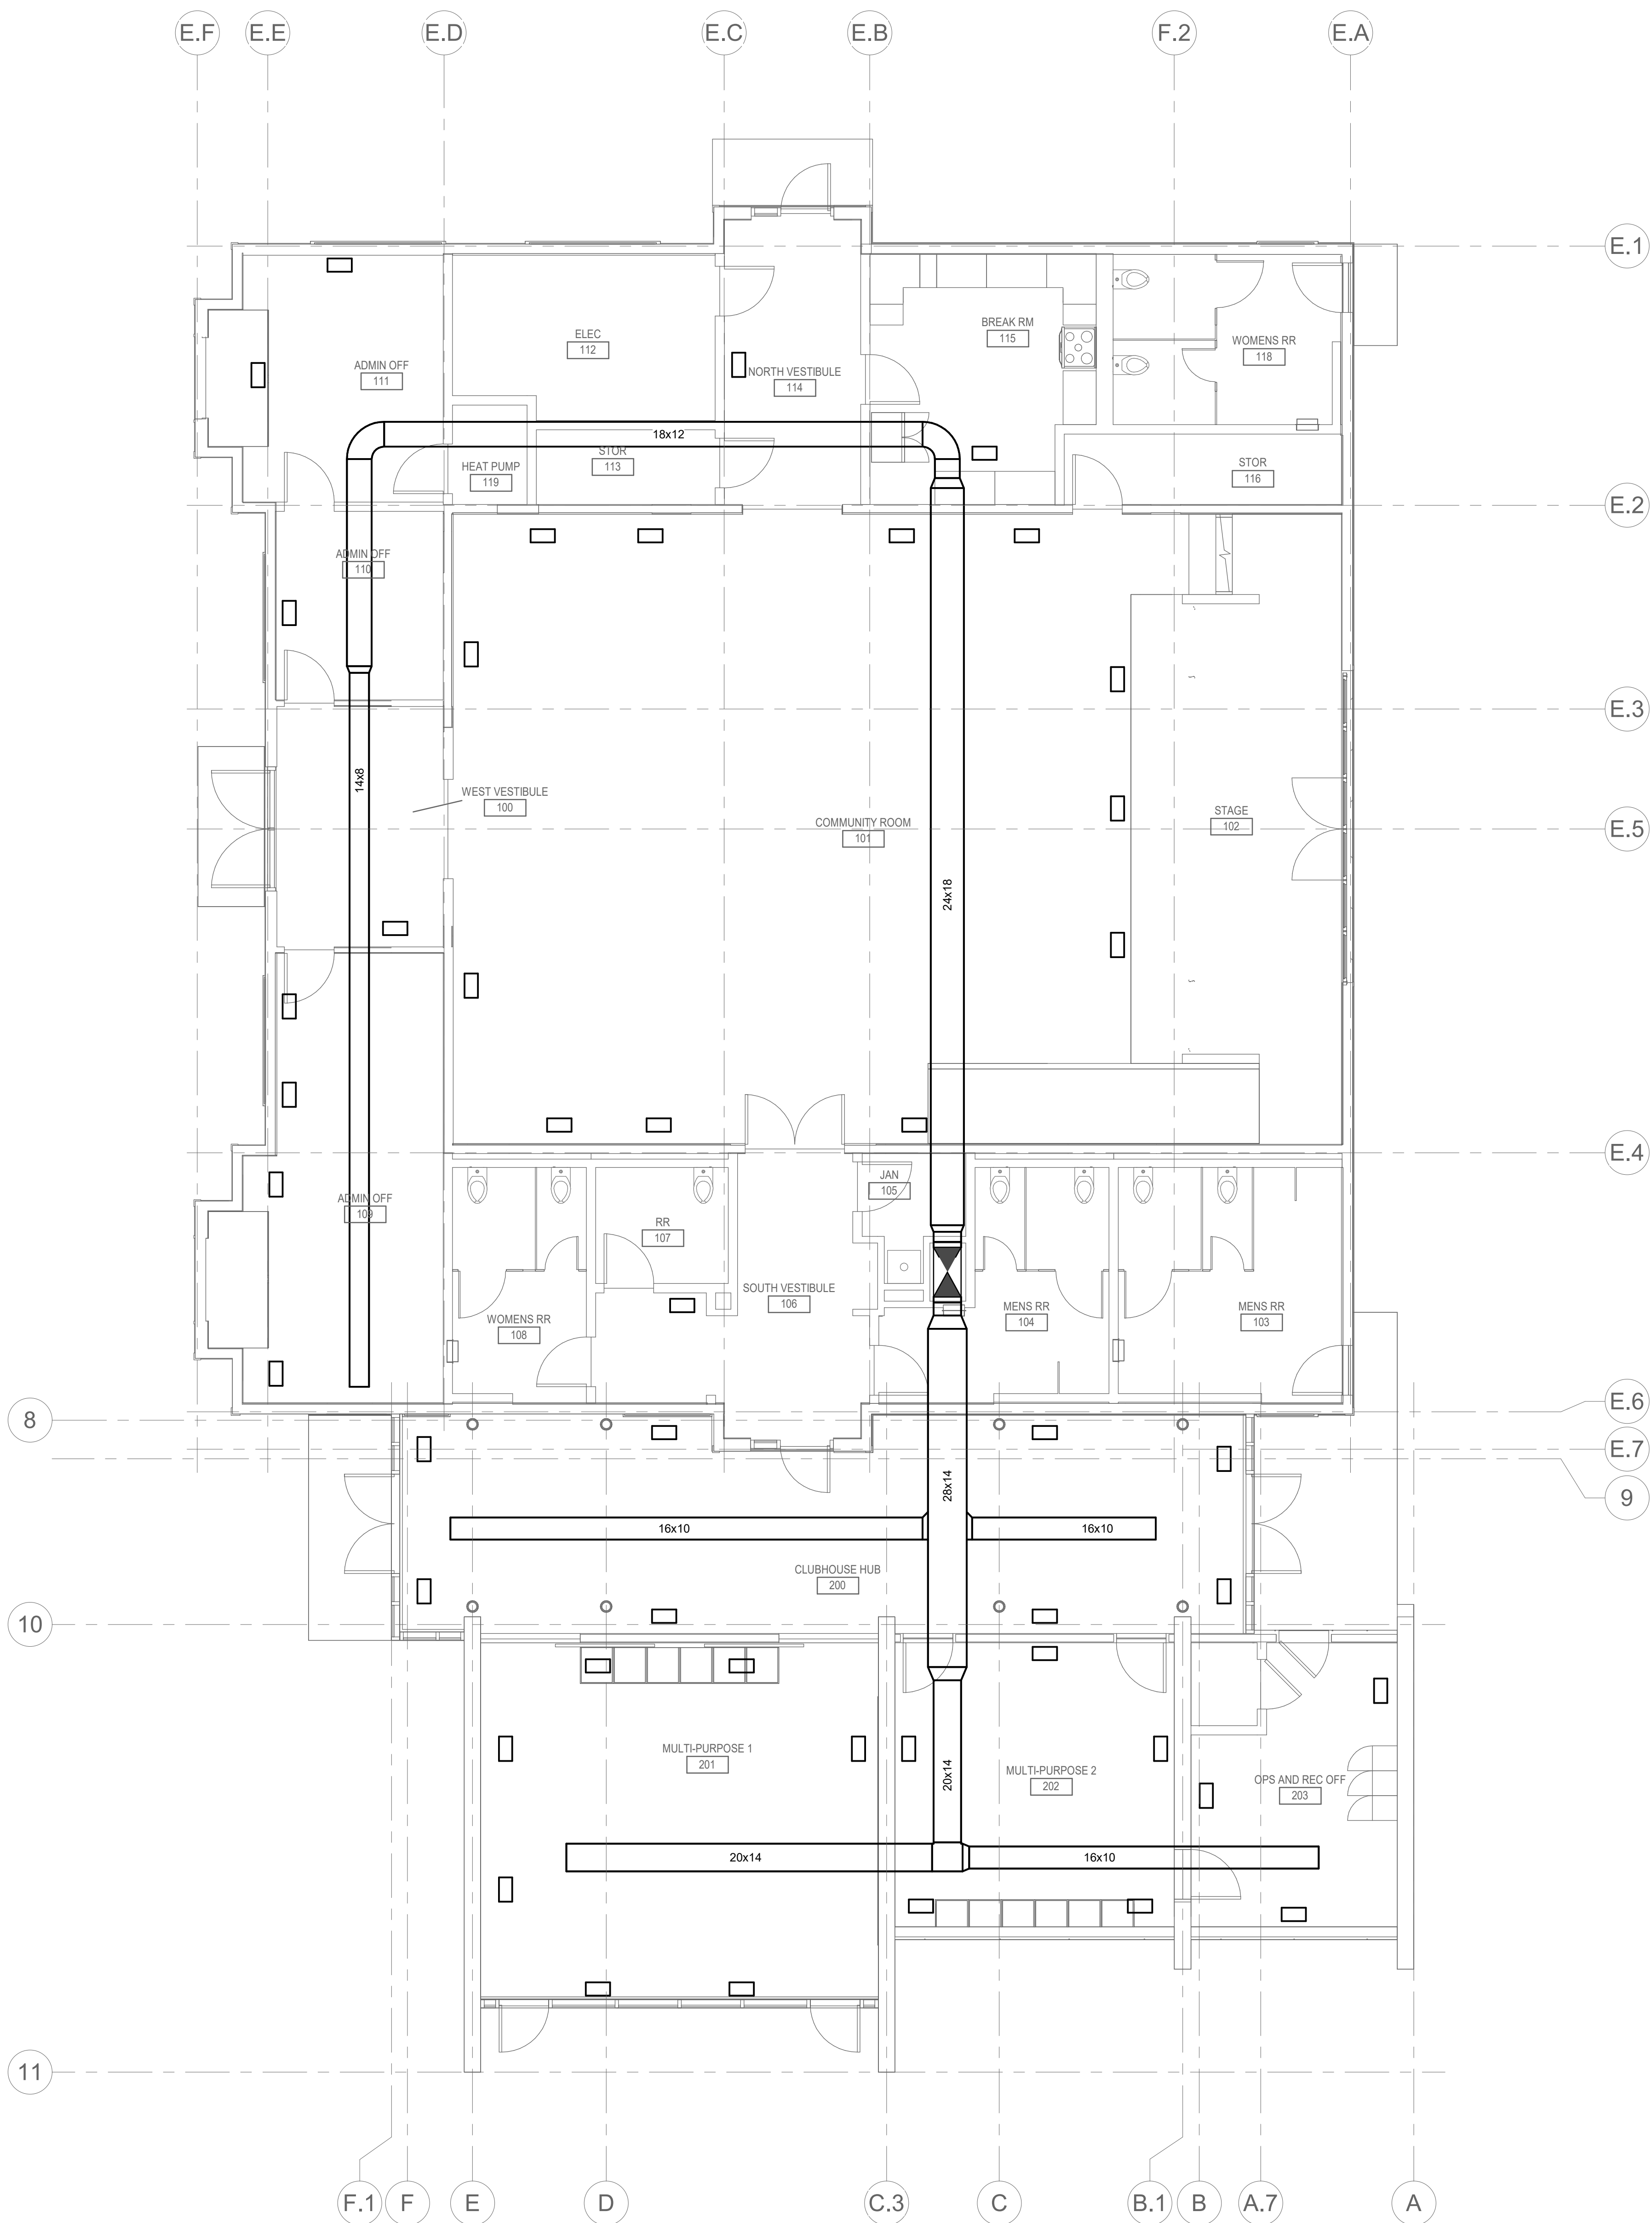

1 PROPOSED CRAWL SPACE PLAN - LEVEL 0 - MECHANICAL

0' 4' 8' 16'
3/16" = 1'-0"

OWNER:



501 Stanyan St
San Francisco CA 94117
p 415.781.2427
e pdinfo@sfparks.org

CLIENT:



368 Connecticut St
San Francisco CA 94117
p 415.323.0850
e friendsofjacksonpark@gmail.com

LANDSCAPE ARCHITECTURE:



2325 3rd street, suite 323
San Francisco CA 94107
p 415.323.0850
e admin@fletcherstudio.com

ARCHITECTURE:

Jackson Liles
ARCHITECTURE

2325 Third Street #206
San Francisco, CA 94107
Tel 415.521.1799
www.jacksonliles.com



PROJECT 2024-1820
CONTACT Min Zhang
1999 Harbor Street, Suite 550
Oakland, CA 94612
TEL 415.489.7240
www.interfaceengineering.com

JACKSON PLAYGROUND IMPROVEMENT PROJECT

1645 17TH STREET
SAN FRANCISCO, CA 94107



50% DESIGN
DEVELOPMENT

ISSUANCE RECORD

DATE	DESCRIPTION
05.23.25	50% DD

REVISION RECORD

REV	DATE	DESCRIPTION
-----	------	-------------


DATE	NO.	DRAWN	CHD
02/25/25			

DRAWING TITLE:

**PROPOSED
FLOOR PLAN -
LEVEL 0 -
MECHANICAL**

SHEET NO:

M_2.1

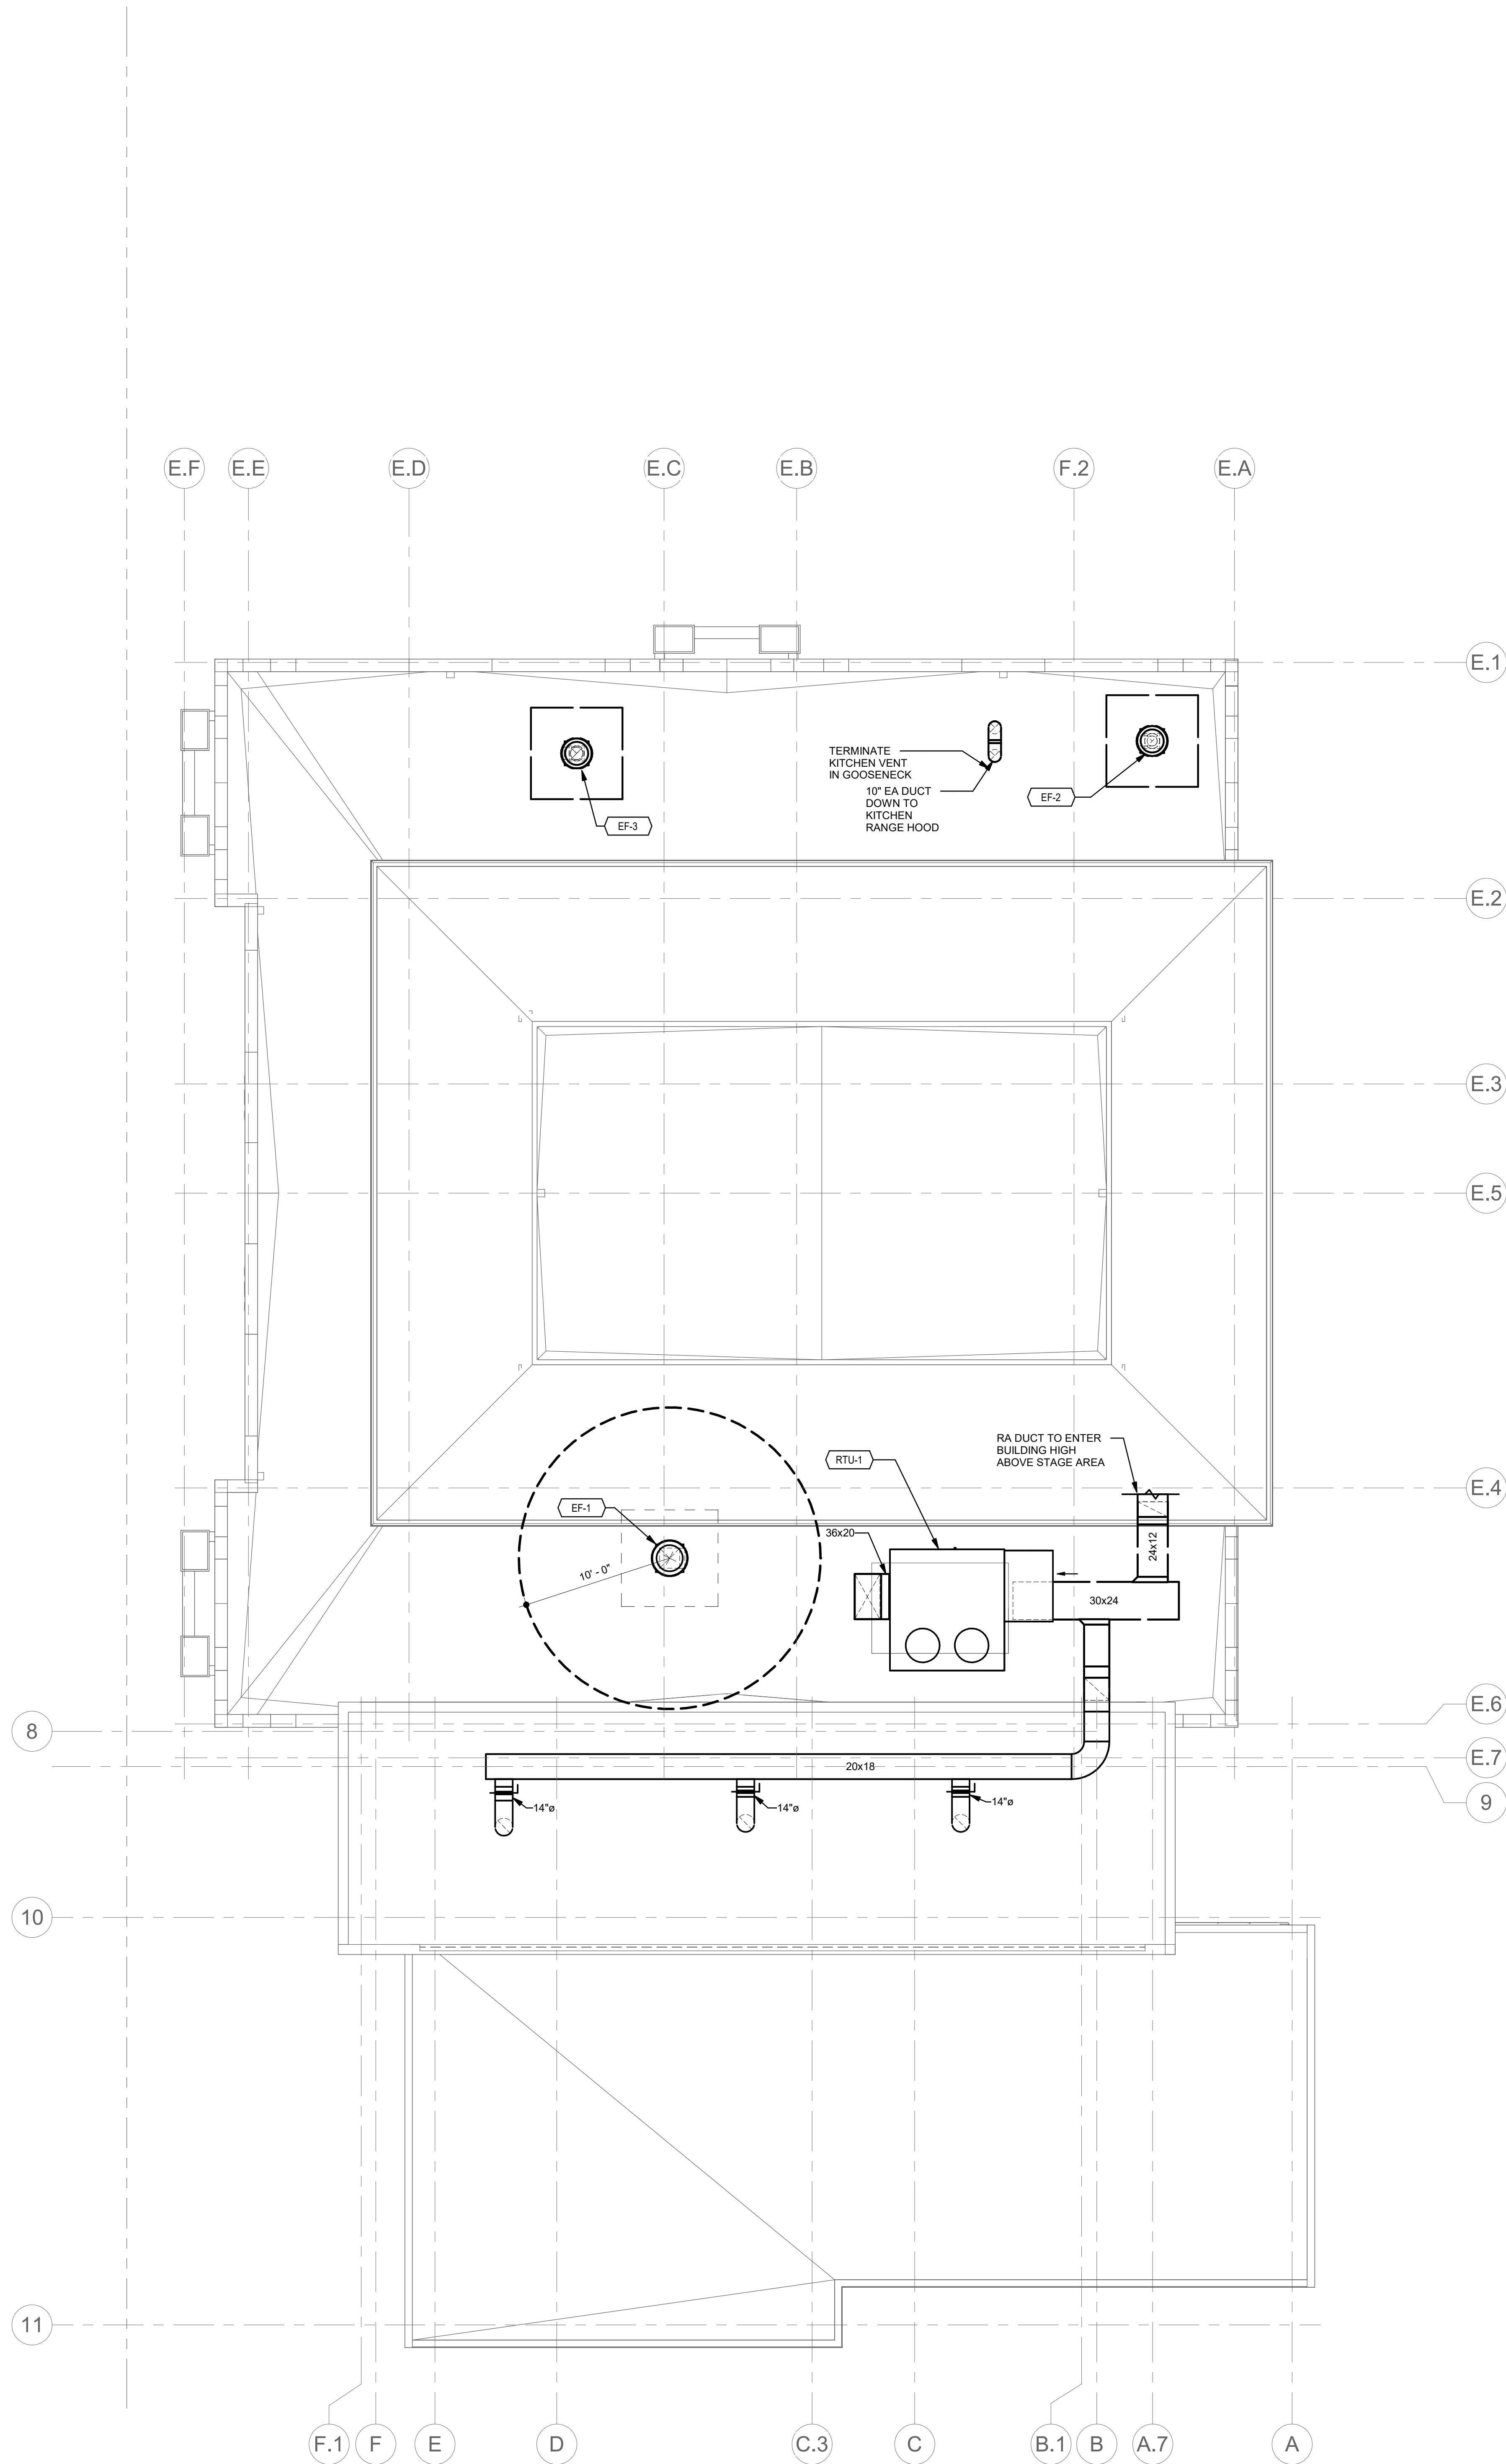

1 PROPOSED ROOF PLAN - MECHANICAL

0' 4' 8' 12'
3/16" = 1'-0"

OWNER:



501 Stanyan St
San Francisco CA 94117
p 415.781.2427
e pdm@sfrecparcs.org

CLIENT:



368 Connecticut St
San Francisco CA 94117
p 415.323.0850
e friends@jacksonhillpark@gmail.com

LANDSCAPE ARCHITECTURE:



2325 3rd street, suite 323
San Francisco CA 94107
p 415.323.0850
e admin@fletcherstudio.com

ARCHITECTURE:

Jackson Liles
ARCHITECTURE

2325 Third Street #206
San Francisco, CA 94107
Tel 415.621.1195
www.jacksonliles.com



PROJECT 2024-1820
CONTACT Min Zhang
1999 Harrison Street, Suite 550
Oakland, CA 94612
TEL 415.489.7240
www.interfaceengineering.com

JACKSON
PLAYGROUND
IMPROVEMENT
PROJECT

1645 17TH STREET
SAN FRANCISCO, CA 94107



50% DESIGN
DEVELOPMENT

ISSUANCE RECORD	
DATE	DESCRIPTION
05.23.25	50% DD

REVISION RECORD		
REV	DATE	DESCRIPTION


DATE	NO.	DRAWN	CHKD
02/25/25			

DRAWING TITLE:

PROPOSED
ROOF PLAN -
MECHANICAL

SHEET NO.:


M_2.3

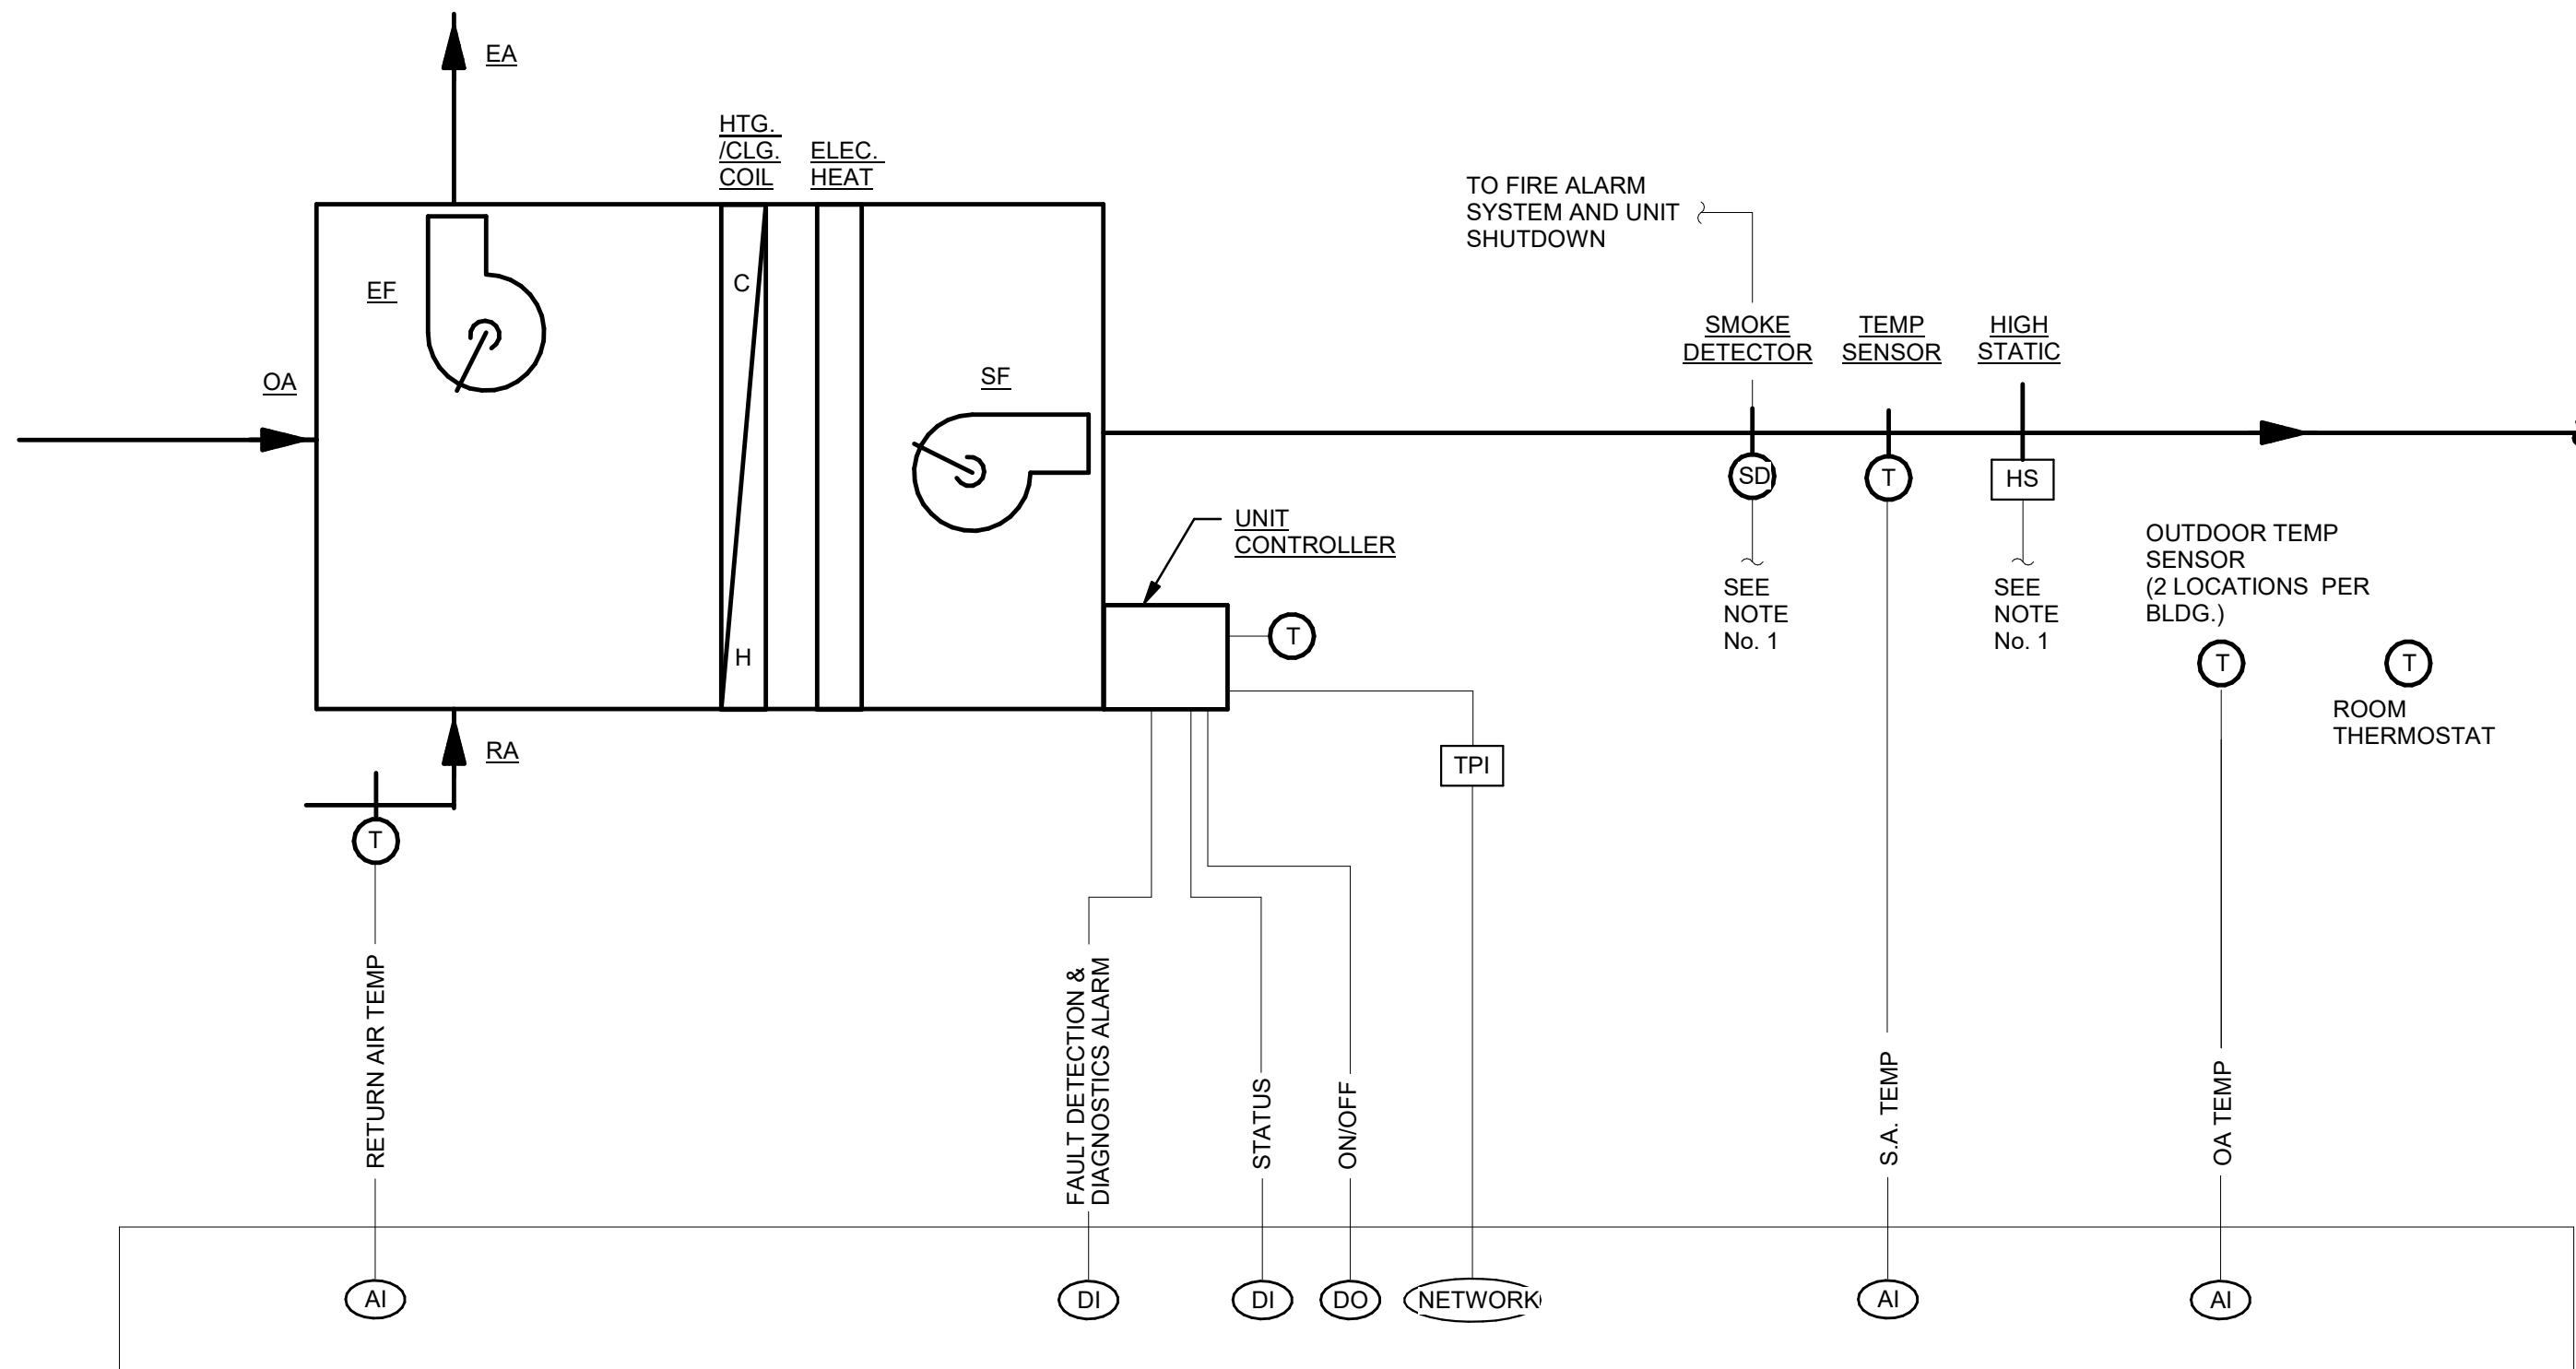

- NOTES:
- HARDWIRE SMOKE DETECTOR AND HIGH STATIC ACTIVATIONS TO VFD/ECM MOTORS FOR FAN SHUTDOWN.
 - LOCATE DUCT DIFFERENTIAL PRESSURE SENSOR AT SUPPLY AIR DUCT 23 DISTANCE DOWNSTREAM OF SUPPLY FAN.


1 PACKAGED CAV AIR CONDITIONING UNIT CONTROL DIAGRAM (RTU-1)

NO SCALE

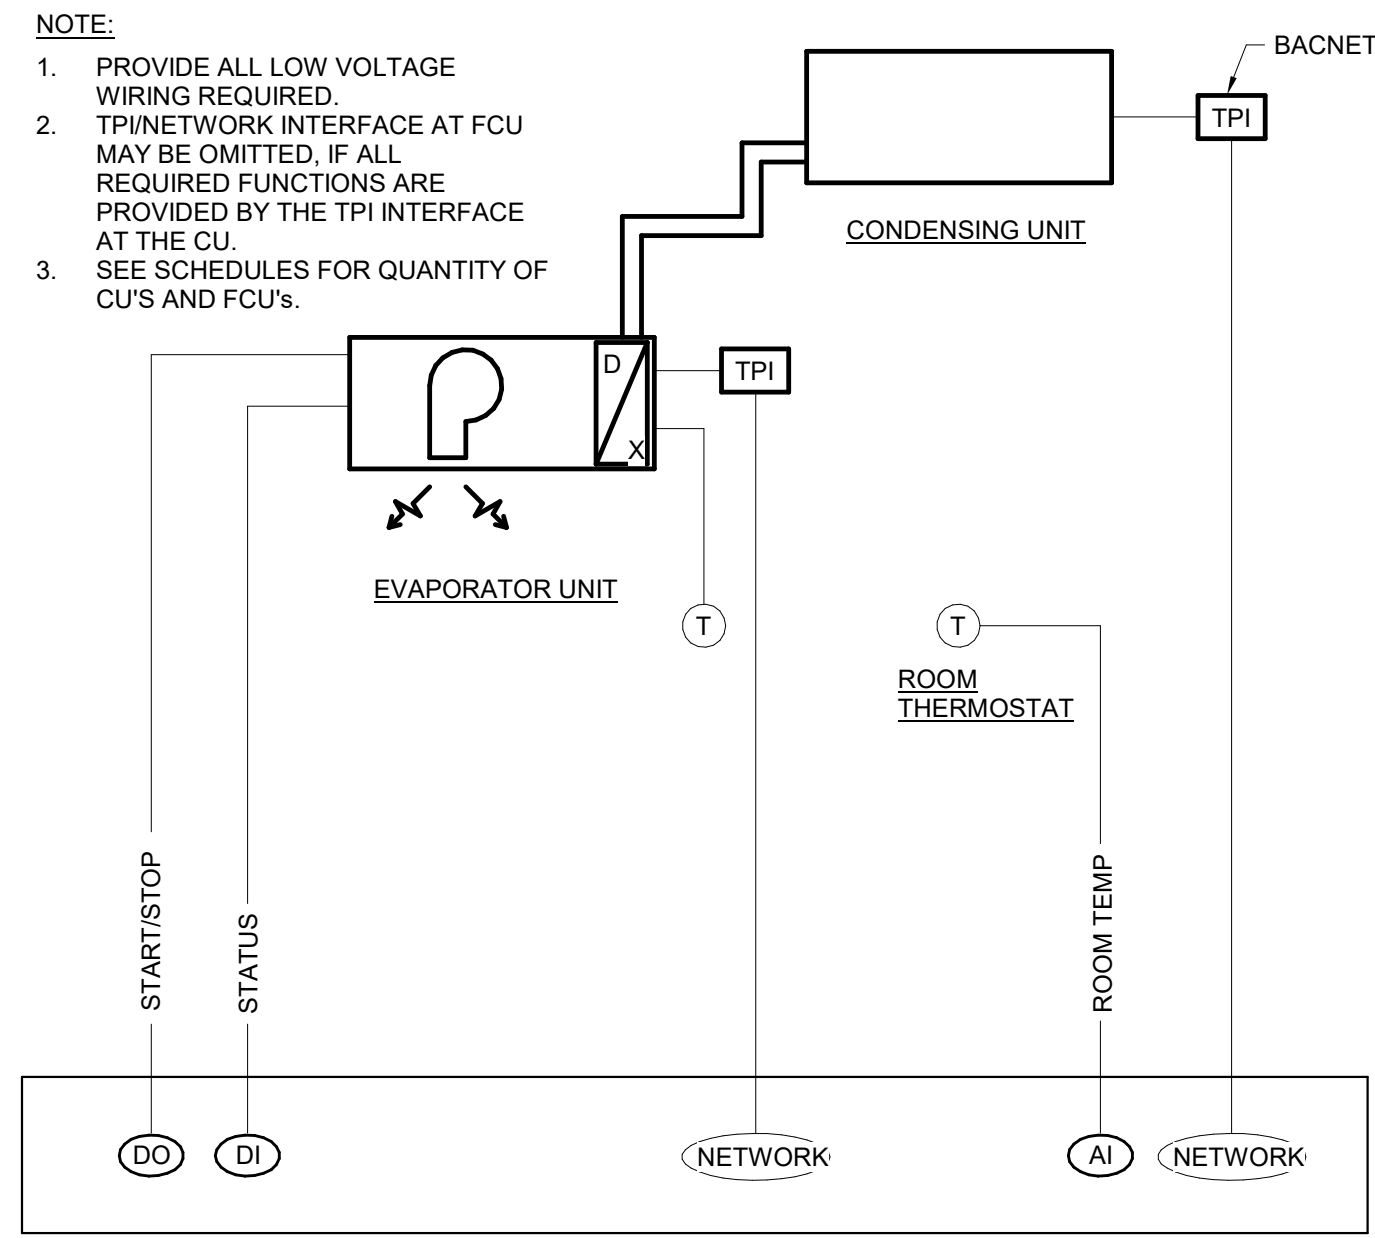

2 VRF & SPLIT SYSTEM CONTROL DIAGRAM


NO SCALE

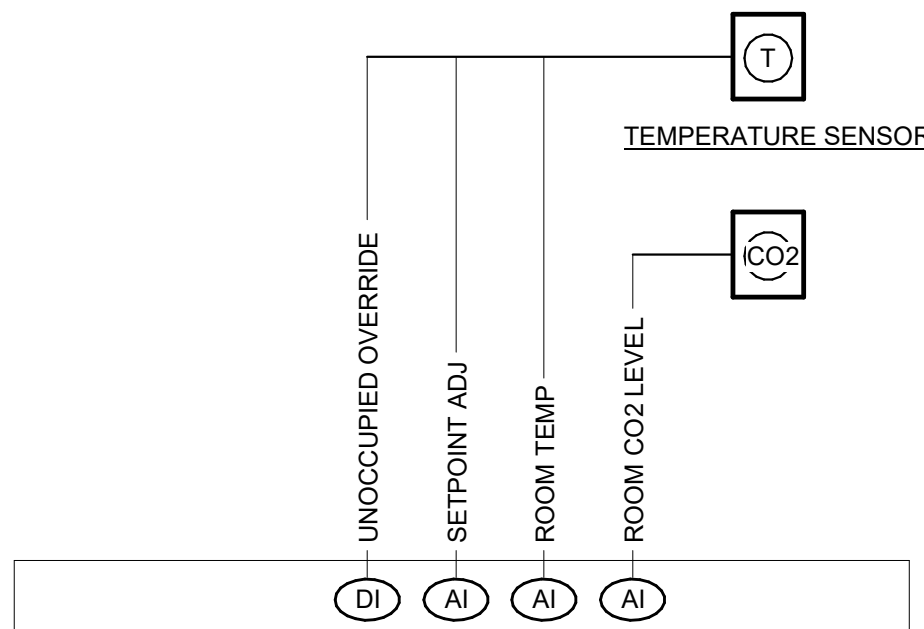

- NOTE:
- PROVIDE DIGITAL DISPLAY EXCEPT WHERE LOCATED IN LOBBIES AND CORRIDORS.
 - PROVIDE CO2 SENSORS AS SHOWN ON DRAWINGS AND IN ROOMS WITH A MIN OCCUPANCY OF 40 PERSONS PER 1,000 SF.

4 ROOM THERMOSTAT (TYPICAL)

NO SCALE

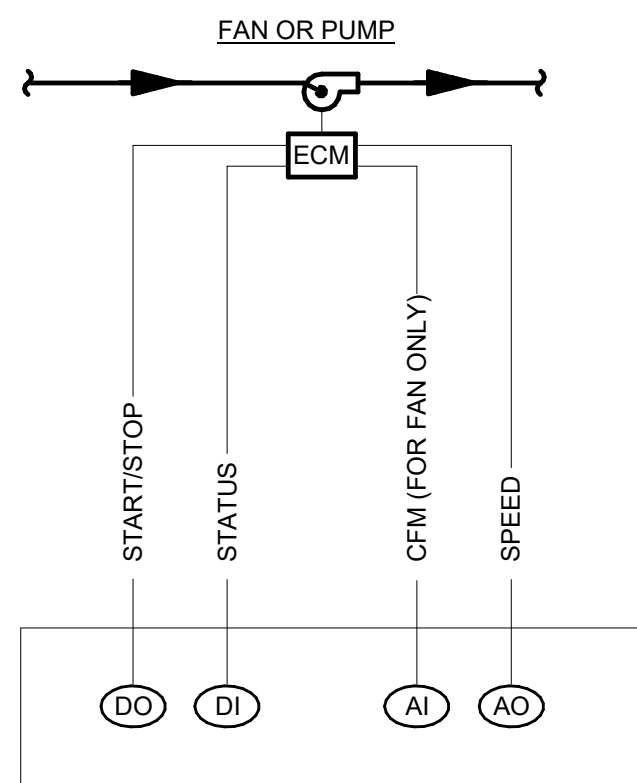

3 EC MOTOR (TYPICAL)

NO SCALE

OWNER:



501 Stanyan St
San Francisco CA 94117
p 415.781.2427
e pdinfo@sfgov.org

CLIENT:



368 Connecticut St
San Francisco CA 94107
p 415.323.0850
e friends@jacksonpark@gmail.com

LANDSCAPE ARCHITECTURE:



2325 3rd street, suite 323
San Francisco CA 94107
p 415.323.0850
e admin@fletcherstudio.com

ARCHITECTURE:

Jackson Liles
ARCHITECTURE

2325 Third Street #206
San Francisco, CA 94107
Tel 415.821.1799
www.jacksonliles.com

INTERFACE
ENGINEERING

PROJECT 2024-1820
CONTACT Min Zhang
1999 Norwood Street, Suite 550
Oakland, CA 94612
TEL 415.489.7240
www.interfaceengineering.com

JACKSON PLAYGROUND IMPROVEMENT PROJECT

1645 17TH STREET
SAN FRANCISCO, CA 94107



50% DESIGN
DEVELOPMENT

ISSUANCE RECORD	
DATE	DESCRIPTION
05.23.25	50% DD

REVISION RECORD		
REV	DATE	DESCRIPTION


DATE	NO.	DRAWN	CHD
02/25/25			

DRAWING TITLE:

**DIAGRAMS -
MECHANICAL**

SHEET NO.:


M_5.1

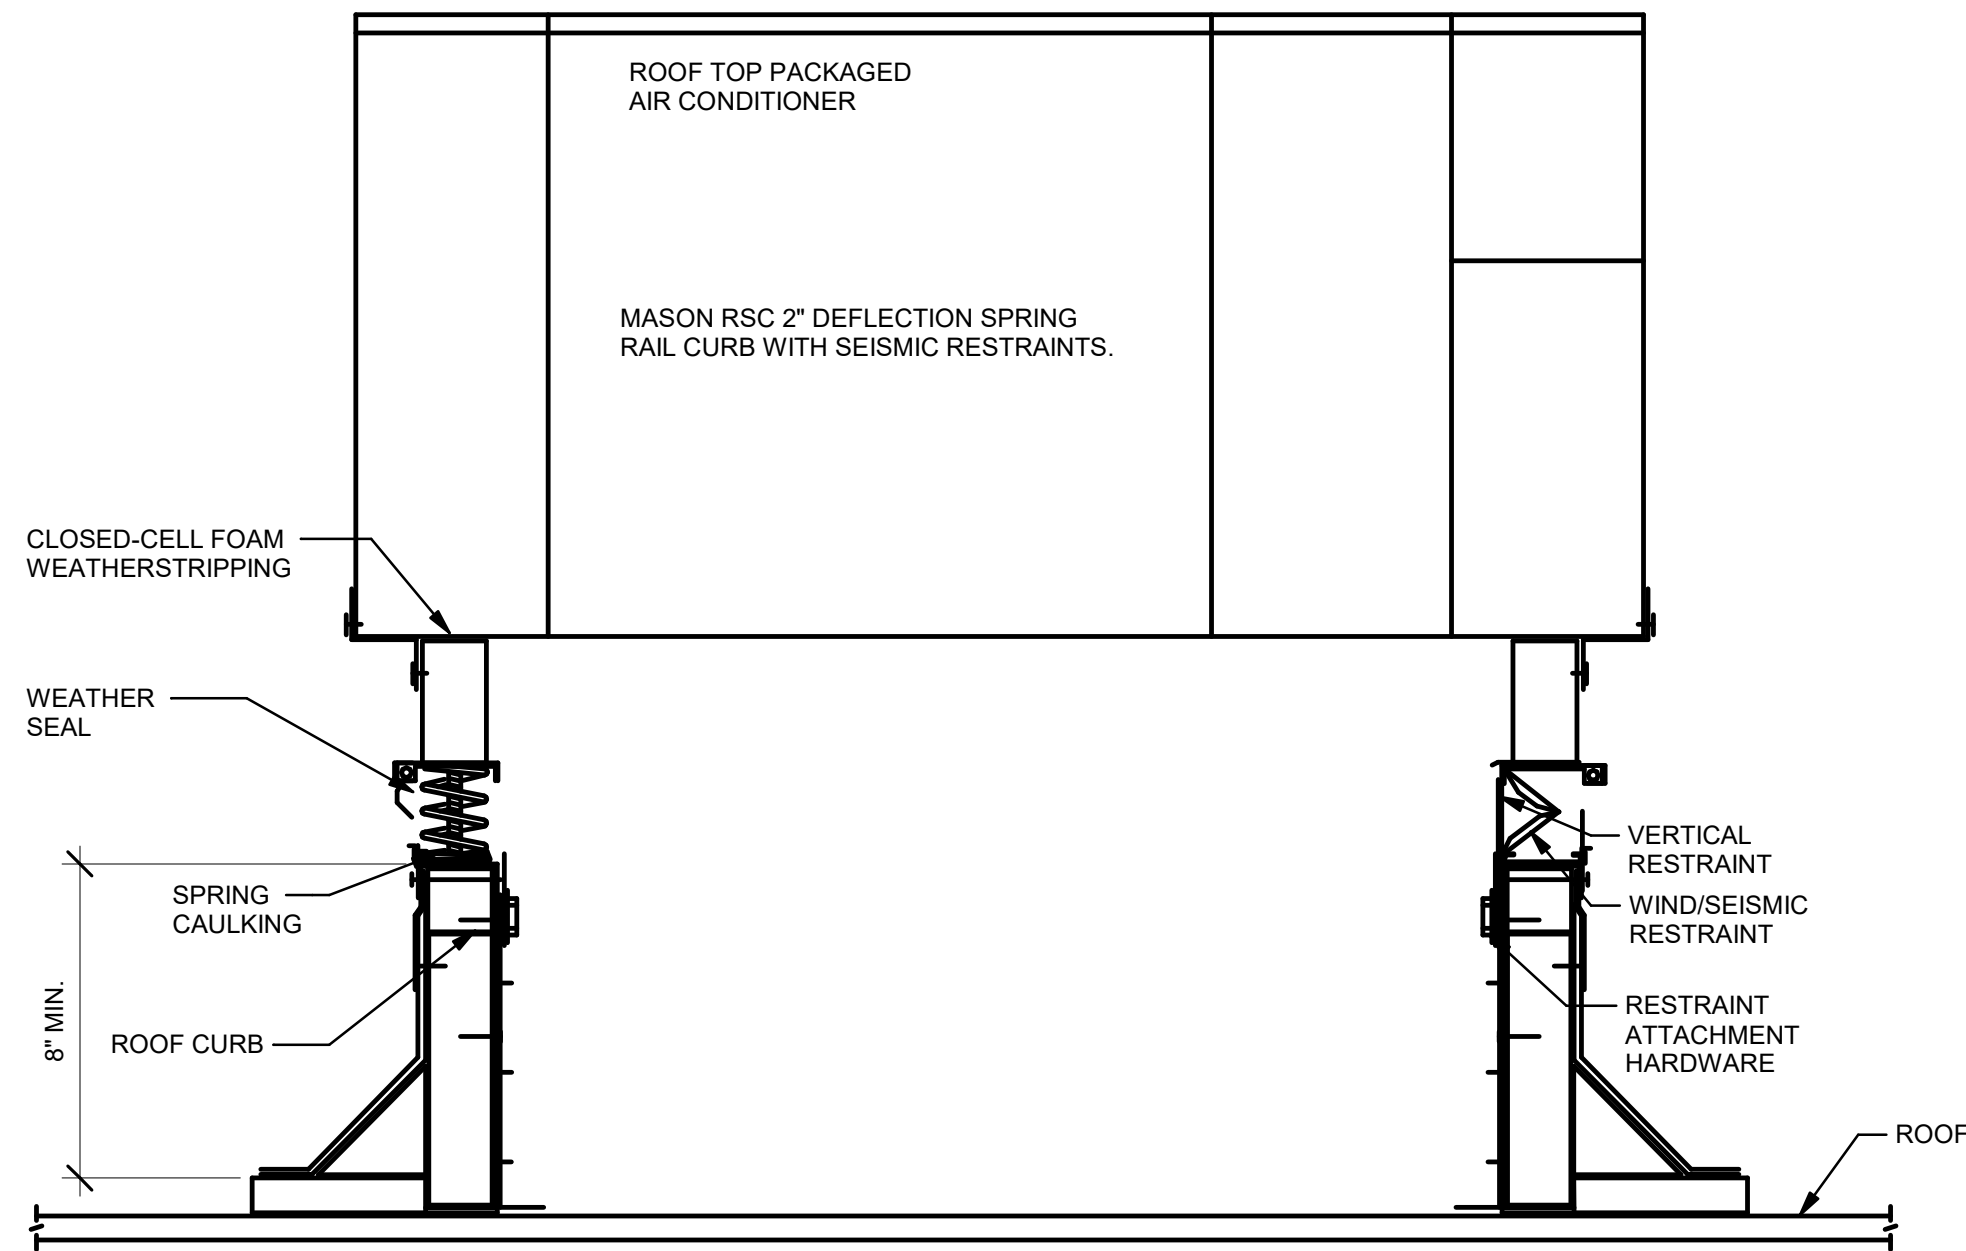

NOTE:
PROVIDE DESIGN SUBMITTALS, INCLUDING
CALC'S, SHOWING CONFORMANCE TO SEISMIC
DESIGN CRITERIA.


1 A/C UNIT MOUNTING (RTU-1)

NO SCALE

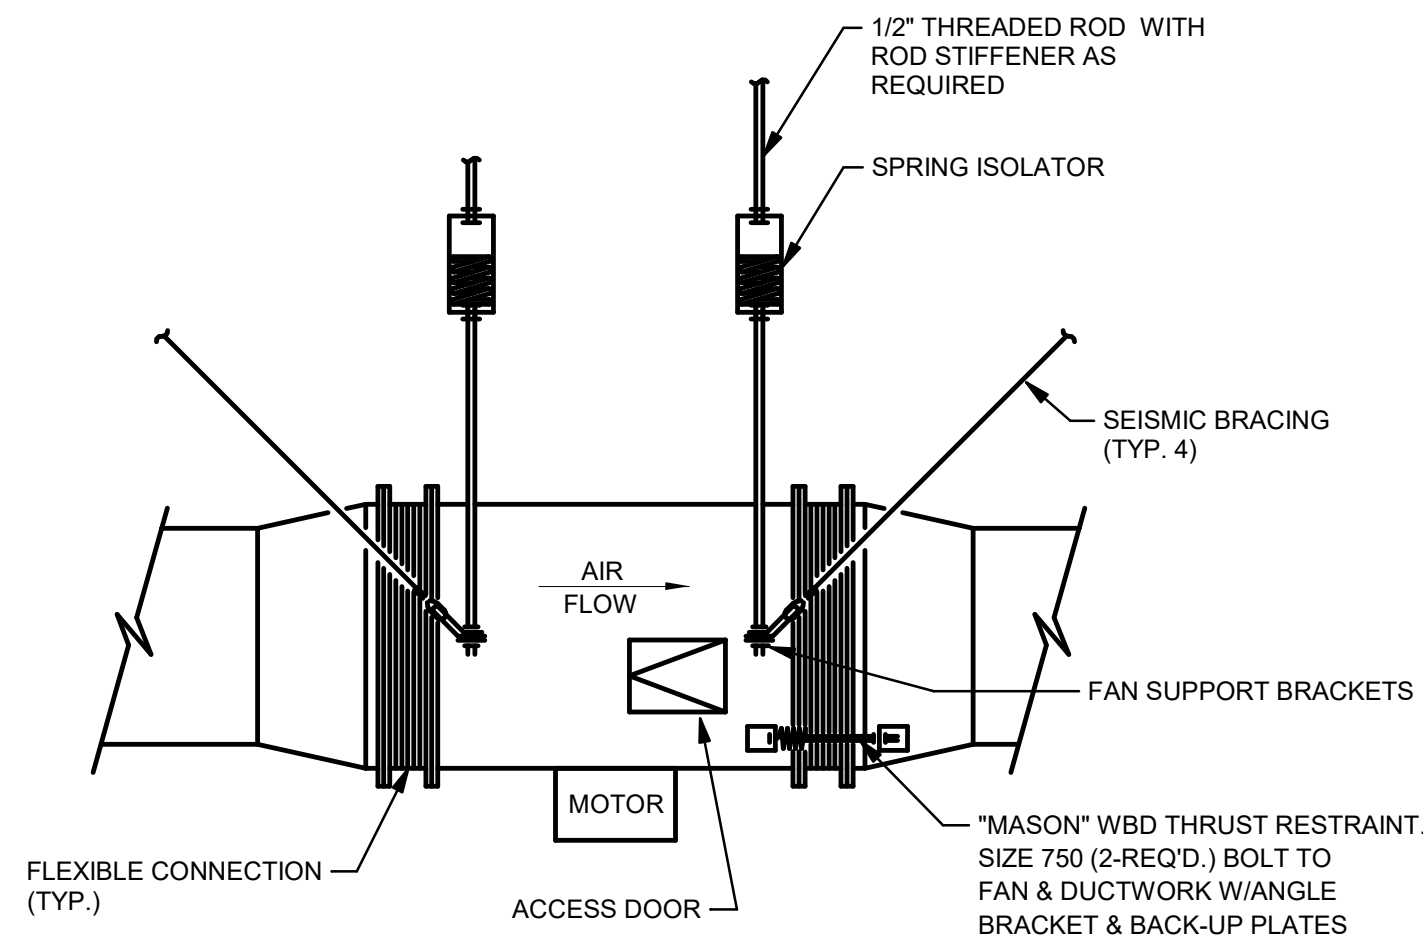


2 INLINE EXHAUST FAN DETAIL

NO SCALE

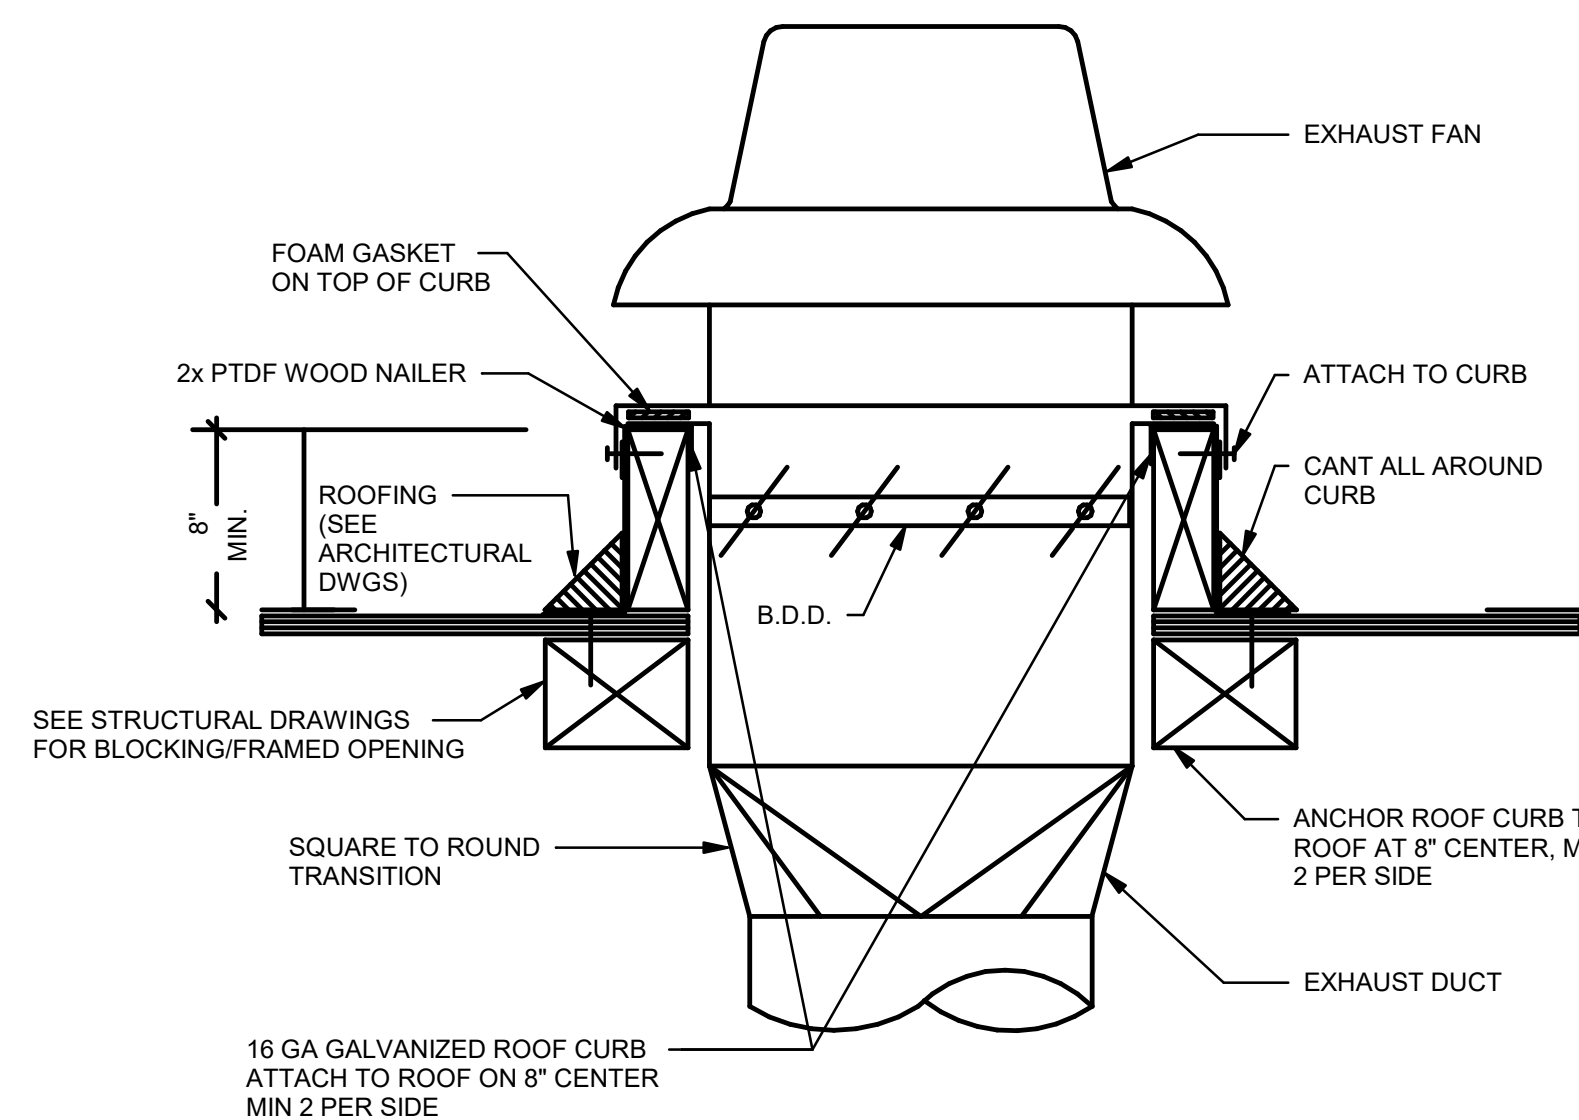

3 ROOF MOUNTED EXHAUST FAN (EF-1, 2, & 3)

NO SCALE

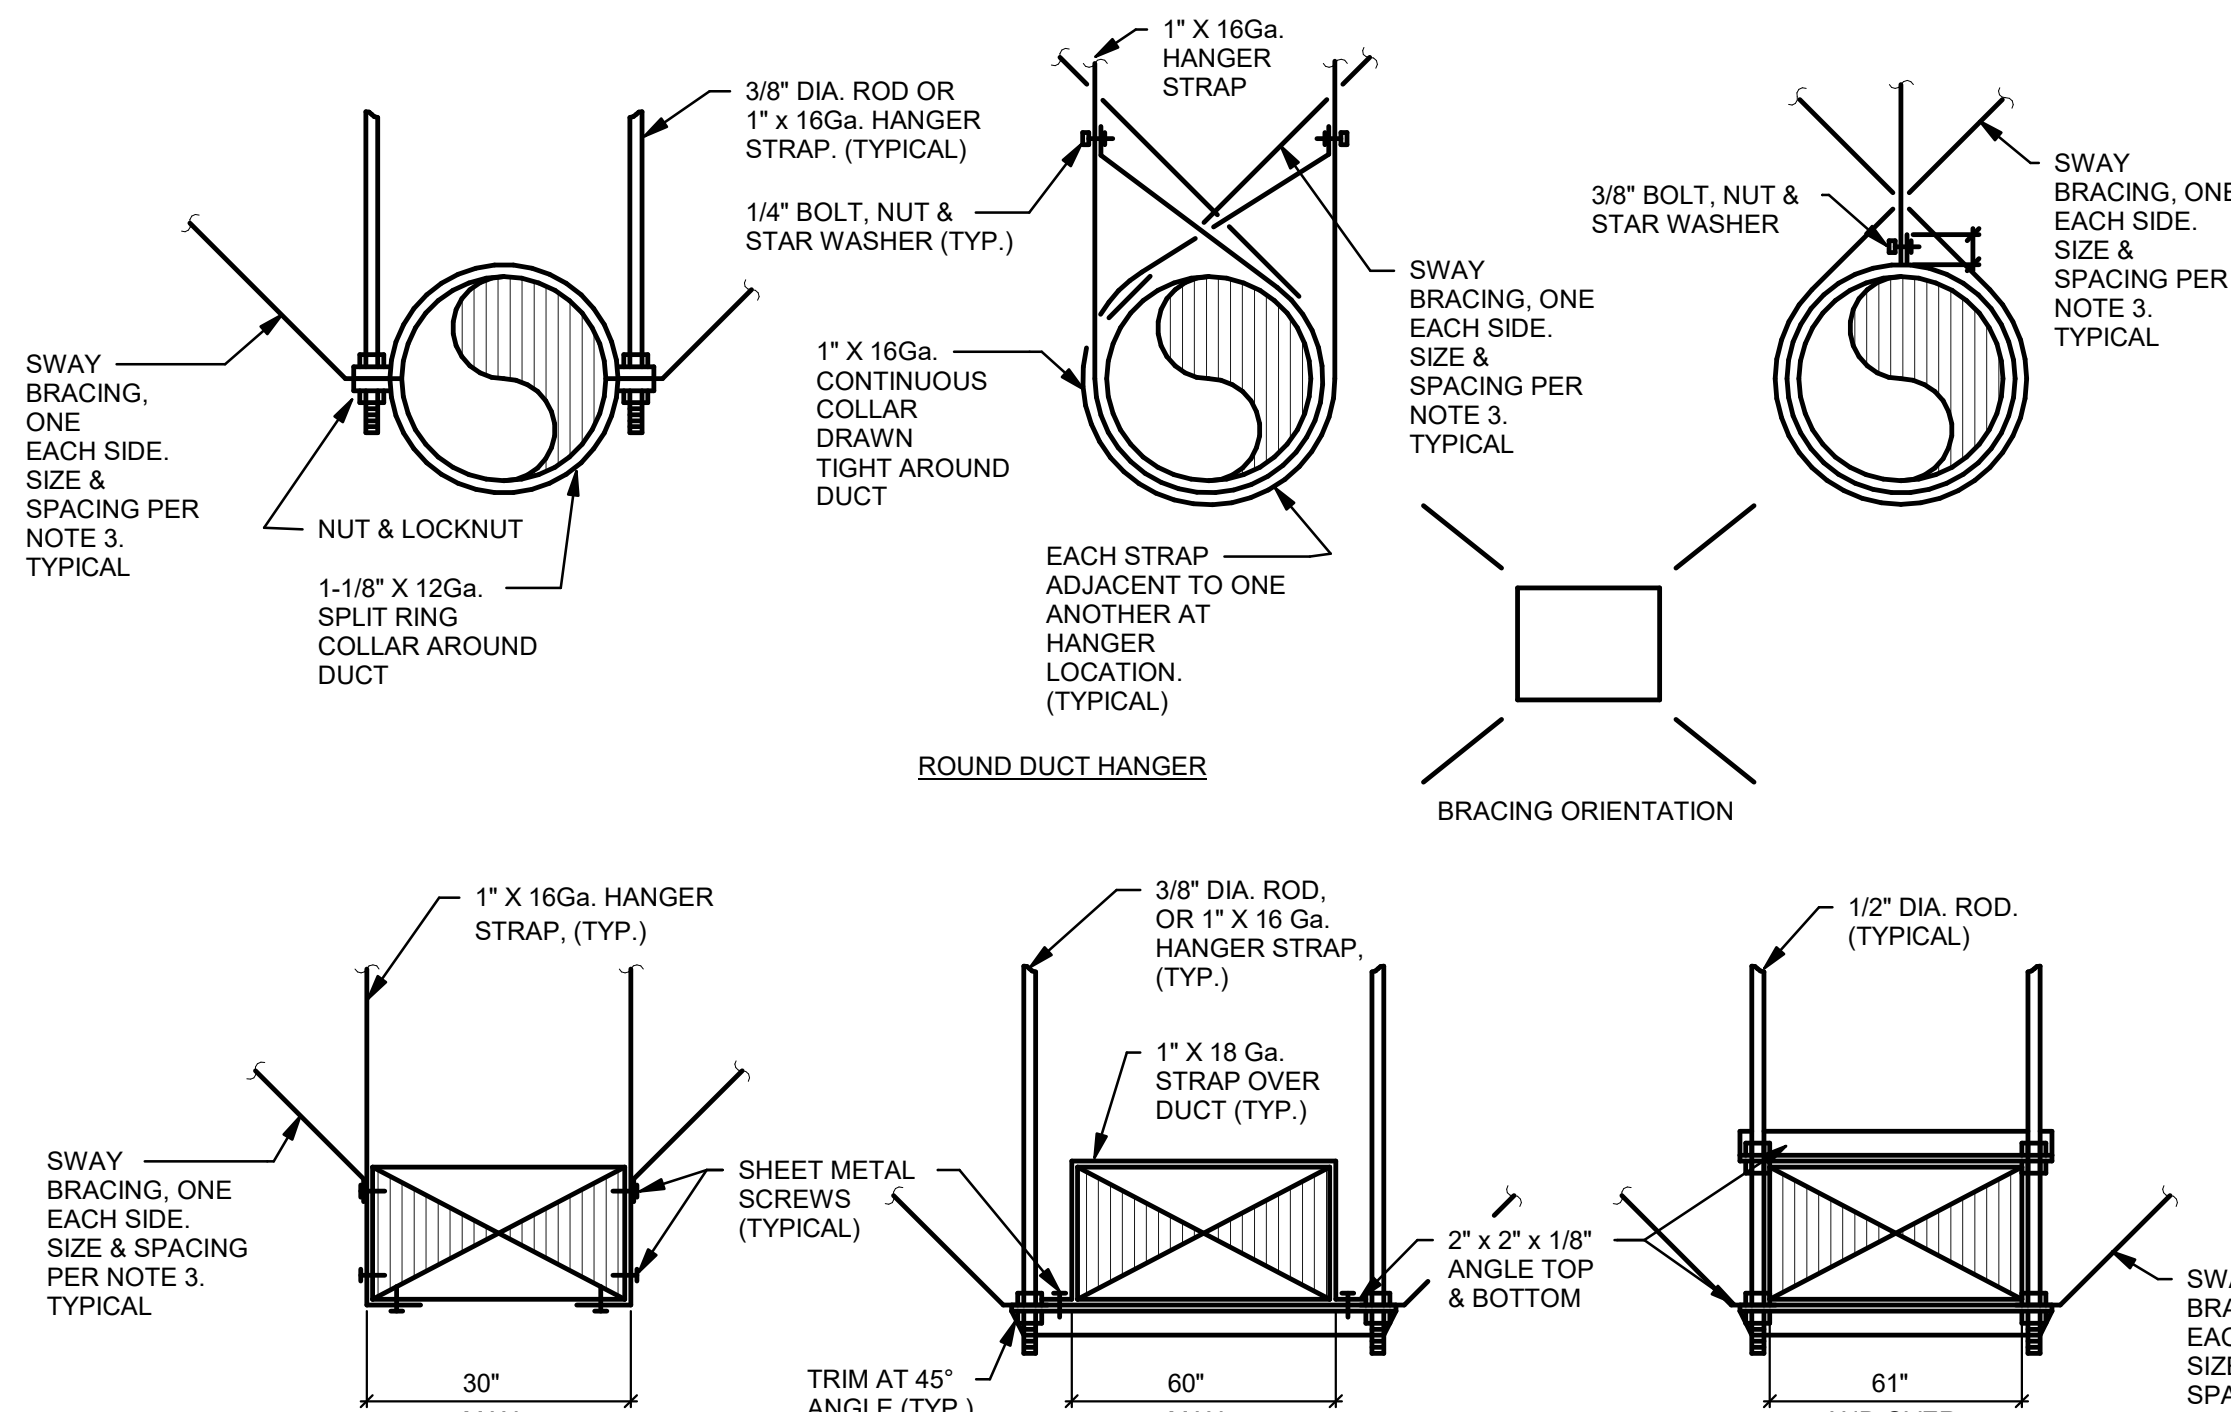


NOTES:


1. REFER TO SPECIFICATIONS FOR HANGER SPACINGS.
2. ATTACHMENTS TO OVERHEAD STRUCTURE SHALL BE MADE IN ACCORDANCE WITH STRUCTURAL ENGINEERS REQUIREMENTS AND WEIGHT LIMITATIONS. ALL ATTACHMENT METHODS TO STRUCTURE SHALL BE SUBMITTED TO ARCHITECT AND STRUCTURAL ENGINEER FOR REVIEW.
3. PROVIDE SWAY & SEISMIC BRACING PER THE LATEST EDITION OF CALIFORNIA BUILDING CODE. INDICATE LOCATIONS OF SEISMIC BRACING ON THE SHOP DRAWING SUBMITTALS.
4. HANGER MATERIAL SUPPORTING FLEXIBLE DUCT SHALL IN NO CASE BE LESS THAN 1 1/2 INCHES WIDE. FLEXIBLE DUCT SHALL BE SUPPORTED PER MANUFACTURER'S RECOMMENDED MATERIALS, BUT AT NO GREATER DISTANCE THAN 4 FEET MAX. PERMISSIBLE SAG IS MAX. 1/2 INCHES PER FOOT OF SPACING BETWEEN SUPPORTS.

4 DUCT SUPPORT DETAIL

NO SCALE

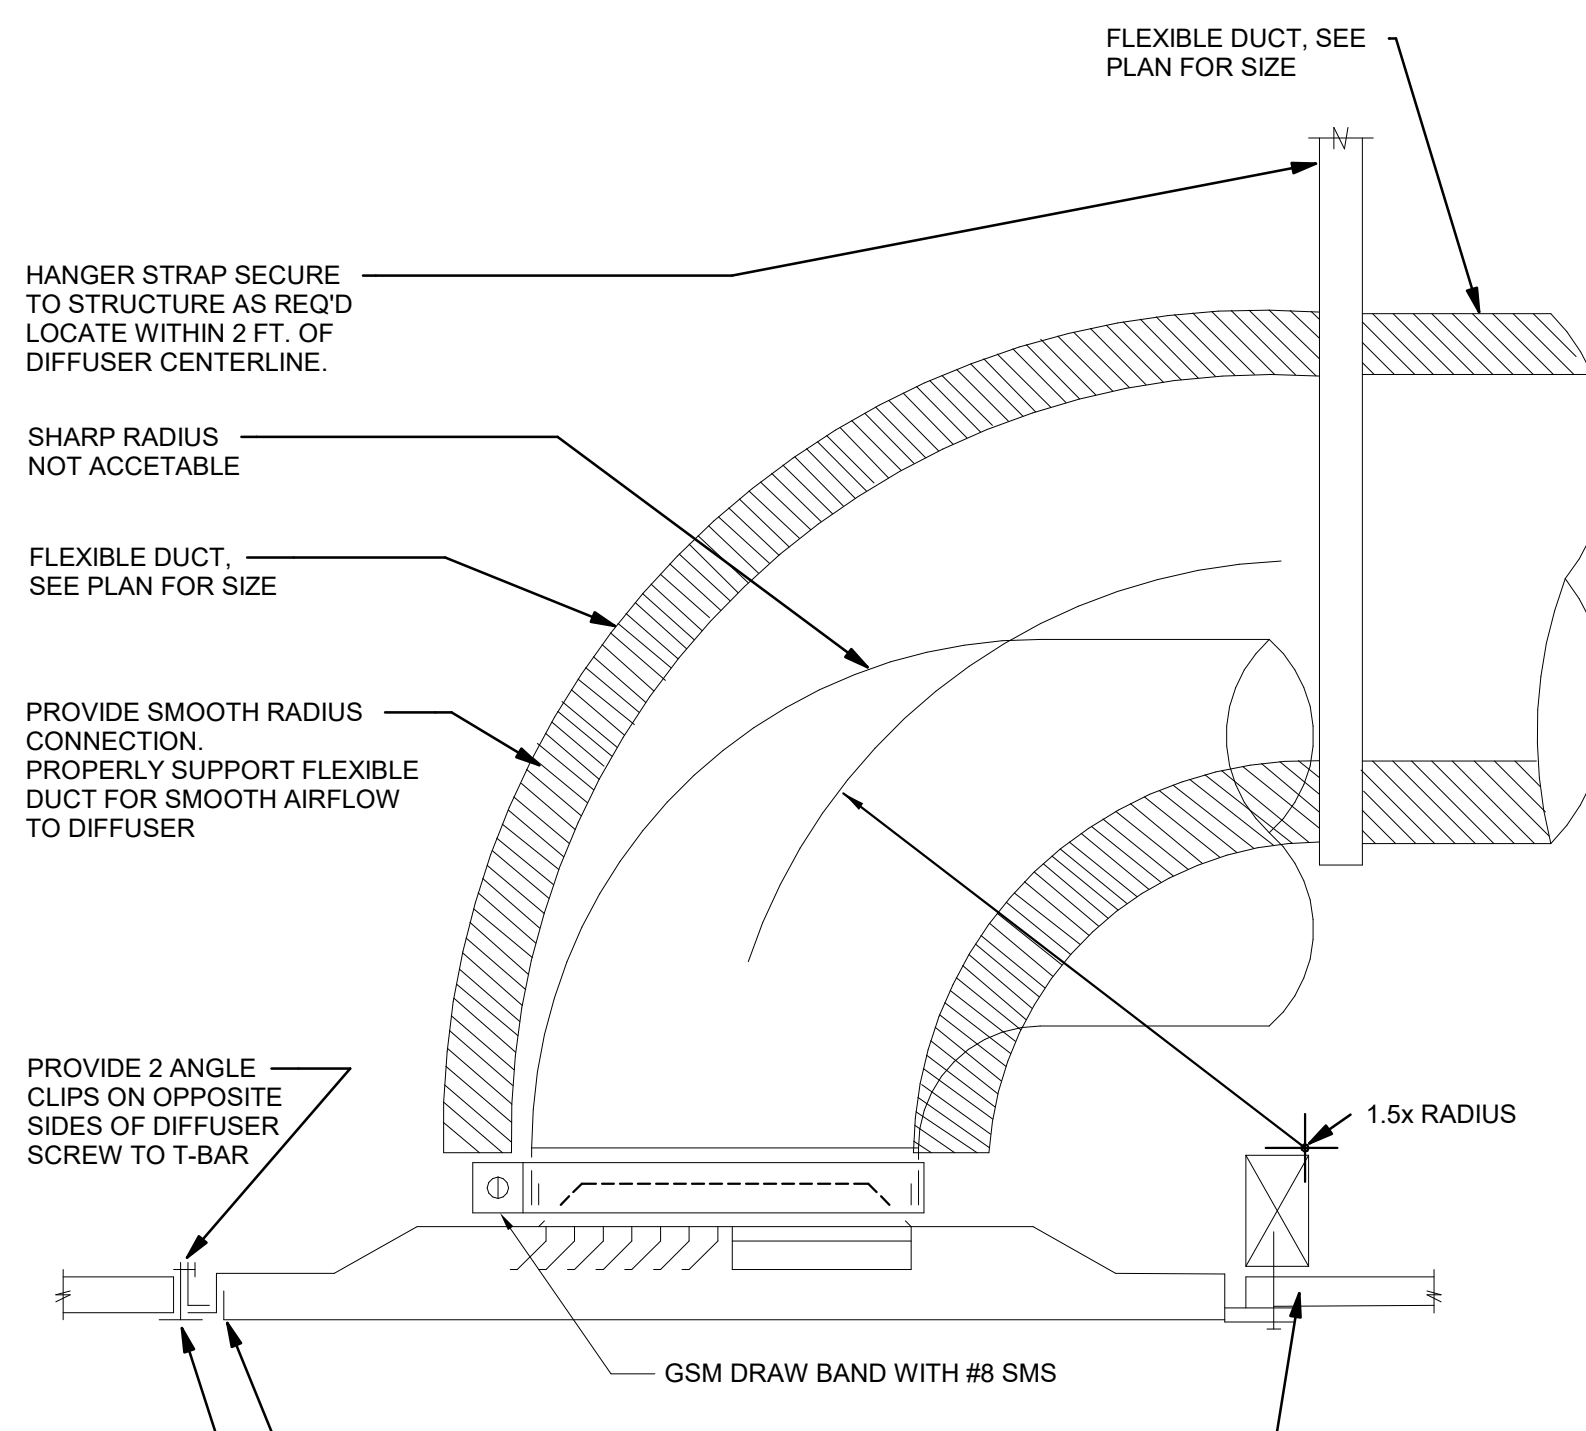

DETAIL A

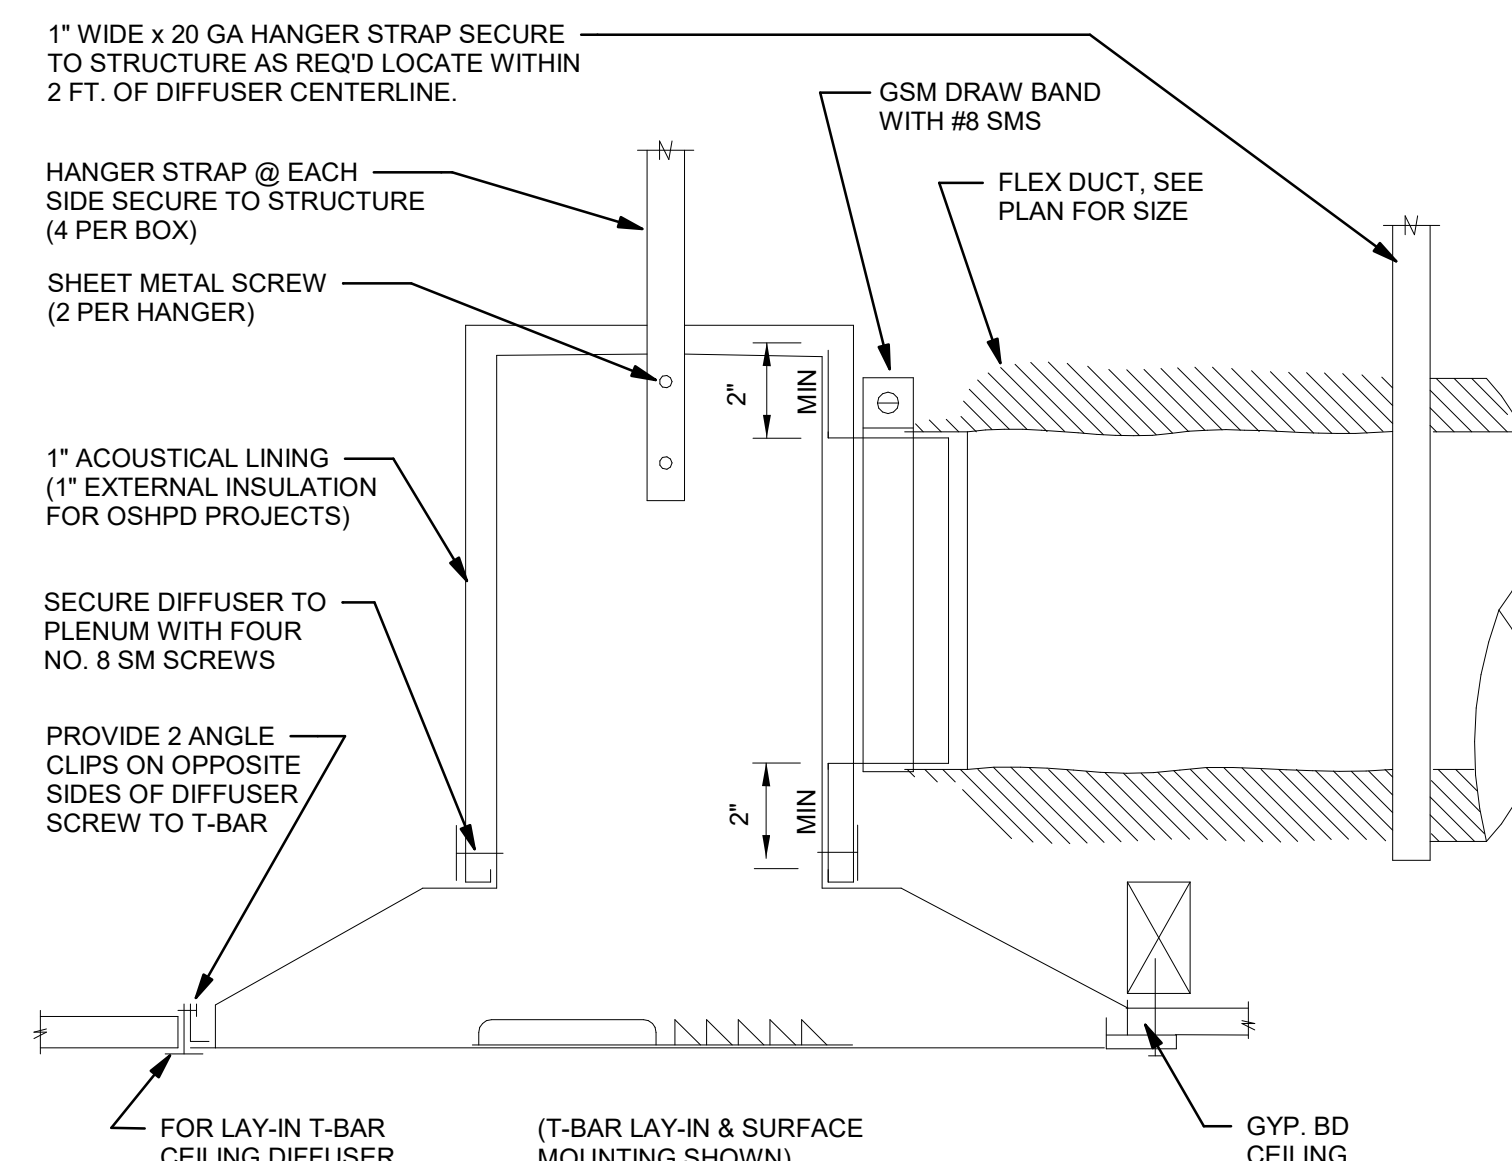

DETAIL B

NOTE:

1. USE DETAIL A FOR ALL DIFFUSERS AND GRILLES.
2. DETAIL B MAY BE USED WHEN THERE IS INADEQUATE SPACE FOR A FULL RADIUS ELBOW.
3. LINING OF AIR BOOT ABOVE DIFFUSER MAY BE OMITTED FOR RETURN OR EXHAUST APPLICATION.
4. PROVIDE BALANCING DAMPER UPSTREAM OF FLEXIBLE DUCT.
5. WHERE FULL RADIUS TURN IS NOT PROVIDED DUE TO INSTALLATION CONDITIONS, PROVIDE FLEXRIGHT ELBOW DUCT SUPPORT, AS MANUFACTURED BY BUILD RIGHT PRODUCTS OR EQUIVALENT, OVER OUTER JACKET OF FLEXIBLE DUCTS TO FORM SMOOTH 90 DEGREES BEND.

5 CEILING SUPPLY, RETURN, & EXHAUST CONNECTION

NO SCALE

OWNER:



501 Stanyan St
San Francisco CA 94117
p 415.831.2700
e pdinfo@sfparks.org

CLIENT:



368 Connecticut St
San Francisco CA 94117
p 415.785.2427
e friends@jacksonhills@gmail.com

LANDSCAPE ARCHITECTURE:



2325 3rd street, suite 323
San Francisco CA 94107
p 415.323.0850
e admin@fletcherstudio.com

ARCHITECTURE:

Jackson Liles
ARCHITECTURE

• 2325 Third Street #206
San Francisco, CA 94107
Tel 415.821.1199
www.jacksonliles.com

INTERFACE
ENGINEERING

PROJECT 2024-1820
CONTACT 1601-2500
9999 Harbor Street, Suite 550
Oakland, CA 94612
TEL 415.489.7240
www.interfaceengineering.com

JACKSON PLAYGROUND IMPROVEMENT PROJECT

1645 17TH STREET
SAN FRANCISCO, CA 94107



50% DESIGN
DEVELOPMENT

ISSUANCE RECORD

DATE	DESCRIPTION
05.23.25	50% DD

REVISION RECORD

REV	DATE	DESCRIPTION
-----	------	-------------

DATE	NO.	DRAWN	CHD
02/25/25			

DRAWING TITLE:

**DETAILS -
MECHANICAL**

SHEET NO:

M_6.1

ELECTRICAL SYMBOL LIST

NOTE: This is a standard symbol list and not all items listed may be used.

Abbreviations

AFS	ABOVE FINISHED CEILING
AFF	ABOVE FINISHED FLOOR
ANSI	AMERICAN NATIONAL STANDARDS INSTITUTE
AWG	AMERICAN WIRE GAUGE
A	AMPERES, AMBER
AHJ	AUTHORITY HAVING JURISDICTION
AIC	AVAILABLE INTERRUPTING CAPACITY
BAS	BUILDING AUTOMATION SYSTEM
CA	CABLE
CAT	CATEGORY
CLG	CEILING
C	CONDUIT, CLOSE, CONTROL
COORD	COORDINATE
CU	COPPER
dB	DECIBEL
DTL	DETAIL
DIA	DIAMETER
DM	DIMENSION
DV	DIVISION
DN	DOWN
DWG	DRAWING
EA	EACH
EMT	ELECTRICAL METALLIC TUBING
EL	ELEVATION
E	EMERGENCY
EF	EXHAUST FAN
FF	FINISH FLOOR
FA	FIRE ALARM
FACP	FIRE ALARM CONTROL PANEL
FMC	FLEXIBLE METAL CONDUIT
FT	FOOT, FEET
FBO	FURNISHED BY OTHERS
G, GND	GROUND
GFCI	GROUND FAULT CIRCUIT INTERRUPTER
GFI	GROUND FAULT INTERRUPTER
GFP	GROUND FAULT PROTECTION
HH	HANDHOLE
HT	HEIGHT
ID	IDENTIFICATION
IN	INCH, INCHES
IEEE	INSTITUTE OF ELECTRICAL AND ELECTRONICS ENGINEERS
IG	ISOLATED GROUND
KV	KILOVOLT
KVA	KILOVOLT AMPERES
KW	KILOWATT
LED	LIGHT EMITTING DIODE
LFMC	LIQUIDTIGHT FLEXIBLE METAL CONDUIT
LV	LOW VOLTAGE
MOCP	MAXIMUM OVERCURRENT PROTECTION
mA	MILLIAMPERES
MN	MINIUM
MCA	MINIMUM CIRCUIT AMPS
MISC	MISCELLANEOUS
MCC	MOTOR CONTROL CENTER
MT, MTD	MOUNT, MOUNTED
NEC	NATIONAL ELECTRIC CODE
NESC	NATIONAL ELECTRIC SAFETY CODE
NEMA	NATIONAL ELECTRICAL MANUFACTURERS ASSOCIATION
N	NEUTRAL
NA	NOT APPLICABLE
N.I.C.	NOT IN CONTRACT
NTS	NOT TO SCALE
OC	ON CENTER
GFCI	OWNER FURNISHED, CONTRACTOR INSTALLED
PNL	PANEL
PH	PHASE
PVC	POLY-VINYL-CHLORIDE
PWR	POWER
QTY	QUANTITY
REF	REFERENCE
RFI	REQUEST FOR INFORMATION
REQD	REQUIRED
RMC	RIGID METAL CONDUIT
RM	ROOM
SHT	SHEET
SM	SIMILAR
STD	STANDARD
SPD	SURGE PROTECTION DEVICE
SWBD	SWITCHBOARD
TBD	TO BE DETERMINED
XFMR	TRANSFORMER
TYP	TYPICAL
UC	UNDERGROUND
UL	UNDERWRITERS LABORATORIES
UPS	UNINTERRUPTIBLE POWER SUPPLY
UNO	UNLESS OTHERWISE NOTED
VFD	VARIABLE FREQUENCY DRIVE
V	VOLTS, VOLTAGE
WP	WEATHERPROOF
WG	WIRE GUARD
WI	WITH
W/O	WITHOUT

Connections / Equipment

	COMBINATION ADJUSTABLE FREQUENCY DRIVE WITH SAFETY DISCONNECT SWITCH, FURNISHED BY DIVISION 23 AND INSTALLED BY DIVISION 28.
	HEAVY DUTY FUSED DISCONNECT SWITCH
	MOTOR CONNECTION
	NON-FUSED DISCONNECT SWITCH
	TRANSFORMER
	FIRE SMOKE DAMPER
	CEILING MOUNTED JUNCTION BOX
	FLOOR MOUNTED JUNCTION BOX
	WALL MOUNTED JUNCTION BOX

Fire Alarm

	FIRE ALARM CONTROL PANEL
---	--------------------------

General

	DETAIL NUMBER AND SHEET LOCATION
	EQUIPMENT IDENTIFICATION
	KEYED NOTE
	NEW WORK

Lighting

	EXIT SIGN CEILING MOUNTED, ARROW(S) INDICATES DIRECTION IF SHOWN
	EXIT SIGN WALL MOUNTED, ARROW(S) INDICATES DIRECTION IF SHOWN
	RECESSED 1' X 4' LUMINAIRE
	RECESSED 1' X 4' LUMINAIRE CONNECTED TO EMERGENCY/LIFE SAFETY CIRCUIT
	RECESSED 2' X 2' LUMINAIRE
	RECESSED 2' X 2' LUMINAIRE CONNECTED TO EMERGENCY/LIFE SAFETY CIRCUIT
	RECESSED 2' X 4' LUMINAIRE
	RECESSED 2' X 4' LUMINAIRE CONNECTED TO EMERGENCY/LIFE SAFETY CIRCUIT
	RECESSED LUMINAIRE
	RECESSED LUMINAIRE CONNECTED TO EMERGENCY/LIFE SAFETY CIRCUIT
	WALL MOUNTED LINEAR LUMINAIRE
	WALL MOUNTED LINEAR LUMINAIRE CONNECTED TO EMERGENCY/LIFE SAFETY CIRCUIT
	WALL MOUNTED LUMINAIRE
	WALL MOUNTED LUMINAIRE CONNECTED TO EMERGENCY/LIFE SAFETY CIRCUIT
	SURFACE MOUNTED 2' X 2' LUMINAIRE CONNECTED TO EMERGENCY/LIFE SAFETY CIRCUIT
	SURFACE MOUNTED 2' X 4' LUMINAIRE
	SURFACE MOUNTED 2' X 4' LUMINAIRE CONNECTED TO EMERGENCY/LIFE SAFETY CIRCUIT
	SURFACE OR PENDANT MOUNTED 1' X 4' LUMINAIRE
	SURFACE OR PENDANT MOUNTED 1' X 4' LUMINAIRE CONNECTED TO EMERGENCY/LIFE SAFETY CIRCUIT
	SURFACE MOUNTED LUMINAIRE CONNECTED TO EMERGENCY/LIFE SAFETY CIRCUIT
	SURFACE MOUNTED OR PENDANT MOUNTED LINEAR LUMINAIRE

Miscellaneous

	BRANCH CIRCUIT WIRING, ARROW INDICATES HOME RUN TO PANEL WITH CIRCUITS AS NOTED, WIRE SIZE IS #12 AWG MINIMUM UNLESS NOTED OTHERWISE, SHORT TICK MARKS INDICATE PHASE CONDUCTORS, LONG TICK MARKS INDICATE NEUTRAL CONDUCTORS, A SINGLE CURVED TICK MARK INDICATES INSULATED GREEN GROUND CONDUCTOR, SECOND CURVED TICK MARK INDICATES 'ISOLATED GROUND' (GREEN INSULATION WITH YELLOW STRIPS) CONDUCTOR.
	BRANCH PANEL
	CIRCUIT BREAKER
	DRY TYPE TRANSFORMER
	FLUSH WALL MOUNTED BRANCH PANEL
	GROUND BAR
	MAIN DISTRIBUTION PANEL / SUB DISTRIBUTION PANEL
	METER - END USE 1 = POWER QUALITY METER 2 = ENERGY METER
	METER - UTILITY

Raceways

	CONDUIT CONCEALED IN WALL OR CEILING SPACE
	CONDUIT ROUTED BELOW FLOOR / GRADE
	CONDUIT ELLED DOWN
	CONDUIT ELLED UP
	CONDUIT/WIRING CONTINUATION
	CONDUIT/WIRING STUBBED OUT WITH END CAP OR INSULATED PLASTIC BUSHING
	FLEXIBLE CONDUIT

Switches and Receptacles

	DUPLEX RECEPTACLE (MULTIPLE LETTERS INDICATE MULTIPLE OPTIONS) A = ABOVE COUNTER C = FLUSH CEILING MOUNTED F = ARC FAULT PROTECTED BY BREAKER IN PANEL G = GROUND FAULT CIRCUIT INTERRUPTER K = CHILD RESISTANT COVER R1 = HALF SWITCHED BY OCCUPANCY SENSOR RELAY R2 = FULLY SWITCHED BY OCCUPANCY SENSOR RELAY T = TAMPER RESISTANT SHUTTERED RECEPTACLE U = USB PORT(S) W = WEATHERPROOF/CONTINUOUS USE COVER, GFCI PROTECTED, WITH WEATHER-RESISTANT RECEPTACLE
	DUPLEX RECEPTACLE, FLUSH FLOOR
	DOUBLE DUPLEX RECEPTACLE, FLUSH FLOOR
	DOUBLE DUPLEX RECEPTACLE, SEE LETTER CODE LIST AT DUPLEX RECEPTACLE FOR OPTIONS
	EQUIPMENT ELECTRICAL CONNECTION
	SPECIAL PURPOSE RECEPTACLE, LETTER CODE DENOTES RECEPTACLE CONFIGURATION LX-XXR = NEMA CONFIGURATION TWIST-LOCK RECEPTACLE X-XXR = NEMA CONFIGURATION STRAIGHT BLADE RECEPTACLE P = PENDANT MOUNT WITH CORD GRIPS, VERIFY PENDANT LENGTH X = COORDINATE RECEPTACLE CONFIGURATION WITH EQUIPMENT BEING SUPPLIED CEILING MOUNTED OCCUPANCY SENSOR P = PASSIVE INFRARED D = DUAL TECHNOLOGY U = ULTRASONIC, 180 DEG RANGE H = ULTRASONIC, HALLWAY PATTERN V (LOWERCASE) = VACANCY CONTROL DESIGNATION WALL MOUNTED OCCUPANCY SENSOR P = PASSIVE INFRARED D = DUAL TECHNOLOGY V (LOWERCASE) = VACANCY CONTROL DESIGNATION WALL MOUNTED OCCUPANCY SENSOR/ SWITCH S = PASSIVE INFRARED WITH INTEGRAL "OFF" SWITCH T = DUAL RELAY PASSIVE INFRARED WITH TWO INTEGRAL "OFF" SWITCHES D = PASSIVE INFRARED WITH INTEGRAL DIMMER TO OFF. V (LOWERCASE) = VACANCY CONTROL DESIGNATION MULTIPLE CHANNEL SURFACE METAL RECEPTACLE RACEWAY WITH LOW VOLTAGE DIVIDERS, LENGTH AND RECEPTACLES AS INDICATED PHOTO ELECTRIC SWITCH D = CONTINUOUS DIMMING PHOTOCELL S = SWITCHED PHOTOCELL

GENERAL ELECTRICAL NOTES

- DO NOT COMMENCE INSTALLATION OF ELECTRICAL SYSTEMS AND EQUIPMENT WITHOUT RELATED SHOP DRAWING APPROVALS.
- VISIT THE SITE BEFORE SUBMITTING A BID TO OBSERVE EXISTING CONDITIONS.
- COORDINATE THE EXACT LOCATION OF EXISTING UTILITIES AND EQUIPMENT PRIOR TO COMMENCEMENT OF WORK. COMPENSATE THE OWNER FOR DAMAGES CAUSED BY THE FAILURE TO LOCATE AND PRESERVE UTILITIES. REPLACE DAMAGED ITEMS WITH NEW MATERIAL TO MATCH EXISTING.
- PROVIDE SUITABLE ANCHORAGE AND SUPPORT FOR ELECTRICAL EQUIPMENT IN RATED WALLS, SLABS AND CEILINGS. MOUNT DEVICES AND RACEWAYS IN ACCORDANCE WITH ESTABLISHED CODES AND SPECIFICATIONS.
- REFER TO SPECIFICATIONS FOR ADDITIONAL REQUIREMENTS.
- DRAWINGS AND SPECIFICATIONS COMPLEMENT EACH OTHER. REQUIREMENT BY EITHER IMPERS REQUIREMENT BY BOTH.
- CONNECT EQUIPMENT AND DEVICES FURNISHED UNDER OTHER DIVISIONS OF THIS CONTRACT, BY OWNER OR BY OTHER CONTRACTS.
- UNLESS OTHERWISE NOTED, PROVIDE CONCEALED AND FLUSH MOUNTED INSTALLATION OF DEVICES AND EQUIPMENT IN AREAS.
- FOR 120 VOLT, 20 AMP CIRCUITS, WHERE CIRCUIT DISTANCE FROM PANELBOARD TO FARTHEST DEVICE/FIXTURE EXCEEDS 60 FEET, PROVIDE #10 SIZE PHASE AND GROUND CONDUCTORS, WHERE CIRCUIT DISTANCE FROM PANELBOARD TO FARTHEST DEVICE/FIXTURE EXCEEDS 90 FEET, PROVIDE #8 SIZE PHASE AND GROUND CONDUCTORS. NOTIFY ENGINEER FOR CIRCUITS EXCEEDING 140 FEET. UPSIZE RACEWAY SIZES AS REQUIRED PER NEC.
- RUN ELECTRICAL CONDUIT CONCEALED AND PARALLEL TO BUILDING LINES. VERIFY WITH ARCHITECT.
- RECEPTACLE OUTLETS SHALL BE INSTALLED IN COMPLIANCE WITH NEC SECTIONS 210.6, 210.50, AND 406.12.
- LIGHTS, SWITCHES AND CONTROL MECHANISMS SHALL COMPLY WITH NEC SECTION 404.
- BRACE ELECTRICAL EQUIPMENT TO RESIST A HORIZONTAL FORCE THAT ACT IN ANY DIRECTION. COMPLY WITH TITLE 24 REQUIREMENTS.
- INSTALL COMPLETE SYSTEM OF CONDUCTORS IN RACEWAY SYSTEM THROUGHOUT BUILDING FOR FEEDERS, BRANCH CIRCUITS, ETC.
- DESIGN OF TEMPORARY POWER FOR CONSTRUCTION SHALL BE THE CONTRACTOR'S RESPONSIBILITY. REMOVE TEMPORARY POWER PRIOR TO COMPLETION OF PROJECT.
- INSTALLATION OF UTILITY TRANSFORMER, UTILITY SERVICE CONDUITS, VAULTS, GROUNDING, ETC., SHALL BE VERIFIED AND COORDINATED WITH UTILITY COMPANY PRIOR TO INSTALLATION. ALL WORK SHALL CONFORM WITH ALL UTILITY COMPANY RULES, REGULATIONS, AND STANDARDS. THE PROPOSED UTILITY COMPANY TRANSFORMER LOCATION, SERVICE FEEDER ROUTING, VAULT LOCATION AND SIZE ARE SUBJECT TO UTILITY COMPANY ENGINEERING, REVIEW AND APPROVAL AT THE TIME OF THE ISSUANCE OF THESE DOCUMENTS. THIS ENGINEERING HAS NOT BEEN COMPLETED. CONTRACTOR SHALL COORDINATE AND VERIFY ALL THE NECESSARY UTILITY REQUIREMENTS FOR THIS PROJECT WITH UTILITY COMPANY PRIOR TO COMMENCING WORK.
- COORDINATE ALL CONDUIT TRENCHING WITH OTHER DISCIPLINES AND THE UTILITY COMPANY TO AVOID CONFLICT.
- MINIMUM SIZE FOR EXTERIOR BELOW GRADE CONDUIT SHALL BE 1".
- OCCUPANCY SENSOR NOTES:
 - WALL SENSORS
 - SENSOR MUST HAVE CLEAR "VIEW" OF OCCUPANTS, WHERE SENSOR WILL BE BLOCKED, SUBSTITUTE WITH SMALL-ROOM CEILING SENSOR.
 - SEE MANUFACTURER'S SPECIFICATION REGARDING PLACING SENSORS AWAY FROM STRONG AIR FLOW, INDICATE PRECISE LOCATION OF EACH CEILING SENSOR WHERE DRAWINGS INDICATE AIR SUPPLIES.
 - IN INDIVIDUAL ROOMS WITH CEILING SENSORS AND DUAL-LEVEL LIGHTING, ASSUME TWO TOGGLE SWITCH OVERRIDES PER ROOM.
 - PRIOR TO INSTALLATION, RECEIVE FACTORY-TRAINING AND LAYOUT-ASSISTANCE. IF LOCAL AGENT CHANGES LIGHTING DRAWINGS, CONTACT FACTORY REPRESENTATIVE.

- ALL AIC RATINGS SHOWN ARE MINIMUM REQUIREMENTS. COORDINATE AND UPGRADE RATINGS FOR ALL DISTRIBUTION EQUIPMENT AS PER SHORT CIRCUIT ANALYSIS RECOMMENDATIONS.
- HIRE THIRD PARTY TESTING AGENCY TO PERFORM THE FOLLOWING, AS PART OF A DEFERRED SUBMITTAL IN CONSTRUCTION FOR REVIEW AND APPROVAL BY THE ENGINEER OF RECORD:
 - SHORT CIRCUIT STUDY, ARC FLASH STUDY & LABELS, AND OVERCURRENT PROTECTIVE STUDY.
 - ACCEPTANCE TESTING IN ACCORDANCE WITH SPECIFICATIONS.
- PROVIDE TESTING REPORTS TO ENGINEER FOR REVIEW UPON COMPLETION OF INSTALLATION FOR THE FOLLOWING, AS PART OF A DEFERRED SUBMITTAL IN CONSTRUCTION FOR REVIEW AND APPROVAL BY THE ENGINEER OF RECORD:
 - INSULATION RESISTANCE (MEGGER) TEST REPORTS PRIOR TO CONDUCTOR TERMINATION AND EQUIPMENT ENERGIZATION.
 - TORQUE TEST REPORTS PRIOR TO EQUIPMENT ENERGIZATION.

OWNER:



501 Stanyan St
San Francisco, CA 94117
p 415.785.2427
e pdm10@sf.gov

CLIENT:



368 Connecticut St
San Francisco, CA 94107
p 415.321.0860
e friends@jacksonhillpark@gmail.com

LANDSCAPE ARCHITECTURE:



2325 3rd street, suite 323
San Francisco, CA 94107
p 415.321.0860
e admin@fletcherstudio.com

ARCHITECTURE:

Jackson Liles
ARCHITECTURE

2325 Third Street, #206
San Francisco, CA 94107
Tel 415.811.1799
www.jacksonliles.com



PROJECT 2024-1820
CONTACT Brad Kneiser
5999 Industrial Street, Suite 350
Oakland, CA 94612
Tel 415.489.7240
www.interfaceengineering.com

JACKSON
PLAYGROUND
IMPROVEMENT
PROJECT

1645 17TH STREET
SAN FRANCISCO, CA 94107



50% DESIGN
DEVELOPMENT

ISSUANCE RECORD

DATE	DESCRIPTION
05.23.25	50% DD

REVISION RECORD

REV	DATE	DESCRIPTION
-----	------	-------------

DATE	NO.	DRAWN	CHKD
02/25/25			

DRAWING TITLE:

SYMBOL LIST
AND GENERAL
NOTES -
ELECTRICAL

SHEET NO:

E_0.0

SHEET INDEX

E_0.0	SYMBOL LIST AND GENERAL NOTES - ELECTRICAL
E_0.1	LUMINAIRE SCHEDULE AND CONTROL MATRIX
E_1.0	PROPOSED SITE PLAN - ELECTRICAL
E_2.1	PROPOSED FLOOR PLAN - LEVEL 1 - LIGHTING
E_3.1	PROPOSED FLOOR PLAN - LEVEL 1 - POWER
E_3.2	PROPOSED ROOF PLAN - POWER
E_4.1	SINGLE LINE DIAGRAMS - ELECTRICAL
E_5.1	SCHEDULES - ELECTRICAL
E_6.1	DETAILS - ELECTRICAL

LUMINAIRE SCHEDULE												
TYPE	DESCRIPTION	HOUSING	SHIELDING	MOUNTING	FINISH	UL/JP RATING	DRIVER/ POWER SUPPLY	LIGHT SOURCE	INPUT WATTS	VOLTAGE	MFG/CATALOG #	NOTES
F1	2x2' RECESSED LED TROFFER	DIE FORMED COLD ROLLED STEEL	SPOTLESS PMMA LENS	RECESSED	WHITE	DAMP	INTEGRAL LED DRIVER 0-10V DIMMING TO 1%	LED - 4500 LUMENS, 3500K, 90CRI		UNV.	AXIS LIGHTING "AURA" #AULED-2-4600-90-35-50-W-UNV-DR-1 OR APPROVED EQUIVALENT	
F2	4" DIAMETER RECESSED LED DOWNLIGHT	GALVANIZED STAMPED STEEL	COMFORT CLEAR	RECESSED	WHITE	DAMP	INTEGRAL LED DRIVER 0-10V DIMMING TO 1%	LED - XX LUMENS, 3500K, 90CRI		UNV.	LIGHTOLIER "CALCULITE LED 4" #AR-N-CAL-XX-850-M-210-U-CAR-DL-CC OR APPROVED EQUIVALENT	
F3	8FT LONG, 2" WIDE RECESSED LINEAR LED LUMINAIRE	FORMED COLD ROLLED 20 GAUGE STEEL	ACRYLIC LENS	RECESSED	TO BE SELECTED BY ARCHITECT	DAMP	INTEGRAL LED DRIVER 0-10V DIMMING TO 1%	LED - XX LUMENS, 3500K, 90CRI		UNV.	PINNACLE "EDGE EVD2" #EVD-A-935XX-8"-XX-U-EE1-1-0-XX OR APPROVED EQUIVALENT	
F4-7	7FT LONG, 3" WIDE SUSPENDED DIRECT/INDIRECT LINEAR LED LUMINAIRE	6063-T6 EXTRUDED ALUMINUM	ACRYLIC LENS	SUSPENDED @ 19'-0" AFF	TO BE SELECTED BY ARCHITECT	DAMP	INTEGRAL LED DRIVER 0-10V DIMMING TO 1%	LED - XX LUMENS, 3500K, 90CRI		UNV.	PINNACLE "EDGE EX3DI" #EX3DI-A-BW-935XX-850XX-7-(MOUNTING)-U-EE1-1-0-XX OR APPROVED EQUIVALENT	
F4-12	12FT LONG, 3" WIDE SUSPENDED DIRECT/INDIRECT LINEAR LED LUMINAIRE	6063-T6 EXTRUDED ALUMINUM	ACRYLIC LENS	SUSPENDED @ 19'-0" AFF	TO BE SELECTED BY ARCHITECT	DAMP	INTEGRAL LED DRIVER 0-10V DIMMING TO 1%	LED - XX LUMENS, 3500K, 90CRI		UNV.	PINNACLE "EDGE EX3DI" #EX3DI-A-BW-935XX-850XX-12-(MOUNTING)-U-EE1-1-0-XX OR APPROVED EQUIVALENT	
F4-16	16FT LONG, 3" WIDE SUSPENDED DIRECT/INDIRECT LINEAR LED LUMINAIRE	6063-T6 EXTRUDED ALUMINUM	ACRYLIC LENS	SUSPENDED @ 19'-0" AFF	TO BE SELECTED BY ARCHITECT	DAMP	INTEGRAL LED DRIVER 0-10V DIMMING TO 1%	LED - XX LUMENS, 3500K, 90CRI		UNV.	PINNACLE "EDGE EX3DI" #EX3DI-A-BW-935XX-850XX-16-(MOUNTING)-U-EE1-1-0-XX OR APPROVED EQUIVALENT	
F5	24" DIAMETER, SURFACE MOUNTED LED LUMINAIRE WITH DEEP BARREL SHADE	ALUMINUM ALLOY	UV STABILIZED WHITE ACRYLIC	SURFACE @ 19'-0" AFF	TO BE SELECTED BY ARCHITECT	DAMP	INTEGRAL LED DRIVER 0-10V DIMMING	LED - XX LUMENS, 3500K, 90CRI		120V	BROWNLEE "BARREL SURFACE" #2472-24-XX-XXX-XX-3K-4QR OR APPROVED EQUIVALENT	
F6	4FT LONG LED STRIP LUMINAIRE	22 GAUGE DIE-FORMED COLD ROLLED STEEL	DIFFUSE ACRYLIC LENS	SURFACE OR SUSPENDED @ 19'-0" AFF	TO BE SELECTED BY ARCHITECT	DAMP	INTEGRAL LED DRIVER 0-10V DIMMING TO 1%	LED - XX LUMENS, 3500K, 90CRI		UNV.	HEW "75R" #75R-4-L50-80-35-DIM-UNV OR APPROVED EQUIVALENT	
F7	4" DIAMETER SUSPENDED LED CYLINDER DOWNLIGHT	EXTRUDED ALUMINUM	ALUMINUM REFLECTOR	SUSPENDED	BLACK	DAMP	INTEGRAL LED DRIVER 0-10V DIMMING TO 1%	LED - XX LUMENS, 3500K, 90CRI		120V	ALW "CORE 4" #CRP4-XX-40-35-25-N-ELDVO-8B-8K OR APPROVED EQUIVALENT	
F8	LED TRACK LUMINAIRE WITH 15 DEGREE SPOT BEAM ANGLE	TBD	TBD	SUSPENDED @ 11'-0" AFF	TO BE SELECTED BY ARCHITECT	DAMP	INTEGRAL LED DRIVER 0-10V DIMMING	LED - XX LUMENS, 4000K, 90CRI		120V	HALO "5035" #L820S-15-SP-9AU-(FINISH) OR APPROVED EQUIVALENT	
F9	18 9" DIAMETER, SUSPENDED DIRECT/INDIRECT LED LUMINAIRE	HIGH PRESSURE DIE-CAST ALUMINUM	HIGH TRANSMITTANCE CLEAR TEMPERED GLASS	SUSPENDED @ 11'-0" AFF	TO BE SELECTED BY ARCHITECT	DAMP, IK10	INTEGRAL LED DRIVER 0-10V DIMMING TO 1%	LED - XX LUMENS, 3500K, 85CRI	150W	UNV.	METEOR LIGHTING "WHIZ 2.0" #WS2B-150-35B-UNV-SP10-60-VID-XX-2T-WG OR APPROVED EQUIVALENT	
F10A	28" LONG LED VANITY LUMINAIRE	CAST AND EXTRUDED ALUMINUM	FROSTED HIGH IMPACT GRADE ACRYLIC	WALL @ 6" ABOVE VANITY MIRROR	TO BE SELECTED BY ARCHITECT	DAMP	INTEGRAL LED DRIVER 0-10V DIMMING	LED - 1000 LUMENS, 3500K, 80CRI	10W	UNV.	VISA LIGHTING "SHINE" #CB5515-L35K(L)-MVOLT-(FINISH) OR APPROVED EQUIVALENT	
F10B	42" LONG LED VANITY LUMINAIRE	CAST AND EXTRUDED ALUMINUM	FROSTED HIGH IMPACT GRADE ACRYLIC	WALL @ 6" ABOVE VANITY MIRROR	TO BE SELECTED BY ARCHITECT	DAMP	INTEGRAL LED DRIVER 0-10V DIMMING	LED - 1500 LUMENS, 3500K, 80CRI	14W	UNV.	VISA LIGHTING "SHINE" #CB5515-L35K(L)-MVOLT-(FINISH) OR APPROVED EQUIVALENT	
F11	LOW PROFILE LED STRIP LUMINAIRE AT COVE	ALUMINUM HOUSING	WHITE OPTICS	SURFACE @ COVE	TO BE SELECTED BY ARCHITECT	DAMP	REMOTE POWER SUPPLY, 0-10V DIMMING	LED - XX LUMENS, 3500K, 90CRI		UNV.	QTL LIGHTING "ESSENTIALS TORQ" #TQ29W-XX-35-DIM-WO-40-XX-XX-WH-C12-3ST-XX-(LENGTH)-E OR APPROVED EQUIVALENT	1. COORDINATE EXACT LENGTH WITH ARCHITECT PRIOR TO PROCUREMENT. 2. PROVIDE SHOP DRAWINGS FOR FINAL REVIEW AND APPROVAL.
F12	EXTERIOR WALL MOUNTED LED CYLINDER DOWNLIGHT	MARINE GRADE 6060 EXTRUDED ALUMINUM	TEMPERED, IMPACT RESISTANT GLASS LENS	WALL	TO BE SELECTED BY ARCHITECT	WET, IP65, IK08	INTEGRAL LED DRIVER 0-10V DIMMING	LED - 976 LUMENS, 2700K, 80CRI, BUG RATING: B1-U0-G0	11W	UNV.	LEGMAN "MARWIK 1" #UMV-30001-11W-MH-W27-XX-12027TV-DIM OR APPROVED EQUIVALENT	
F13	EXTERIOR 4" DIAMETER RECESSED LED DOWNLIGHT AT SOFFIT	VANDAL RESISTANT, CAST ALUMINUM	DIFFUSE ACRYLIC LENS ABOVE, 5220T CLEAR POLYCARBONATE	RECESSED	TO BE SELECTED BY ARCHITECT	WET, IP66, IK10	INTEGRAL LED DRIVER 0-10V DIMMING	LED - 745 LUMENS, 2700K, 80CRI	10.5W	UNV.	KIRULIN "LRC-04VND" #LRC-04VND-100L-UNV-40WR-MFL-27K OR APPROVED EQUIVALENT	
X1	EXIT SIGN				TO BE SELECTED BY ARCHITECT	DAMP		LED - RED LETTERS		UNV.	LITHONIA "LGM" #LGM OR APPROVED EQUIVALENT	1. PROVIDE DIRECTIONAL ARROWS AS SHOWN ON PLANS.
NOTES: 1. THIS LUMINAIRE SCHEDULE IS NOT COMPLETE WITHOUT A COPY OF THE PROJECT MANUAL CONTAINING THE ELECTRICAL SPECIFICATIONS. 2. DIMMING CONTROL PROTOCOL (0-10VDC, LINE VOLTAGE, DALI ETC.) COMPATIBLE WITH LIGHTING CONTROL SYSTEM AS SPECIFIED AND SHOWN ON DRAWINGS. 3. PROVIDE +/- 12 INCH ADJUSTABILITY IN AIRCRAFT CABLE LENGTH WHERE USED. 4. COORDINATE ALL CEILING TYPES WITH LUMINAIRE LOCATIONS PRIOR TO ORDERING LUMINAIRES. COORDINATE INSTALLATION WITH REFLECTED CEILING PLAN. 5. SPECIFIED MANUFACTURERS ARE APPROVED TO SUBMIT BID. INCLUSION DOES NOT RELIEVE MANUFACTURER FROM SUPPLYING PRODUCT AS DESCRIBED. 6. PROVIDE SUBMITTALS THAT INCLUDE THE LUMINAIRE, LAMP AND DIMMABLE LED DRIVER INFORMATION OF EACH LUMINAIRE, WITH APPLICABLE OPTIONS CLEARLY CHECKED OR HIGHLIGHTED. SUBMITTALS NOT INCLUDING THIS INFORMATION WILL BE RETURNED AS REJECTED BY THE ENGINEER OF RECORD. 7. PROVIDE COMMISSIONING OF THE LIGHTING AND LIGHTING CONTROLS IN ACCORDANCE WITH CALIFORNIA TITLE 24 LIGHTING COMMISSIONING REQUIREMENTS.												

NON-RESIDENTIAL LIGHTING CONTROL MATRIX		
SPACE NAME	TYPE OF CONTROLS	CONTROL FUNCTIONS
OFFICES <= 250 SQFT	ON/OFF/DIMMING SWITCH WITH INTEGRAL OCCUPANCY SENSOR, [AUXILIARY RELAY (FOR HVAC CONTROLS)]	MANUAL ON/OFF/DIMMING CONTROL PARTIAL-ON TO 50% POWER WHEN OCCUPANCY IS SENSED, AUTO-OFF AFTER 15 MINUTES OF VACANCY. LIGHTS CAN BE TURN ON TO 100% POWER VIA WALL SWITCH CONTROL. [HVAC UNITS TO TURN ON AND OFF BASED ON OCCUPANCY STATUS IN SPACE.] RECEPTACLES REQUIRING PLUG LOAD CONTROL SHALL BE CONTROLLED BY LOCAL OCCUPANCY SENSOR IN SPACE.
OFFICES > 250 SQFT AND < 600 SQFT	ON/OFF/DIMMING SWITCH, OCCUPANCY SENSOR, [AUXILIARY RELAY (FOR HVAC CONTROLS)]	MANUAL ON/OFF/DIMMING CONTROL PARTIAL-ON TO 50% POWER WHEN OCCUPANCY IS SENSED, AUTO-OFF AFTER 15 MINUTES OF VACANCY. LIGHTS CAN BE TURN ON TO 100% POWER VIA WALL SWITCH CONTROL. [HVAC UNITS TO TURN ON AND OFF BASED OCCUPANCY STATUS IN SPACE.] RECEPTACLES REQUIRING PLUG LOAD CONTROL SHALL BE CONTROLLED BY LOCAL OCCUPANCY SENSOR IN SPACE.
MULTI-PURPOSE ROOMS < 1000 SQFT	ON/OFF/DIMMING SWITCH, OCCUPANCY SENSOR, [AUXILIARY RELAY (FOR HVAC CONTROLS)]	MANUAL ON/OFF/DIMMING CONTROL PARTIAL-ON TO 50% POWER WHEN OCCUPANCY IS SENSED, AUTO-OFF AFTER 15 MINUTES OF VACANCY. LIGHTS CAN BE TURN ON TO 100% POWER VIA WALL SWITCH CONTROL. [HVAC UNITS TO TURN ON AND OFF BASED OCCUPANCY STATUS IN SPACE.]
COMMUNITY ROOM / EVENT SPACES	ON/OFF/DIMMING SWITCH, SCENE CONTROL SWITCH, AUTOMATIC TIME CLOCK	MANUAL ON/OFF/DIMMING CONTROL SCENE CONTROL SWITCH, SCENE SETTINGS TO BE COORDINATED WITH CLIENT PRIOR TO PROGRAMMING. LIGHTS TO TURN ON ONE HOUR BEFORE BUSINESS OPENING HOURS AND TURN OFF TWO HOURS AFTER BUSINESS IS CLOSED VIA TIME CLOCK SCHEDULE. EXACT SCHEDULE TO BE COORDINATED WITH CLIENT PRIOR TO PROGRAMMING.
BREAK ROOM	ON/OFF/DIMMING SWITCH, OCCUPANCY SENSOR	MANUAL ON/OFF/DIMMING CONTROL AUTO-ON TO 100% POWER WHEN OCCUPANCY IS SENSED, AUTO-OFF AFTER 15 MINUTES OF VACANCY. RECEPTACLES REQUIRING PLUG LOAD CONTROL SHALL BE CONTROLLED BY LOCAL OCCUPANCY SENSOR IN SPACE.
CORRIDOR / VESTIBULE	ON/OFF/DIMMING SWITCH, OCCUPANCY SENSOR, AUTOMATIC TIMECLOCK, [AUXILIARY RELAY (FOR HVAC CONTROLS)]	MANUAL ON/OFF/DIMMING CONTROL AUTO-ON TO 100% POWER WHEN OCCUPANCY IS SENSED, LIGHTS TO DIM TO 50% POWER AFTER 15 MINUTES OF VACANCY. ALL LIGHTING TO BE AUTOMATICALLY SHUT OFF WHEN BUILDING IS TYPICALLY UNOCCUPIED VIA TIMECLOCK CONTROL. [HVAC UNITS TO TURN ON AND OFF BASED OCCUPANCY STATUS IN SPACE.]
RESTROOM - SINGLE STALL	ON/OFF SWITCH WITH INTEGRAL OCCUPANCY SENSOR	MANUAL ON/OFF CONTROL AUTO-ON TO 100% POWER WHEN OCCUPANCY IS SENSED, AUTO-OFF AFTER 15 MINUTES OF VACANCY.
RESTROOM - MULTI-STALL	ON/OFF SWITCH, OCCUPANCY SENSOR (ULTRASONIC TYPE ONLY)	MANUAL ON/OFF CONTROL (USE KEYED SWITCH, CONFIRM WITH CLIENT, LOCATED WITHIN THE SAME ENCLOSED AREA) AUTO-ON TO 100% POWER WHEN OCCUPANCY IS SENSED, AUTO-OFF AFTER 20 MINUTES OF VACANCY.
STORAGE / JANITOR ROOM	ON/OFF WITH INTEGRAL OCCUPANCY SENSOR	MANUAL ON/OFF CONTROL AUTO-ON TO 100% POWER WHEN OCCUPANCY IS SENSED, AUTO-OFF AFTER 15 MINUTES OF VACANCY.
ELECTRICAL ROOM	ON/OFF SWITCH	MANUAL ON/OFF CONTROL
ALL INTERIOR AREAS WITH EMERGENCY LIGHTING	EMERGENCY LIGHTING BYPASS RELAY (UL924)	EMERGENCY LIGHTING SHALL BE CONTROLLED WITH NORMAL LIGHTING IN SPACES WHERE EMERGENCY LIGHTING IS PROVIDED. DURING EMERGENCY EVENT, LIGHTING CONTROLS SHALL BE BYPASSED AND EMERGENCY LIGHTING SHALL TURN FULL ON. EMERGENCY LIGHTING INDICATED ON PLANS.
ALL EXTERIOR LIGHTING	ASTRONOMICAL TIME-CLOCK, PHOTOCELL	ASTRONOMICAL TIME-CLOCK TO TURN ON ALL LIGHTING AT DUSK (SUNSET) AND TURN OFF ALL LIGHTING AT DAWN (SUNRISE). [TIME-CLOCK TO TURN OFF ALL LIGHTING (OR REDUCE LIGHTING POWER BY 50%) DURING SCHEDULE UNOCCUPIED PERIODS]. PHOTO-CELL TO TURN ON ALL LIGHTING WHEN DAYLIGHT IS NOT ADEQUATE AND TURN OFF ALL LIGHTING WHEN DAYLIGHT IS AVAILABLE.
GENERAL NOTES: A. BASIS OF DESIGN IS LEVITON LIGHTING CONTROL, WIRED. B. DEMAND RESPONSE IS NOT REQUIRED PER CA TITLE 24 FOR BUILDINGS ALTERATIONS COMPLYING WITH SECTIONS 141.0(b)(2)(i). C. REFER TO SPECIFICATION SECTION 26 09 25 IN CONJUNCTION WITH THIS SCHEDULE. D. LIGHTING CONTROLS TO COMPLY WITH THE CALIFORNIA BUILDING ENERGY EFFICIENCY STANDARDS, 2022 TITLE 24. E. PROVIDE INITIAL START UP TRAINING WITH OWNER AND DESIGN TEAM, AND AN ADDITIONAL VISIT FOR ADJUSTMENTS ONCE AFTER OCCUPANCY.		

OWNER:



501 Stryanen St
San Francisco CA 94117
p 415.831.2700
e pdfinfo@sf.gov

CLIENT:



368 Connecticut St
San Francisco CA 94117
p 415.785.2427
e friendsofjacksonpark@gmail.com

LANDSCAPE ARCHITECTURE:



2325 3rd street, suite 323
San Francisco CA 94107
p 415.323.0850
e admin@fletcherstudio.com

ARCHITECTURE:

Jackson Liles
ARCHITECTURE

2325 3rd Street, #206
San Francisco, CA 94107
Tel 415.811.1199

www.jacksonliles.com

INTERFACE
ENGINEERING

PROJECT 2024-1820
CONTACT Brian Kneiser
6999 Industrial Street, Suite 350
Oakland, CA 94612
TEL 415.489.7240
www.interfaceengineering.com

JACKSON
PLAYGROUND
IMPROVEMENT
PROJECT

1645 17TH STREET
SAN FRANCISCO, CA 94107

PRELIMINARY

RECEIVED FOR REVIEW
JACKSON LILES ARCHITECTURE
JUL 15 2025
SAN FRANCISCO, CALIFORNIA

50% DESIGN
DEVELOPMENT

ISSUANCE RECORD

DATE	DESCRIPTION
05.23.25	50% DD

REVISION RECORD

REV	DATE	DESCRIPTION
-----	------	-------------

DATENO. DRAWNCHD



02/25/25

DRAWING TITLE:

LUMINAIRE
SCHEDULE AND
CONTROL
MATRIX

SHEET NO:

E_0.1

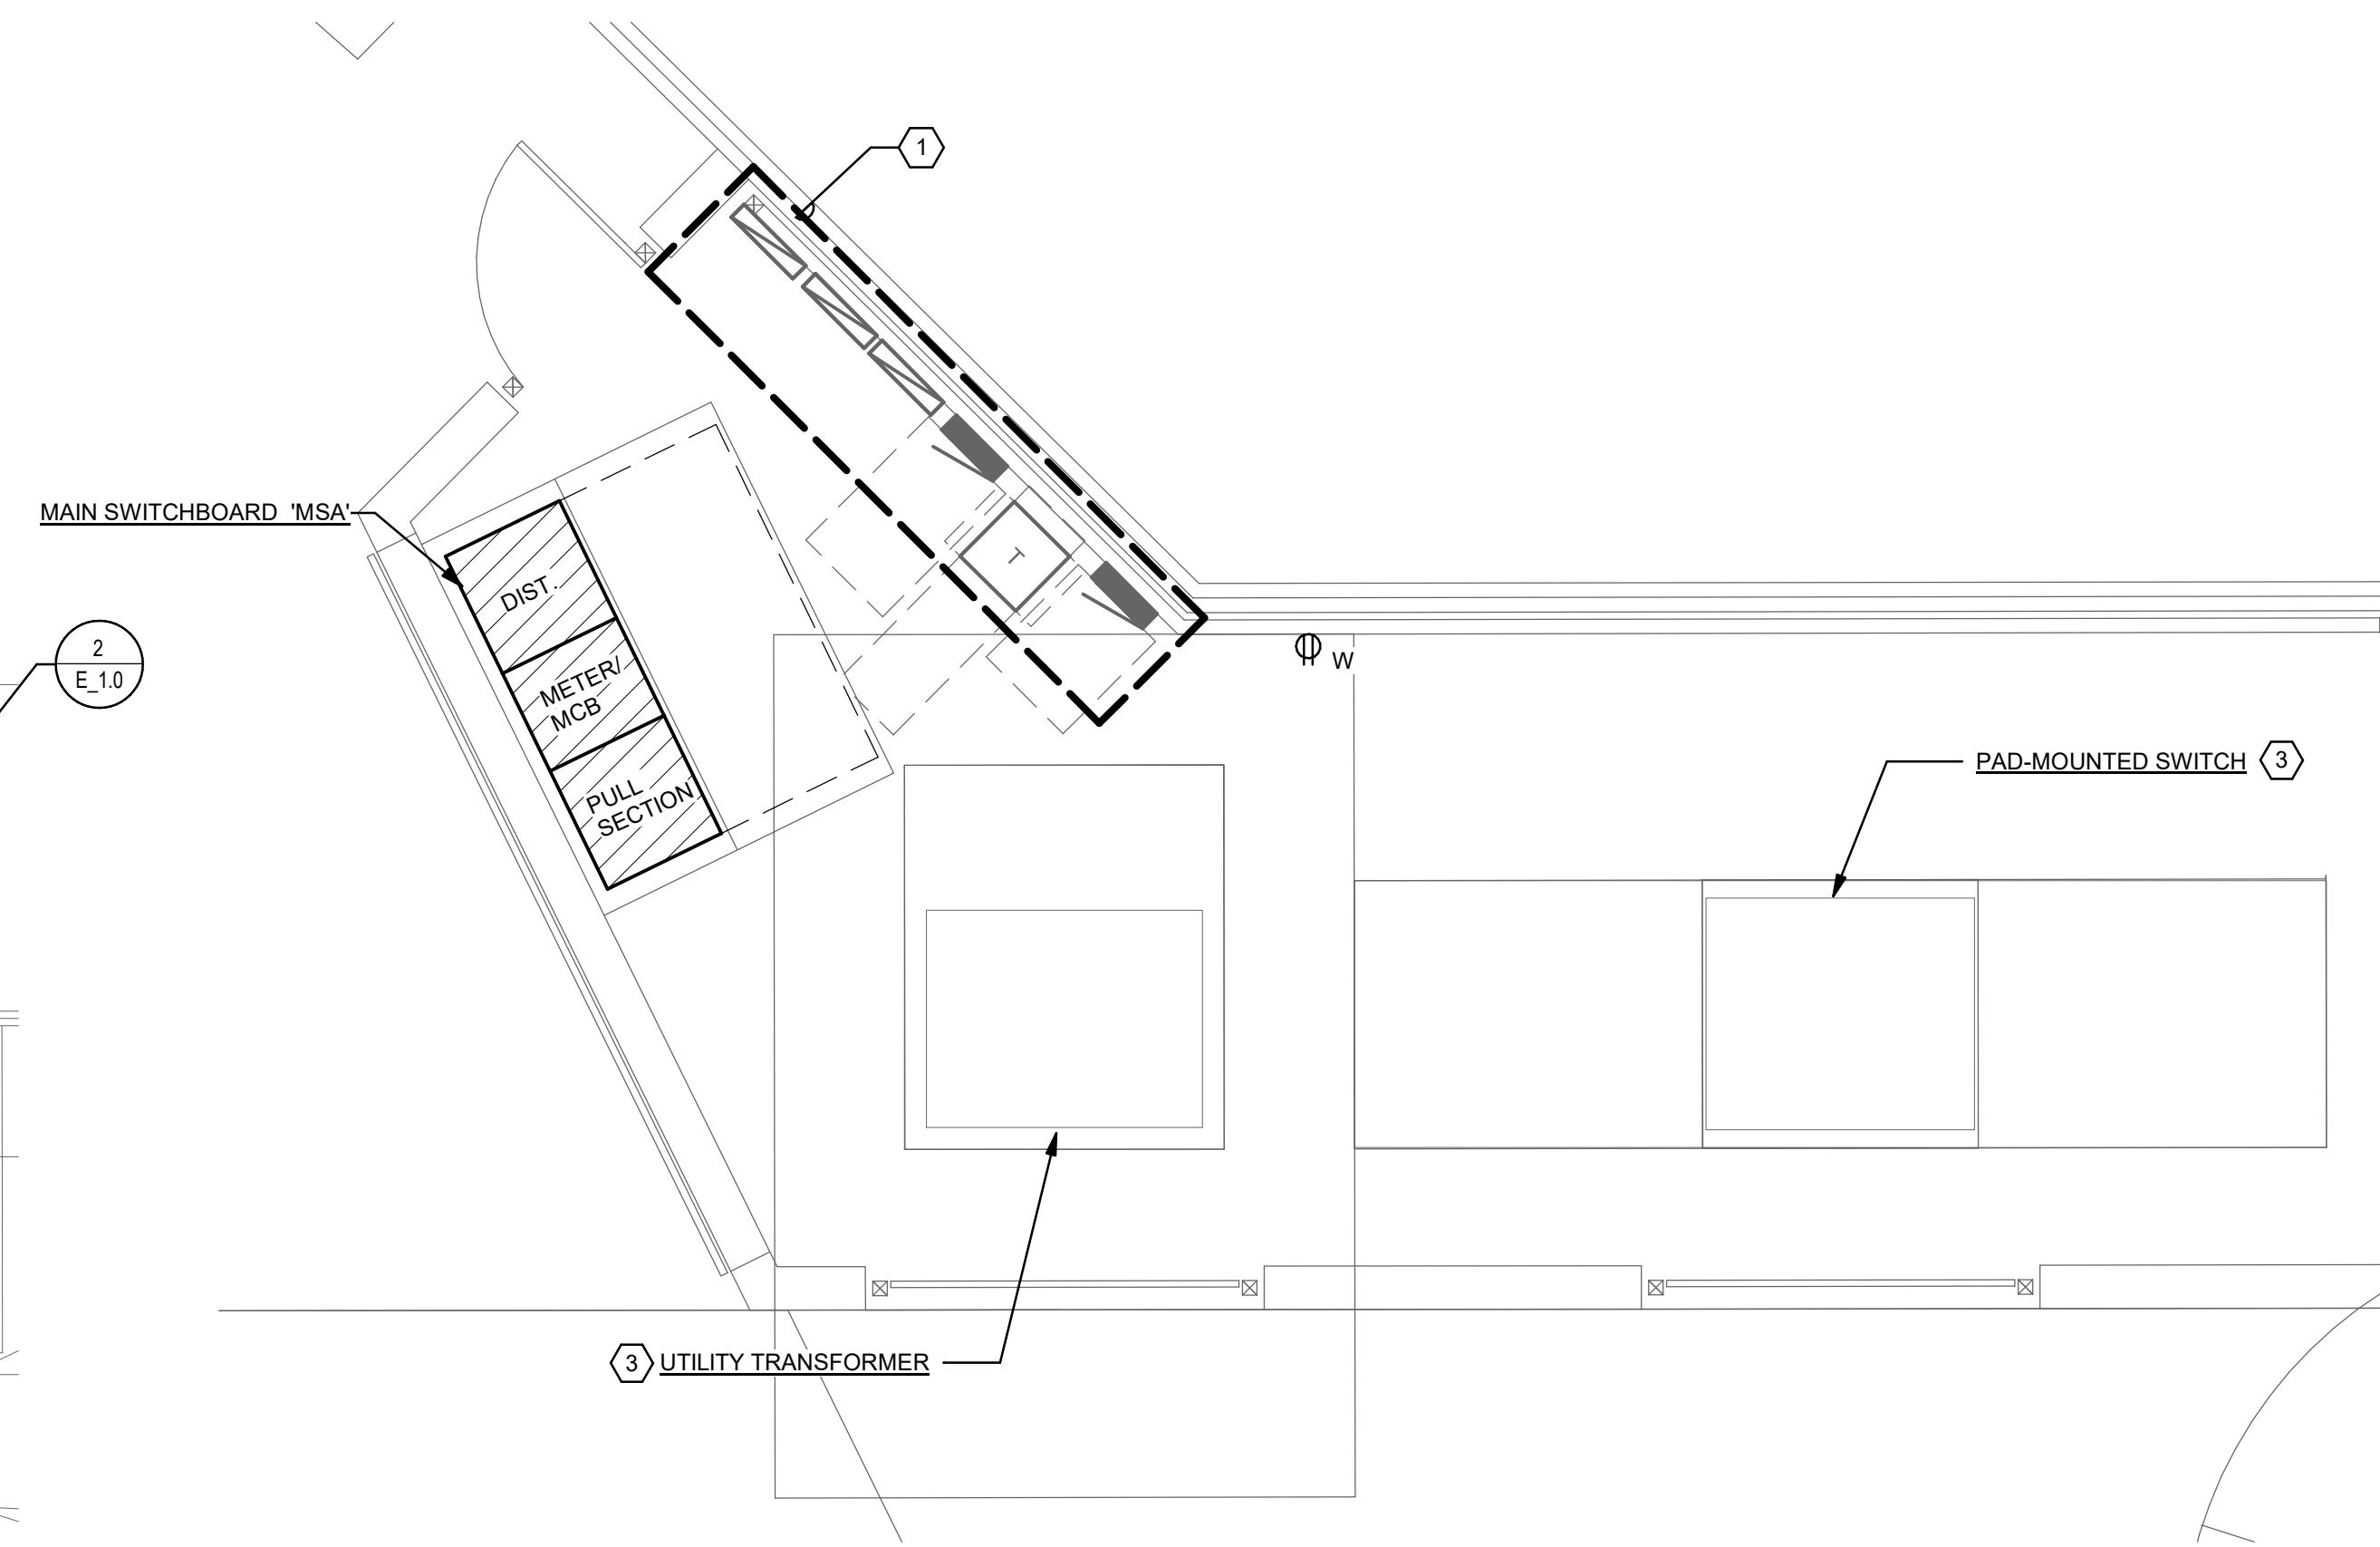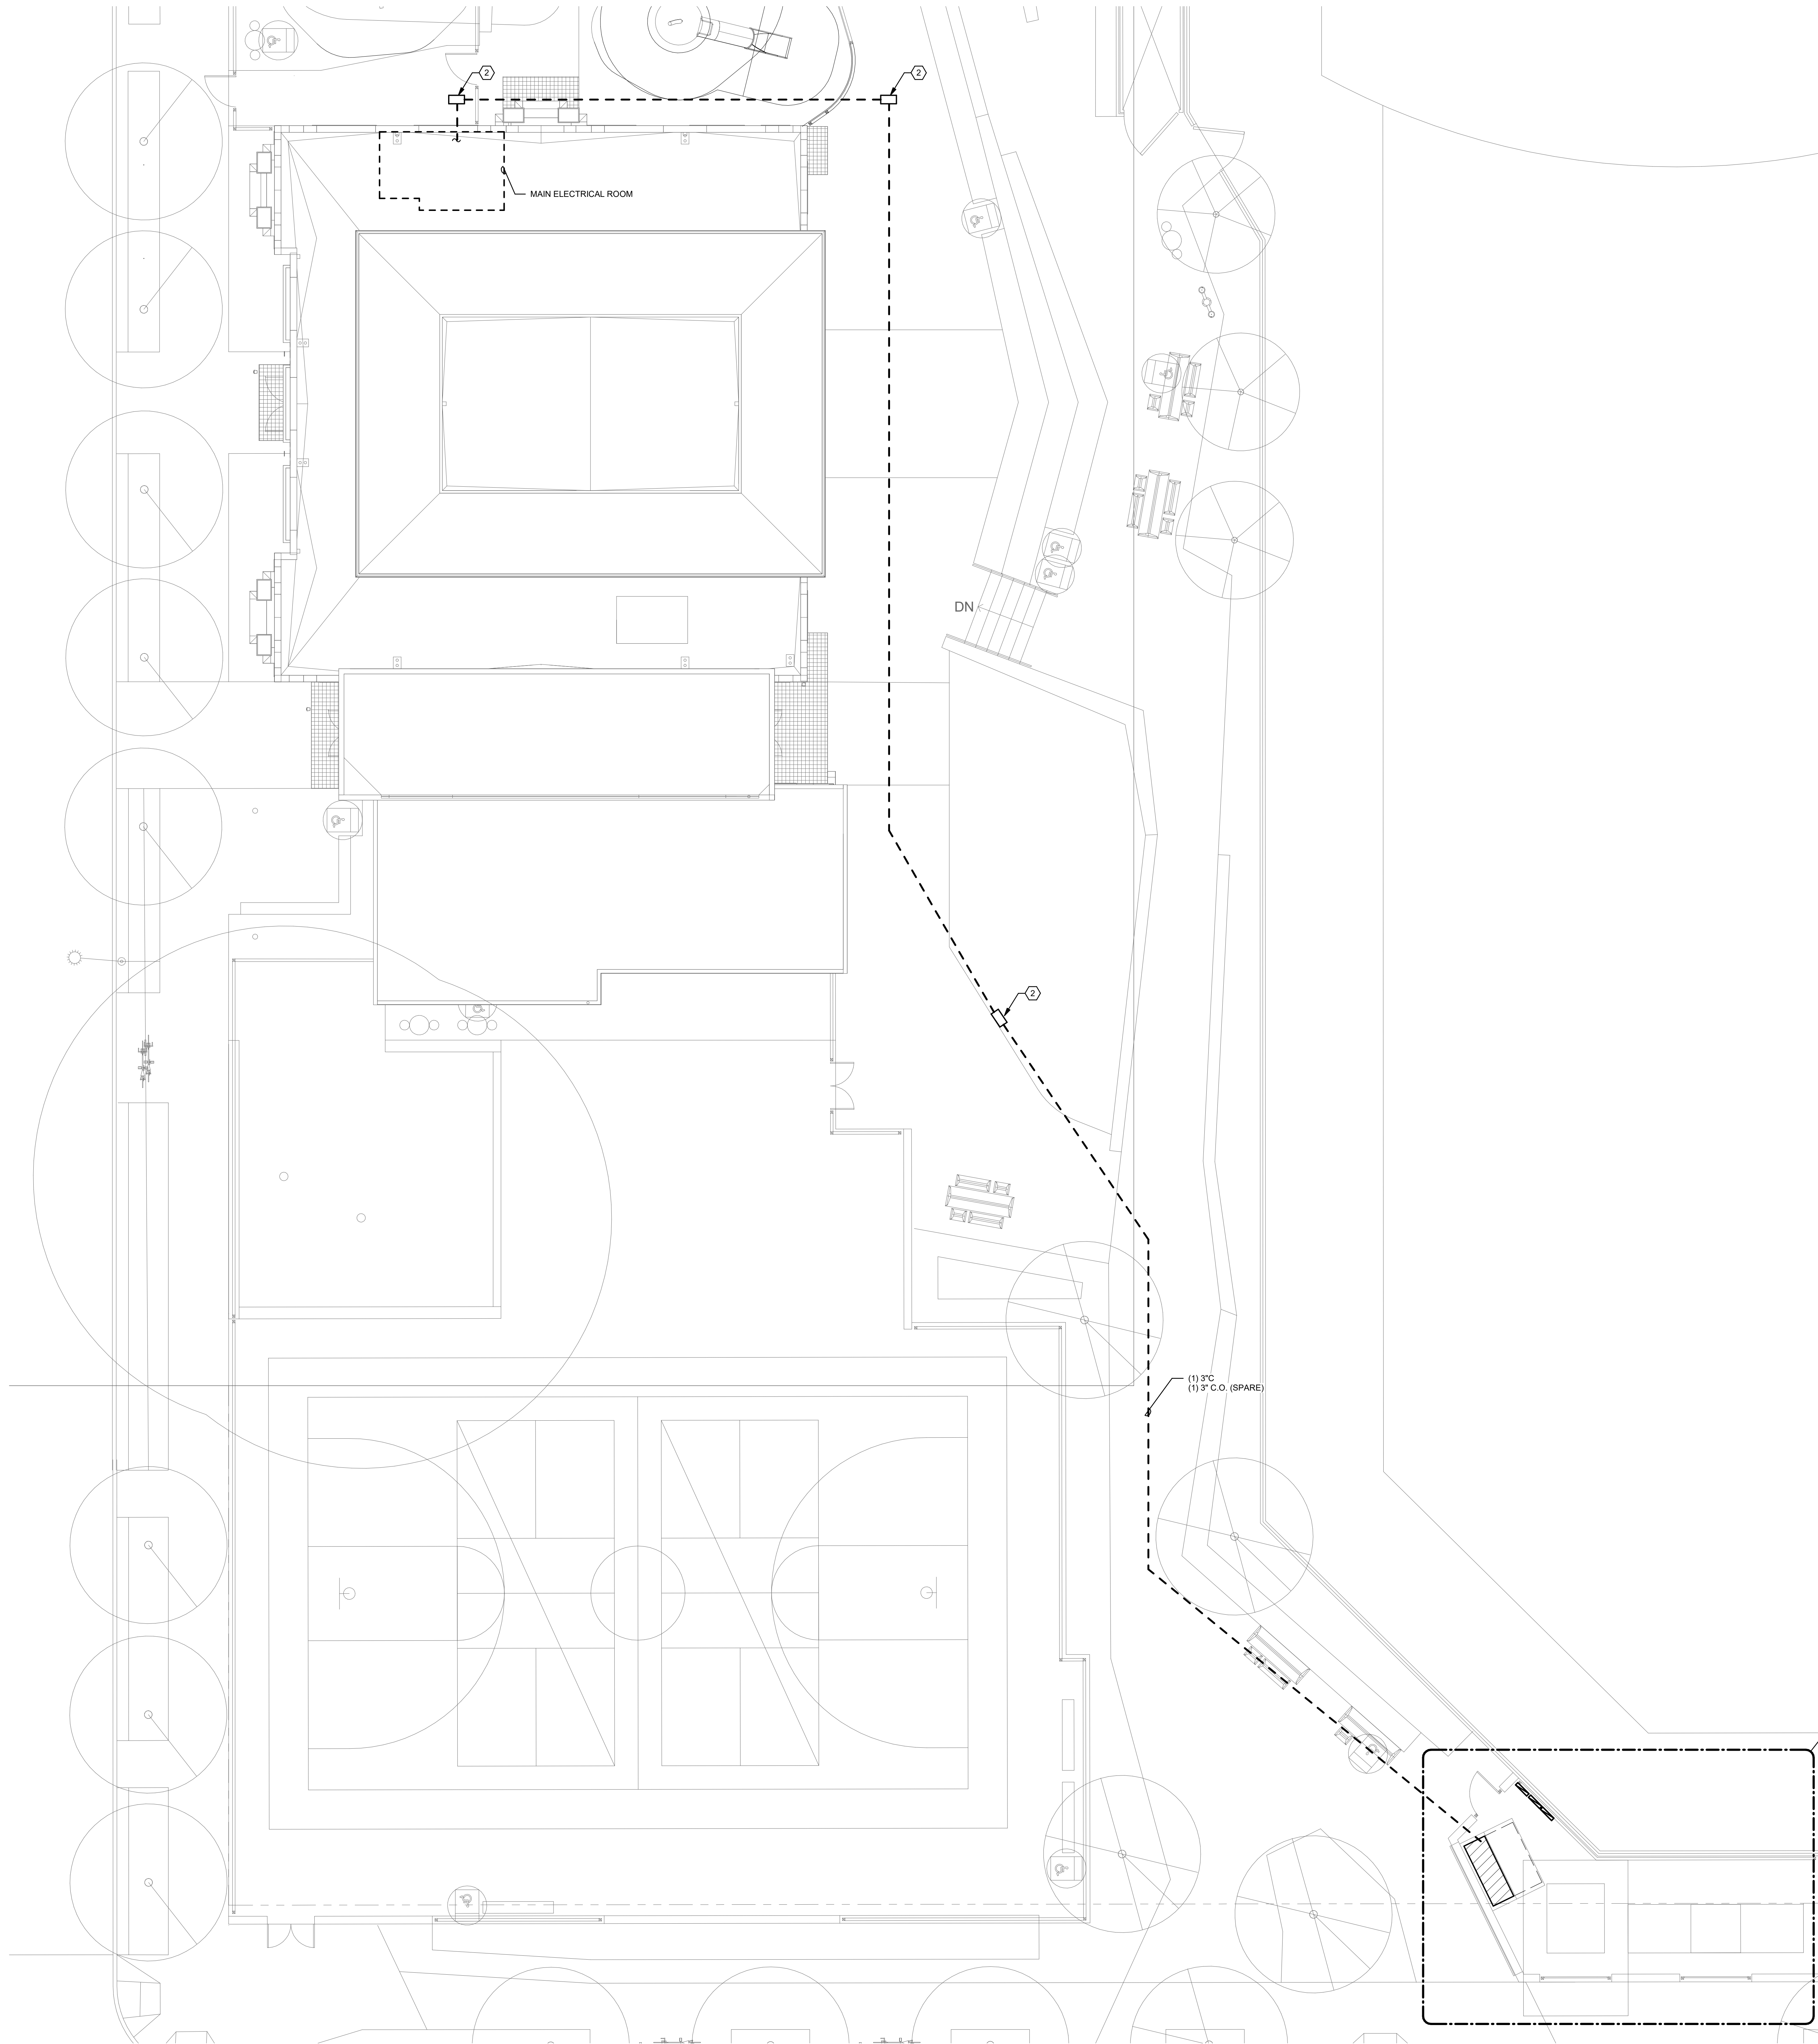

GENERAL SHEET NOTES

- A. COORDINATE ALL SITE WORK, INCLUDING UNDERGROUND FEEDER ROUTING AND TRENCHING, WITH CIVIL DRAWINGS TO AVOID CONFLICTS WITH SITE UTILITIES.
- B. COORDINATE EXACT LOCATION AND MOUNTING HEIGHT OF ELECTRICAL EQUIPMENT AND DEVICES WITH ARCHITECT PRIOR TO INSTALLATION.
- C. FOR ELECTRICAL SCOPE RELATED TO SITE WORK THROUGHOUT PARK, REFER TO ES-SERIES SHEETS.

SHEET KEYNOTES

1. ELECTRICAL EQUIPMENT SHOWN FOR REFERENCE ONLY. REFER TO ES SHEET FOR SITE ELECTRICAL EQUIPMENT.
2. PROVIDE A MINIMUM 24\"/>

OWNER:



501 Stanyan St
San Francisco CA 94117
p 415.785.2427
e pdmfo@sfpov.org

CLIENT:



368 Connecticut St
San Francisco CA 94107
p 415.324.0860
e friends@jacksonpark@gmail.com

LANDSCAPE ARCHITECTURE:



2325 3rd street, suite 323
San Francisco CA 94107
p 415.324.0860
e admin@fletcherstudio.com

ARCHITECTURE:

Jackson Liles
ARCHITECTURE

2325 Third Street #206
San Francisco, CA 94107
Tel 415.621.1799
www.jacksonliles.com

INTERFACE
ENGINEERING

PROJECT 2024-1820
CONTACT Bruce Krieger
1999 Saratoga Street Suite 550
Oakland, CA 94612
TEL 415.489.7240
www.interfaceengineering.com

JACKSON PLAYGROUND IMPROVEMENT PROJECT

1645 17TH STREET
SAN FRANCISCO, CA 94107



50% DESIGN DEVELOPMENT

ISSUANCE RECORD

DATE	DESCRIPTION
05.23.25	50% DD

REVISION RECORD

REV	DATE	DESCRIPTION
-----	------	-------------

DATE	NO.	DRAWN	CHD
02/25/25			

DRAWING TITLE:

PROPOSED SITE PLAN - ELECTRICAL

SHEET NO:

E_1.0



1 PROPOSED SITE PLAN - ELECTRICAL

0' 4' 8' 16'
1/8" = 1'-0"



2 ENLARGED SITE ENCLOSURE - POWER

0' 2' 4' 8'
1/4" = 1'-0"

GENERAL SHEET NOTES

- A. COORDINATE EXACT LOCATION AND MOUNTING HEIGHT OF LUMINAIRES AND LIGHTING CONTROLS WITH ARCHITECT PRIOR TO INSTALLATION.
- B. PROVIDE EMERGENCY LIGHTING ALONG EGRESS PATHS AS INDICATED ON ARCHITECTURAL LIFE SAFETY PLANS. PROVIDE EMERGENCY LIGHTING RELAY, ONE PER SWITCH LEG WITHIN ROOM SPACE AND/OR AREA WITH EMERGENCY LIGHTING.
- C. REFER TO LIGHTING CONTROL MATRIX ON SHEET E.01 FOR ADDITIONAL INFORMATION ON THE TYPE OF CONTROLS TO BE PROVIDED FOR EACH SPACE TYPE.
- D. EMERGENCY LUMINAIRES SWITCHED/DIMMED WITH NORMAL LUMINAIRES IN SPACE AND SHALL OPERATE ON 100% FULL OUTPUT WHEN OPERATING ON EMERGENCY POWER. PROVIDE UL824 RELAY DEVICE FOR EMERGENCY CIRCUIT TO BYPASS CONTROLS DURING POWER OUTAGE.

OWNER:



501 Slattery St
San Francisco CA 94117
p 415.781.2427
p 415.831.2700
e pdm@sfrecparcs.org

CLIENT:



368 Connecticut St
San Francisco CA 94117
p 415.781.2427
e friends@jacksonhillpark@gmail.com

LANDSCAPE ARCHITECTURE:



2325 3rd street, suite 323
San Francisco CA 94107
p 415.321.0850
e admin@fletcherstudio.com

ARCHITECTURE:

Jackson Liles
ARCHITECTURE


235 Third Street #206
San Francisco, CA 94107
Tel 415.611.1199
www.jacksonliles.com

INTERFACE
ENGINEERING

PROJECT 2024-1820
CONTACT Bruce Kincaid
1999 Harvard Street Suite 550
Oakland, CA 94612
TEL 415.489.7240
www.interfaceengineering.com

JACKSON
PLAYGROUND
IMPROVEMENT
PROJECT

1645 17TH STREET
SAN FRANCISCO, CA 94107

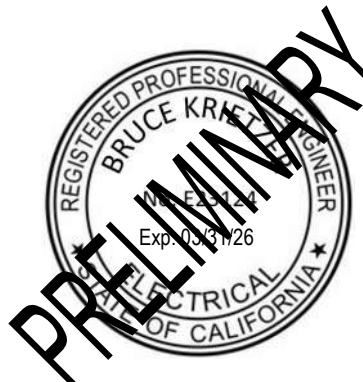

50% DESIGN
DEVELOPMENT

ISSUANCE RECORD

DATE	DESCRIPTION
05.23.25	50% DD

REVISION RECORD

REV	DATE	DESCRIPTION
-----	------	-------------


DATE	NO.	DRAWN	CHD
02/25/25			


DRAWING TITLE:

PROPOSED
FLOOR PLAN -
LEVEL 1 -
LIGHTING

SHEET NO:

E_2.1

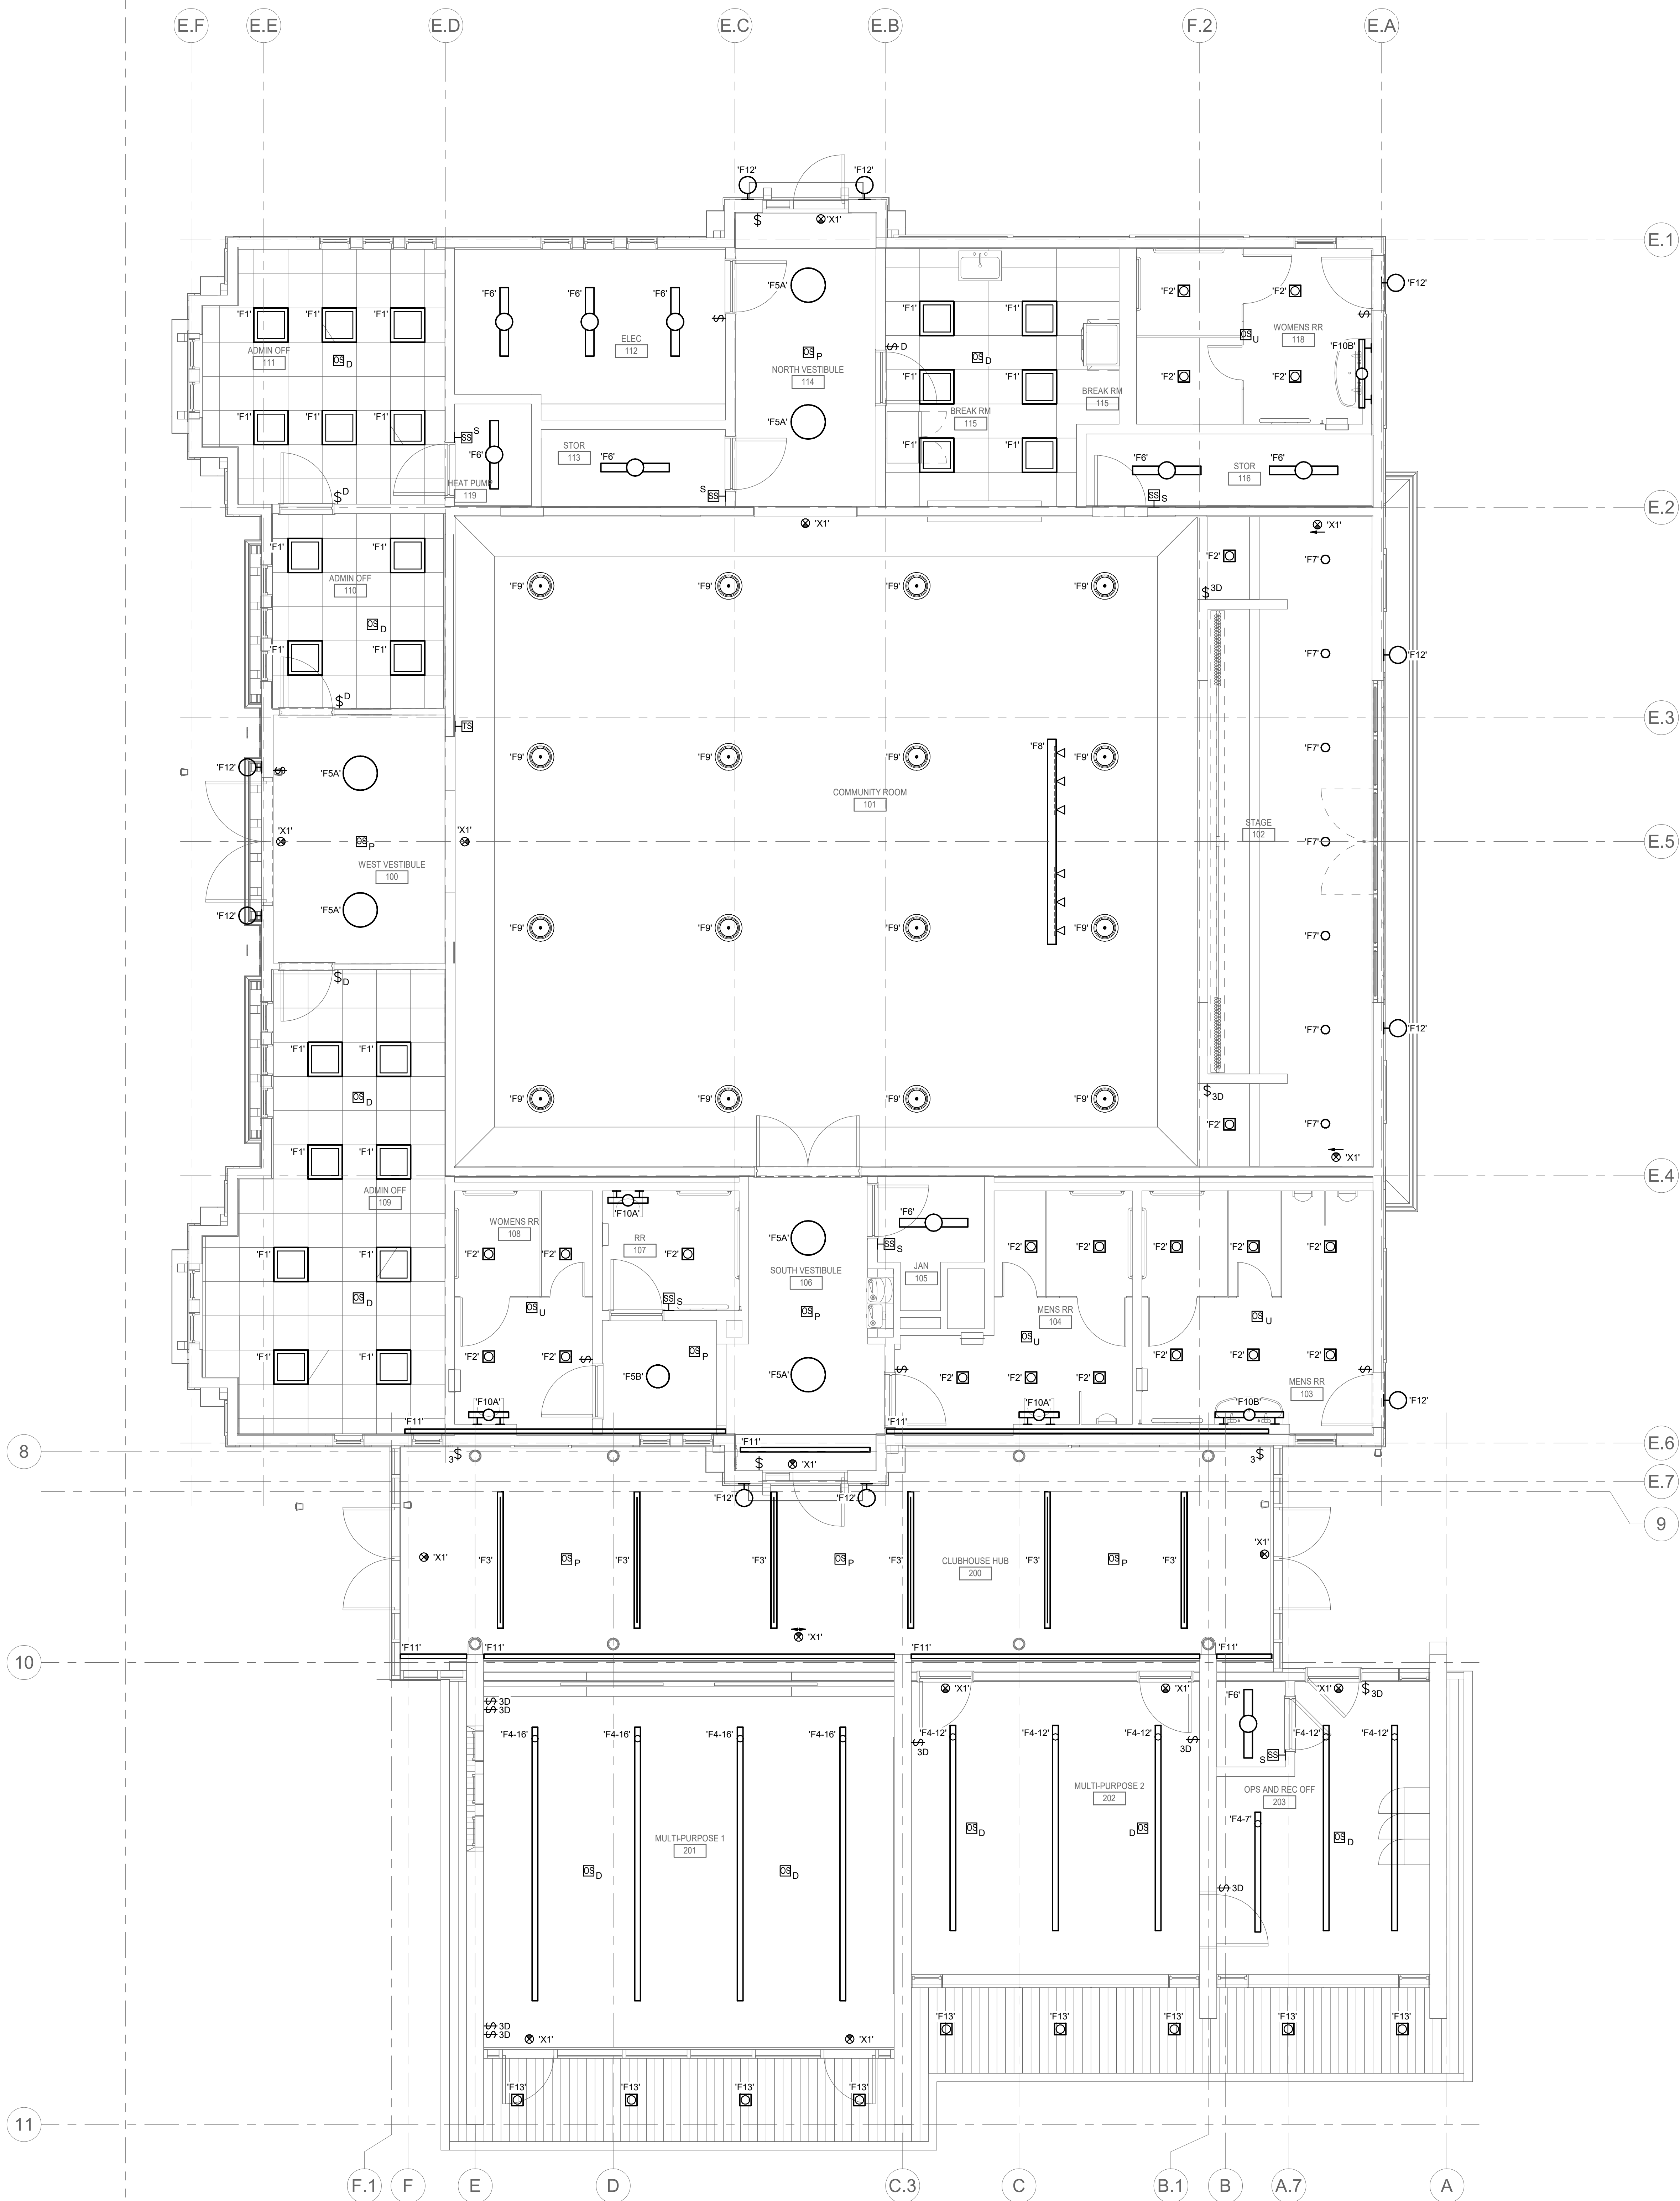

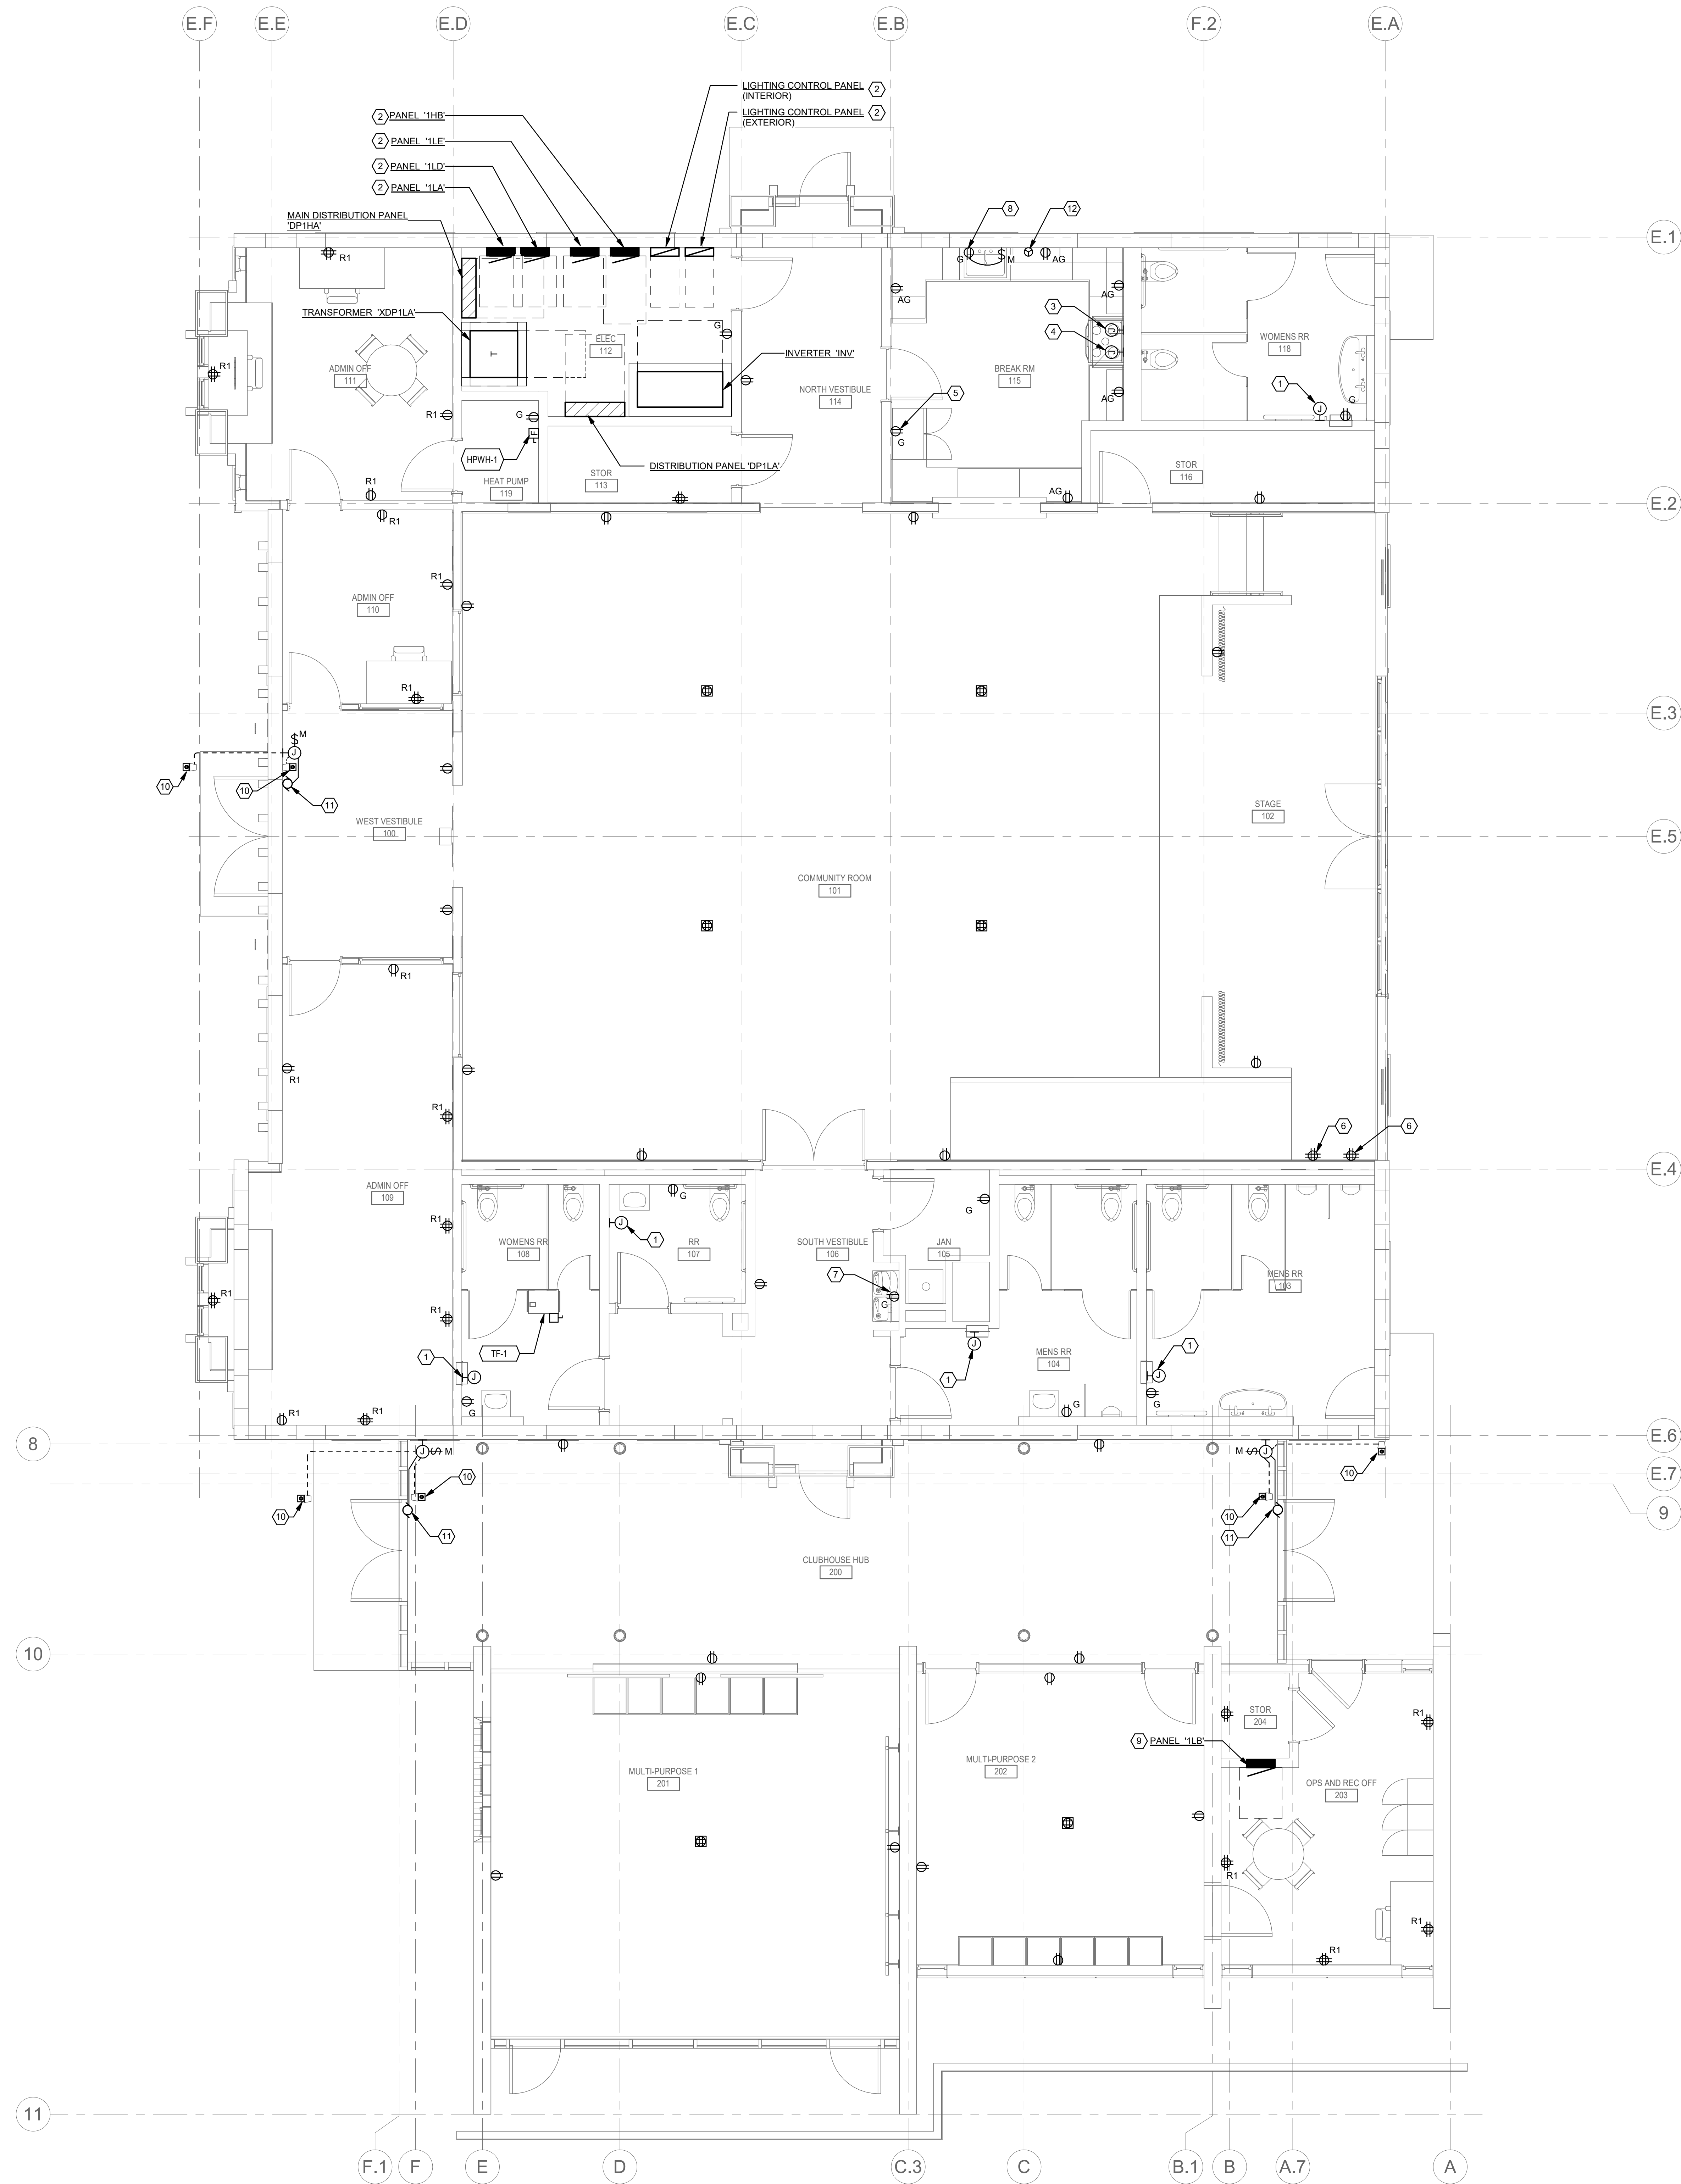

1 PROPOSED FLOOR PLAN - LEVEL 1 - POWER

1/4" = 1'-0"

GENERAL SHEET NOTES

- COORDINATE EXACT LOCATION AND MOUNTING HEIGHT OF RECEPTACLES, VOICEDATA OUTLETS AND ELECTRICAL DEVICES WITH ARCHITECT PRIOR TO INSTALLATION.
- COORDINATE EXACT LOCATION AND POWER REQUIREMENTS OF PLUMBING EQUIPMENT WITH DIVISION 22 PRIOR TO INSTALLATION.
- COORDINATE EXACT LOCATION AND POWER REQUIREMENTS OF HVAC UNITS WITH DIVISION 23 PRIOR TO INSTALLATION. PROVIDE MAINTENANCE RECEPTACLE WITHIN 25' OF EACH EQUIPMENT PER CEC ARTICLE 210.63.

SHEET KEYNOTES

- PROVIDE 120V POWER FOR HAND DRYER.
- PROVIDE UNISTRUT MOUNT TO ALLOW INSTALLATION OF WALL MOUNTED EQUIPMENT.
- PROVIDE 208V SINGLE PHASE POWER FOR ELECTRIC RANGE.
- PROVIDE 120V POWER FOR ELECTRIC HOOD.
- PROVIDE 120V POWER FOR REFRIGERATOR.
- PROVIDE DEDICATED 120V POWER FOR AV SYSTEM.
- PROVIDE 120V POWER FOR DRINKING FOUNTAIN.
- PROVIDE 120V POWER FOR GARBAGE DISPOSAL.
- ROUTE FEEDER IN CRAWL SPACE FROM MAIN ELECTRICAL ROOM TO PANEL '1LB'.
- PROVIDE PUSHBUTTON MOUNTED ON A PEDESTAL FOR DOOR OPERATOR. REFER TO MANUFACTURER INSTALLATION FOR ADDITIONAL INFORMATION ON CONTROLS.
- PROVIDE 120V POWER TO AUTOMATIC DOOR CENTRAL ENCLOSURE.
- PROVIDE 30A 208V SINGLE PHASE POWER FOR DISHWASHER.

OWNER:



501 Stanyan St
San Francisco CA 94117
p 415.831.2700
e pdmfo@sfgov.org

CLIENT:



368 Connecticut St
San Francisco CA 94107
p 415.785.2427
e friends@jacksonpark@gmail.com

LANDSCAPE ARCHITECTURE:



2325 3rd street, suite 323
San Francisco CA 94107
p 415.323.0850
e admin@fletcherstudio.com

ARCHITECTURE:

Jackson Liles
ARCHITECTURE

2325 Third Street #206
San Francisco, CA 94107
Tel 415.621.1199
www.jacksonliles.com

INTERFACE
ENGINEERING

PROJECT 2024-1820
CONTACT Bruce Krieger
1999 Norwood Street Suite 550
Oakland, CA 94612
TEL 415.489.7240
www.interfaceengineering.com

JACKSON PLAYGROUND IMPROVEMENT PROJECT

1645 17TH STREET
SAN FRANCISCO, CA 94107



50% DESIGN DEVELOPMENT

ISSUANCE RECORD	
DATE	DESCRIPTION
05.23.25	50% DD

REVISION RECORD		
REV	DATE	DESCRIPTION


DATE	NO.	DRAWN	CHD
02/25/25			

DRAWING TITLE:

PROPOSED FLOOR PLAN - LEVEL 1 - POWER

SHEET NO:

E_3.1

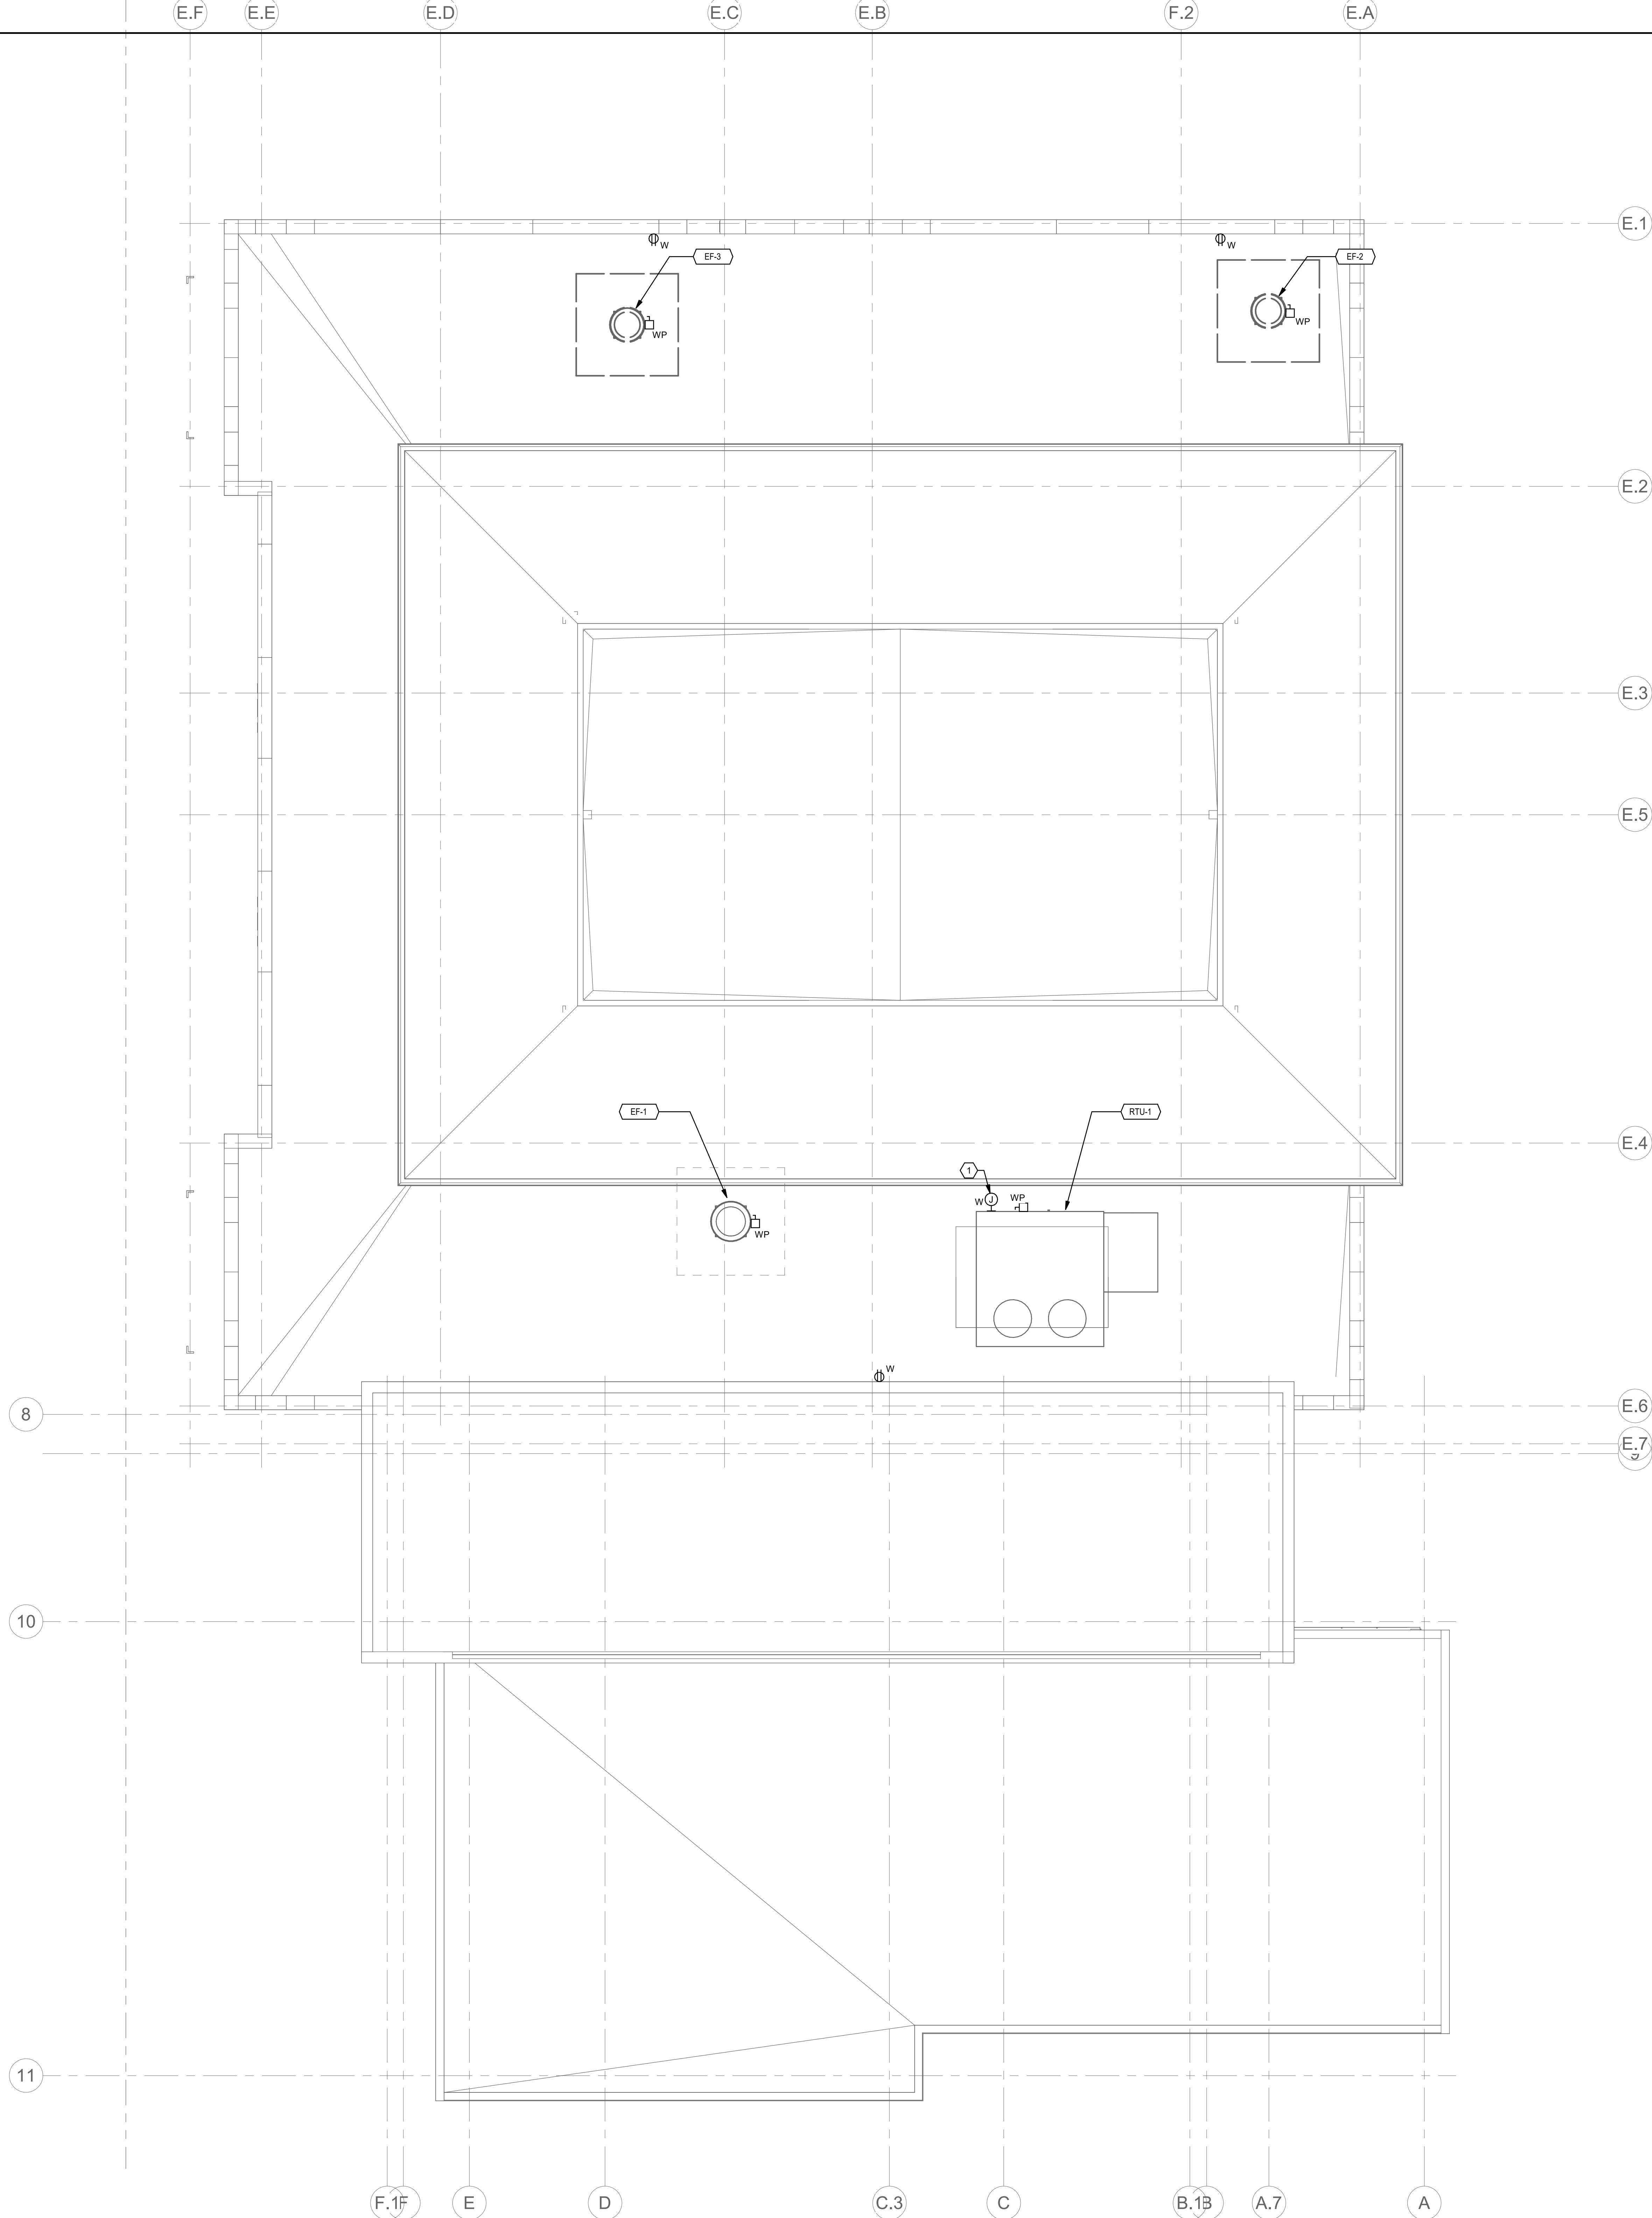

1 PROPOSED ROOF PLAN - POWER

0' 2' 4' 8'
1/4" = 1'-0"

GENERAL SHEET NOTES

- COORDINATE EXACT LOCATION AND MOUNTING HEIGHT OF RECEPTACLES, VOICE/DATA OUTLETS AND ELECTRICAL DEVICES WITH ARCHITECT PRIOR TO INSTALLATION.
- COORDINATE EXACT LOCATION AND POWER REQUIREMENTS OF PLUMBING EQUIPMENT WITH DIVISION 22 PRIOR TO INSTALLATION.
- COORDINATE EXACT LOCATION AND POWER REQUIREMENTS OF HVAC UNITS WITH DIVISION 23 PRIOR TO INSTALLATION. PROVIDE MAINTENANCE RECEPTACLE WITHIN 25' OF EACH EQUIPMENT PER CEC ARTICLE 210.63.

SHEET KEYNOTES

- PROVIDE 120V POWER FOR LIGHTING AND RECEPTACLES WITHIN RTU-1. REFER TO MECHANICAL SCHEDULE FOR ADDITIONAL INFORMATION.

OWNER:



501 Stanyan St
San Francisco CA 94117
p 415.831.2700
e pdm@sfprp.org

CLIENT:



368 Connecticut St
San Francisco CA 94107
p 415.323.0850
e friends@jacksonhills@gmail.com

LANDSCAPE ARCHITECTURE:



2325 3rd street, suite 323
San Francisco CA 94107
p 415.323.0850
e admin@fletcherstudio.com

ARCHITECTURE:

Jackson Liles
ARCHITECTURE

2325 Third Street #206
San Francisco, CA 94107
Tel 415.621.1199
www.jacksonliles.com



PROJECT 2024-1820
CONTACT Bruce Krieger
1999 Divisadero Street Suite 550
Oakland, CA 94612
Tel 415.489.7240
www.interfaceengineering.com

JACKSON PLAYGROUND IMPROVEMENT PROJECT

1645 17TH STREET
SAN FRANCISCO, CA 94107



50% DESIGN DEVELOPMENT

ISSUANCE RECORD

DATE	DESCRIPTION
05.23.25	50% DD

REVISION RECORD

REV	DATE	DESCRIPTION
-----	------	-------------

DATE	NO.	DRAWN	CHD
02/25/25			

DRAWING TITLE:

PROPOSED ROOF PLAN - POWER

SHEET NO.:


E_3.2

SHEET KEYNOTES

1. REFER TO LANDSCAPE DRAWING FOR ADDITIONAL INFORMATION AND LOCATION.
2. PANELBOARD FOR MUSCO LIGHTING SHOWN FOR REFERENCE ONLY. REFER TO ES SHEET FOR SITE PLAN PACKAGE SCOPE FOR ADDITIONAL INFORMATION.
3. INVERTER BASIS OF DESIGN: MYERS ILLUMINATOR CIII D-2-S.

FEEDER SCHEDULE

	A.C.S.X	As-Aluminum	C=Conduit only	S=Service secondary	X=Separately derived system
203	3 #12 CU, 1 #12 CU GND., IN 3/4" C.				
303	3 #10 CU, 1 #10 CU GND., IN 3/4" C.				
600C	TWO 5" DIAMETER EMPTY CONDUIT WITH PULL CORD				
604	4 #4 CU, 1 #10 CU GND., IN 1 1/4" C.				
1004	4 #2 CU, 1 #6 CU GND., IN 1 1/4" C.				
1254	4 #1 CU, 1 #6 CU GND., IN 1 1/2" C.				
1503	3 #10 CU, 1 #6 CU GND., IN 1 1/2" C.				
2254	4 #4/0 CU, 1 #4 CU GND., IN 3" C.				
4004X	2 SETS OF (4 #3/0 CU, 1 #2 CU GND., IN 2" C.)				

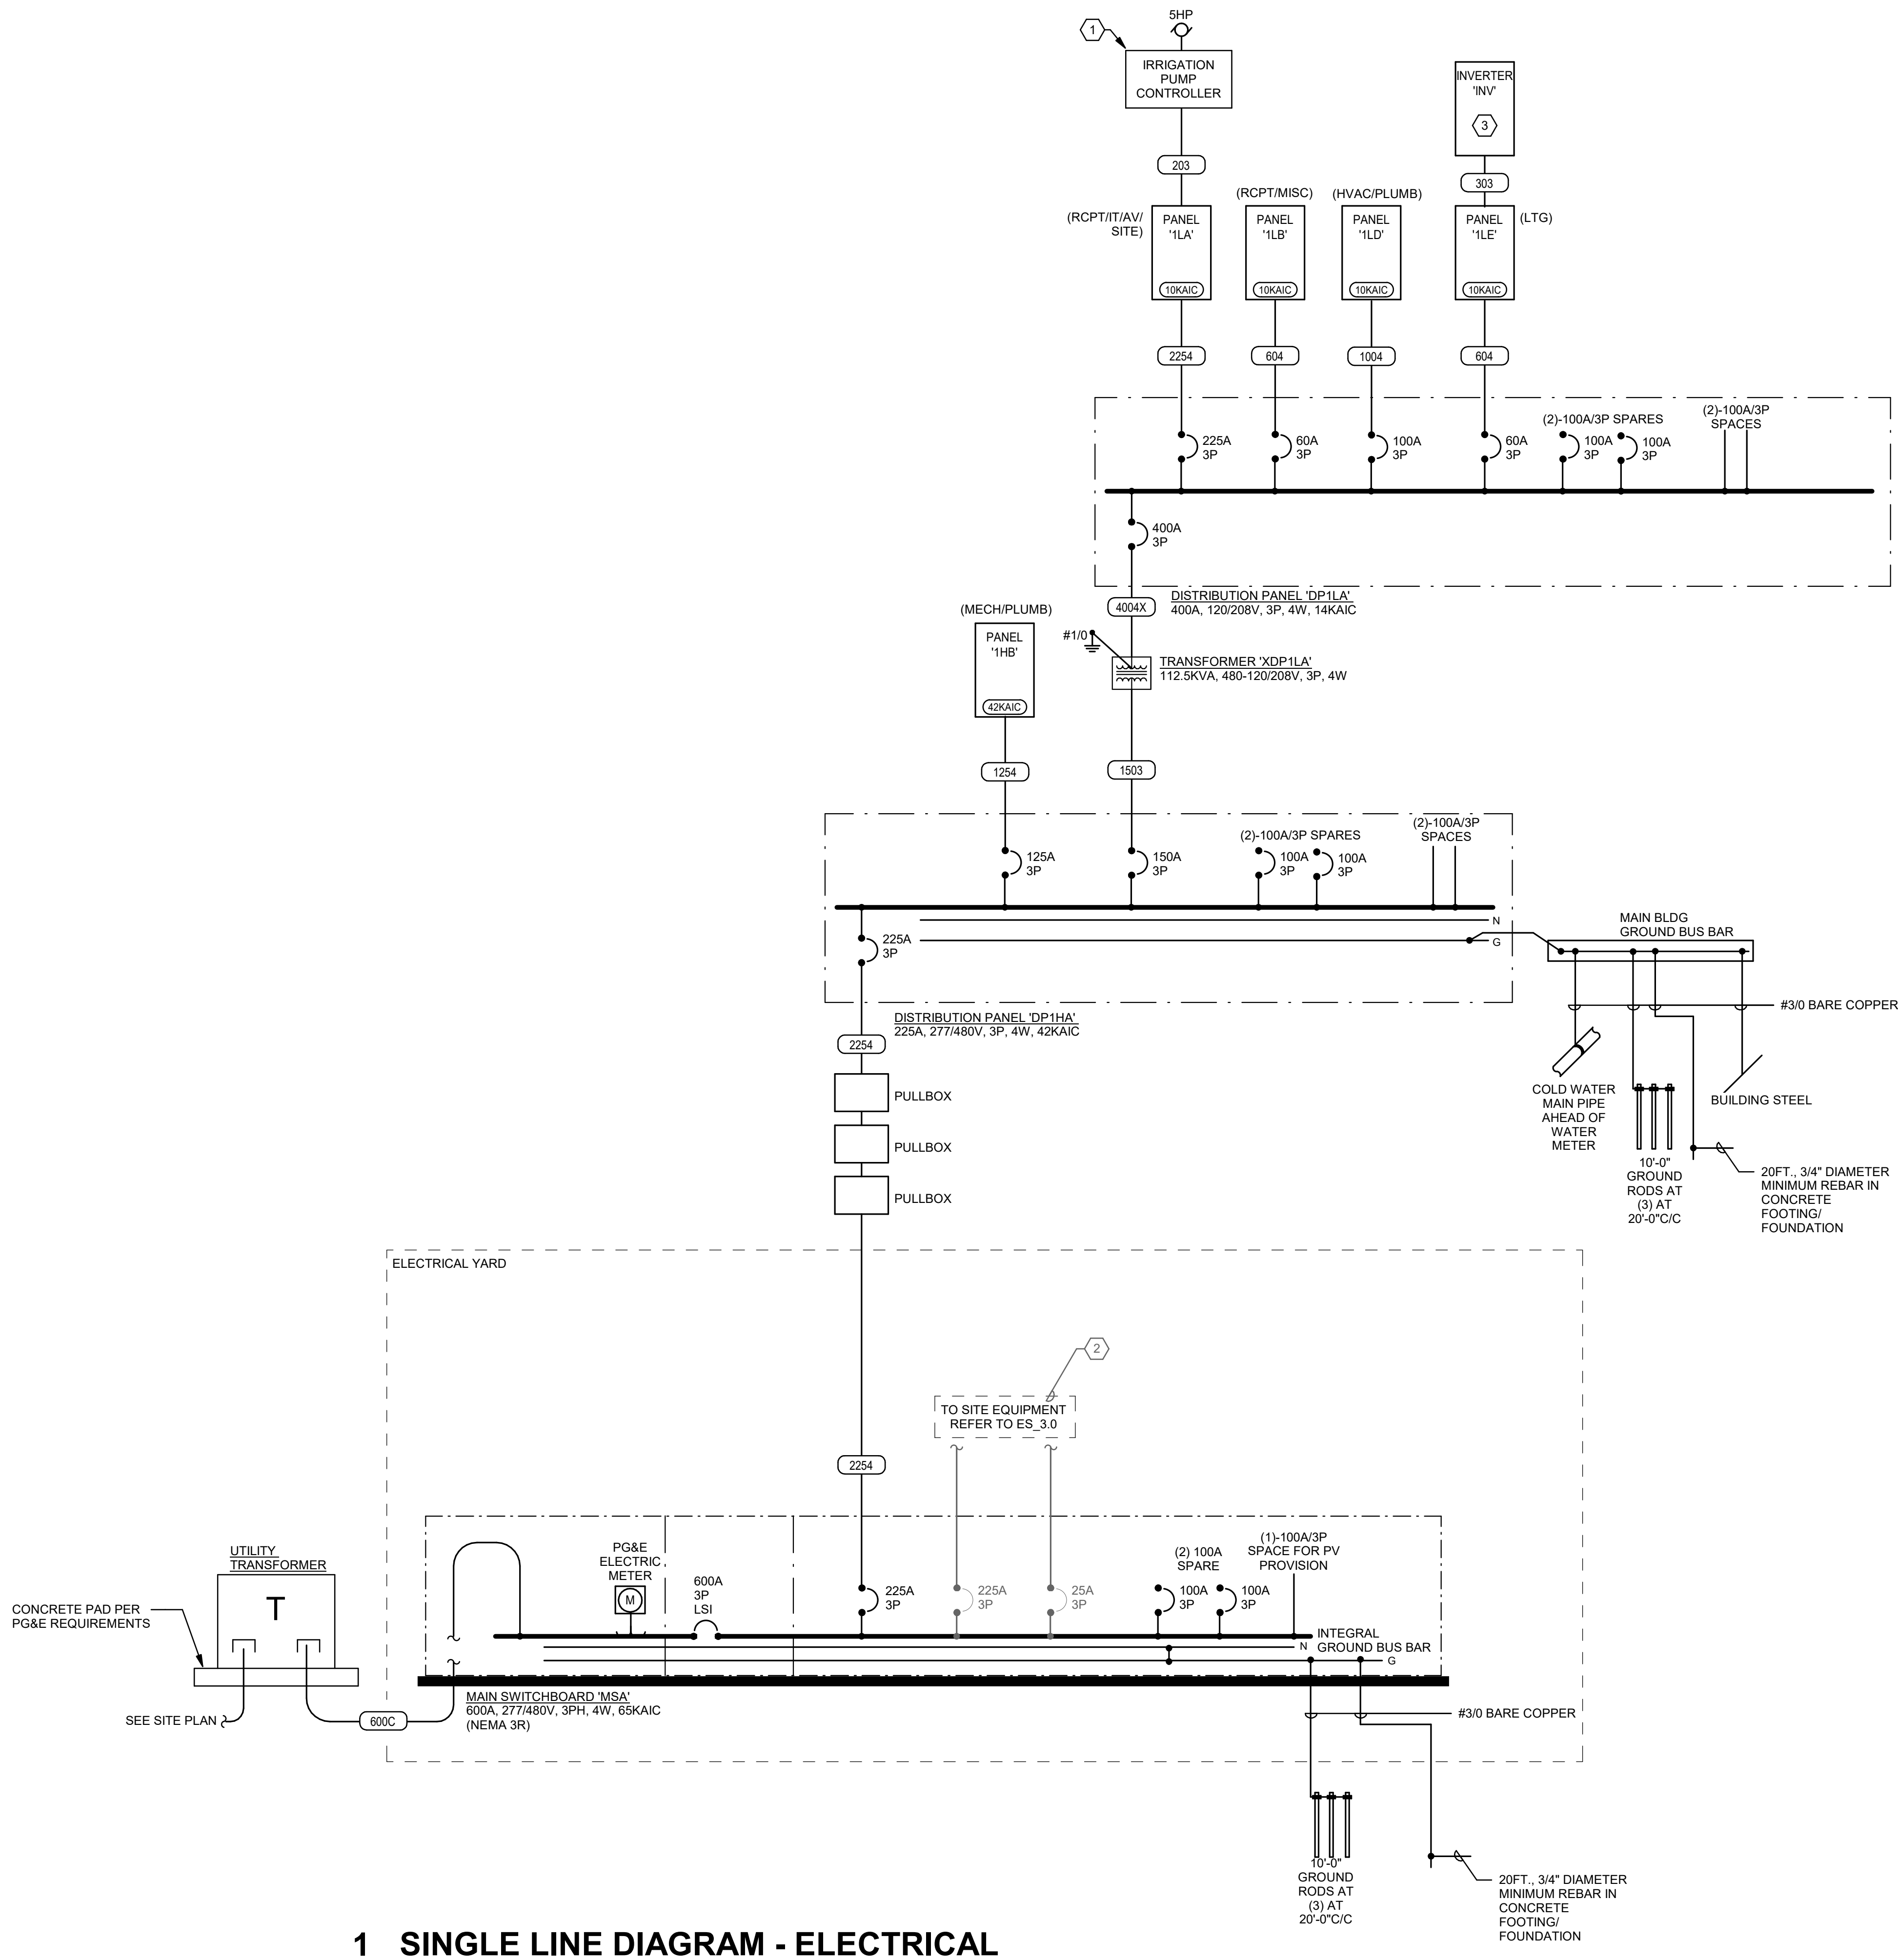

1 SINGLE LINE DIAGRAM - ELECTRICAL

NO SCALE

OWNER:



501 Stanyan St
San Francisco CA 94117
p 415.831.2700
e pdinfo@sfparks.org

CLIENT:



368 Connecticut St
San Francisco CA 94107
p 415.785.2427
e friendsofjacksonpark@gmail.com

LANDSCAPE ARCHITECTURE:



2325 3rd street, suite 323
San Francisco CA 94107
p 415.323.0850
e admin@fletcherstudio.com

ARCHITECTURE:

Jackson Liles
ARCHITECTURE

2325 Third Street #206
San Francisco, CA 94107
Tel 415.611.1195
www.jacksonliles.com



PROJECT 2024-1820
CONTACT Bruce Kneiser
6999 Harbor Street, Suite 550
Oakland, CA 94612
TEL 415.489.1240
www.interfaceengineering.com

JACKSON
PLAYGROUND
IMPROVEMENT
PROJECT

1645 17TH STREET
SAN FRANCISCO, CA 94107



50% DESIGN
DEVELOPMENT

ISSUANCE RECORD	
DATE	DESCRIPTION
05.23.25	50% DD

REVISION RECORD		
REV	DATE	DESCRIPTION

DATE	NO.	DRAWN	CHD
02/25/25			

DRAWING TITLE:

SINGLE LINE
DIAGRAMS -
ELECTRICAL

SHEET NO:

E_4.1

PANELBOARD: 1LB

MAIN CIRCUIT BREAKER 100 A
BUS AMPACITY: 100 A
EQUIPMENT RATING: None
AIC RATING: SEE ONE-LINE DIAGRAM

Accessories:

MOUNTING: RECESSED
ENCLOSURE: TYPE 1
LOCATION:
SUPPLIED FROM: DP1LA

																	Load (VA)																																	
CKT	Description/Location					Type	C.B.	Pole	Note	A	B	C	A	B	C	Note	Pole	C.B.	Type	Description/Location					CKT																									
1																									2																									
3																									4																									
5																									6																									
7																									8																									
9																									10																									
11																									12																									
13																									14																									
15																									16																									
17																									18																									
19																									20																									
21																									22																									
23																									24																									
25																									26																									
27																									28																									
29																									30																									
31																									32																									
33																									34																									
35																									36																									
37																									38																									
39																									40																									
41																									42																									
Total Connected load Ph. A										Panel Connected Load: 0.0 kVA										Not Computed																														
Total Connected load Ph. B										Total Demand Load: 0.0 kVA										Not Computed																														
Total Connected load Ph. C	

Notes:

501 Stanyan St
San Francisco CA 94117
p 415.831.2700
e rpinfo@sfgov.org



358 Connecticut St
San Francisco CA 94117
p 415.786.2427
e friendsofjacksonpark@gmail.com



2325 3rd street, suite 323
San Francisco CA 94107
p 415.323.0850
e admin@fletcherstudio.com

Jackson Liles
ARCHITECTURE


2325 Third Street #206
San Francisco, CA 94103
Tel 415.621.1799
www.jacksonlikes.com

INTERFACE
ENGINEERING

PROJECT 2024-1820
CONTACT Bruce Krietzer

1999 Harrison Street, Suite 550
Oakland, CA 94612
TEL 415.489.7240
www.interfaceengineering.com

1645 17TH STREET
SAN FRANCISCO, CA 94107

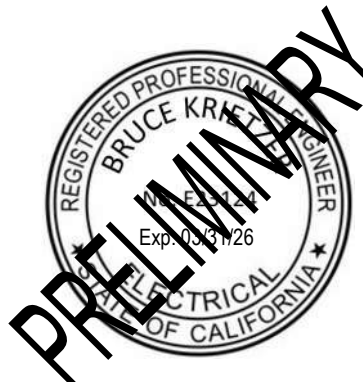

50% DESIGN
DEVELOPMENT

ISSUANCE RECORD	
DATE	DESCRIPTION
05.23.25	50% DD


REVISION RECORD		
REV	DATE	DESCRIPTION

DATE	NO.	DRAWN	CHD
02/25/25			

SCHEDULES -
ELECTRICAL

E 5.1

SYSTEM NO. WL1001
F RATINGS - 1, 2, 3, AND 4 HR (SEE ITEMS 2 AND 3)
T RATINGS - 0, 1, 2, 3 AND 4 HR (SEE ITEM 3)
L RATING AT AMBIENT - LESS THAN 1 CFMSQFT
L RATING AT 400F - LESS THAN 1 CFMSQFT

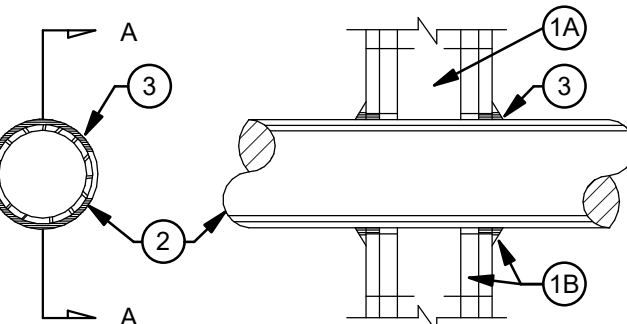

SECTION A-A

- WHERE PROVIDED, THROUGH-PENETRATION FIRESTOP SYSTEM AND MEMBRANE PENETRATION DETAILS ARE FOR REFERENCE ONLY. THROUGH-PENETRATIONS AND MEMBRANE PENETRATIONS SHALL BE PROTECTED BY AN APPROVED PENETRATION FIRESTOP SYSTEM OR MEMBRANE PENETRATION FIRESTOP SYSTEM INSTALLED AS TESTED IN ACCORDANCE WITH ASTM E 814 OR UL 1479, WITH A MINIMUM POSITIVE PRESSURE DIFFERENTIAL OF 0.01 INCH (2.49 PA) OF WATER OR AS OTHERWISE PERMITTED BY CBC, SECTION 714. LISTED THROUGH-PENETRATION FIRESTOP SYSTEMS AND MEMBRANE PENETRATIONS SHALL BE INSTALLED IN ACCORDANCE WITH THE INSTALLATION DETAILS FOR LISTED SYSTEMS. LISTED THROUGH-PENETRATION FIRESTOP SYSTEMS, MEMBRANE PENETRATION PROTECTION AND OTHER PERMITTED MEANS AND METHODS OF PENETRATION PROTECTION SHALL BE SUBMITTED FOR CSRPD FDD REVIEW AND APPROVAL PRIOR TO INSTALLATION.

DETAIL KEYNOTES


- WALL ASSEMBLY - THE 1, 2, 3 OR 4 HR FIRE-RATED GYPSUM WALLBOARD/STUD WALL ASSEMBLY SHALL BE CONSTRUCTED OF THE MATERIALS AND IN THE MANNER DESCRIBED IN THE INDIVIDUAL U300 OR U400 SERIES WALL OR PARTITION DESIGNS IN THE UL FIRE RESISTANCE DIRECTORY AND SHALL INCLUDE THE FOLLOWING CONSTRUCTION FEATURES:
 - STUDS - WALL FRAMING MAY CONSIST OF EITHER WOOD STUDS (MAX. 2HR FIRE RATED ASSEMBLIES) OR STEEL CHANNEL STUDS. WOOD STUDS TO CONSIST OF NOM. 2 BY 4 IN. LUMBER SPACED 16 IN. OC WITH NOM. 2 BY 4 IN. LUMBER END PLATES AND CROSS BRACES. STEEL STUDS TO BE MIN. 3-5/8 IN. WIDE BY 1-3/8 IN. DEEP CHANNELS SPACED MAX. 24 IN. OC.
 - WALLBOARD, GYPSUM - NOM. 1/2 OR 5/8 IN. THICK, 4 FT. WIDE WITH SQUARE OR TAPERED EDGES. THE GYPSUM WALLBOARD TYPE, THICKNESS, NUMBER OF LAYERS, FASTENER TYPE AND SHEET ORIENTATION SHALL BE AS SPECIFIED IN THE INDIVIDUAL U300 OR U400 SERIES DESIGN IN THE UL FIRE RESISTANCE DIRECTORY. MAX DIAM OF OPENING IS 13-1/2 IN.
- PIPE OR CONDUIT - NOM 12 IN. DIAM (OR SMALLER) SCHEDULE 10 (OR HEAVIER) STEEL PIPE, NOM 6 IN. DIAM (OR SMALLER) STEEL CONDUIT, NOM 4 IN. DIAM (OR SMALLER) STEEL ELECTRICAL METALLIC TUBING OR TYPE L (OR HEAVIER) COPPER TUBING OR NOM 1 IN. DIAM (OR SMALLER) FLEXIBLE STEEL CONDUIT WHEN COPPER PIPE OR FLEXIBLE STEEL CONDUIT IS USED. MAX F RATING OF FIRESTOP SYSTEM (ITEM 3) IS 2 HR. STEEL PIPES OR CONDUITS LARGER THAN NOM 4 IN. DIAM MAY ONLY BE USED IN WALLS CONSTRUCTED USING STEEL CHANNEL STUDS. A MAX OF ONE PIPE OR CONDUIT IS PERMITTED IN THE FIRESTOP SYSTEM. PIPE OR CONDUIT TO BE INSTALLED NEAR CENTER OF STUD CAVITY WIDTH AND TO BE RIGIDLY SUPPORTED ON BOTH SIDES OF WALL ASSEMBLY.
- FILL VOID OR CAVITY MATERIAL - CAULK - CAULK/FILL MATERIAL INSTALLED TO COMPLETELY FILL ANNULAR SPACE BETWEEN PIPE OR CONDUIT AND GYPSUM WALLBOARD AND WITH A MIN 1/4 IN. DIAM BEAD OF CAULK APPLIED TO PERIMETER OF PIPE OR CONDUIT AT ITS EGRESS FROM THE WALL. CAULK INSTALLED SYMMETRICALLY ON BOTH SIDES OF WALL ASSEMBLY. THE HOURLY F RATING OF THE FIRESTOP SYSTEM IS DEPENDENT UPON THE HOURLY F RATING OF THE WALL ASSEMBLY IN WHICH IT IS INSTALLED, AS SHOWN IN THE FOLLOWING TABLE. THE HOURLY T RATING OF THE FIRESTOP SYSTEM IS DEPENDENT UPON THE TYPE OR SIZE OF THE PIPE OR CONDUIT AND THE HOURLY F RATING OF THE WALL ASSEMBLY IN WHICH IT IS INSTALLED, AS TABULATED BELOW:

MAX PIPE OR CONDUIT DIA., IN.	ANNULAR SPACE IN.	F RATING, HR.	T RATING, HR.
1	0 TO 3/16	1 OR 2	0+ 1 OR 2
1	1/4 TO 1/2	3 OR 4	3 OR 4
4	0 TO 1/4	1 OR 2	0
6	1/4 TO 1/2	3 OR 4	0
12	3/16 TO 3/8	1 OR 2	0

+ WHEN COPPER PIPE IS USED, T RATING IS 0 HR. MINNESOTA MINING & MFG. CO. CAULK MATERIAL AND ASSEMBLY - SHALL BE APPROVED BY CSRPD FIRE MARSHAL.
*BEARING THE UL CLASSIFICATION MARKING

1 ONE-HOUR FIRE-RATED PARTITION CONDUIT PENETRATION DETAIL

NO SCALE

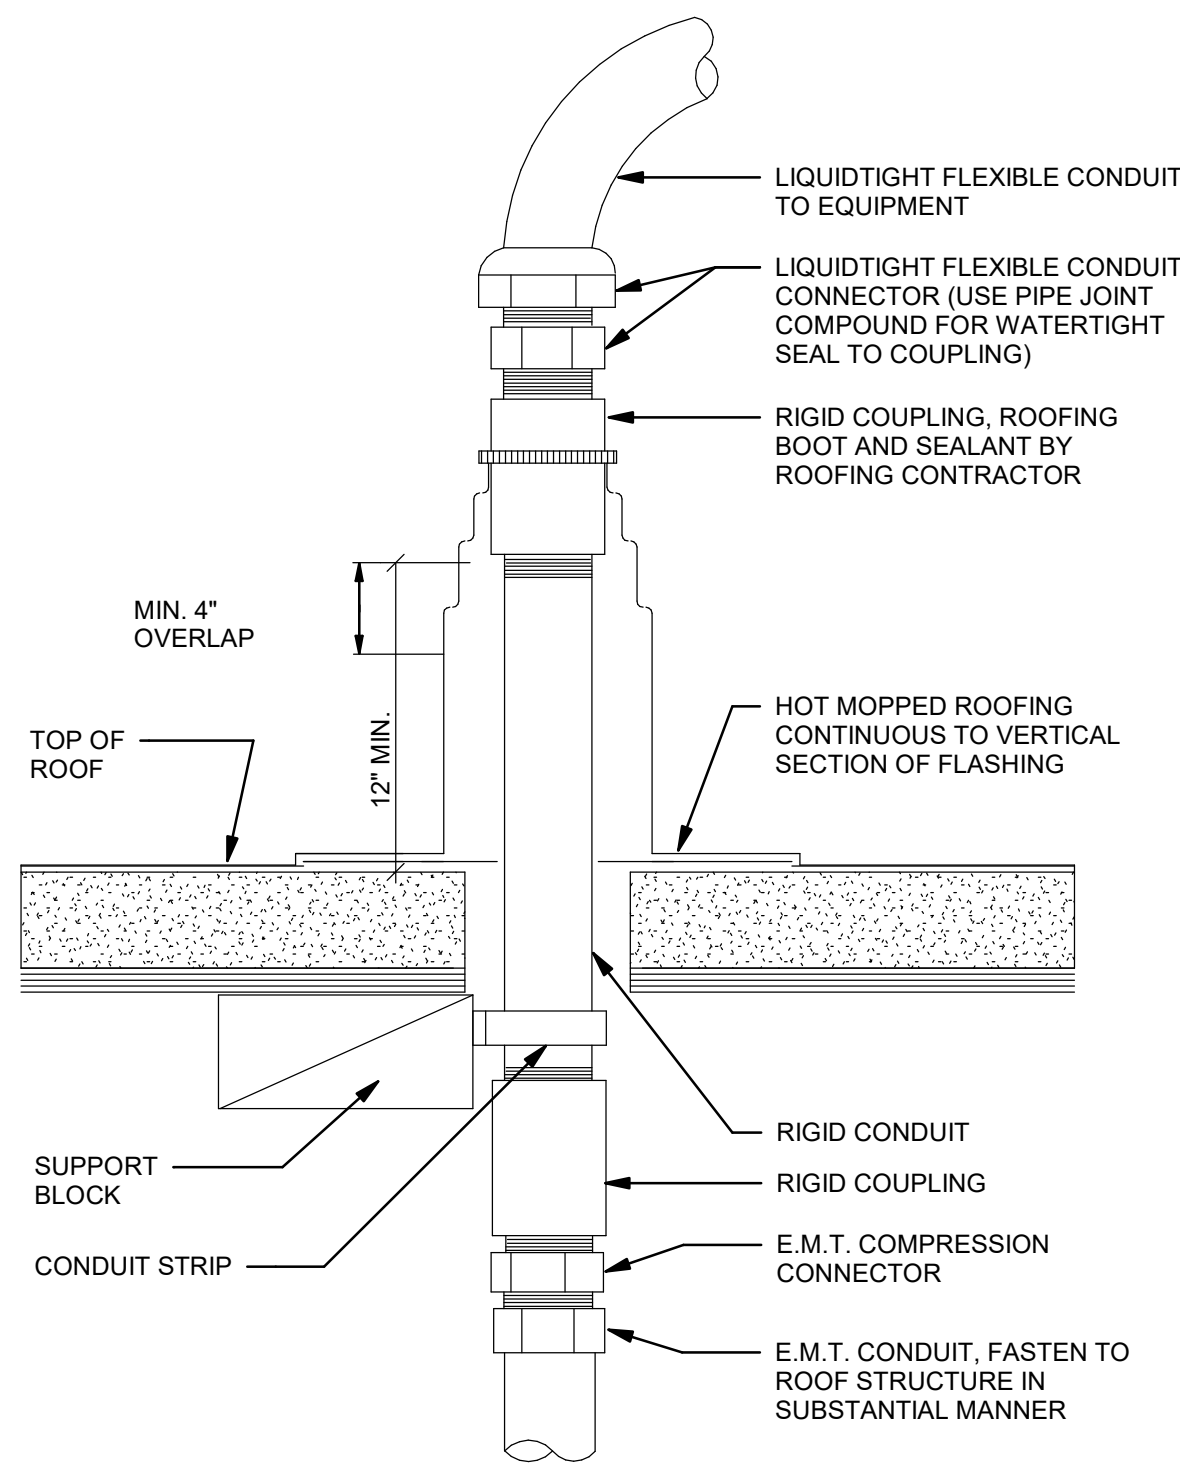


2 CONDUIT THROUGH ROOF

NO SCALE


Wall Opening Protective Materials (CLIV)
CP617/CP617L
CLIV.R13240

WALL OPENING PROTECTIVE MATERIALS
ANSIUL 263.1 OR 2 HOUR RATING

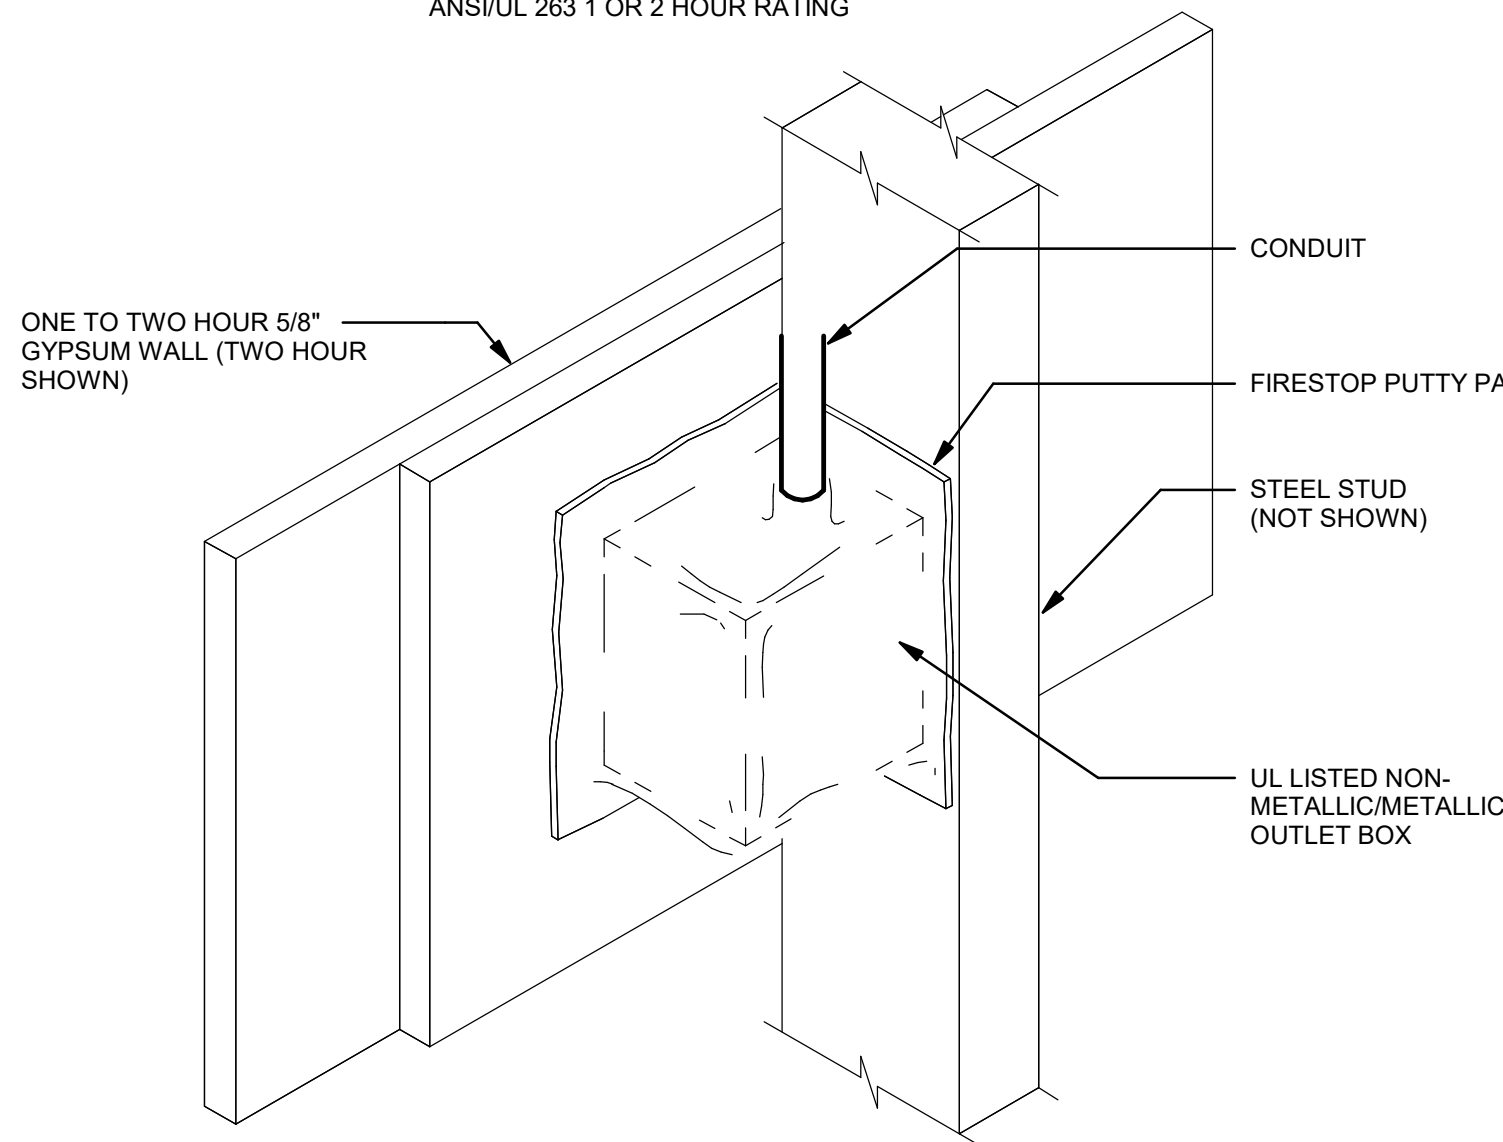

3 FIRE STOP PUTTY PAD DETAIL

NO SCALE

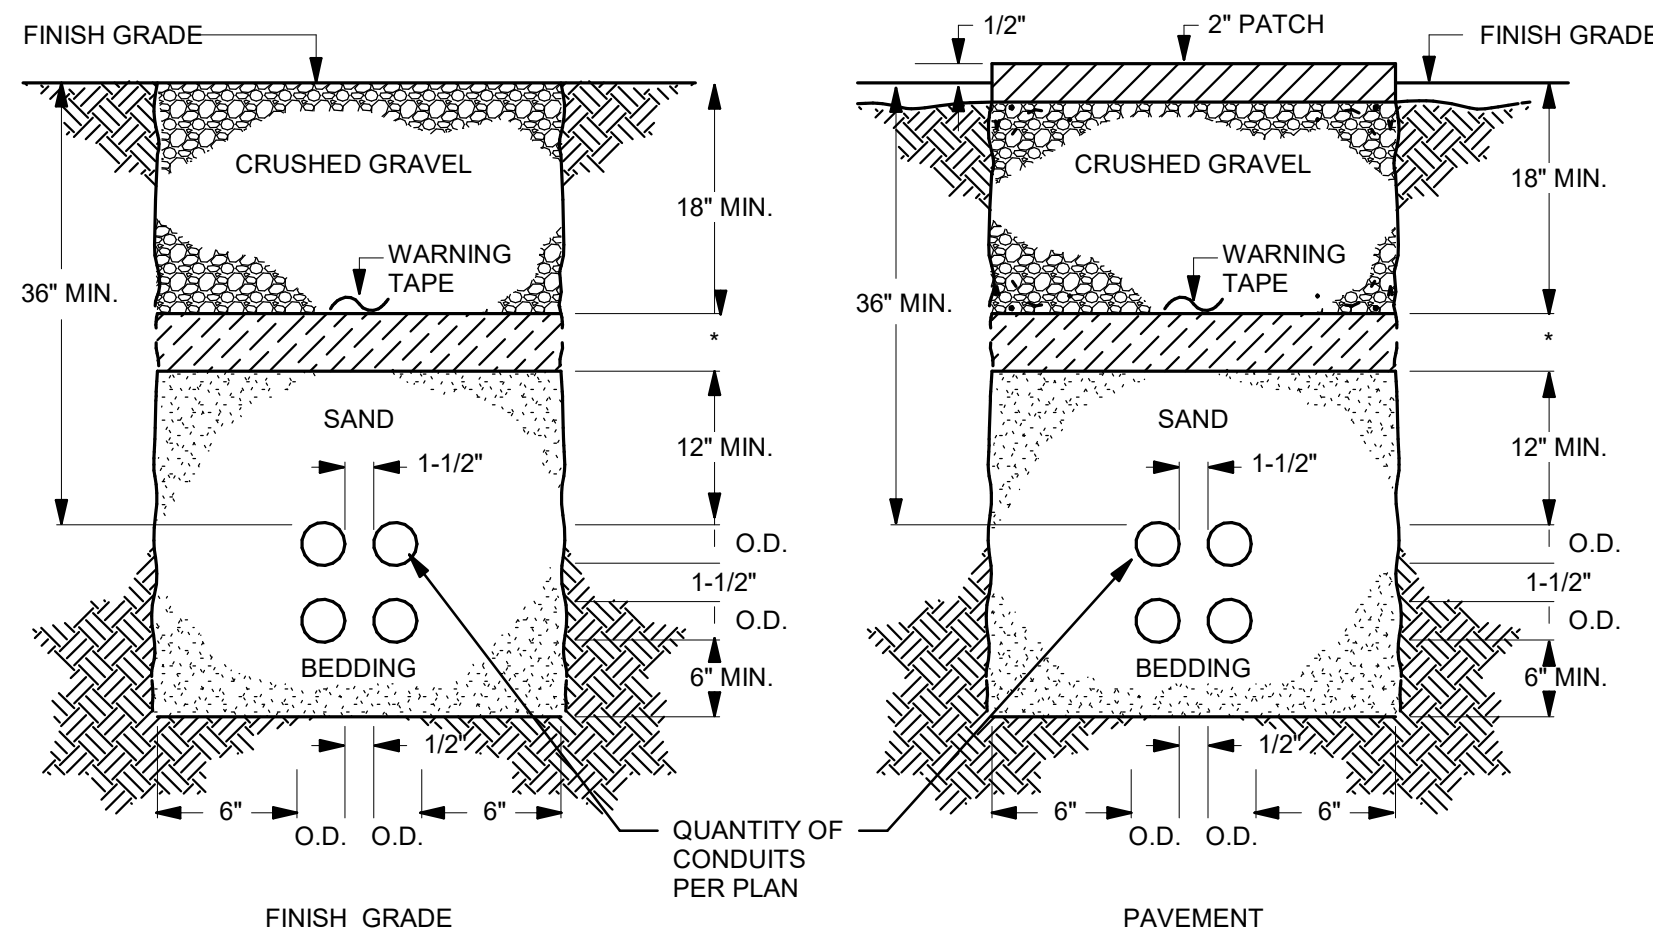

NOTES:

- ALL TRENCHES MUST CONFORM TO O.S.H.A. REQUIREMENTS.
- SAND BEDDING MATERIAL REQUIRES 90% COMPACTION MINIMUM.
- CRUSHED GRAVEL MATERIAL REQUIRES 95% COMPACTION MINIMUM.
- REFER TO JOINT TRENCH DRAWINGS FOR TRENCHING REQUIREMENTS OF CONDUIT.
- OPTIONAL AREA - CAN BE FILLED WITH EITHER CRUSHED GRAVEL OR SAND BEDDING MATERIAL.

4 TRENCH DETAIL

NO SCALE

OWNER:



501 Stanyan St
San Francisco CA 94117
p 415.781.2427
e pdinfo@sfgov.org

CLIENT:



368 Connecticut St
San Francisco CA 94117
p 415.781.2427
e friends@jacksonpark@gmail.com

LANDSCAPE ARCHITECTURE:



2325 3rd street, suite 323
San Francisco CA 94107
p 415.320.0850
e admin@fletcherstudio.com

ARCHITECTURE:

Jackson Liles
ARCHITECTURE

2325 Third Street #206
San Francisco, CA 94107
Tel 415.831.1799
www.jacksonliles.com

INTERFACE
ENGINEERING

PROJECT 2024-1820
CONTACT Bruce Krieger
3999 Harbor Street, Suite 350
Oakland, CA 94612
TEL 415.489.7240
www.interfaceengineering.com

JACKSON
PLAYGROUND
IMPROVEMENT
PROJECT

1645 17TH STREET
SAN FRANCISCO, CA 94107



50% DESIGN
DEVELOPMENT

ISSUANCE RECORD

DATE	DESCRIPTION
05.23.25	50% DD

REVISION RECORD

REV	DATE	DESCRIPTION
-----	------	-------------

DATE	NO.	DRAWN	CHD
02/25/25			

DRAWING TITLE:

DETAILS -
ELECTRICAL

SHEET NO:

E_6.1