# CITY AND COUNTY OF SAN FRANCISCO - AIRPORT COMMISSION
# CONTRACT NO. 11917.66
# 670 WEST FIELD GARAGE 2
# SAN FRANCISCO INTERNATIONAL AIRPORT - SAN FRANCISCO, CALIFORNIA

## CITY REPRESENTATIVE:


NAME
KRISTIN ALLEN

ADDRESS
P.O. BOX 8097
SAN FRANCISCO, CA 94128

PHONE
650.821.5372

E-MAIL
KRISTIN.ALLEN@FLYSFO.COM


## SCOPE OF WORK:

LOCATED AT 670 WEST FIELD ROAD, THE PROPOSED WEST FIELD GARAGE 2 (WFG2) IS A NEW SEVEN-LEVEL, OPEN PARKING GARAGE STRUCTURE WITH VEHICLE ACCESS FROM EAST CAMPUS DRIVE. THE BUILDING HOUSES ROUGHLY 1,100 EMPLOYEE PARKING STALLS, INCLUDING ROOFTOP PARKING AND A COMBINATION OF EXPRESS RAMP AND PARKED-ON-RAMP CONFIGURATIONS. THIS GARAGE SERVES SFO EMPLOYEES AND GUESTS AT EXISTING CAC BUILDING 674 AND FUTURE CARGO BUILDINGS IN THE WEST FIELD CAMPUS. DAY ONE BUILD OUT INCLUDES 110 EV-READY CHARGERS AND 110 FUTURE EV-CAPABLE STALLS DESIGNATED FOR EMPLOYEE AND FLEET VEHICLE USE.

**THIS PACKAGE INCLUDES:**

CONSTRUCTION DOCUMENTS FOR ISSUE FOR PERMIT TO BICE. OTHER INDIVIDUAL IFP PACKAGES HAVE BEEN SUBMITTED TO BICE SEPARATELY AND ARE NOT INCLUDED IN THIS PACKAGE, REFER TO THE "DELIVERABLES SCHEDULE" ON SHEET G0.00.01 FOR TIMELINE.

**GREEN HALO TRACKING NUMBER:** GH440-356-9726

## PROJECT DIRECTORY:


**PROGRAM MANAGER**
SFO DESIGN AND CONSTRUCTION
SAN FRANCISCO INTERNATIONAL AIRPORT
P.O. BOX 8097, SAN FRANCISCO, CA 94128
KRISTIN ALLEN
650.821.5372
KRISTIN.ALLEN@FLYSFO.COM

**PROJECT MANAGERS**
DESIGN & CONSTRUCTION DIVISION
SAN FRANCISCO INTERNATIONAL AIRPORT
P.O. BOX 8097, SAN FRANCISCO, CA 94128
JUSTIN ERICKSON
650.821.9402
JUSTIN.ERICKSON1@FLYSFO.COM
LINDA HUIE
650.821.9347
LINDA.HUIE@FLYSFO.COM

**PROGRAM MANAGEMENT SUPPORT SERVICES (PMSS)**
THE ALLEN GROUP, LLC (TAG)
50 OSGOOD PLACE, SUITE 320
SAN FRANCISCO, CA 94133
PETER ROSS
510.658.8750
PETER.ROSS.TAG@SFOCONSULTANT.COM

**DESIGN-BUILDER CONTRACTOR JOINT VENTURE**
AUSTIN-WEBCOR JOINT VENTURE (AWJV)
207 KING ST, SUITE 300
SAN FRANCISCO, CA 94107
RICHARD SASSER
281.785.4694
SASSERR@AUSTIN-IND.COM

**ARCHITECT-DESIGN JOINT VENTURE**
CORGAN + KUTH RANIERI JOINT VENTURE (CKR)
580 CALIFORNIA ST, SUITE 1602
SAN FRANCISCO, CA 94104
JEFF MANGELS
602.614.7001
JEFF.MANGELS@CORGAN.COM

**FIRE LIFE SAFETY, ADA AND CODE**
JENSEN HUGHES
1220 CONCORD AVE, SUITE 400
CONCORD, CA 94520
MATISEN SHAEFFER-ANDERS
925.208.0947
MANDERS@JENSENHUGHES.COM

**SUSTAINABILITY**
ATELIER TEN
25 KEARNY ST, SUITE 500
SAN FRANCISCO, CA 94108
KRISTEN DISTEFANO
415.351.2100
KRISTEN.DISTEFANO@ATELIERTEN.COM

**STRUCTURAL - SUPERSTRUCTURE**
WALTER P MOORE
633 W 5TH ST, SUITE 7200
LOS ANGELES, CA 90071
JEFF NIXON
213.292.6583
JNIXON@WALTERPMOORE.COM

**STRUCTURAL - FOUNDATIONS AND STEEL**
OLMM
156 ELLIS ST
SAN FRANCISCO, CA 94102
TOMASZ WIENSKOWSKI
925.330.9804
TOMASZ@OLMM.COM

**CIVIL**
SAGE CONSULTING ENGINEERS INC.
12 GEARY ST, SUITE 605
SAN FRANCISCO, CA 94108
ERIK ALDERSON
415.890.5250
EALDERSON@SAGE-CE.COM

**PARKING**
WALTER P MOORE
633 W 5TH ST, SUITE 7200
LOS ANGELES, CA 90071
ERIC PAGAN
310.254.1906
EPAGAN@WALTERPMOORE.COM

**CONVEYANCE**
SYSKA HENNESSY GROUP
444 S FLOWER ST, SUITE 2000
LOS ANGELES, CA 90071
MICHELLE BARATTA
949.899.3392
MBARATTA@SYSKA.COM

**FIRE ALARM**
JOHNSON CONTROLS
6952 PRESTON AVE,
LIVERMORE, CA 94551
JUAN ERIVES
866.819.0234
JUAN.ERIVES@JCI.COM

**FIRE PROTECTION**
COSCO FIRE PROTECTION
7455 LONGARD RD
LIVERMORE, CA 94551
ANDY SHARONOFF
925.525.0357
ASHARONOFF@COSCOFIRE.COM

**ELECTRICAL**
CUPERTINO ELECTRIC, INC.
1132 N 7TH ST
SAN JOSE, CA 95112
DAVID VEGA
408.771.5169
DAVID_VEGA@CEI.COM

**PLUMBING AND MECHANICAL**
SOUTHLAND INDUSTRIES
33225 WESTERN AVE
UNION CITY, CA 94587
MATT TERRY
408.210.0368
MTERRY@SOUTHLANDIND.COM

**TECHNOLOGY**
ROSENDIN ELECTRIC, INC.
2121 OAKDALE AVE
SAN FRANCISCO, CA 94124
SAN DIEGO, CA
LINA NAVARRO
669.326.3888
LMNAVARRO@ROSENDIN.COM

**SIGNAGE**
CITY ID
650 CALIFORNIA ST, SUITE 700
SAN FRANCISCO, CA 94110
BEN TAPPENDEN
+44 (0) 7340.226037
BEN.TAPPENDEN@CITYID.COM


## ABBREVIATIONS:

| | | | | | |
|---|---|---|---|---|---|
| OCC. | OCCUPANTS | E.W.C. | ELECTRIC WATER COOLER | N | NORTH |
| | | EA. | EACH | N.I.C. | NOT IN CONTRACT |
| A.D. | AREA DRAIN | EL. OR ELEV. | ELEVATION | N.T.S. | NO TO SCALE |
| A.F.F. OR AFF | ABOVE FINISH FLOOR | ELEC. OR ELECT. | ELECTRICAL | | |
| A.P. | ACCESS PANEL | EQ | EQUAL | O.C. | ON CENTER |
| A/C. | AIR CONDITIONING | EQUIP. | EQUIPMENT | O.D. | OUTSIDE DIAMETER/DIMENSION |
| ABV. | ABOVE | EXIST. | EXISTING | OFF. | OFFICE |
| ACOUS. | ACOUSTICAL | EXP. OR EXPAN. | EXPANSION | OPNG. | OPENING |
| ACP | ACOUSTICAL CEILING PANEL | EXT. | EXTERIOR | OPP. | OPPOSITE |
| ACT | ACOUSTICAL CEILING TILE | | | OPP.HD. | OPPOSITE HAND |
| ADD'L. | ADDITIONAL | F.A. | FIRE ALARM | | |
| ADJ. | ADJUSTABLE OR ADJACENT | F.D. | FLOOR DRAIN | P.C. | PRECAST CONCRETE |
| AL. | ALUMINUM | F.E. | FIRE EXTINGUISHER | PL. | PLATE |
| APPROX. | APPROXIMATE | F.E.C. | FIRE EXTINGUISHER CABINET | PLYWD. | PLYWOOD |
| ARCH. | ARCHITECTURAL | F.O.F. | FACE OF FINISH | PNT. | PAINT |
| ASPH. | ASPHALT | F.O.S. | FACE OF STUD | PRCST. | PRECAST |
| ASSY. | ASSEMBLY | FDN. | FOUNDATION | PREMANUF. | PREMANUFACTURED |
| AUTO. | AUTOMATIC | FIN. | FINISH | PT. | POINT |
| AWC | ACOUSTICAL WALL PANELS | FL. OR FLR. | FLOOR | PTD. | PAINTED |
| | | FLASH | FLASHING | | |
| B.L. | BUILDING LINE | FR. | FRAME | R. | RADIUS |
| B.O. | BOTTOM OF | FT. | FOOT OR FEET | R.O. | ROUGH OPENING |
| BD. | BOARD | FUT. | FUTURE | RCP | REFLECTED CEILING PLAN |
| BLDG. | BUILDING | | | REF. | REFERENCE |
| BLK. | BLOCK | G.C. | GENERAL CONTRACTOR | REINF. | REINFORCED |
| BM. | BEAM | GA. | GAUGE | REQD. | REQUIRED |
| BOT. | BOTTOM | GALV. | GALVANIZED | RESIL. | RESILIENT |
| BRK. | BREAK | GL. | GLASS | REV. | REVISION |
| BRKT. | BRACKET | GYP. BD. | GYPSUM BOARD | RFL. | REFLECTED |
| BSMT. | BASEMENT | | | RM. | ROOM |
| BTWN. | BETWEEN | H.M. | HOLLOW METAL | | |
| | | HD. | HAND | S. | SOUTH |
| C.B. | CATCH BASIN | HDW. OR HDWR. | HARDWARE | S.C. | SOLID CORE |
| C.G. | CORNER GUARD | HDWD. | HARDWOOD | S.H. | SPRINKLER HEAD |
| C.I. | CAST IRON | HNDRL. | HANDRAIL | S.S. | STAINLESS STEEL |
| C.I.P. | CAST IN PLACE | HORZ. | HORIZONTAL | SAN. | SANITARY |
| C.J. | CONTROL JOINT | HT. | HEIGHT | SCHED. OR SCHD. | SCHEDULE |
| C.O. | CLEAR OPENING | HVAC | HEATING, VENTILATION, AIR CONDITIONING | SEC. | SECURITY |
| CAB. | CABINET | | | SECT. | SECTION |
| CAT. | CATEGORY | | | SEW. | SEWER |
| CFMF | COLD FORMED METAL FRAMING | I.D. | INSIDE DIAMETER/DIMENSION | SGL. | SINGLE |
| CLG. | CEILING | IN. | INCH | SIM. | SIMILAR |
| CLR | CLEAR | INCL. | INCLUDE(D)(ING) | SPEC. OR SPECS. | SPECIFICATION(S) |
| CMU | CONCRETE MASONRY UNIT | INFO. | INFORMATION | SPKR. | SPEAKER |
| COL. | COLUMN | INSUL. | INSULATION | SQ. | SQUARE |
| CONC. | CONCRETE | INT. | INTERIOR | SQ. FT. OR S.F. | SQUARE FOOT (FEET) |
| CONN. | CONNECTION | | | STD. | STANDARD |
| CONST. | CONSTRUCTION | JAN CLO. | JANITOR CLOSET | STRUCT. | STRUCTURE OR STRUCTURAL |
| CONT. | CONTINUOUS | JAN. | JANITOR | SUSP. | SUSPENDED |
| CTR. | CENTER | JST. | JOIST | SYM. | SYMMETRICAL |
| CTRL. | CONTROL | JT. | JOINT | | |
| | | | | T.O.C. | TOP OF CONCRETE |
| D.F. | DRINKING FOUNTAIN | LT. | LIGHT | T.O.D. | TOP OF DECK |
| DEMO. | DEMOLITION | | | T.O.O. | TOP OF |
| DEPT. | DEPARTMENT | M.H. | MANHOLE | T.O.P. | TOP OF PARAPET |
| DIA. OR DIAM. | DIAMETER | M.O. | MASONRY OPENING | T.O.S. | TOP OF STEEL |
| DIM. | DIMENSION | MAX | MAXIMUM | T.O.S.S. | TOP OF STRUCTURAL SLAB |
| DN. | DOWN | MECH. | MECHANICAL | TYP. | TYPICAL |
| DR | DOOR | MEP. | MECHANICAL, ELECTRICAL, PLUMBING | | |
| DRN | DRAIN | | | U.N.O | UNLESS NOTED OTHERWISE |
| DWG. | DRAWING | MFG. | MANUFACTURER | | |
| | | MIN. | MINIMUM | V.I.F. | VERIFY IN FIELD |
| E. | EAST | MIR. | MIRROR | | |
| E.J. | EXPANSION JOINT | MISC. | MISCELLANEOUS | W. | WEST OR WIDTH |
| E.S. | EXPOSED STRUCTURE | MTL. | METAL | W.B. | WEATHER BARRIER |
| E.W. | EACH WAY | MUL. | MULLION | W/ | WITH |
| | | | | W/O | WITHOUT |
| | | | | WT. | WEIGHT |

## SYMBOL LEGEND:

NEW PARTITION
EXISTING PARTITION
DEMOLISHED PARTITION
TEMPORARY PARTITION
PARTIAL HEIGHT PARTITION
DEMOLITION KEYNOTE
WINDOW TYPE IDENTIFICATION TAG
DOOR IDENTIFICATION TAG
ROOM NAME IDENTIFICATION TAG (Room name / 101)
FINISH TYPE IDENTIFICATION TAG (Wall - N / Wall - W / Ceiling Finish / Floor Finish / Base Finish / Wall - E / Wall - S)
PARTITION TYPE IDENTIFICATION TAG (A3-DA)
LOUVER TAG (L-1)
GRID LINE IDENTIFICATION TAG (0)
REVISION CLOUD AND IDENTIFICATION TAG (1)

ELEVATION IDENTIFICATION TAG (LEVEL 100'-0")
CEILING TAG (1' - 0")
BREAK LINE
CENTER LINE
PROPERTY LINE (N 90 00' 00" E, Distance, 0' - 1")
MATCHLINE
EXTERIOR ELEVATION IDENTIFICATION TAG (1/ A101)
INTERIOR ELEVATION IDENTIFICATION TAG (1/ A101)
BUILDING SECTION IDENTIFICATION TAG (Ref / 01 / A101)
WALL SECTION IDENTIFICATION TAG (Ref / 01 / A101)
DETAIL REFERENCE TAG (1 / A101 SIM)
FIRE EXTINGUISHER CABINET

## VICINITY MAP:

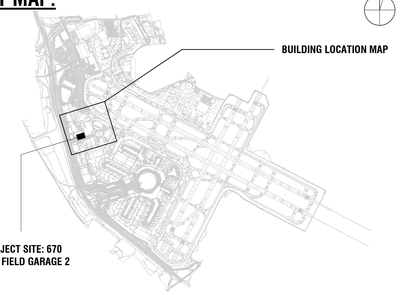


## BUILDING LOCATION:

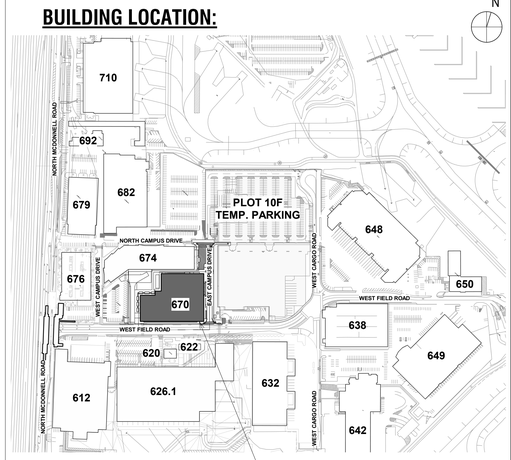

ISSUES

| DATE | ISSUE DESCRIPTION |
|---|---|
| 05/05/2025 | FINAL 35% SCHEMATIC DESIGN |
| 09/26/2025 | FINAL SUPERSTRUCTURE - ISSUE FOR PERMIT |
| 10/13/2025 | FINAL UNDERSLAB UTILITIES - ISSUE FOR PERMIT |
| 10/13/2025 | FINAL FOUNDATION - ISSUE FOR PERMIT |
| 10/16/2025 | FINAL 60% DESIGN DEVELOPMENT |
| 12/15/2025 | DRAFT 90% CONSTRUCTION DOCUMENTS |
| 02/13/2026 | ISSUE FOR PERMIT |

CONTRACT NO. 11917.66
PROJECT TITLE: 670 WEST FIELD GARAGE 2
SHEET TITLE: COVER SHEET

SEAL

**NOT FOR CONSTRUCTION**

CORGAN KUTHranieri ARCHITECTS

APPROVED:
**DIRECTOR OF ARCHITECTURE**

APPROVED:
**SECTION MANAGER**

| | |
|---|---|
| DESIGNED BY: CK | CHECKED BY: SS |
| DRAWN BY: CS | DATE: 01/16/2026 |
| SCALE: AS NOTED | SIZE: ARCH-E1 |

SHEET NUMBER
**G0.00.00**

Autodesk Docs://2325 - SFO - WFG/11917.66_670_ARC_CKR-D.rvt

2/9/2026 6:38:45 PM


Copyright © 2017-2018 City And County Of San Francisco. These construction documents are the sole property of The City And County Of San Francisco and are protected by the Copyright Act. Any reproduction, publication, or use by any method, in whole or in part, without the express written consent of the San Francisco Airport Commission is prohibited.


If this drawing is not ARCH E1 (30"x42") NOMINAL SIZE, it has been revised from its original size and scales noted are no longer applicable

CONSTRUCTION DOCUMENTS - NOT FOR CONSTRUCTION

## SHEET INDEX

| SHEET NO. | SHEET NAME | IFP |
|---|---|---|
| 01 - GENERAL | | |
| G0.00.00 | COVER SHEET | ■ |
| G0.00.01 | SHEET INDEX, DELIVERABLES SCHEDULE AND SHEET NUMBERING CONVENTION | ■ |
| G0.00.02 | GENERAL NOTES, CODE ANALYSIS AND ACCESSIBILITY REQUIREMENTS | ■ |
| G0.00.03 | ACCESSIBILITY STANDARDS | ■ |
| G0.00.04 | LEED WAIVER REQUEST | ■ |
| G0.00.05 | SF ENVIRONMENT CODE GS6 CHECKLIST | ■ |
| G0.00.06 | SFO CALGREEN 2022 VERIFICATION GUIDELINES TIERS 1 & 2 CHECKLIST | ■ |
| G0.00.07 | SF ENVIRONMENT EMBODIED CARBON CHECKLIST | ■ |
| G0.00.08 | PARKSMART SCORECARD | ■ |
| G0.00.09 | SFO SUSTAINABLE PDC STANDARDS CHECKLIST | ■ |
| G0.00.10 | SFO SUSTAINABLE PDC STANDARDS CHECKLIST | ■ |
| G0.00.11 | SFO SUSTAINABLE PDC STANDARDS CHECKLIST | ■ |
| G0.00.12 | SFO SUSTAINABLE PDC STANDARDS CHECKLIST | ■ |
| 02 - LIFE SAFETY | | |
| LS2.01.00 | LIFE SAFETY PLAN - LEVEL 1 | ■ |
| LS2.02.00 | LIFE SAFETY PLAN - LEVEL 2 | ■ |
| LS2.03.00 | LIFE SAFETY PLAN - LEVEL 3 | ■ |
| LS2.04.00 | LIFE SAFETY PLAN - LEVEL 4 | ■ |
| LS2.05.00 | LIFE SAFETY PLAN - LEVEL 5 | ■ |
| LS2.06.00 | LIFE SAFETY PLAN - LEVEL 6 | ■ |
| LS2.07.00 | LIFE SAFETY PLAN - LEVEL 7 | ■ |
| 04 - CIVIL | | |
| C0.00.00 | GENERAL NOTES, LEGENDS AND ABBREVIATIONS | ■ |
| C1.01.01 | EXISTING SITE PLAN SHEET 1 OF 4 | ■ |
| C1.01.02 | EXISTING SITE PLAN SHEET 2 OF 4 | ■ |
| C1.01.03 | EXISTING SITE PLAN SHEET 3 OF 4 | ■ |
| C1.01.04 | EXISTING SITE PLAN SHEET 4 OF 4 | ■ |
| C2.01.00 | OVERALL SITE DEMOLITION PLAN | |
| C2.01A.00 | SITE DEMOLITION PLAN AREA A | ■ |
| C2.01B.00 | SITE DEMOLITION PLAN AREA B | ■ |
| C2.01C.00 | SITE DEMOLITION PLAN AREA C | ■ |
| C2.01D.00 | SITE DEMOLITION PLAN AREA D | ■ |
| C3.01.00 | OVERALL SITE LAYOUT AND PAVING PLAN | ■ |
| C3.01A.00 | SITE LAYOUT AND PAVING PLAN AREA A | ■ |
| C3.01B.00 | SITE LAYOUT AND PAVING PLAN AREA B | ■ |
| C3.01C.00 | SITE LAYOUT AND PAVING PLAN AREA C | ■ |
| C3.01D.00 | SITE LAYOUT AND PAVING PLAN AREA D | ■ |
| C4.01.00 | OVERALL GRADING PLAN | ■ |
| C4.01A.00 | GRADING PLAN AREA A | ■ |
| C4.01B.00 | GRADING PLAN AREA B | ■ |
| C4.01C.00 | GRADING PLAN AREA C | ■ |
| C4.01D.00 | GRADING PLAN AREA D | ■ |
| C4.02.00 | TYPICAL SECTIONS | ■ |
| C4.03.00 | GRADING DETAILS | ■ |
| C4.03.01 | GRADING DETAILS | ■ |
| C5.00.00 | CIVIL DETAILS | ■ |
| C5.00.01 | CIVIL DETAILS | ■ |
| C5.00.02 | CIVIL DETAILS | ■ |
| C5.00.03 | CIVIL DETAILS | ■ |
| C5.00.04 | CIVIL DETAILS | ■ |
| C5.00.05 | CIVIL DETAILS | ■ |
| C5.00.06 | CIVIL DETAILS | ■ |
| C8.01.00 | EROSION CONTROL PLAN | ■ |
| C8.01.01 | EROSION CONTROL DETAILS | ■ |
| 05 - UTILITIES | | |
| U1.01.00 | OVERALL EXISTING COMPOSITE UTILITY PLAN | ■ |
| U1.01A.00 | EXISTING COMPOSITE UTILITY PLAN - AREA A | ■ |
| U1.01B.00 | EXISTING COMPOSITE UTILITY PLAN - AREA B | ■ |
| U1.01C.00 | EXISTING COMPOSITE UTILITY PLAN - AREA C | ■ |
| U1.01D.00 | EXISTING COMPOSITE UTILITY PLAN - AREA D | ■ |
| U2.01.00 | OVERALL UTILITY PLAN | ■ |
| U2.01A.00 | UTILITY PLAN AREA A | ■ |
| U2.01B.00 | UTILITY PLAN AREA B | ■ |
| U2.01C.00 | UTILITY PLAN AREA C | ■ |
| U2.01D.00 | UTILITY PLAN AREA D | ■ |
| U3.01.01 | UTILITY PROFILES | ■ |
| U4.01.01 | UTILITY DETAILS | ■ |
| U4.01.02 | UTILITY DETAILS | ■ |
| U4.01.03 | UTILITY DETAILS | ■ |
| 07 - STRUCTURAL | | |
| S0.00.00 | STRUCTURAL COVER SHEET | |
| S0.00.01 | GENERAL NOTES | |
| S0.00.02 | GENERAL NOTES | |
| S0.00.03 | SYMBOLS AND ANNOTATIONS | |
| S0.00.10 | CONCRETE STRENGTH AND COVER REQUIREMENTS | |
| S0.00.11 | GRADE 60 DEVELOPMENT LENGTHS AND LAP SCHEDULES AND BAR DETAILING | |
| S0.00.12 | GRADE 80 DEVELOPMENT LENGTHS AND LAP SCHEDULES AND BAR DETAILING | |
| S0.00.13 | DEVELOPMENT LENGTHS AND LAP SCHEDULES AND BAR DETAILING | |
| S0.00.50 | FOUNDATION GENERAL NOTES | |
| S0.00.70 | STEEL STRUCTURE GENERAL NOTES | ■ |
| S0.00.80 | LOAD MAP | |
| S0.00.85 | SUPERSTRUCTURE LOAD MAPS | ■ |
| S2.00.00 | GRID LAYOUT PLAN | |
| S2.01.00 | OVERALL FOUNDATION PLAN - LEVEL 1 | |
| S2.01A.00 | FOUNDATION PLAN - LEVEL 1 - SEGMENT A | |
| S2.01A.00-R | REINFORCEMENT PLAN - LEVEL 1 SEGMENT A | |
| S2.01B.00 | FOUNDATION PLAN - LEVEL 1 - SEGMENT B | |
| S2.01B.00-R | REINFORCEMENT PLAN - LEVEL 1 SEGMENT B | |
| S2.01C.00 | FOUNDATION PLAN - LEVEL 1 - SEGMENT C | |
| S2.01C.00-R | REINFORCEMENT PLAN - LEVEL 1 SEGMENT C | |
| S2.01D.00 | FOUNDATION PLAN - LEVEL 1 - SEGMENT D | |
| S2.01D.00-R | REINFORCEMENT PLAN - LEVEL 1 SEGMENT D | |
| S2.02.00 | STRUCTURAL OVERALL FLOOR PLAN - LEVEL 2 | |
| S2.02.00R | REINFORCEMENT FLOOR PLAN - LEVEL 2 | |
| S2.02A.00 | STRUCTURAL SEGMENT FLOOR PLAN - LEVEL 2 - SEGMENT A | |
| S2.02B.00 | STRUCTURAL SEGMENT FLOOR PLAN - LEVEL 2 - SEGMENT B | |
| S2.03.00 | STRUCTURAL OVERALL FLOOR PLAN - LEVEL 3 | |
| S2.03.00R | REINFORCEMENT FLOOR PLAN - LEVEL 3 | |
| S2.03A.00 | STRUCTURAL SEGMENT FLOOR PLAN - LEVEL 3 - SEGMENT A | |
| S2.03B.00 | STRUCTURAL SEGMENT FLOOR PLAN - LEVEL 3 - SEGMENT B | |
| S2.04.00 | STRUCTURAL OVERALL FLOOR PLAN - LEVEL 4 | |
| S2.04.00R | REINFORCEMENT FLOOR PLAN - LEVEL 4 | |
| S2.04A.00 | STRUCTURAL SEGMENT FLOOR PLAN - LEVEL 4 - SEGMENT A | |
| S2.04B.00 | STRUCTURAL SEGMENT FLOOR PLAN - LEVEL 4 - SEGMENT B | |
| S2.05.00 | STRUCTURAL OVERALL FLOOR PLAN - LEVEL 5 | |
| S2.05.00R | REINFORCEMENT FLOOR PLAN - LEVEL 5 | |
| S2.05A.00 | STRUCTURAL SEGMENT FLOOR PLAN - LEVEL 5 - SEGMENT A | |
| S2.05B.00 | STRUCTURAL SEGMENT FLOOR PLAN - LEVEL 5 - SEGMENT B | |
| S2.06.00 | STRUCTURAL OVERALL FLOOR PLAN - LEVEL 6 | |
| S2.06.00R | REINFORCEMENT FLOOR PLAN - LEVEL 6 | |
| S2.06A.00 | STRUCTURAL SEGMENT FLOOR PLAN - LEVEL 6 - SEGMENT A | |
| S2.06B.00 | STRUCTURAL SEGMENT FLOOR PLAN - LEVEL 6 - SEGMENT B | |
| S2.07.00 | STRUCTURAL OVERALL FLOOR PLAN - LEVEL 7 | |
| S2.07.00R | REINFORCEMENT FLOOR PLAN - LEVEL 7 | |
| S2.07A.00 | STRUCTURAL SEGMENT FLOOR PLAN - LEVEL 7 - SEGMENT A | |
| S2.07B.00 | STRUCTURAL SEGMENT FLOOR PLAN - LEVEL 7 - SEGMENT B | |
| S2.08.00 | STRUCTURAL OVERALL FLOOR PLAN - LEVEL 8 | |
| S2.08.00R | REINFORCEMENT FLOOR PLAN - LEVEL 8 | |
| S2.08A.00 | STRUCTURAL SEGMENT FLOOR PLAN - LEVEL 8 - SEGMENT A | |
| S2.08B.00 | STRUCTURAL SEGMENT FLOOR PLAN - LEVEL 8 - SEGMENT B | |
| S4.00.00 | STRUCTURAL OVERALL ELEVATIONS | |
| S4.00.01 | STRUCTURAL OVERALL ELEVATIONS | |
| S4.00.02 | STRUCTURAL OVERALL ELEVATIONS | |
| S4.00.03 | STRUCTURAL OVERALL ELEVATIONS | |
| S4.00.10 | MOMENT FRAME ELEVATIONS | |
| S4.00.11 | MOMENT FRAME ELEVATIONS | |
| S4.00.12 | MOMENT FRAME ELEVATIONS | |
| S4.00.13 | MOMENT FRAME ELEVATIONS | |
| S4.00.14 | MOMENT FRAME ELEVATIONS | |
| S4.00.15 | MOMENT FRAME ELEVATIONS | |
| S4.00.16 | MOMENT FRAME ELEVATIONS | |
| S4.00.17 | MOMENT FRAME ELEVATIONS | |
| S4.00.18 | MOMENT FRAME ELEVATIONS | |
| S4.00.19 | MOMENT FRAME ELEVATIONS | |
| S4.00.20 | MOMENT FRAME ELEVATIONS | |
| S4.00.40 | STRUCTURAL OVERALL SECTIONS | |
| S5.00.00 | GRAVITY COLUMN SCHEDULE | |
| S5.00.00S | OVERALL SUPERSTRUCTURE PLAN - ROOF LEVEL | ■ |
| S5.00.01 | MOMENT FRAME COLUMN SCHEDULE | |
| S5.00.02 | MOMENT FRAME COLUMN SCHEDULE | |
| S5.00.05 | ENLARGED PLANS - STEEL FRAMING | ■ |
| S5.00.10 | ENLARGED PLANS - STEEL FRAMING | ■ |

## SHEET INDEX

| SHEET NO. | SHEET NAME | IFP |
|---|---|---|
| S5.00.20 | ENLARGED PLANS - STEEL FRAMING | ■ |
| S6.00.00 | BEAM ELEVATIONS | |
| S6.00.01 | BEAM ELEVATIONS | |
| S6.00.10 | BEAM ELEVATIONS | |
| S6.00.20 | MILD STEEL BEAM ELEVATIONS | |
| S6.00.21 | MILD STEEL BEAM ELEVATIONS | |
| S8.00.00 | TYPICAL CONCRETE DETAILS | |
| S8.00.01 | TYPICAL CONCRETE DETAILS | |
| S8.00.02 | TYPICAL CONCRETE DETAILS | |
| S8.00.03 | TYPICAL CONCRETE DETAILS | |
| S8.00.04 | TYPICAL CONCRETE DETAILS | |
| S8.00.05 | TYPICAL CONCRETE DETAILS | |
| S8.00.06 | TYPICAL CONCRETE DETAILS | |
| S8.00.10 | MASONRY DETAILS | |
| S8.00.20 | TYPICAL GRAVITY COLUMN DETAILS | |
| S8.00.30 | MOMENT FRAME DETAILS | |
| S8.00.31 | MOMENT FRAME DETAILS | |
| S8.00.32 | MOMENT FRAME DETAILS | |
| S8.00.50 | FOUNDATION DETAILS | |
| S8.00.51 | FOUNDATION DETAILS | |
| S8.00.52 | FOUNDATION DETAILS | |
| S8.00.53 | FOUNDATION DETAILS | |
| S8.00.54 | FOUNDATION DETAILS | |
| S8.00.55 | FOUNDATION DETAILS | |
| S8.00.56 | FOUNDATION DETAILS | |
| S8.00.57 | FOUNDATION SECTIONS | |
| S8.00.59 | FOUNDATION SECTIONS | |
| S8.00.70 | STEEL STRUCTURAL TYPICAL DETAILS | ■ |
| S8.00.71 | STEEL STRUCTURAL TYPICAL DETAILS | ■ |
| S8.00.72 | ELEVATOR GUIDE RAIL SUPPORT DETAILS | ■ |
| 08 - ARCHITECTURAL | | |
| A0.00.00 | DOOR SCHEDULE, FRAME DETAILS AND PANEL TYPES | ■ |
| A0.00.01 | FINISH SCHEDULE | ■ |
| A1.00.00 | SITE VICINITY PLAN | ■ |
| A1.00.01 | WEST FIELD CAMPUS PLAN | ■ |
| A1.01.00 | SITE PLAN | ■ |
| A2.00.00 | WALL & PARTITION TYPES | ■ |
| A2.00.01 | TYPICAL UL HEAD DETAILS | ■ |
| A2.01.00 | OVERALL FLOOR PLAN - LEVEL 1 | ■ |
| A2.01.00W | OVERALL FLOOR PLAN - WATER PROOFING AND VAPOR BARRIER | ■ |
| A2.01A.00 | SEGMENT FLOOR PLAN - LEVEL 1 - SEGMENT A | ■ |
| A2.01B.00 | SEGMENT FLOOR PLAN - LEVEL 1 - SEGMENT B | ■ |
| A2.02.00 | OVERALL FLOOR PLAN - LEVEL 2 | ■ |
| A2.02A.00 | SEGMENT FLOOR PLAN - LEVEL 2 - SEGMENT A | ■ |
| A2.02B.00 | SEGMENT FLOOR PLAN - LEVEL 2 - SEGMENT B | ■ |
| A2.03.00 | OVERALL FLOOR PLAN - LEVEL 3 | ■ |
| A2.03A.00 | SEGMENT FLOOR PLAN - LEVEL 3 - SEGMENT A | ■ |
| A2.03B.00 | SEGMENT FLOOR PLAN - LEVEL 3 - SEGMENT B | ■ |
| A2.04.00 | OVERALL FLOOR PLAN - LEVEL 4 | ■ |
| A2.04A.00 | SEGMENT FLOOR PLAN - LEVEL 4 - SEGMENT A | ■ |
| A2.04B.00 | SEGMENT FLOOR PLAN - LEVEL 4 - SEGMENT B | ■ |
| A2.05.00 | OVERALL FLOOR PLAN - LEVEL 5 | ■ |
| A2.05A.00 | SEGMENT FLOOR PLAN - LEVEL 5 - SEGMENT A | ■ |
| A2.05B.00 | SEGMENT FLOOR PLAN - LEVEL 5 - SEGMENT B | ■ |
| A2.06.00 | OVERALL FLOOR PLAN - LEVEL 6 | ■ |
| A2.06A.00 | SEGMENT FLOOR PLAN - LEVEL 6 - SEGMENT A | ■ |
| A2.06B.00 | SEGMENT FLOOR PLAN - LEVEL 6 - SEGMENT B | ■ |
| A2.07.00 | OVERALL FLOOR PLAN - LEVEL 7 | ■ |
| A2.07A.00 | SEGMENT FLOOR PLAN - LEVEL 7 - SEGMENT A | ■ |
| A2.07B.00 | SEGMENT FLOOR PLAN - LEVEL 7 - SEGMENT B | ■ |
| A2.08RA.00 | SEGMENT FLOOR PLAN - ROOF - SEGMENT A | ■ |
| A2.08RB.00 | SEGMENT FLOOR PLAN - ROOF - SEGMENT B | ■ |
| A3.01.00 | OVERALL RCP - LEVEL 1 | ■ |
| A3.01A.00 | SEGMENT RCP - LEVEL 1 - SEGMENT A | ■ |
| A3.01B.00 | SEGMENT RCP - LEVEL 1 - SEGMENT B | ■ |
| A3.02.00 | OVERALL RCP - LEVEL 2 | ■ |
| A3.02A.00 | SEGMENT RCP - LEVEL 2 - SEGMENT A | ■ |
| A3.02B.00 | SEGMENT RCP - LEVEL 2 - SEGMENT B | ■ |
| A3.03.00 | OVERALL RCP - LEVEL 3 | ■ |
| A3.03A.00 | SEGMENT RCP - LEVEL 3 - SEGMENT A | ■ |
| A3.03B.00 | SEGMENT RCP - LEVEL 3 - SEGMENT B | ■ |
| A3.04.00 | OVERALL RCP - LEVEL 4 | ■ |
| A3.04A.00 | SEGMENT RCP - LEVEL 4 - SEGMENT A | ■ |
| A3.04B.00 | SEGMENT RCP - LEVEL 4 - SEGMENT B | ■ |
| A3.05.00 | OVERALL RCP - LEVEL 5 | ■ |
| A3.05A.00 | SEGMENT RCP - LEVEL 5 - SEGMENT A | ■ |
| A3.05B.00 | SEGMENT RCP - LEVEL 5 - SEGMENT B | ■ |
| A3.06.00 | OVERALL RCP - LEVEL 6 | ■ |
| A3.06A.00 | SEGMENT RCP - LEVEL 6 - SEGMENT A | ■ |
| A3.06B.00 | SEGMENT RCP - LEVEL 6 - SEGMENT B | ■ |
| A4.00.00 | OVERALL EXTERIOR ELEVATIONS | ■ |
| A4.00.01 | OVERALL EXTERIOR ELEVATIONS | ■ |
| A4.40.00 | OVERALL BUILDING SECTIONS | ■ |
| A4.40.01 | OVERALL BUILDING SECTIONS | ■ |
| A4.40.02 | OVERALL BUILDING SECTIONS | ■ |
| A4.40.03 | OVERALL BUILDING SECTIONS | ■ |
| A4.40.04 | OVERALL BUILDING SECTIONS | ■ |
| A6.00.00 | OVERALL INTERIOR ELEVATIONS | ■ |
| A6.04.00 | ENLARGED INTERIOR ELEVATIONS | ■ |
| A7.EL1.00 | ELEVATORS EL908 & EL909 PLAN AND SECTIONS | ■ |
| A7.EL2.00 | ELEVATORS EL906 & EL907 PLAN AND SECTIONS | ■ |
| A7.REP0.00 | RAMP PLAN AND SECTIONS | ■ |
| A7.ST0.00 | STAIR & RAILING DETAILS | ■ |
| A7.ST0.01 | STAIR & RAILING DETAILS | ■ |
| A7.ST0.02 | STAIR & RAILING DETAILS | ■ |
| A7.ST0.03 | STAIR & RAILING DETAILS | ■ |
| A7.ST1.00 | STAIR ST1 PLAN AND SECTIONS | ■ |
| A7.ST2.00 | STAIR ST2 PLAN AND SECTIONS | ■ |
| A8.20.01 | EXTERIOR PLAN DETAILS | ■ |
| A8.40.01 | EXTERIOR SECTION DETAILS | ■ |
| 08 - PARKING | | |
| AW0.00.00 | SHEET INDEX & GENERAL NOTES | ■ |
| AW2.01.00 | OVERALL FLOOR PLAN - LEVEL 1 - PARKING COUNT AND SIGNAGE | ■ |
| AW2.01A.00 | SEGMENT FLOOR PLAN - LEVEL 1 - SEGMENT A | ■ |
| AW2.01B.00 | SEGMENT FLOOR PLAN - LEVEL 1 - SEGMENT B | ■ |
| AW2.02.00 | OVERALL FLOOR PLAN - LEVEL 2 - PARKING COUNT AND SIGNAGE | ■ |
| AW2.02A.00 | SEGMENT FLOOR PLAN - LEVEL 2 - SEGMENT A | ■ |
| AW2.02B.00 | SEGMENT FLOOR PLAN - LEVEL 2 - SEGMENT B | ■ |
| AW2.03.00 | OVERALL FLOOR PLAN - LEVEL 3 - PARKING COUNT AND SIGNAGE | ■ |
| AW2.03A.00 | SEGMENT FLOOR PLAN - LEVEL 3 - SEGMENT A | ■ |
| AW2.03B.00 | SEGMENT FLOOR PLAN - LEVEL 3 - SEGMENT B | ■ |
| AW2.04.00 | OVERALL FLOOR PLAN - LEVEL 4 - PARKING COUNT AND SIGNAGE | ■ |
| AW2.04A.00 | SEGMENT FLOOR PLAN - LEVEL 4 - SEGMENT A | ■ |
| AW2.04B.00 | SEGMENT FLOOR PLAN - LEVEL 4 - SEGMENT B | ■ |
| AW2.05.00 | OVERALL FLOOR PLAN - LEVEL 5 - PARKING COUNT AND SIGNAGE | ■ |
| AW2.05A.00 | SEGMENT FLOOR PLAN - LEVEL 5 - SEGMENT A | ■ |
| AW2.05B.00 | SEGMENT FLOOR PLAN - LEVEL 5 - SEGMENT B | ■ |
| AW2.06.00 | OVERALL FLOOR PLAN - LEVEL 6 - PARKING COUNT AND SIGNAGE | ■ |
| AW2.06A.00 | SEGMENT FLOOR PLAN - LEVEL 6 - SEGMENT A | ■ |
| AW2.06B.00 | SEGMENT FLOOR PLAN - LEVEL 6 - SEGMENT B | ■ |
| AW2.07.00 | OVERALL FLOOR PLAN - LEVEL 7 - PARKING COUNT AND SIGNAGE | ■ |
| AW2.07A.00 | SEGMENT FLOOR PLAN - LEVEL 7 - SEGMENT A | ■ |
| AW2.07B.00 | SEGMENT FLOOR PLAN - LEVEL 7 - SEGMENT B | ■ |
| AW5.01.01 | STRIPING & PAVING DETAILS | ■ |
| AW5.02.01 | STRIPING & PAVING DETAILS | ■ |
| AW7.01.01 | TYPICAL DETAILS | ■ |
| AW8.01.01 | ENLARGED CONTROL LANE | ■ |
| AW9.01.01 | SIGNAGE SCHEDULE AND MOUNTING DETAILS | ■ |
| 10 - CONVEYANCE | | |
| VT.01 | ELEVATORS 111-112 PLANS, SECTION, AND DATA | ■ |
| VT.02 | ELEVATORS 106-107 PLANS, SECTION, AND DATA | ■ |
| 11 - FIRE PROTECTION | | |
| FP0.00.00 | FIRE PROTECTION COVER PAGE | ■ |
| FP0.01.00 | FIRE PROTECTION HANGER/SEISMIC BRACE DETAILS | ■ |
| FP0.02.00 | FIRE PROTECTION SEISMIC BRACE CALCULATION | ■ |
| FP0.03.00 | FIRE PROTECTION FIRE STOP DETAILS | ■ |
| FP0.04.00 | FIRE PROTECTION SECTION VIEW | ■ |
| FP0.05.00 | FIRE PROTECTION STAIR DETAIL | ■ |
| FP0.06.00 | FIRE PROTECTION FIRE PUMP DETAIL | ■ |
| FP0.07.00 | FIRE PROTECTION STANDPIPE DETAIL | ■ |
| FP1.00.00 | FIRE PROTECTION TEMPORARY STANDPIPE | |
| FP1.01.00 | FIRE PROTECTION UNDERGROUND AND UTILITY SITE PLAN | ■ |
| FP2.01.00 | FIRE PROTECTION OVERALL FLOOR PLAN - LEVEL 1 | ■ |
| FP2.01A.00 | FIRE PROTECTION OVERALL FLOOR PLAN - LEVEL 1 - SEGMENT A | ■ |

## SHEET INDEX

| SHEET NO. | SHEET NAME | IFP |
|---|---|---|
| FP2.01B.00 | FIRE PROTECTION OVERALL FLOOR PLAN - LEVEL 1 - SEGMENT B | ■ |
| FP2.02.00 | FIRE PROTECTION OVERALL FLOOR PLAN - LEVEL 2 | ■ |
| FP2.02A.00 | FIRE PROTECTION OVERALL FLOOR PLAN - LEVEL 2 - SEGMENT A | ■ |
| FP2.02B.00 | FIRE PROTECTION OVERALL FLOOR PLAN - LEVEL 2 - SEGMENT B | ■ |
| FP2.03.00 | FIRE PROTECTION OVERALL FLOOR PLAN - LEVEL 3 | ■ |
| FP2.03A.00 | FIRE PROTECTION OVERALL FLOOR PLAN - LEVEL 3 - SEGMENT A | ■ |
| FP2.03B.00 | FIRE PROTECTION OVERALL FLOOR PLAN - LEVEL 3 - SEGMENT B | ■ |
| FP2.04.00 | FIRE PROTECTION OVERALL FLOOR PLAN - LEVEL 4 | ■ |
| FP2.04A.00 | FIRE PROTECTION OVERALL FLOOR PLAN - LEVEL 4 - SEGMENT A | ■ |
| FP2.04B.00 | FIRE PROTECTION OVERALL FLOOR PLAN - LEVEL 4 - SEGMENT B | ■ |
| FP2.05.00 | FIRE PROTECTION OVERALL FLOOR PLAN - LEVEL 5 | ■ |
| FP2.05A.00 | FIRE PROTECTION OVERALL FLOOR PLAN - LEVEL 5 - SEGMENT A | ■ |
| FP2.05B.00 | FIRE PROTECTION OVERALL FLOOR PLAN - LEVEL 5 - SEGMENT B | ■ |
| FP2.06.00 | FIRE PROTECTION OVERALL FLOOR PLAN - LEVEL 6 | ■ |
| FP2.06A.00 | FIRE PROTECTION OVERALL FLOOR PLAN - LEVEL 6 - SEGMENT A | ■ |
| FP2.06B.00 | FIRE PROTECTION OVERALL FLOOR PLAN - LEVEL 6 - SEGMENT B | ■ |
| FP2.07.00 | FIRE PROTECTION OVERALL FLOOR PLAN - LEVEL 7 | ■ |
| FP2.07A.00 | FIRE PROTECTION OVERALL FLOOR PLAN - LEVEL 7 - SEGMENT A | ■ |
| FP2.07B.00 | FIRE PROTECTION OVERALL FLOOR PLAN - LEVEL 7 - SEGMENT B | ■ |
| 12 - FIRE ALARM | | |
| FA1.01 | FIRE ALARM SYSTEM COVER SHEET | ■ |
| FA1.02 | ELEVATOR CHECKLIST | ■ |
| FA2.01.00 | OVERALL FLOOR PLAN- LEVEL 1 | ■ |
| FA2.01A.00 | DEVICE PLACEMENT PLAN - LEVEL 1 SEGMENT A | ■ |
| FA2.01B.00 | DEVICE PLACEMENT PLAN - LEVEL 1 SEGMENT B | ■ |
| FA2.02.00 | OVERALL FLOOR PLAN- LEVEL 2 | ■ |
| FA2.02A.00 | DEVICE PLACEMENT PLAN - LEVEL 2 SEGMENT A | ■ |
| FA2.02B.00 | DEVICE PLACEMENT PLAN - LEVEL 2 SEGMENT B | ■ |
| FA2.03.00 | OVERALL FLOOR PLAN- LEVEL 3 | ■ |
| FA2.03A.00 | DEVICE PLACEMENT PLAN - LEVEL 3 SEGMENT A | ■ |
| FA2.03B.00 | DEVICE PLACEMENT PLAN - LEVEL 3 SEGMENT B | ■ |
| FA2.04.00 | OVERALL FLOOR PLAN- LEVEL 4 | ■ |
| FA2.04A.00 | DEVICE PLACEMENT PLAN - LEVEL 4 SEGMENT A | ■ |
| FA2.04B.00 | DEVICE PLACEMENT PLAN - LEVEL 4 SEGMENT B | ■ |
| FA2.05.00 | OVERALL FLOOR PLAN- LEVEL 5 | ■ |
| FA2.05A.00 | DEVICE PLACEMENT PLAN - LEVEL 5 SEGMENT A | ■ |
| FA2.05B.00 | DEVICE PLACEMENT PLAN - LEVEL 5 SEGMENT B | ■ |
| FA2.06.00 | OVERALL FLOOR PLAN- LEVEL 6 | ■ |
| FA2.06A.00 | DEVICE PLACEMENT PLAN - LEVEL 6 SEGMENT A | ■ |
| FA2.06B.00 | DEVICE PLACEMENT PLAN - LEVEL 6 SEGMENT B | ■ |
| FA2.07.00 | OVERALL FLOOR PLAN- LEVEL 7 | ■ |
| FA2.07A.00 | DEVICE PLACEMENT PLAN - LEVEL 7 SEGMENT A | ■ |
| FA2.07B.00 | DEVICE PLACEMENT PLAN - LEVEL 7 SEGMENT B | ■ |
| FA3.01 | RISER DIAGRAM | ■ |
| FA3.02 | RISER DIAGRAM | ■ |
| FA3.03 | RISER DIAGRAM | ■ |
| FA4.01 | FACU PANEL DETAIL | ■ |
| FA4.02 | TPR1 PANEL DETAIL | ■ |
| FA5.01 | CALCULATIONS AND SCHEDULES - FACU | ■ |
| FA5.02 | CALCULATIONS AND SCHEDULES - FACU | ■ |
| FA5.03 | CALCULATIONS AND SCHEDULES - TPR1 | ■ |
| FA5.04 | CALCULATIONS AND SCHEDULES - TPR1 | ■ |
| FA5.05 | CALCULATIONS AND SCHEDULES - TPR1 | ■ |
| FA5.06 | CALCULATIONS AND SCHEDULES - TPR1 | ■ |
| FA6.01 | WIRING TYPICALS | ■ |
| FA6.02 | WIRING TYPICALS | ■ |
| 12 - EMERGENCY COMMUNICATIONS | | |
| ECS1.01 | EMERGENCY COMMUNICATION SYSTEM COVER SHEET | ■ |
| ECS2.02A.00 | DEVICE PLACEMENT PLAN - LEVEL 2 SEGMENT A | ■ |
| ECS2.02B.00 | DEVICE PLACEMENT PLAN - LEVEL 2 SEGMENT B | ■ |
| ECS2.03A.00 | DEVICE PLACEMENT PLAN - LEVEL 3 SEGMENT A | ■ |
| ECS2.03B.00 | DEVICE PLACEMENT PLAN - LEVEL 3 SEGMENT B | ■ |
| ECS2.04A.00 | DEVICE PLACEMENT PLAN - LEVEL 4 SEGMENT A | ■ |
| ECS2.04B.00 | DEVICE PLACEMENT PLAN - LEVEL 4 SEGMENT B | ■ |
| ECS2.05A.00 | DEVICE PLACEMENT PLAN - LEVEL 5 SEGMENT A | ■ |
| ECS2.05B.00 | DEVICE PLACEMENT PLAN - LEVEL 5 SEGMENT B | ■ |
| ECS2.06A.00 | DEVICE PLACEMENT PLAN - LEVEL 6 SEGMENT A | ■ |
| ECS2.06B.00 | DEVICE PLACEMENT PLAN - LEVEL 6 SEGMENT B | ■ |
| ECS2.07A.00 | DEVICE PLACEMENT PLAN - LEVEL 7 SEGMENT A | ■ |
| ECS2.07B.00 | DEVICE PLACEMENT PLAN - LEVEL 7 SEGMENT B | ■ |
| ECS3.01 | RISER DIAGRAM | ■ |
| ECS3.02 | WIRING DIAGRAM | ■ |
| ECS3.03 | MONITOR MODULE CABINET | ■ |
| ECS3.04 | CALCULATIONS AND DETAILS | ■ |
| 13 - PLUMBING | | |
| P0.00.00 | PLUMBING SYMBOLS AND ABBREVIATIONS | ■ |
| P0.00.01 | PLUMBING SYMBOLS AND ABBREVIATIONS | ■ |
| P0.01.01 | PLUMBING CALGREEN AND CALCULATIONS | ■ |
| P0.01.02 | PLUMBING TITLE 24 | ■ |
| P0.02.00 | PLUMBING SCHEDULES | ■ |
| P0.02.01 | PLUMBING SCHEDULES | ■ |
| P0.02.02 | PLUMBING SCHEDULES | ■ |
| P2.00.00 | PLUMBING PLAN - UNDERGROUND - OVERALL | |
| P2.00A.00 | PLUMBING PLAN - UNDERGROUND - SEGMENT A | |
| P2.00B.00 | PLUMBING PLAN - UNDERGROUND - SEGMENT B | |
| P2.01.00 | PLUMBING PLAN - LEVEL 1 - OVERALL | ■ |
| P2.01A.00 | PLUMBING PLAN - LEVEL 1 - SEGMENT A | ■ |
| P2.01B.00 | PLUMBING PLAN - LEVEL 1 - SEGMENT B | ■ |
| P2.02.00 | PLUMBING PLAN - LEVEL 2 - OVERALL | ■ |
| P2.02A.00 | PLUMBING PLAN - LEVEL 2 - SEGMENT A | ■ |
| P2.02B.00 | PLUMBING PLAN - LEVEL 2 - SEGMENT B | ■ |
| P2.03.00 | PLUMBING PLAN - LEVEL 3 - OVERALL | ■ |
| P2.03A.00 | PLUMBING PLAN - LEVEL 3 - SEGMENT A | ■ |
| P2.03B.00 | PLUMBING PLAN - LEVEL 3 - SEGMENT B | ■ |
| P2.04.00 | PLUMBING PLAN - LEVEL 4 - OVERALL | ■ |
| P2.04A.00 | PLUMBING PLAN - LEVEL 4 - SEGMENT A | ■ |
| P2.04B.00 | PLUMBING PLAN - LEVEL 4 - SEGMENT B | ■ |
| P2.05.00 | PLUMBING PLAN - LEVEL 5 - OVERALL | ■ |
| P2.05A.00 | PLUMBING PLAN - LEVEL 5 - SEGMENT A | ■ |
| P2.05B.00 | PLUMBING PLAN - LEVEL 5 - SEGMENT B | ■ |
| P2.06.00 | PLUMBING PLAN - LEVEL 6 - OVERALL | ■ |
| P2.06A.00 | PLUMBING PLAN - LEVEL 6 - SEGMENT A | ■ |
| P2.06B.00 | PLUMBING PLAN - LEVEL 6 - SEGMENT B | ■ |
| P2.07.00 | PLUMBING PLAN - LEVEL 7 - OVERALL | ■ |
| P2.07A.00 | PLUMBING PLAN - LEVEL 7 - SEGMENT A | ■ |
| P2.07B.00 | PLUMBING PLAN - LEVEL 7 - SEGMENT B | ■ |
| P5.01.01 | PLUMBING ENLARGED PLAN - PLUMBING ROOM | ■ |
| P5.01.02 | PLUMBING ENLARGED PLAN - CUSTODIAL AND MRA ROOM | ■ |
| P6.01.00 | PLUMBING DOMESTIC COLD WATER DIAGRAM | ■ |
| P6.02.00 | PLUMBING SANITARY/INDUSTRIAL WASTE & VENT RISER DIAGRAM | ■ |
| P6.02.01 | PLUMBING SANITARY/INDUSTRIAL WASTE & VENT RISER DIAGRAM | ■ |
| P6.03.00 | PLUMBING STORM DRAIN ISO RISER DIAGRAM | ■ |
| P6.03.01 | PLUMBING STORM DRAIN ISO RISER DIAGRAM | ■ |
| P8.01.00 | PLUMBING DETAILS | ■ |
| P8.01.01 | PLUMBING DETAILS | ■ |
| P8.01.02 | PLUMBING DETAILS | ■ |
| P8.02.00 | PLUMBING DETAILS | ■ |
| 14 - MECHANICAL | | |
| M0.00.00 | MECHANICAL SYMBOLS AND ABBREVIATIONS | ■ |
| M0.01.00 | MECHANICAL CALGREEN AND TITLE 24 REQUIREMENTS | ■ |
| M0.01.01 | MECHANICAL TITLE 24 | ■ |
| M0.03.00 | MECHANICAL SCHEDULES | ■ |
| M2.01.00 | MECHANICAL PLAN - LEVEL 1 - OVERALL | ■ |
| M2.02.00 | MECHANICAL PLAN - LEVEL 2 - OVERALL | ■ |
| M2.03.00 | MECHANICAL PLAN - LEVEL 3 - OVERALL | ■ |
| M2.05.00 | MECHANICAL PLAN - LEVEL 5 - OVERALL | ■ |
| M2.06.00 | MECHANICAL PLAN - LEVEL 6 -

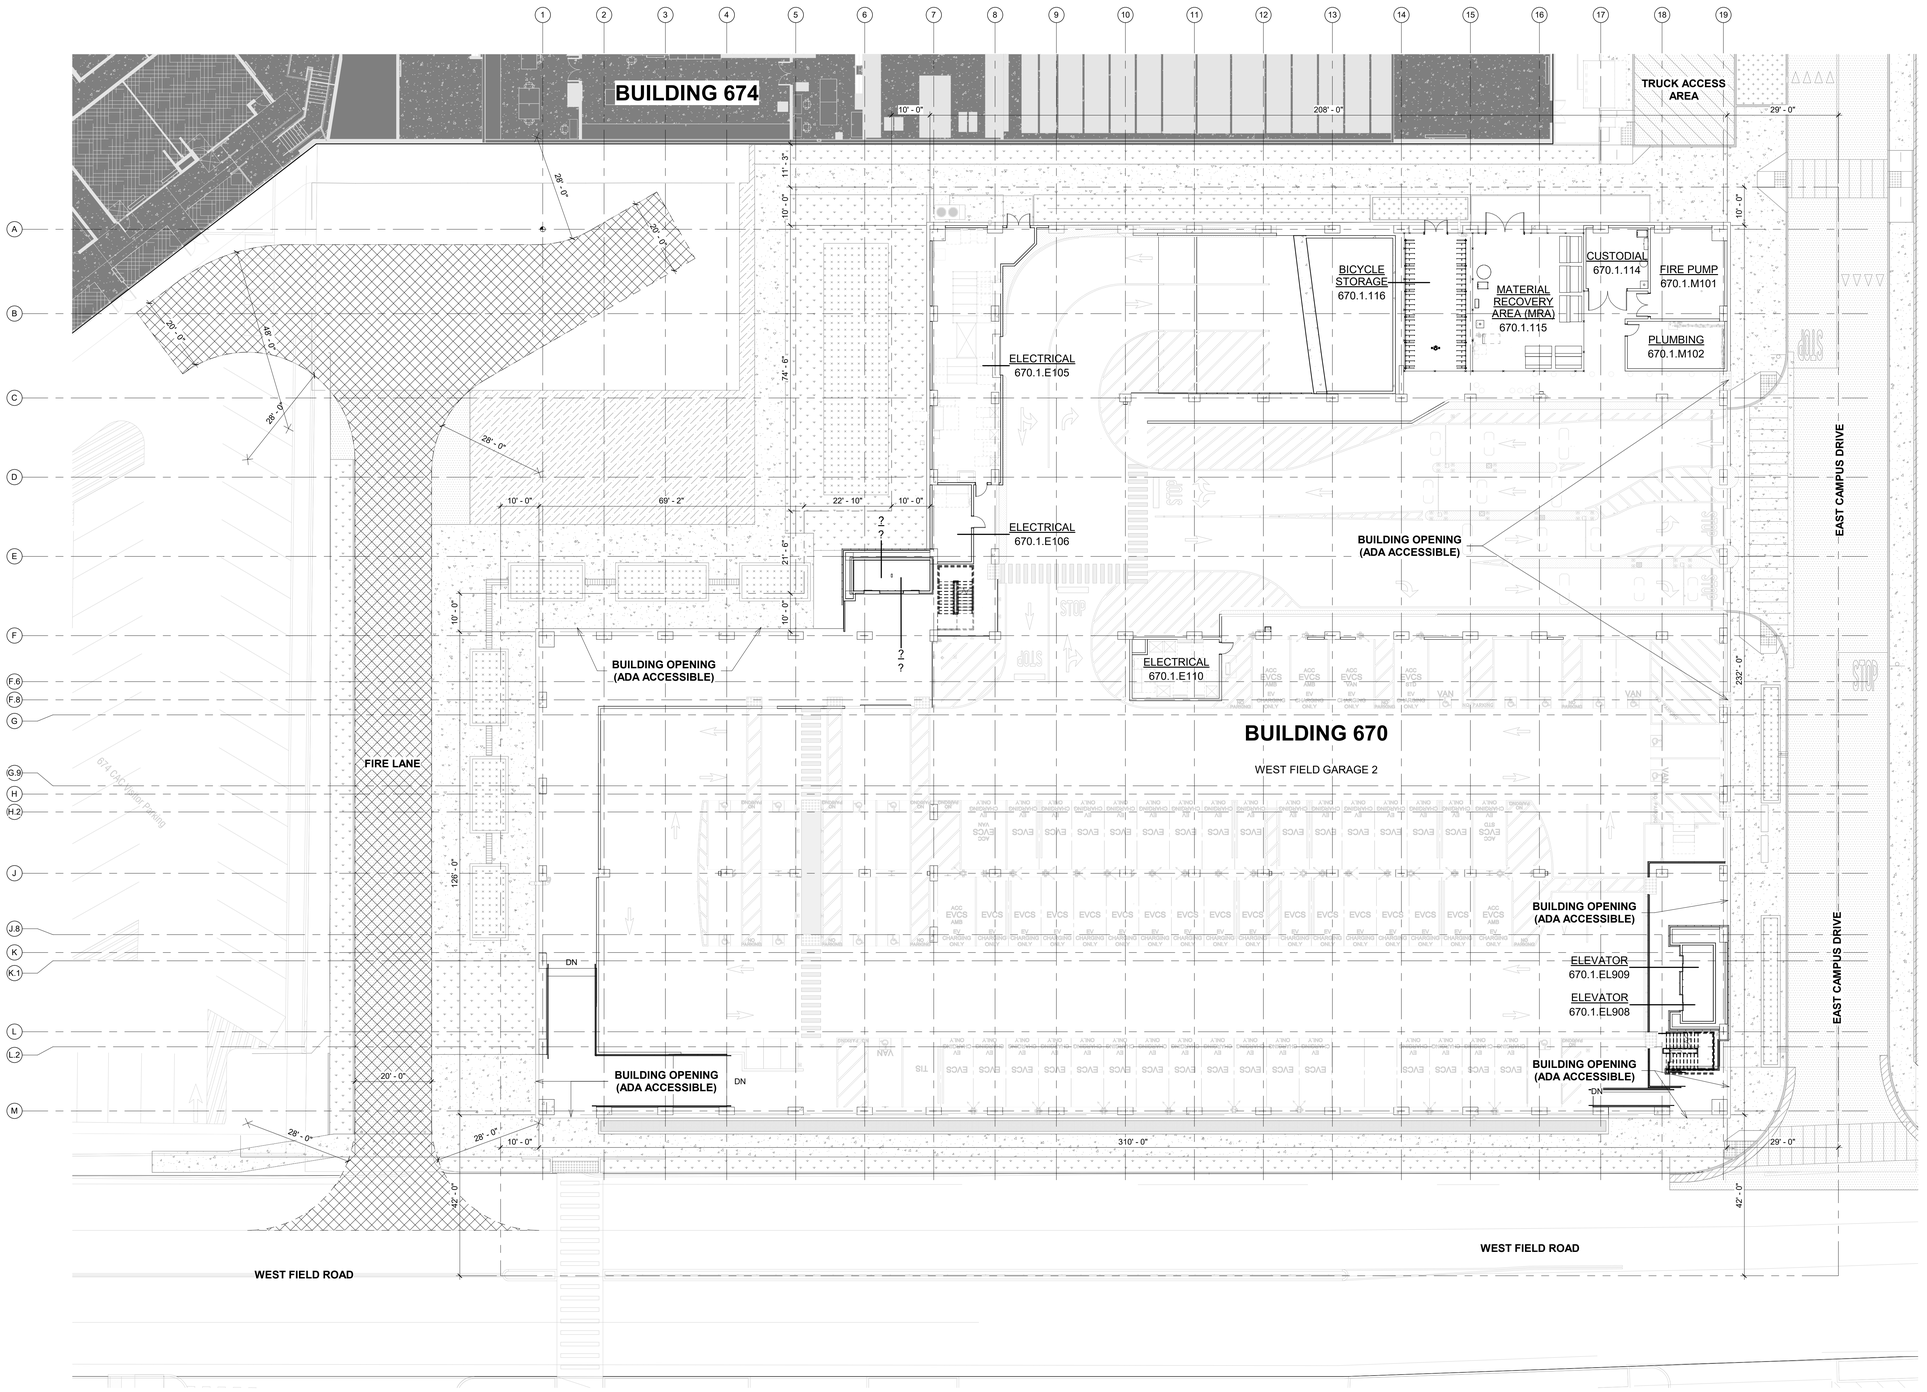


1 SITE PLAN
1/16" = 1'-0"

N

## GENERAL SITE NOTES

1. REFER TO CIVIL DRAWINGS FOR SITE DESIGN, GRADING ELEVATIONS AND UTILITY POINT OF CONNECTIONS.
2. REFER TO ELECTRICAL, PLUMBING, TECHNOLOGY AND FIRE PROTECTION DRAWINGS FOR UTILITY POINTS OF CONNECTIONS. CONTRACTOR TO VERIFY FIELD CONDITIONS PRIOR TO CONSTRUCTION.
3. ALL DIMENSIONS ARE FROM FACE OF CONCRETE COLUMN OR FACE OF EXTERIOR METAL PANEL U.N.O.
4. LANDSCAPE DESIGN AT THE CENTRAL "HEART" BETWEEN 670 AND 674 IS ON A SEPARATE DESIGN SCHEDULE AND WILL BE PROVIDED AS AN ADDENDUM TO THIS PACKAGE.
5. PAINT CURBS RED AND PROVIDE SIGNAGE TO INFORM OF FIRE LANES AS REQUIRED BY FIRE DEPARTMENT.
6. REFER TO FIRE PROTECTION DRAWINGS FOR FDC AND FIRE HYDRANT LOCATIONS.

SAN FRANCISCO INTERNATIONAL AIRPORT

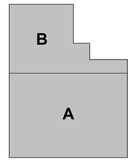


KEYPLAN

ISSUES

| DATE | ISSUE DESCRIPTION |
|---|---|
| 09/26/2025 | FINAL SUPERSTRUCTURE - ISSUE FOR PERMIT |
| 10/13/2025 | FINAL UNDERSLAB UTILITIES - ISSUE FOR PERMIT |
| 10/13/2025 | FINAL FOUNDATION - ISSUE FOR PERMIT |
| 10/16/2025 | FINAL 60% DESIGN DEVELOPMENT |
| 12/15/2025 | DRAFT 90% CONSTRUCTION DOCUMENTS |
| 02/12/2026 | ISSUE FOR PERMIT |

CONTRACT NO. 11917.66

PROJECT TITLE 670 WEST FIELD GARAGE 2

SHEET TITLE SITE PLAN

SEAL

**NOT FOR CONSTRUCTION**

CORGAN KUTRANIERI ARCHITECTS

APPROVED:
DIRECTOR OF ARCHITECTURE

APPROVED:
SECTION MANAGER

| DESIGNED BY: | CHECKED BY: |
|---|---|
| CK | SS |
| DRAWN BY: | DATE: |
| CS | 02/05/2026 |
| SCALE: | SIZE: |
| AS NOTED | ARCH-E1 |

SHEET NUMBER

**A1.01.00**

Autodesk Docs://2325 - SFO - WFG/11917.66_670_ARC_CKR-D.rvt

2/5/2026 4:39:15 PM

Copyright © 2017-2018 City And County Of San Francisco. These construction documents are the sole property of The City And County Of San Francisco and are protected by the Copyright Act. Any reproduction, publication, or use by any method, in whole or in part, without the express written consent of the San Francisco Airport Commission is prohibited.

If this drawing is not ARCH E1 (30"x42") NOMINAL SIZE, it has been revised from its original size and scales noted are no longer applicable

CONSTRUCTION DOCUMENTS - NOT FOR CONSTRUCTION

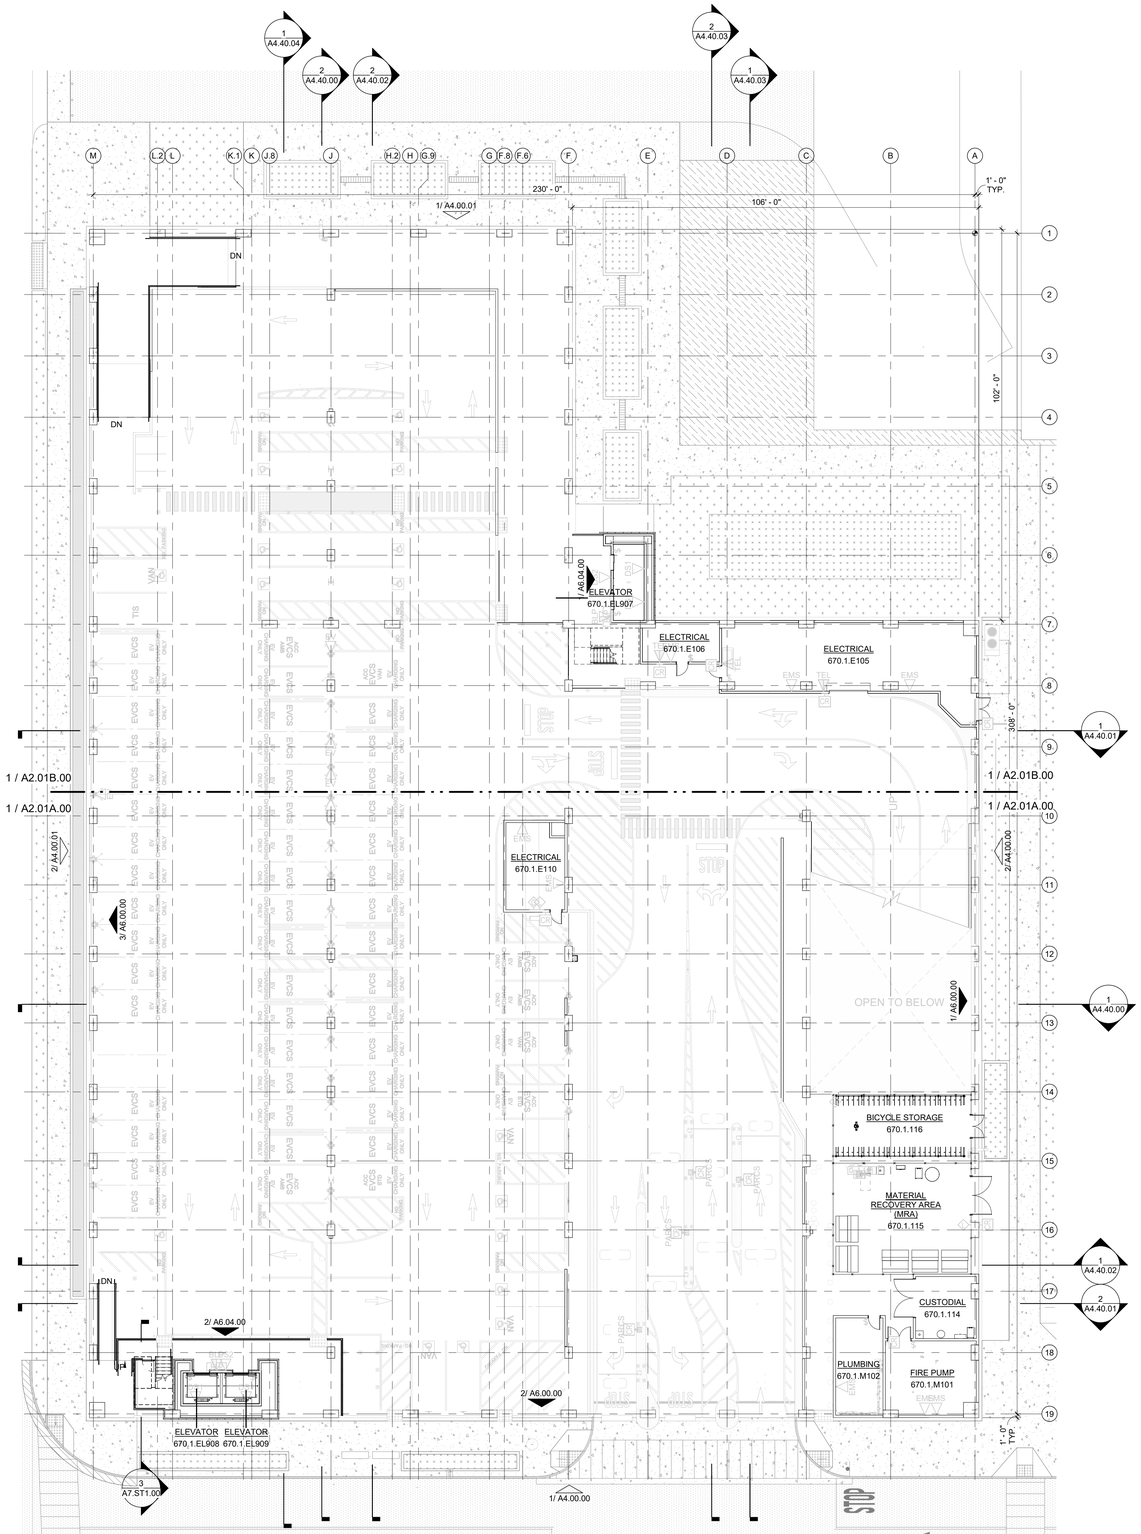


1 OVERALL PLAN - LEVEL 1
1/16" = 1'-0"

SAN FRANCISCO INTERNATIONAL AIRPORT

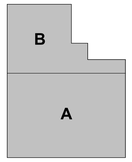


KEYPLAN

ISSUES

| DATE | ISSUE DESCRIPTION |
|---|---|
| 09/26/2025 | FINAL SUPERSTRUCTURE - ISSUE FOR PERMIT |
| 10/13/2025 | FINAL UNDERSLAB UTILITIES - ISSUE FOR PERMIT |
| 10/13/2025 | FINAL FOUNDATION - ISSUE FOR PERMIT |
| 10/16/2025 | FINAL 60% DESIGN DEVELOPMENT |
| 12/19/2025 | DRAFT 90% CONSTRUCTION DOCUMENTS |
| 02/13/2026 | ISSUE FOR PERMIT |

CONTRACT NO: 11917.66

PROJECT TITLE: 670 WEST FIELD GARAGE 2

SHEET TITLE: OVERALL FLOOR PLAN - LEVEL 1

SEAL

NOT FOR CONSTRUCTION

CORGAN KUTHranieri ARCHITECTS

APPROVED: DIRECTOR OF ARCHITECTURE

APPROVED: SECTION MANAGER

| DESIGNED BY: | CHECKED BY: |
|---|---|
| CK | SS |
| DRAWN BY: | DATE: |
| CS | 01/16/2026 |
| SCALE: | SIZE: |
| AS NOTED | ARCH-E1 |

SHEET NUMBER

A2.01.00

2/9/2026 4:39:21 PM

Autodesk Docs://2325 - SFO - WFG/11917.66_670_ARC_CKR-D.rvt

Copyright © 2017-2018 City And County Of San Francisco. These construction documents are the sole property of The City And County Of San Francisco and are protected by the Copyright Act. Any reproduction, publication, or use by any method, in whole or in part, without the express written consent of the San Francisco Airport Commission is prohibited.

If this drawing is not ARCH E1 (30"x42") NOMINAL SIZE, it has been revised from its original size and scales noted are no longer applicable

CONSTRUCTION DOCUMENTS - NOT FOR CONSTRUCTION

## GENERAL SHEET NOTES

1. ALL PARTITIONS/WALLS AT SSR ROOMS, ELECTRICAL ROOMS, ELEVATOR CONTROL ROOMS, PLUMBING ROOM AND FIRE PUMP ROOM SHALL BE FULL-HEIGHT TYPE H8 PARTITION, U.N.O.
2. ALL PARTITIONS/WALLS AT ELEVATORS SHALL BE FULL HEIGHT TYPE A6 AND E6 PARTITION ABOVE CONCRETE CURB, U.N.O.
3. REFER TO THE FOLLOWING FOR PARTITION/WALL DETAILS:
   * FOR TYPE A6 PARTITION ABOVE CONCRETE CURB, SEE DETAIL 1/A2.00.00.
   * FOR TYPE E6 PARTITION ABOVE CONCRETE CURB, SEE DETAIL 2/A2.00.00.
   * FOR TYPE A6 PARTITION ABOVE VEHICLE BARRIER WALL, SEE DETAIL 3/A2.00.00.
4. ALL ARCHITECTURAL WALLS SHALL BE SEPARATED BY A MINIMUM OF 2" FROM FACE OF STRUCTURAL COMPONENTS, U.N.O.
5. REFERENCE PARKING DRAWINGS (AW-SERIES) FOR PARKING STRIPING PLANS AND EVCS AND EVC CHARGER LOCATIONS.
6. ALL DOORS SHALL BE A MINIMUM OF 8" MEASURING FROM OUTSIDE DOOR FRAME TO ADJACENT WALL CORNER, U.N.O.
7. ALL SYSTEMS EQUIPMENT SHOWN IN GREY ARE FOR REFERENCE ONLY. REFER TO ELECTRICAL, TELECOM, MECHANICAL, PLUMBING, FIRE PROTECTION AND OTHER DISCIPLINE'S DRAWINGS FOR ADDITIONAL INFORMATION.

## KEYNOTE LEGEND

| | |
|---|---|
| AP001 | CONCRETE VEHICLE BARRIER WALL, TOP OF WALL 2'-10", REFER STRUCTURAL DETAILS. |
| AP003 | ELECTRIC VEHICLE SUPPLY EQUIPMENT, REFERENCE ELECTRICAL DRAWINGS, TYPICAL. |
| AP005 | METAL SLAT ARCHITECTURAL ENCLOSURE WITH TOP OF ENCLOSURE 8'-0". |
| AP006 | TENSIONED BARRIER CABLE SYSTEM. |
| AP011 | CONCRETE FILLED PIPE BOLLARD, REFERENCE DETAIL 15/S8.00.02. |
| AP014 | SMOOTH FINISH CONCRETE SUPERSTRUCTURE, REFERENCE STRUCTURAL DRAWINGS. |
| AP015 | CUSTOM COLOR PAINTED GALVANIZED TUBE METAL GUARDRAIL WITH CUSTOM COLOR PAINTED EXPANDED METAL MESH INFILL PANELS. |
| AP023 | WALL-MOUNTED FIRE EXTINGUISHER CABINET AND AED. |
| AP024 | FLOOR-MOUNTED DERO ULTRA SPACE SAVER SQUARED BICYCLE RACKS. |
| AP025 | OIL COLLECTION UNIT |
| AP026 | OIL COLLECTION CADDY |
| AP027 | TRASH/RECYCLE BIN SHOWN FOR SPACE PLANNING. PROVIDED BY OTHERS. |
| AP028 | HOSE REEL |
| AP029 | MOP SINK |
| AP030 | EMERGENCY EYE WASH |
| AP031 | DERO FIXIT-PLUS WITH AIR KIT PRIME |
| AP032 | STANDARD SFO 3 STREAM TRASH/COMPOST/RECYCLE BINS, TO BE PROVIDED BY OTHERS. |

SAN FRANCISCO INTERNATIONAL AIRPORT

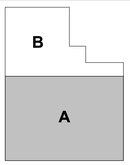

KEYPLAN

ISSUES

| DATE | ISSUE DESCRIPTION |
|---|---|
| 09/26/2025 | FINAL SUPERSTRUCTURE - ISSUE FOR PERMIT |
| 10/13/2025 | FINAL UNDERSLAB UTILITIES - ISSUE FOR PERMIT |
| 10/13/2025 | FINAL FOUNDATION - ISSUE FOR PERMIT |
| 10/16/2025 | FINAL 60% DESIGN DEVELOPMENT |
| 12/19/2025 | DRAFT 90% CONSTRUCTION DOCUMENTS |
| 02/13/2026 | ISSUE FOR PERMIT |

CONTRACT NO. 11917.66

PROJECT TITLE 670 WEST FIELD GARAGE 2

SHEET TITLE SEGMENT FLOOR PLAN - LEVEL 1 - SEGMENT A

SEAL

**NOT FOR CONSTRUCTION**

CORGAN KUTRANIERI ARCHITECTS

APPROVED: DIRECTOR OF ARCHITECTURE

APPROVED: SECTION MANAGER

| DESIGNED BY: | CHECKED BY: |
|---|---|
| CK | SS |
| DRAWN BY: | DATE: |
| CS | 01/16/2026 |
| SCALE: AS NOTED | SIZE: ARCH-E1 |

SHEET NUMBER

**A2.01A.00**

1 SEGMENT PLAN - LEVEL 1 - SEGMENT A
1/8" = 1'-0"

Copyright © 2017-2018 City And County Of San Francisco. These construction documents are the sole property of The City And County Of San Francisco and are protected by the Copyright Act. Any reproduction, publication, or use by any method, in whole or in part, without the express written consent of the San Francisco Airport Commission is prohibited.

If this drawing is not ARCH E1 (30"x42") NOMINAL SIZE, it has been revised from its original size and scales noted are no longer applicable

CONSTRUCTION DOCUMENTS - NOT FOR CONSTRUCTION

2/9/2026 4:39:21 PM

Autodesk Docs://2325 - SFO - WFG/11917.66_670_ARC_CKR-D.rvt

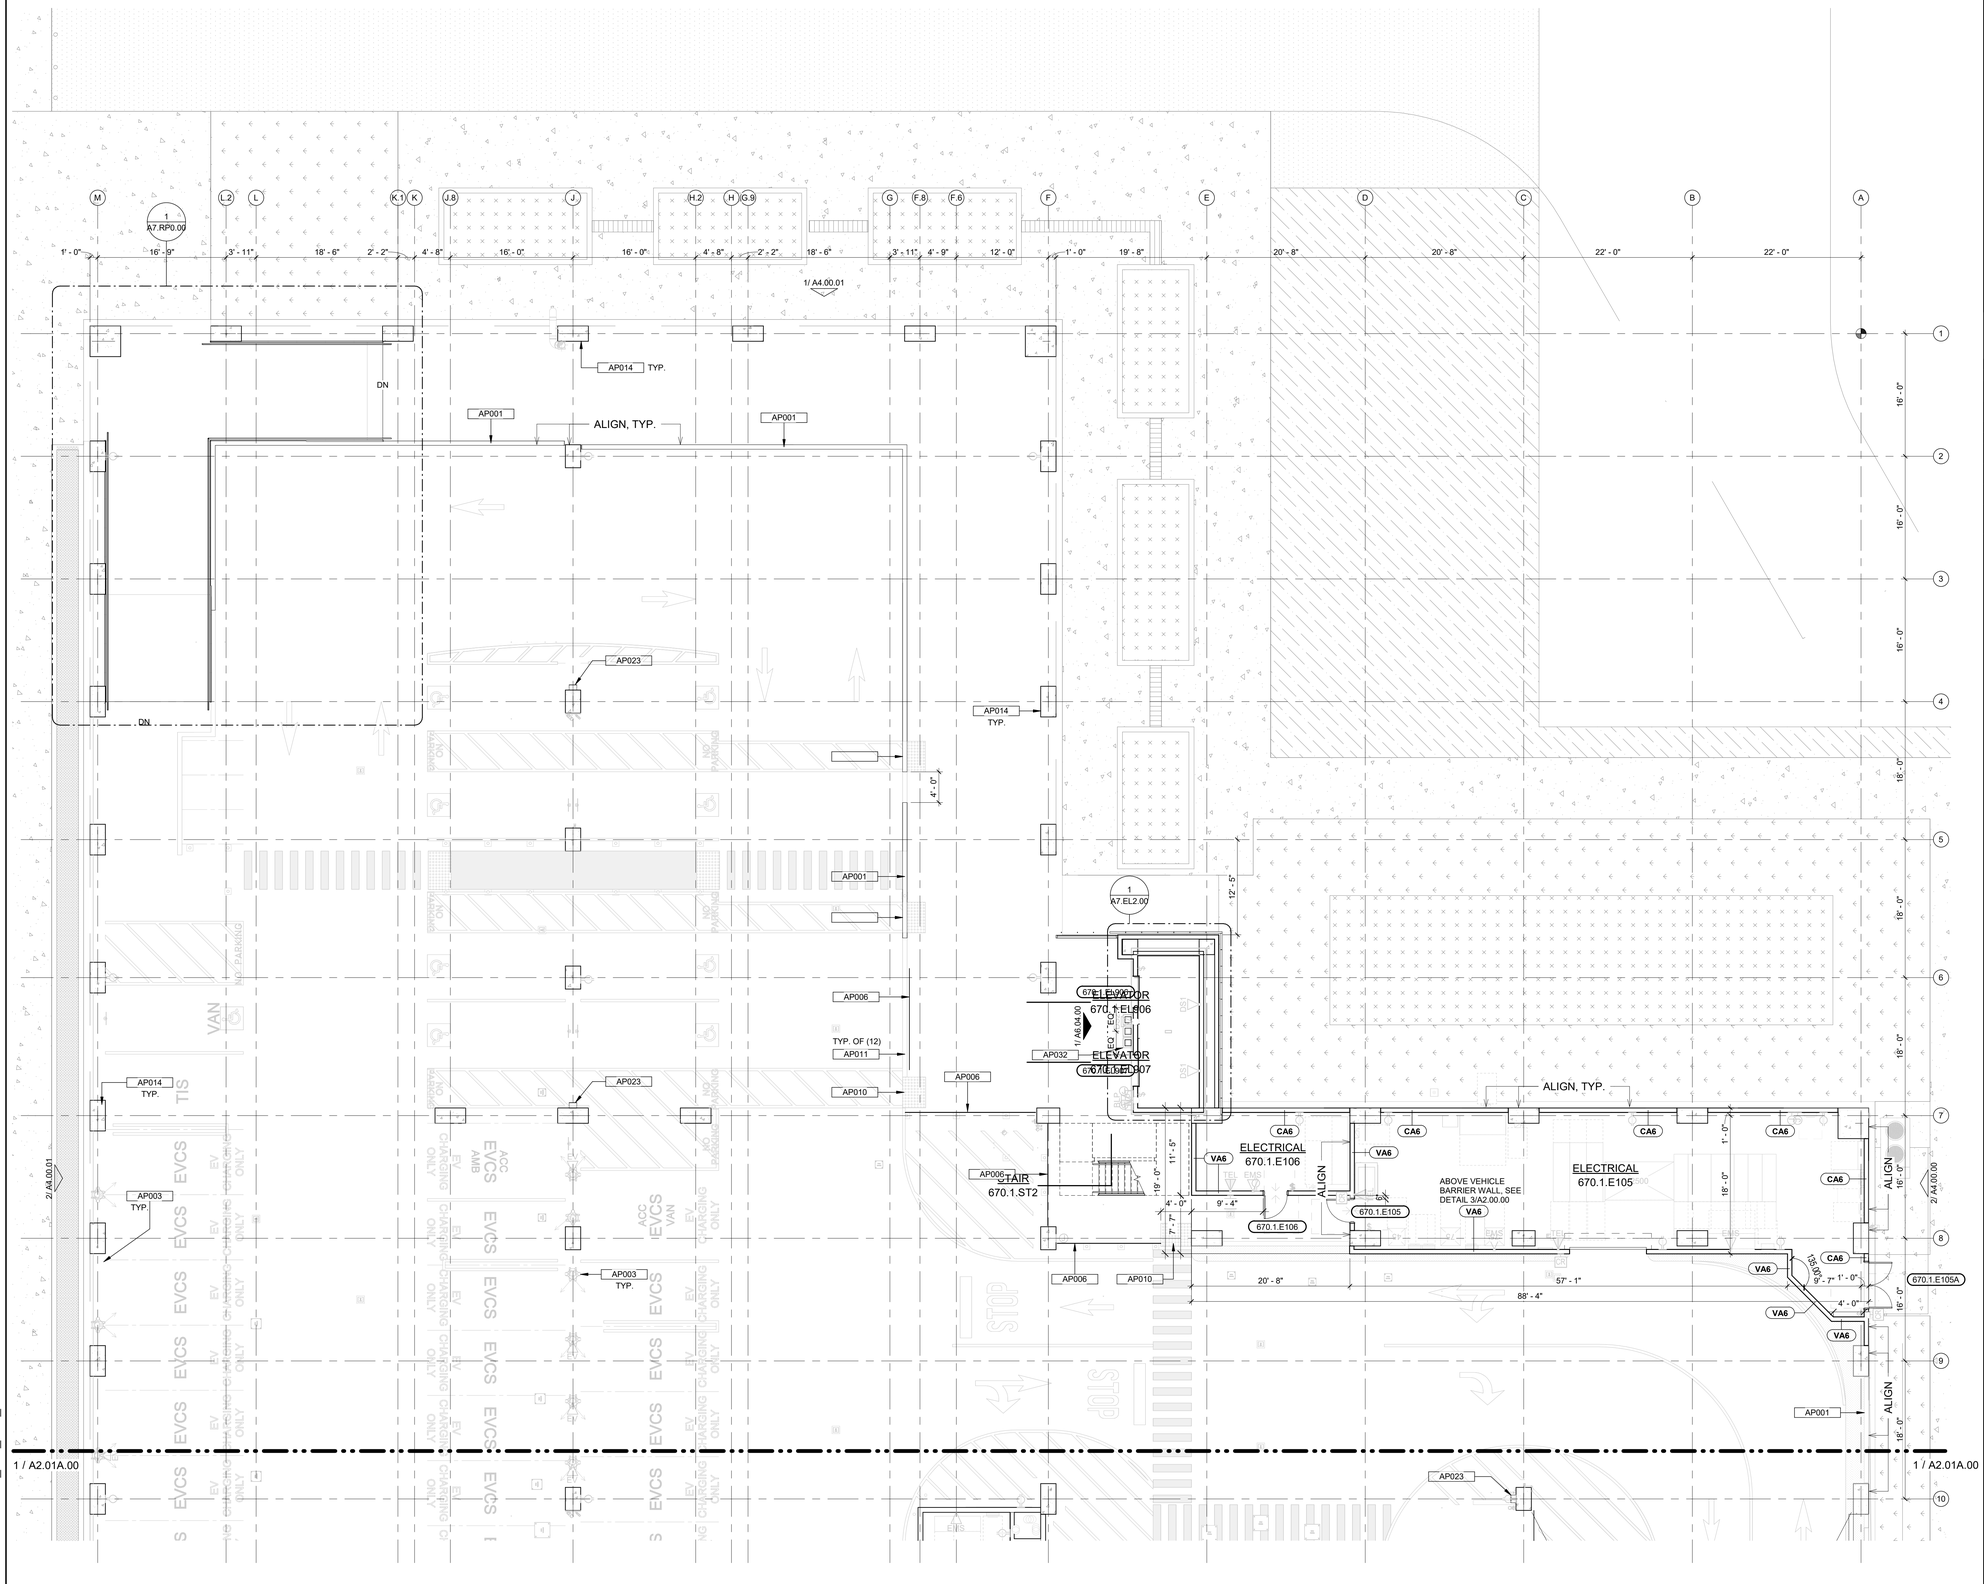


1 SEGMENT PLAN - LEVEL 1 - SEGMENT B
1/8" = 1'-0"

## GENERAL SHEET NOTES

1. ALL PARTITIONS/WALLS AT SSR ROOMS, ELECTRICAL ROOMS, ELEVATOR CONTROL ROOMS, PLUMBING ROOM AND FIRE PUMP ROOM SHALL BE FULL-HEIGHT TYPE H8 PARTITION, U.N.O.
2. ALL PARTITIONS/WALLS AT ELEVATORS SHALL BE FULL HEIGHT TYPE A6 AND E6 PARTITION ABOVE CONCRETE CURB, U.N.O.
3. REFER TO THE FOLLOWING FOR PARTITION/WALL DETAILS:
   * FOR TYPE A6 PARTITION ABOVE CONCRETE CURB, SEE DETAIL 1/A2.00.00.
   * FOR TYPE E6 PARTITION ABOVE CONCRETE CURB, SEE DETAIL 2/A2.00.00.
   * FOR TYPE A6 PARTITION ABOVE VEHICLE BARRIER WALL, SEE DETAIL 3/A2.00.00.
4. ALL ARCHITECTURAL WALLS SHALL BE SEPARATED BY A MINIMUM OF 2" FROM FACE OF STRUCTURAL COMPONENTS, U.N.O.
5. REFERENCE PARKING DRAWINGS (AW-SERIES) FOR PARKING STRIPING PLANS AND EVCS AND EVC CHARGER LOCATIONS.
6. ALL DOORS SHALL BE A MINIMUM OF 8" MEASURING FROM OUTSIDE DOOR FRAME TO ADJACENT WALL CORNER, U.N.O.
7. ALL SYSTEMS EQUIPMENT SHOWN IN GREY ARE FOR REFERENCE ONLY. REFER TO ELECTRICAL, TELECOM, MECHANICAL, PLUMBING, FIRE PROTECTION AND OTHER DISCIPLINE'S DRAWINGS FOR ADDITIONAL INFORMATION.

## KEYNOTE LEGEND

| | |
|---|---|
| AP001 | CONCRETE VEHICLE BARRIER WALL, TOP OF WALL 2'-10", REFER STRUCTURAL DETAILS. |
| AP003 | ELECTRIC VEHICLE SUPPLY EQUIPMENT, REFERENCE ELECTRICAL DRAWINGS, TYPICAL. |
| AP006 | TENSIONED BARRIER CABLE SYSTEM. |
| AP010 | DETECTABLE WARNING/TRUNCATED DOME. |
| AP011 | CONCRETE FILLED PIPE BOLLARD, REFERENCE DETAIL 15/S8.00.02. |
| AP014 | SMOOTH FINISH CONCRETE SUPERSTRUCTURE, REFERENCE STRUCTURAL DRAWINGS. |
| AP023 | WALL-MOUNTED FIRE EXTINGUISHER CABINET AND AED. |
| AP032 | STANDARD SFO 3 STREAM TRASH/COMPOST/RECYCLE BINS, TO BE PROVIDED BY OTHERS. |

SAN FRANCISCO INTERNATIONAL AIRPORT

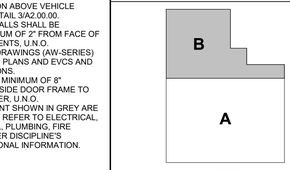


KEYPLAN

ISSUES

| ISSUE DESCRIPTION | DATE |
|---|---|
| FINAL SUPERSTRUCTURE - ISSUE FOR PERMIT | 09/26/2025 |
| FINAL UNDERSLAB UTILITIES - ISSUE FOR PERMIT | 10/13/2025 |
| FINAL FOUNDATION - ISSUE FOR PERMIT | 10/13/2025 |
| FINAL 60% DESIGN DEVELOPMENT | 10/16/2025 |
| DRAFT 90% CONSTRUCTION DOCUMENTS | 12/15/2025 |
| ISSUE FOR PERMIT | 02/13/2026 |

CONTRACT NO. 11917.66

PROJECT TITLE 670 WEST FIELD GARAGE 2

SHEET TITLE SEGMENT FLOOR PLAN - LEVEL 1 - SEGMENT B

SEAL

**NOT FOR CONSTRUCTION**

CORGAN KUTRANIERI

APPROVED:
DIRECTOR OF ENGINEERING AND CONSTRUCTION SERVICES

APPROVED:
SECTION MANAGER

| DESIGNED BY: | CHECKED BY: |
|---|---|
| CK | SS |
| DRAWN BY: | DATE: |
| CS | 01/16/2026 |
| SCALE: | SIZE: |
| AS NOTED | ARCH-E1 |

SHEET NUMBER

**A2.01B.00**

Autodesk Docs://2325 - SFO - WFG/11917.66_670_ARC_CKR-D.rvt
Copyright © 2017-2018 City And County Of San Francisco. These construction documents are the sole property of The City And County Of San Francisco and are protected by the Copyright Act. Any reproduction, publication, or use by any method, in whole or in part, without the express written consent of the San Francisco Airport Commission is prohibited.
If this drawing is not ARCH E1 (30"x42") NOMINAL SIZE, it has been revised from its original size and scales noted are no longer applicable
CONSTRUCTION DOCUMENTS - NOT FOR CONSTRUCTION
2/5/2026 4:39:32 PM

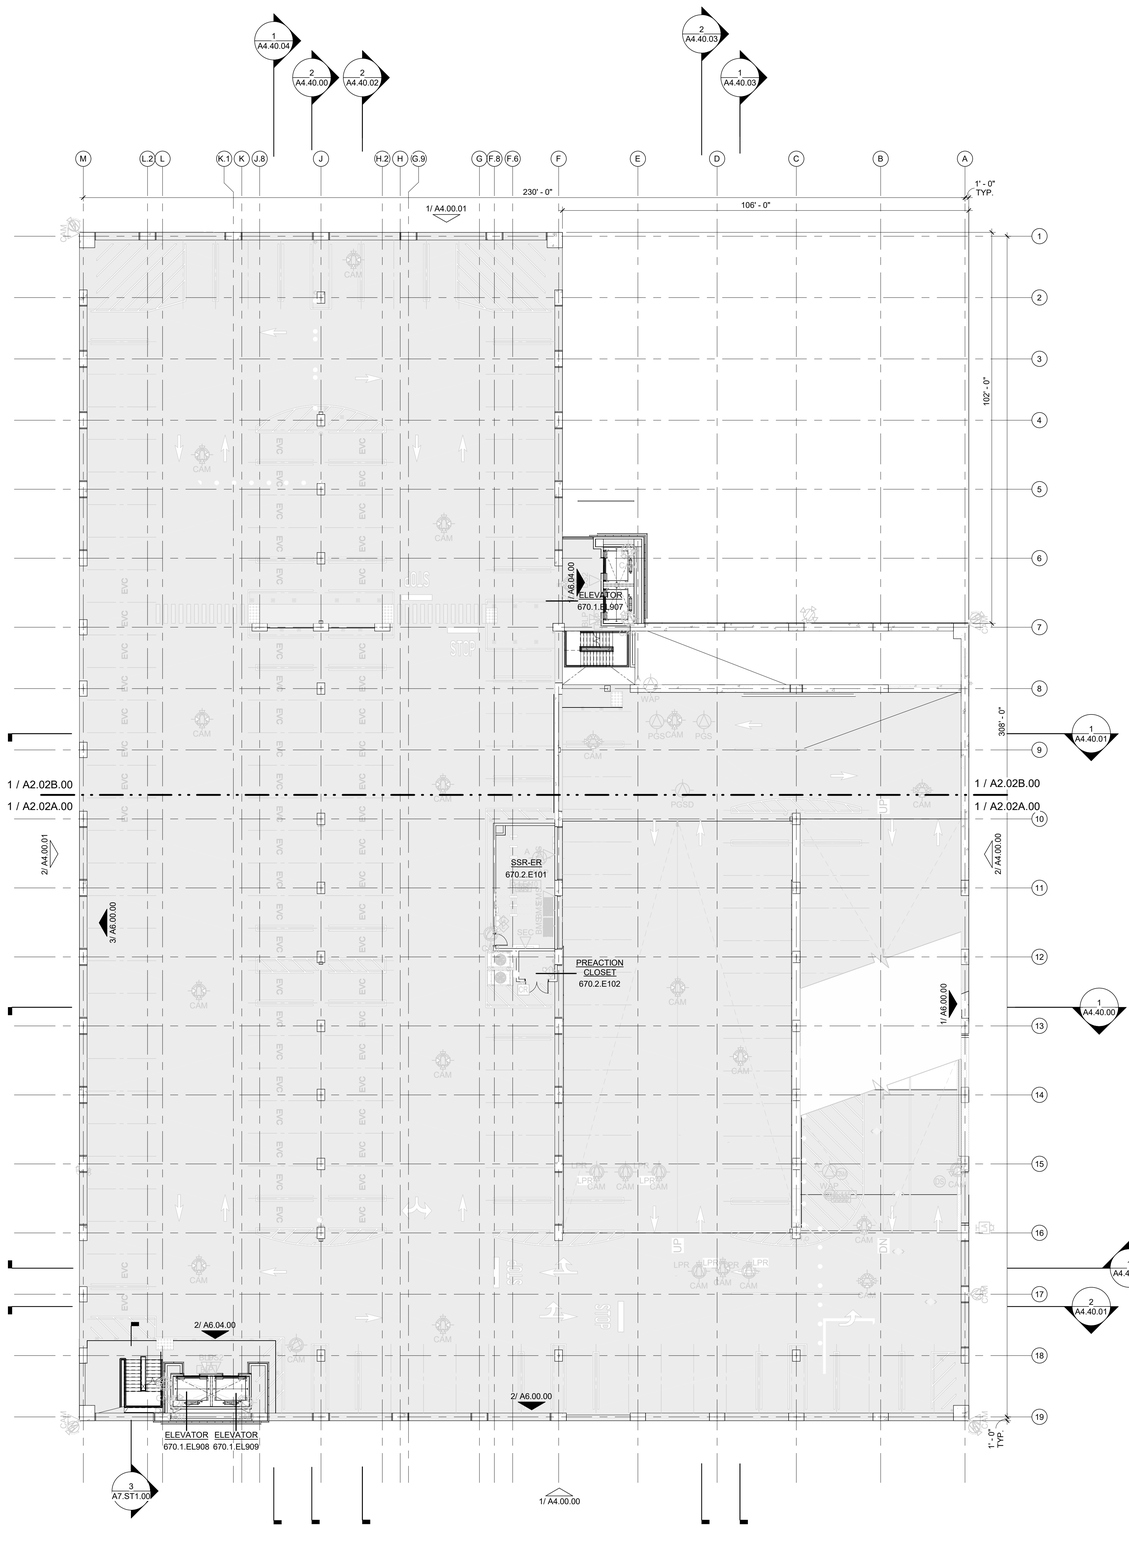


1 OVERALL PLAN - LEVEL 2
1/16" = 1'-0"

N

SAN FRANCISCO INTERNATIONAL AIRPORT

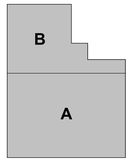


KEYPLAN

ISSUES

| DATE | ISSUE DESCRIPTION |
|---|---|
| 09/26/2025 | FINAL SUPERSTRUCTURE - ISSUE FOR PERMIT |
| 10/13/2025 | FINAL UNDERSLAB UTILITIES - ISSUE FOR PERMIT |
| 10/13/2025 | FINAL FOUNDATION - ISSUE FOR PERMIT |
| 10/16/2025 | FINAL 60% DESIGN DEVELOPMENT |
| 12/15/2025 | DRAFT 90% CONSTRUCTION DOCUMENTS |
| 02/13/2026 | ISSUE FOR PERMIT |

CONTRACT NO. 11917.66

PROJECT TITLE: 670 WEST FIELD GARAGE 2

SHEET TITLE: OVERALL FLOOR PLAN - LEVEL 2

SEAL

**NOT FOR CONSTRUCTION**

CORGAN KUTRANIERI ARCHITECTS

APPROVED:
DIRECTOR OF ARCHITECTURE

APPROVED:
SECTION MANAGER

| DESIGNED BY: | CHECKED BY: |
|---|---|
| CK | SS |
| DRAWN BY: | DATE: |
| CS | 01/16/2026 |
| SCALE: | SIZE: |
| AS NOTED | ARCH-E1 |

SHEET NUMBER

**A2.02.00**

2/5/2026 4:39:46 PM

Autodesk Docs://2325 - SFO - WFG/11917.66_670_ARC_CKR-D.rvt

Copyright © 2017-2018 City And County Of San Francisco. These construction documents are the sole property of The City And County Of San Francisco and are protected by the Copyright Act. Any reproduction, publication, or use by any method, in whole or in part, without the express written consent of the San Francisco Airport Commission is prohibited.

If this drawing is not ARCH E1 (30"x42") NOMINAL SIZE, it has been revised from its original size and scales noted are no longer applicable

CONSTRUCTION DOCUMENTS - NOT FOR CONSTRUCTION

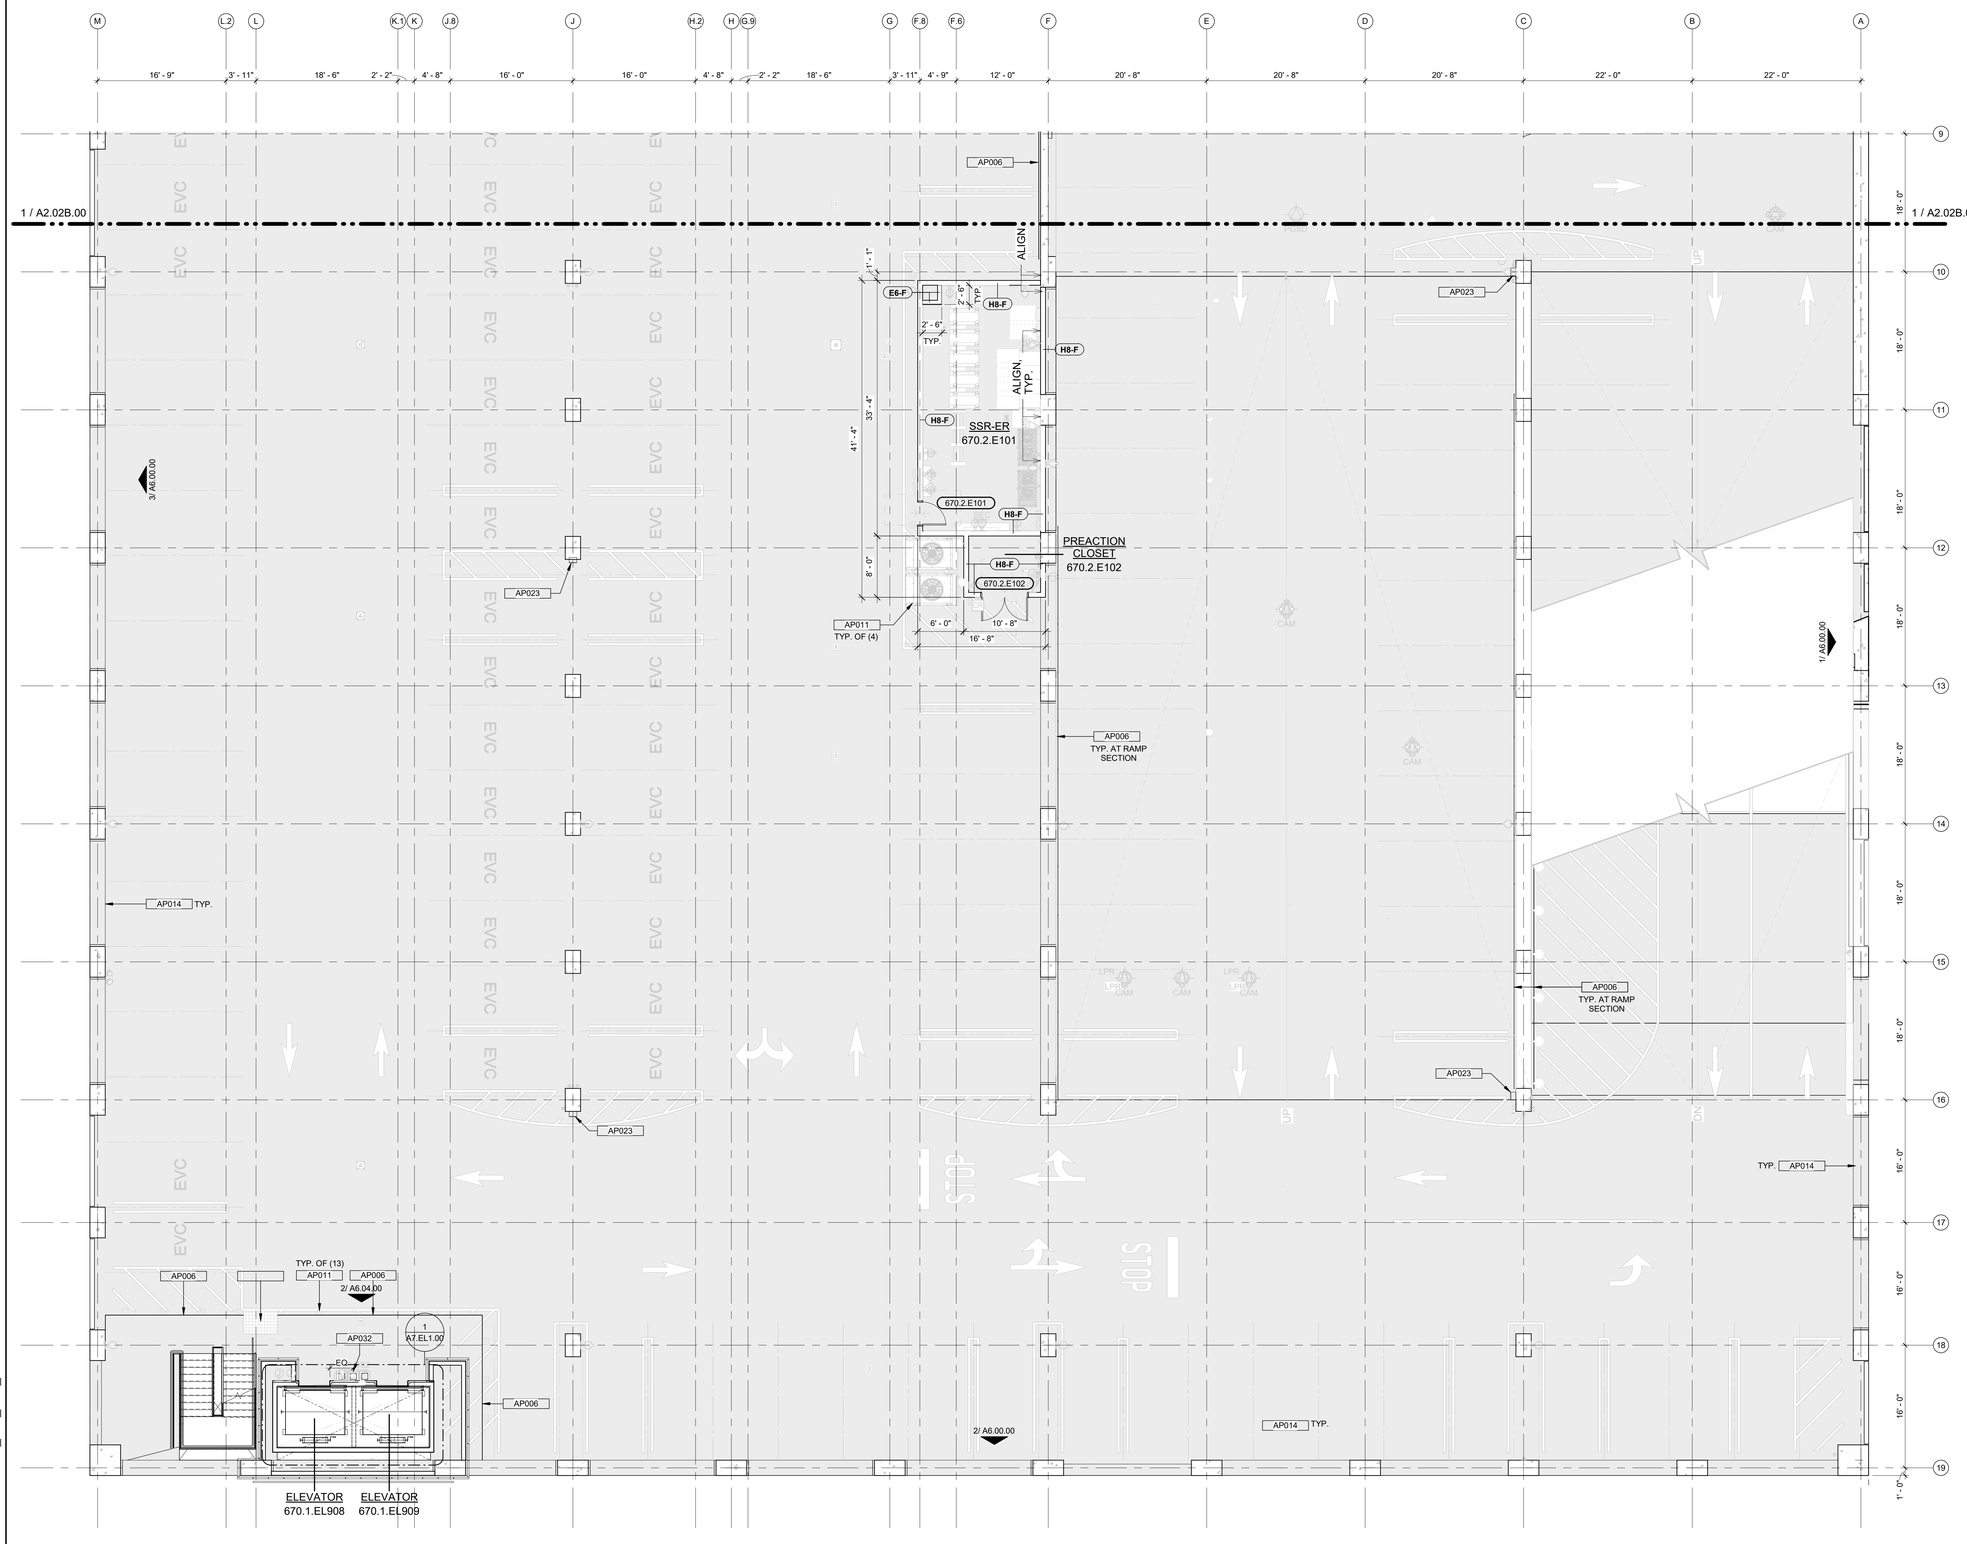


1 SEGMENT PLAN - LEVEL 2 - SEGMENT A
1/8" = 1'-0"

1/ A4.00.00

N

## GENERAL SHEET NOTES

1. ALL PARTITIONS/WALLS AT SSR ROOMS, ELECTRICAL ROOMS, ELEVATOR CONTROL ROOMS, PLUMBING ROOM AND FIRE PUMP ROOM SHALL BE FULL-HEIGHT TYPE H8 PARTITION, U.N.O.
2. ALL PARTITIONS/WALLS AT ELEVATORS SHALL BE FULL HEIGHT TYPE A6 AND E6 PARTITION ABOVE CONCRETE CURB, U.N.O.
3. REFER TO THE FOLLOWING FOR PARTITION/WALL DETAILS:
   * FOR TYPE A6 PARTITION ABOVE CONCRETE CURB, SEE DETAIL 1/A2.00.00.
   * FOR TYPE E6 PARTITION ABOVE CONCRETE CURB, SEE DETAIL 2/A2.00.00.
   * FOR TYPE A6 PARTITION ABOVE VEHICLE BARRIER WALL, SEE DETAIL 3/A2.00.00.
4. ALL ARCHITECTURAL WALLS SHALL BE SEPARATED BY A MINIMUM OF 2" FROM FACE OF STRUCTURAL COMPONENTS, U.N.O.
5. REFERENCE PARKING DRAWINGS (AW-SERIES) FOR PARKING STRIPING PLANS AND EVCS AND EVC CHARGER LOCATIONS.
6. ALL DOORS SHALL BE A MINIMUM OF 8" MEASURING FROM OUTSIDE DOOR FRAME TO ADJACENT WALL CORNER, U.N.O.
7. ALL SYSTEMS EQUIPMENT SHOWN IN GREY ARE FOR REFERENCE ONLY. REFER TO ELECTRICAL, TELECOM, MECHANICAL, PLUMBING, FIRE PROTECTION AND OTHER DISCIPLINE'S DRAWINGS FOR ADDITIONAL INFORMATION.

## KEYNOTE LEGEND

| | |
|---|---|
| AP006 | TENSIONED BARRIER CABLE SYSTEM. |
| AP011 | CONCRETE FILLED PIPE BOLLARD, REFERENCE DETAIL 15/S8.00.02. |
| AP014 | SMOOTH FINISH CONCRETE SUPERSTRUCTURE, REFERENCE STRUCTURAL DRAWINGS. |
| AP023 | WALL-MOUNTED FIRE EXTINGUISHER CABINET AND AED. |
| AP032 | STANDARD SFO 3 STREAM TRASH/COMPOST/RECYCLE BINS, TO BE PROVIDED BY OTHERS. |

SAN FRANCISCO INTERNATIONAL AIRPORT

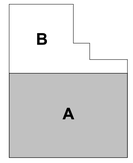


KEYPLAN

ISSUES

| DATE | ISSUE DESCRIPTION |
|---|---|
| 09/26/2025 | FINAL SUPERSTRUCTURE - ISSUE FOR PERMIT |
| 10/13/2025 | FINAL UNDERSLAB UTILITIES - ISSUE FOR PERMIT |
| 10/13/2025 | FINAL FOUNDATION - ISSUE FOR PERMIT |
| 10/16/2025 | FINAL 60% DESIGN DEVELOPMENT |
| 12/15/2025 | DRAFT 90% CONSTRUCTION DOCUMENTS |
| 02/13/2026 | ISSUE FOR PERMIT |

CONTRACT NO. 11917.66

PROJECT TITLE 670 WEST FIELD GARAGE 2

SHEET TITLE SEGMENT FLOOR PLAN - LEVEL 2 - SEGMENT A

SEAL

NOT FOR CONSTRUCTION

CORGAN KUTHanieri ASSOCIATES

APPROVED: DIRECTOR OF ARCHITECTURE

APPROVED: SECTION MANAGER

| DESIGNED BY: | CHECKED BY: |
|---|---|
| CK | SS |
| DRAWN BY: | DATE: |
| CS | 01/16/2026 |
| SCALE: AS NOTED | SIZE: ARCH-E1 |

SHEET NUMBER

A2.02A.00

2/9/2026 4:49:00 PM

Autodesk Docs://2325 - SFO - WFG/11917.66_670_ARC_CKR-D.rvt

Copyright © 2017-2018 City And County Of San Francisco. These construction documents are the sole property of The City And County Of San Francisco and are protected by the Copyright Act. Any reproduction, publication, or use by any method, in whole or in part, without the express written consent of the San Francisco Airport Commission is prohibited.

If this drawing is not ARCH E1 (30"x42") NOMINAL SIZE, it has been revised from its original size and scales noted are no longer applicable

CONSTRUCTION DOCUMENTS - NOT FOR CONSTRUCTION

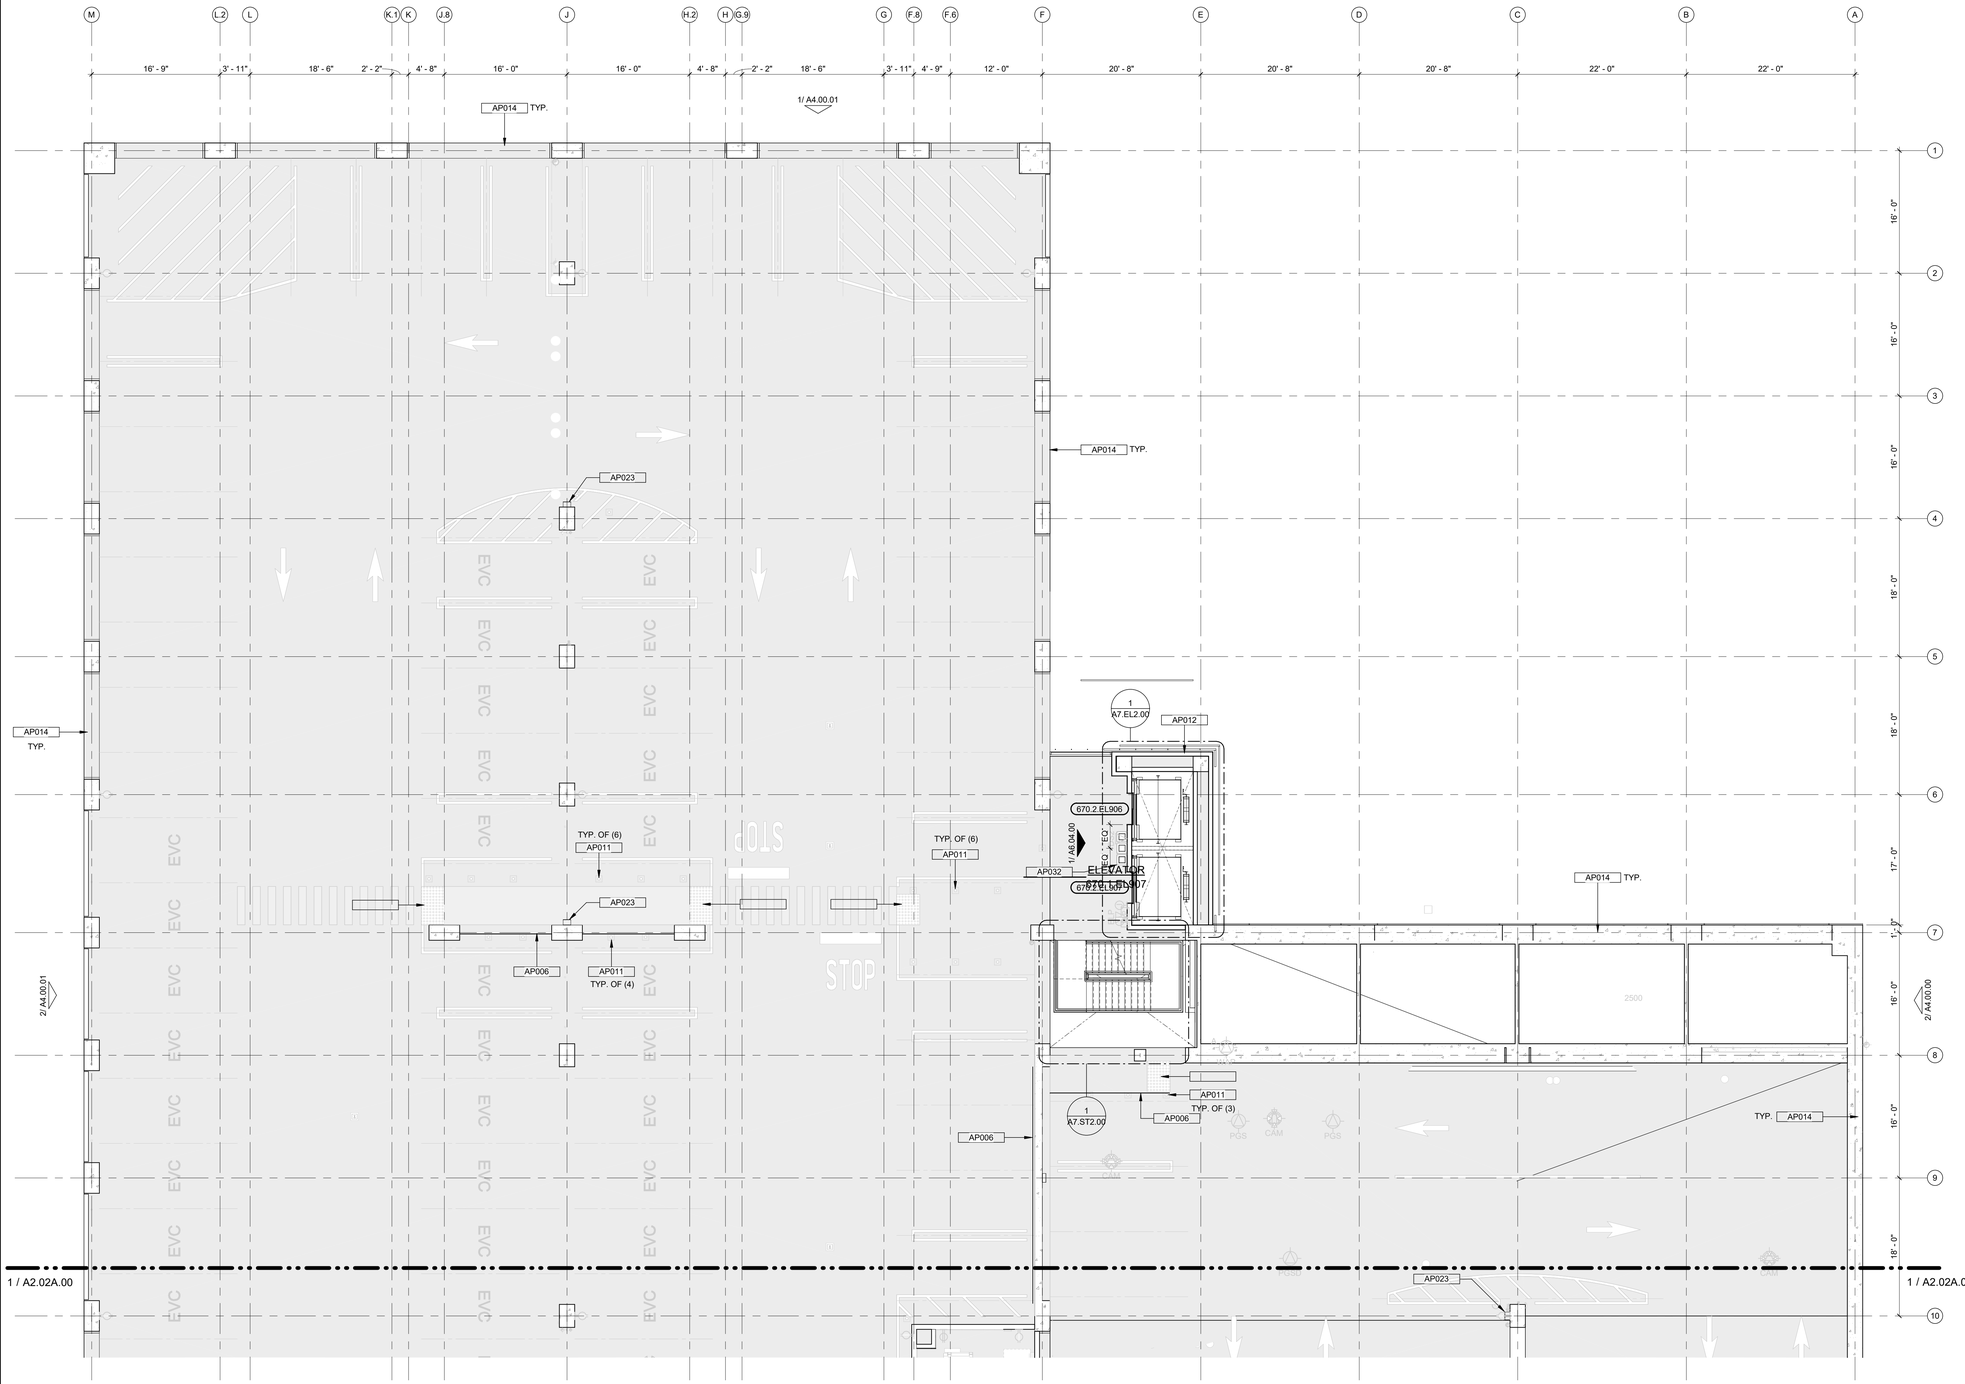


1 SEGMENT PLAN - LEVEL 2 - SEGMENT B
1/8" = 1'-0"

N

## GENERAL SHEET NOTES

1. ALL PARTITIONS/WALLS AT SSR ROOMS, ELECTRICAL ROOMS, ELEVATOR CONTROL ROOMS, PLUMBING ROOM AND FIRE PUMP ROOM SHALL BE FULL-HEIGHT TYPE H8 PARTITION, U.N.O.
2. ALL PARTITIONS/WALLS AT ELEVATORS SHALL BE FULL HEIGHT TYPE A6 AND E6 PARTITION ABOVE CONCRETE CURB, U.N.O.
3. REFER TO THE FOLLOWING FOR PARTITION/WALL DETAILS:
   * FOR TYPE A6 PARTITION ABOVE CONCRETE CURB, SEE DETAIL 1/A2.00.00.
   * FOR TYPE E6 PARTITION ABOVE CONCRETE CURB, SEE DETAIL 2/A2.00.00.
   * FOR TYPE A6 PARTITION ABOVE VEHICLE BARRIER WALL, SEE DETAIL 3/A2.00.00.
4. ALL ARCHITECTURAL WALLS SHALL BE SEPARATED BY A MINIMUM OF 2" FROM FACE OF STRUCTURAL COMPONENTS, U.N.O.
5. REFERENCE PARKING DRAWINGS (AW-SERIES) FOR PARKING STRIPING PLANS AND EVCS AND EVC CHARGER LOCATIONS.
6. ALL DOORS SHALL BE A MINIMUM OF 8" MEASURING FROM OUTSIDE DOOR FRAME TO ADJACENT WALL CORNER, U.N.O.
7. ALL SYSTEMS EQUIPMENT SHOWN IN GREY ARE FOR REFERENCE ONLY. REFER TO ELECTRICAL, TELECOM, MECHANICAL, PLUMBING, FIRE PROTECTION AND OTHER DISCIPLINE'S DRAWINGS FOR ADDITIONAL INFORMATION.

## KEYNOTE LEGEND

| | |
|---|---|
| AP006 | TENSIONED BARRIER CABLE SYSTEM. |
| AP011 | CONCRETE FILLED PIPE BOLLARD, REFERENCE DETAIL 15/S8.00.02. |
| AP012 | ALUMINUM ARCHITECTURAL STOREFRONT SYSTEM WITH FRITTED GLAZING. |
| AP014 | SMOOTH FINISH CONCRETE SUPERSTRUCTURE, REFERENCE STRUCTURAL DRAWINGS. |
| AP023 | WALL-MOUNTED FIRE EXTINGUISHER CABINET AND AED. |
| AP032 | STANDARD SFO 3 STREAM TRASH/COMPOST/RECYCLE BINS, TO BE PROVIDED BY OTHERS. |

SAN FRANCISCO INTERNATIONAL AIRPORT

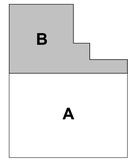


KEYPLAN

ISSUES

| DATE | ISSUE DESCRIPTION |
|---|---|
| 09/26/2025 | FINAL SUPERSTRUCTURE - ISSUE FOR PERMIT |
| 10/13/2025 | FINAL UNDERSLAB UTILITIES - ISSUE FOR PERMIT |
| 10/13/2025 | FINAL FOUNDATION - ISSUE FOR PERMIT |
| 10/16/2025 | FINAL 60% DESIGN DEVELOPMENT |
| 12/15/2025 | DRAFT 90% CONSTRUCTION DOCUMENTS |
| 02/13/2026 | ISSUE FOR PERMIT |

CONTRACT NO. 11917.66

PROJECT TITLE 670 WEST FIELD GARAGE 2

SHEET TITLE SEGMENT FLOOR PLAN - LEVEL 2 - SEGMENT B

SEAL

**NOT FOR CONSTRUCTION**

CORGAN KUTH ranieri ARCHITECTS

APPROVED:
DIRECTOR OF ARCHITECTURE

APPROVED:
SECTION MANAGER

| DESIGNED BY: | CHECKED BY: |
|---|---|
| CK | SS |
| DRAWN BY: | DATE: |
| CS | 01/16/2026 |
| SCALE: | SIZE: |
| AS NOTED | ARCH-E1 |

SHEET NUMBER

**A2.02B.00**

2/9/2026 4:40:05 PM

Autodesk Docs://2325 - SFO - WFG/11917.66_670_ARC_CKR-D.rvt

Copyright © 2017-2018 City And County Of San Francisco. These construction documents are the sole property of The City And County Of San Francisco and are protected by the Copyright Act. Any reproduction, publication, or use by any method, in whole or in part, without the express written consent of the San Francisco Airport Commission is prohibited.

If this drawing is not ARCH E1 (30"x42") NOMINAL SIZE, it has been revised from its original size and scales noted are no longer applicable

CONSTRUCTION DOCUMENTS - NOT FOR CONSTRUCTION

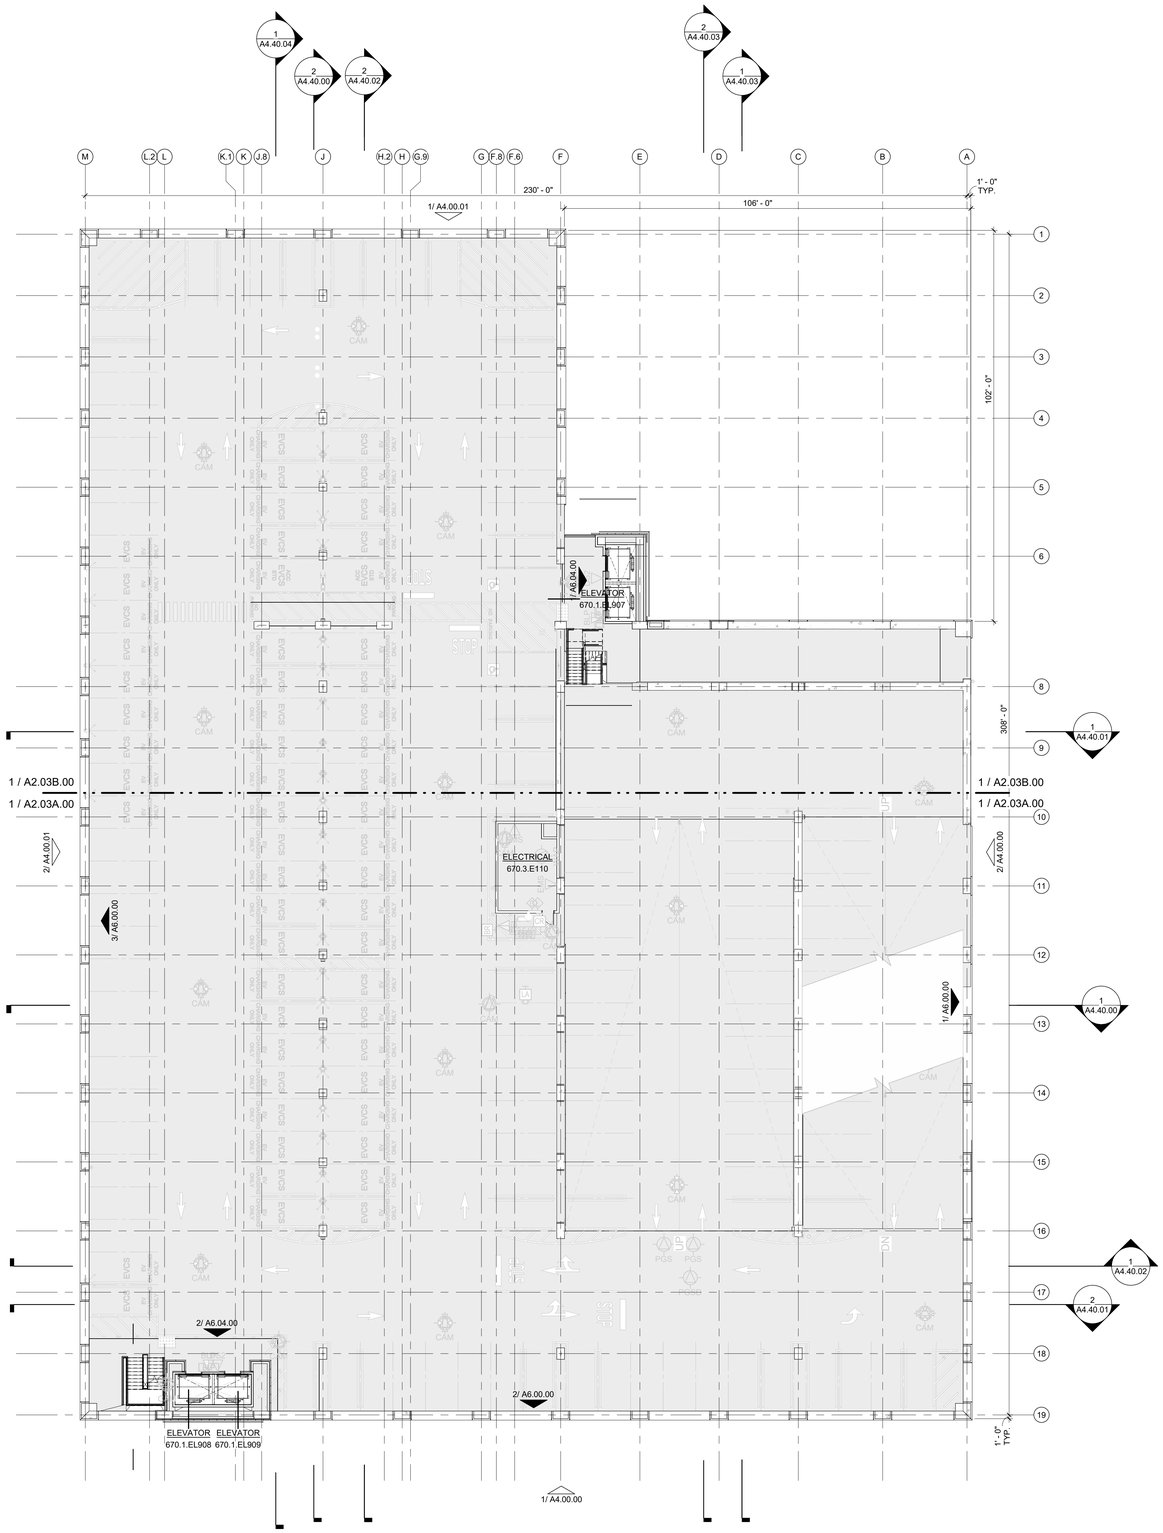


1 OVERALL PLAN - LEVEL 3
1/16" = 1'-0"

SAN FRANCISCO INTERNATIONAL AIRPORT

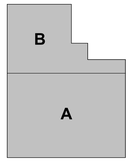


KEYPLAN

ISSUES

| ISSUE DESCRIPTION | DATE |
|---|---|
| FINAL SUPERSTRUCTURE - ISSUE FOR PERMIT | 09/26/2025 |
| FINAL UNDERSLAB UTILITIES - ISSUE FOR PERMIT | 10/13/2025 |
| FINAL FOUNDATION - ISSUE FOR PERMIT | 10/13/2025 |
| FINAL 60% DESIGN DEVELOPMENT | 10/16/2025 |
| DRAFT 90% CONSTRUCTION DOCUMENTS | 12/19/2025 |
| ISSUE FOR PERMIT | 02/13/2026 |

CONTRACT NO. 11917.66

PROJECT TITLE 670 WEST FIELD GARAGE 2

SHEET TITLE OVERALL FLOOR PLAN - LEVEL 3

SEAL

**NOT FOR CONSTRUCTION**

CORGAN KUTH*ranieri*

| | |
|---|---|
| APPROVED: DIRECTOR OF ARCHITECTURE | |
| APPROVED: SECTION MANAGER | |
| DESIGNED BY: CK | CHECKED BY: SS |
| DRAWN BY: CS | DATE: 01/16/2026 |
| SCALE: AS NOTED | SIZE: ARCH-E1 |

SHEET NUMBER

**A2.03.00**

2/9/2026 4:48:14 PM

Autodesk Docs://2325 - SFO - WFG/11917.66_670_ARC_CKR-D.rvt

Copyright © 2017-2018 City And County Of San Francisco. These construction documents are the sole property of The City And County Of San Francisco and are protected by the Copyright Act. Any reproduction, publication, or use by any method, in whole or in part, without the express written consent of the San Francisco Airport Commission is prohibited.

If this drawing is not ARCH E1 (30"x42") NOMINAL SIZE, it has been revised from its original size and scales noted are no longer applicable

CONSTRUCTION DOCUMENTS - NOT FOR CONSTRUCTION

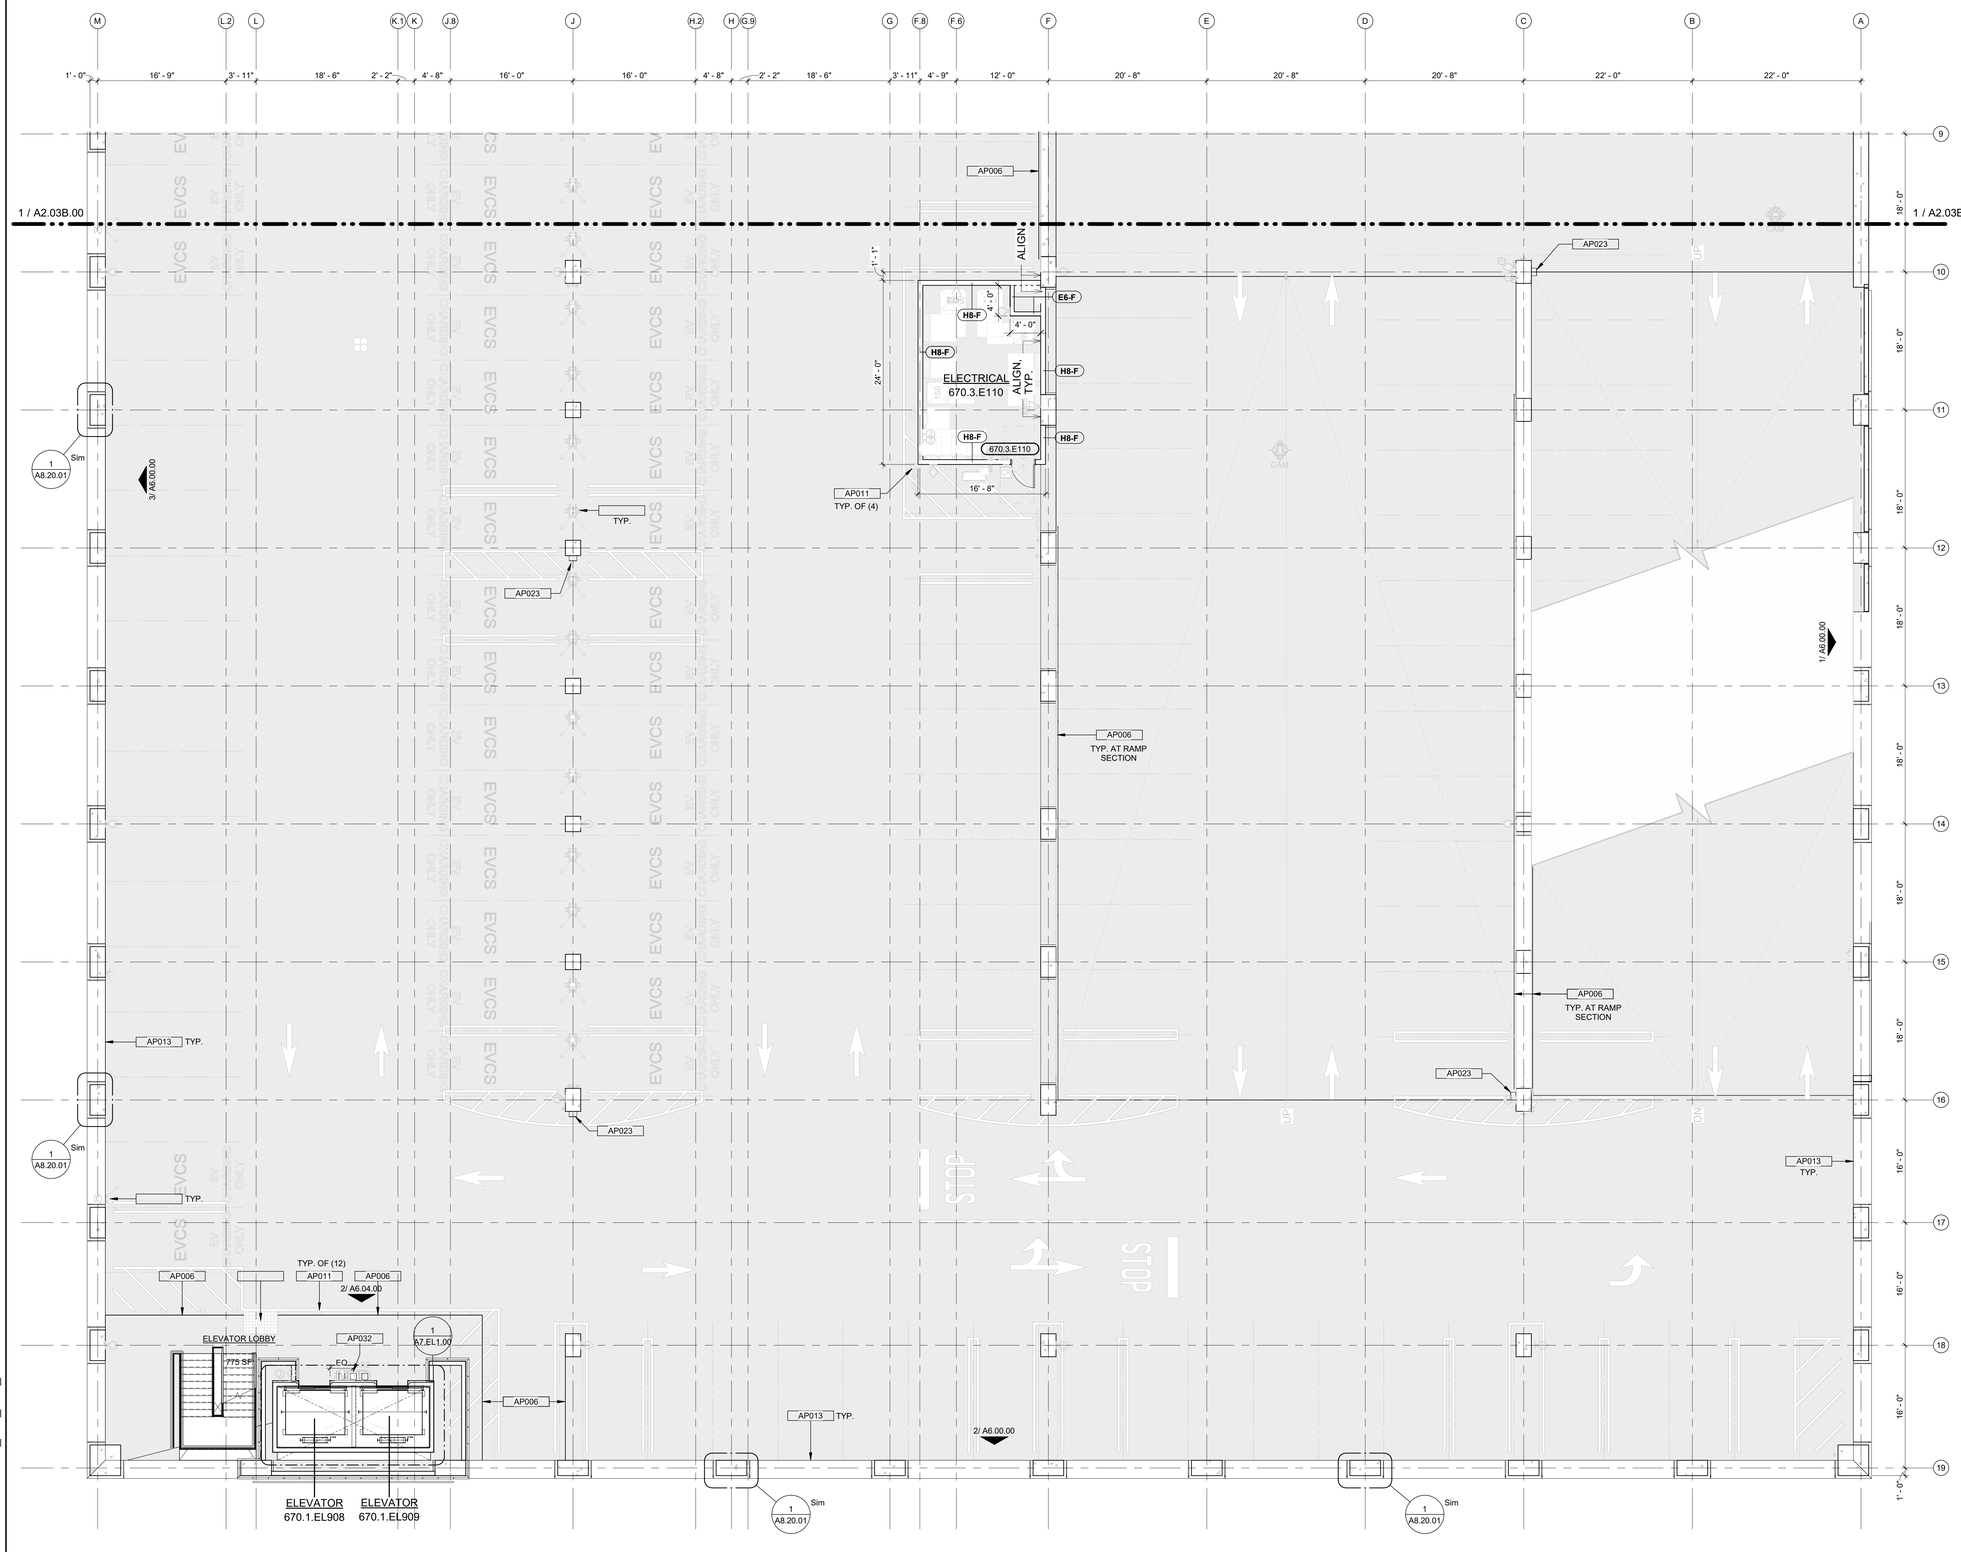


1 SEGMENT PLAN - LEVEL 3 - SEGMENT A
1/8" = 1'-0"

1/ A4.00.00

## GENERAL SHEET NOTES

1. ALL PARTITIONS/WALLS AT SSR ROOMS, ELECTRICAL ROOMS, ELEVATOR CONTROL ROOMS, PLUMBING ROOM AND FIRE PUMP ROOM SHALL BE FULL-HEIGHT TYPE H8 PARTITION, U.N.O.
2. ALL PARTITIONS/WALLS AT ELEVATORS SHALL BE FULL HEIGHT TYPE A6 AND E6 PARTITION ABOVE CONCRETE CURB, U.N.O.
3. REFER TO THE FOLLOWING FOR PARTITION/WALL DETAILS:
   * FOR TYPE A6 PARTITION ABOVE CONCRETE CURB, SEE DETAIL 1/A2.00.00.
   * FOR TYPE E6 PARTITION ABOVE CONCRETE CURB, SEE DETAIL 2/A2.00.00.
   * FOR TYPE A6 PARTITION ABOVE VEHICLE BARRIER WALL, SEE DETAIL 3/A2.00.00.
4. ALL ARCHITECTURAL WALLS SHALL BE SEPARATED BY A MINIMUM OF 2" FROM FACE OF STRUCTURAL COMPONENTS, U.N.O.
5. REFERENCE PARKING DRAWINGS (AW-SERIES) FOR PARKING STRIPING PLANS AND EVCS AND EVC CHARGER LOCATIONS.
6. ALL DOORS SHALL BE A MINIMUM OF 8" MEASURING FROM OUTSIDE DOOR FRAME TO ADJACENT WALL CORNER, U.N.O.
7. ALL SYSTEMS EQUIPMENT SHOWN IN GREY ARE FOR REFERENCE ONLY. REFER TO ELECTRICAL, TELECOM, MECHANICAL, PLUMBING, FIRE PROTECTION AND OTHER DISCIPLINE'S DRAWINGS FOR ADDITIONAL INFORMATION.

## KEYNOTE LEGEND

| | |
|---|---|
| AP006 | TENSIONED BARRIER CABLE SYSTEM. |
| AP011 | CONCRETE FILLED PIPE BOLLARD, REFERENCE DETAIL 15/S8.00.02. |
| AP013 | EXTERIOR ARCHITECTURAL CLADDED METAL PANELS, REFERENCE OVERALL EXTERIOR ELEVATIONS SHEETS A4.00.00 AND A4.00.01. |
| AP023 | WALL-MOUNTED FIRE EXTINGUISHER CABINET AND AED. |
| AP032 | STANDARD SFO 3 STREAM TRASH/COMPOST/RECYCLE BINS, TO BE PROVIDED BY OTHERS. |

SAN FRANCISCO INTERNATIONAL AIRPORT

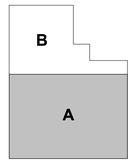


KEYPLAN

ISSUES

| ISSUE DESCRIPTION | DATE |
|---|---|
| FINAL SUPERSTRUCTURE - ISSUE FOR PERMIT | 09/26/2025 |
| FINAL UNDERSLAB UTILITIES - ISSUE FOR PERMIT | 10/13/2025 |
| FINAL FOUNDATION - ISSUE FOR PERMIT | 10/13/2025 |
| FINAL 60% DESIGN DEVELOPMENT | 10/16/2025 |
| DRAFT 90% CONSTRUCTION DOCUMENTS | 12/15/2025 |
| ISSUE FOR PERMIT | 02/13/2026 |

CONTRACT NO. 11917.66

PROJECT TITLE 670 WEST FIELD GARAGE 2

SHEET TITLE SEGMENT FLOOR PLAN - LEVEL 3 - SEGMENT A

SEAL

**NOT FOR CONSTRUCTION**

CORGAN KUTRANIERI ARCHITECTS

APPROVED: DIRECTOR OF ARCHITECTURE

APPROVED: SECTION MANAGER

| DESIGNED BY: | CHECKED BY: |
|---|---|
| CK | SS |
| DRAWN BY: | DATE: |
| CS | 01/16/2026 |
| SCALE: AS NOTED | SIZE: ARCH-E1 |

SHEET NUMBER

**A2.03A.00**

2/5/2026 4:49:20 PM

Autodesk Docs://2325 - SFO - WFG/11917.66_670_ARC_CKR-D.rvt

Copyright © 2017-2018 City And County Of San Francisco. These construction documents are the sole property of The City And County Of San Francisco and are protected by the Copyright Act. Any reproduction, publication, or use by any method, in whole or in part, without the express written consent of the San Francisco Airport Commission is prohibited.

If this drawing is not ARCH E1 (30"x42") NOMINAL SIZE, it has been revised from its original size and scales noted are no longer applicable

CONSTRUCTION DOCUMENTS - NOT FOR CONSTRUCTION

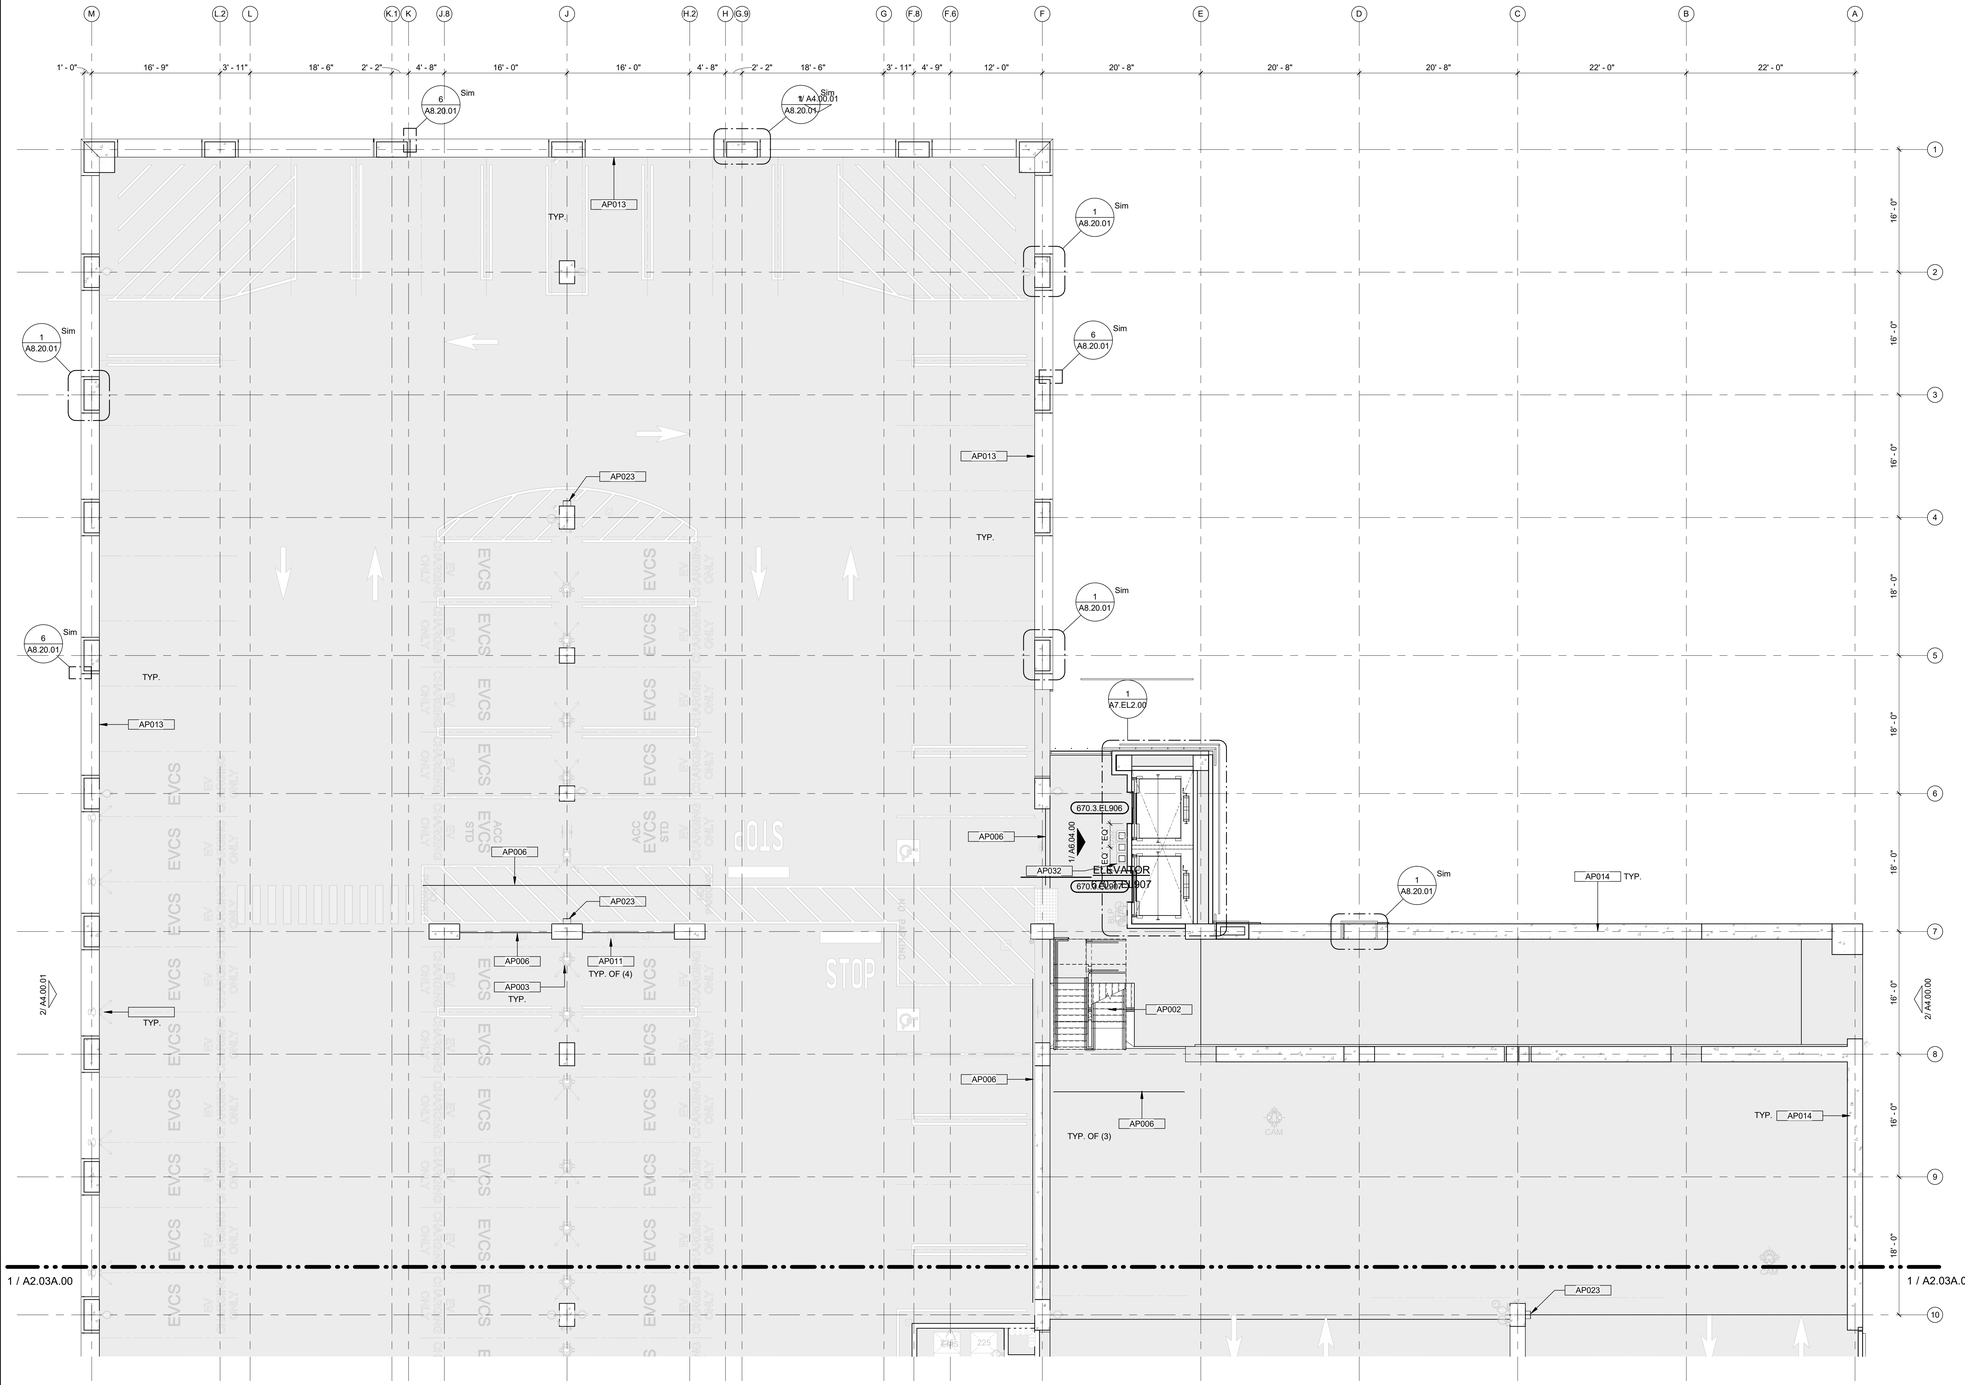


1 SEGMENT PLAN - LEVEL 3 - SEGMENT B
1/8" = 1'-0"

N

## GENERAL SHEET NOTES

1. ALL PARTITIONS/WALLS AT SSR ROOMS, ELECTRICAL ROOMS, ELEVATOR CONTROL ROOMS, PLUMBING ROOM AND FIRE PUMP ROOM SHALL BE FULL-HEIGHT TYPE H8 PARTITION, U.N.O.
2. ALL PARTITIONS/WALLS AT ELEVATORS SHALL BE FULL HEIGHT TYPE A6 AND E6 PARTITION ABOVE CONCRETE CURB, U.N.O.
3. REFER TO THE FOLLOWING FOR PARTITION/WALL DETAILS:
   * FOR TYPE A6 PARTITION ABOVE CONCRETE CURB, SEE DETAIL 1/A2.00.00.
   * FOR TYPE E6 PARTITION ABOVE CONCRETE CURB, SEE DETAIL 2/A2.00.00.
   * FOR TYPE A6 PARTITION ABOVE VEHICLE BARRIER WALL, SEE DETAIL 3/A2.00.00.
4. ALL ARCHITECTURAL WALLS SHALL BE SEPARATED BY A MINIMUM OF 2" FROM FACE OF STRUCTURAL COMPONENTS, U.N.O.
5. REFERENCE PARKING DRAWINGS (AW-SERIES) FOR PARKING STRIPING PLANS AND EVCS AND EVC CHARGER LOCATIONS.
6. ALL DOORS SHALL BE A MINIMUM OF 8" MEASURING FROM OUTSIDE DOOR FRAME TO ADJACENT WALL CORNER, U.N.O.
7. ALL SYSTEMS EQUIPMENT SHOWN IN GREY ARE FOR REFERENCE ONLY. REFER TO ELECTRICAL, TELECOM, MECHANICAL, PLUMBING, FIRE PROTECTION AND OTHER DISCIPLINE'S DRAWINGS FOR ADDITIONAL INFORMATION.

## KEYNOTE LEGEND

| | |
|---|---|
| AP002 | CUSTOM COLOR PAINTED GALVANIZED METAL PAN STAIR WITH CONCRETE FILLED TREADS, CUSTOM COLOR PAINTED GALVANIZED TUBE METAL GUARDRAIL AND HANDRAIL, WITH CUSTOM COLOR PAINTED EXPANDED METAL MESH INFILL PANELS. |
| AP003 | ELECTRIC VEHICLE SUPPLY EQUIPMENT, REFERENCE ELECTRICAL DRAWINGS, TYPICAL. |
| AP006 | TENSIONED BARRIER CABLE SYSTEM. |
| AP011 | CONCRETE FILLED PIPE BOLLARD, REFERENCE DETAIL 15/S8.00.02. |
| AP013 | EXTERIOR ARCHITECTURAL CLADDED METAL PANELS, REFERENCE OVERALL EXTERIOR ELEVATIONS SHEETS A4.00.00 AND A4.00.01. |
| AP014 | SMOOTH FINISH CONCRETE SUPERSTRUCTURE, REFERENCE STRUCTURAL DRAWINGS. |
| AP023 | WALL-MOUNTED FIRE EXTINGUISHER CABINET AND AED. |
| AP032 | STANDARD SFO 3 STREAM TRASH/COMPOST/RECYCLE BINS, TO BE PROVIDED BY OTHERS. |

SAN FRANCISCO INTERNATIONAL AIRPORT

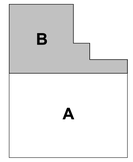


KEYPLAN

ISSUES

| ISSUE DESCRIPTION | DATE |
|---|---|
| FINAL SUPERSTRUCTURE - ISSUE FOR PERMIT | 09/26/2025 |
| FINAL UNDERSLAB UTILITIES - ISSUE FOR PERMIT | 10/13/2025 |
| FINAL FOUNDATION - ISSUE FOR PERMIT | 10/13/2025 |
| FINAL 60% DESIGN DEVELOPMENT | 10/16/2025 |
| DRAFT 90% CONSTRUCTION DOCUMENTS | 12/19/2025 |
| ISSUE FOR PERMIT | 02/13/2026 |

CONTRACT NO. 11917.66

PROJECT TITLE 670 WEST FIELD GARAGE 2

SHEET TITLE SEGMENT FLOOR PLAN - LEVEL 3 - SEGMENT B

SEAL

**NOT FOR CONSTRUCTION**

CORGAN KUTHranieri ARCHITECTS

APPROVED: DIRECTOR OF ARCHITECTURE

APPROVED: SECTION MANAGER

| DESIGNED BY: | CHECKED BY: |
|---|---|
| CK | SS |
| DRAWN BY: | DATE: |
| CS | 01/16/2026 |
| SCALE: | SIZE: |
| AS NOTED | ARCH-E1 |

SHEET NUMBER

**A2.03B.00**

Autodesk Docs://2325 - SFO - WFG/11917.66_670_ARC_CKR-D.rvt

Copyright © 2017-2018 City And County Of San Francisco. These construction documents are the sole property of The City And County Of San Francisco and are protected by the Copyright Act. Any reproduction, publication, or use by any method, in whole or in part, without the express written consent of the San Francisco Airport Commission is prohibited.

If this drawing is not ARCH E1 (30"x42") NOMINAL SIZE, it has been revised from its original size and scales noted are no longer applicable

CONSTRUCTION DOCUMENTS - NOT FOR CONSTRUCTION

2/9/2026 4:40:25 PM

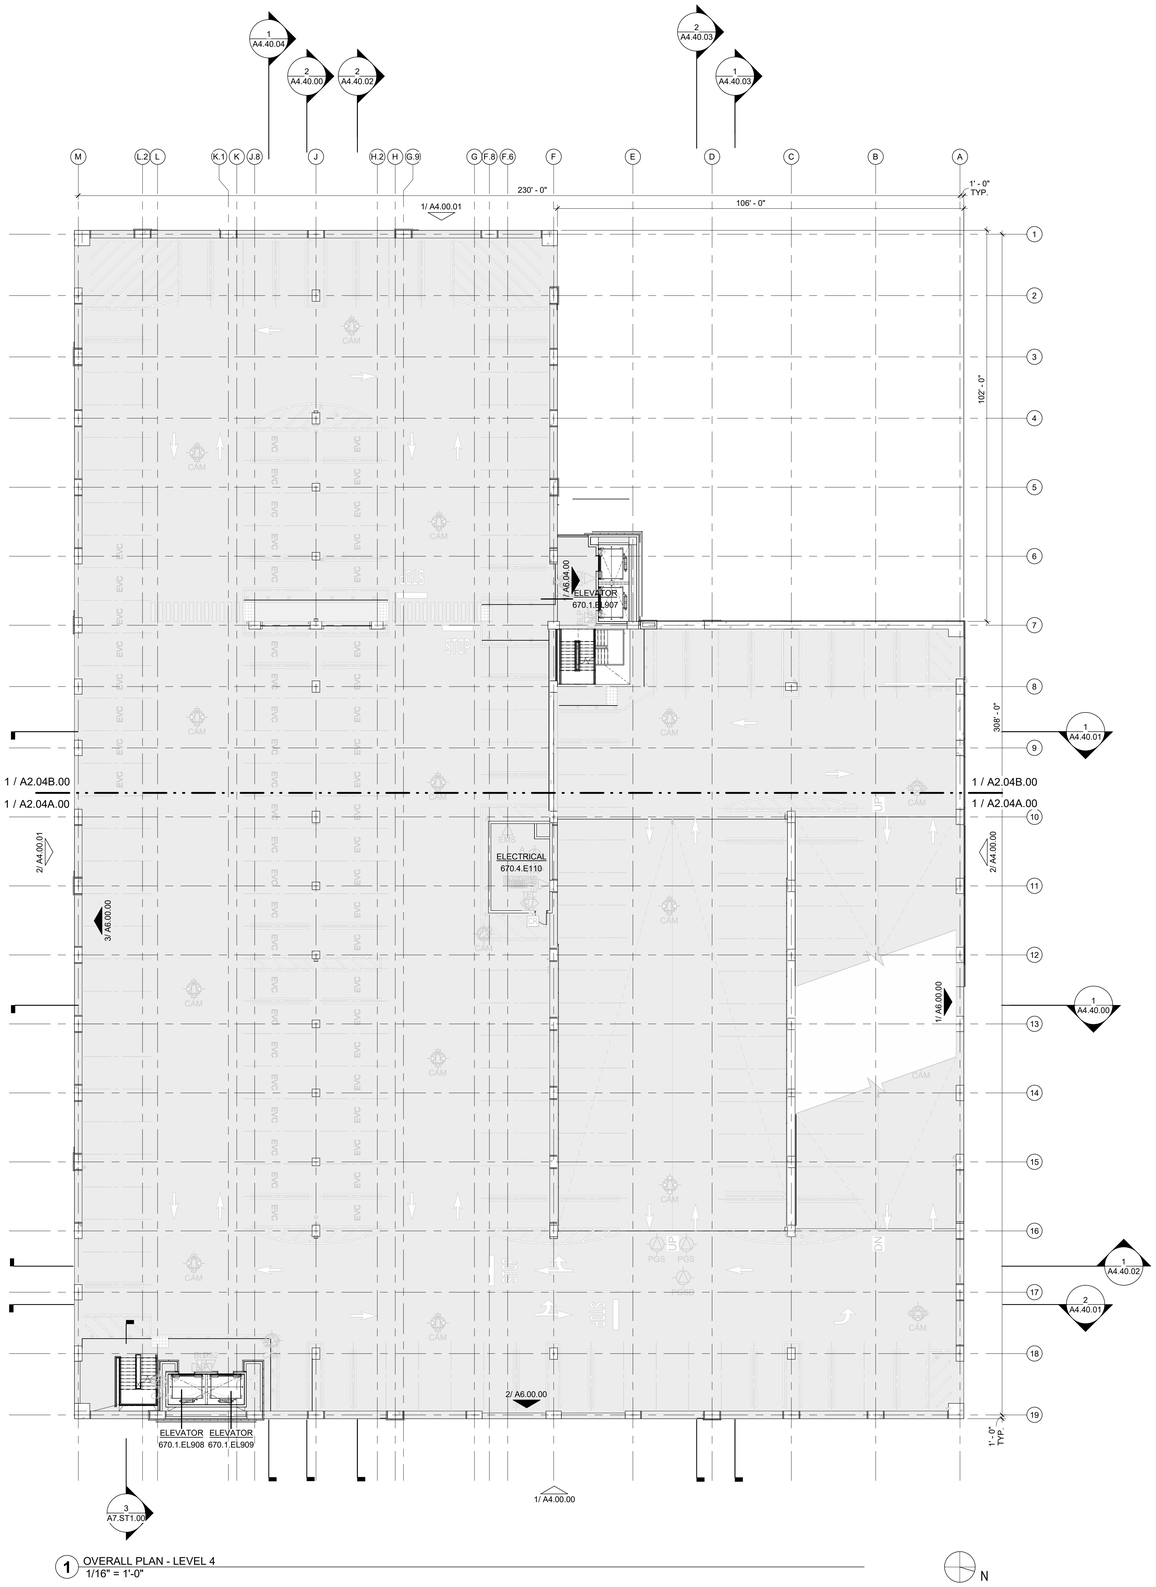


1 OVERALL PLAN - LEVEL 4
1/16" = 1'-0"

N

SAN FRANCISCO INTERNATIONAL AIRPORT

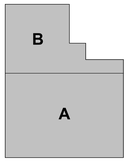


KEYPLAN

ISSUES

| DATE | ISSUE DESCRIPTION |
|---|---|
| 08/26/2025 | FINAL SUPERSTRUCTURE - ISSUE FOR PERMIT |
| 10/13/2025 | FINAL UNDERSLAB UTILITIES - ISSUE FOR PERMIT |
| 10/13/2025 | FINAL FOUNDATION - ISSUE FOR PERMIT |
| 10/16/2025 | FINAL 60% DESIGN DEVELOPMENT |
| 12/19/2025 | DRAFT 90% CONSTRUCTION DOCUMENTS |
| 02/13/2026 | ISSUE FOR PERMIT |

CONTRACT NO. 11917.66

PROJECT TITLE 670 WEST FIELD GARAGE 2

SHEET TITLE OVERALL FLOOR PLAN - LEVEL 4

SEAL

**NOT FOR CONSTRUCTION**

CORGAN KUTRANIERI ARCHITECTS

| | |
|---|---|
| APPROVED: DIRECTOR OF ARCHITECTURE | |
| APPROVED: SECTION MANAGER | |
| DESIGNED BY: CK | CHECKED BY: SS |
| DRAWN BY: CS | DATE: 01/16/2026 |
| SCALE: AS NOTED | SIZE: ARCH-E1 |

SHEET NUMBER

**A2.04.00**

2/9/2026 4:48:31 PM

Autodesk Docs://2325 - SFO - WFG/11917.66_670_ARC_CKR-D.rvt

Copyright © 2017-2018 City And County Of San Francisco. These construction documents are the sole property of The City And County Of San Francisco and are protected by the Copyright Act. Any reproduction, publication, or use by any method, in whole or in part, without the express written consent of the San Francisco Airport Commission is prohibited.

If this drawing is not ARCH E1 (30"x42") NOMINAL SIZE, it has been revised from its original size and scales noted are no longer applicable

CONSTRUCTION DOCUMENTS - NOT FOR CONSTRUCTION

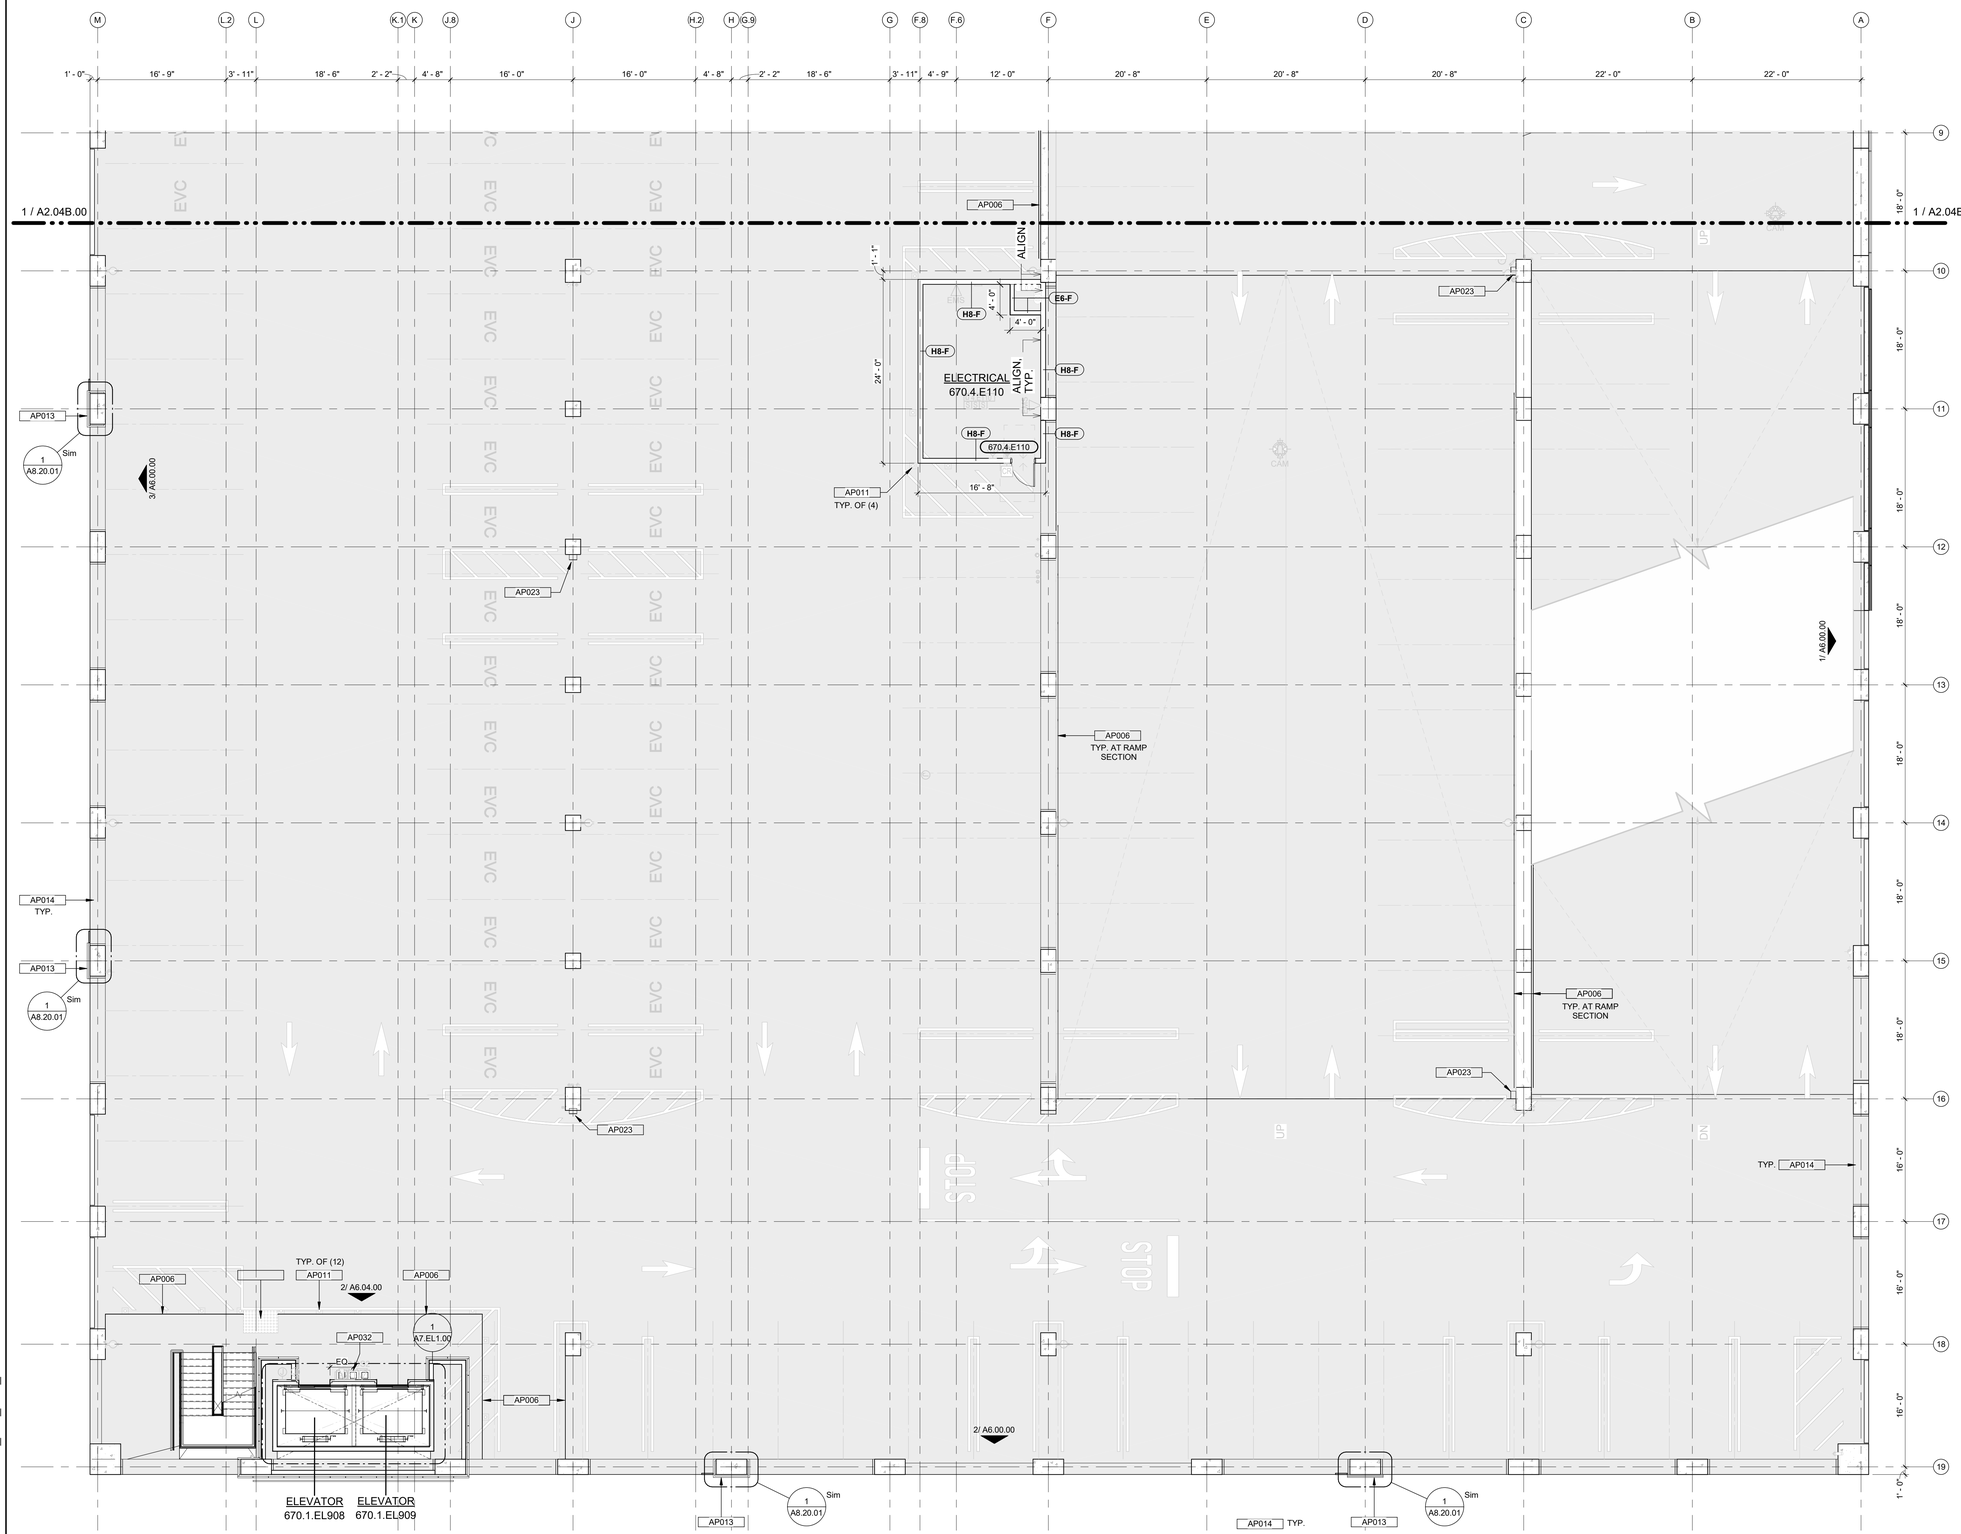


1 SEGMENT PLAN - LEVEL 4 - SEGMENT A
1/8" = 1'-0"

## GENERAL SHEET NOTES

1. ALL PARTITIONS/WALLS AT SSR ROOMS, ELECTRICAL ROOMS, ELEVATOR CONTROL ROOMS, PLUMBING ROOM AND FIRE PUMP ROOM SHALL BE FULL-HEIGHT TYPE H8 PARTITION, U.N.O.
2. ALL PARTITIONS/WALLS AT ELEVATORS SHALL BE FULL HEIGHT TYPE A6 AND E6 PARTITION ABOVE CONCRETE CURB, U.N.O.
3. REFER TO THE FOLLOWING FOR PARTITION/WALL DETAILS:
   * FOR TYPE A6 PARTITION ABOVE CONCRETE CURB, SEE DETAIL 1/A2.00.00.
   * FOR TYPE E6 PARTITION ABOVE CONCRETE CURB, SEE DETAIL 2/A2.00.00.
   * FOR TYPE A6 PARTITION ABOVE VEHICLE BARRIER WALL, SEE DETAIL 3/A2.00.00.
4. ALL ARCHITECTURAL WALLS SHALL BE SEPARATED BY A MINIMUM OF 2" FROM FACE OF STRUCTURAL COMPONENTS, U.N.O.
5. REFERENCE PARKING DRAWINGS (AW-SERIES) FOR PARKING STRIPING PLANS AND EVCS AND EVC CHARGER LOCATIONS.
6. ALL DOORS SHALL BE A MINIMUM OF 8" MEASURING FROM OUTSIDE DOOR FRAME TO ADJACENT WALL CORNER, U.N.O.
7. ALL SYSTEMS EQUIPMENT SHOWN IN GREY ARE FOR REFERENCE ONLY. REFER TO ELECTRICAL, TELECOM, MECHANICAL, PLUMBING, FIRE PROTECTION AND OTHER DISCIPLINE'S DRAWINGS FOR ADDITIONAL INFORMATION.

## KEYNOTE LEGEND

| | |
|---|---|
| AP006 | TENSIONED BARRIER CABLE SYSTEM. |
| AP011 | CONCRETE FILLED PIPE BOLLARD, REFERENCE DETAIL 15/S8.00.02. |
| AP013 | EXTERIOR ARCHITECTURAL CLADDED METAL PANELS, REFERENCE OVERALL EXTERIOR ELEVATIONS SHEETS A4.00.00 AND A4.00.01. |
| AP014 | SMOOTH FINISH CONCRETE SUPERSTRUCTURE, REFERENCE STRUCTURAL DRAWINGS. |
| AP023 | WALL-MOUNTED FIRE EXTINGUISHER CABINET AND AED. |
| AP032 | STANDARD SFO 3 STREAM TRASH/COMPOST/RECYCLE BINS, TO BE PROVIDED BY OTHERS. |

SAN FRANCISCO INTERNATIONAL AIRPORT

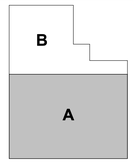


KEYPLAN

ISSUES

| ISSUE DESCRIPTION | DATE |
|---|---|
| FINAL SUPERSTRUCTURE - ISSUE FOR PERMIT | 09/26/2025 |
| FINAL UNDERSLAB UTILITIES - ISSUE FOR PERMIT | 10/13/2025 |
| FINAL FOUNDATION - ISSUE FOR PERMIT | 10/13/2025 |
| FINAL 60% DESIGN DEVELOPMENT | 10/16/2025 |
| DRAFT 90% CONSTRUCTION DOCUMENTS | 12/15/2025 |
| ISSUE FOR PERMIT | 02/13/2026 |

CONTRACT NO: 11917.66

PROJECT TITLE: 670 WEST FIELD GARAGE 2

SHEET TITLE: SEGMENT FLOOR PLAN - LEVEL 4 - SEGMENT A

SEAL

NOT FOR CONSTRUCTION

CORGAN KUTRANIERI ARCHITECTS

| | |
|---|---|
| APPROVED: DIRECTOR OF ARCHITECTURE | |
| APPROVED: SECTION MANAGER | |
| DESIGNED BY: CK | CHECKED BY: SS |
| DRAWN BY: CS | DATE: 01/16/2026 |
| SCALE: AS NOTED | SIZE: ARCH-E1 |

SHEET NUMBER

A2.04A.00

2/9/2026 4:40:36 PM

Autodesk Docs://2325 - SFO - WFG/11917.66_670_ARC_CKR-D.rvt

Copyright © 2017-2018 City And County Of San Francisco. These construction documents are the sole property of The City And County Of San Francisco and are protected by the Copyright Act. Any reproduction, publication, or use by any method, in whole or in part, without the express written consent of the San Francisco Airport Commission is prohibited.

If this drawing is not ARCH E1 (30"x42") NOMINAL SIZE, it has been revised from its original size and scales noted are no longer applicable

CONSTRUCTION DOCUMENTS - NOT FOR CONSTRUCTION

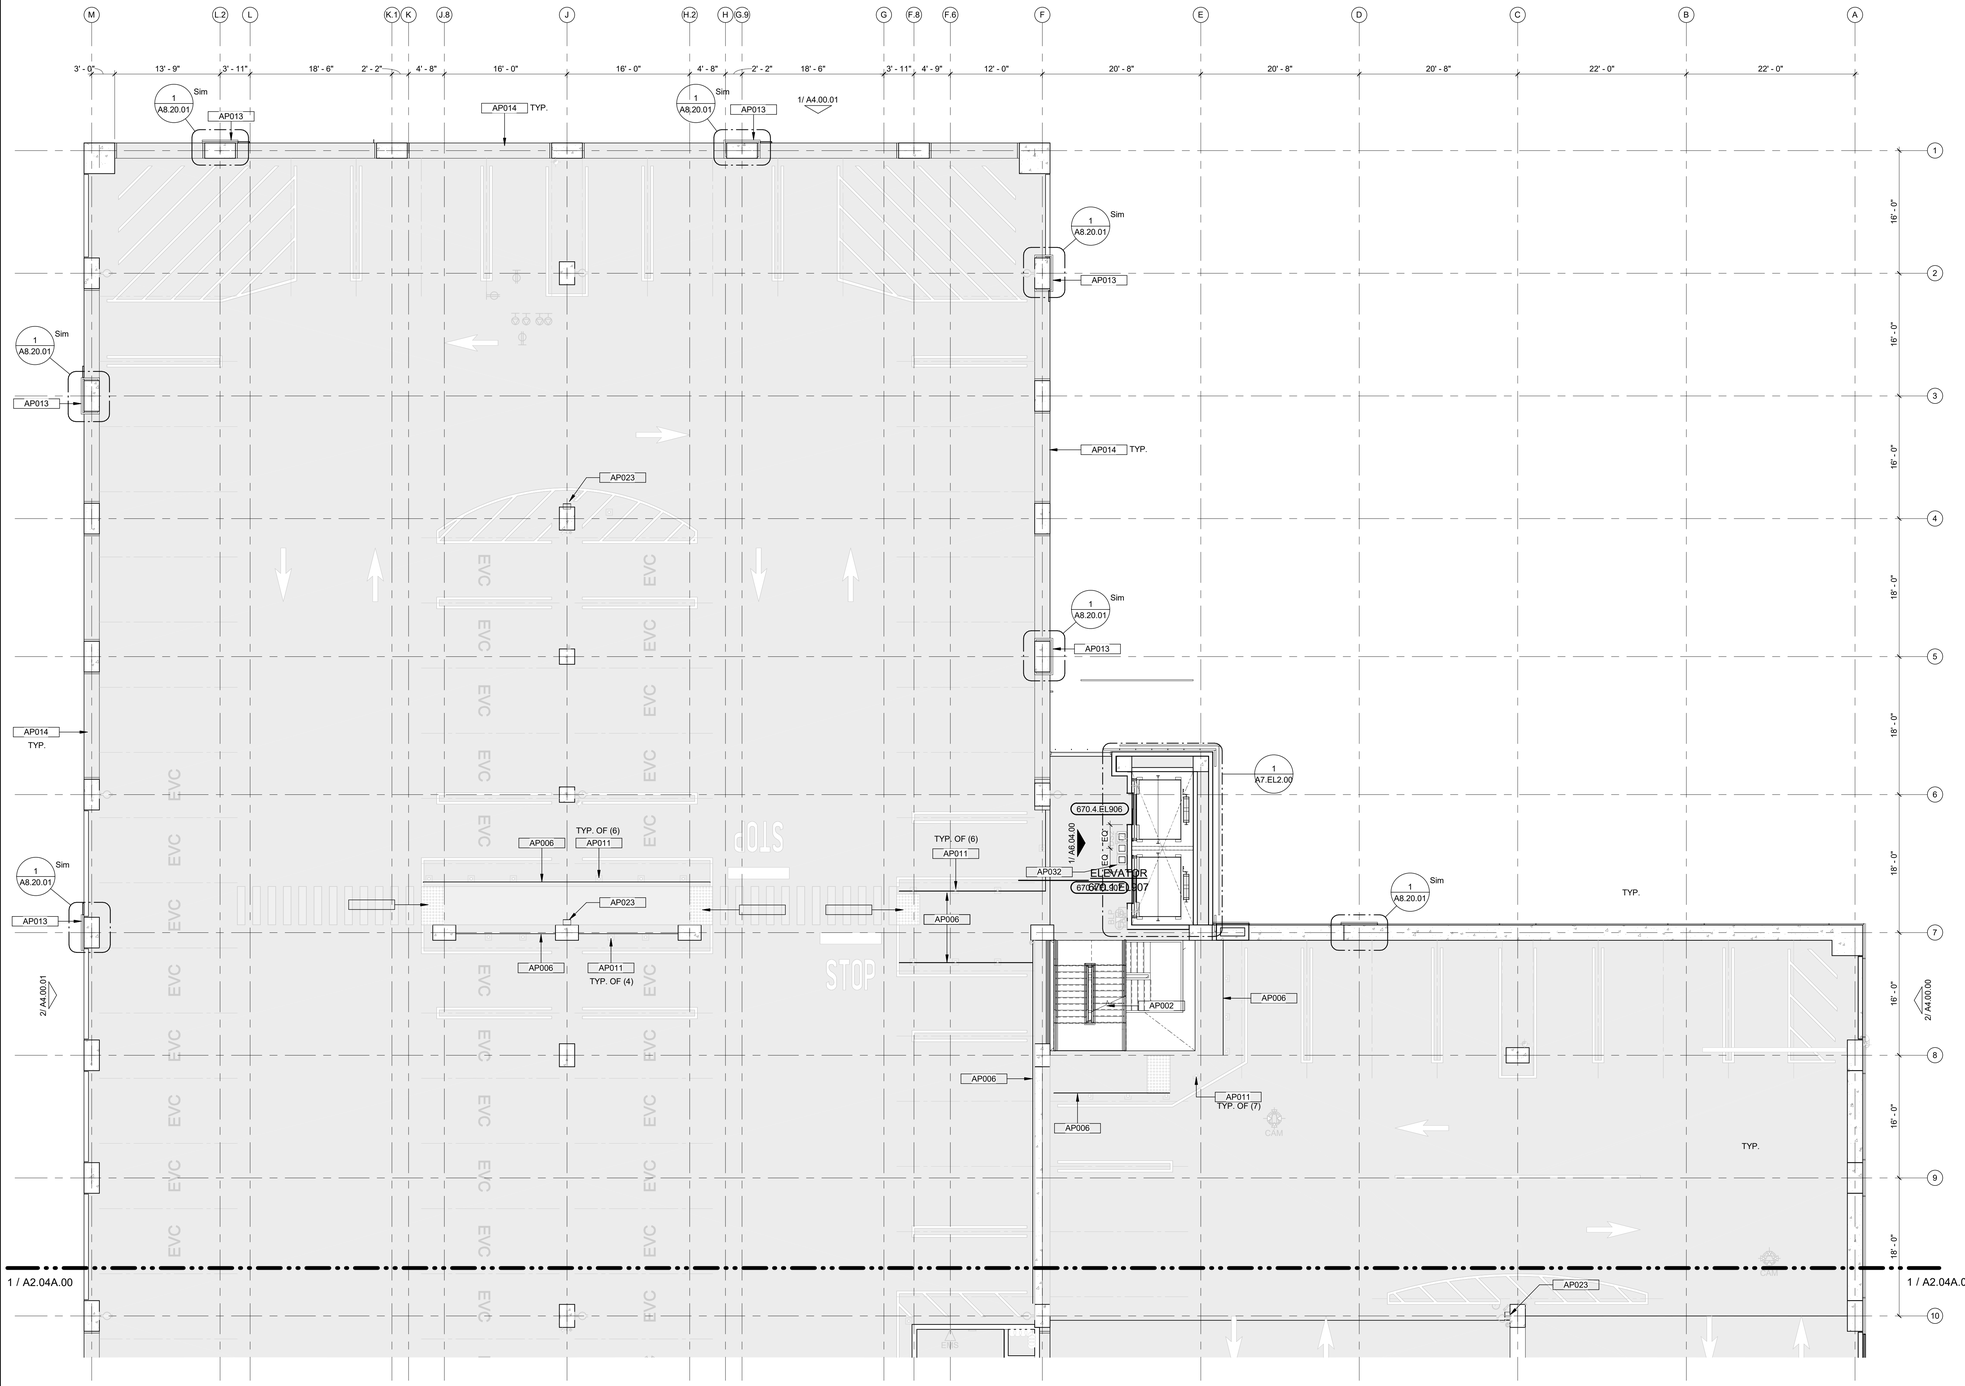


1 SEGMENT PLAN - LEVEL 4 - SEGMENT B
1/8" = 1'-0"

N

## GENERAL SHEET NOTES

1. ALL PARTITIONS/WALLS AT SSR ROOMS, ELECTRICAL ROOMS, ELEVATOR CONTROL ROOMS, PLUMBING ROOM AND FIRE PUMP ROOM SHALL BE FULL-HEIGHT TYPE H8 PARTITION, U.N.O.
2. ALL PARTITIONS/WALLS AT ELEVATORS SHALL BE FULL HEIGHT TYPE A6 AND E6 PARTITION ABOVE CONCRETE CURB, U.N.O.
3. REFER TO THE FOLLOWING FOR PARTITION/WALL DETAILS:
   * FOR TYPE A6 PARTITION ABOVE CONCRETE CURB, SEE DETAIL 1/A2.00.00.
   * FOR TYPE E6 PARTITION ABOVE CONCRETE CURB, SEE DETAIL 2/A2.00.00.
   * FOR TYPE A6 PARTITION ABOVE VEHICLE BARRIER WALL, SEE DETAIL 3/A2.00.00.
4. ALL ARCHITECTURAL WALLS SHALL BE SEPARATED BY A MINIMUM OF 2" FROM FACE OF STRUCTURAL COMPONENTS, U.N.O.
5. REFERENCE PARKING DRAWINGS (AW-SERIES) FOR PARKING STRIPING PLANS AND EVCS AND EVC CHARGER LOCATIONS.
6. ALL DOORS SHALL BE A MINIMUM OF 8" MEASURING FROM OUTSIDE DOOR FRAME TO ADJACENT WALL CORNER, U.N.O.
7. ALL SYSTEMS EQUIPMENT SHOWN IN GREY ARE FOR REFERENCE ONLY. REFER TO ELECTRICAL, TELECOM, MECHANICAL, PLUMBING, FIRE PROTECTION AND OTHER DISCIPLINE'S DRAWINGS FOR ADDITIONAL INFORMATION.

## KEYNOTE LEGEND

| | |
|---|---|
| AP002 | CUSTOM COLOR PAINTED GALVANIZED METAL PAN STAIR WITH CONCRETE FILLED TREADS, CUSTOM COLOR PAINTED GALVANIZED TUBE METAL GUARDRAIL AND HANDRAIL, WITH CUSTOM COLOR PAINTED EXPANDED METAL MESH INFILL PANELS. |
| AP006 | TENSIONED BARRIER CABLE SYSTEM. |
| AP011 | CONCRETE FILLED PIPE BOLLARD, REFERENCE DETAIL 15/S8.00.02. |
| AP013 | EXTERIOR ARCHITECTURAL CLADDED METAL PANELS, REFERENCE OVERALL EXTERIOR ELEVATIONS SHEETS A4.00.00 AND A4.00.01. |
| AP014 | SMOOTH FINISH CONCRETE SUPERSTRUCTURE, REFERENCE STRUCTURAL DRAWINGS. |
| AP023 | WALL-MOUNTED FIRE EXTINGUISHER CABINET AND AED. |
| AP032 | STANDARD SFO 3 STREAM TRASH/COMPOST/RECYCLE BINS, TO BE PROVIDED BY OTHERS. |

SAN FRANCISCO INTERNATIONAL AIRPORT

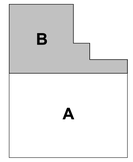


KEYPLAN

ISSUES

| ISSUE DESCRIPTION | DATE |
|---|---|
| FINAL SUPERSTRUCTURE - ISSUE FOR PERMIT | 09/26/2025 |
| FINAL UNDERSLAB UTILITIES - ISSUE FOR PERMIT | 10/13/2025 |
| FINAL FOUNDATION - ISSUE FOR PERMIT | 10/13/2025 |
| FINAL 60% DESIGN DEVELOPMENT | 10/16/2025 |
| DRAFT 90% CONSTRUCTION DOCUMENTS | 12/15/2025 |
| ISSUE FOR PERMIT | 02/13/2026 |

CONTRACT NO. 11917.66

PROJECT TITLE 670 WEST FIELD GARAGE 2

SHEET TITLE SEGMENT FLOOR PLAN - LEVEL 4 - SEGMENT B

SEAL

**NOT FOR CONSTRUCTION**

CORGAN KUTRANIERI

APPROVED: DIRECTOR OF ARCHITECTURE

APPROVED: SECTION MANAGER

| DESIGNED BY: | CHECKED BY: |
|---|---|
| CK | SS |
| DRAWN BY: CS | DATE: 01/15/2026 |
| SCALE: AS NOTED | SIZE: ARCH-E1 |

SHEET NUMBER

**A2.04B.00**

2/9/2026 4:48:49 PM

Autodesk Docs://2325 - SFO - WFG/11917.66_670_ARC_CKR-D.rvt

Copyright © 2017-2018 City And County Of San Francisco. These construction documents are the sole property of The City And County Of San Francisco and are protected by the Copyright Act. Any reproduction, publication, or use by any method, in whole or in part, without the express written consent of the San Francisco Airport Commission is prohibited.

If this drawing is not ARCH E1 (30"x42") NOMINAL SIZE, it has been revised from its original size and scales noted are no longer applicable

CONSTRUCTION DOCUMENTS - NOT FOR CONSTRUCTION

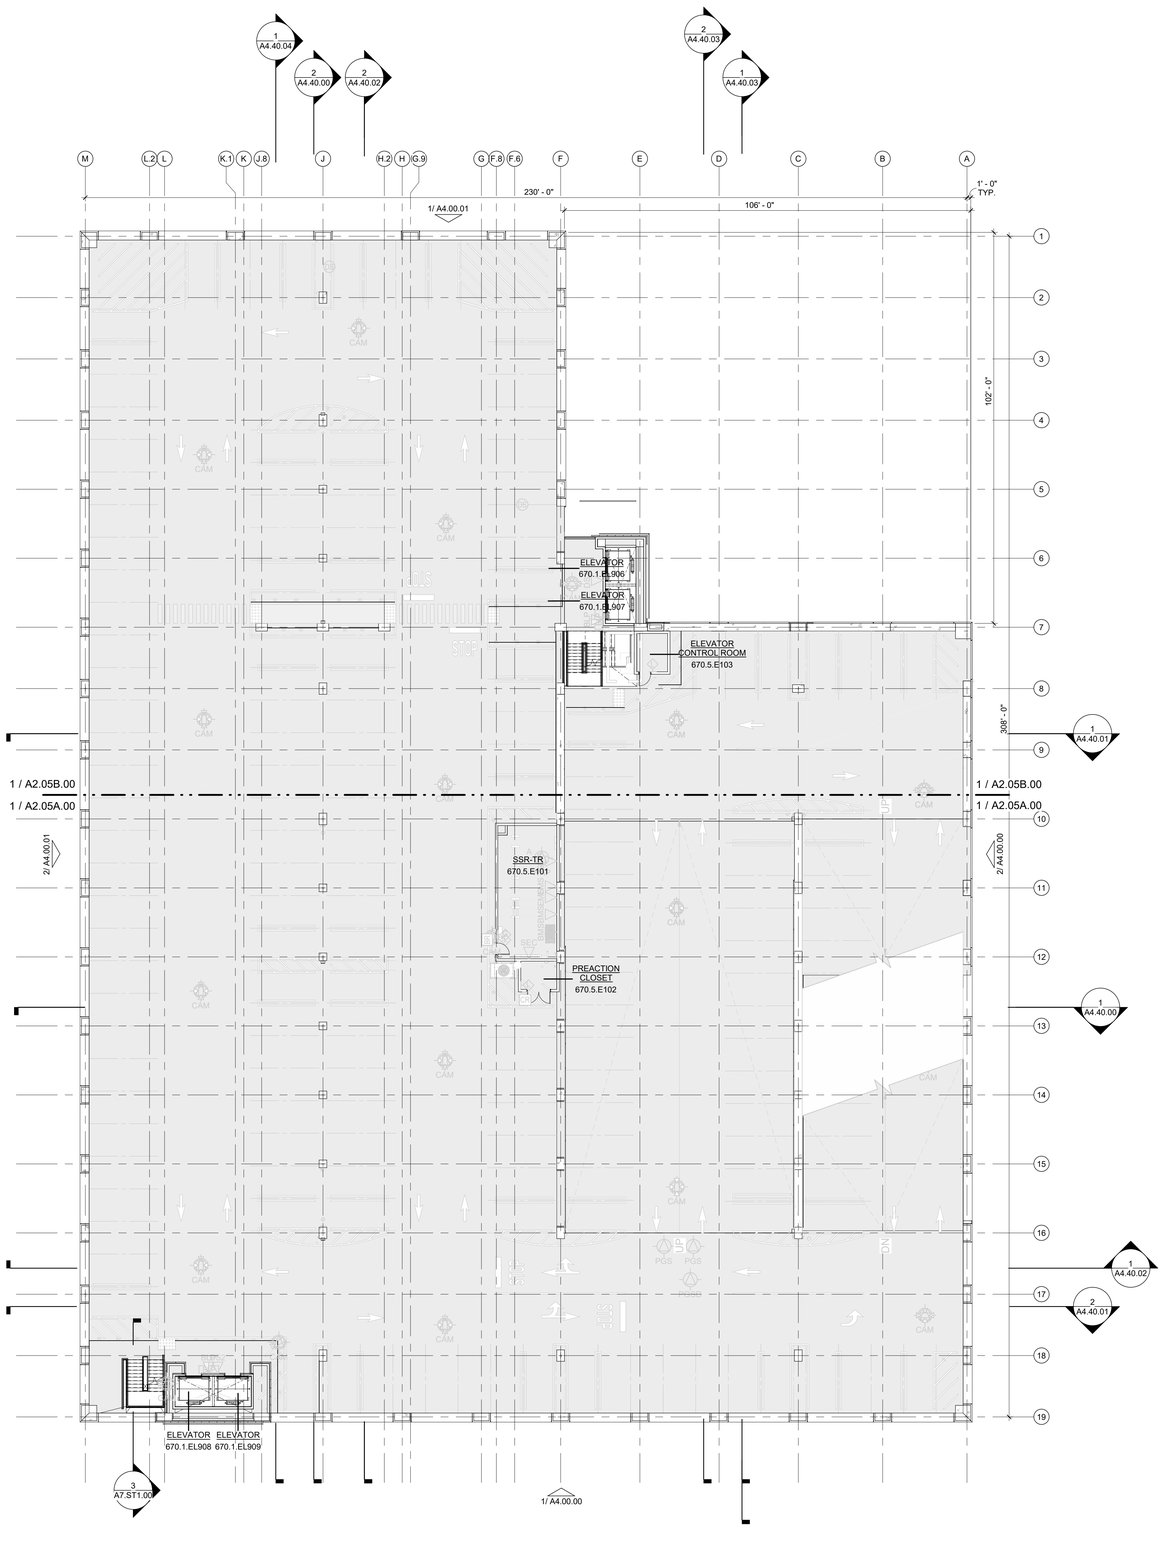


1 OVERALL PLAN - LEVEL 5
1/16" = 1'-0"

N

SAN FRANCISCO INTERNATIONAL AIRPORT

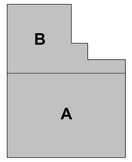


KEYPLAN

ISSUES

| DATE | ISSUE DESCRIPTION |
|---|---|
| 09/26/2025 | FINAL SUPERSTRUCTURE - ISSUE FOR PERMIT |
| 10/13/2025 | FINAL UNDERSLAB UTILITIES - ISSUE FOR PERMIT |
| 10/13/2025 | FINAL FOUNDATION - ISSUE FOR PERMIT |
| 10/16/2025 | FINAL 60% DESIGN DEVELOPMENT |
| 12/15/2025 | DRAFT 90% CONSTRUCTION DOCUMENTS |
| 02/13/2026 | ISSUE FOR PERMIT |

CONTRACT NO. 11917.66

PROJECT TITLE 670 WEST FIELD GARAGE 2

SHEET TITLE OVERALL FLOOR PLAN - LEVEL 5

SEAL

NOT FOR CONSTRUCTION

CORGAN KUTRAMER ASSOCIATES

APPROVED:
DIRECTOR OF ARCHITECTURE

APPROVED:
SECTION MANAGER

| DESIGNED BY: | CHECKED BY: |
|---|---|
| CK | SS |
| DRAWN BY: | DATE: |
| CS | 01/16/2026 |
| SCALE: | SIZE: |
| AS NOTED | ARCH-E1 |

SHEET NUMBER

A2.05.00

2/5/2026 4:48:50 PM

Autodesk Docs://2325 - SFO - WFG/11917.66_670_ARC_CKR-D.rvt

Copyright © 2017-2018 City And County Of San Francisco. These construction documents are the sole property of The City And County Of San Francisco and are protected by the Copyright Act. Any reproduction, publication, or use by any method, in whole or in part, without the express written consent of the San Francisco Airport Commission is prohibited.

If this drawing is not ARCH E1 (30"x42") NOMINAL SIZE, it has been revised from its original size and scales noted are no longer applicable

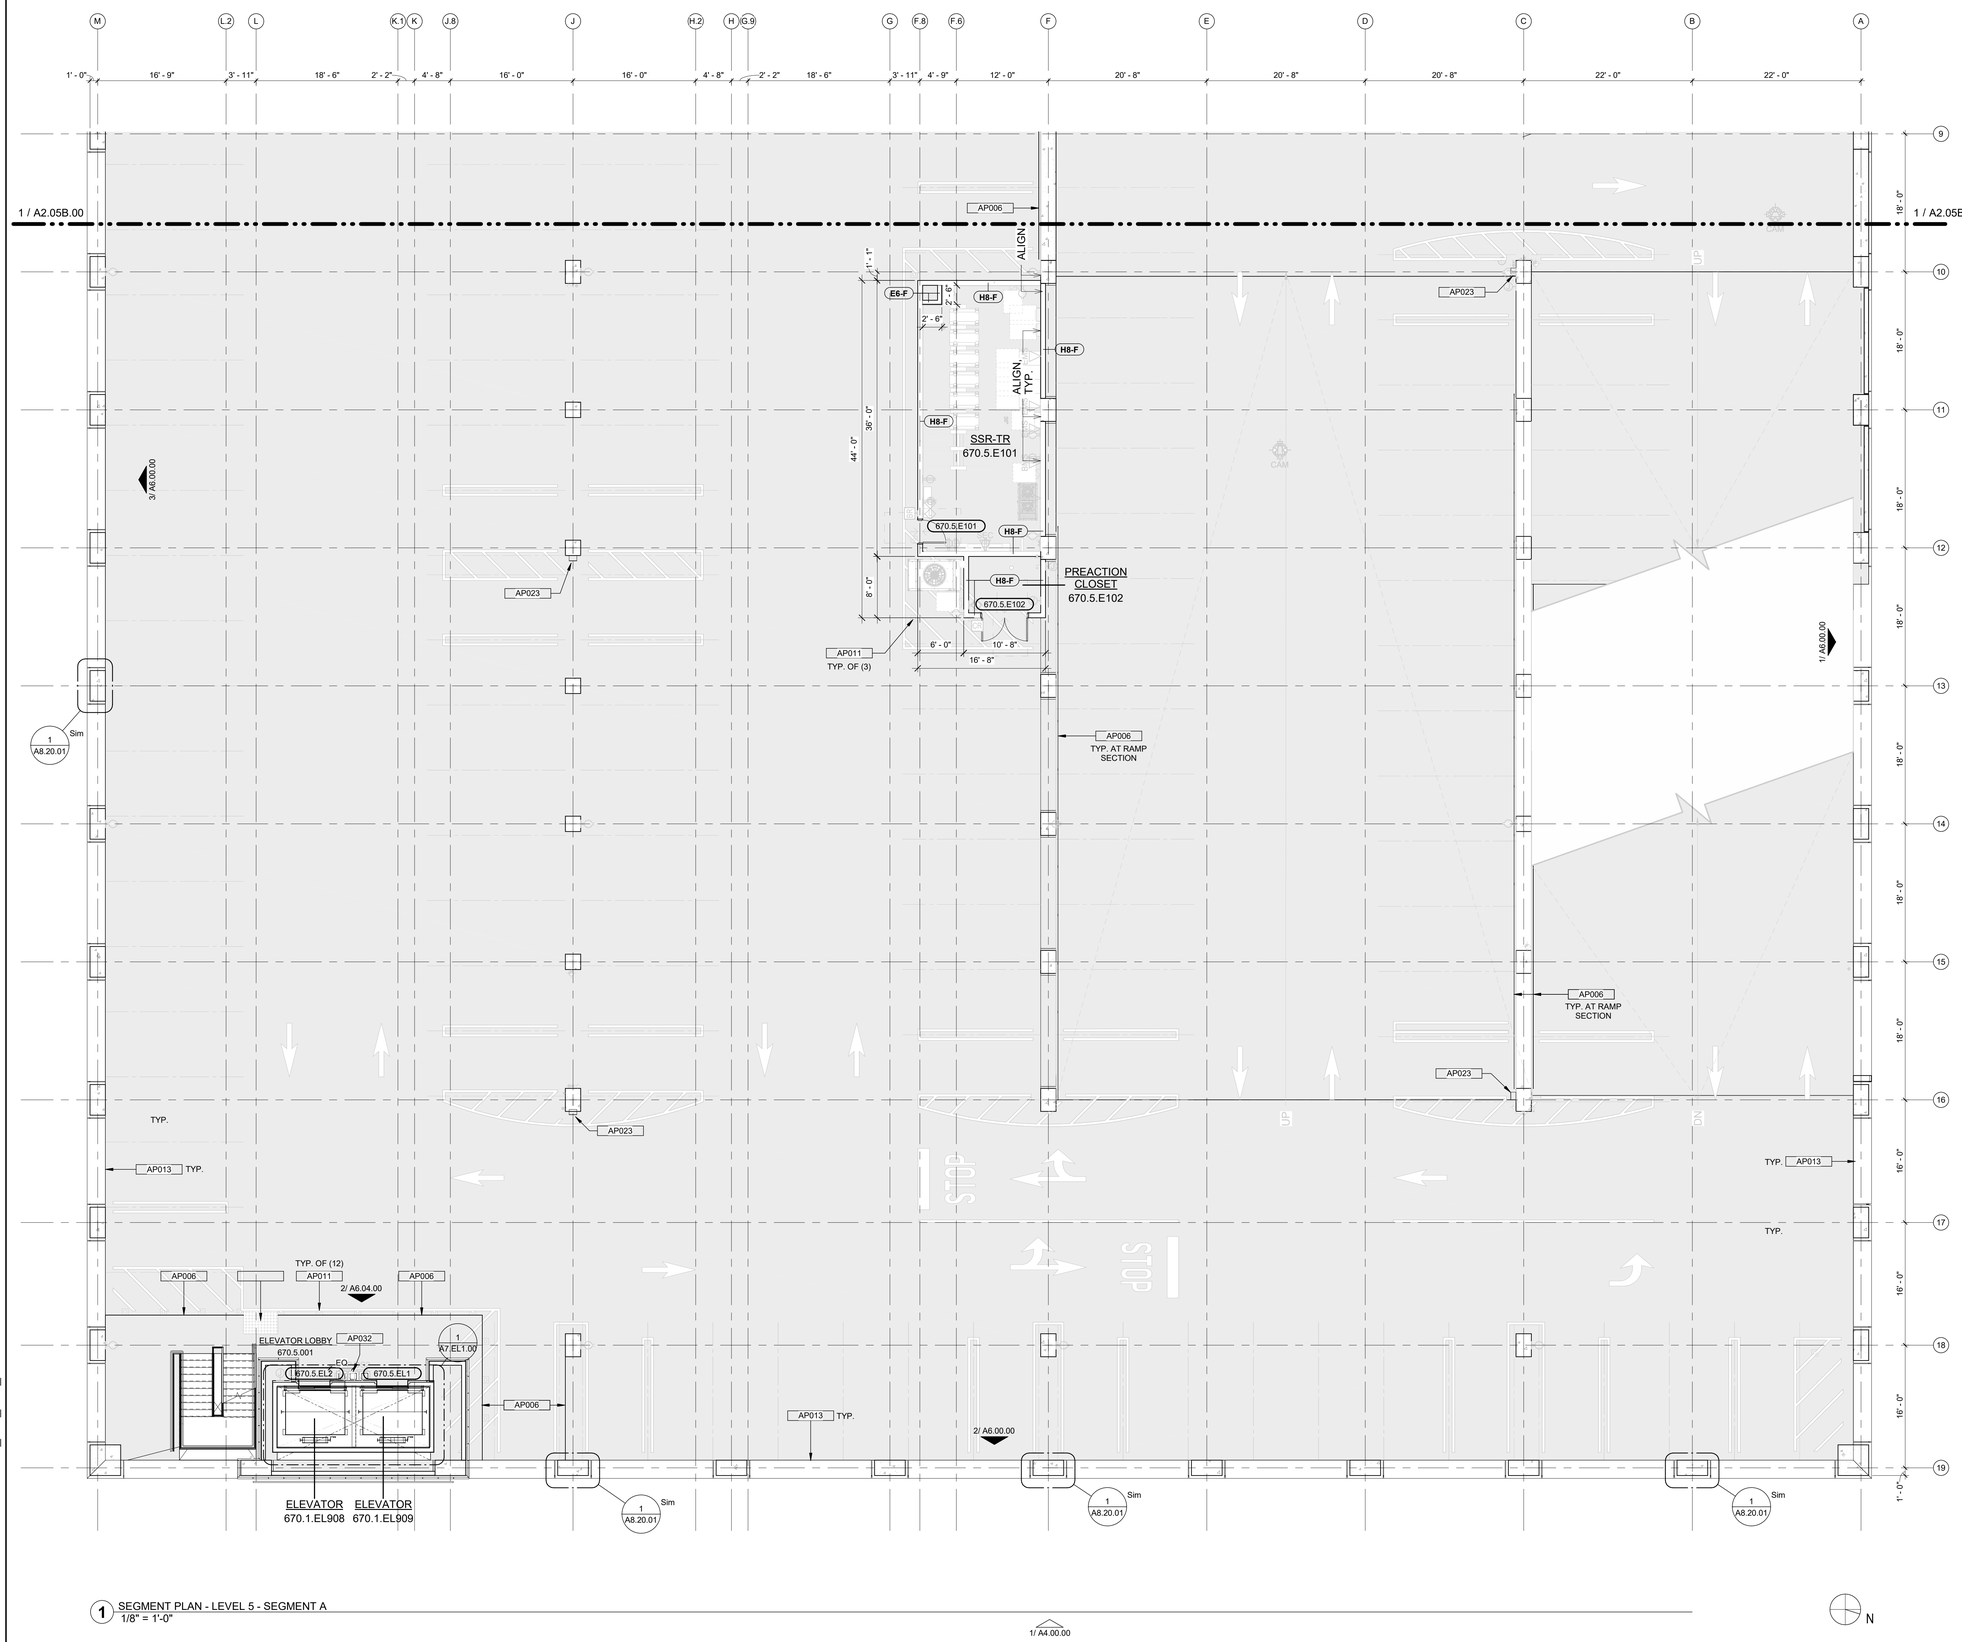


1 SEGMENT PLAN - LEVEL 5 - SEGMENT A
1/8" = 1'-0"

## GENERAL SHEET NOTES

1. ALL PARTITIONS/WALLS AT SSR ROOMS, ELECTRICAL ROOMS, ELEVATOR CONTROL ROOMS, PLUMBING ROOM AND FIRE PUMP ROOM SHALL BE FULL-HEIGHT TYPE H8 PARTITION, U.N.O.
2. ALL PARTITIONS/WALLS AT ELEVATORS SHALL BE FULL HEIGHT TYPE A6 AND E6 PARTITION ABOVE CONCRETE CURB, U.N.O.
3. REFER TO THE FOLLOWING FOR PARTITION/WALL DETAILS:
   * FOR TYPE A6 PARTITION ABOVE CONCRETE CURB, SEE DETAIL 1/A2.00.00.
   * FOR TYPE E6 PARTITION ABOVE CONCRETE CURB, SEE DETAIL 2/A2.00.00.
   * FOR TYPE A6 PARTITION ABOVE VEHICLE BARRIER WALL, SEE DETAIL 3/A2.00.00.
4. ALL ARCHITECTURAL WALLS SHALL BE SEPARATED BY A MINIMUM OF 2" FROM FACE OF STRUCTURAL COMPONENTS, U.N.O.
5. REFERENCE PARKING DRAWINGS (AW-SERIES) FOR PARKING STRIPING PLANS AND EVCS AND EVC CHARGER LOCATIONS.
6. ALL DOORS SHALL BE A MINIMUM OF 8" MEASURING FROM OUTSIDE DOOR FRAME TO ADJACENT WALL CORNER, U.N.O.
7. ALL SYSTEMS EQUIPMENT SHOWN IN GREY ARE FOR REFERENCE ONLY. REFER TO ELECTRICAL, TELECOM, MECHANICAL, PLUMBING, FIRE PROTECTION AND OTHER DISCIPLINE'S DRAWINGS FOR ADDITIONAL INFORMATION.

## KEYNOTE LEGEND

| | |
|---|---|
| AP006 | TENSIONED BARRIER CABLE SYSTEM. |
| AP011 | CONCRETE FILLED PIPE BOLLARD, REFERENCE DETAIL 15/S8.00.02. |
| AP013 | EXTERIOR ARCHITECTURAL CLADDED METAL PANELS, REFERENCE OVERALL EXTERIOR ELEVATIONS SHEETS A4.00.00 AND A4.00.01. |
| AP023 | WALL-MOUNTED FIRE EXTINGUISHER CABINET AND AED. |
| AP032 | STANDARD SFO 3 STREAM TRASH/COMPOST/RECYCLE BINS, TO BE PROVIDED BY OTHERS. |

SAN FRANCISCO INTERNATIONAL AIRPORT

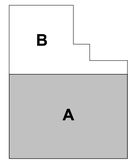


KEYPLAN

ISSUES

| DATE | ISSUE DESCRIPTION |
|---|---|
| 09/26/2025 | FINAL SUPERSTRUCTURE - ISSUE FOR PERMIT |
| 10/13/2025 | FINAL UNDERSLAB UTILITIES - ISSUE FOR PERMIT |
| 10/13/2025 | FINAL FOUNDATION - ISSUE FOR PERMIT |
| 10/16/2025 | FINAL 60% DESIGN DEVELOPMENT |
| 12/15/2025 | DRAFT 90% CONSTRUCTION DOCUMENTS |
| 02/13/2026 | ISSUE FOR PERMIT |

CONTRACT NO. 11917.66

PROJECT TITLE: 670 WEST FIELD GARAGE 2

SHEET TITLE: SEGMENT FLOOR PLAN - LEVEL 5 - SEGMENT A

SEAL

**NOT FOR CONSTRUCTION**

CORGAN KUTRANIERI ARCHITECTS

APPROVED: DIRECTOR OF ARCHITECTURE

APPROVED: SECTION MANAGER

| DESIGNED BY: | CHECKED BY: |
|---|---|
| CK | SS |
| DRAWN BY: | DATE: |
| CS | 01/16/2026 |
| SCALE: | SIZE: |
| AS NOTED | ARCH-E1 |

SHEET NUMBER

**A2.05A.00**

2/5/2026 4:45:59 PM

Autodesk Docs://2325 - SFO - WFG/11917.66_670_ARC_CKR-D.rvt

Copyright © 2017-2018 City And County Of San Francisco. These construction documents are the sole property of The City And County Of San Francisco and are protected by the Copyright Act. Any reproduction, publication, or use by any method, in whole or in part, without the express written consent of the San Francisco Airport Commission is prohibited.

If this drawing is not ARCH E1 (30"x42") NOMINAL SIZE, it has been revised from its original size and scales noted are no longer applicable

CONSTRUCTION DOCUMENTS - NOT FOR CONSTRUCTION

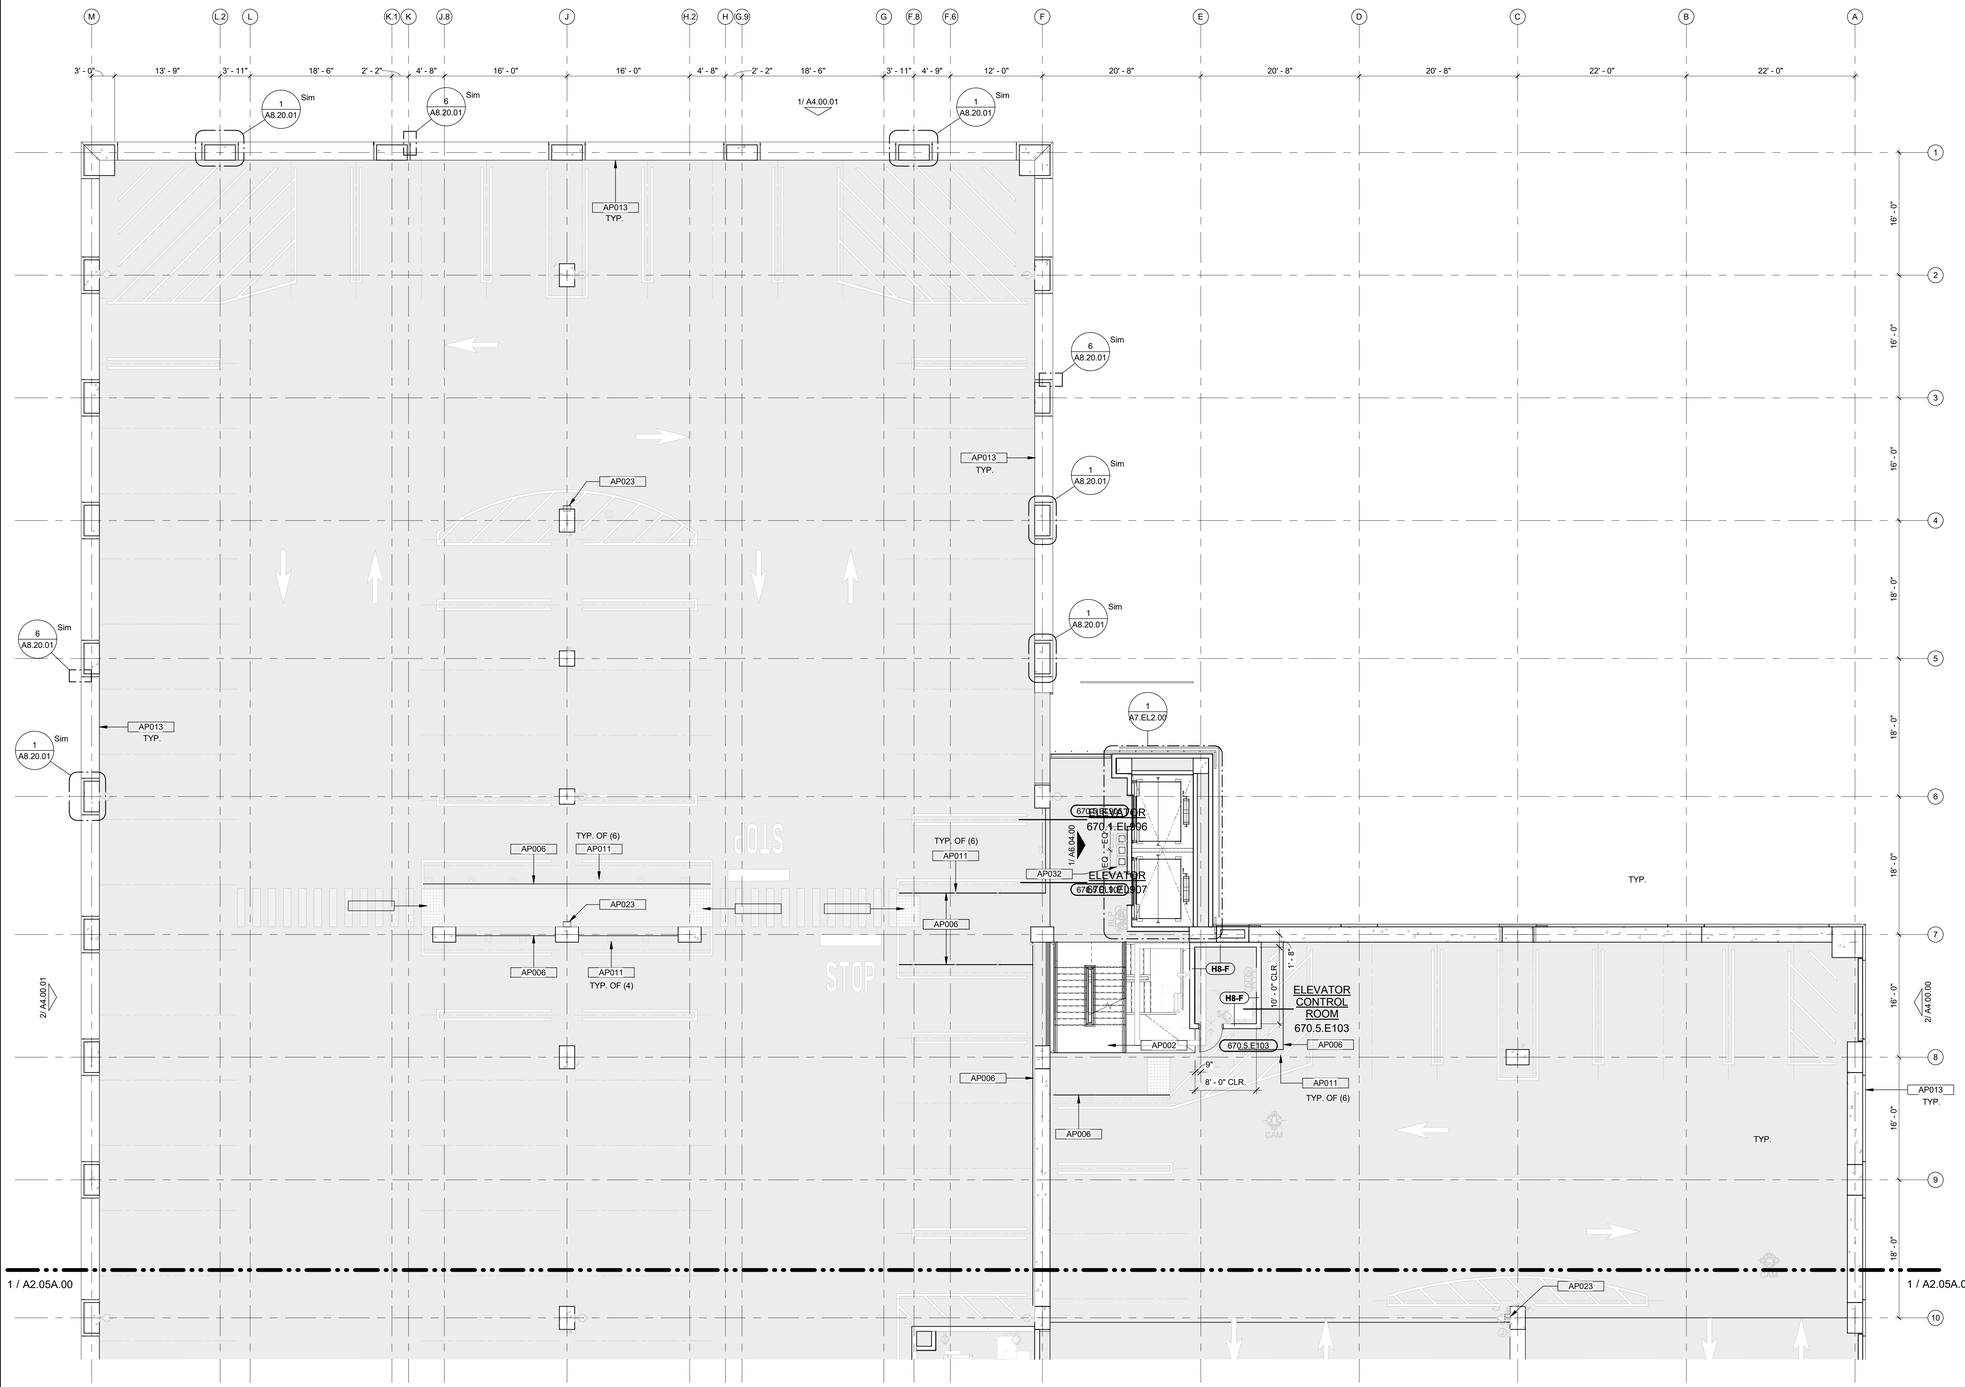


1 SEGMENT PLAN - LEVEL 5 - SEGMENT B
1/8" = 1'-0"

## GENERAL SHEET NOTES

1. ALL PARTITIONS/WALLS AT SSR ROOMS, ELECTRICAL ROOMS, ELEVATOR CONTROL ROOMS, PLUMBING ROOM AND FIRE PUMP ROOM SHALL BE FULL-HEIGHT TYPE H8 PARTITION, U.N.O.
2. ALL PARTITIONS/WALLS AT ELEVATORS SHALL BE FULL HEIGHT TYPE A6 AND E6 PARTITION ABOVE CONCRETE CURB, U.N.O.
3. REFER TO THE FOLLOWING FOR PARTITION/WALL DETAILS:
   * FOR TYPE A6 PARTITION ABOVE CONCRETE CURB, SEE DETAIL 1/A2.00.00.
   * FOR TYPE E6 PARTITION ABOVE CONCRETE CURB, SEE DETAIL 2/A2.00.00.
   * FOR TYPE A6 PARTITION ABOVE VEHICLE BARRIER WALL, SEE DETAIL 3/A2.00.00.
4. ALL ARCHITECTURAL WALLS SHALL BE SEPARATED BY A MINIMUM OF 2" FROM FACE OF STRUCTURAL COMPONENTS, U.N.O.
5. REFERENCE PARKING DRAWINGS (AW-SERIES) FOR PARKING STRIPING PLANS AND EVCS AND EVC CHARGER LOCATIONS.
6. ALL DOORS SHALL BE A MINIMUM OF 8" MEASURING FROM OUTSIDE DOOR FRAME TO ADJACENT WALL CORNER, U.N.O.
7. ALL SYSTEMS EQUIPMENT SHOWN IN GREY ARE FOR REFERENCE ONLY. REFER TO ELECTRICAL, TELECOM, MECHANICAL, PLUMBING, FIRE PROTECTION AND OTHER DISCIPLINE'S DRAWINGS FOR ADDITIONAL INFORMATION.

## KEYNOTE LEGEND

| | |
|---|---|
| AP002 | CUSTOM COLOR PAINTED GALVANIZED METAL PAN STAIR WITH CONCRETE FILLED TREADS, CUSTOM COLOR PAINTED GALVANIZED TUBE METAL GUARDRAIL AND HANDRAIL, WITH CUSTOM COLOR PAINTED EXPANDED METAL MESH INFILL PANELS. |
| AP006 | TENSIONED BARRIER CABLE SYSTEM. |
| AP011 | CONCRETE FILLED PIPE BOLLARD, REFERENCE DETAIL 15/S8.00.02. |
| AP013 | EXTERIOR ARCHITECTURAL CLADDED METAL PANELS, REFERENCE OVERALL EXTERIOR ELEVATIONS SHEETS A4.00.00 AND A4.00.01. |
| AP023 | WALL-MOUNTED FIRE EXTINGUISHER CABINET AND AED. |
| AP032 | STANDARD SFO 3 STREAM TRASH/COMPOST/RECYCLE BINS, TO BE PROVIDED BY OTHERS. |

SAN FRANCISCO INTERNATIONAL AIRPORT

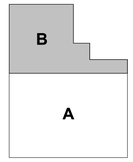


KEYPLAN

ISSUES

| ISSUE DESCRIPTION | DATE |
|---|---|
| FINAL SUPERSTRUCTURE - ISSUE FOR PERMIT | 09/26/2025 |
| FINAL UNDERSLAB UTILITIES - ISSUE FOR PERMIT | 10/13/2025 |
| FINAL FOUNDATION - ISSUE FOR PERMIT | 10/13/2025 |
| FINAL 60% DESIGN DEVELOPMENT | 10/16/2025 |
| DRAFT 90% CONSTRUCTION DOCUMENTS | 12/19/2025 |
| ISSUE FOR PERMIT | 02/13/2026 |

CONTRACT NO: 11917.66

PROJECT TITLE: 670 WEST FIELD GARAGE 2

SHEET TITLE: SEGMENT FLOOR PLAN - LEVEL 5 - SEGMENT B

SEAL

**NOT FOR CONSTRUCTION**

CORGAN KUTHranieri

APPROVED: DIRECTOR OF ARCHITECTURE

APPROVED: SECTION MANAGER

| DESIGNED BY: | CHECKED BY: |
|---|---|
| CK | SS |
| DRAWN BY: | DATE: |
| CS | 01/16/2026 |
| SCALE: | SIZE: |
| AS NOTED | ARCH-E1 |

SHEET NUMBER

**A2.05B.00**

Autodesk Docs://2325 - SFO - WFG/11917.66_670_ARC_CKR-D.rvt

Copyright © 2017-2018 City And County Of San Francisco. These construction documents are the sole property of The City And County Of San Francisco and are protected by the Copyright Act. Any reproduction, publication, or use by any method, in whole or in part, without the express written consent of the San Francisco Airport Commission is prohibited.

If this drawing is not ARCH E1 (30"x42") NOMINAL SIZE, it has been revised from its original size and scales noted are no longer applicable

CONSTRUCTION DOCUMENTS - NOT FOR CONSTRUCTION

2/9/2026 4:41:04 PM

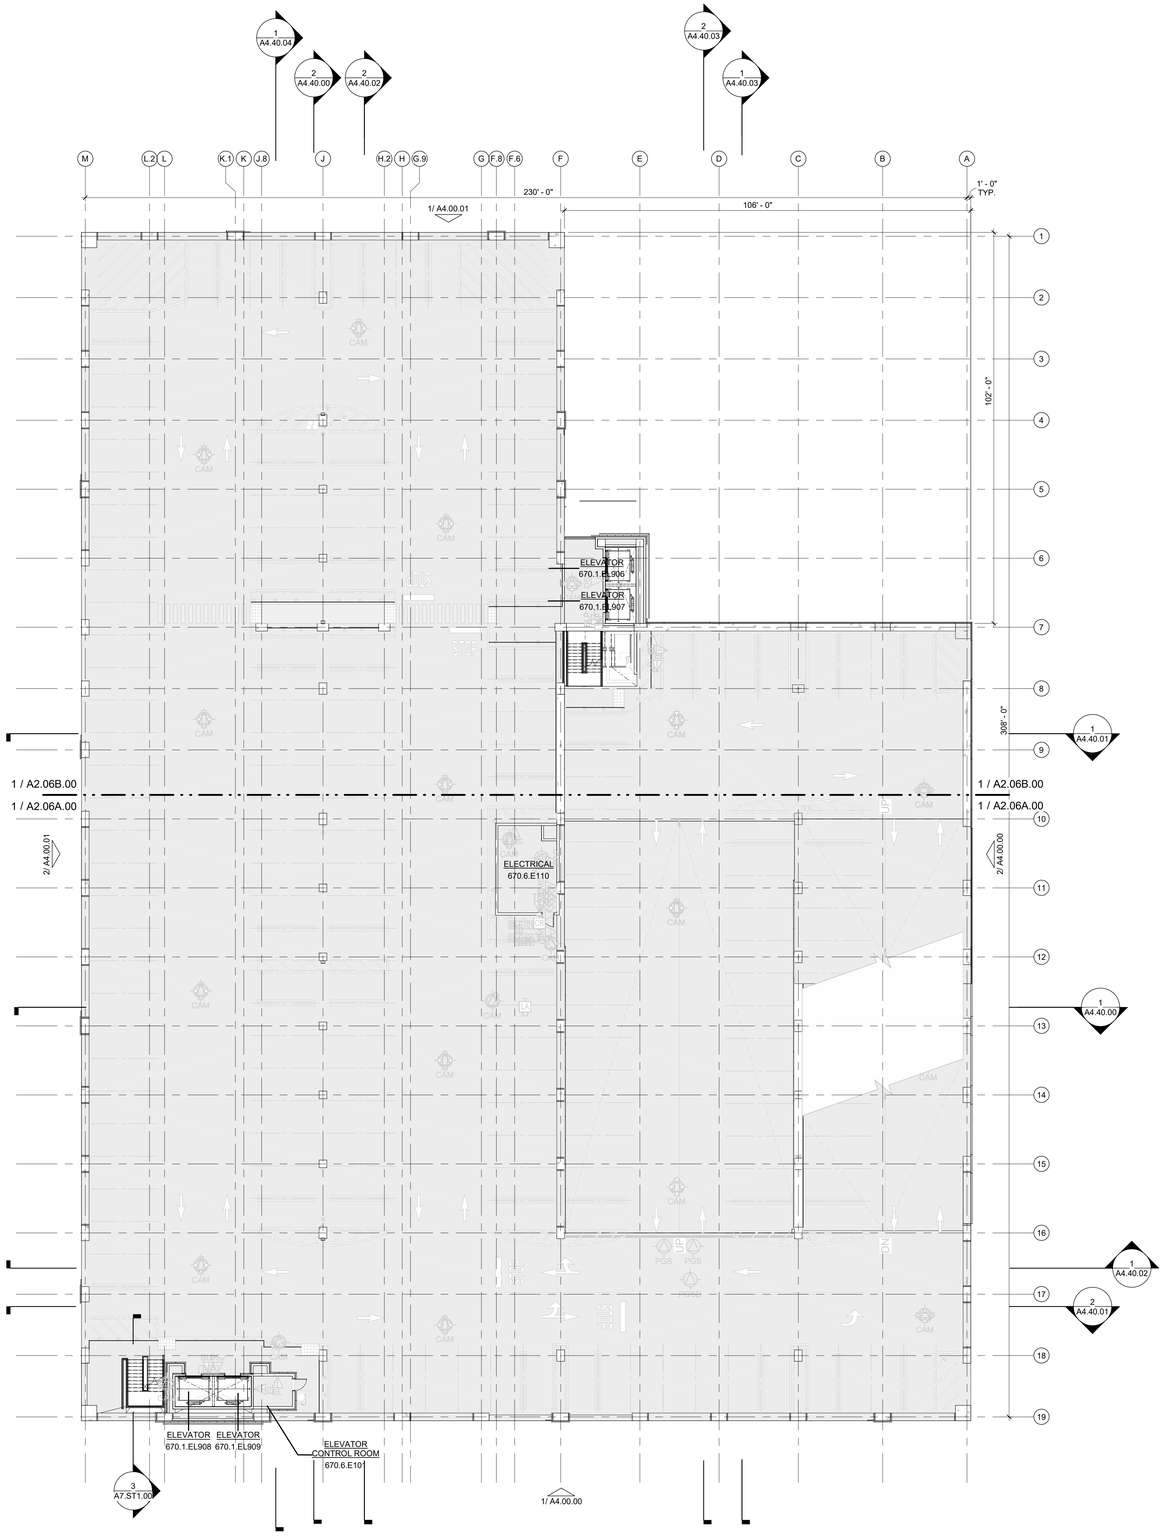


SAN FRANCISCO INTERNATIONAL AIRPORT

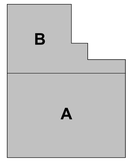


KEYPLAN

ISSUES

| DATE | ISSUE DESCRIPTION |
|---|---|
| 08/26/2025 | FINAL SUPERSTRUCTURE - ISSUE FOR PERMIT |
| 10/13/2025 | FINAL UNDERSLAB UTILITIES - ISSUE FOR PERMIT |
| 10/13/2025 | FINAL FOUNDATION - ISSUE FOR PERMIT |
| 10/16/2025 | FINAL 60% DESIGN DEVELOPMENT |
| 12/19/2025 | DRAFT 90% CONSTRUCTION DOCUMENTS |
| 02/13/2026 | ISSUE FOR PERMIT |

CONTRACT NO. 11917.66

PROJECT TITLE 670 WEST FIELD GARAGE 2

SHEET TITLE OVERALL FLOOR PLAN - LEVEL 6

SEAL

**NOT FOR CONSTRUCTION**

CORGAN KUTH ranieri ARCHITECTS

| | |
|---|---|
| APPROVED: DIRECTOR OF ARCHITECTURE | |
| APPROVED: SECTION MANAGER | |
| DESIGNED BY: CK | CHECKED BY: SS |
| DRAWN BY: CS | DATE: 01/16/2026 |
| SCALE: AS NOTED | SIZE: ARCH-E1 |

SHEET NUMBER

**A2.06.00**

2/9/2026 4:41:11 PM

Autodesk Docs://2325 - SFO - WFG/11917.66_670_ARC_CKR-D.rvt

Copyright © 2017-2018 City And County Of San Francisco. These construction documents are the sole property of The City And County Of San Francisco and are protected by the Copyright Act. Any reproduction, publication, or use by any method, in whole or in part, without the express written consent of the San Francisco Airport Commission is prohibited.

If this drawing is not ARCH E1 (30"x42") NOMINAL SIZE, it has been revised from its original size and scales noted are no longer applicable

CONSTRUCTION DOCUMENTS - NOT FOR CONSTRUCTION

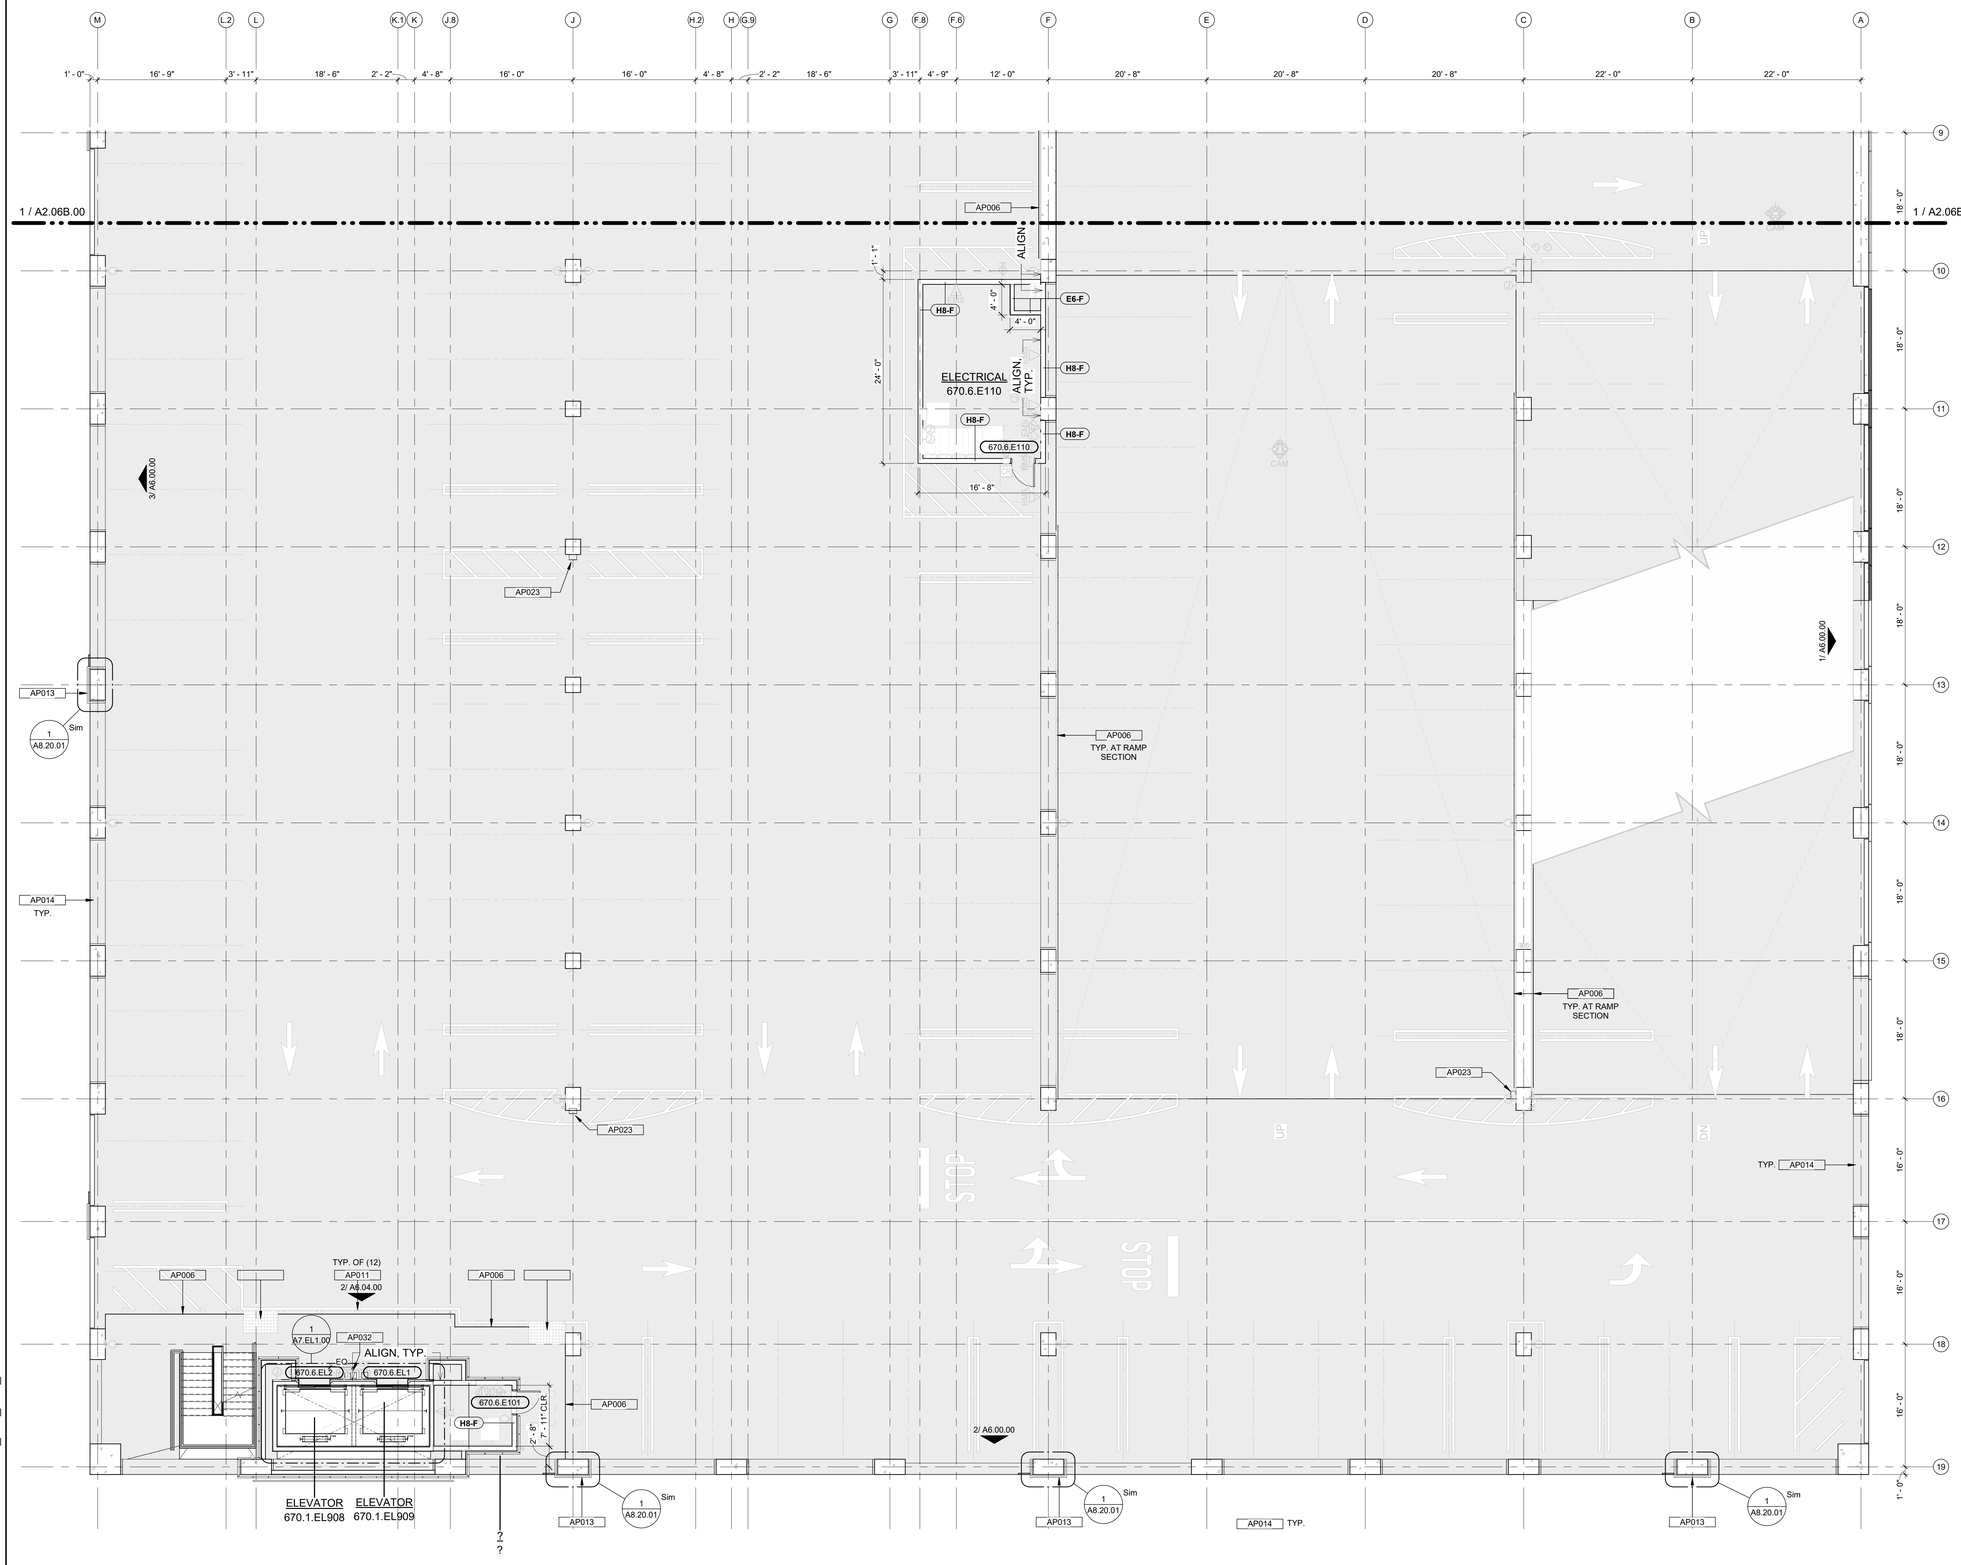


1 SEGMENT PLAN - LEVEL 6 - SEGMENT A
1/8" = 1'-0"

1/ A4.00.00

N

## GENERAL SHEET NOTES

1. ALL PARTITIONS/WALLS AT SSR ROOMS, ELECTRICAL ROOMS, ELEVATOR CONTROL ROOMS, PLUMBING ROOM AND FIRE PUMP ROOM SHALL BE FULL-HEIGHT TYPE H8 PARTITION, U.N.O.
2. ALL PARTITIONS/WALLS AT ELEVATORS SHALL BE FULL HEIGHT TYPE A6 AND E6 PARTITION ABOVE CONCRETE CURB, U.N.O.
3. REFER TO THE FOLLOWING FOR PARTITION/WALL DETAILS:
   * FOR TYPE A6 PARTITION ABOVE CONCRETE CURB, SEE DETAIL 1/A2.00.00.
   * FOR TYPE E6 PARTITION ABOVE CONCRETE CURB, SEE DETAIL 2/A2.00.00.
   * FOR TYPE A6 PARTITION ABOVE VEHICLE BARRIER WALL, SEE DETAIL 3/A2.00.00.
4. ALL ARCHITECTURAL WALLS SHALL BE SEPARATED BY A MINIMUM OF 2" FROM FACE OF STRUCTURAL COMPONENTS, U.N.O.
5. REFERENCE PARKING DRAWINGS (AW-SERIES) FOR PARKING STRIPING PLANS AND EVCS AND EVC CHARGER LOCATIONS.
6. ALL DOORS SHALL BE A MINIMUM OF 8" MEASURING FROM OUTSIDE DOOR FRAME TO ADJACENT WALL CORNER, U.N.O.
7. ALL SYSTEMS EQUIPMENT SHOWN IN GREY ARE FOR REFERENCE ONLY. REFER TO ELECTRICAL, TELECOM, MECHANICAL, PLUMBING, FIRE PROTECTION AND OTHER DISCIPLINE'S DRAWINGS FOR ADDITIONAL INFORMATION.

## KEYNOTE LEGEND

| | |
|---|---|
| AP006 | TENSIONED BARRIER CABLE SYSTEM. |
| AP011 | CONCRETE FILLED PIPE BOLLARD, REFERENCE DETAIL 15/S8.00.02. |
| AP013 | EXTERIOR ARCHITECTURAL CLADDED METAL PANELS, REFERENCE OVERALL EXTERIOR ELEVATIONS SHEETS A4.00.00 AND A4.00.01. |
| AP014 | SMOOTH FINISH CONCRETE SUPERSTRUCTURE, REFERENCE STRUCTURAL DRAWINGS. |
| AP023 | WALL-MOUNTED FIRE EXTINGUISHER CABINET AND AED. |
| AP032 | STANDARD SFO 3 STREAM TRASH/COMPOST/RECYCLE BINS, TO BE PROVIDED BY OTHERS. |

SAN FRANCISCO INTERNATIONAL AIRPORT

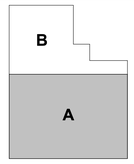


KEYPLAN

ISSUES

| ISSUE DESCRIPTION | DATE |
|---|---|
| FINAL SUPERSTRUCTURE - ISSUE FOR PERMIT | 09/26/2025 |
| FINAL UNDERSLAB UTILITIES - ISSUE FOR PERMIT | 10/13/2025 |
| FINAL FOUNDATION - ISSUE FOR PERMIT | 10/13/2025 |
| FINAL 60% DESIGN DEVELOPMENT | 10/16/2025 |
| DRAFT 90% CONSTRUCTION DOCUMENTS | 12/15/2025 |
| ISSUE FOR PERMIT | 02/13/2026 |

CONTRACT NO. 11917.66

PROJECT TITLE 670 WEST FIELD GARAGE 2

SHEET TITLE SEGMENT FLOOR PLAN - LEVEL 6 - SEGMENT A

SEAL

**NOT FOR CONSTRUCTION**

CORGAN KUTH ranieri ARCHITECTS

APPROVED: DIRECTOR OF ARCHITECTURE

APPROVED: SECTION MANAGER

| DESIGNED BY: | CHECKED BY: |
|---|---|
| CK | SS |
| DRAWN BY: | DATE: |
| CS | 01/16/2026 |
| SCALE: AS NOTED | SIZE: ARCH-E1 |

SHEET NUMBER

**A2.06A.00**

2/9/2026 4:41:16 PM

Autodesk Docs://2325 - SFO - WFG/11917.66_670_ARC_CKR-D.rvt

Copyright © 2017-2018 City And County Of San Francisco. These construction documents are the sole property of The City And County Of San Francisco and are protected by the Copyright Act. Any reproduction, publication, or use by any method, in whole or in part, without the express written consent of the San Francisco Airport Commission is prohibited.

If this drawing is not ARCH E1 (30"x42") NOMINAL SIZE, it has been revised from its original size and scales noted are no longer applicable

CONSTRUCTION DOCUMENTS - NOT FOR CONSTRUCTION

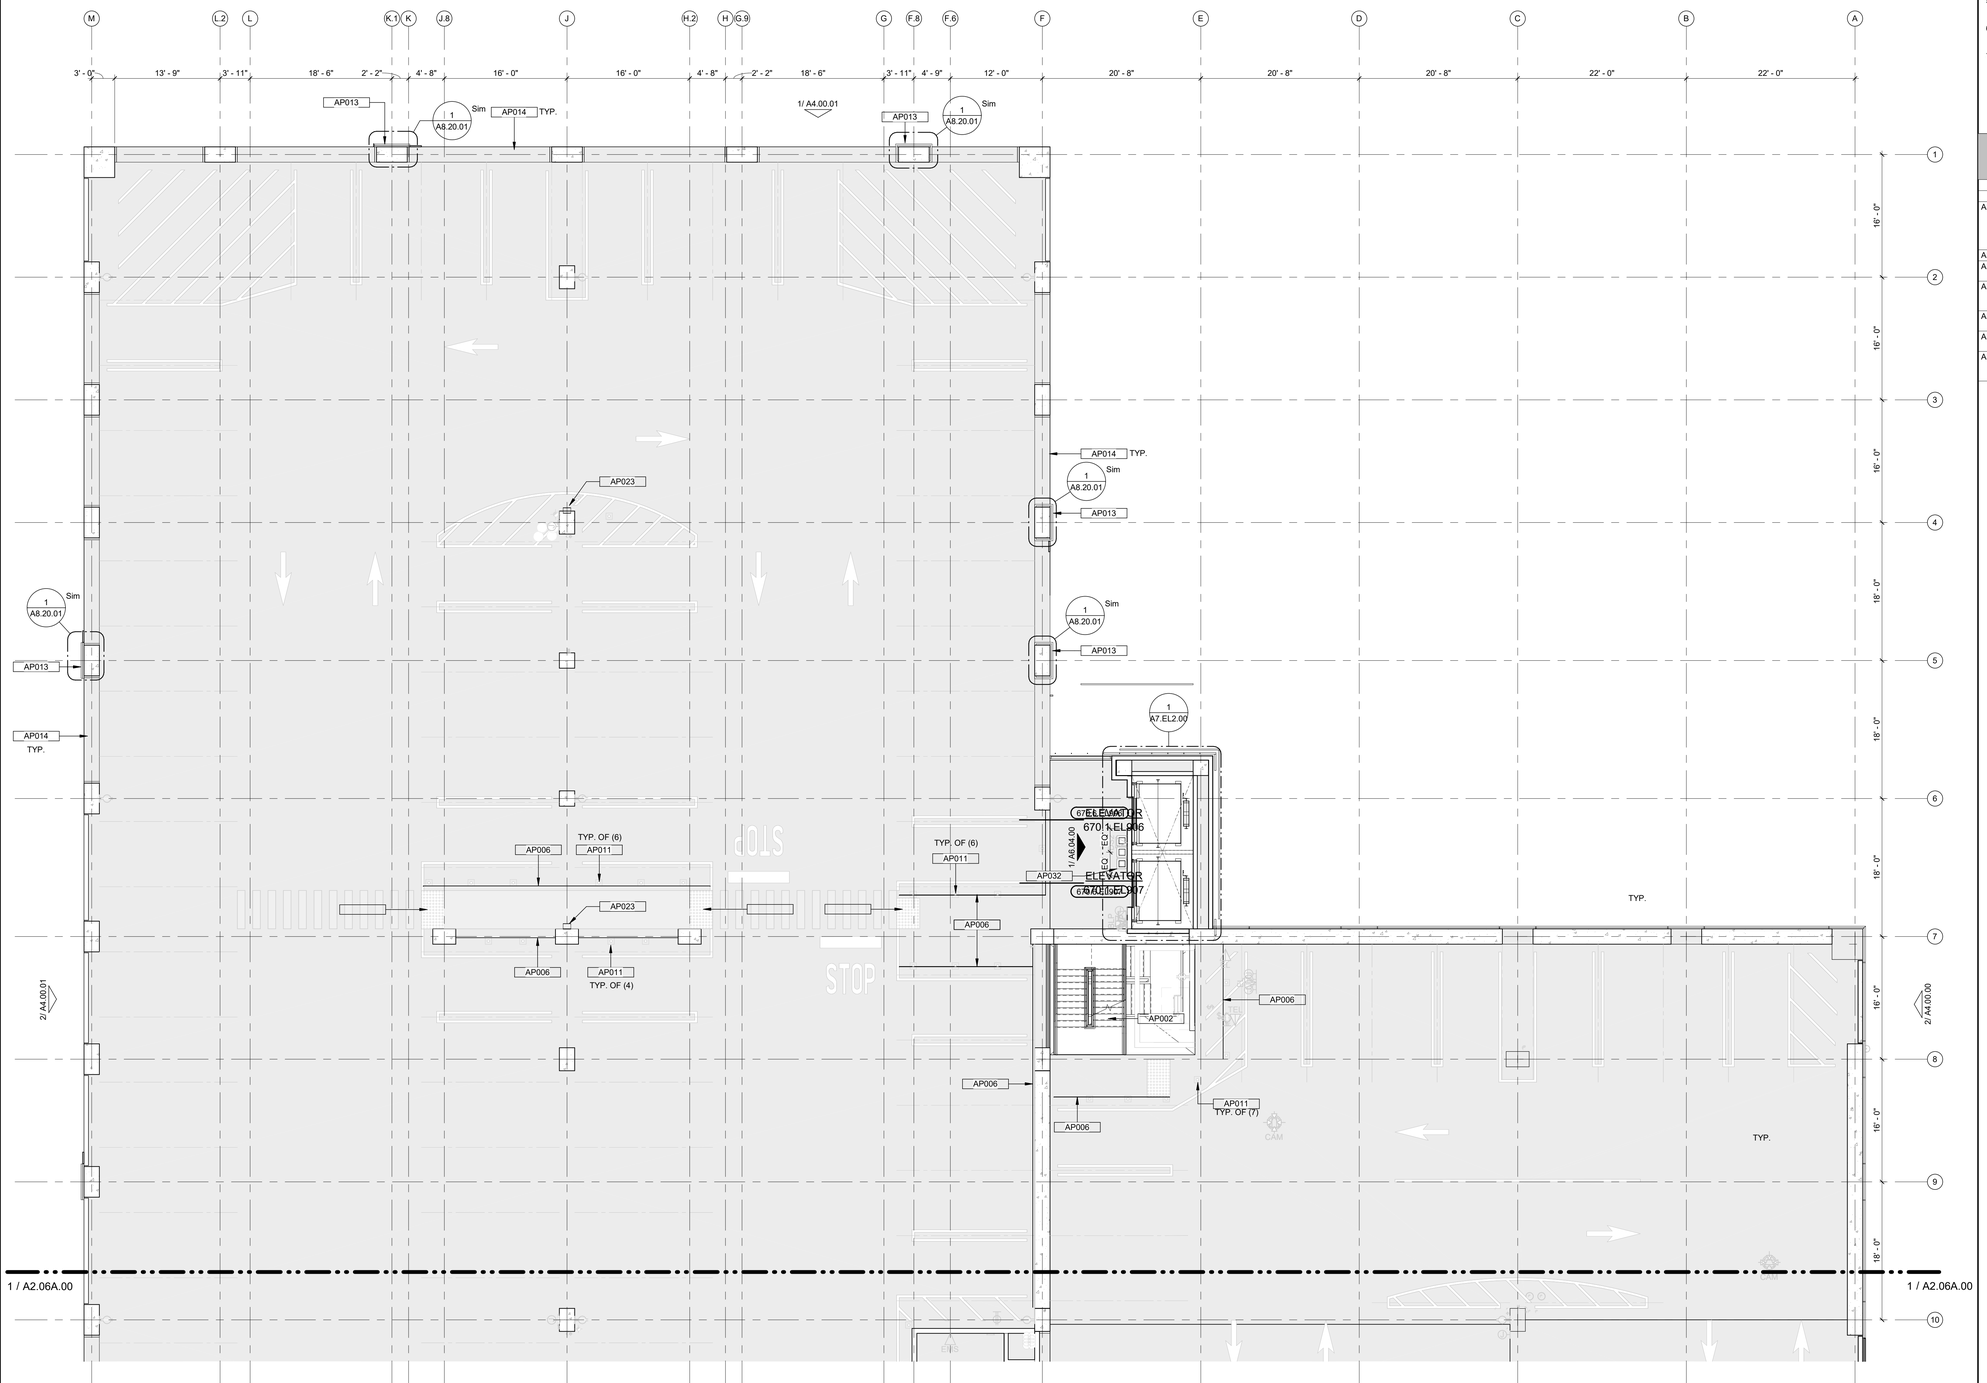


1 SEGMENT PLAN - LEVEL 6 - SEGMENT B
1/8" = 1'-0"

N

## GENERAL SHEET NOTES

1. ALL PARTITIONS/WALLS AT SSR ROOMS, ELECTRICAL ROOMS, ELEVATOR CONTROL ROOMS, PLUMBING ROOM AND FIRE PUMP ROOM SHALL BE FULL-HEIGHT TYPE H8 PARTITION, U.N.O.
2. ALL PARTITIONS/WALLS AT ELEVATORS SHALL BE FULL HEIGHT TYPE A6 AND E6 PARTITION ABOVE CONCRETE CURB, U.N.O.
3. REFER TO THE FOLLOWING FOR PARTITION/WALL DETAILS:
   * FOR TYPE A6 PARTITION ABOVE CONCRETE CURB, SEE DETAIL 1/A2.00.00.
   * FOR TYPE E6 PARTITION ABOVE CONCRETE CURB, SEE DETAIL 2/A2.00.00.
   * FOR TYPE A6 PARTITION ABOVE VEHICLE BARRIER WALL, SEE DETAIL 3/A2.00.00.
4. ALL ARCHITECTURAL WALLS SHALL BE SEPARATED BY A MINIMUM OF 2" FROM FACE OF STRUCTURAL COMPONENTS, U.N.O.
5. REFERENCE PARKING DRAWINGS (AW-SERIES) FOR PARKING STRIPING PLANS AND EVCS AND EVC CHARGER LOCATIONS.
6. ALL DOORS SHALL BE A MINIMUM OF 8" MEASURING FROM OUTSIDE DOOR FRAME TO ADJACENT WALL CORNER, U.N.O.
7. ALL SYSTEMS EQUIPMENT SHOWN IN GREY ARE FOR REFERENCE ONLY. REFER TO ELECTRICAL, TELECOM, MECHANICAL, PLUMBING, FIRE PROTECTION AND OTHER DISCIPLINE'S DRAWINGS FOR ADDITIONAL INFORMATION.

## KEYNOTE LEGEND

| | |
|---|---|
| AP002 | CUSTOM COLOR PAINTED GALVANIZED METAL PAN STAIR WITH CONCRETE FILLED TREADS, CUSTOM COLOR PAINTED GALVANIZED TUBE METAL GUARDRAIL AND HANDRAIL, WITH CUSTOM COLOR PAINTED EXPANDED METAL MESH INFILL PANELS. |
| AP006 | TENSIONED BARRIER CABLE SYSTEM. |
| AP011 | CONCRETE FILLED PIPE BOLLARD, REFERENCE DETAIL 15/S8.00.02. |
| AP013 | EXTERIOR ARCHITECTURAL CLADDED METAL PANELS, REFERENCE OVERALL EXTERIOR ELEVATIONS SHEETS A4.00.00 AND A4.00.01. |
| AP014 | SMOOTH FINISH CONCRETE SUPERSTRUCTURE, REFERENCE STRUCTURAL DRAWINGS. |
| AP023 | WALL-MOUNTED FIRE EXTINGUISHER CABINET AND AED. |
| AP032 | STANDARD SFO 3 STREAM TRASH/COMPOST/RECYCLE BINS, TO BE PROVIDED BY OTHERS. |

SAN FRANCISCO INTERNATIONAL AIRPORT

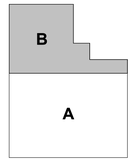


KEYPLAN

ISSUES

| DATE | ISSUE DESCRIPTION |
|---|---|
| 09/26/2025 | FINAL SUPERSTRUCTURE - ISSUE FOR PERMIT |
| 10/13/2025 | FINAL UNDERSLAB UTILITIES - ISSUE FOR PERMIT |
| 10/13/2025 | FINAL FOUNDATION - ISSUE FOR PERMIT |
| 10/16/2025 | FINAL 60% DESIGN DEVELOPMENT |
| 12/19/2025 | DRAFT 90% CONSTRUCTION DOCUMENTS |
| 02/13/2026 | ISSUE FOR PERMIT |

CONTRACT NO: 11917.66

PROJECT TITLE: 670 WEST FIELD GARAGE 2

SHEET TITLE: SEGMENT FLOOR PLAN - LEVEL 6 - SEGMENT B

SEAL

**NOT FOR CONSTRUCTION**

CORGAN KUTH*ranieri* ARCHITECTS

| | |
|---|---|
| APPROVED: DIRECTOR OF ARCHITECTURE | |
| APPROVED: SECTION MANAGER | |
| DESIGNED BY: CK | CHECKED BY: SS |
| DRAWN BY: CS | DATE: 01/16/2026 |
| SCALE: AS NOTED | SIZE: ARCH-E1 |

SHEET NUMBER

**A2.06B.00**

2/9/2026 4:41:21 PM

Autodesk Docs://2325 - SFO - WFG/11917.66_670_ARC_CKR-D.rvt

Copyright © 2017-2018 City And County Of San Francisco. These construction documents are the sole property of The City And County Of San Francisco and are protected by the Copyright Act. Any reproduction, publication, or use by any method, in whole or in part, without the express written consent of the San Francisco Airport Commission is prohibited.

If this drawing is not ARCH E1 (30"x42") NOMINAL SIZE, it has been revised from its original size and scales noted are no longer applicable

CONSTRUCTION DOCUMENTS - NOT FOR CONSTRUCTION

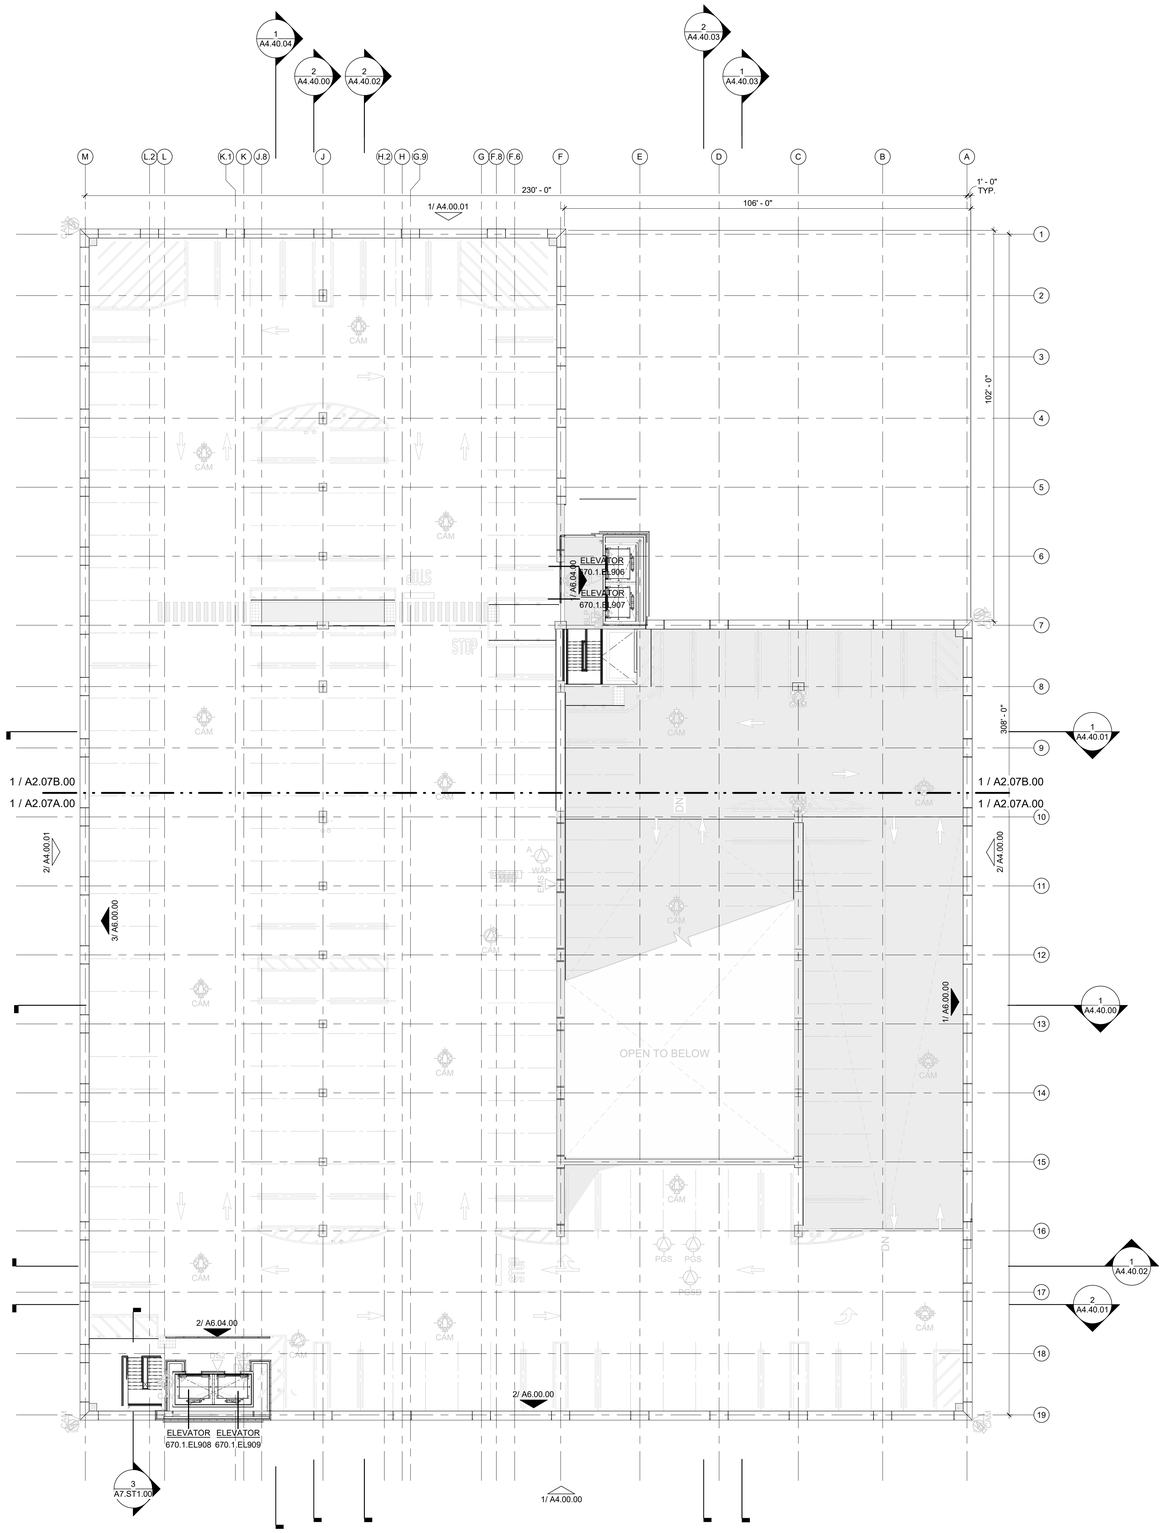


1 OVERALL PLAN - LEVEL 7
1/16" = 1'-0"

SAN FRANCISCO INTERNATIONAL AIRPORT

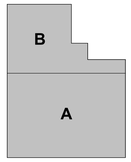


KEYPLAN

ISSUES

| DATE | ISSUE DESCRIPTION |
|---|---|
| 08/26/2025 | FINAL SUPERSTRUCTURE - ISSUE FOR PERMIT |
| 10/13/2025 | FINAL UNDERSLAB UTILITIES - ISSUE FOR PERMIT |
| 10/13/2025 | FINAL FOUNDATION - ISSUE FOR PERMIT |
| 10/16/2025 | FINAL 60% DESIGN DEVELOPMENT |
| 12/19/2025 | DRAFT 90% CONSTRUCTION DOCUMENTS |
| 02/13/2026 | ISSUE FOR PERMIT |

CONTRACT NO. 11917.66

PROJECT TITLE 670 WEST FIELD GARAGE 2

SHEET TITLE OVERALL FLOOR PLAN - LEVEL 7

SEAL

**NOT FOR CONSTRUCTION**

CORGAN KUTRANIERI ARCHITECTS

| | |
|---|---|
| APPROVED: DIRECTOR OF ARCHITECTURE | |
| APPROVED: SECTION MANAGER | |
| DESIGNED BY: CK | CHECKED BY: SS |
| DRAWN BY: CS | DATE: 01/16/2026 |
| SCALE: AS NOTED | SIZE: ARCH-E1 |

SHEET NUMBER

**A2.07.00**

2/9/2026 4:41:26 PM

Autodesk Docs://2325 - SFO - WFG/11917.66_670_ARC_CKR-D.rvt

Copyright © 2017-2018 City And County Of San Francisco. These construction documents are the sole property of The City And County Of San Francisco and are protected by the Copyright Act. Any reproduction, publication, or use by any method, in whole or in part, without the express written consent of the San Francisco Airport Commission is prohibited.

If this drawing is not ARCH E1 (30"x42") NOMINAL SIZE, it has been revised from its original size and scales noted are no longer applicable

CONSTRUCTION DOCUMENTS - NOT FOR CONSTRUCTION

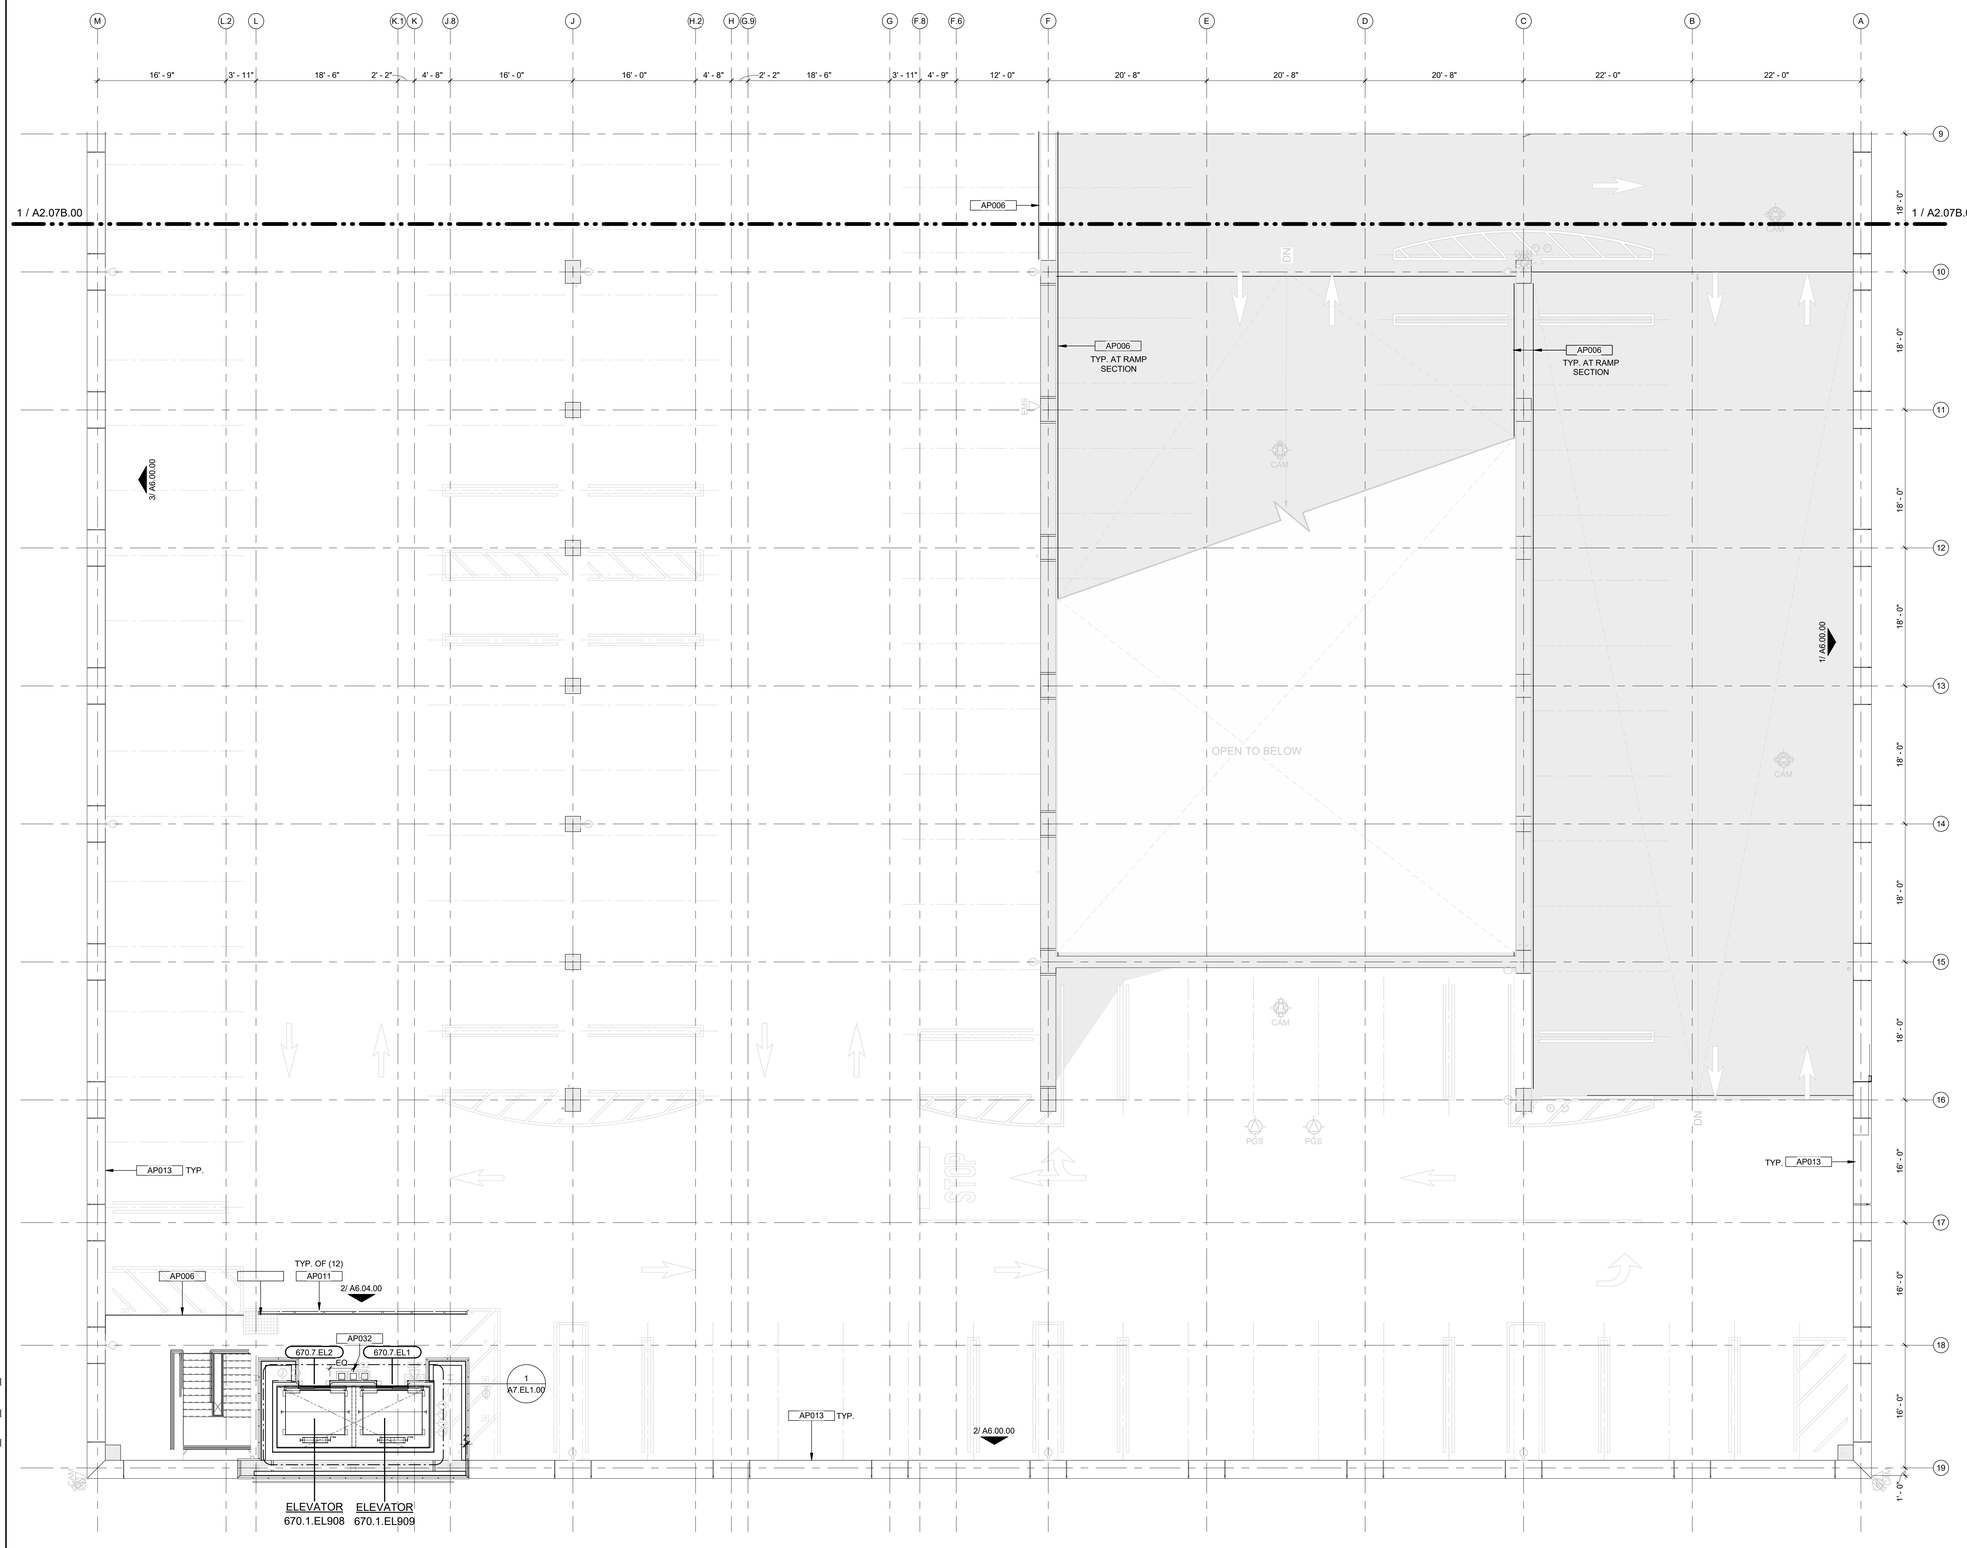


1 SEGMENT PLAN - LEVEL 7 - SEGMENT A
1/8" = 1'-0"

1/ A4.00.00

N

## GENERAL SHEET NOTES

1. ALL PARTITIONS/WALLS AT SSR ROOMS, ELECTRICAL ROOMS, ELEVATOR CONTROL ROOMS, PLUMBING ROOM AND FIRE PUMP ROOM SHALL BE FULL-HEIGHT TYPE H8 PARTITION, U.N.O.
2. ALL PARTITIONS/WALLS AT ELEVATORS SHALL BE FULL HEIGHT TYPE A6 AND E6 PARTITION ABOVE CONCRETE CURB, U.N.O.
3. REFER TO THE FOLLOWING FOR PARTITION/WALL DETAILS:
   * FOR TYPE A6 PARTITION ABOVE CONCRETE CURB, SEE DETAIL 1/A2.00.00.
   * FOR TYPE E6 PARTITION ABOVE CONCRETE CURB, SEE DETAIL 2/A2.00.00.
   * FOR TYPE A6 PARTITION ABOVE VEHICLE BARRIER WALL, SEE DETAIL 3/A2.00.00.
4. ALL ARCHITECTURAL WALLS SHALL BE SEPARATED BY A MINIMUM OF 2" FROM FACE OF STRUCTURAL COMPONENTS, U.N.O.
5. REFERENCE PARKING DRAWINGS (AW-SERIES) FOR PARKING STRIPING PLANS AND EVCS AND EVC CHARGER LOCATIONS.
6. ALL DOORS SHALL BE A MINIMUM OF 8" MEASURING FROM OUTSIDE DOOR FRAME TO ADJACENT WALL CORNER, U.N.O.
7. ALL SYSTEMS EQUIPMENT SHOWN IN GREY ARE FOR REFERENCE ONLY. REFER TO ELECTRICAL, TELECOM, MECHANICAL, PLUMBING, FIRE PROTECTION AND OTHER DISCIPLINE'S DRAWINGS FOR ADDITIONAL INFORMATION.

## KEYNOTE LEGEND

| | |
|---|---|
| AP006 | TENSIONED BARRIER CABLE SYSTEM. |
| AP011 | CONCRETE FILLED PIPE BOLLARD, REFERENCE DETAIL 15/S8.00.02. |
| AP013 | EXTERIOR ARCHITECTURAL CLADDED METAL PANELS, REFERENCE OVERALL EXTERIOR ELEVATIONS SHEETS A4.00.00 AND A4.00.01. |
| AP032 | STANDARD SFO 3 STREAM TRASH/COMPOST/RECYCLE BINS, TO BE PROVIDED BY OTHERS. |

SAN FRANCISCO INTERNATIONAL AIRPORT

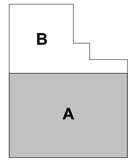


KEYPLAN

ISSUES

| ISSUE DESCRIPTION | DATE |
|---|---|
| FINAL SUPERSTRUCTURE - ISSUE FOR PERMIT | 09/26/2025 |
| FINAL UNDERSLAB UTILITIES - ISSUE FOR PERMIT | 10/13/2025 |
| FINAL FOUNDATION - ISSUE FOR PERMIT | 10/13/2025 |
| FINAL 60% DESIGN DEVELOPMENT | 10/16/2025 |
| DRAFT 90% CONSTRUCTION DOCUMENTS | 12/19/2025 |
| ISSUE FOR PERMIT | 02/13/2026 |

CONTRACT NO. 11917.66

PROJECT TITLE 670 WEST FIELD GARAGE 2

SHEET TITLE SEGMENT FLOOR PLAN - LEVEL 7 - SEGMENT A

SEAL

**NOT FOR CONSTRUCTION**

CORGAN KUTH ranieri ARCHITECTS

APPROVED: DIRECTOR OF ARCHITECTURE

APPROVED: SECTION MANAGER

| DESIGNED BY: | CHECKED BY: |
|---|---|
| CK | SS |
| DRAWN BY: | DATE: |
| CS | 01/16/2026 |
| SCALE: AS NOTED | SIZE: ARCH-E1 |

SHEET NUMBER

**A2.07A.00**

Autodesk Docs://2325 - SFO - WFG/11917.66 670_ARC_CKR-D.rvt

Copyright © 2017-2018 City And County Of San Francisco. These construction documents are the sole property of The City And County Of San Francisco and are protected by the Copyright Act. Any reproduction, publication, or use by any method, in whole or in part, without the express written consent of the San Francisco Airport Commission is prohibited.

If this drawing is not ARCH E1 (30"x42") NOMINAL SIZE, it has been revised from its original size and scales noted are no longer applicable

CONSTRUCTION DOCUMENTS - NOT FOR CONSTRUCTION

2/9/2026 4:41:32 PM

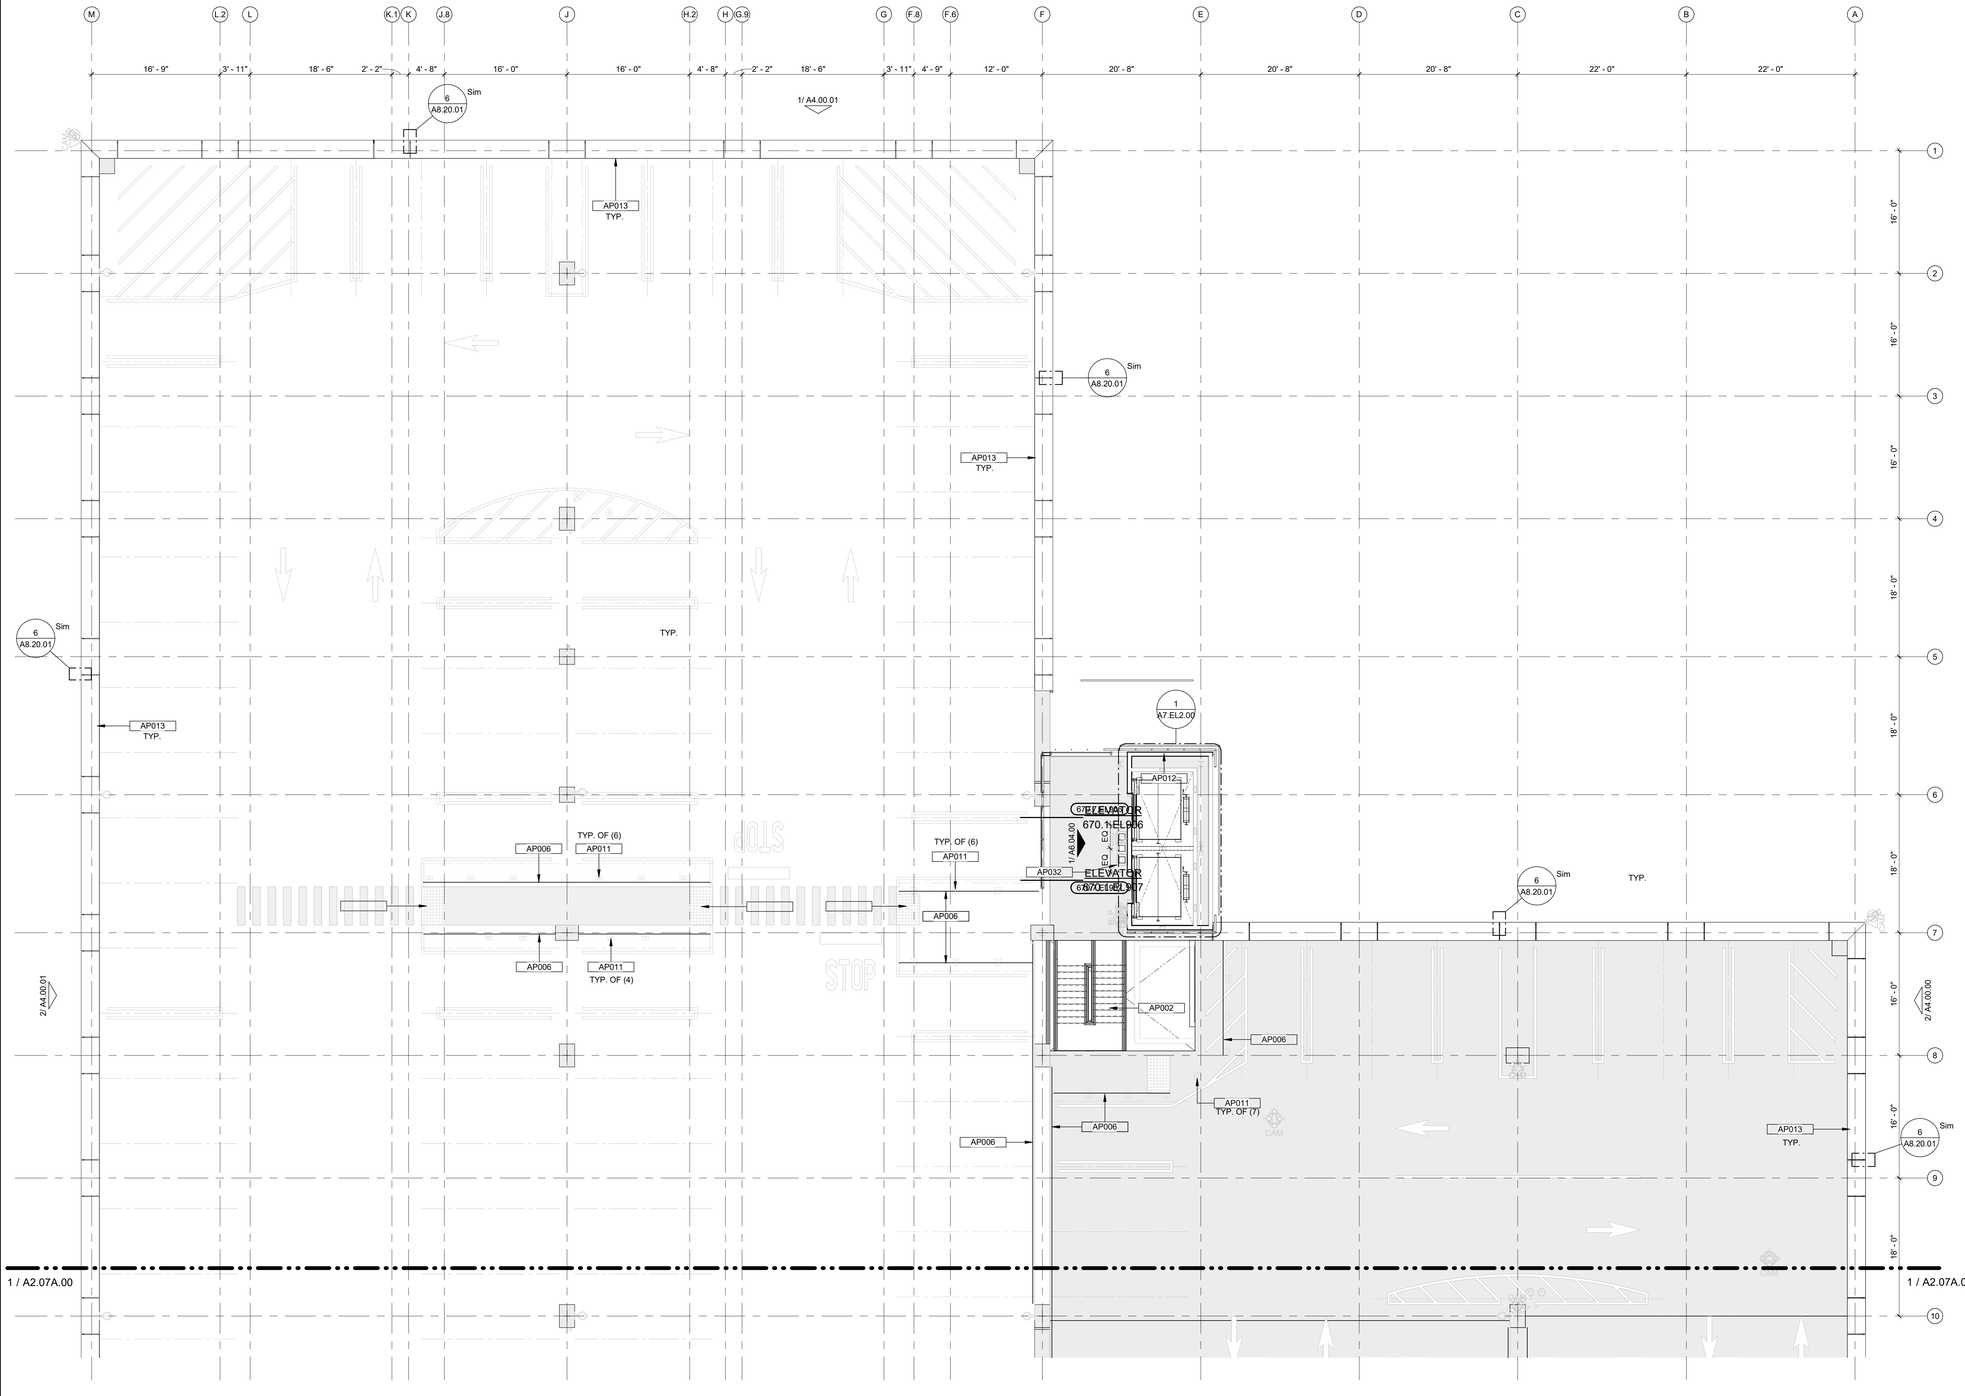


1 SEGMENT PLAN - LEVEL 7 - SEGMENT B
1/8" = 1'-0"

## GENERAL SHEET NOTES

1. ALL PARTITIONS/WALLS AT SSR ROOMS, ELECTRICAL ROOMS, ELEVATOR CONTROL ROOMS, PLUMBING ROOM AND FIRE PUMP ROOM SHALL BE FULL-HEIGHT TYPE H8 PARTITION, U.N.O.
2. ALL PARTITIONS/WALLS AT ELEVATORS SHALL BE FULL HEIGHT TYPE A6 AND E6 PARTITION ABOVE CONCRETE CURB, U.N.O.
3. REFER TO THE FOLLOWING FOR PARTITION/WALL DETAILS:
   * FOR TYPE A6 PARTITION ABOVE CONCRETE CURB, SEE DETAIL 1/A2.00.00.
   * FOR TYPE E6 PARTITION ABOVE CONCRETE CURB, SEE DETAIL 2/A2.00.00.
   * FOR TYPE A6 PARTITION ABOVE VEHICLE BARRIER WALL, SEE DETAIL 3/A2.00.00.
4. ALL ARCHITECTURAL WALLS SHALL BE SEPARATED BY A MINIMUM OF 2" FROM FACE OF STRUCTURAL COMPONENTS, U.N.O.
5. REFERENCE PARKING DRAWINGS (AW-SERIES) FOR PARKING STRIPING PLANS AND EVCS AND EVC CHARGER LOCATIONS.
6. ALL DOORS SHALL BE A MINIMUM OF 8" MEASURING FROM OUTSIDE DOOR FRAME TO ADJACENT WALL CORNER, U.N.O.
7. ALL SYSTEMS EQUIPMENT SHOWN IN GREY ARE FOR REFERENCE ONLY. REFER TO ELECTRICAL, TELECOM, MECHANICAL, PLUMBING, FIRE PROTECTION AND OTHER DISCIPLINE'S DRAWINGS FOR ADDITIONAL INFORMATION.

## KEYNOTE LEGEND

| | |
|---|---|
| AP002 | CUSTOM COLOR PAINTED GALVANIZED METAL PAN STAIR WITH CONCRETE FILLED TREADS, CUSTOM COLOR PAINTED GALVANIZED TUBE METAL GUARDRAIL AND HANDRAIL, WITH CUSTOM COLOR PAINTED EXPANDED METAL MESH INFILL PANELS. |
| AP006 | TENSIONED BARRIER CABLE SYSTEM. |
| AP011 | CONCRETE FILLED PIPE BOLLARD, REFERENCE DETAIL 15/S8.00.02. |
| AP012 | ALUMINUM ARCHITECTURAL STOREFRONT SYSTEM WITH FRITTED GLAZING. |
| AP013 | EXTERIOR ARCHITECTURAL CLADDED METAL PANELS, REFERENCE OVERALL EXTERIOR ELEVATIONS SHEETS A4.00.00 AND A4.00.01. |
| AP032 | STANDARD SFO 3 STREAM TRASH/COMPOST/RECYCLE BINS, TO BE PROVIDED BY OTHERS. |

SAN FRANCISCO INTERNATIONAL AIRPORT

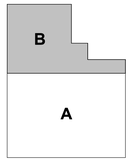


KEYPLAN

ISSUES

| ISSUE DESCRIPTION | DATE |
|---|---|
| FINAL SUPERSTRUCTURE - ISSUE FOR PERMIT | 09/26/2025 |
| FINAL UNDERSLAB UTILITIES - ISSUE FOR PERMIT | 10/13/2025 |
| FINAL FOUNDATION - ISSUE FOR PERMIT | 10/13/2025 |
| FINAL 60% DESIGN DEVELOPMENT | 10/16/2025 |
| DRAFT 90% CONSTRUCTION DOCUMENTS | 12/15/2025 |
| ISSUE FOR PERMIT | 02/13/2026 |

CONTRACT NO. 11917.66

PROJECT TITLE: 670 WEST FIELD GARAGE 2

SHEET TITLE: SEGMENT FLOOR PLAN - LEVEL 7 - SEGMENT B

SEAL

**NOT FOR CONSTRUCTION**

CORGAN KUTHranieri ARCHITECTS

APPROVED: DIRECTOR OF ARCHITECTURE

APPROVED: SECTION MANAGER

| DESIGNED BY: | CHECKED BY: |
|---|---|
| CK | SS |
| DRAWN BY: | DATE: |
| CS | 01/16/2026 |
| SCALE: | SIZE: |
| AS NOTED | ARCH-E1 |

SHEET NUMBER

**A2.07B.00**

2/9/2026 4:41:38 PM

Autodesk Docs://2325 - SFO - WFG/11917.66_670_ARC_CKR-D.rvt

Copyright © 2017-2018 City And County Of San Francisco. These construction documents are the sole property of The City And County Of San Francisco and are protected by the Copyright Act. Any reproduction, publication, or use by any method, in whole or in part, without the express written consent of the San Francisco Airport Commission is prohibited.

If this drawing is not ARCH E1 (30"x42") NOMINAL SIZE, it has been revised from its original size and scales noted are no longer applicable

CONSTRUCTION DOCUMENTS - NOT FOR CONSTRUCTION

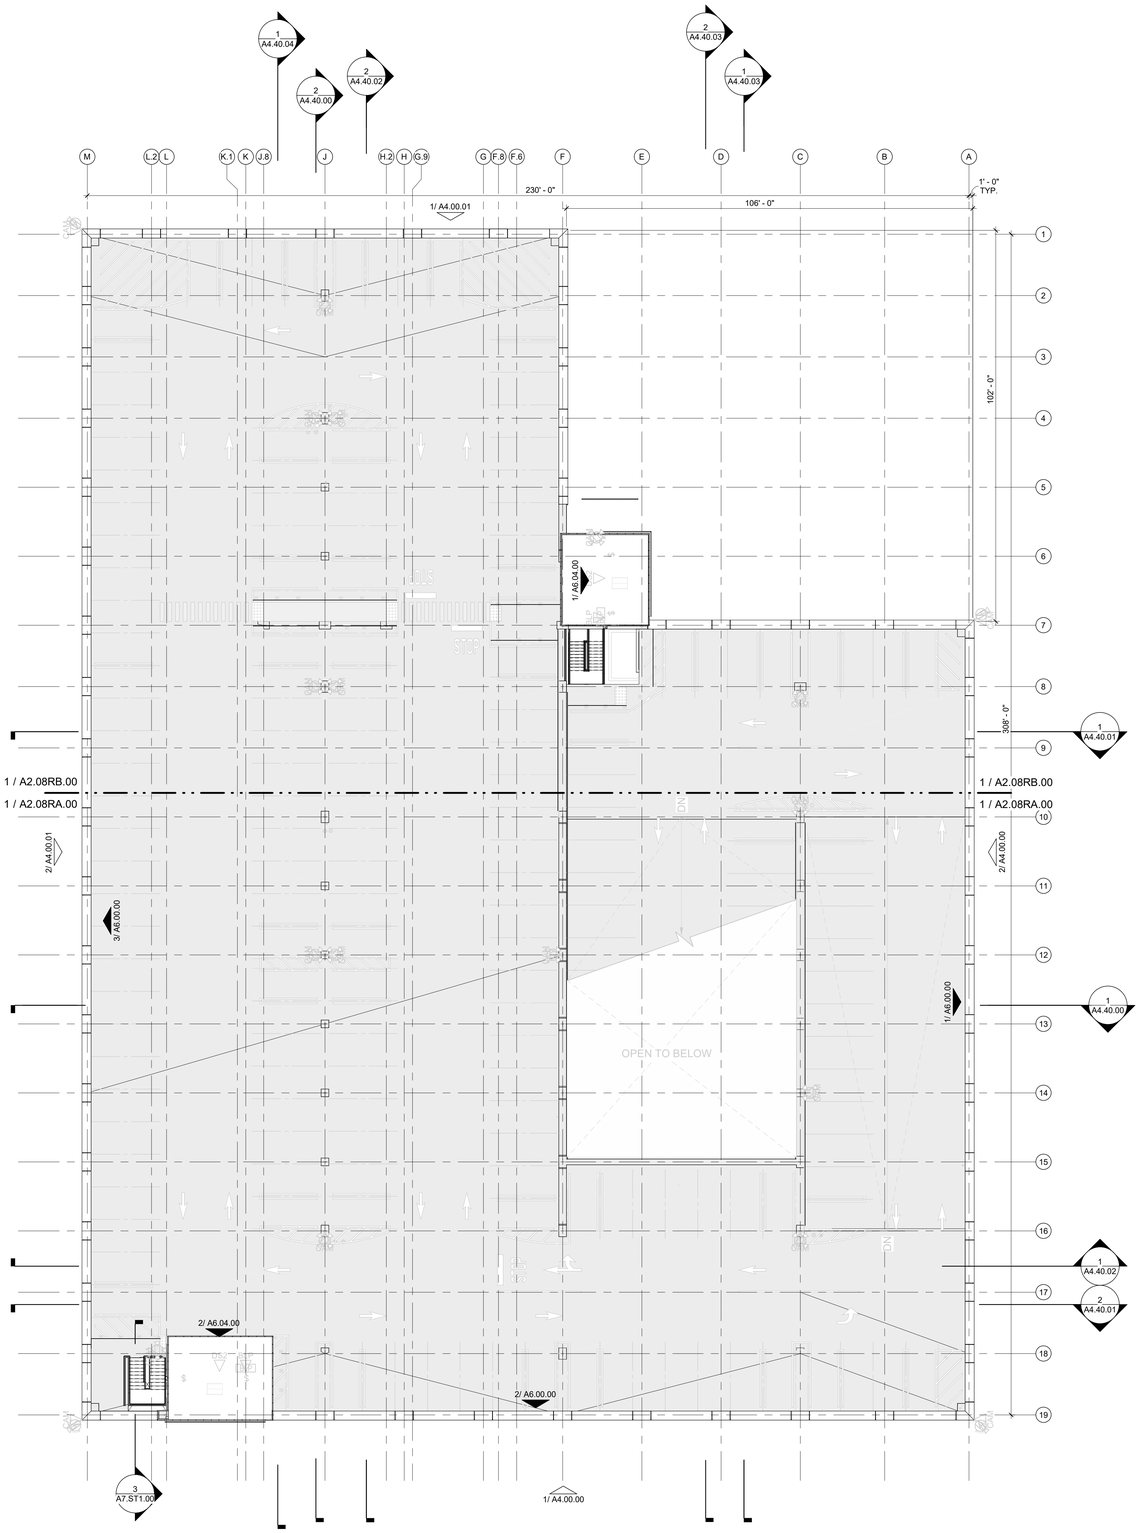


1 OVERALL PLAN - ROOF
1/16" = 1'-0"

N

SAN FRANCISCO INTERNATIONAL AIRPORT

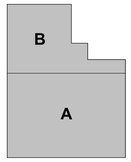


KEYPLAN

ISSUES

| DATE | ISSUE DESCRIPTION |
|---|---|
| 09/26/2025 | FINAL SUPERSTRUCTURE - ISSUE FOR PERMIT |
| 10/13/2025 | FINAL UNDERSLAB UTILITIES - ISSUE FOR PERMIT |
| 10/13/2025 | FINAL FOUNDATION - ISSUE FOR PERMIT |
| 10/16/2025 | FINAL 60% DESIGN DEVELOPMENT |
| 12/19/2025 | DRAFT 90% CONSTRUCTION DOCUMENTS |
| 02/13/2026 | ISSUE FOR PERMIT |

CONTRACT NO. 11917.66

PROJECT TITLE 670 WEST FIELD GARAGE 2

SHEET TITLE OVERALL FLOOR PLAN - ROOF

SEAL

**NOT FOR CONSTRUCTION**

CORGAN KUTRANIERI

| | |
|---|---|
| APPROVED: DIRECTOR OF ARCHITECTURE | |
| APPROVED: SECTION MANAGER | |
| DESIGNED BY: CK | CHECKED BY: SS |
| DRAWN BY: CS | DATE: 01/16/2026 |
| SCALE: AS NOTED | SIZE: ARCH-E1 |

SHEET NUMBER

**A2.08R.00**

2/9/2026 4:41:41 PM

Autodesk Docs://2325 - SFO - WFG/11917.66_670_ARC_CKR-D.rvt

Copyright © 2017-2018 City And County Of San Francisco. These construction documents are the sole property of The City And County Of San Francisco and are protected by the Copyright Act. Any reproduction, publication, or use by any method, in whole or in part, without the express written consent of the San Francisco Airport Commission is prohibited.

If this drawing is not ARCH E1 (30"x42") NOMINAL SIZE, it has been revised from its original size and scales noted are no longer applicable

CONSTRUCTION DOCUMENTS - NOT FOR CONSTRUCTION

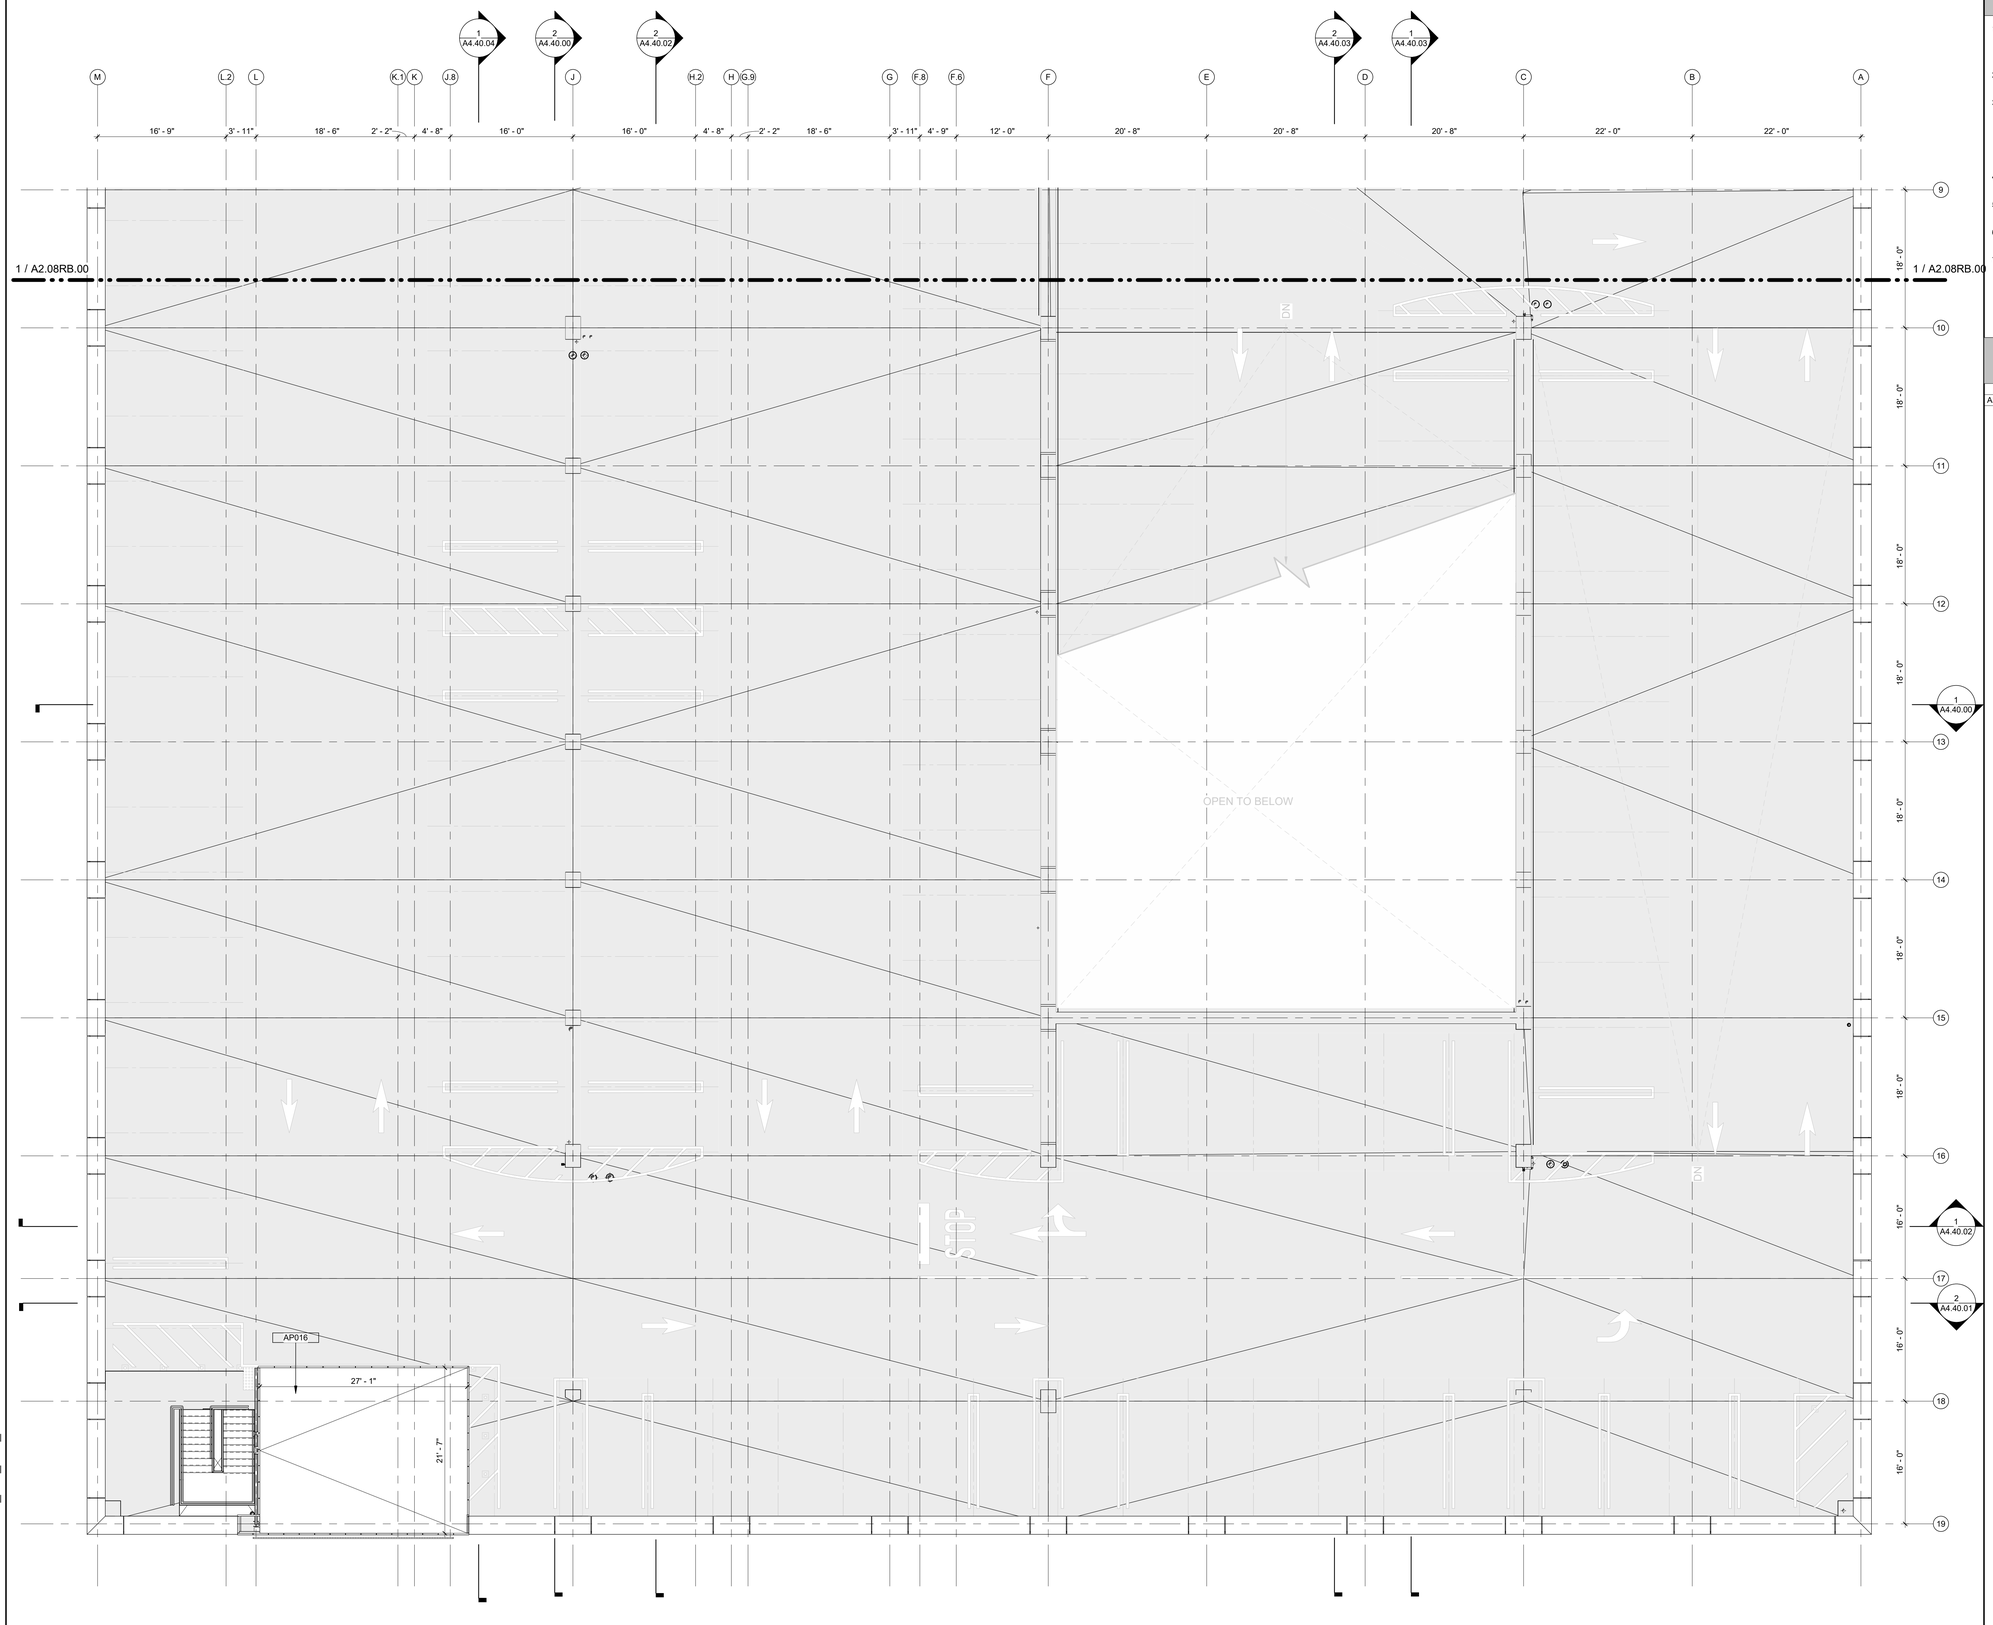


1 SEGMENT PLAN - ROOF - SEGMENT A
1/8" = 1'-0"

1/ A4.00.00

N

## GENERAL SHEET NOTES

1. ALL PARTITIONS/WALLS AT SSR ROOMS, ELECTRICAL ROOMS, ELEVATOR CONTROL ROOMS, PLUMBING ROOM AND FIRE PUMP ROOM SHALL BE FULL-HEIGHT TYPE H8 PARTITION, U.N.O.
2. ALL PARTITIONS/WALLS AT ELEVATORS SHALL BE FULL HEIGHT TYPE A6 AND E6 PARTITION ABOVE CONCRETE CURB, U.N.O.
3. REFER TO THE FOLLOWING FOR PARTITION/WALL DETAILS:
   * FOR TYPE A6 PARTITION ABOVE CONCRETE CURB, SEE DETAIL 1/A2.00.00.
   * FOR TYPE E6 PARTITION ABOVE CONCRETE CURB, SEE DETAIL 2/A2.00.00.
   * FOR TYPE A6 PARTITION ABOVE VEHICLE BARRIER WALL, SEE DETAIL 3/A2.00.00.
4. ALL ARCHITECTURAL WALLS SHALL BE SEPARATED BY A MINIMUM OF 2" FROM FACE OF STRUCTURAL COMPONENTS, U.N.O.
5. REFERENCE PARKING DRAWINGS (AW-SERIES) FOR PARKING STRIPING PLANS AND EVCS AND EVC CHARGER LOCATIONS.
6. ALL DOORS SHALL BE A MINIMUM OF 8" MEASURING FROM OUTSIDE DOOR FRAME TO ADJACENT WALL CORNER, U.N.O.
7. ALL SYSTEMS EQUIPMENT SHOWN IN GREY ARE FOR REFERENCE ONLY. REFER TO ELECTRICAL, TELECOM, MECHANICAL, PLUMBING, FIRE PROTECTION AND OTHER DISCIPLINE'S DRAWINGS FOR ADDITIONAL INFORMATION.

## KEYNOTE LEGEND

| | |
|---|---|
| AP016 | ELEVATOR OVERRUN ROOF. |

SAN FRANCISCO INTERNATIONAL AIRPORT

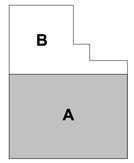


KEYPLAN

ISSUES

| ISSUE DESCRIPTION | DATE |
|---|---|
| FINAL SUPERSTRUCTURE - ISSUE FOR PERMIT | 09/26/2025 |
| FINAL UNDERSLAB UTILITIES - ISSUE FOR PERMIT | 10/13/2025 |
| FINAL FOUNDATION - ISSUE FOR PERMIT | 10/13/2025 |
| FINAL 60% DESIGN DEVELOPMENT | 10/16/2025 |
| DRAFT 90% CONSTRUCTION DOCUMENTS | 12/15/2025 |
| ISSUE FOR PERMIT | 02/13/2026 |

CONTRACT NO: 11917.66

PROJECT TITLE: 670 WEST FIELD GARAGE 2

SHEET TITLE: SEGMENT FLOOR PLAN - ROOF - SEGMENT A

SEAL

**NOT FOR CONSTRUCTION**

CORGAN KUTRANIERI ARCHITECTS

APPROVED:
**DIRECTOR OF ARCHITECTURE**

APPROVED:
**SECTION MANAGER**

| DESIGNED BY: | CHECKED BY: |
|---|---|
| CK | SS |
| DRAWN BY: | DATE: |
| CS | 01/16/2026 |
| SCALE: | SIZE: |
| AS NOTED | ARCH-E1 |

SHEET NUMBER

**A2.08RA.00**

2/5/2026 4:41:46 PM

Autodesk Docs://2325 - SFO - WFG/11917.66_670_ARC_CKR-D.rvt

Copyright © 2017-2018 City And County Of San Francisco. These construction documents are the sole property of The City And County Of San Francisco and are protected by the Copyright Act. Any reproduction, publication, or use by any method, in whole or in part, without the express written consent of the San Francisco Airport Commission is prohibited.

If this drawing is not ARCH E1 (30"x42") NOMINAL SIZE, it has been revised from its original size and scales noted are no longer applicable

CONSTRUCTION DOCUMENTS - NOT FOR CONSTRUCTION

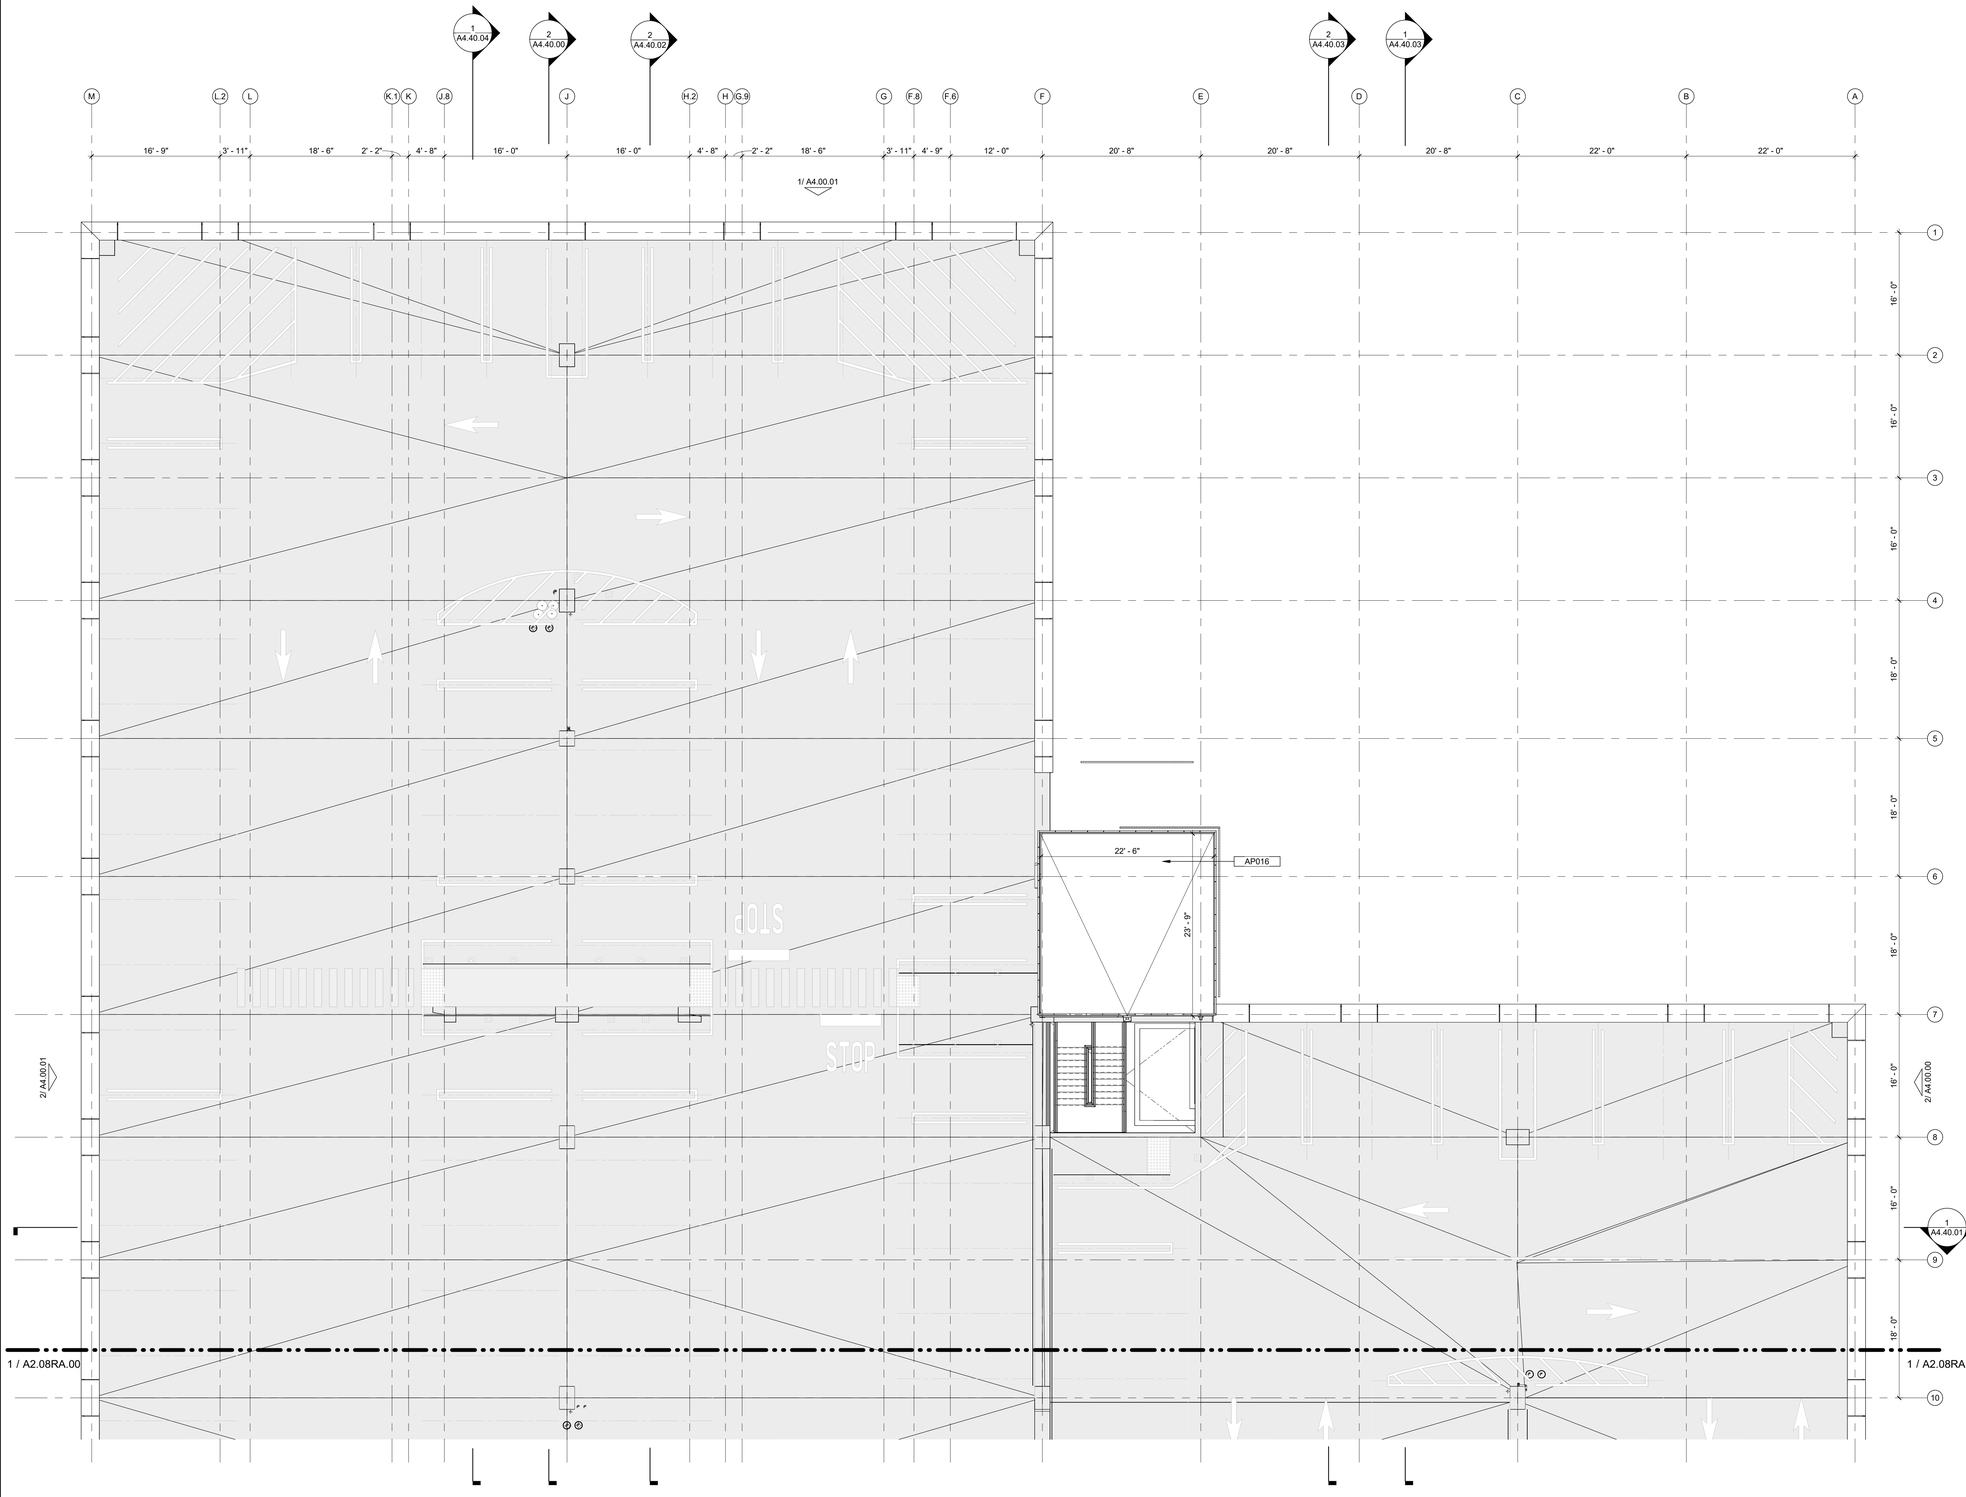


1 SEGMENT PLAN - ROOF - SEGMENT B
1/8" = 1'-0"

N

## GENERAL SHEET NOTES

1. ALL PARTITIONS/WALLS AT SSR ROOMS, ELECTRICAL ROOMS, ELEVATOR CONTROL ROOMS, PLUMBING ROOM AND FIRE PUMP ROOM SHALL BE FULL-HEIGHT TYPE H8 PARTITION, U.N.O.
2. ALL PARTITIONS/WALLS AT ELEVATORS SHALL BE FULL HEIGHT TYPE A6 AND E6 PARTITION ABOVE CONCRETE CURB, U.N.O.
3. REFER TO THE FOLLOWING FOR PARTITION/WALL DETAILS:
   * FOR TYPE A6 PARTITION ABOVE CONCRETE CURB, SEE DETAIL 1/A2.00.00.
   * FOR TYPE E6 PARTITION ABOVE CONCRETE CURB, SEE DETAIL 2/A2.00.00.
   * FOR TYPE A6 PARTITION ABOVE VEHICLE BARRIER WALL, SEE DETAIL 3/A2.00.00.
4. ALL ARCHITECTURAL WALLS SHALL BE SEPARATED BY A MINIMUM OF 2" FROM FACE OF STRUCTURAL COMPONENTS, U.N.O.
5. REFERENCE PARKING DRAWINGS (AW-SERIES) FOR PARKING STRIPING PLANS AND EVCS AND EVC CHARGER LOCATIONS.
6. ALL DOORS SHALL BE A MINIMUM OF 8" MEASURING FROM OUTSIDE DOOR FRAME TO ADJACENT WALL CORNER, U.N.O.
7. ALL SYSTEMS EQUIPMENT SHOWN IN GREY ARE FOR REFERENCE ONLY. REFER TO ELECTRICAL, TELECOM, MECHANICAL, PLUMBING, FIRE PROTECTION AND OTHER DISCIPLINE'S DRAWINGS FOR ADDITIONAL INFORMATION.

## KEYNOTE LEGEND

| | |
|---|---|
| AP016 | ELEVATOR OVERRUN ROOF. |

SAN FRANCISCO INTERNATIONAL AIRPORT

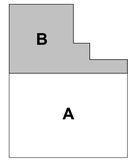


KEYPLAN

ISSUES

| DATE | ISSUE DESCRIPTION |
|---|---|
| 09/26/2025 | FINAL SUPERSTRUCTURE - ISSUE FOR PERMIT |
| 10/13/2025 | FINAL UNDERSLAB UTILITIES - ISSUE FOR PERMIT |
| 10/13/2025 | FINAL FOUNDATION - ISSUE FOR PERMIT |
| 10/16/2025 | FINAL 60% DESIGN DEVELOPMENT |
| 12/15/2025 | DRAFT 90% CONSTRUCTION DOCUMENTS |
| 02/13/2026 | ISSUE FOR PERMIT |

CONTRACT NO. 11917.66

PROJECT TITLE 670 WEST FIELD GARAGE 2

SHEET TITLE SEGMENT FLOOR PLAN - ROOF - SEGMENT B

SEAL

**NOT FOR CONSTRUCTION**

CORGAN KUTRANIERI

APPROVED:
DIRECTOR OF ARCHITECTURE

APPROVED:
SECTION MANAGER

| DESIGNED BY: | CHECKED BY: |
|---|---|
| CK | SS |
| DRAWN BY: | DATE: |
| CS | 01/16/2026 |
| SCALE: | SIZE: |
| AS NOTED | ARCH-E1 |

SHEET NUMBER

**A2.08RB.00**

2/9/2026 4:41:50 PM

Copyright © 2017-2018 City And County Of San Francisco. These construction documents are the sole property of The City And County Of San Francisco and are protected by the Copyright Act. Any reproduction, publication, or use by any method, in whole or in part, without the express written consent of the San Francisco Airport Commission is prohibited.

If this drawing is not ARCH E1 (30"x42") NOMINAL SIZE, it has been revised from its original size and scales noted are no longer applicable

CONSTRUCTION DOCUMENTS - NOT FOR CONSTRUCTION

Autodesk Docs://2325 - SFO - WFG/11917.66 670_ARC_CKR-D.rvt

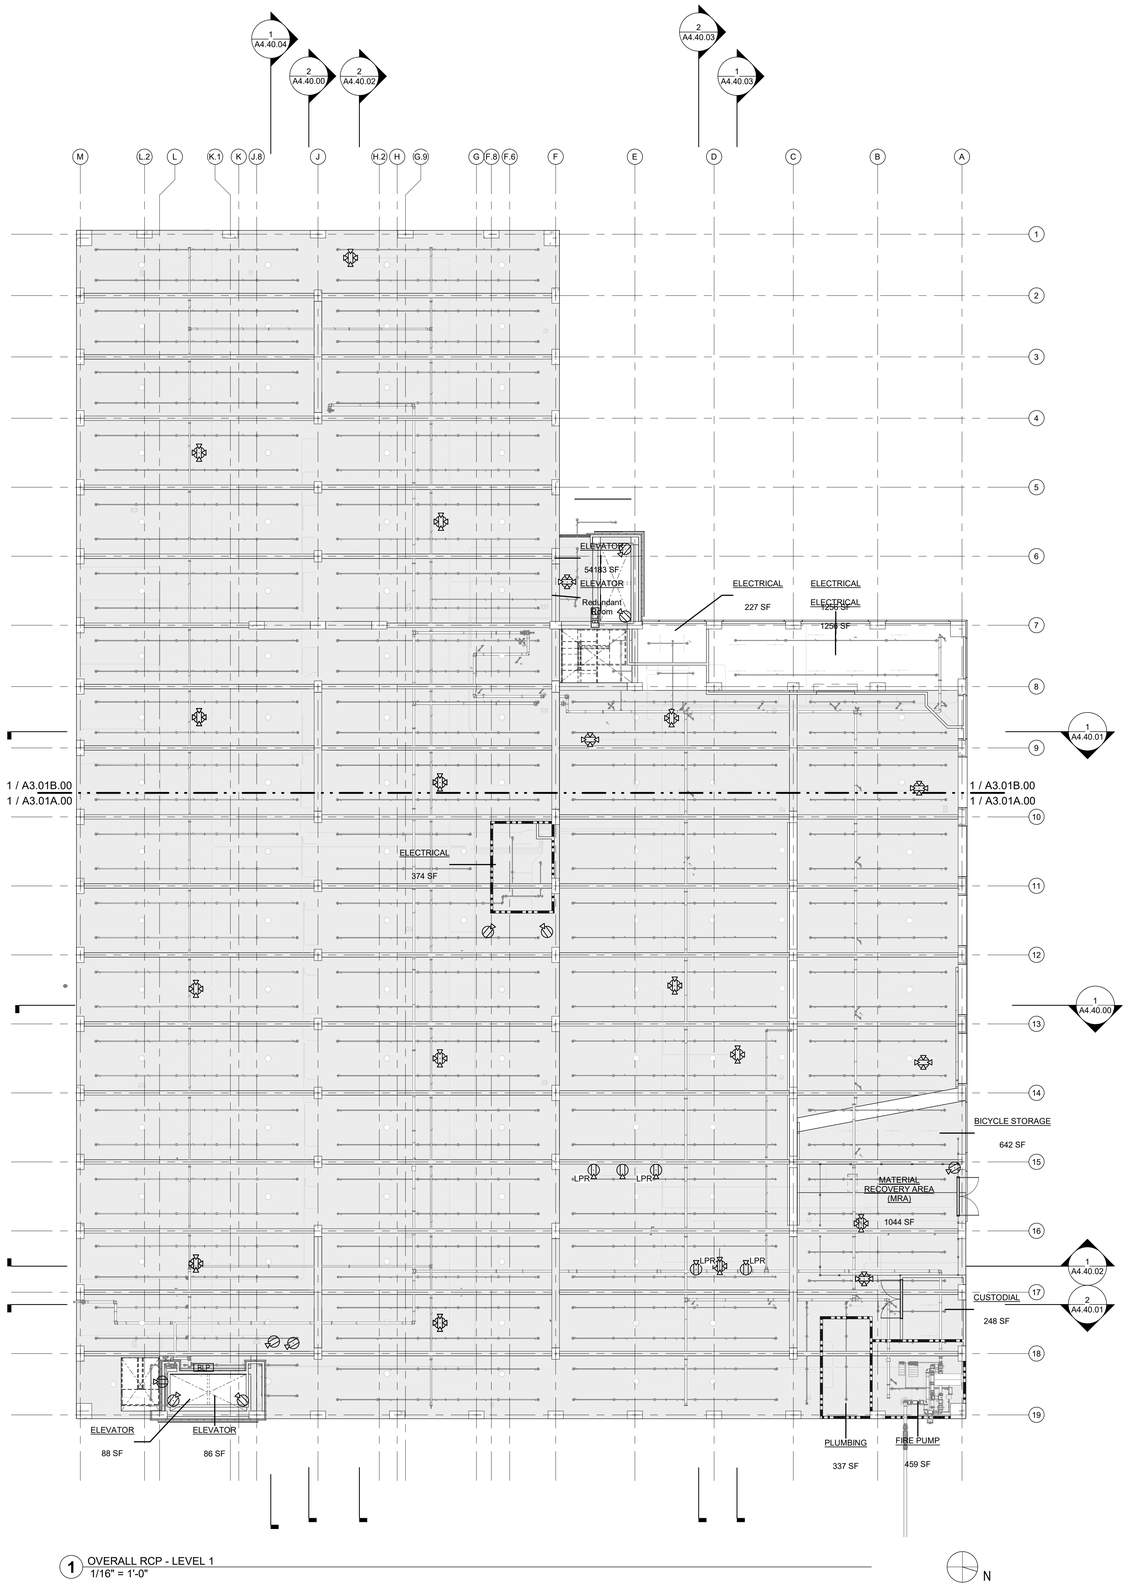


1 OVERALL RCP - LEVEL 1
1/16" = 1'-0"

## GENERAL SHEET NOTES

1. ALL CEILING FINISHES TO BE CONCRETE STRUCTURE PAINTED WHITE, INCLUDING UNDERSIDE OF SLABS, SIDES OF COLUMNS SIDES OF BEAMS, AND UNDERSIDES OF BEAMS, FROM 8'-2" ABOVE FINISH FLOOR TO UNDERSIDE OF SLAB, UNLESS NOTED OTHERWISE.
2. ROUND-SHAPED LIGHTING FIXTURES ABOVE PARKING STALLS CENTERED BETWEEN EVERY STRUCTURAL BAY ON RAMPS, TYP.
3. ALL ENCLOSED ROOMS TO HAVE NO CEILING, EXPOSED TO STRUCTURE ABOVE UNLESS NOTED OTHERWISE.
4. ALL SYSTEMS EQUIPMENT SHOWN IN GREY ARE FOR REFERENCE ONLY. REFER TO ELECTRICAL, TELECOM, MECHANICAL, PLUMBING, FIRE PROTECTION AND OTHER DISCIPLINE'S DRAWINGS FOR ADDITIONAL INFORMATION.
5. REFER TO ELECTRICAL DRAWINGS FOR LIGHTING DETAILS AND ADDITIONAL RCP INFORMATION.

## RCP LEGEND

- SURFACE MOUNTED LED LIGHT FIXTURE
- SUSPENDED LINEAR LED LIGHT FIXTURE
- CUSTOM PATTERN PERFORATED METAL COMPOSITE MATERIAL CEILING PANELS

SAN FRANCISCO INTERNATIONAL AIRPORT

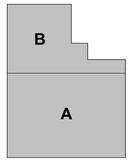

KEYPLAN

ISSUES

| DATE | ISSUE DESCRIPTION |
|---|---|
| 09/26/2025 | FINAL SUPERSTRUCTURE - ISSUE FOR PERMIT |
| 10/13/2025 | FINAL UNDERSLAB UTILITIES - ISSUE FOR PERMIT |
| 10/13/2025 | FINAL FOUNDATION - ISSUE FOR PERMIT |
| 10/16/2025 | FINAL 60% DESIGN DEVELOPMENT |
| 12/15/2025 | DRAFT 90% CONSTRUCTION DOCUMENTS |
| 02/13/2026 | ISSUE FOR PERMIT |

CONTRACT NO: 11917.66

PROJECT TITLE: 670 WEST FIELD GARAGE 2

SHEET TITLE: OVERALL RCP - LEVEL 1

SEAL

NOT FOR CONSTRUCTION

CORGAN KUTHranieri ARCHITECTS

APPROVED: DIRECTOR OF ARCHITECTURE

APPROVED: SECTION MANAGER

| DESIGNED BY: | CHECKED BY: |
|---|---|
| CK | SS |
| DRAWN BY: | DATE: |
| CS | 01/16/2026 |
| SCALE: | SIZE: |
| AS NOTED | ARCH-E1 |

SHEET NUMBER

A3.01.00

2/9/2026 4:42:12 PM

Autodesk Docs://2325 - SFO - WFG/11917.66_670_ARC_CKR-D.rvt

Copyright © 2017-2018 City And County Of San Francisco. These construction documents are the sole property of The City And County Of San Francisco and are protected by the Copyright Act. Any reproduction, publication, or use by any method, in whole or in part, without the express written consent of the San Francisco Airport Commission is prohibited.

If this drawing is not ARCH E1 (30"x42") NOMINAL SIZE, it has been revised from its original size and scales noted are no longer applicable

CONSTRUCTION DOCUMENTS - NOT FOR CONSTRUCTION

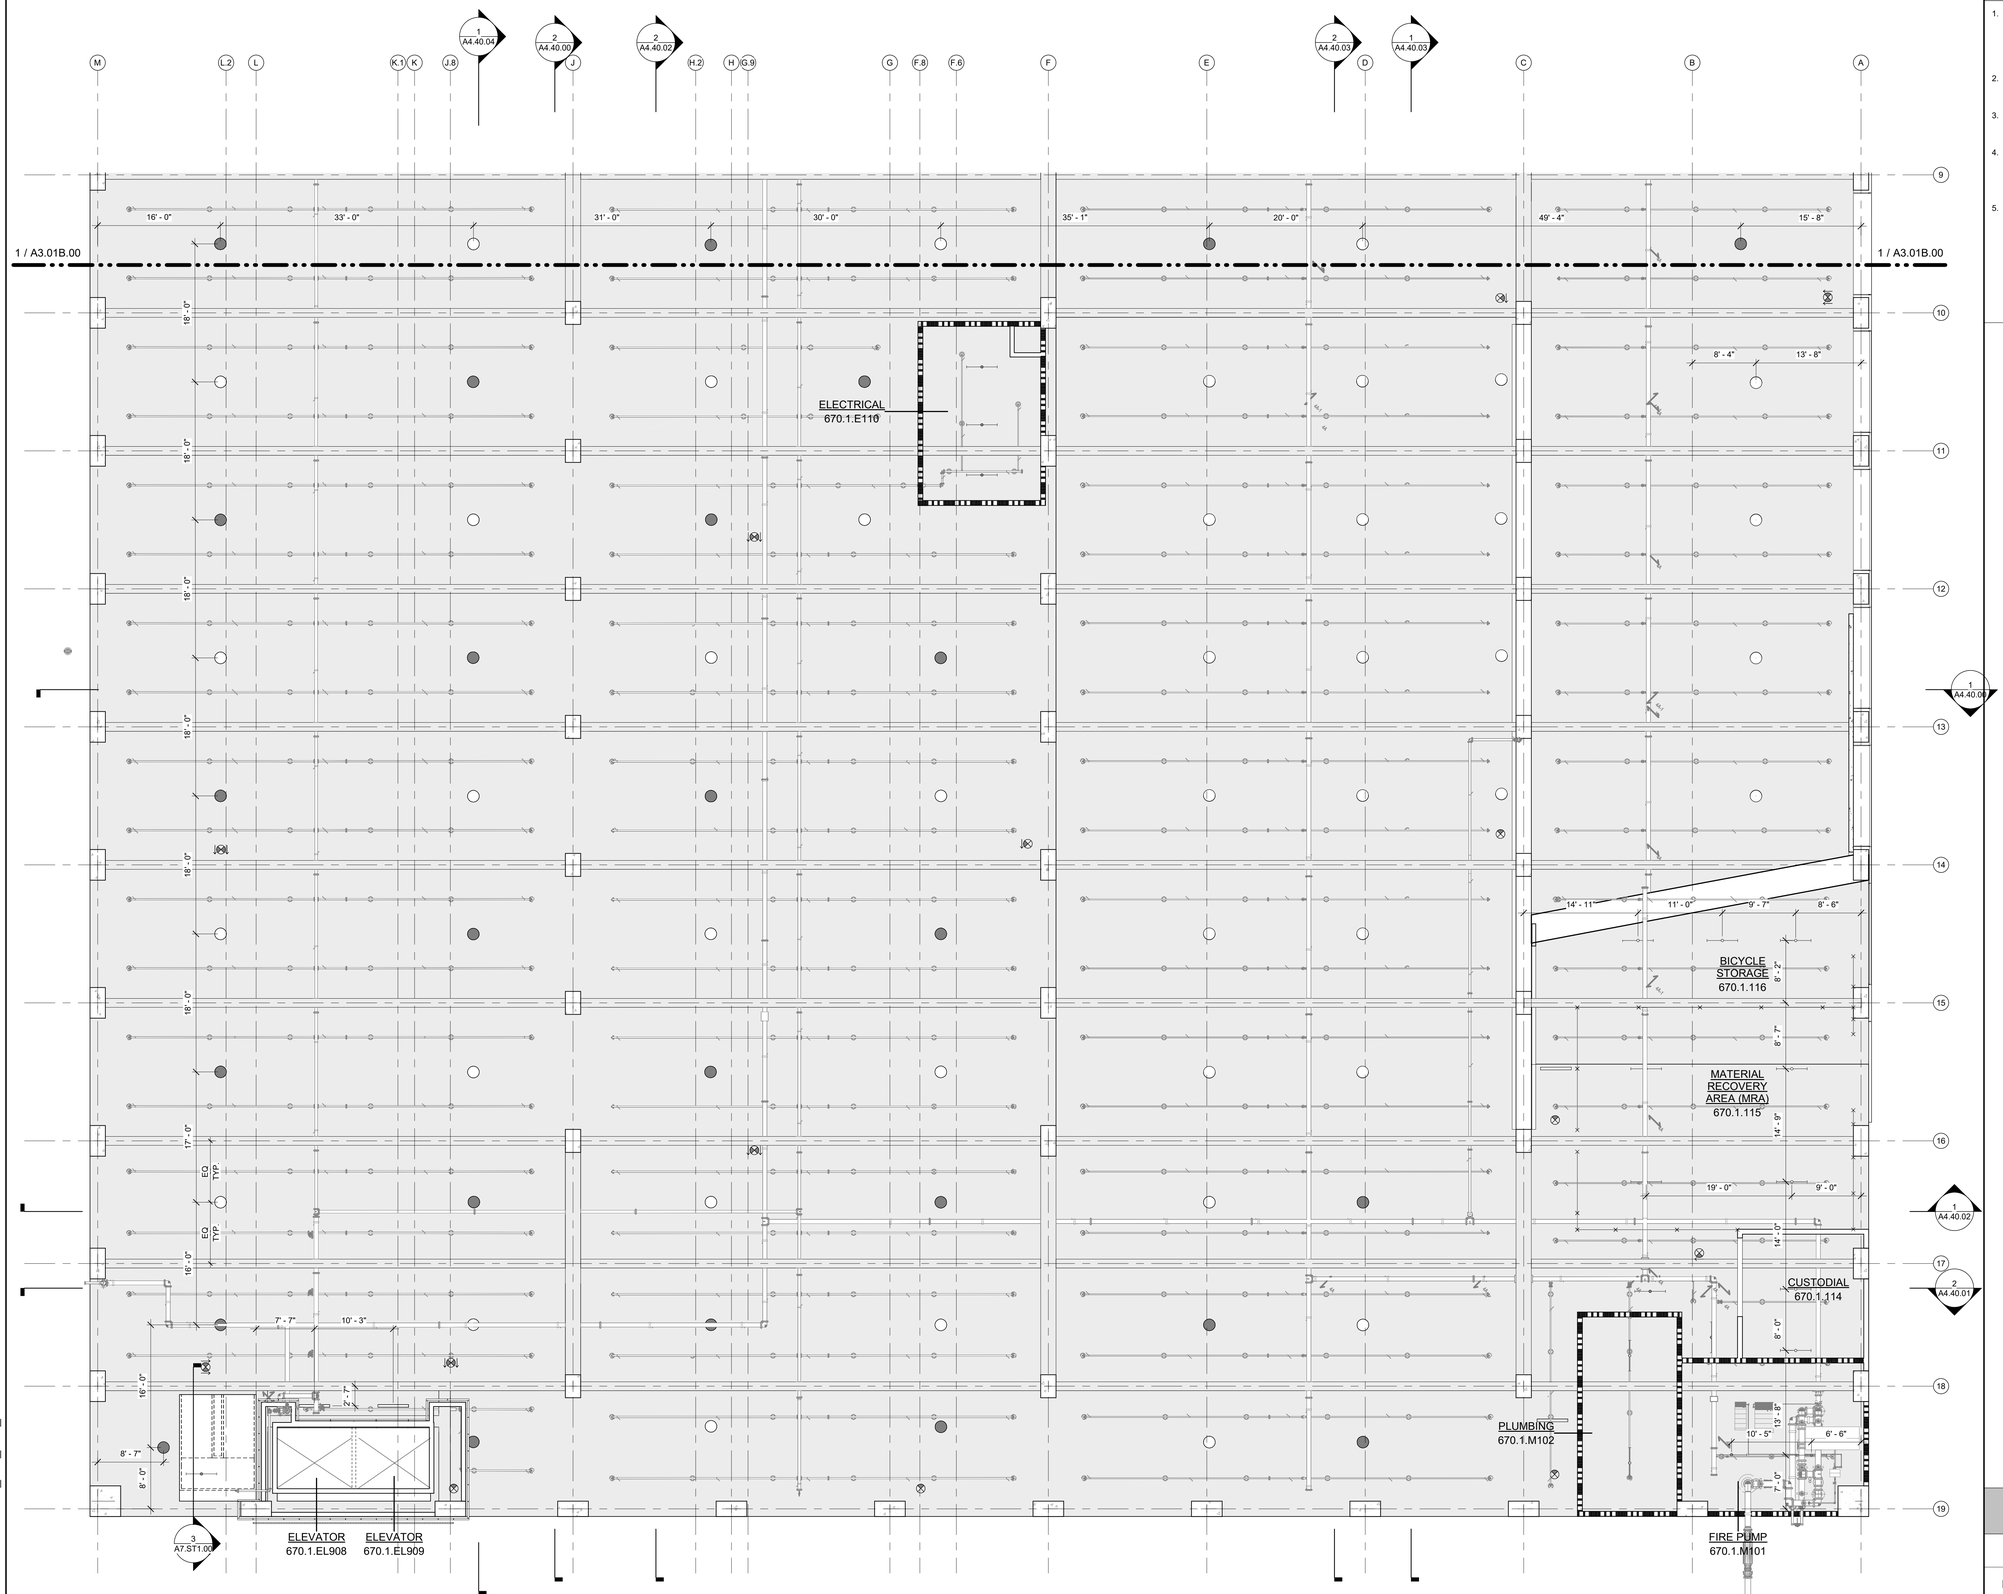


1 SEGMENT RCP - LEVEL 1 - SEGMENT A
1/8" = 1'-0"

## GENERAL SHEET NOTES

1. ALL CEILING FINISHES TO BE CONCRETE STRUCTURE PAINTED WHITE, INCLUDING UNDERSIDE OF SLABS, SIDES OF COLUMNS SIDES OF BEAMS, AND UNDERSIDES OF BEAMS, FROM 8'-2" ABOVE FINISH FLOOR TO UNDERSIDE OF SLAB, UNLESS NOTED OTHERWISE.
2. ROUND-SHAPED LIGHTING FIXTURES ABOVE PARKING STALLS CENTERED BETWEEN EVERY STRUCTURAL BAY ON RAMPS, TYP.
3. ALL ENCLOSED ROOMS TO HAVE NO CEILING, EXPOSED TO STRUCTURE ABOVE UNLESS NOTED OTHERWISE.
4. ALL SYSTEMS EQUIPMENT SHOWN IN GREY ARE FOR REFERENCE ONLY. REFER TO ELECTRICAL, TELECOM, MECHANICAL, PLUMBING, FIRE PROTECTION AND OTHER DISCIPLINE'S DRAWINGS FOR ADDITIONAL INFORMATION.
5. REFER TO ELECTRICAL DRAWINGS FOR LIGHTING DETAILS AND ADDITIONAL RCP INFORMATION.

## RCP LEGEND

| | |
|---|---|
| | SURFACE MOUNTED LED LIGHT FIXTURE |
| | SUSPENDED LINEAR LED LIGHT FIXTURE |
| | CUSTOM PATTERN PERFORATED METAL COMPOSITE MATERIAL CEILING PANELS |

SAN FRANCISCO INTERNATIONAL AIRPORT

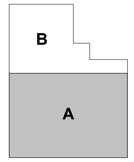

KEYPLAN

ISSUES

| DATE | ISSUE DESCRIPTION |
|---|---|
| 09/26/2025 | FINAL SUPERSTRUCTURE - ISSUE FOR PERMIT |
| 10/13/2025 | FINAL UNDERSLAB UTILITIES - ISSUE FOR PERMIT |
| 10/13/2025 | FINAL FOUNDATION - ISSUE FOR PERMIT |
| 10/16/2025 | FINAL 60% DESIGN DEVELOPMENT |
| 12/19/2025 | DRAFT 90% CONSTRUCTION DOCUMENTS |
| 02/13/2026 | ISSUE FOR PERMIT |

CONTRACT NO: 11917.66

PROJECT TITLE: 670 WEST FIELD GARAGE 2

SHEET TITLE: SEGMENT RCP - LEVEL 1 - SEGMENT A

SEAL

**NOT FOR CONSTRUCTION**

CORGAN KUTHranieri ARCHITECTS

| | |
|---|---|
| APPROVED: DIRECTOR OF ARCHITECTURE | |
| APPROVED: SECTION MANAGER | |
| DESIGNED BY: CK | CHECKED BY: SS |
| DRAWN BY: CS | DATE: 01/16/2026 |
| SCALE: AS NOTED | SIZE: ARCH-E1 |

SHEET NUMBER

**A3.01A.00**

2/9/2026 4:42:22 PM

Autodesk Docs://2325 - SFO - WFG/11917.66_670_ARC_CKR-D.rvt

Copyright © 2017-2018 City And County Of San Francisco. These construction documents are the sole property of The City And County Of San Francisco and are protected by the Copyright Act. Any reproduction, publication, or use by any method, in whole or in part, without the express written consent of the San Francisco Airport Commission is prohibited.

If this drawing is not ARCH E1 (30"x42") NOMINAL SIZE, it has been revised from its original size and scales noted are no longer applicable

CONSTRUCTION DOCUMENTS - NOT FOR CONSTRUCTION

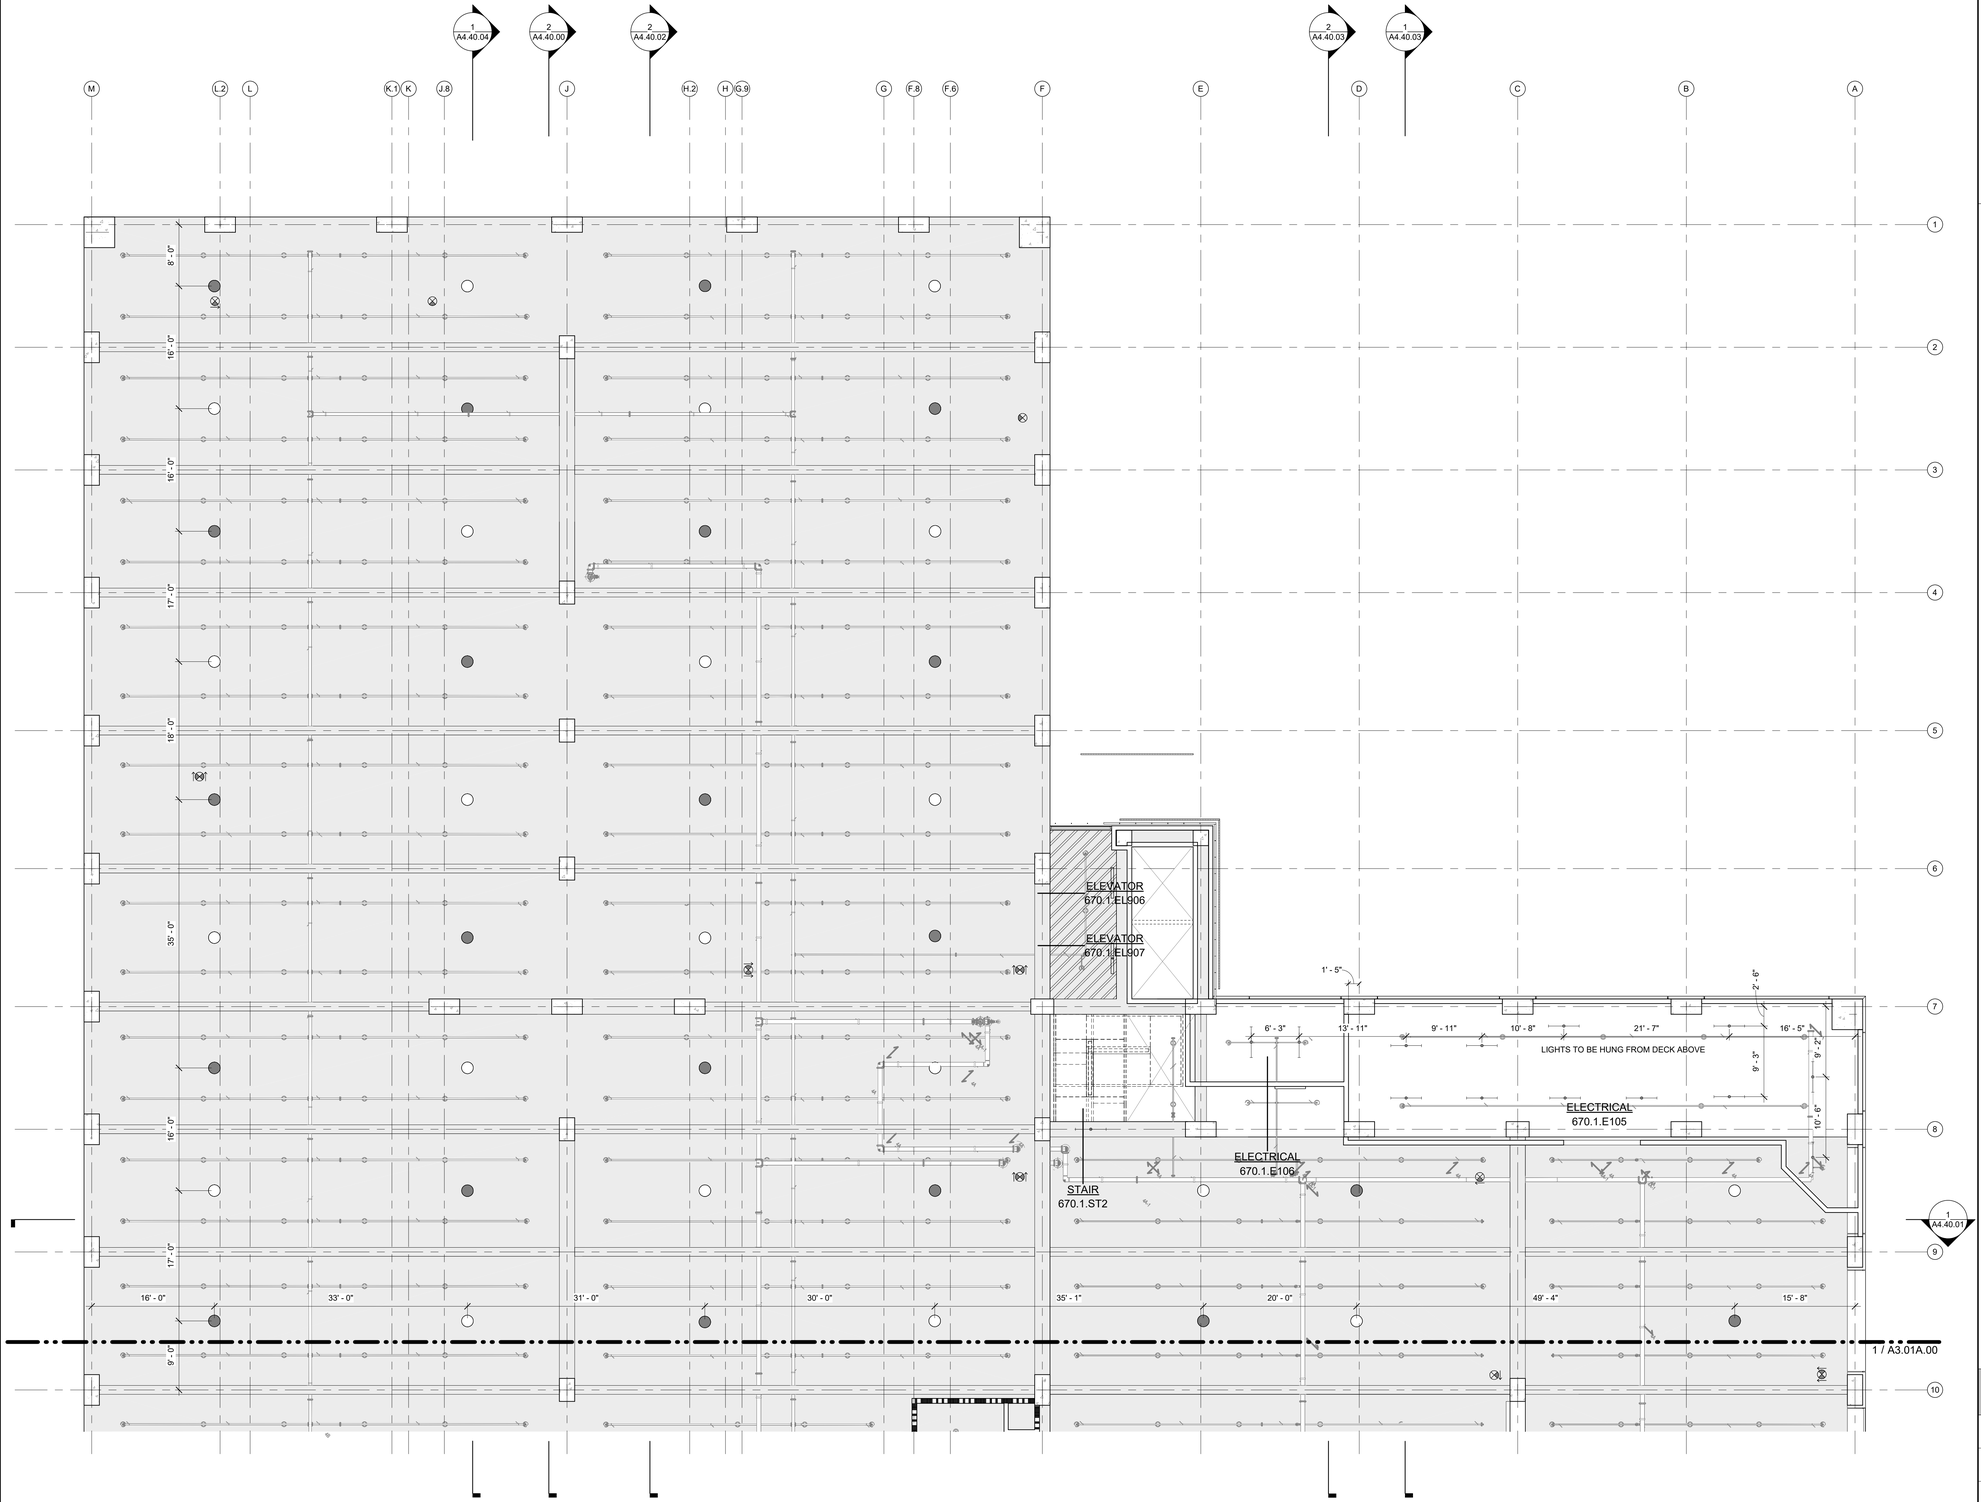


1 SEGMENT RCP - LEVEL 1 - SEGMENT B
1/8" = 1'-0"

N

## GENERAL SHEET NOTES

1. ALL CEILING FINISHES TO BE CONCRETE STRUCTURE PAINTED WHITE, INCLUDING UNDERSIDE OF SLABS, SIDES OF COLUMNS SIDES OF BEAMS, AND UNDERSIDES OF BEAMS, FROM 8'-2" ABOVE FINISH FLOOR TO UNDERSIDE OF SLAB, UNLESS NOTED OTHERWISE.
2. ROUND-SHAPED LIGHTING FIXTURES ABOVE PARKING STALLS CENTERED BETWEEN EVERY STRUCTURAL BAY ON RAMPS, TYP.
3. ALL ENCLOSED ROOMS TO HAVE NO CEILING, EXPOSED TO STRUCTURE ABOVE UNLESS NOTED OTHERWISE.
4. ALL SYSTEMS EQUIPMENT SHOWN IN GREY ARE FOR REFERENCE ONLY. REFER TO ELECTRICAL, TELECOM, MECHANICAL, PLUMBING, FIRE PROTECTION AND OTHER DISCIPLINE'S DRAWINGS FOR ADDITIONAL INFORMATION.
5. REFER TO ELECTRICAL DRAWINGS FOR LIGHTING DETAILS AND ADDITIONAL RCP INFORMATION.

## RCP LEGEND

| | |
|---|---|
| | SURFACE MOUNTED LED LIGHT FIXTURE |
| | SUSPENDED LINEAR LED LIGHT FIXTURE |
| | CUSTOM PATTERN PERFORATED METAL COMPOSITE MATERIAL CEILING PANELS |

SAN FRANCISCO INTERNATIONAL AIRPORT

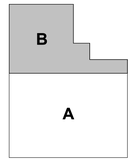


KEYPLAN

ISSUES

| DATE | ISSUE DESCRIPTION |
|---|---|
| 09/26/2025 | FINAL SUPERSTRUCTURE - ISSUE FOR PERMIT |
| 10/13/2025 | FINAL UNDERSLAB UTILITIES - ISSUE FOR PERMIT |
| 10/13/2025 | FINAL FOUNDATION - ISSUE FOR PERMIT |
| 10/16/2025 | FINAL 60% DESIGN DEVELOPMENT |
| 12/19/2025 | DRAFT 90% CONSTRUCTION DOCUMENTS |
| 02/13/2026 | ISSUE FOR PERMIT |

CONTRACT NO. 11917.66

PROJECT TITLE 670 WEST FIELD GARAGE 2

SHEET TITLE SEGMENT RCP - LEVEL 1 - SEGMENT B

SEAL

**NOT FOR CONSTRUCTION**

CORGAN KUTRANIERI ARCHITECTS

| | |
|---|---|
| APPROVED: DIRECTOR OF ARCHITECTURE | |
| APPROVED: SECTION MANAGER | |
| DESIGNED BY: CK | CHECKED BY: SS |
| DRAWN BY: CS | DATE: 01/16/2026 |
| SCALE: AS NOTED | SIZE: ARCH-E1 |

SHEET NUMBER

**A3.01B.00**

2/9/2026 4:42:27 PM

Autodesk Docs://2325 - SFO - WFG/11917.66_670_ARC_CKR-D.rvt

Copyright © 2017-2018 City And County Of San Francisco. These construction documents are the sole property of The City And County Of San Francisco and are protected by the Copyright Act. Any reproduction, publication, or use by any method, in whole or in part, without the express written consent of the San Francisco Airport Commission is prohibited.

If this drawing is not ARCH E1 (30"x42") NOMINAL SIZE, it has been revised from its original size and scales noted are no longer applicable

CONSTRUCTION DOCUMENTS - NOT FOR CONSTRUCTION

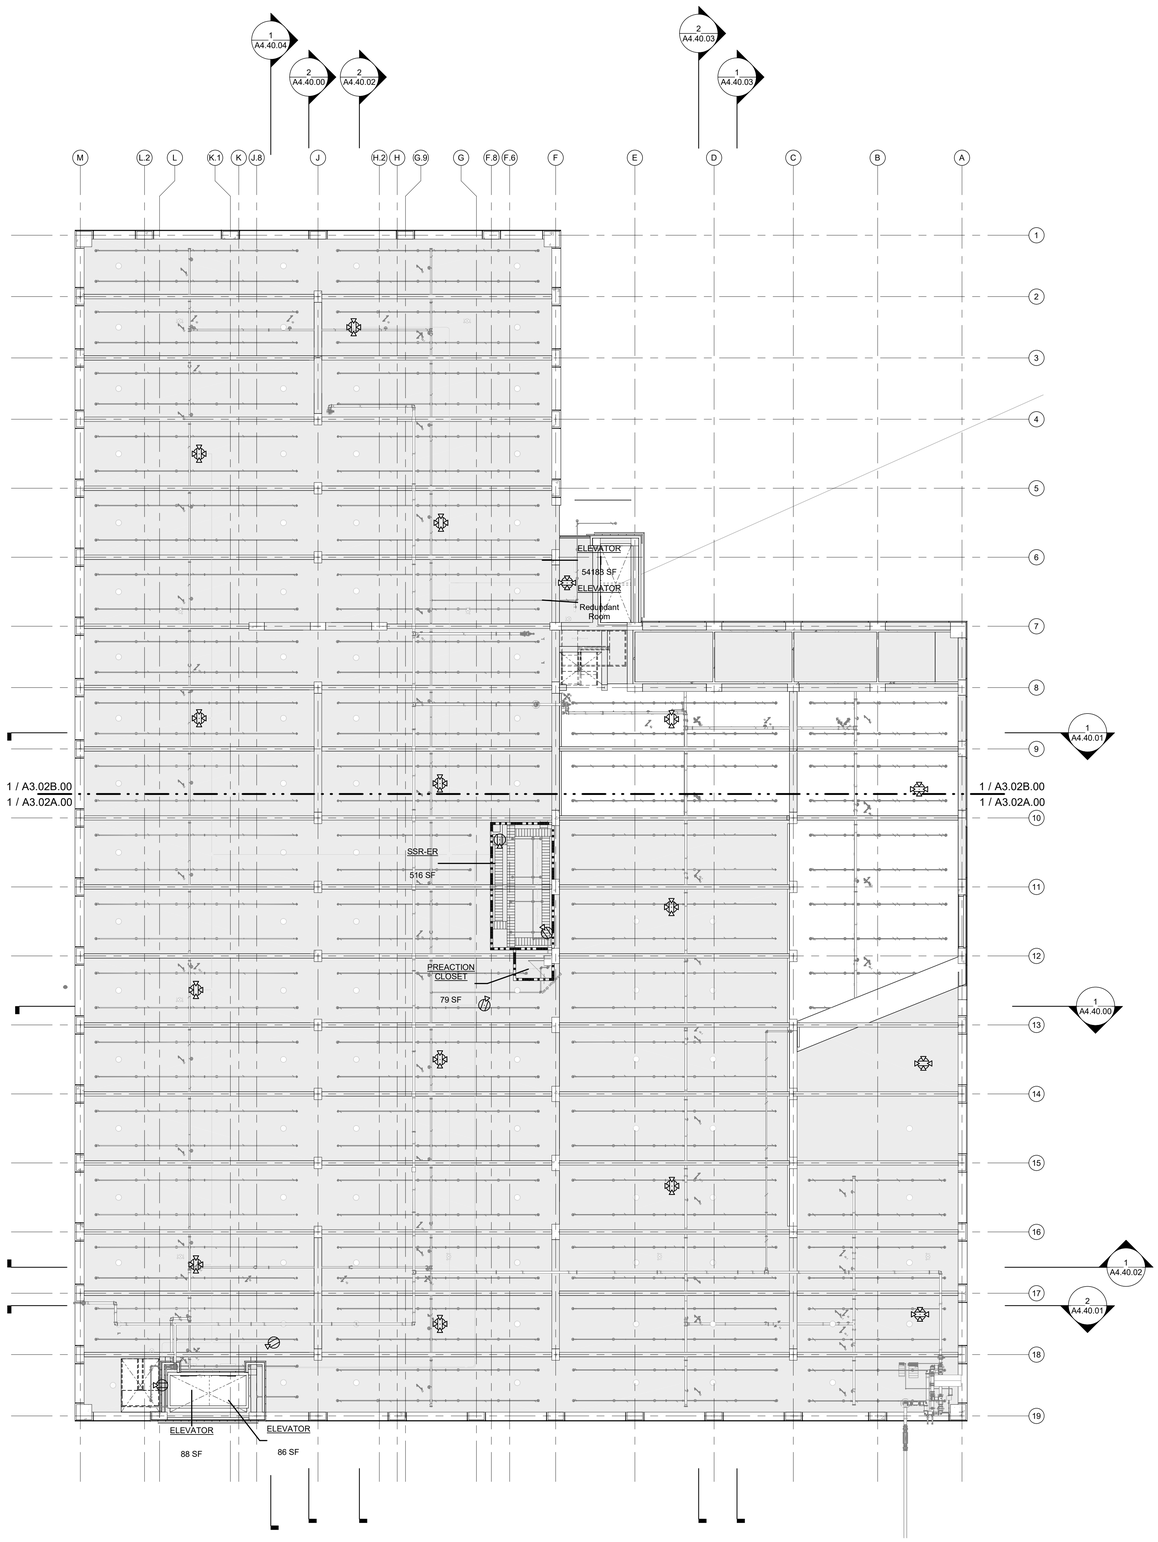


1 OVERALL RCP - LEVEL 2
1/16" = 1'-0"

## GENERAL SHEET NOTES

1. ALL CEILING FINISHES TO BE CONCRETE STRUCTURE PAINTED WHITE, INCLUDING UNDERSIDE OF SLABS, SIDES OF COLUMNS SIDES OF BEAMS, AND UNDERSIDES OF BEAMS, FROM 8'-2" ABOVE FINISH FLOOR TO UNDERSIDE OF SLAB, UNLESS NOTED OTHERWISE.
2. ROUND-SHAPED LIGHTING FIXTURES ABOVE PARKING STALLS CENTERED BETWEEN EVERY STRUCTURAL BAY ON RAMPS, TYP.
3. ALL ENCLOSED ROOMS TO HAVE NO CEILING, EXPOSED TO STRUCTURE ABOVE UNLESS NOTED OTHERWISE.
4. ALL SYSTEMS EQUIPMENT SHOWN IN GREY ARE FOR REFERENCE ONLY. REFER TO ELECTRICAL, TELECOM, MECHANICAL, PLUMBING, FIRE PROTECTION AND OTHER DISCIPLINE'S DRAWINGS FOR ADDITIONAL INFORMATION.
5. REFER TO ELECTRICAL DRAWINGS FOR LIGHTING DETAILS AND ADDITIONAL RCP INFORMATION.

## RCP LEGEND

| | |
|---|---|
| | SURFACE MOUNTED LED LIGHT FIXTURE |
| | SUSPENDED LINEAR LED LIGHT FIXTURE |
| | CUSTOM PATTERN PERFORATED METAL COMPOSITE MATERIAL CEILING PANELS |

SAN FRANCISCO INTERNATIONAL AIRPORT

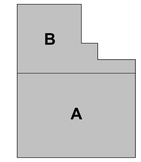


KEYPLAN

ISSUES

| DATE | ISSUE DESCRIPTION |
|---|---|
| 09/26/2025 | FINAL SUPERSTRUCTURE - ISSUE FOR PERMIT |
| 10/13/2025 | FINAL UNDERSLAB UTILITIES - ISSUE FOR PERMIT |
| 10/13/2025 | FINAL FOUNDATION - ISSUE FOR PERMIT |
| 10/16/2025 | FINAL 60% DESIGN DEVELOPMENT |
| 12/19/2025 | DRAFT 90% CONSTRUCTION DOCUMENTS |
| 02/13/2026 | ISSUE FOR PERMIT |

CONTRACT NO: 11917.66

PROJECT TITLE: 670 WEST FIELD GARAGE 2

SHEET TITLE: OVERALL RCP - LEVEL 2

SEAL

**NOT FOR CONSTRUCTION**

CORGAN KUTRANIERI ARCHITECTS

APPROVED: DIRECTOR OF ARCHITECTURE

APPROVED: SECTION MANAGER

| DESIGNED BY: | CHECKED BY: |
|---|---|
| CK | SS |
| DRAWN BY: | DATE: |
| CS | 01/15/2026 |
| SCALE: | SIZE: |
| AS NOTED | ARCH-E1 |

SHEET NUMBER

**A3.02.00**

Autodesk Docs://2325 - SFO - WFG/11917.66_670_ARC_CKR-D.rvt

Copyright © 2017-2018 City And County Of San Francisco. These construction documents are the sole property of The City And County Of San Francisco and are protected by the Copyright Act. Any reproduction, publication, or use by any method, in whole or in part, without the express written consent of the San Francisco Airport Commission is prohibited.

If this drawing is not ARCH E1 (30"x42") NOMINAL SIZE, it has been revised from its original size and scales noted are no longer applicable

CONSTRUCTION DOCUMENTS - NOT FOR CONSTRUCTION

2/9/2026 4:42:54 PM

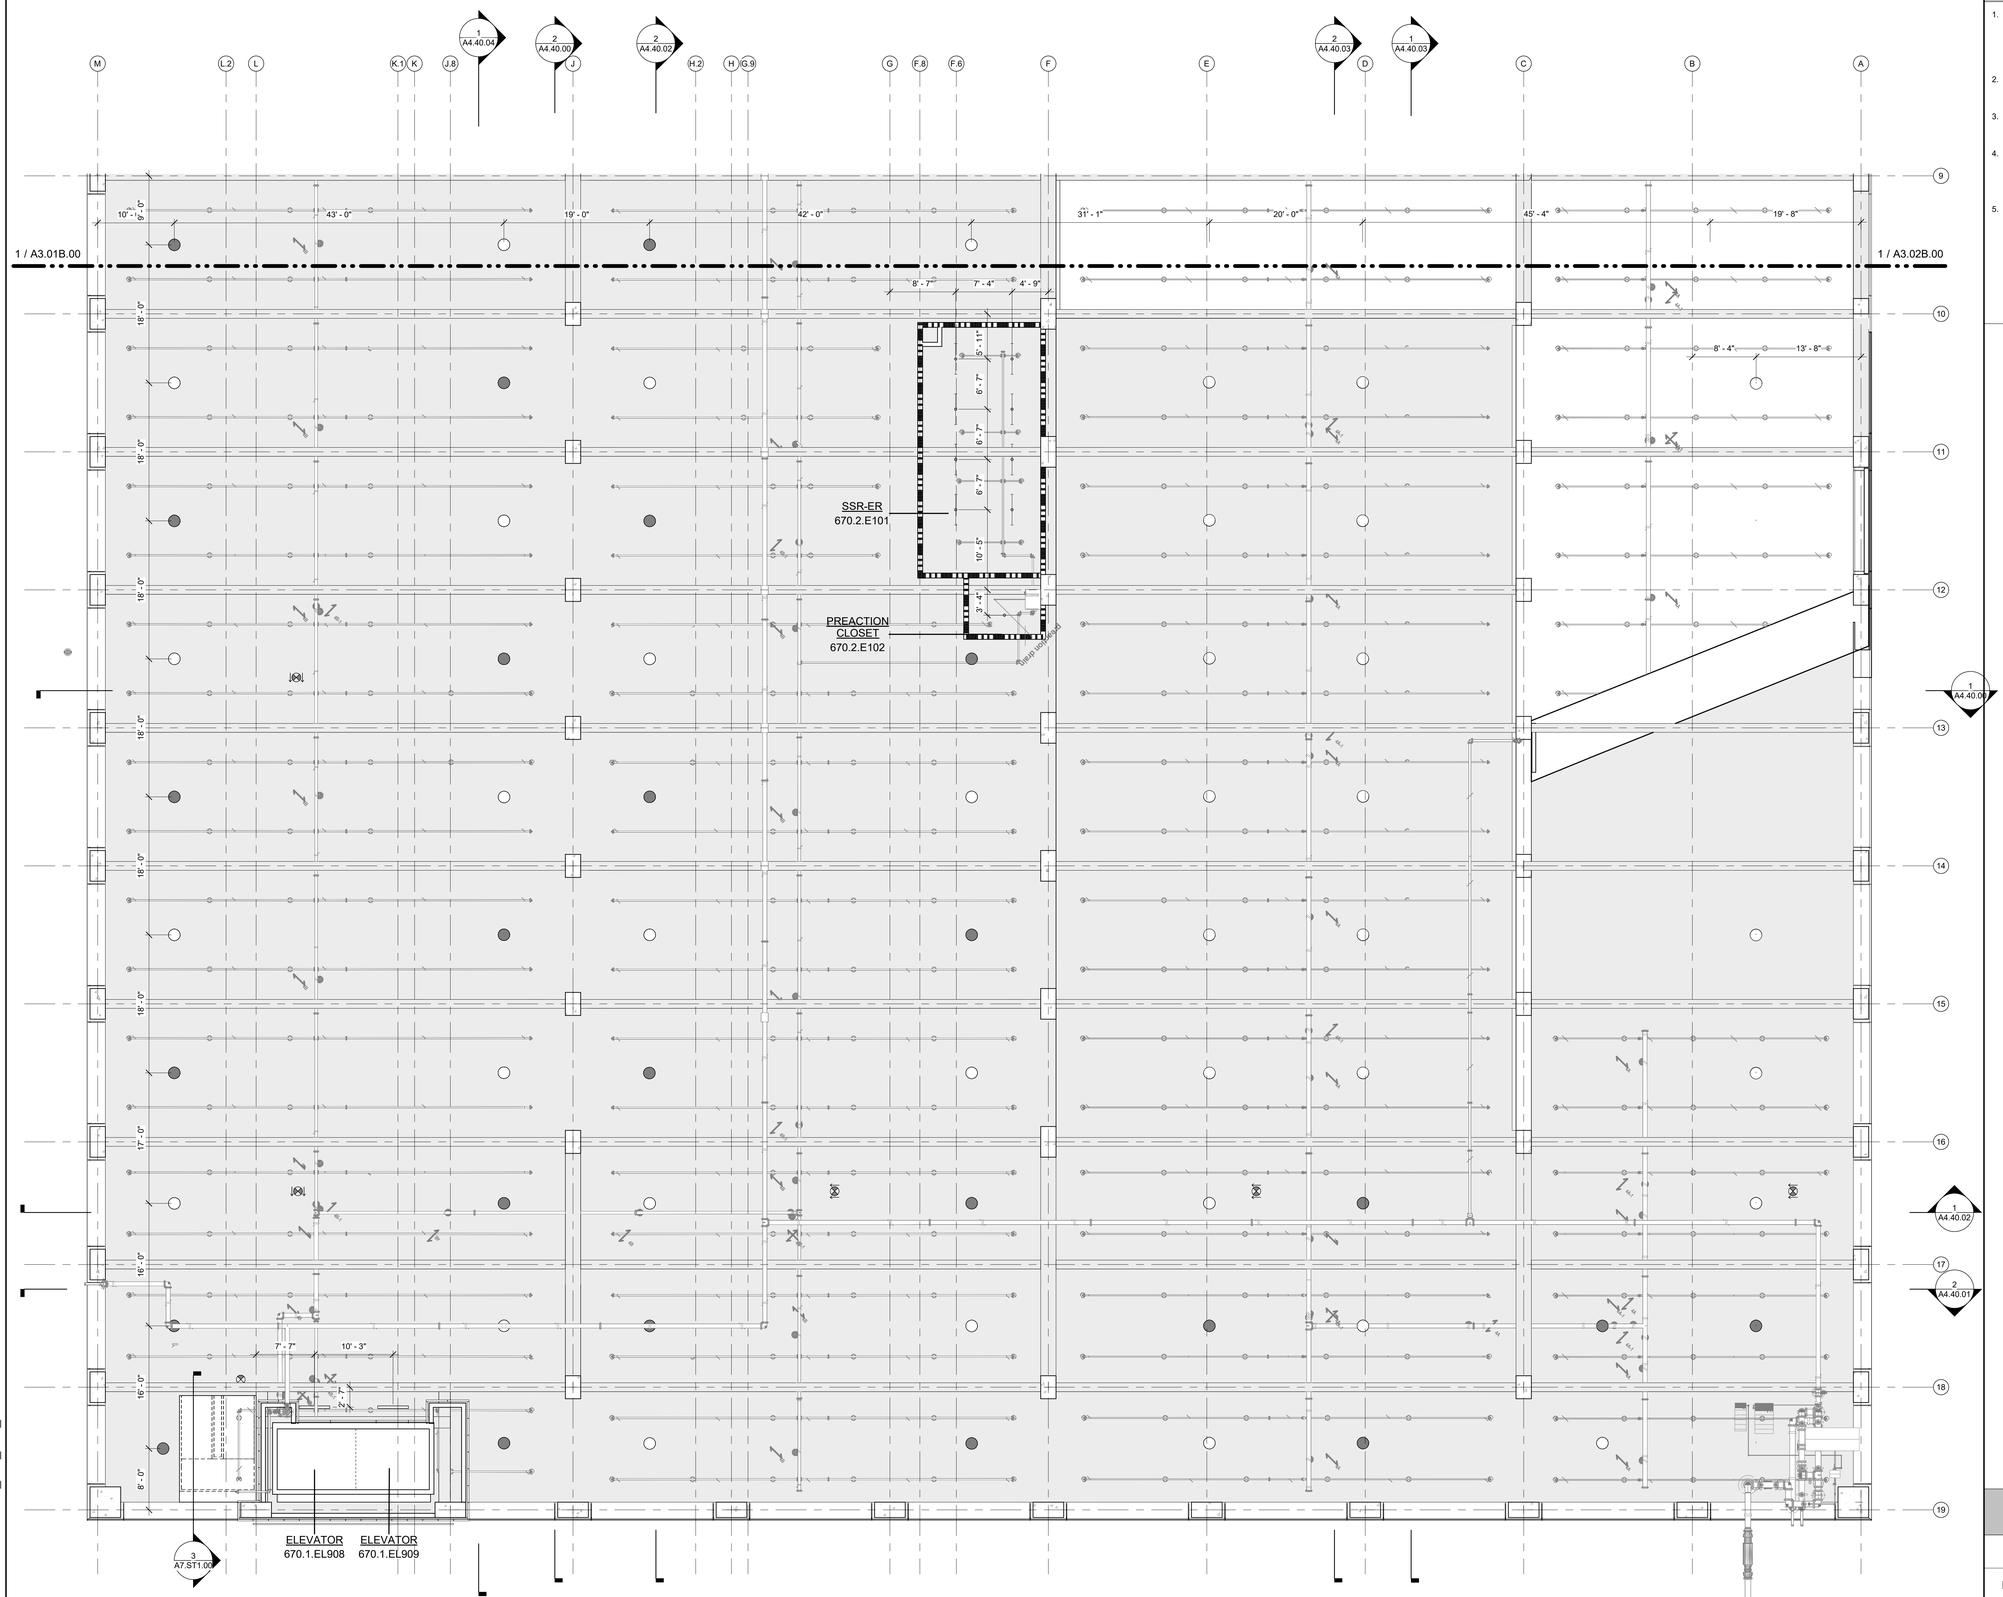


1 SEGMENT RCP - LEVEL 2 - SEGMENT A
1/8" = 1'-0"

## GENERAL SHEET NOTES

1. ALL CEILING FINISHES TO BE CONCRETE STRUCTURE PAINTED WHITE, INCLUDING UNDERSIDE OF SLABS, SIDES OF COLUMNS SIDES OF BEAMS, AND UNDERSIDES OF BEAMS, FROM 8'-2" ABOVE FINISH FLOOR TO UNDERSIDE OF SLAB, UNLESS NOTED OTHERWISE.
2. ROUND-SHAPED LIGHTING FIXTURES ABOVE PARKING STALLS CENTERED BETWEEN EVERY STRUCTURAL BAY ON RAMPS, TYP.
3. ALL ENCLOSED ROOMS TO HAVE NO CEILING, EXPOSED TO STRUCTURE ABOVE UNLESS NOTED OTHERWISE.
4. ALL SYSTEMS EQUIPMENT SHOWN IN GREY ARE FOR REFERENCE ONLY. REFER TO ELECTRICAL, TELECOM, MECHANICAL, PLUMBING, FIRE PROTECTION AND OTHER DISCIPLINE'S DRAWINGS FOR ADDITIONAL INFORMATION.
5. REFER TO ELECTRICAL DRAWINGS FOR LIGHTING DETAILS AND ADDITIONAL RCP INFORMATION.

## RCP LEGEND

| | |
|---|---|
| | SURFACE MOUNTED LED LIGHT FIXTURE |
| | SUSPENDED LINEAR LED LIGHT FIXTURE |
| | CUSTOM PATTERN PERFORATED METAL COMPOSITE MATERIAL CEILING PANELS |

SAN FRANCISCO INTERNATIONAL AIRPORT

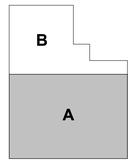


KEYPLAN

ISSUES

| DATE | ISSUE DESCRIPTION |
|---|---|
| 09/26/2025 | FINAL SUPERSTRUCTURE - ISSUE FOR PERMIT |
| 10/13/2025 | FINAL UNDERSLAB UTILITIES - ISSUE FOR PERMIT |
| 10/13/2025 | FINAL FOUNDATION - ISSUE FOR PERMIT |
| 10/16/2025 | FINAL 60% DESIGN DEVELOPMENT |
| 12/15/2025 | DRAFT 90% CONSTRUCTION DOCUMENTS |
| 02/13/2026 | ISSUE FOR PERMIT |

CONTRACT NO.: 11917.66

PROJECT TITLE: 670 WEST FIELD GARAGE 2

SHEET TITLE: SEGMENT RCP - LEVEL 2 - SEGMENT A

SEAL

**NOT FOR CONSTRUCTION**

CORGAN KUTHRANIERI

| | |
|---|---|
| APPROVED: DIRECTOR OF ARCHITECTURE | |
| APPROVED: SECTION MANAGER | |
| DESIGNED BY: CK | CHECKED BY: SS |
| DRAWN BY: CS | DATE: 01/16/2026 |
| SCALE: AS NOTED | SIZE: ARCH-E1 |

SHEET NUMBER

**A3.02A.00**

2/3/2026 4:43:04 PM

Autodesk Docs://2325 - SFO - WFG/11917.66_670_ARC_CKR-D.rvt

Copyright © 2017-2018 City And County Of San Francisco. These construction documents are the sole property of The City And County Of San Francisco and are protected by the Copyright Act. Any reproduction, publication, or use by any method, in whole or in part, without the express written consent of the San Francisco Airport Commission is prohibited.

If this drawing is not ARCH E1 (30"x42") NOMINAL SIZE, it has been revised from its original size and scales noted are no longer applicable

CONSTRUCTION DOCUMENTS - NOT FOR CONSTRUCTION

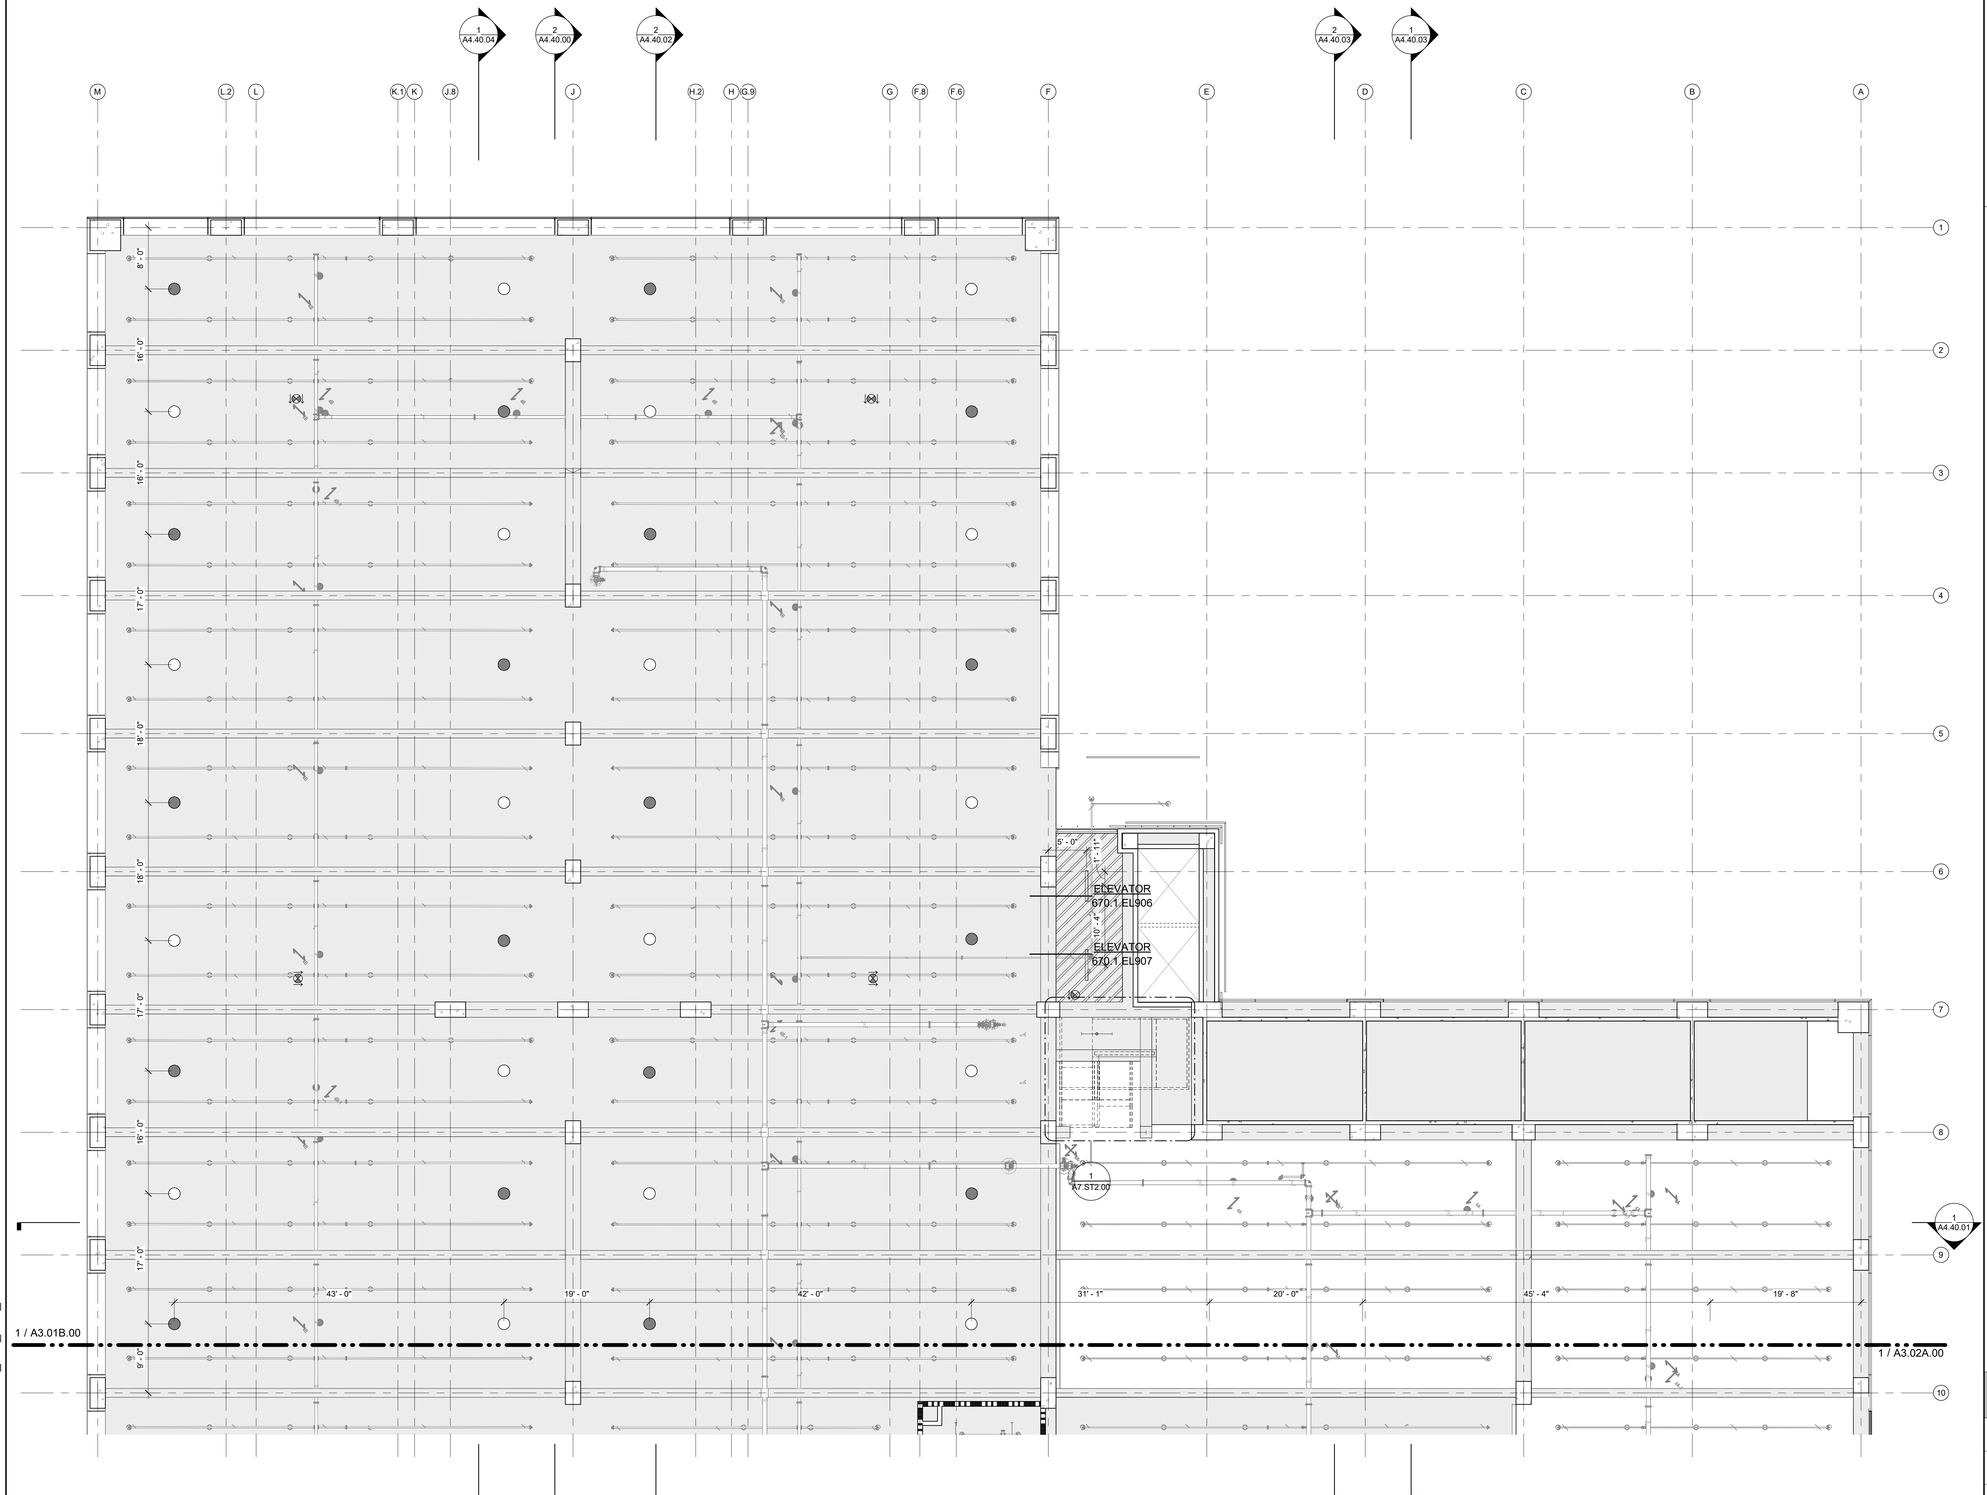


1 SEGMENT RCP - LEVEL 2 - SEGMENT B
1/8" = 1'-0"

## GENERAL SHEET NOTES

1. ALL CEILING FINISHES TO BE CONCRETE STRUCTURE PAINTED WHITE, INCLUDING UNDERSIDE OF SLABS, SIDES OF COLUMNS SIDES OF BEAMS, AND UNDERSIDES OF BEAMS, FROM 8'-2" ABOVE FINISH FLOOR TO UNDERSIDE OF SLAB, UNLESS NOTED OTHERWISE.
2. ROUND-SHAPED LIGHTING FIXTURES ABOVE PARKING STALLS CENTERED BETWEEN EVERY STRUCTURAL BAY ON RAMPS, TYP.
3. ALL ENCLOSED ROOMS TO HAVE NO CEILING, EXPOSED TO STRUCTURE ABOVE UNLESS NOTED OTHERWISE.
4. ALL SYSTEMS EQUIPMENT SHOWN IN GREY ARE FOR REFERENCE ONLY. REFER TO ELECTRICAL, TELECOM, MECHANICAL, PLUMBING, FIRE PROTECTION AND OTHER DISCIPLINE'S DRAWINGS FOR ADDITIONAL INFORMATION.
5. REFER TO ELECTRICAL DRAWINGS FOR LIGHTING DETAILS AND ADDITIONAL RCP INFORMATION.

## RCP LEGEND

- SURFACE MOUNTED LED LIGHT FIXTURE
- SUSPENDED LINEAR LED LIGHT FIXTURE
- CUSTOM PATTERN PERFORATED METAL COMPOSITE MATERIAL CEILING PANELS

SAN FRANCISCO INTERNATIONAL AIRPORT

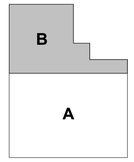


KEYPLAN

ISSUES

| DATE | ISSUE DESCRIPTION |
|---|---|
| 09/26/2025 | FINAL SUPERSTRUCTURE - ISSUE FOR PERMIT |
| 10/13/2025 | FINAL UNDERSLAB UTILITIES - ISSUE FOR PERMIT |
| 10/13/2025 | FINAL FOUNDATION - ISSUE FOR PERMIT |
| 10/16/2025 | FINAL 60% DESIGN DEVELOPMENT |
| 12/15/2025 | DRAFT 90% CONSTRUCTION DOCUMENTS |
| 02/13/2026 | ISSUE FOR PERMIT |

CONTRACT NO. 11917.66

PROJECT TITLE 670 WEST FIELD GARAGE 2

SHEET TITLE SEGMENT RCP - LEVEL 2 - SEGMENT B

SEAL

**NOT FOR CONSTRUCTION**

CORGAN KUTHranieri ARCHITECTS

| | |
|---|---|
| APPROVED: DIRECTOR OF ARCHITECTURE | |
| APPROVED: SECTION MANAGER | |
| DESIGNED BY: CK | CHECKED BY: SS |
| DRAWN BY: CS | DATE: 01/16/2026 |
| SCALE: AS NOTED | SIZE: ARCH-E1 |

SHEET NUMBER **A3.02B.00**

2/9/2026 4:43:17 PM

Autodesk Docs://2325 - SFO - WFG/11917.66_670_ARC_CKR-D.rvt

Copyright © 2017-2018 City And County Of San Francisco. These construction documents are the sole property of The City And County Of San Francisco and are protected by the Copyright Act. Any reproduction, publication, or use by any method, in whole or in part, without the express written consent of the San Francisco Airport Commission is prohibited.

If this drawing is not ARCH E1 (30"x42") NOMINAL SIZE, it has been revised from its original size and scales noted are no longer applicable

CONSTRUCTION DOCUMENTS - NOT FOR CONSTRUCTION

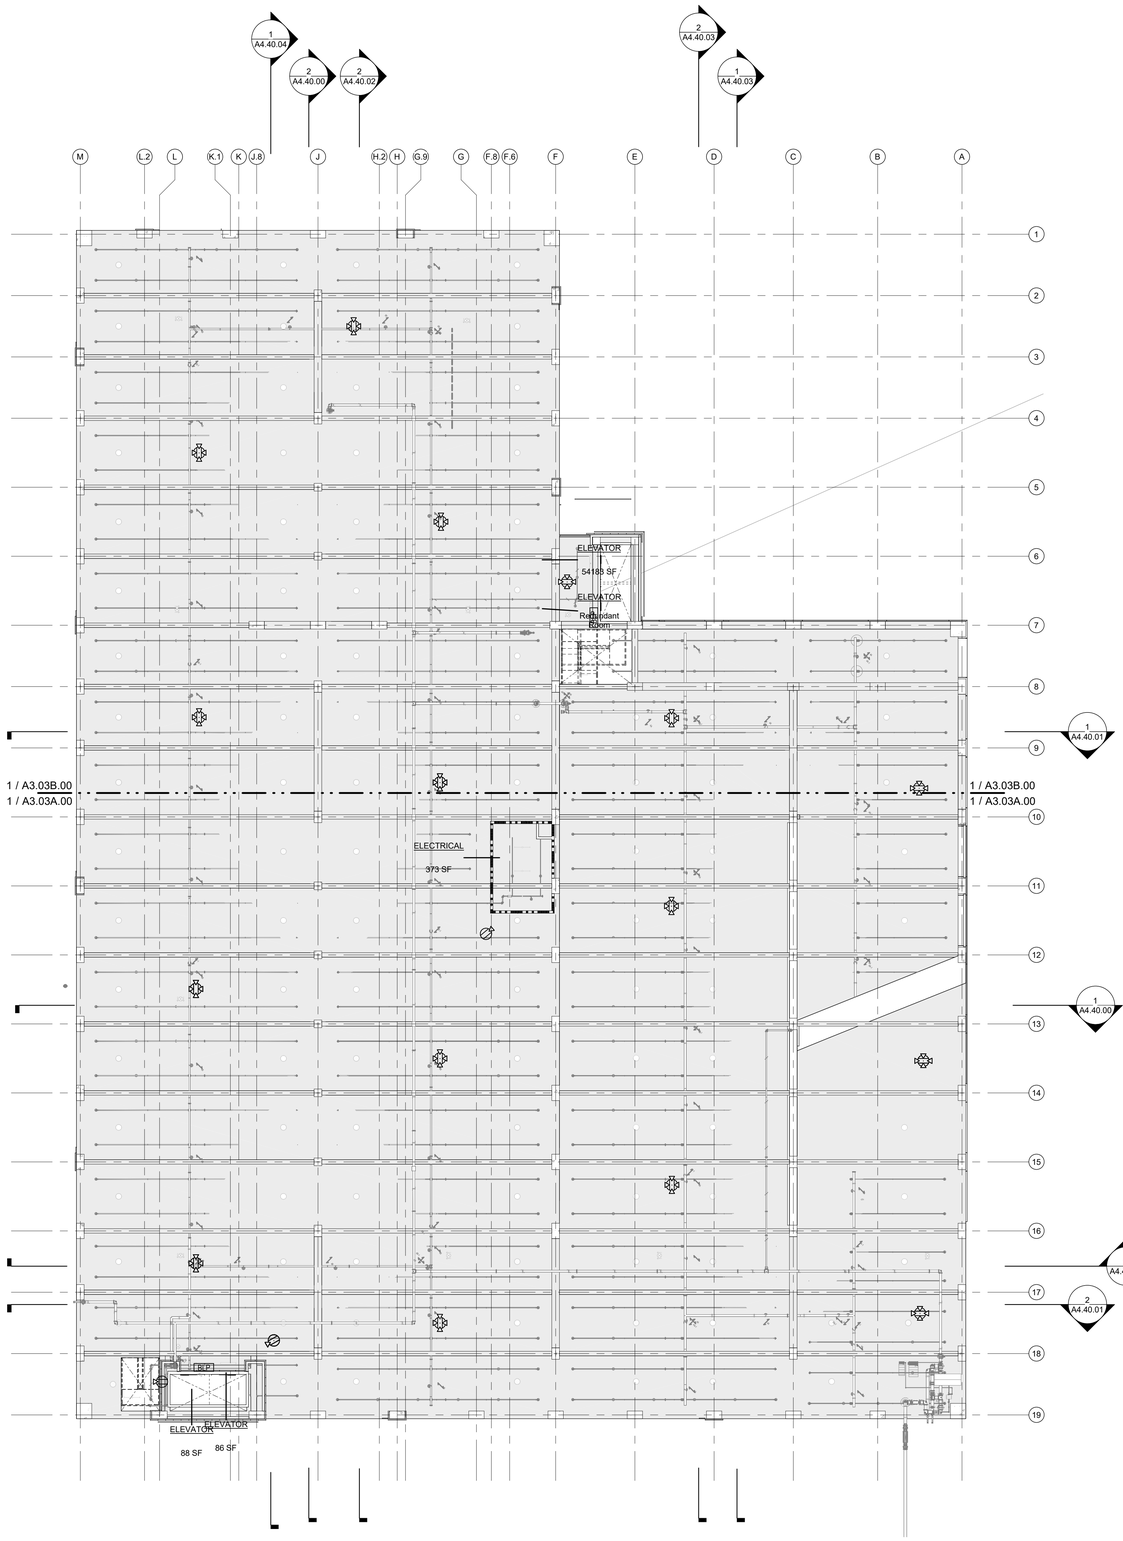


1 OVERALL RCP - LEVEL 3
1/16" = 1'-0"

N

## GENERAL SHEET NOTES

1. ALL CEILING FINISHES TO BE CONCRETE STRUCTURE PAINTED WHITE, INCLUDING UNDERSIDE OF SLABS, SIDES OF COLUMNS SIDES OF BEAMS, AND UNDERSIDES OF BEAMS, FROM 8'-2" ABOVE FINISH FLOOR TO UNDERSIDE OF SLAB, UNLESS NOTED OTHERWISE.
2. ROUND-SHAPED LIGHTING FIXTURES ABOVE PARKING STALLS CENTERED BETWEEN EVERY STRUCTURAL BAY ON RAMPS, TYP.
3. ALL ENCLOSED ROOMS TO HAVE NO CEILING, EXPOSED TO STRUCTURE ABOVE UNLESS NOTED OTHERWISE.
4. ALL SYSTEMS EQUIPMENT SHOWN IN GREY ARE FOR REFERENCE ONLY. REFER TO ELECTRICAL, TELECOM, MECHANICAL, PLUMBING, FIRE PROTECTION AND OTHER DISCIPLINE'S DRAWINGS FOR ADDITIONAL INFORMATION.
5. REFER TO ELECTRICAL DRAWINGS FOR LIGHTING DETAILS AND ADDITIONAL RCP INFORMATION.

## RCP LEGEND

- SURFACE MOUNTED LED LIGHT FIXTURE
- SUSPENDED LINEAR LED LIGHT FIXTURE
- CUSTOM PATTERN PERFORATED METAL COMPOSITE MATERIAL CEILING PANELS

SAN FRANCISCO INTERNATIONAL AIRPORT

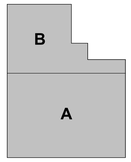


KEYPLAN

ISSUES

| DATE | ISSUE DESCRIPTION |
|---|---|
| 09/26/2025 | FINAL SUPERSTRUCTURE - ISSUE FOR PERMIT |
| 10/13/2025 | FINAL UNDERSLAB UTILITIES - ISSUE FOR PERMIT |
| 10/13/2025 | FINAL FOUNDATION - ISSUE FOR PERMIT |
| 10/16/2025 | FINAL 60% DESIGN DEVELOPMENT |
| 12/15/2025 | DRAFT 90% CONSTRUCTION DOCUMENTS |
| 02/13/2026 | ISSUE FOR PERMIT |

CONTRACT NO: 11917.66

PROJECT TITLE: 670 WEST FIELD GARAGE 2

SHEET TITLE: OVERALL RCP - LEVEL 3

SEAL

**NOT FOR CONSTRUCTION**

CORGAN KUTRANIERI ARCHITECTS

APPROVED: DIRECTOR OF ARCHITECTURE

APPROVED: SECTION MANAGER

| DESIGNED BY: | CHECKED BY: |
|---|---|
| CK | SS |
| DRAWN BY: | DATE: |
| CS | 01/16/2026 |
| SCALE: | SIZE: |
| AS NOTED | ARCH-E1 |

SHEET NUMBER

**A3.03.00**

2/9/2026 4:43:31 PM

Autodesk Docs://2325 - SFO - WFG/11917.66_670_ARC_CKR-D.rvt

Copyright © 2017-2018 City And County Of San Francisco. These construction documents are the sole property of The City And County Of San Francisco and are protected by the Copyright Act. Any reproduction, publication, or use by any method, in whole or in part, without the express written consent of the San Francisco Airport Commission is prohibited.

If this drawing is not ARCH E1 (30"x42") NOMINAL SIZE, it has been revised from its original size and scales noted are no longer applicable

CONSTRUCTION DOCUMENTS - NOT FOR CONSTRUCTION

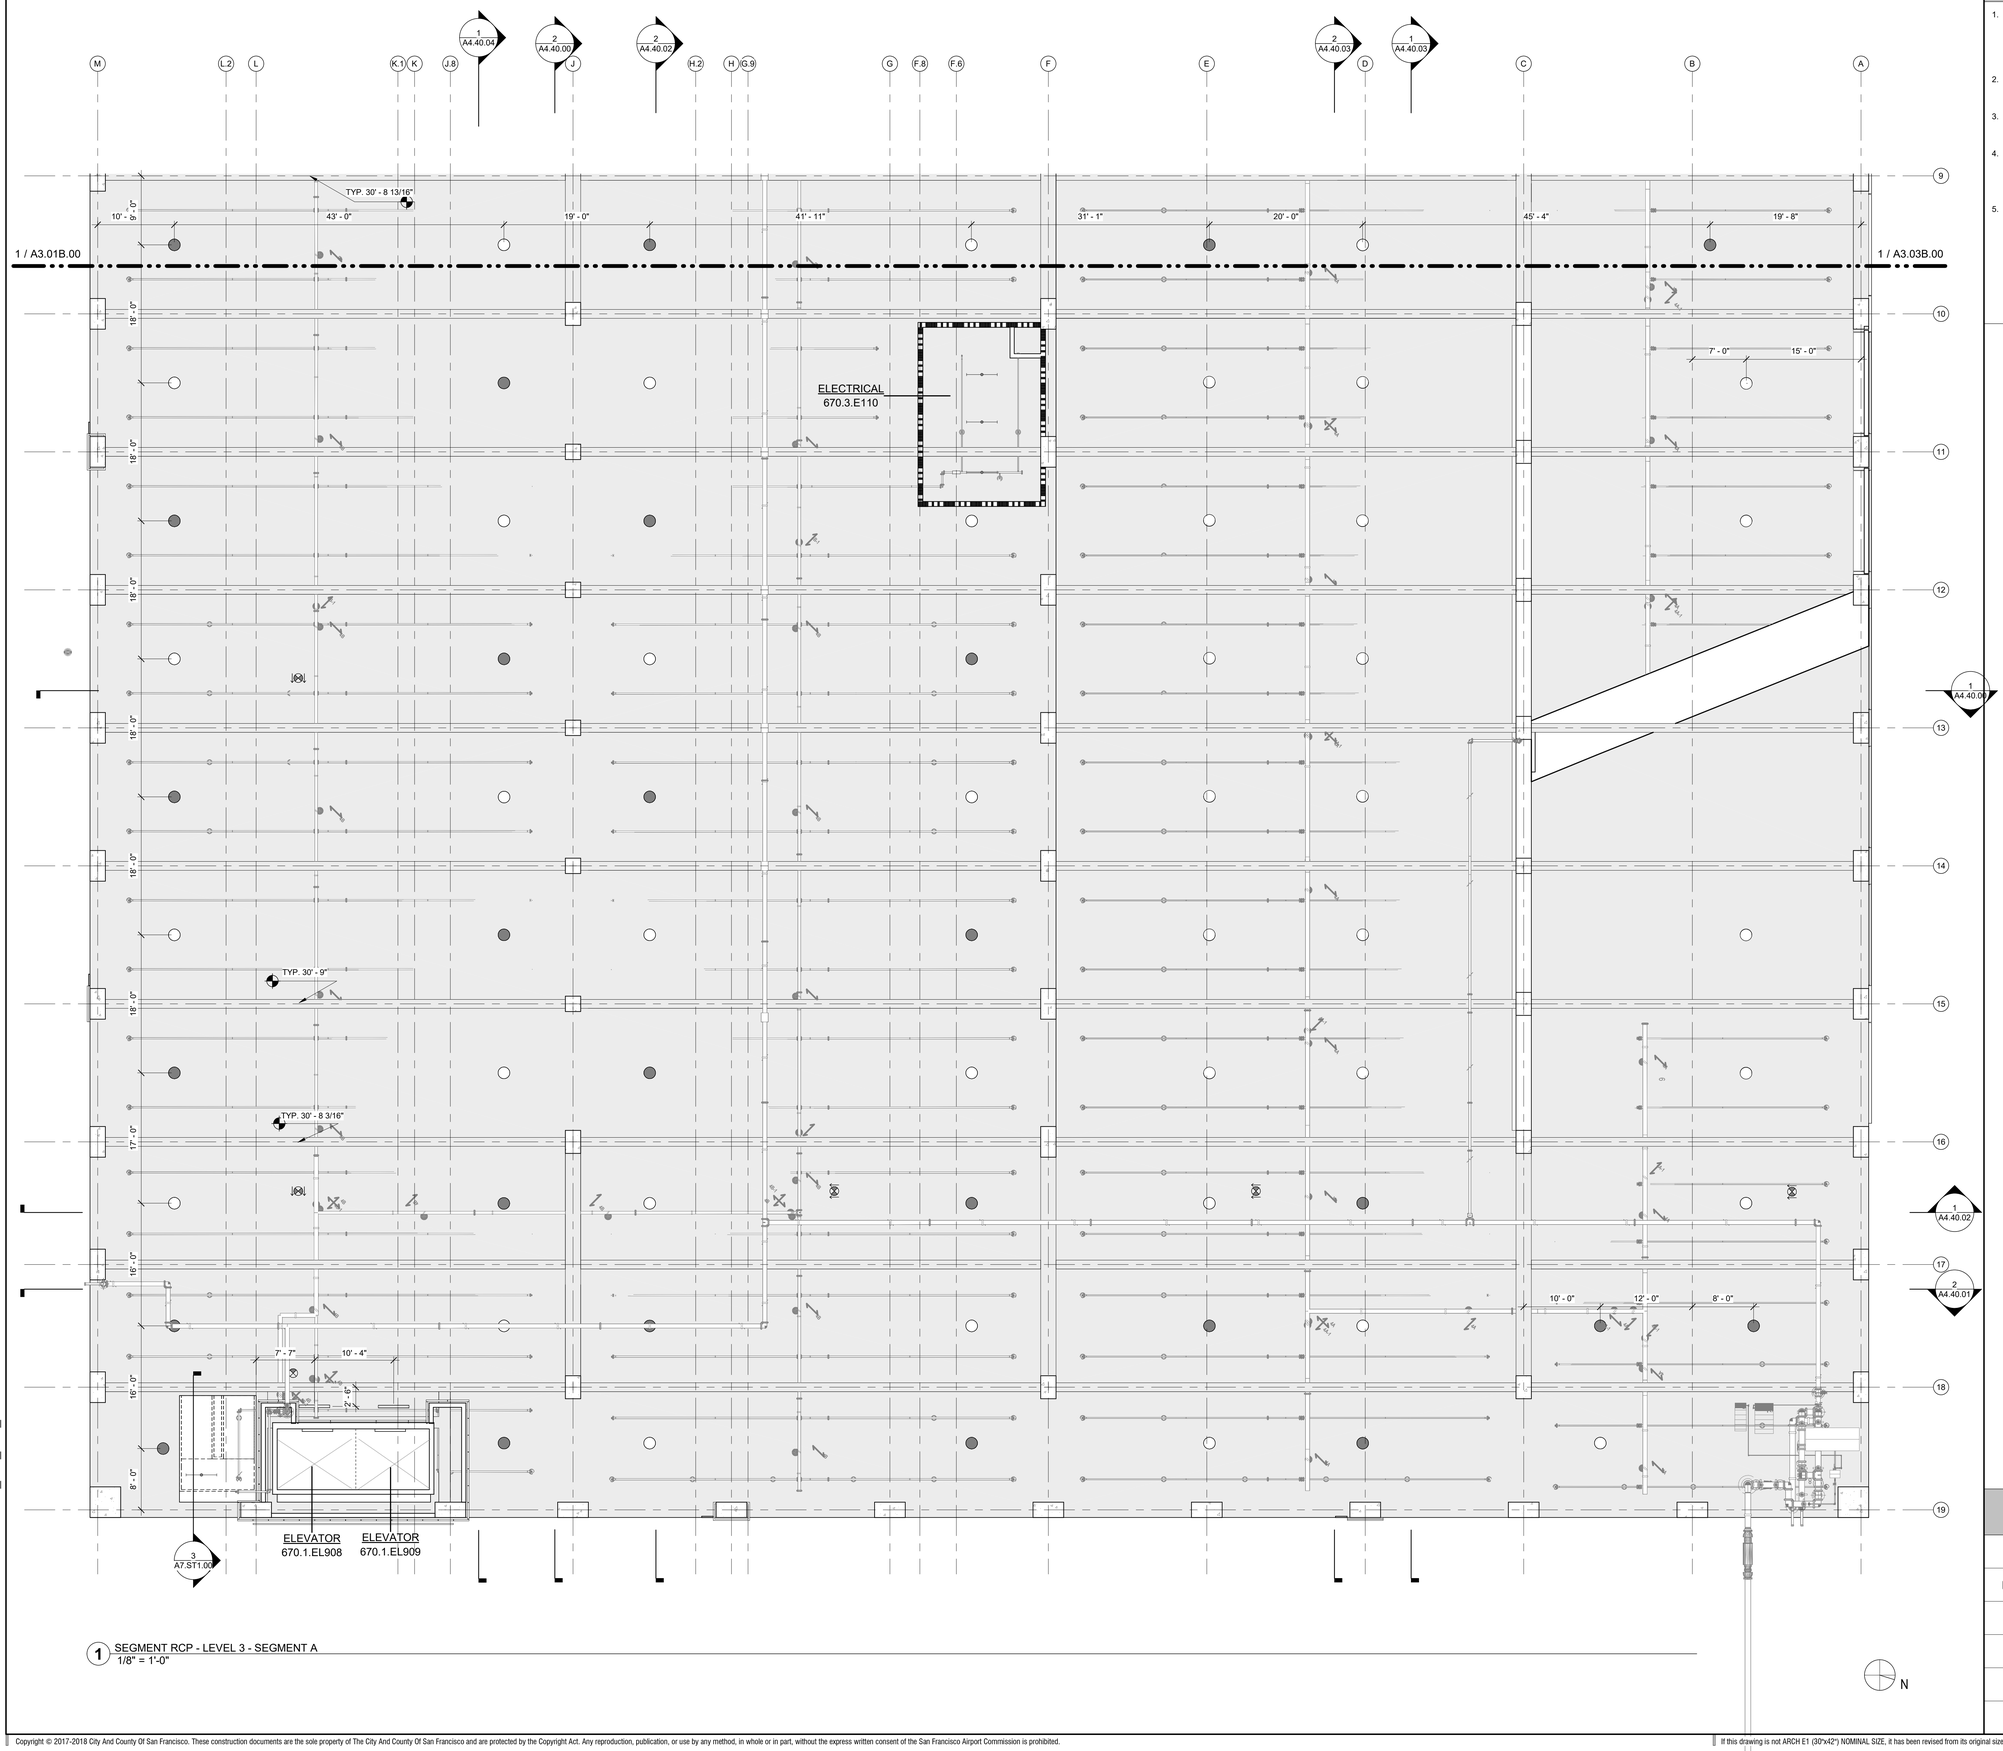


1 SEGMENT RCP - LEVEL 3 - SEGMENT A
1/8" = 1'-0"

## GENERAL SHEET NOTES

1. ALL CEILING FINISHES TO BE CONCRETE STRUCTURE PAINTED WHITE, INCLUDING UNDERSIDE OF SLABS, SIDES OF COLUMNS SIDES OF BEAMS, AND UNDERSIDES OF BEAMS, FROM 8'-2" ABOVE FINISH FLOOR TO UNDERSIDE OF SLAB, UNLESS NOTED OTHERWISE.
2. ROUND-SHAPED LIGHTING FIXTURES ABOVE PARKING STALLS CENTERED BETWEEN EVERY STRUCTURAL BAY ON RAMPS, TYP.
3. ALL ENCLOSED ROOMS TO HAVE NO CEILING, EXPOSED TO STRUCTURE ABOVE UNLESS NOTED OTHERWISE.
4. ALL SYSTEMS EQUIPMENT SHOWN IN GREY ARE FOR REFERENCE ONLY. REFER TO ELECTRICAL, TELECOM, MECHANICAL, PLUMBING, FIRE PROTECTION AND OTHER DISCIPLINE'S DRAWINGS FOR ADDITIONAL INFORMATION.
5. REFER TO ELECTRICAL DRAWINGS FOR LIGHTING DETAILS AND ADDITIONAL RCP INFORMATION.

## RCP LEGEND

- SURFACE MOUNTED LED LIGHT FIXTURE
- SUSPENDED LINEAR LED LIGHT FIXTURE
- CUSTOM PATTERN PERFORATED METAL COMPOSITE MATERIAL CEILING PANELS

SAN FRANCISCO INTERNATIONAL AIRPORT

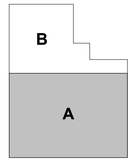


KEYPLAN

ISSUES

| ISSUE DESCRIPTION | DATE |
|---|---|
| FINAL SUPERSTRUCTURE - ISSUE FOR PERMIT | 09/26/2025 |
| FINAL UNDERSLAB UTILITIES - ISSUE FOR PERMIT | 10/13/2025 |
| FINAL FOUNDATION - ISSUE FOR PERMIT | 10/13/2025 |
| FINAL 60% DESIGN DEVELOPMENT | 10/16/2025 |
| DRAFT 90% CONSTRUCTION DOCUMENTS | 12/15/2025 |
| ISSUE FOR PERMIT | 02/13/2026 |

CONTRACT NO.: 11917.66

PROJECT TITLE: 670 WEST FIELD GARAGE 2

SHEET TITLE: SEGMENT RCP - LEVEL 3 - SEGMENT A

SEAL

**NOT FOR CONSTRUCTION**

CORGAN KUTRANIERI ARCHITECTS

| | |
|---|---|
| APPROVED: DIRECTOR OF ARCHITECTURE | |
| APPROVED: SECTION MANAGER | |
| DESIGNED BY: CK | CHECKED BY: SS |
| DRAWN BY: CS | DATE: 01/16/2026 |
| SCALE: AS NOTED | SIZE: ARCH-E1 |

SHEET NUMBER

**A3.03A.00**

2/9/2026 4:43:40 PM

Autodesk Docs://2325 - SFO - WFG/11917.66_670_ARC_CKR-D.rvt

Copyright © 2017-2018 City And County Of San Francisco. These construction documents are the sole property of The City And County Of San Francisco and are protected by the Copyright Act. Any reproduction, publication, or use by any method, in whole or in part, without the express written consent of the San Francisco Airport Commission is prohibited.

If this drawing is not ARCH E1 (30"x42") NOMINAL SIZE, it has been revised from its original size and scales noted are no longer applicable

CONSTRUCTION DOCUMENTS - NOT FOR CONSTRUCTION

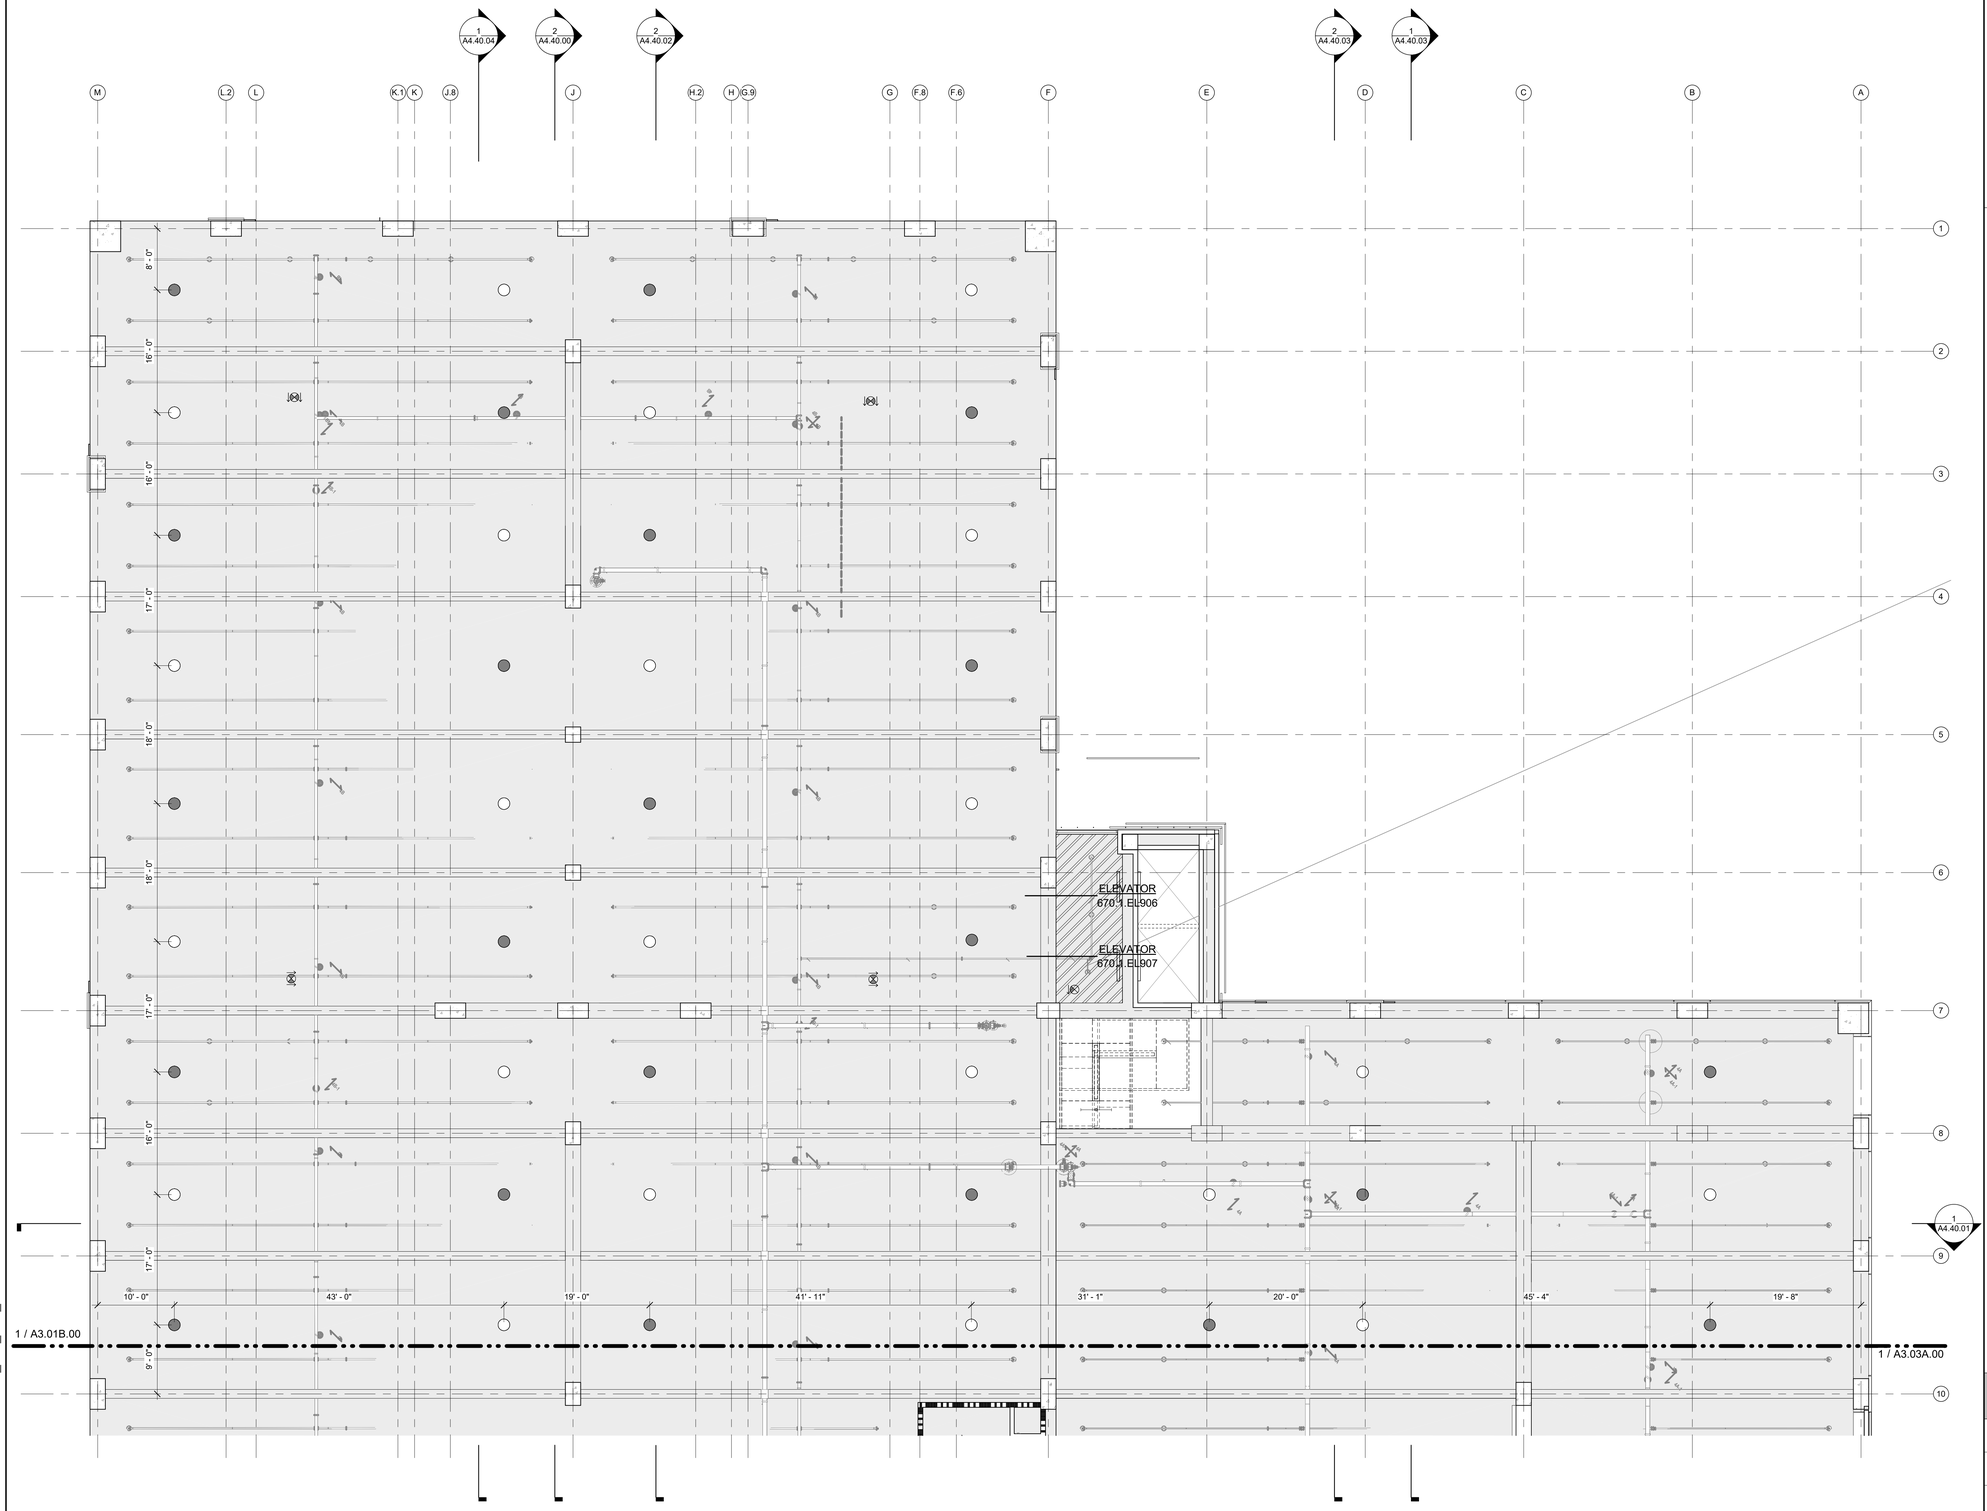


1 SEGMENT RCP - LEVEL 3 - SEGMENT B
1/8" = 1'-0"

## GENERAL SHEET NOTES

1. ALL CEILING FINISHES TO BE CONCRETE STRUCTURE PAINTED WHITE, INCLUDING UNDERSIDE OF SLABS, SIDES OF COLUMNS SIDES OF BEAMS, AND UNDERSIDES OF BEAMS, FROM 8'-2" ABOVE FINISH FLOOR TO UNDERSIDE OF SLAB, UNLESS NOTED OTHERWISE.
2. ROUND-SHAPED LIGHTING FIXTURES ABOVE PARKING STALLS CENTERED BETWEEN EVERY STRUCTURAL BAY ON RAMPS, TYP.
3. ALL ENCLOSED ROOMS TO HAVE NO CEILING, EXPOSED TO STRUCTURE ABOVE UNLESS NOTED OTHERWISE.
4. ALL SYSTEMS EQUIPMENT SHOWN IN GREY ARE FOR REFERENCE ONLY. REFER TO ELECTRICAL, TELECOM, MECHANICAL, PLUMBING, FIRE PROTECTION AND OTHER DISCIPLINE'S DRAWINGS FOR ADDITIONAL INFORMATION.
5. REFER TO ELECTRICAL DRAWINGS FOR LIGHTING DETAILS AND ADDITIONAL RCP INFORMATION.

## RCP LEGEND

| | |
|---|---|
| | SURFACE MOUNTED LED LIGHT FIXTURE |
| | SUSPENDED LINEAR LED LIGHT FIXTURE |
| | CUSTOM PATTERN PERFORATED METAL COMPOSITE MATERIAL CEILING PANELS |

SAN FRANCISCO INTERNATIONAL AIRPORT

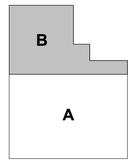


KEYPLAN

ISSUES

| DATE | ISSUE DESCRIPTION |
|---|---|
| 09/26/2025 | FINAL SUPERSTRUCTURE - ISSUE FOR PERMIT |
| 10/13/2025 | FINAL UNDERSLAB UTILITIES - ISSUE FOR PERMIT |
| 10/13/2025 | FINAL FOUNDATION - ISSUE FOR PERMIT |
| 10/16/2025 | FINAL 60% DESIGN DEVELOPMENT |
| 12/19/2025 | DRAFT 90% CONSTRUCTION DOCUMENTS |
| 02/13/2026 | ISSUE FOR PERMIT |

CONTRACT NO. 11917.66

PROJECT TITLE 670 WEST FIELD GARAGE 2

SHEET TITLE SEGMENT RCP - LEVEL 3 - SEGMENT B

SEAL

**NOT FOR CONSTRUCTION**

CORGAN KUTRANIERI ARCHITECTS

| | |
|---|---|
| APPROVED: DIRECTOR OF ARCHITECTURE | |
| APPROVED: SECTION MANAGER | |
| DESIGNED BY: CK | CHECKED BY: SS |
| DRAWN BY: CS | DATE: 01/16/2026 |
| SCALE: AS NOTED | SIZE: ARCH-E1 |

SHEET NUMBER

**A3.03B.00**

2/9/2026 4:43:51 PM

Autodesk Docs://2325 - SFO - WFG/11917.66_670_ARC_CKR-D.rvt

Copyright © 2017-2018 City And County Of San Francisco. These construction documents are the sole property of The City And County Of San Francisco and are protected by the Copyright Act. Any reproduction, publication, or use by any method, in whole or in part, without the express written consent of the San Francisco Airport Commission is prohibited.

If this drawing is not ARCH E1 (30"x42") NOMINAL SIZE, it has been revised from its original size and scales noted are no longer applicable

CONSTRUCTION DOCUMENTS - NOT FOR CONSTRUCTION

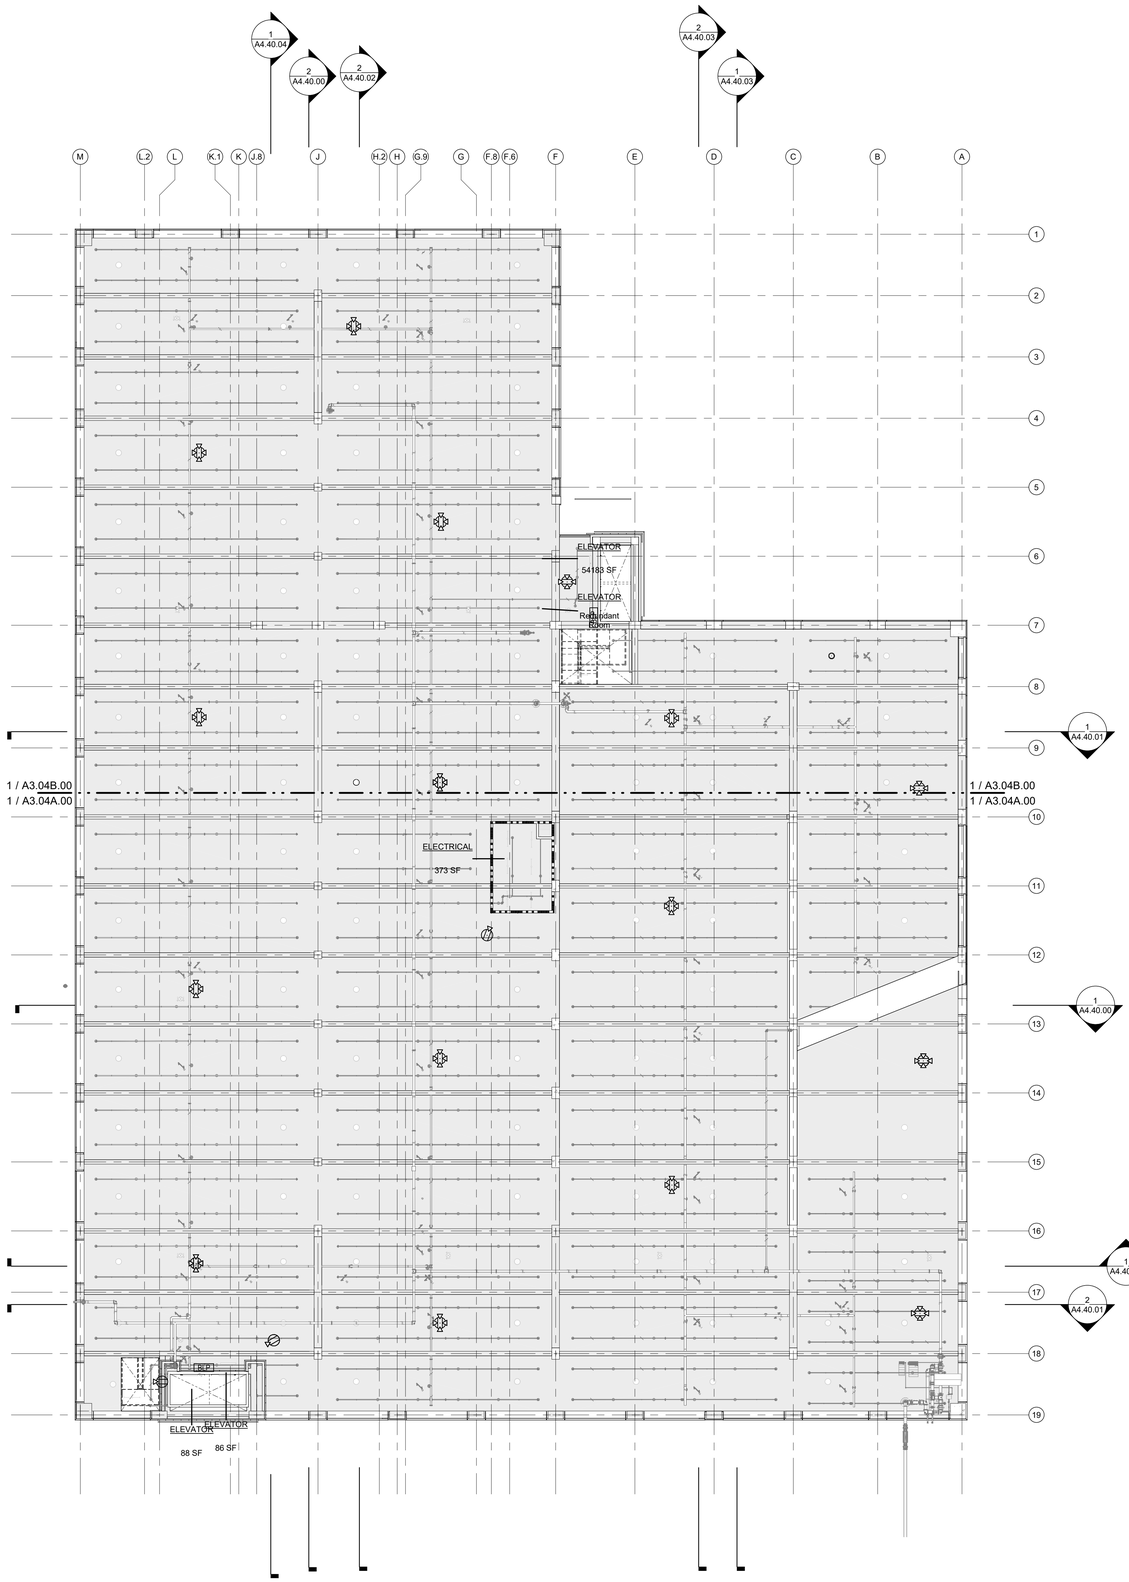


1 OVERALL RCP - LEVEL 4
1/16" = 1'-0"

N

## GENERAL SHEET NOTES

1. ALL CEILING FINISHES TO BE CONCRETE STRUCTURE PAINTED WHITE, INCLUDING UNDERSIDE OF SLABS, SIDES OF COLUMNS SIDES OF BEAMS, AND UNDERSIDES OF BEAMS, FROM 8'-2" ABOVE FINISH FLOOR TO UNDERSIDE OF SLAB, UNLESS NOTED OTHERWISE.
2. ROUND-SHAPED LIGHTING FIXTURES ABOVE PARKING STALLS CENTERED BETWEEN EVERY STRUCTURAL BAY ON RAMPS, TYP.
3. ALL ENCLOSED ROOMS TO HAVE NO CEILING, EXPOSED TO STRUCTURE ABOVE UNLESS NOTED OTHERWISE.
4. ALL SYSTEMS EQUIPMENT SHOWN IN GREY ARE FOR REFERENCE ONLY. REFER TO ELECTRICAL, TELECOM, MECHANICAL, PLUMBING, FIRE PROTECTION AND OTHER DISCIPLINE'S DRAWINGS FOR ADDITIONAL INFORMATION.
5. REFER TO ELECTRICAL DRAWINGS FOR LIGHTING DETAILS AND ADDITIONAL RCP INFORMATION.

## RCP LEGEND

| | |
|---|---|
| | SURFACE MOUNTED LED LIGHT FIXTURE |
| | SUSPENDED LINEAR LED LIGHT FIXTURE |
| | CUSTOM PATTERN PERFORATED METAL COMPOSITE MATERIAL CEILING PANELS |

SAN FRANCISCO INTERNATIONAL AIRPORT

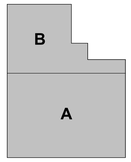


KEYPLAN

ISSUES

| DATE | ISSUE DESCRIPTION |
|---|---|
| 09/26/2025 | FINAL SUPERSTRUCTURE - ISSUE FOR PERMIT |
| 10/13/2025 | FINAL UNDERSLAB UTILITIES - ISSUE FOR PERMIT |
| 10/13/2025 | FINAL FOUNDATION - ISSUE FOR PERMIT |
| 10/16/2025 | FINAL 60% DESIGN DEVELOPMENT |
| 12/19/2025 | DRAFT 90% CONSTRUCTION DOCUMENTS |
| 02/13/2026 | ISSUE FOR PERMIT |

CONTRACT NO.: 11917.66

PROJECT TITLE: 670 WEST FIELD GARAGE 2

SHEET TITLE: OVERALL RCP - LEVEL 4

SEAL

**NOT FOR CONSTRUCTION**

CORGAN KUTRANIERI ARCHITECTS

| | |
|---|---|
| APPROVED: DIRECTOR OF ARCHITECTURE | |
| APPROVED: SECTION MANAGER | |
| DESIGNED BY: CK | CHECKED BY: SS |
| DRAWN BY: CS | DATE: 01/16/2026 |
| SCALE: AS NOTED | SIZE: ARCH-E1 |

SHEET NUMBER

**A3.04.00**

2/9/2026 4:44:01 PM

Autodesk Docs://2325 - SFO - WFG/11917.66_670_ARC_CKR-D.rvt

Copyright © 2017-2018 City And County Of San Francisco. These construction documents are the sole property of The City And County Of San Francisco and are protected by the Copyright Act. Any reproduction, publication, or use by any method, in whole or in part, without the express written consent of the San Francisco Airport Commission is prohibited.

If this drawing is not ARCH E1 (30"x42") NOMINAL SIZE, it has been revised from its original size and scales noted are no longer applicable

CONSTRUCTION DOCUMENTS - NOT FOR CONSTRUCTION

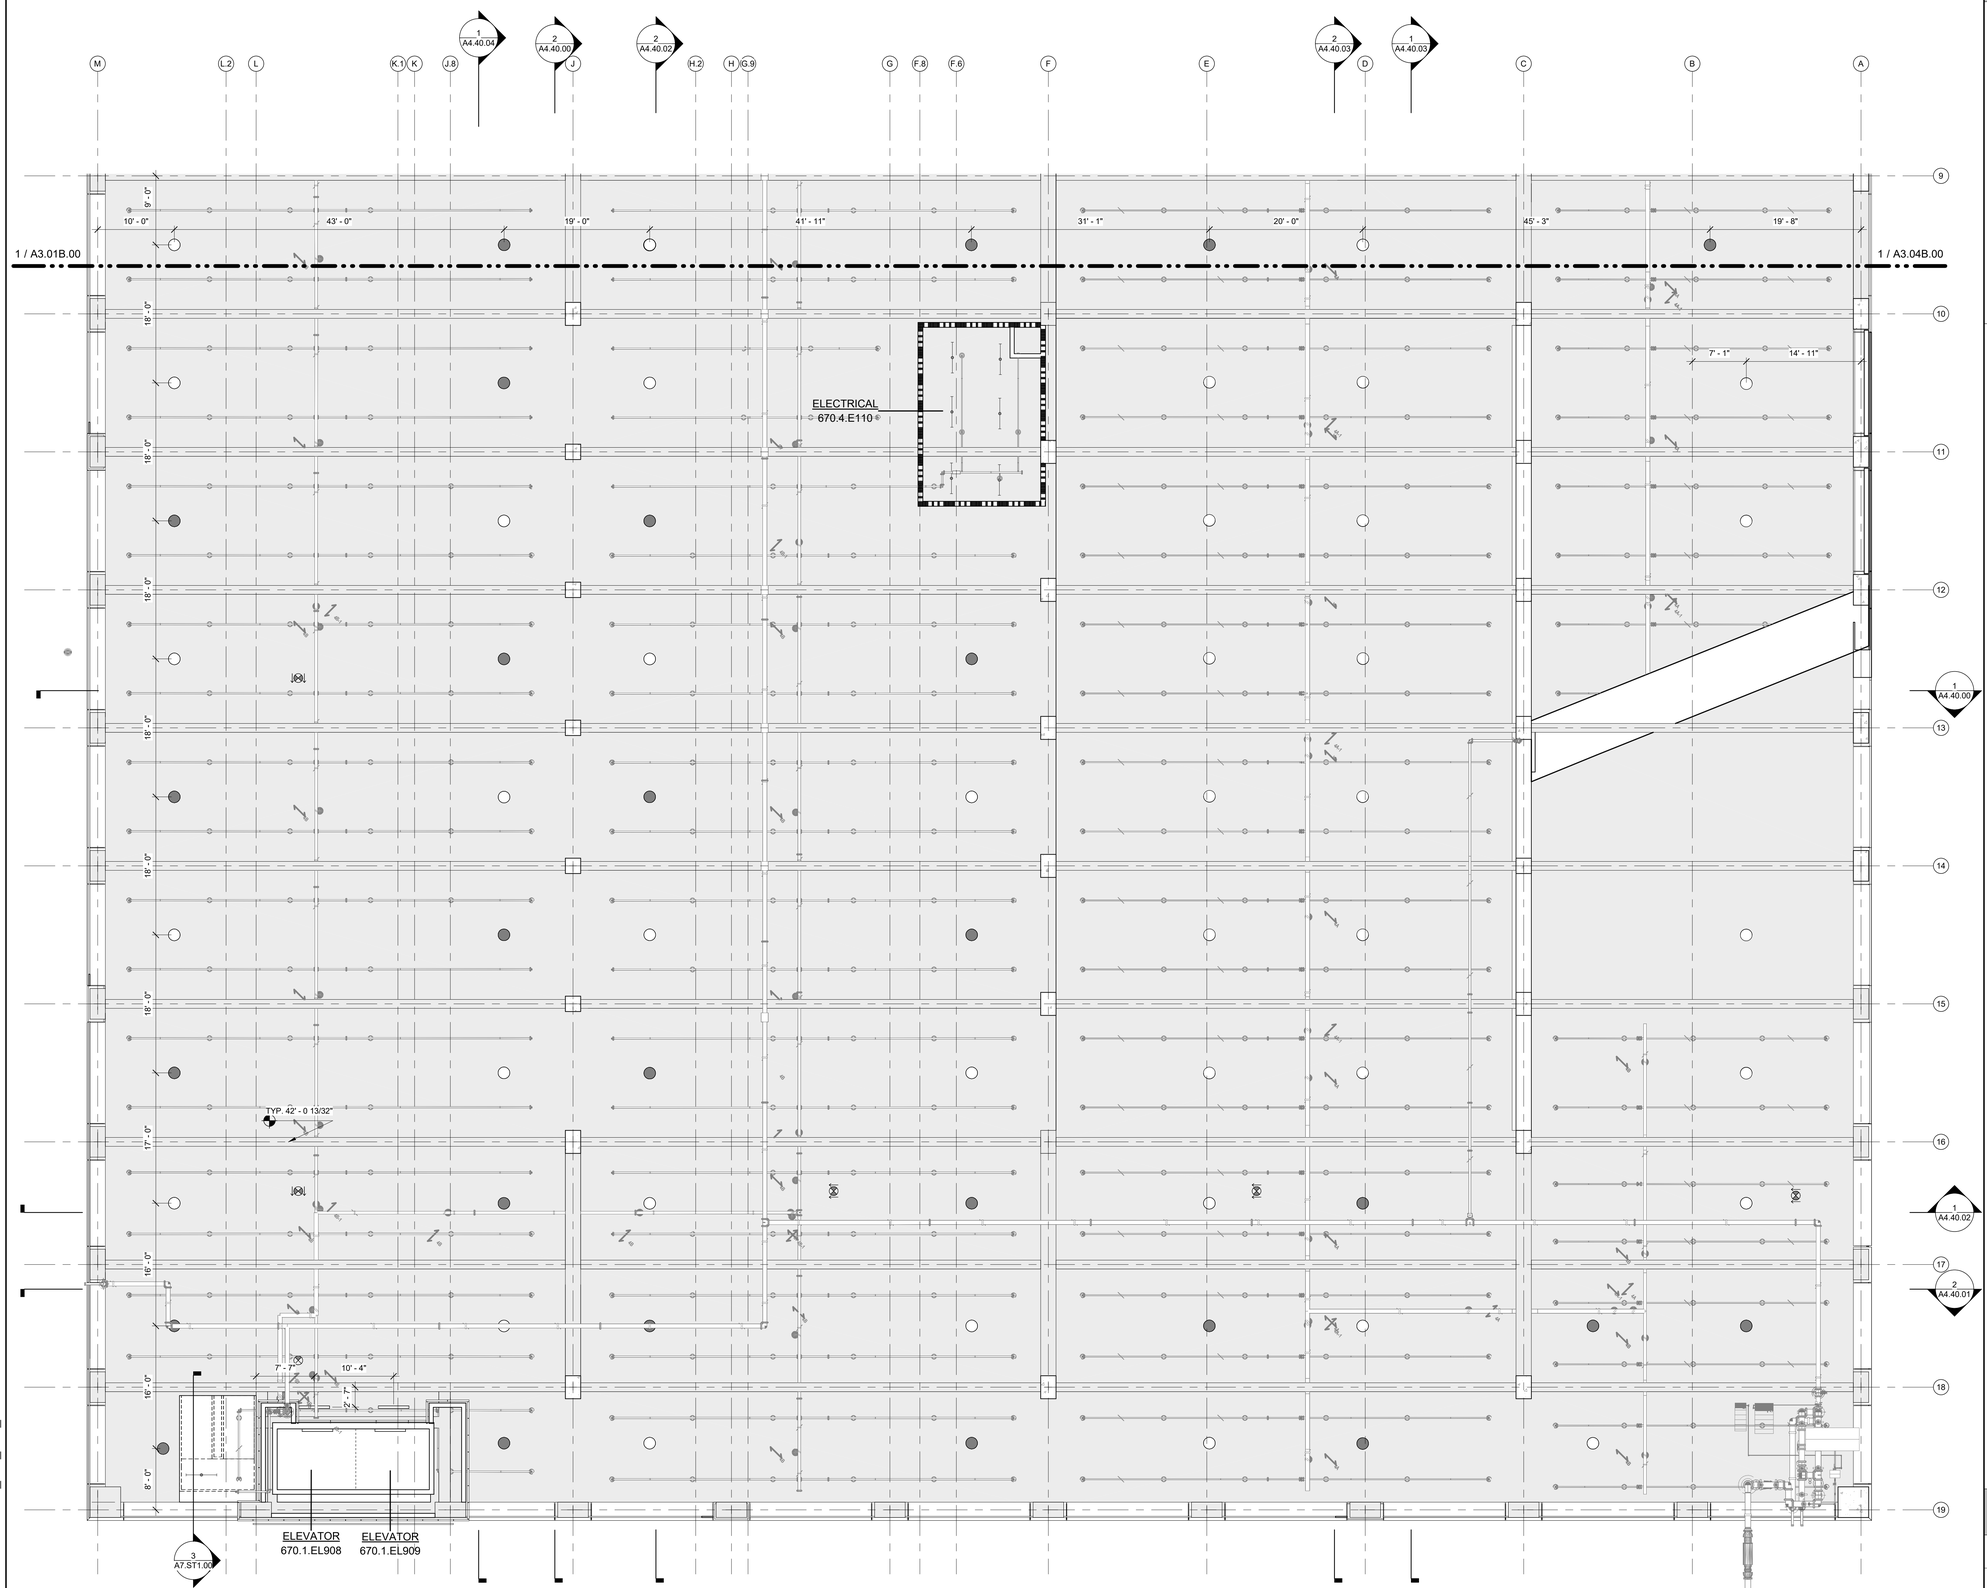


1 SEGMENT RCP - LEVEL 4 - SEGMENT A
1/8" = 1'-0"

## GENERAL SHEET NOTES

1. ALL CEILING FINISHES TO BE CONCRETE STRUCTURE PAINTED WHITE, INCLUDING UNDERSIDE OF SLABS, SIDES OF COLUMNS SIDES OF BEAMS, AND UNDERSIDES OF BEAMS, FROM 8'-2" ABOVE FINISH FLOOR TO UNDERSIDE OF SLAB, UNLESS NOTED OTHERWISE.
2. ROUND-SHAPED LIGHTING FIXTURES ABOVE PARKING STALLS CENTERED BETWEEN EVERY STRUCTURAL BAY ON RAMPS, TYP.
3. ALL ENCLOSED ROOMS TO HAVE NO CEILING, EXPOSED TO STRUCTURE ABOVE UNLESS NOTED OTHERWISE.
4. ALL SYSTEMS EQUIPMENT SHOWN IN GREY ARE FOR REFERENCE ONLY. REFER TO ELECTRICAL, TELECOM, MECHANICAL, PLUMBING, FIRE PROTECTION AND OTHER DISCIPLINE'S DRAWINGS FOR ADDITIONAL INFORMATION.
5. REFER TO ELECTRICAL DRAWINGS FOR LIGHTING DETAILS AND ADDITIONAL RCP INFORMATION.

## RCP LEGEND

| | |
|---|---|
| | SURFACE MOUNTED LED LIGHT FIXTURE |
| | SUSPENDED LINEAR LED LIGHT FIXTURE |
| | CUSTOM PATTERN PERFORATED METAL COMPOSITE MATERIAL CEILING PANELS |

SAN FRANCISCO INTERNATIONAL AIRPORT

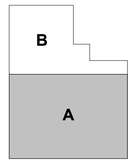


KEYPLAN

ISSUES

| DATE | ISSUE DESCRIPTION |
|---|---|
| 09/26/2025 | FINAL SUPERSTRUCTURE - ISSUE FOR PERMIT |
| 10/13/2025 | FINAL UNDERSLAB UTILITIES - ISSUE FOR PERMIT |
| 10/13/2025 | FINAL FOUNDATION - ISSUE FOR PERMIT |
| 10/16/2025 | FINAL 60% DESIGN DEVELOPMENT |
| 12/15/2025 | DRAFT 90% CONSTRUCTION DOCUMENTS |
| 02/13/2026 | ISSUE FOR PERMIT |

CONTRACT NO.: 11917.66

PROJECT TITLE: 670 WEST FIELD GARAGE 2

SHEET TITLE: SEGMENT RCP - LEVEL 4 - SEGMENT A

SEAL

**NOT FOR CONSTRUCTION**

CORGAN KUTHranieri ARCHITECTS

| | |
|---|---|
| APPROVED: DIRECTOR OF ARCHITECTURE | |
| APPROVED: SECTION MANAGER | |
| DESIGNED BY: CK | CHECKED BY: SS |
| DRAWN BY: CS | DATE: 01/16/2026 |
| SCALE: AS NOTED | SIZE: ARCH-E1 |

SHEET NUMBER

**A3.04A.00**

2/3/2026 4:44:10 PM

Autodesk Docs://2325 - SFO - WFG/11917.66_670_ARC_CKR-D.rvt

Copyright © 2017-2018 City And County Of San Francisco. These construction documents are the sole property of The City And County Of San Francisco and are protected by the Copyright Act. Any reproduction, publication, or use by any method, in whole or in part, without the express written consent of the San Francisco Airport Commission is prohibited.

If this drawing is not ARCH E1 (30"x42") NOMINAL SIZE, it has been revised from its original size and scales noted are no longer applicable

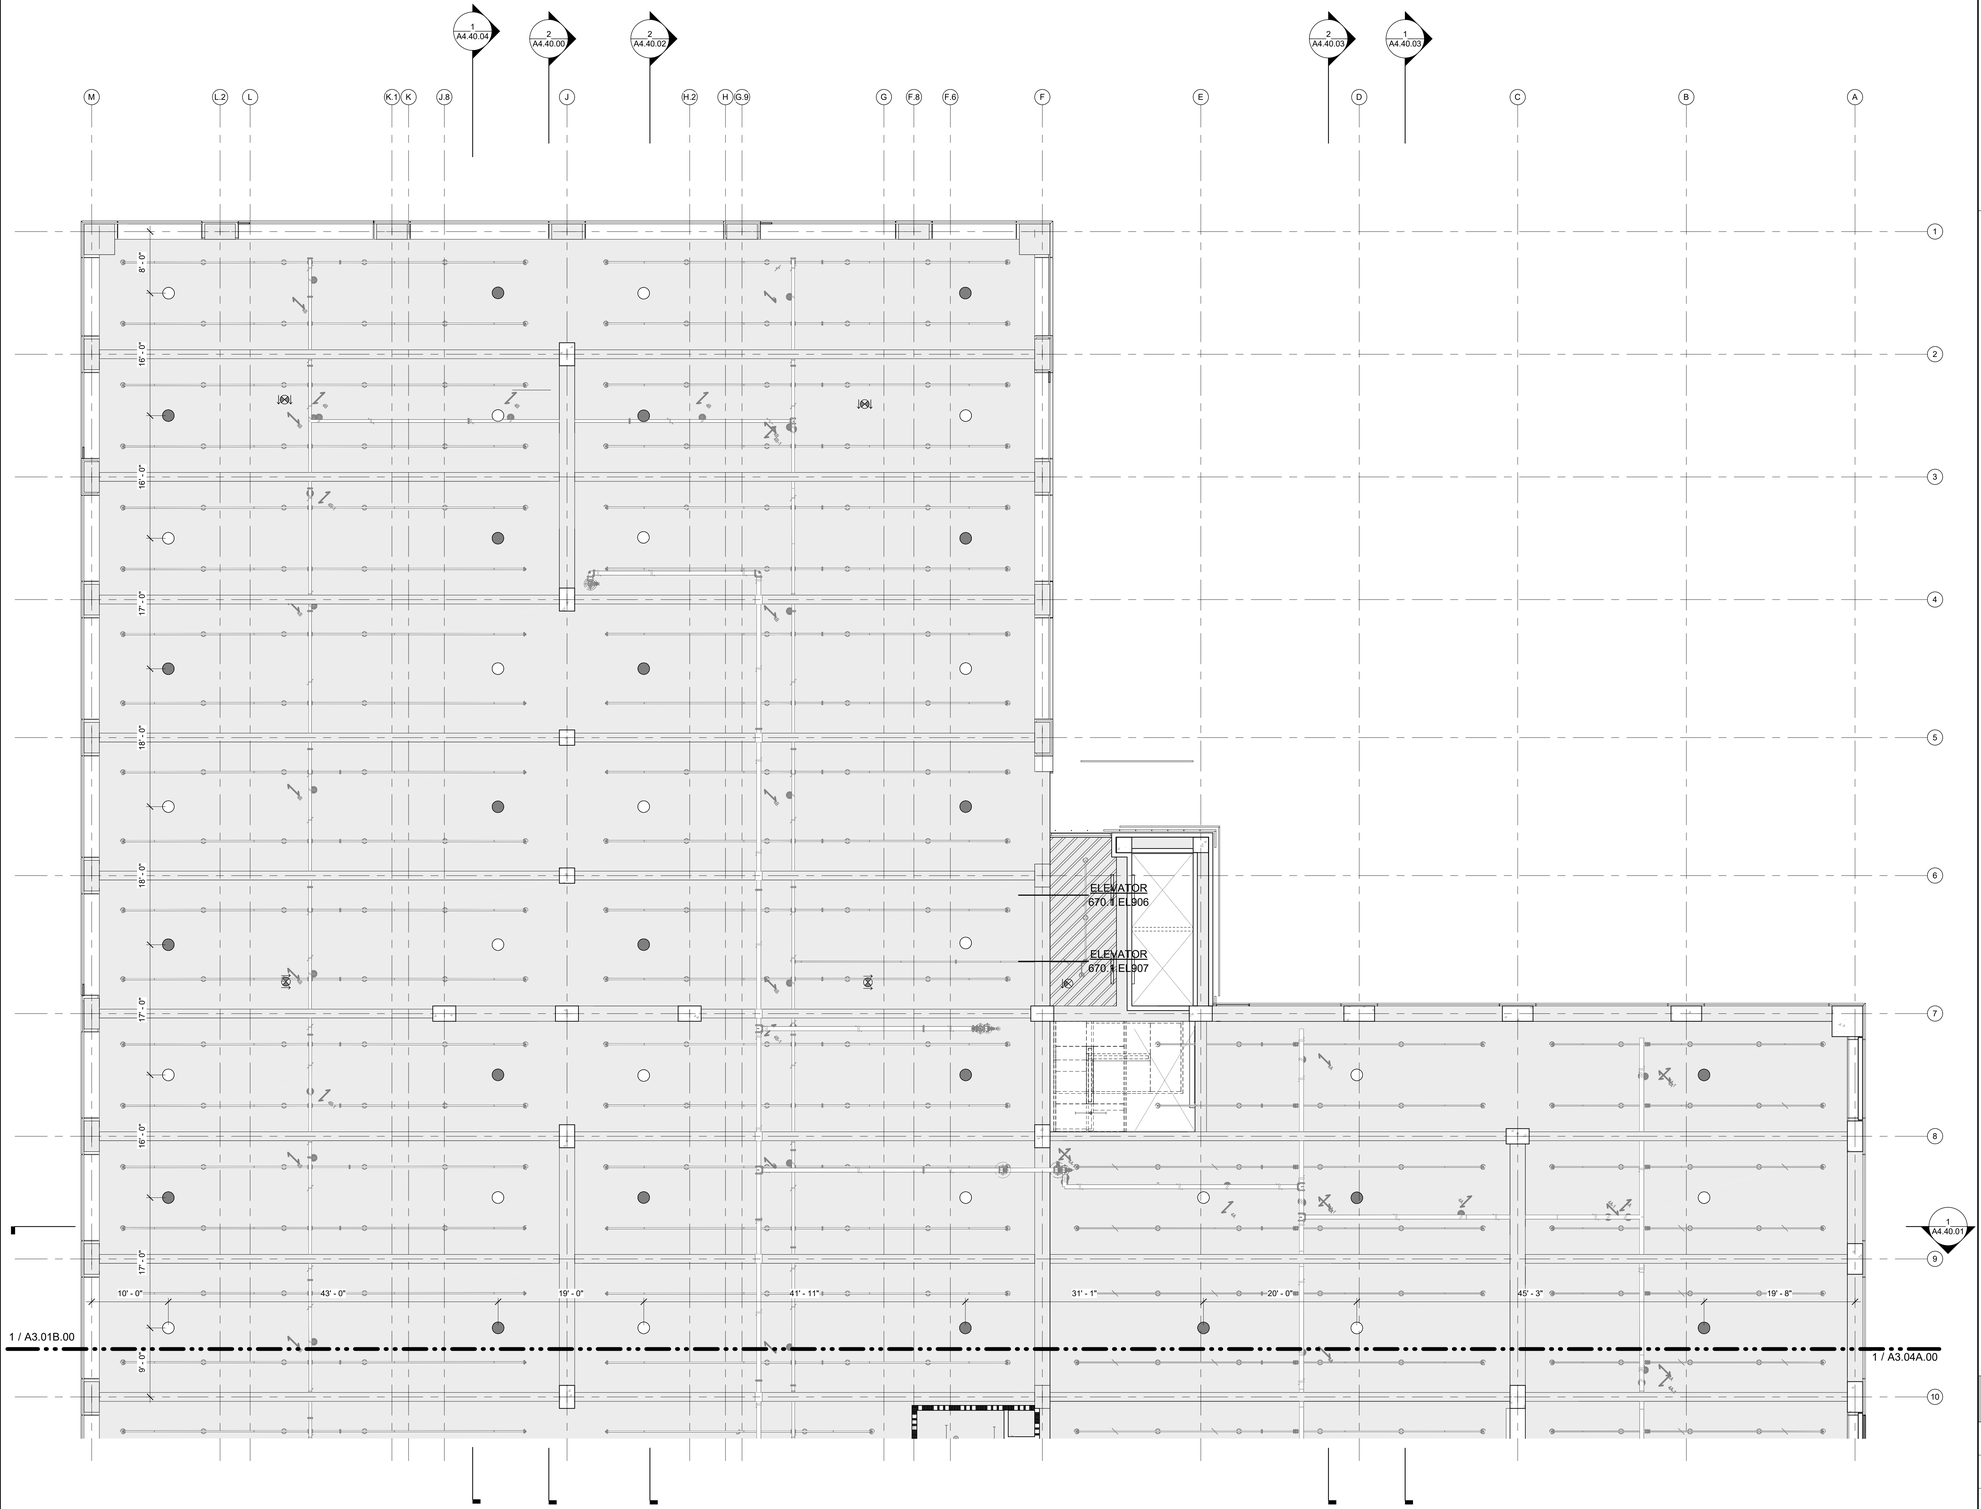


1 SEGMENT RCP - LEVEL 4 - SEGMENT B
1/8" = 1'-0"

N

## GENERAL SHEET NOTES

1. ALL CEILING FINISHES TO BE CONCRETE STRUCTURE PAINTED WHITE, INCLUDING UNDERSIDE OF SLABS, SIDES OF COLUMNS SIDES OF BEAMS, AND UNDERSIDES OF BEAMS, FROM 8'-2" ABOVE FINISH FLOOR TO UNDERSIDE OF SLAB, UNLESS NOTED OTHERWISE.
2. ROUND-SHAPED LIGHTING FIXTURES ABOVE PARKING STALLS CENTERED BETWEEN EVERY STRUCTURAL BAY ON RAMPS, TYP.
3. ALL ENCLOSED ROOMS TO HAVE NO CEILING, EXPOSED TO STRUCTURE ABOVE UNLESS NOTED OTHERWISE.
4. ALL SYSTEMS EQUIPMENT SHOWN IN GREY ARE FOR REFERENCE ONLY. REFER TO ELECTRICAL, TELECOM, MECHANICAL, PLUMBING, FIRE PROTECTION AND OTHER DISCIPLINE'S DRAWINGS FOR ADDITIONAL INFORMATION.
5. REFER TO ELECTRICAL DRAWINGS FOR LIGHTING DETAILS AND ADDITIONAL RCP INFORMATION.

## RCP LEGEND

| | |
|---|---|
| | SURFACE MOUNTED LED LIGHT FIXTURE |
| | SUSPENDED LINEAR LED LIGHT FIXTURE |
| | CUSTOM PATTERN PERFORATED METAL COMPOSITE MATERIAL CEILING PANELS |

SAN FRANCISCO INTERNATIONAL AIRPORT

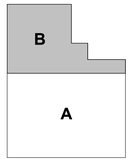


KEYPLAN

ISSUES

| DATE | ISSUE DESCRIPTION |
|---|---|
| 09/26/2025 | FINAL SUPERSTRUCTURE - ISSUE FOR PERMIT |
| 10/13/2025 | FINAL UNDERSLAB UTILITIES - ISSUE FOR PERMIT |
| 10/13/2025 | FINAL FOUNDATION - ISSUE FOR PERMIT |
| 10/16/2025 | FINAL 60% DESIGN DEVELOPMENT |
| 12/19/2025 | DRAFT 90% CONSTRUCTION DOCUMENTS |
| 02/13/2026 | ISSUE FOR PERMIT |

CONTRACT NO: 11917.66

PROJECT TITLE: 670 WEST FIELD GARAGE 2

SHEET TITLE: SEGMENT RCP - LEVEL 4 - SEGMENT B

SEAL

**NOT FOR CONSTRUCTION**

CORGAN KUTH ranieri architects

APPROVED: DIRECTOR OF ARCHITECTURE

APPROVED: SECTION MANAGER

| | |
|---|---|
| DESIGNED BY: CK | CHECKED BY: SS |
| DRAWN BY: CS | DATE: 01/16/2026 |
| SCALE: AS NOTED | SIZE: ARCH-E1 |

SHEET NUMBER

**A3.04B.00**

2/9/2026 4:44:23 PM

Autodesk Docs://2325 - SFO - WFG/11917.66_670_ARC_CKR-D.rvt

Copyright © 2017-2018 City And County Of San Francisco. These construction documents are the sole property of The City And County Of San Francisco and are protected by the Copyright Act. Any reproduction, publication, or use by any method, in whole or in part, without the express written consent of the San Francisco Airport Commission is prohibited.

If this drawing is not ARCH E1 (30"x42") NOMINAL SIZE, it has been revised from its original size and scales noted are no longer applicable

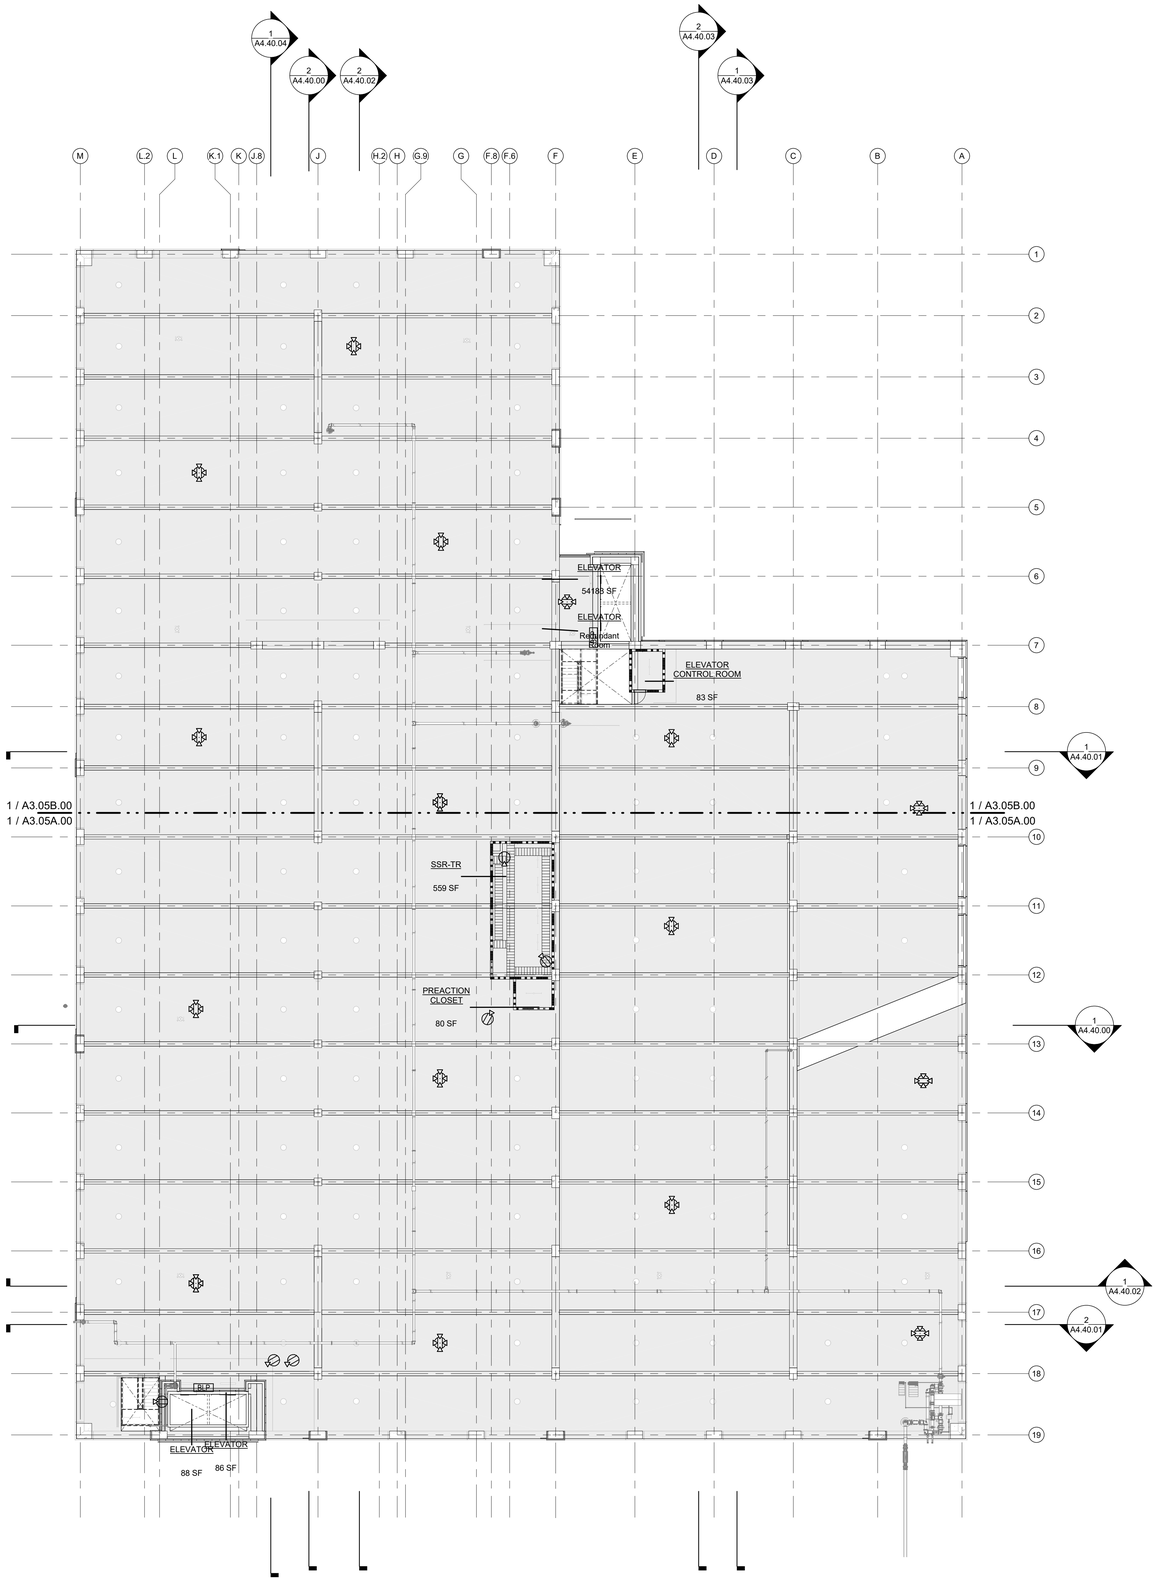


1 OVERALL RCP - LEVEL 5
1/16" = 1'-0"

N

## GENERAL SHEET NOTES

1. ALL CEILING FINISHES TO BE CONCRETE STRUCTURE PAINTED WHITE, INCLUDING UNDERSIDE OF SLABS, SIDES OF COLUMNS SIDES OF BEAMS, AND UNDERSIDES OF BEAMS, FROM 8'-2" ABOVE FINISH FLOOR TO UNDERSIDE OF SLAB, UNLESS NOTED OTHERWISE.
2. ROUND-SHAPED LIGHTING FIXTURES ABOVE PARKING STALLS CENTERED BETWEEN EVERY STRUCTURAL BAY ON RAMPS, TYP.
3. ALL ENCLOSED ROOMS TO HAVE NO CEILING, EXPOSED TO STRUCTURE ABOVE UNLESS NOTED OTHERWISE.
4. ALL SYSTEMS EQUIPMENT SHOWN IN GREY ARE FOR REFERENCE ONLY. REFER TO ELECTRICAL, TELECOM, MECHANICAL, PLUMBING, FIRE PROTECTION AND OTHER DISCIPLINE'S DRAWINGS FOR ADDITIONAL INFORMATION.
5. REFER TO ELECTRICAL DRAWINGS FOR LIGHTING DETAILS AND ADDITIONAL RCP INFORMATION.

## RCP LEGEND

| | |
|---|---|
| | SURFACE MOUNTED LED LIGHT FIXTURE |
| | SUSPENDED LINEAR LED LIGHT FIXTURE |
| | CUSTOM PATTERN PERFORATED METAL COMPOSITE MATERIAL CEILING PANELS |

SAN FRANCISCO INTERNATIONAL AIRPORT

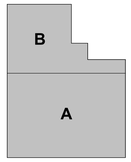


KEYPLAN

ISSUES

| DATE | ISSUE DESCRIPTION |
|---|---|
| 09/26/2025 | FINAL SUPERSTRUCTURE - ISSUE FOR PERMIT |
| 10/13/2025 | FINAL UNDERSLAB UTILITIES - ISSUE FOR PERMIT |
| 10/13/2025 | FINAL FOUNDATION - ISSUE FOR PERMIT |
| 10/16/2025 | FINAL 60% DESIGN DEVELOPMENT |
| 12/15/2025 | DRAFT 90% CONSTRUCTION DOCUMENTS |
| 02/13/2026 | ISSUE FOR PERMIT |

CONTRACT NO. 11917.66

PROJECT TITLE 670 WEST FIELD GARAGE 2

SHEET TITLE OVERALL RCP - LEVEL 5

SEAL

**NOT FOR CONSTRUCTION**

CORGAN KUTH*ranieri* ARCHITECTS

| | |
|---|---|
| APPROVED: DIRECTOR OF ARCHITECTURE | |
| APPROVED: SECTION MANAGER | |
| DESIGNED BY: CK | CHECKED BY: SS |
| DRAWN BY: CS | DATE: 01/16/2026 |
| SCALE: AS NOTED | SIZE: ARCH-E1 |

SHEET NUMBER

**A3.05.00**

Autodesk Docs://2325 - SFO - WFG/11917.66_670_ARC_CKR-D.rvt

Copyright © 2017-2018 City And County Of San Francisco. These construction documents are the sole property of The City And County Of San Francisco and are protected by the Copyright Act. Any reproduction, publication, or use by any method, in whole or in part, without the express written consent of the San Francisco Airport Commission is prohibited.

If this drawing is not ARCH E1 (30"x42") NOMINAL SIZE, it has been revised from its original size and scales noted are no longer applicable

CONSTRUCTION DOCUMENTS - NOT FOR CONSTRUCTION

2/3/2026 4:44:27 PM

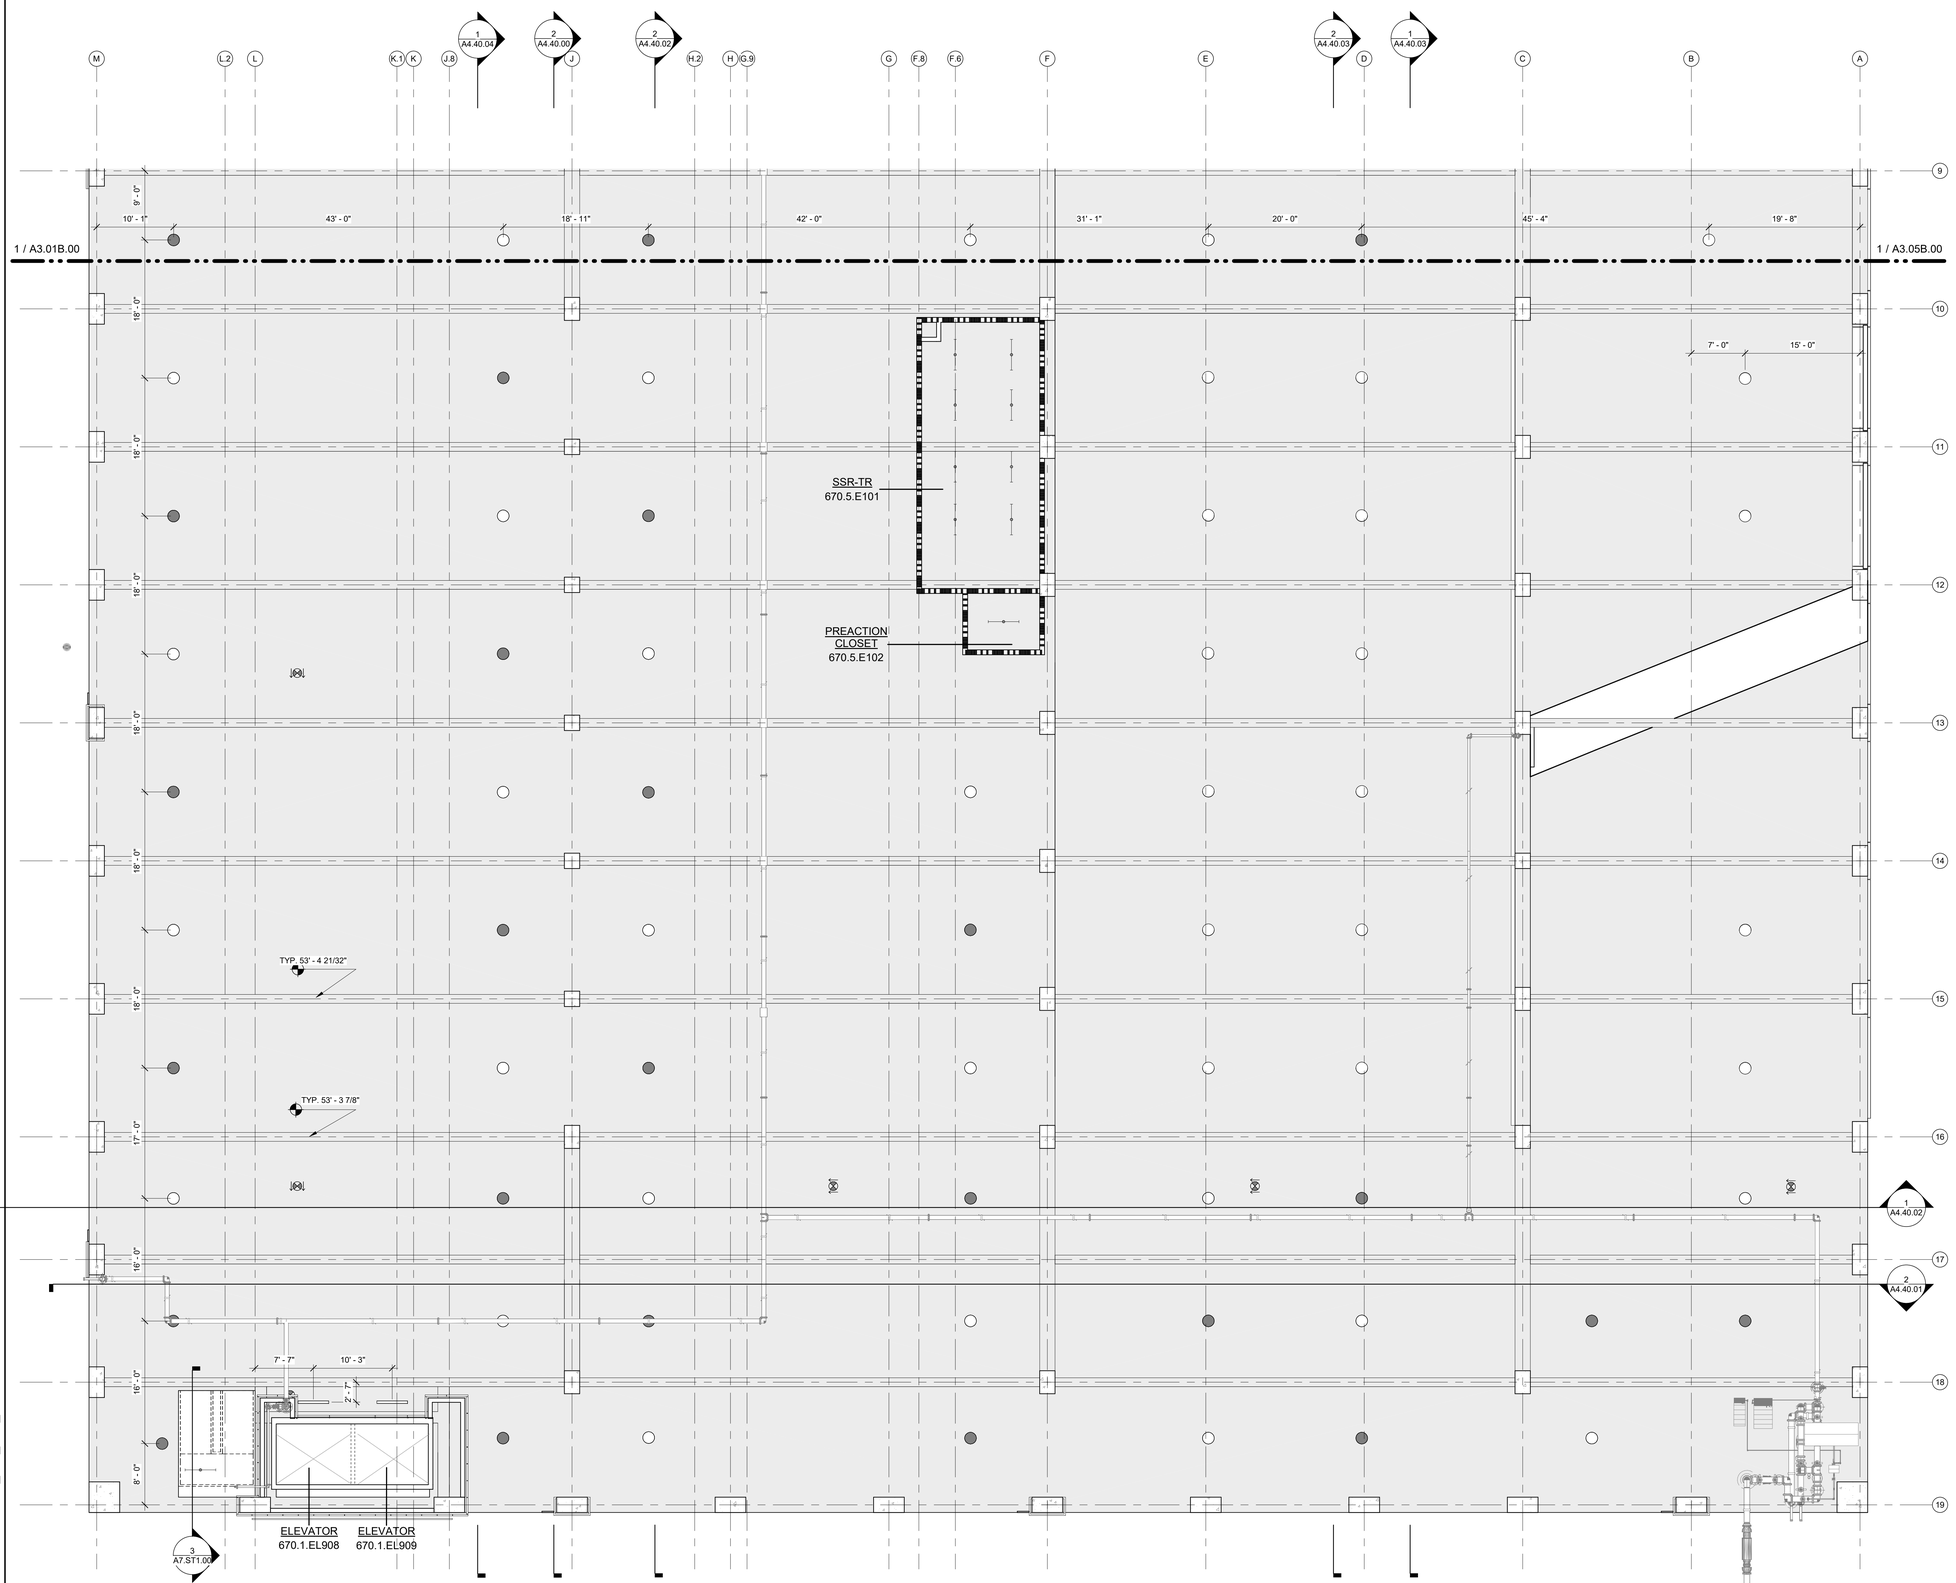


1 SEGMENT RCP - LEVEL 5 - SEGMENT A
1/8" = 1'-0"

## GENERAL SHEET NOTES

1. ALL CEILING FINISHES TO BE CONCRETE STRUCTURE PAINTED WHITE, INCLUDING UNDERSIDE OF SLABS, SIDES OF COLUMNS SIDES OF BEAMS, AND UNDERSIDES OF BEAMS, FROM 8'-2" ABOVE FINISH FLOOR TO UNDERSIDE OF SLAB, UNLESS NOTED OTHERWISE.
2. ROUND-SHAPED LIGHTING FIXTURES ABOVE PARKING STALLS CENTERED BETWEEN EVERY STRUCTURAL BAY ON RAMPS, TYP.
3. ALL ENCLOSED ROOMS TO HAVE NO CEILING, EXPOSED TO STRUCTURE ABOVE UNLESS NOTED OTHERWISE.
4. ALL SYSTEMS EQUIPMENT SHOWN IN GREY ARE FOR REFERENCE ONLY. REFER TO ELECTRICAL, TELECOM, MECHANICAL, PLUMBING, FIRE PROTECTION AND OTHER DISCIPLINE'S DRAWINGS FOR ADDITIONAL INFORMATION.
5. REFER TO ELECTRICAL DRAWINGS FOR LIGHTING DETAILS AND ADDITIONAL RCP INFORMATION.

## RCP LEGEND

| | |
|---|---|
| | SURFACE MOUNTED LED LIGHT FIXTURE |
| | SUSPENDED LINEAR LED LIGHT FIXTURE |
| | CUSTOM PATTERN PERFORATED METAL COMPOSITE MATERIAL CEILING PANELS |

SAN FRANCISCO INTERNATIONAL AIRPORT

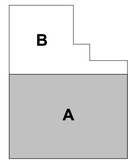

KEYPLAN

ISSUES

| ISSUE DESCRIPTION | DATE |
|---|---|
| FINAL SUPERSTRUCTURE - ISSUE FOR PERMIT | 09/26/2025 |
| FINAL UNDERSLAB UTILITIES - ISSUE FOR PERMIT | 10/13/2025 |
| FINAL FOUNDATION - ISSUE FOR PERMIT | 10/13/2025 |
| FINAL 60% DESIGN DEVELOPMENT | 10/16/2025 |
| DRAFT 90% CONSTRUCTION DOCUMENTS | 12/15/2025 |
| ISSUE FOR PERMIT | 02/13/2026 |

CONTRACT NO.: 11917.66

PROJECT TITLE: 670 WEST FIELD GARAGE 2

SHEET TITLE: SEGMENT RCP - LEVEL 5 - SEGMENT A

SEAL

**NOT FOR CONSTRUCTION**

CORGAN KUTRANIERI ARCHITECTS

APPROVED: DIRECTOR OF ARCHITECTURE

APPROVED: SECTION MANAGER

| DESIGNED BY: | CHECKED BY: |
|---|---|
| CK | SS |
| DRAWN BY: | DATE: |
| CS | 01/16/2026 |
| SCALE: AS NOTED | SIZE: ARCH-E1 |

SHEET NUMBER

**A3.05A.00**

Autodesk Docs://2325 - SFO - WFG/11917.66_670_ARC_CKR-D.rvt

2/3/2026 4:44:31 PM

Copyright © 2017-2018 City And County Of San Francisco. These construction documents are the sole property of The City And County Of San Francisco and are protected by the Copyright Act. Any reproduction, publication, or use by any method, in whole or in part, without the express written consent of the San Francisco Airport Commission is prohibited.

If this drawing is not ARCH E1 (30"x42") NOMINAL SIZE, it has been revised from its original size and scales noted are no longer applicable

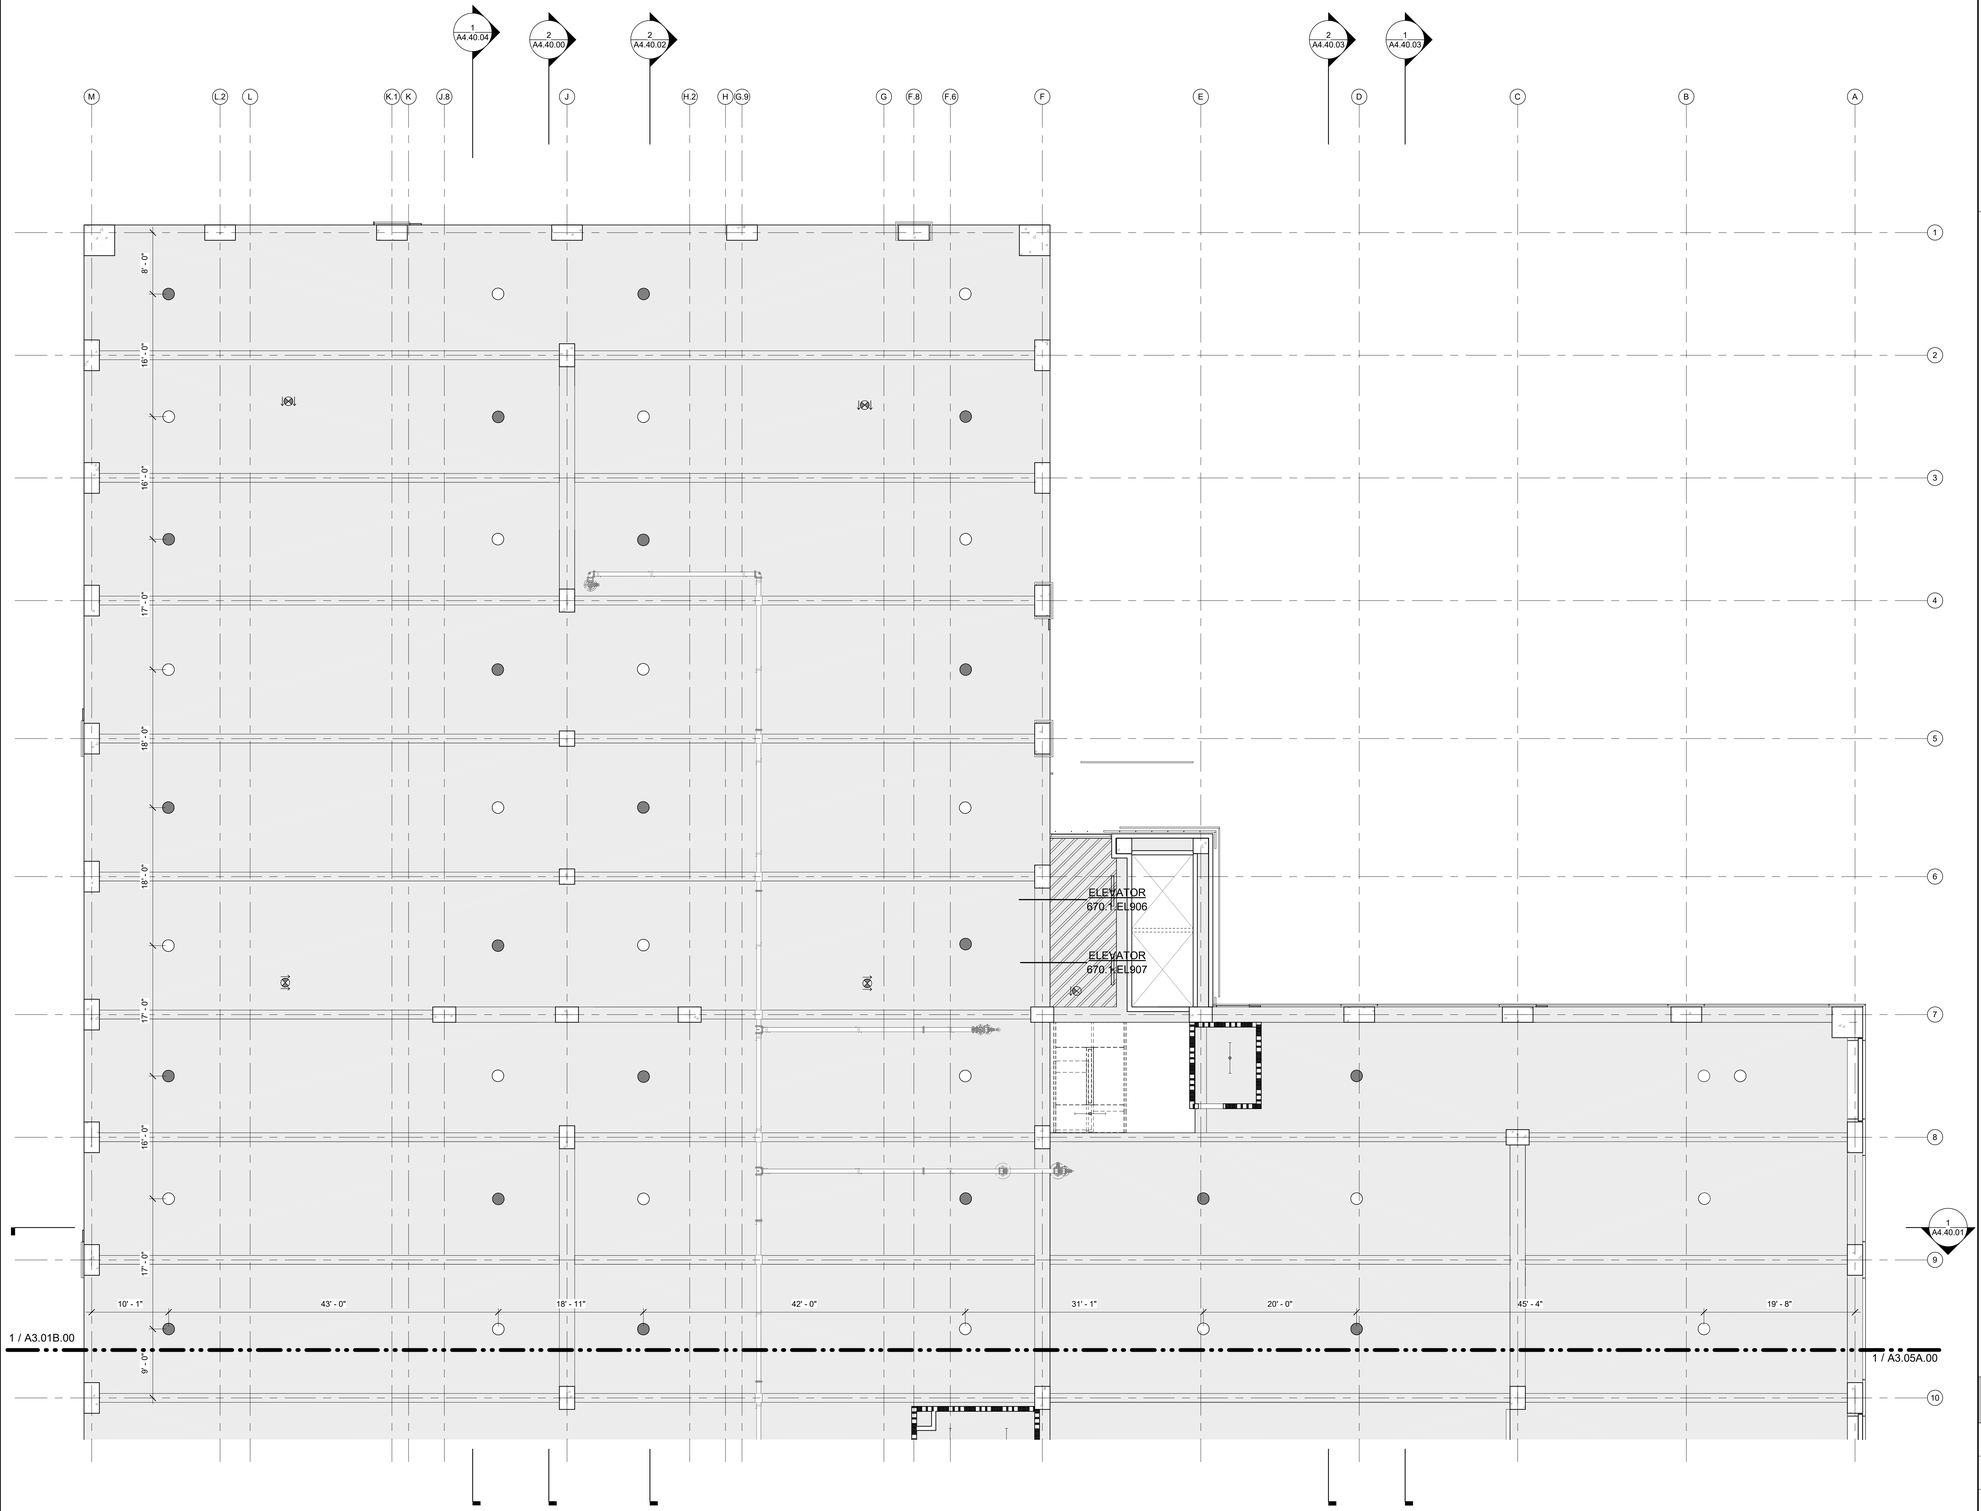


1 SEGMENT RCP - LEVEL 5 - SEGMENT B
1/8" = 1'-0"

## GENERAL SHEET NOTES

1. ALL CEILING FINISHES TO BE CONCRETE STRUCTURE PAINTED WHITE, INCLUDING UNDERSIDE OF SLABS, SIDES OF COLUMNS SIDES OF BEAMS, AND UNDERSIDES OF BEAMS, FROM 8'-2" ABOVE FINISH FLOOR TO UNDERSIDE OF SLAB, UNLESS NOTED OTHERWISE.
2. ROUND-SHAPED LIGHTING FIXTURES ABOVE PARKING STALLS CENTERED BETWEEN EVERY STRUCTURAL BAY ON RAMPS, TYP.
3. ALL ENCLOSED ROOMS TO HAVE NO CEILING, EXPOSED TO STRUCTURE ABOVE UNLESS NOTED OTHERWISE.
4. ALL SYSTEMS EQUIPMENT SHOWN IN GREY ARE FOR REFERENCE ONLY. REFER TO ELECTRICAL, TELECOM, MECHANICAL, PLUMBING, FIRE PROTECTION AND OTHER DISCIPLINE'S DRAWINGS FOR ADDITIONAL INFORMATION.
5. REFER TO ELECTRICAL DRAWINGS FOR LIGHTING DETAILS AND ADDITIONAL RCP INFORMATION.

## RCP LEGEND

| | |
|---|---|
| | SURFACE MOUNTED LED LIGHT FIXTURE |
| | SUSPENDED LINEAR LED LIGHT FIXTURE |
| | CUSTOM PATTERN PERFORATED METAL COMPOSITE MATERIAL CEILING PANELS |

SAN FRANCISCO INTERNATIONAL AIRPORT

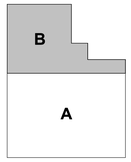


KEYPLAN

ISSUES

| ISSUE DESCRIPTION | DATE |
|---|---|
| FINAL SUPERSTRUCTURE - ISSUE FOR PERMIT | 09/26/2025 |
| FINAL UNDERSLAB UTILITIES - ISSUE FOR PERMIT | 10/13/2025 |
| FINAL FOUNDATION - ISSUE FOR PERMIT | 10/13/2025 |
| FINAL 60% DESIGN DEVELOPMENT | 10/16/2025 |
| DRAFT 90% CONSTRUCTION DOCUMENTS | 12/15/2025 |
| ISSUE FOR PERMIT | 02/13/2026 |

CONTRACT NO: 11917.66

PROJECT TITLE: 670 WEST FIELD GARAGE 2

SHEET TITLE: SEGMENT RCP - LEVEL 5 - SEGMENT B

SEAL

**NOT FOR CONSTRUCTION**

CORGAN KUTRANIERI ARCHITECTS

APPROVED: DIRECTOR OF ARCHITECTURE

APPROVED: SECTION MANAGER

| DESIGNED BY: | CHECKED BY: |
|---|---|
| CK | SS |
| DRAWN BY: | DATE: |
| CS | 01/15/2026 |
| SCALE: | SIZE: |
| AS NOTED | ARCH-E1 |

SHEET NUMBER

**A3.05B.00**

Autodesk Docs://2325 - SFO - WFG/11917.66_670_ARC_CKR-D.rvt

Copyright © 2017-2018 City And County Of San Francisco. These construction documents are the sole property of The City And County Of San Francisco and are protected by the Copyright Act. Any reproduction, publication, or use by any method, in whole or in part, without the express written consent of the San Francisco Airport Commission is prohibited.

If this drawing is not ARCH E1 (30"x42") NOMINAL SIZE, it has been revised from its original size and scales noted are no longer applicable

CONSTRUCTION DOCUMENTS - NOT FOR CONSTRUCTION

2/9/2026 4:44:55 PM

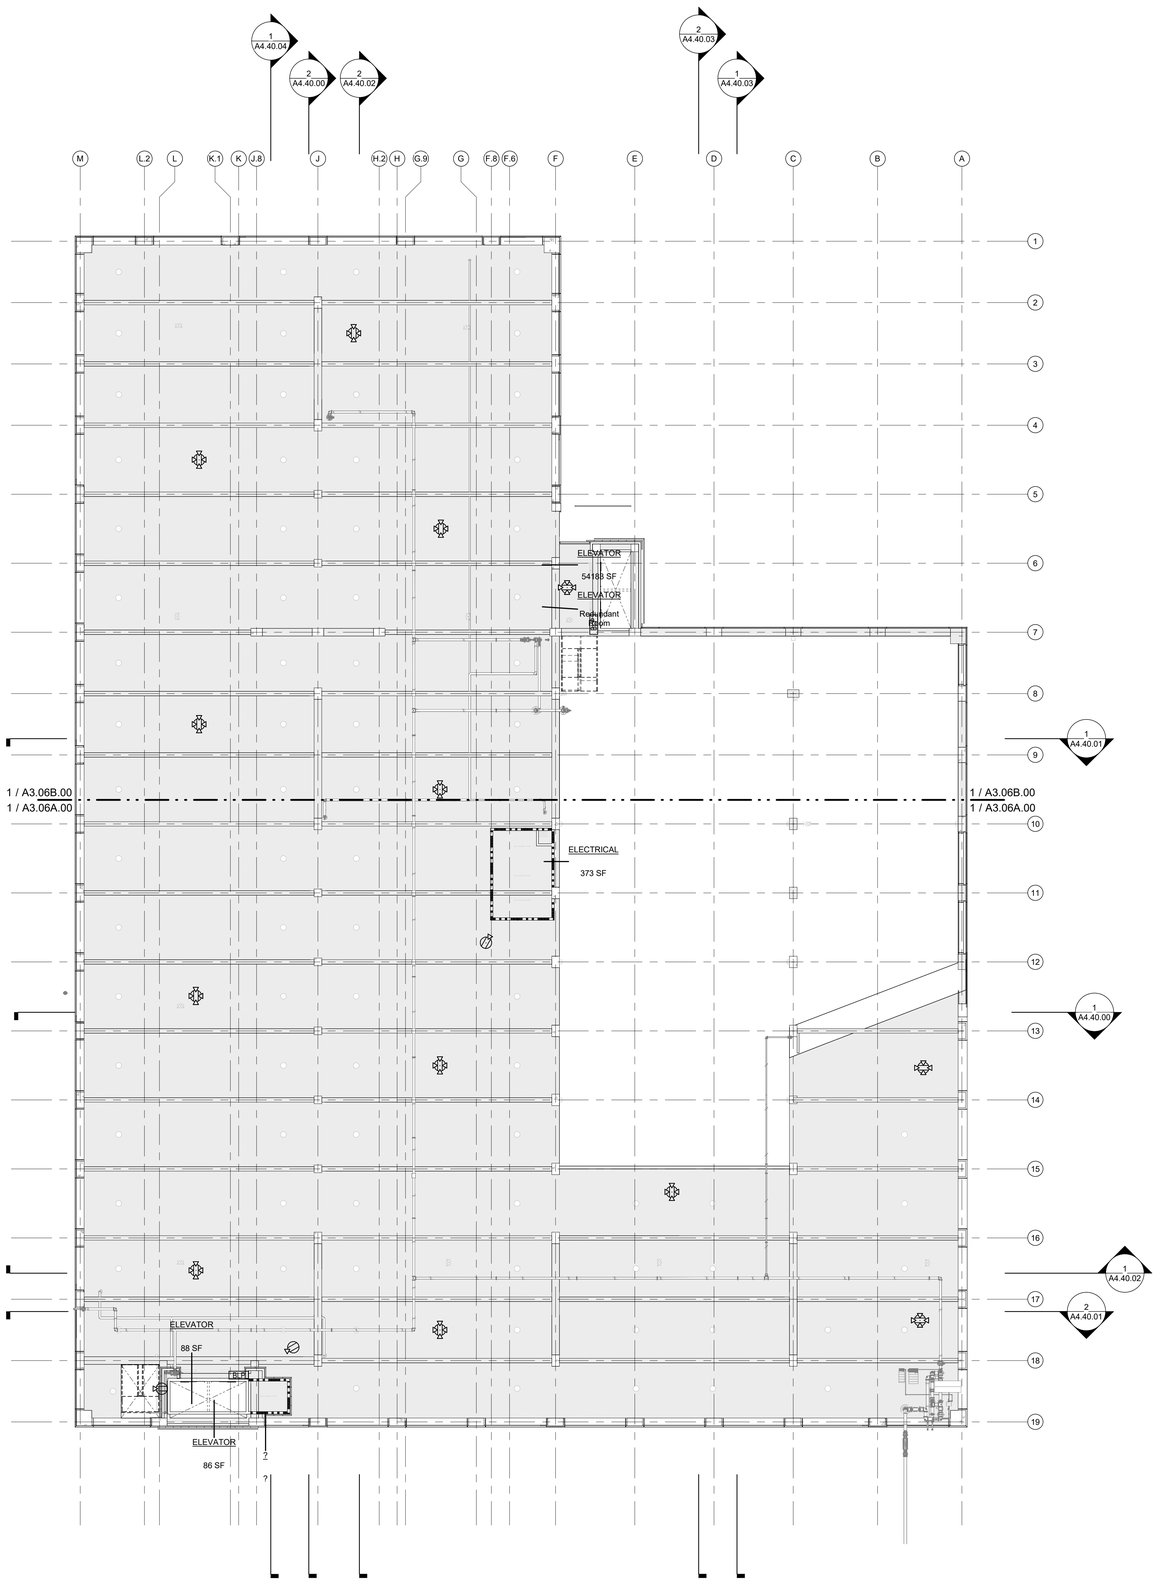


1 OVERALL RCP - LEVEL 6
1/16" = 1'-0"

N

## GENERAL SHEET NOTES

1. ALL CEILING FINISHES TO BE CONCRETE STRUCTURE PAINTED WHITE, INCLUDING UNDERSIDE OF SLABS, SIDES OF COLUMNS SIDES OF BEAMS, AND UNDERSIDES OF BEAMS, FROM 8'-2" ABOVE FINISH FLOOR TO UNDERSIDE OF SLAB, UNLESS NOTED OTHERWISE.
2. ROUND-SHAPED LIGHTING FIXTURES ABOVE PARKING STALLS CENTERED BETWEEN EVERY STRUCTURAL BAY ON RAMPS, TYP.
3. ALL ENCLOSED ROOMS TO HAVE NO CEILING, EXPOSED TO STRUCTURE ABOVE UNLESS NOTED OTHERWISE.
4. ALL SYSTEMS EQUIPMENT SHOWN IN GREY ARE FOR REFERENCE ONLY. REFER TO ELECTRICAL, TELECOM, MECHANICAL, PLUMBING, FIRE PROTECTION AND OTHER DISCIPLINE'S DRAWINGS FOR ADDITIONAL INFORMATION.
5. REFER TO ELECTRICAL DRAWINGS FOR LIGHTING DETAILS AND ADDITIONAL RCP INFORMATION.

## RCP LEGEND

| | |
|---|---|
| | SURFACE MOUNTED LED LIGHT FIXTURE |
| | SUSPENDED LINEAR LED LIGHT FIXTURE |
| | CUSTOM PATTERN PERFORATED METAL COMPOSITE MATERIAL CEILING PANELS |

SAN FRANCISCO INTERNATIONAL AIRPORT

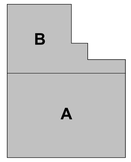


KEYPLAN

ISSUES

| DATE | ISSUE DESCRIPTION |
|---|---|
| 09/26/2025 | FINAL SUPERSTRUCTURE - ISSUE FOR PERMIT |
| 10/13/2025 | FINAL UNDERSLAB UTILITIES - ISSUE FOR PERMIT |
| 10/13/2025 | FINAL FOUNDATION - ISSUE FOR PERMIT |
| 10/16/2025 | FINAL 60% DESIGN DEVELOPMENT |
| 12/19/2025 | DRAFT 90% CONSTRUCTION DOCUMENTS |
| 02/13/2026 | ISSUE FOR PERMIT |

CONTRACT NO. 11917.66

PROJECT TITLE 670 WEST FIELD GARAGE 2

SHEET TITLE OVERALL RCP - LEVEL 6

SEAL

**NOT FOR CONSTRUCTION**

CORGAN KUTRANIERI ARCHITECTS

APPROVED: DIRECTOR OF ARCHITECTURE

APPROVED: SECTION MANAGER

| DESIGNED BY: | CHECKED BY: |
|---|---|
| CK | SS |
| DRAWN BY: | DATE: |
| CS | 01/16/2026 |
| SCALE: | SIZE: |
| AS NOTED | ARCH-E1 |

SHEET NUMBER

**A3.06.00**

Autodesk Docs://2325 - SFO - WFG/11917.66_670_ARC_CKR-D.rvt

Copyright © 2017-2018 City And County Of San Francisco. These construction documents are the sole property of The City And County Of San Francisco and are protected by the Copyright Act. Any reproduction, publication, or use by any method, in whole or in part, without the express written consent of the San Francisco Airport Commission is prohibited.

If this drawing is not ARCH E1 (30"x42") NOMINAL SIZE, it has been revised from its original size and scales noted are no longer applicable

CONSTRUCTION DOCUMENTS - NOT FOR CONSTRUCTION

2/3/2026 6:44:39 PM

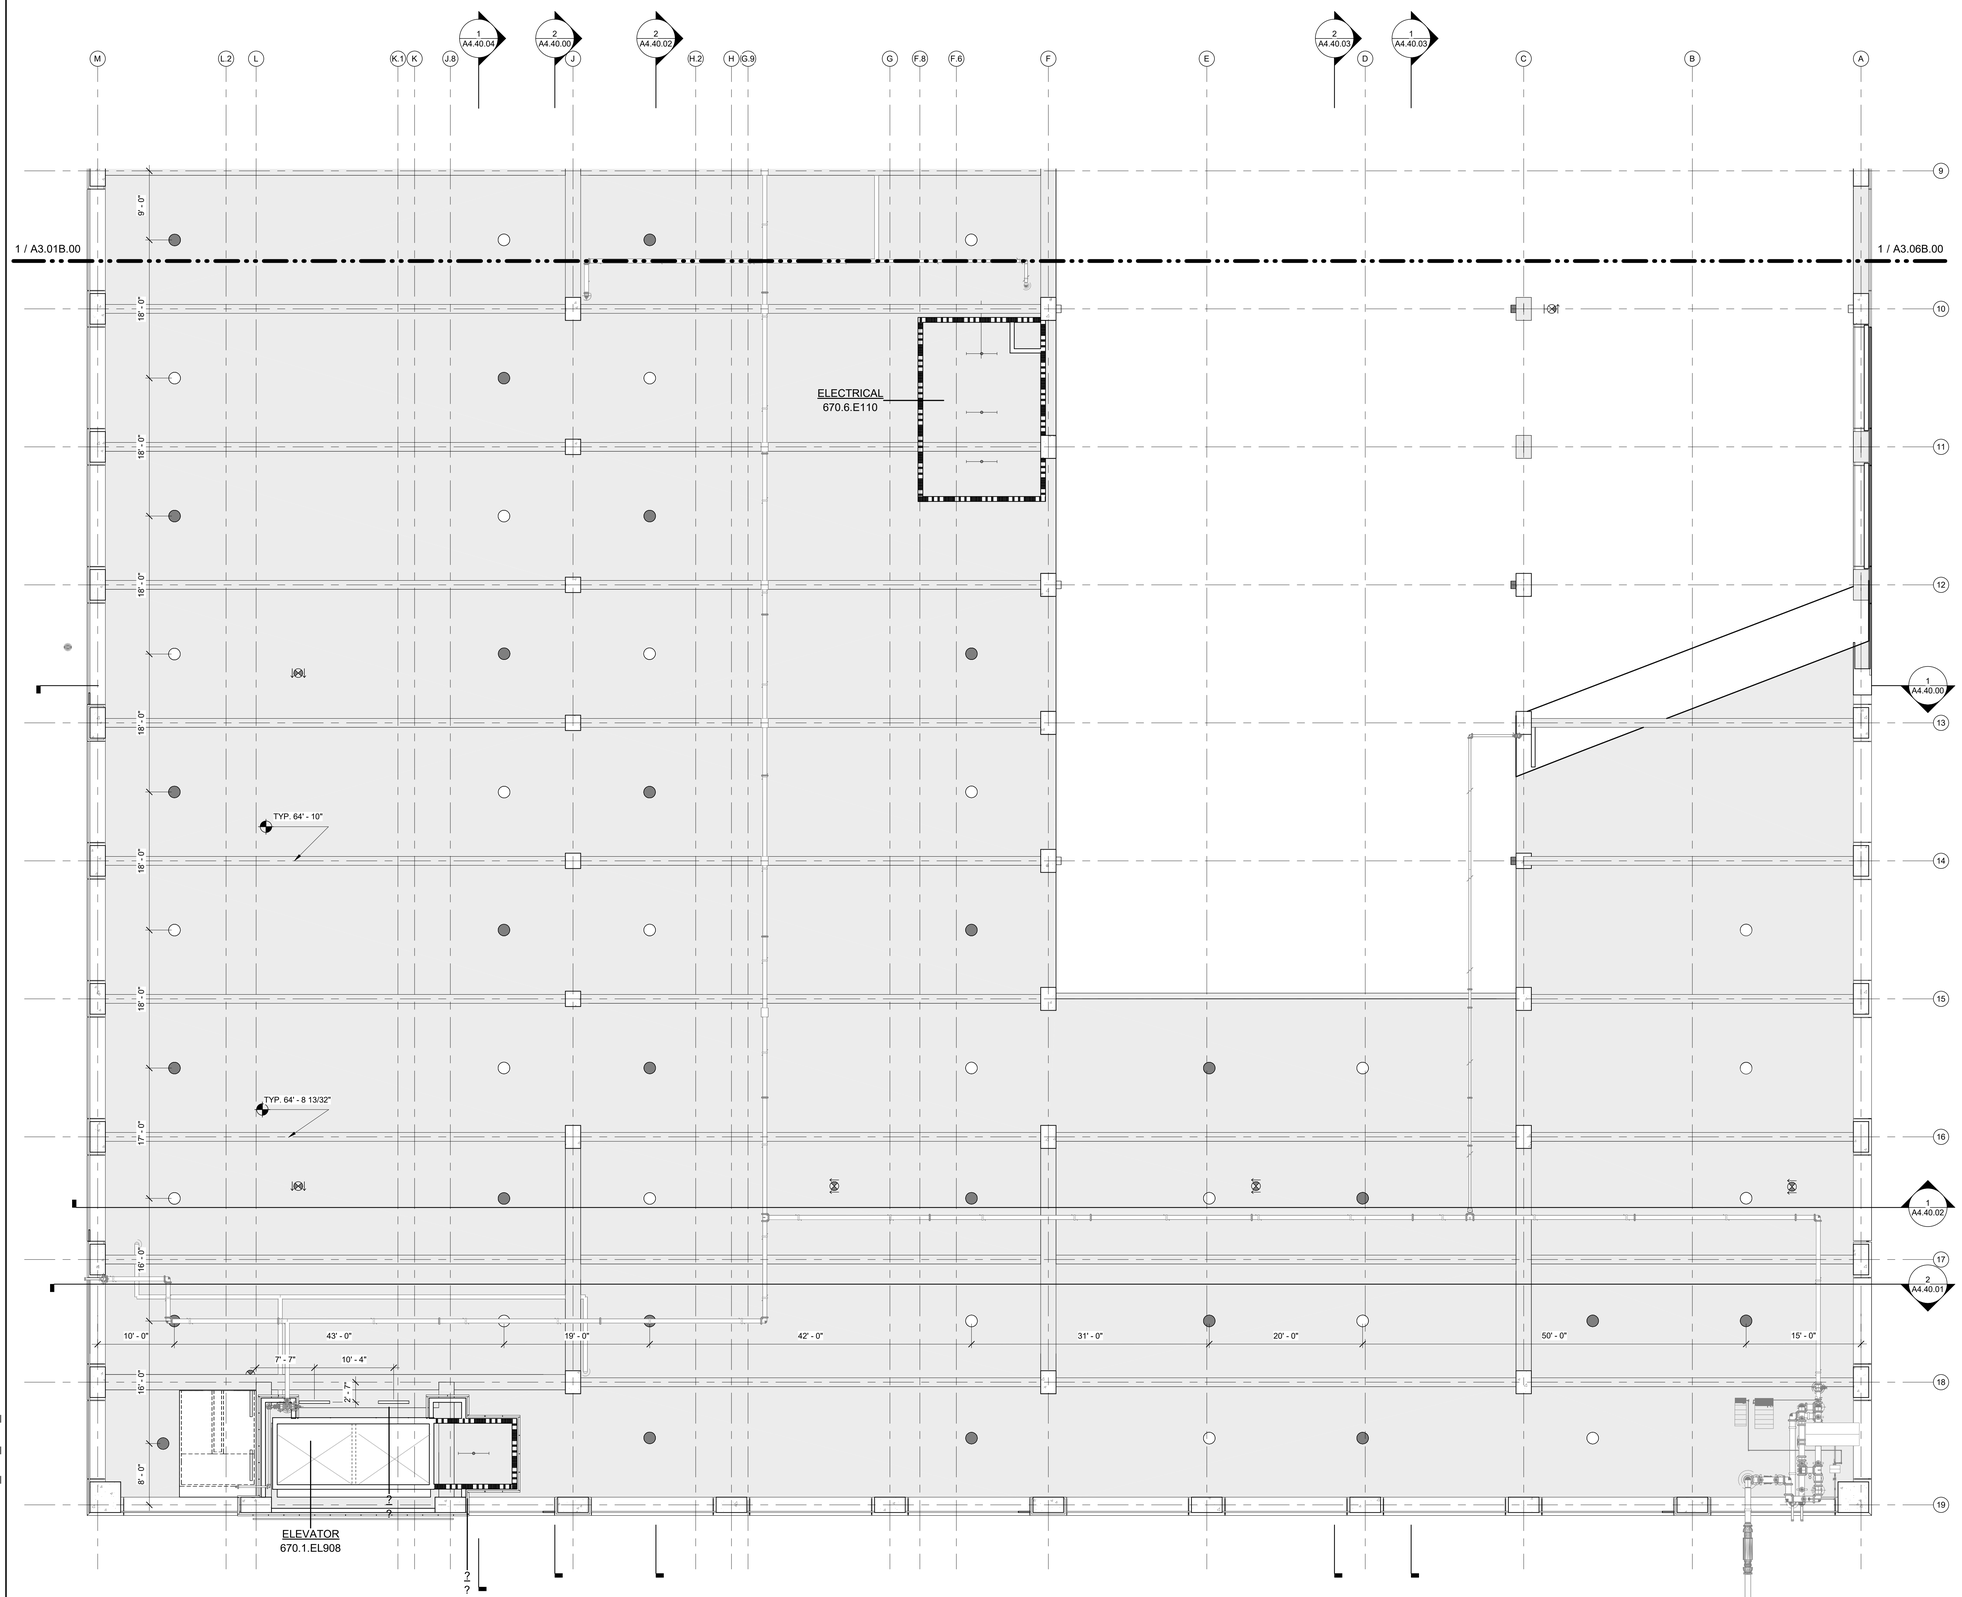


1 SEGMENT RCP - LEVEL 6 - SEGMENT A
1/8" = 1'-0"

## GENERAL SHEET NOTES

1. ALL CEILING FINISHES TO BE CONCRETE STRUCTURE PAINTED WHITE, INCLUDING UNDERSIDE OF SLABS, SIDES OF COLUMNS SIDES OF BEAMS, AND UNDERSIDES OF BEAMS, FROM 8'-2" ABOVE FINISH FLOOR TO UNDERSIDE OF SLAB, UNLESS NOTED OTHERWISE.
2. ROUND-SHAPED LIGHTING FIXTURES ABOVE PARKING STALLS CENTERED BETWEEN EVERY STRUCTURAL BAY ON RAMPS, TYP.
3. ALL ENCLOSED ROOMS TO HAVE NO CEILING, EXPOSED TO STRUCTURE ABOVE UNLESS NOTED OTHERWISE.
4. ALL SYSTEMS EQUIPMENT SHOWN IN GREY ARE FOR REFERENCE ONLY. REFER TO ELECTRICAL, TELECOM, MECHANICAL, PLUMBING, FIRE PROTECTION AND OTHER DISCIPLINE'S DRAWINGS FOR ADDITIONAL INFORMATION.
5. REFER TO ELECTRICAL DRAWINGS FOR LIGHTING DETAILS AND ADDITIONAL RCP INFORMATION.

## RCP LEGEND

| | |
|---|---|
| | SURFACE MOUNTED LED LIGHT FIXTURE |
| | SUSPENDED LINEAR LED LIGHT FIXTURE |
| | CUSTOM PATTERN PERFORATED METAL COMPOSITE MATERIAL CEILING PANELS |

SAN FRANCISCO INTERNATIONAL AIRPORT

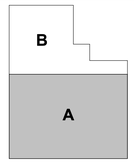

KEYPLAN

ISSUES

| ISSUE DESCRIPTION | DATE |
|---|---|
| FINAL SUPERSTRUCTURE - ISSUE FOR PERMIT | 09/26/2025 |
| FINAL UNDERSLAB UTILITIES - ISSUE FOR PERMIT | 10/13/2025 |
| FINAL FOUNDATION - ISSUE FOR PERMIT | 10/13/2025 |
| FINAL 60% DESIGN DEVELOPMENT | 10/16/2025 |
| DRAFT 90% CONSTRUCTION DOCUMENTS | 12/19/2025 |
| ISSUE FOR PERMIT | 02/13/2026 |

CONTRACT NO.: 11917.66

PROJECT TITLE: 670 WEST FIELD GARAGE 2

SHEET TITLE: SEGMENT RCP - LEVEL 6 - SEGMENT A

SEAL

**NOT FOR CONSTRUCTION**

CORGAN KUTHanieri ASSOCIATES

APPROVED: DIRECTOR OF ARCHITECTURE

APPROVED: SECTION MANAGER

| DESIGNED BY: | CHECKED BY: |
|---|---|
| CK | SS |
| DRAWN BY: | DATE: |
| CS | 01/16/2026 |
| SCALE: AS NOTED | SIZE: ARCH-E1 |

SHEET NUMBER

**A3.06A.00**

Autodesk Docs://2325 - SFO - WFG/11917.66_670_ARC_CKR-D.rvt

Copyright © 2017-2018 City And County Of San Francisco. These construction documents are the sole property of The City And County Of San Francisco and are protected by the Copyright Act. Any reproduction, publication, or use by any method, in whole or in part, without the express written consent of the San Francisco Airport Commission is prohibited.

If this drawing is not ARCH E1 (30"x42") NOMINAL SIZE, it has been revised from its original size and scales noted are no longer applicable

CONSTRUCTION DOCUMENTS - NOT FOR CONSTRUCTION

2/3/2026 4:44:44 PM

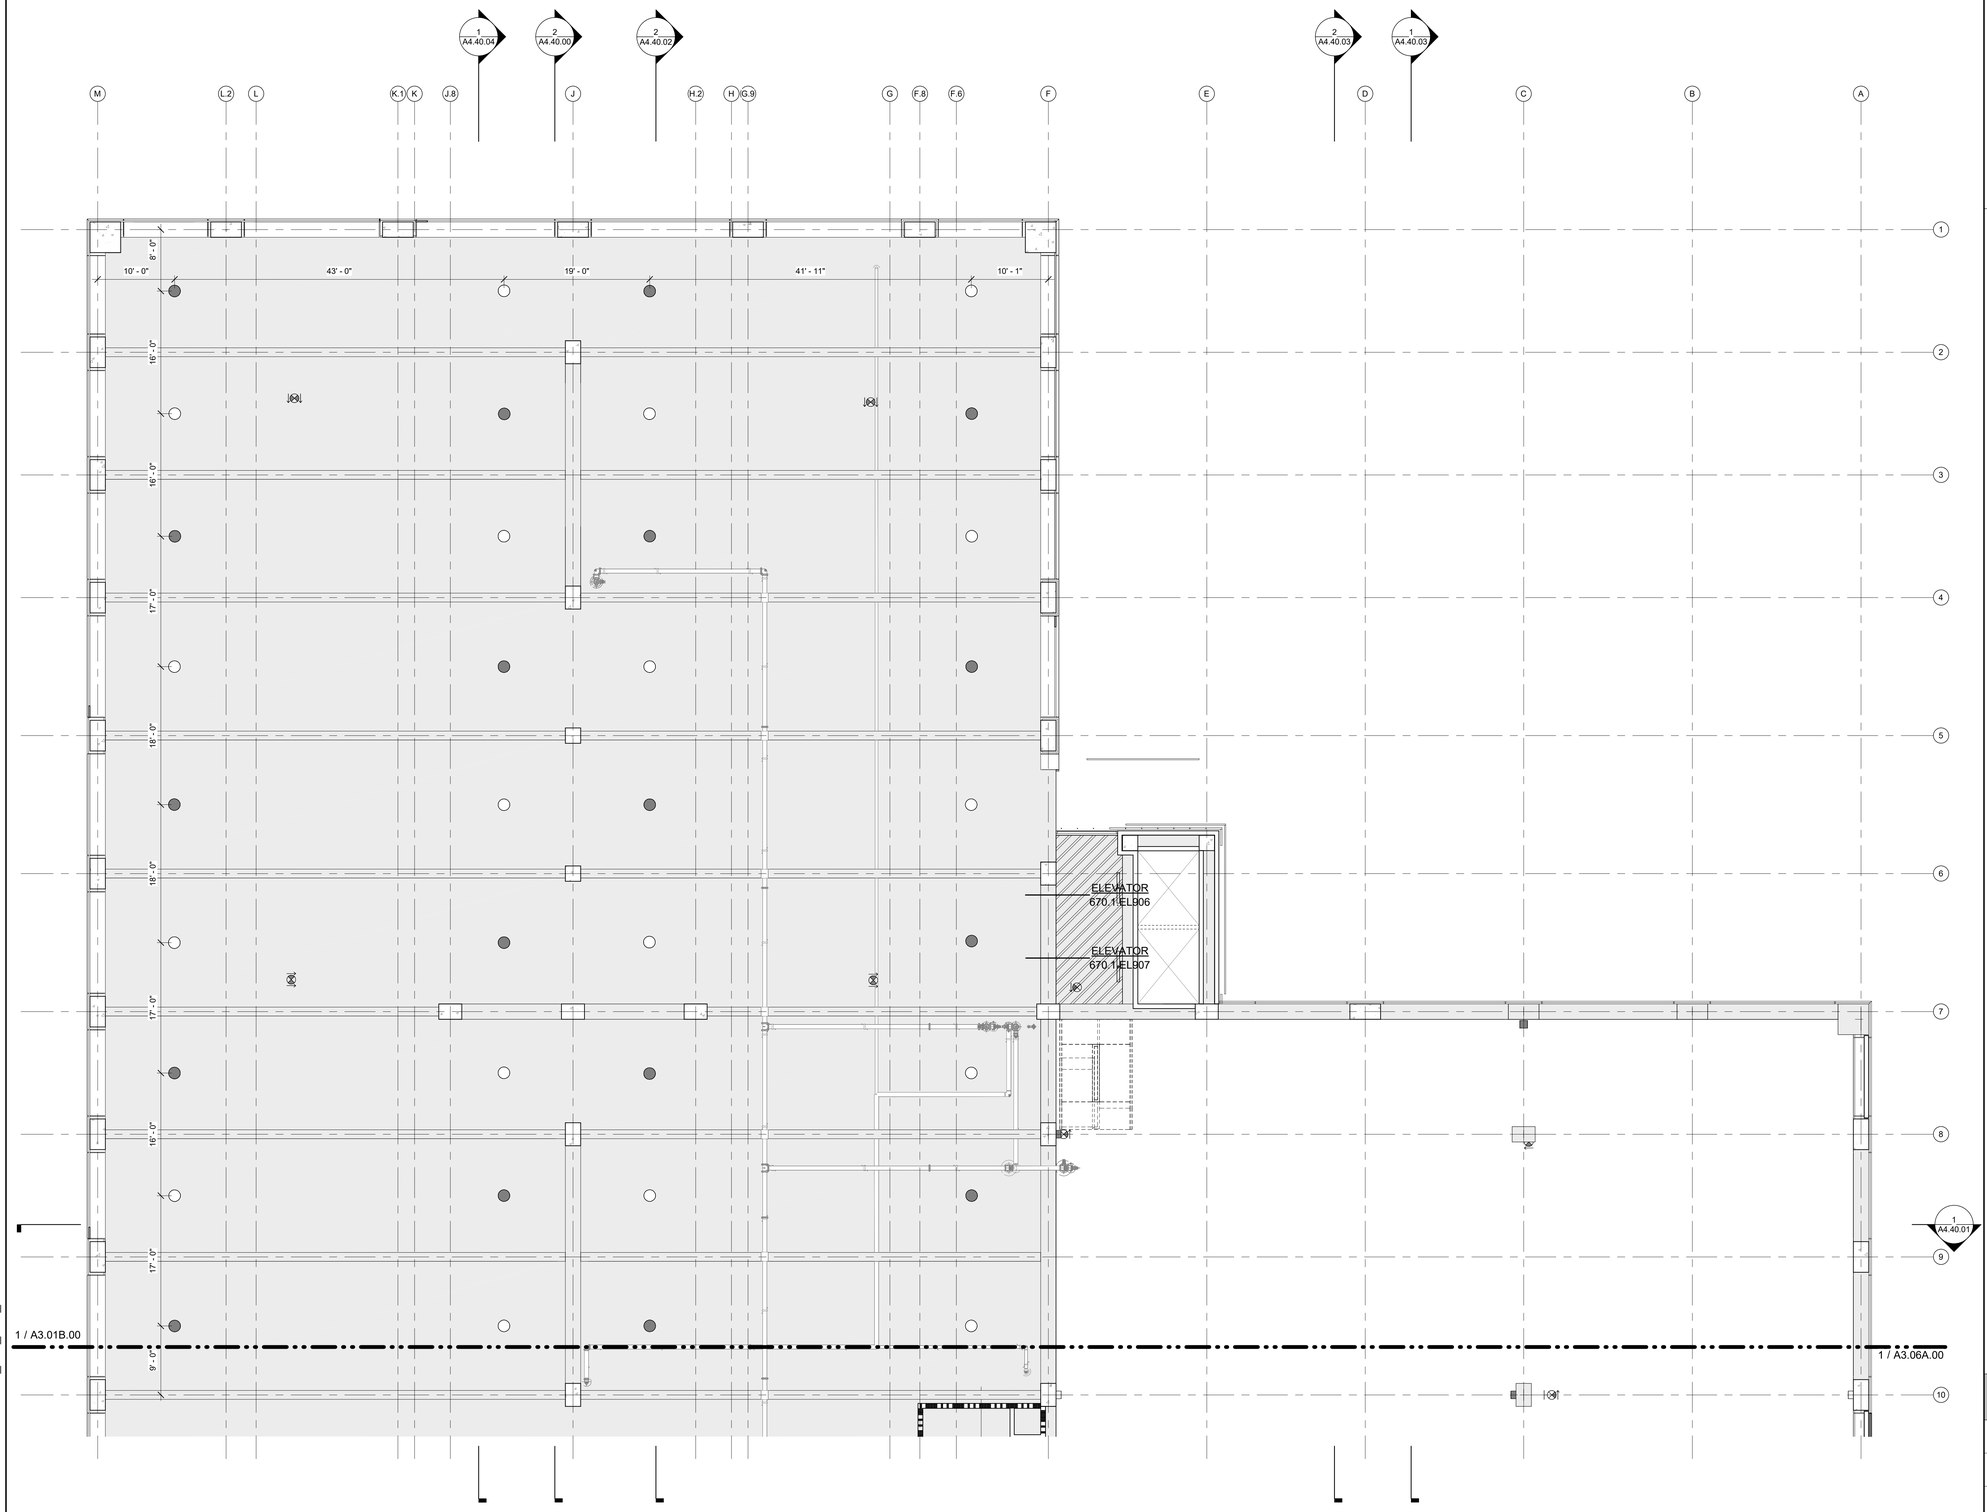


1 SEGMENT RCP - LEVEL 6 - SEGMENT B
1/8" = 1'-0"

## GENERAL SHEET NOTES

1. ALL CEILING FINISHES TO BE CONCRETE STRUCTURE PAINTED WHITE, INCLUDING UNDERSIDE OF SLABS, SIDES OF COLUMNS SIDES OF BEAMS, AND UNDERSIDES OF BEAMS, FROM 8'-2" ABOVE FINISH FLOOR TO UNDERSIDE OF SLAB, UNLESS NOTED OTHERWISE.
2. ROUND-SHAPED LIGHTING FIXTURES ABOVE PARKING STALLS CENTERED BETWEEN EVERY STRUCTURAL BAY ON RAMPS, TYP.
3. ALL ENCLOSED ROOMS TO HAVE NO CEILING, EXPOSED TO STRUCTURE ABOVE UNLESS NOTED OTHERWISE.
4. ALL SYSTEMS EQUIPMENT SHOWN IN GREY ARE FOR REFERENCE ONLY. REFER TO ELECTRICAL, TELECOM, MECHANICAL, PLUMBING, FIRE PROTECTION AND OTHER DISCIPLINE'S DRAWINGS FOR ADDITIONAL INFORMATION.
5. REFER TO ELECTRICAL DRAWINGS FOR LIGHTING DETAILS AND ADDITIONAL RCP INFORMATION.

## RCP LEGEND

| | |
|---|---|
| | SURFACE MOUNTED LED LIGHT FIXTURE |
| | SUSPENDED LINEAR LED LIGHT FIXTURE |
| | CUSTOM PATTERN PERFORATED METAL COMPOSITE MATERIAL CEILING PANELS |

SAN FRANCISCO INTERNATIONAL AIRPORT

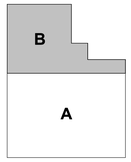


KEYPLAN

ISSUES

| DATE | ISSUE DESCRIPTION |
|---|---|
| 09/26/2025 | FINAL SUPERSTRUCTURE - ISSUE FOR PERMIT |
| 10/13/2025 | FINAL UNDERSLAB UTILITIES - ISSUE FOR PERMIT |
| 10/13/2025 | FINAL FOUNDATION - ISSUE FOR PERMIT |
| 10/16/2025 | FINAL 60% DESIGN DEVELOPMENT |
| 12/19/2025 | DRAFT 90% CONSTRUCTION DOCUMENTS |
| 02/13/2026 | ISSUE FOR PERMIT |

CONTRACT NO: 11917.66

PROJECT TITLE: 670 WEST FIELD GARAGE 2

SHEET TITLE: SEGMENT RCP - LEVEL 6 - SEGMENT B

SEAL

**NOT FOR CONSTRUCTION**

CORGAN KUTRANIERI ARCHITECTS

| | |
|---|---|
| APPROVED: DIRECTOR OF ARCHITECTURE | |
| APPROVED: SECTION MANAGER | |
| DESIGNED BY: CK | CHECKED BY: SS |
| DRAWN BY: CS | DATE: 01/15/2026 |
| SCALE: AS NOTED | SIZE: ARCH-E1 |

SHEET NUMBER

**A3.06B.00**

2/9/2026 4:44:49 PM

Autodesk Docs://2325 - SFO - WFG/11917.66_670_ARC_CKR-D.rvt

Copyright © 2017-2018 City And County Of San Francisco. These construction documents are the sole property of The City And County Of San Francisco and are protected by the Copyright Act. Any reproduction, publication, or use by any method, in whole or in part, without the express written consent of the San Francisco Airport Commission is prohibited.

If this drawing is not ARCH E1 (30"x42") NOMINAL SIZE, it has been revised from its original size and scales noted are no longer applicable

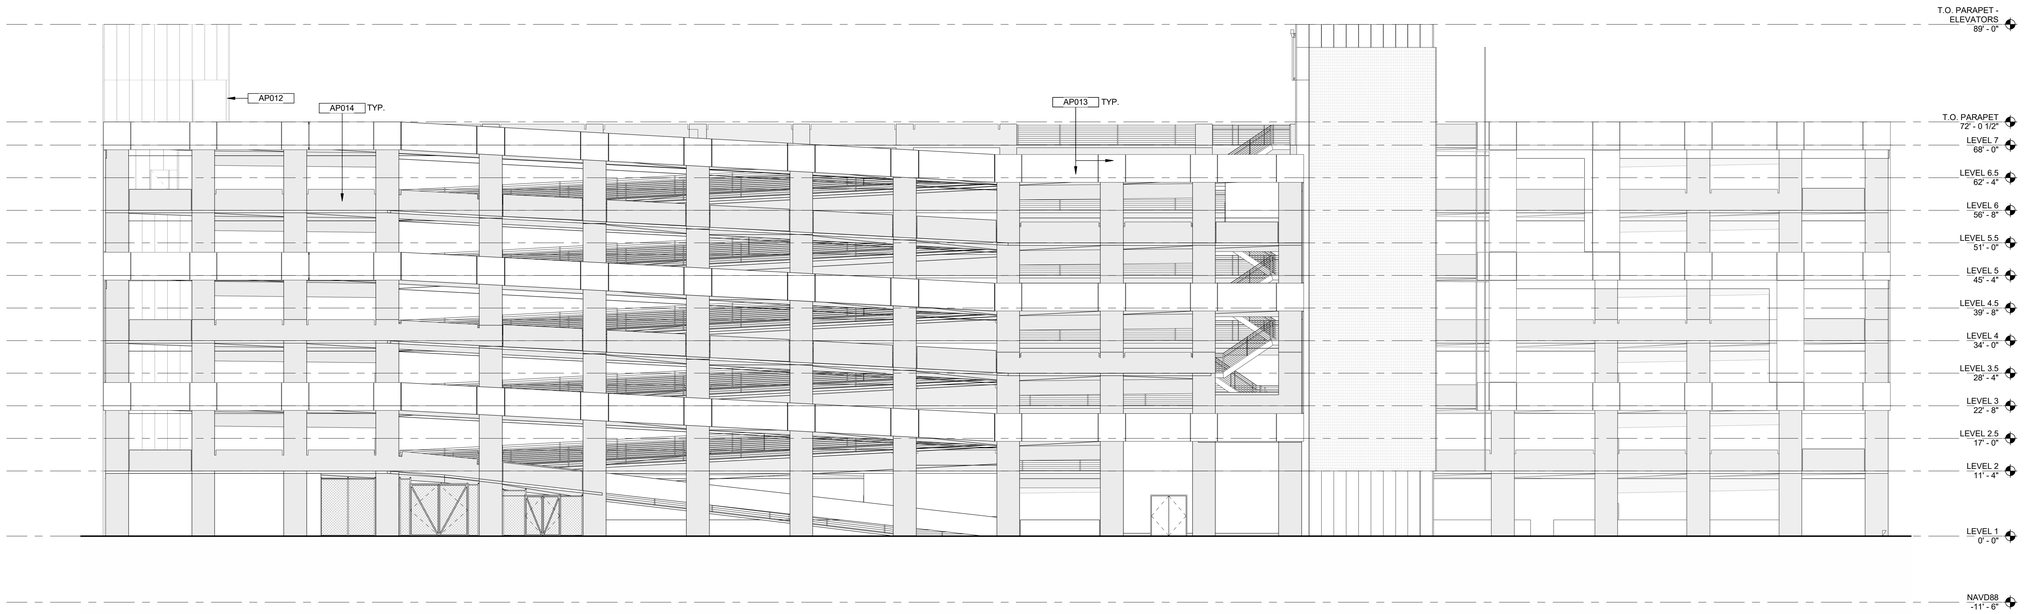


2 EXTERIOR ELEVATION - NORTH
3/32" = 1'-0"

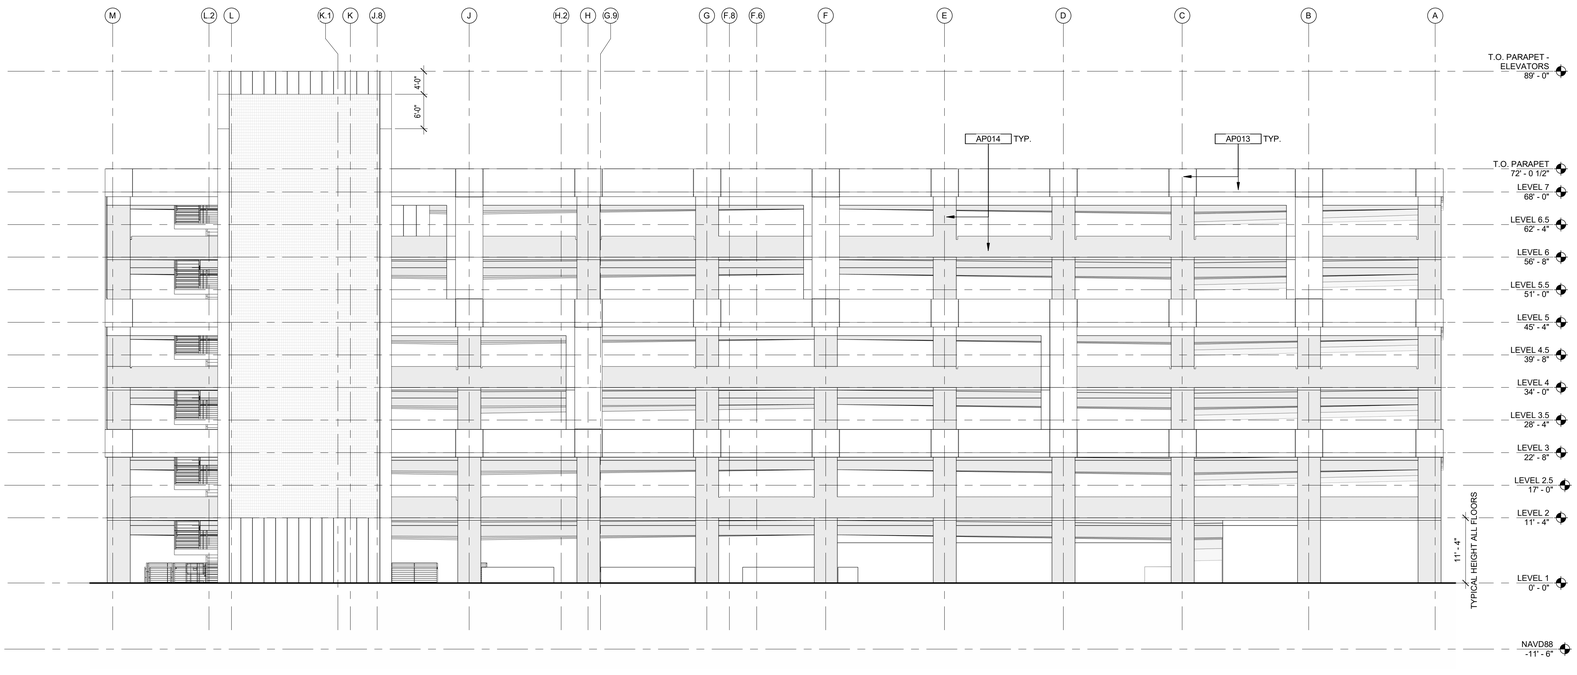


1 EXTERIOR ELEVATION - EAST
3/32" = 1'-0"

## KEYNOTE LEGEND

| | |
|---|---|
| AP012 | ALUMINUM ARCHITECTURAL STOREFRONT SYSTEM WITH FRITTED GLAZING. |
| AP013 | EXTERIOR ARCHITECTURAL CLADDED METAL PANELS, REFERENCE OVERALL EXTERIOR ELEVATIONS SHEETS A4.00.00 AND A4.00.01. |
| AP014 | SMOOTH FINISH CONCRETE SUPERSTRUCTURE, REFERENCE STRUCTURAL DRAWINGS. |

## GRAPHIC MATERIAL LEGEND

- 8" CMU WITH CUSTOM COLOR POLISHED FACE
- ARCHITECTURAL POLYMER MESH WITH RIGID CONNECTION TO STEEL TUBE TOP AND BOTTOM AND TENSION CABLE CAPTURED AT SIDES
- ARCHITECTURAL EXPANDED METAL MESH

SAN FRANCISCO INTERNATIONAL AIRPORT

ISSUES

| DATE | ISSUE DESCRIPTION |
|---|---|
| 09/26/2025 | FINAL SUPERSTRUCTURE - ISSUE FOR PERMIT |
| 10/13/2025 | FINAL UNDERSLAB UTILITIES - ISSUE FOR PERMIT |
| 10/13/2025 | FINAL FOUNDATION - ISSUE FOR PERMIT |
| 10/16/2025 | FINAL 60% DESIGN DEVELOPMENT |
| 12/15/2025 | DRAFT 90% CONSTRUCTION DOCUMENTS |
| 02/13/2026 | ISSUE FOR PERMIT |

CONTRACT NO. 11917.66

PROJECT TITLE 670 WEST FIELD GARAGE 2

SHEET TITLE OVERALL EXTERIOR ELEVATIONS

SEAL

**NOT FOR CONSTRUCTION**

CORGAN KUTRANIERI

APPROVED: DIRECTOR OF ARCHITECTURE

APPROVED: SECTION MANAGER

| DESIGNED BY: | CHECKED BY: |
|---|---|
| CK | SS |
| DRAWN BY: | DATE: |
| CS | 01/16/2026 |
| SCALE: | SIZE: |
| AS NOTED | ARCH-E1 |

SHEET NUMBER

**A4.00.00**

2/9/2026 4:44:57 PM

CONSTRUCTION DOCUMENTS - NOT FOR CONSTRUCTION

Autodesk Docs://2325 - SFO - WFG/11917.66_670_ARC_CKR-D.rvt

Copyright © 2017-2018 City And County Of San Francisco. These construction documents are the sole property of The City And County Of San Francisco and are protected by the Copyright Act. Any reproduction, publication, or use by any method, in whole or in part, without the express written consent of the San Francisco Airport Commission is prohibited.

If this drawing is not ARCH E1 (30"x42") NOMINAL SIZE, it has been revised from its original size and scales noted are no longer applicable

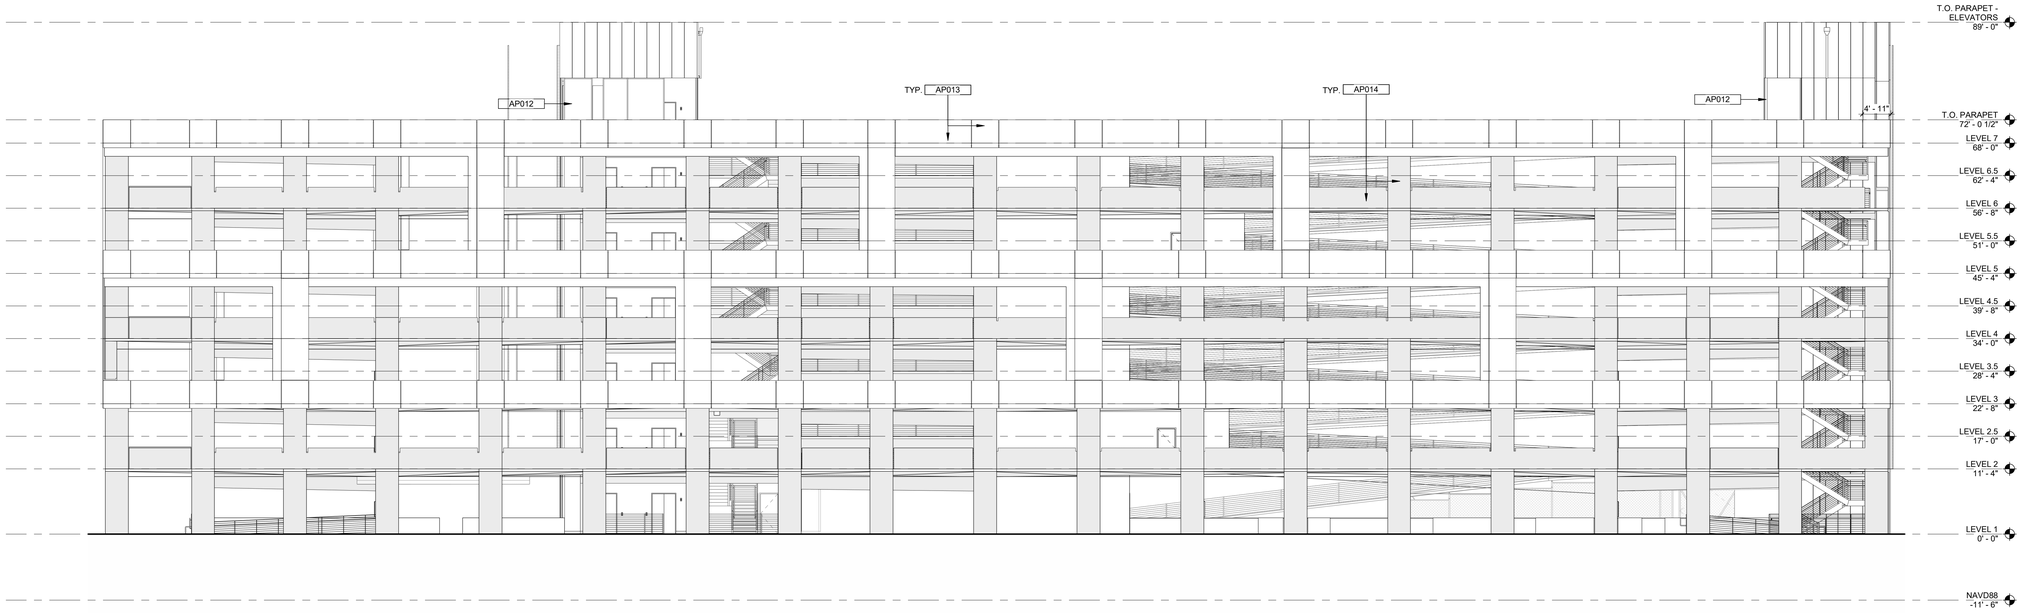


2 EXTERIOR ELEVATION - SOUTH
3/32" = 1'-0"

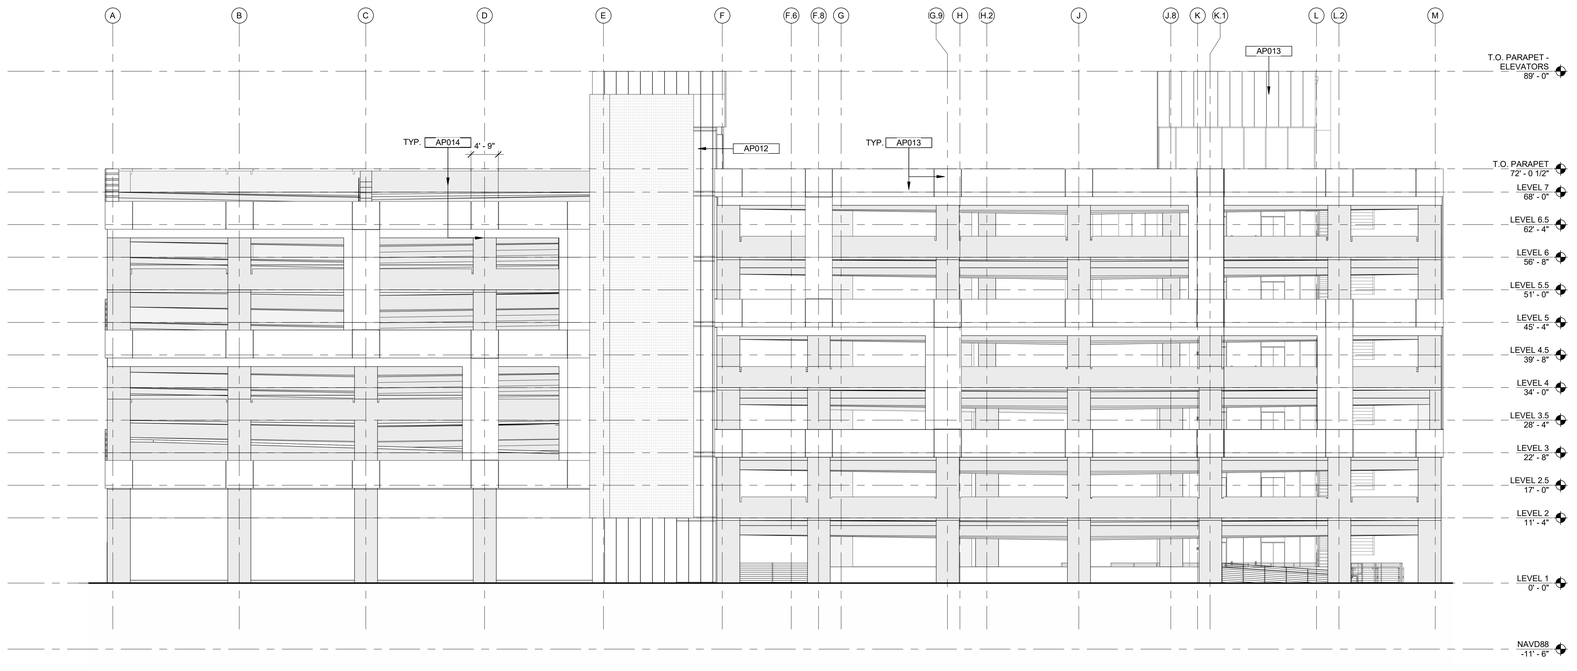


1 EXTERIOR ELEVATION - WEST
3/32" = 1'-0"

## KEYNOTE LEGEND

| | |
|---|---|
| AP012 | ALUMINUM ARCHITECTURAL STOREFRONT SYSTEM WITH FRITTED GLAZING. |
| AP013 | EXTERIOR ARCHITECTURAL CLADDED METAL PANELS, REFERENCE OVERALL EXTERIOR ELEVATIONS SHEETS A4.00.00 AND A4.00.01. |
| AP014 | SMOOTH FINISH CONCRETE SUPERSTRUCTURE, REFERENCE STRUCTURAL DRAWINGS. |

## GRAPHIC MATERIAL LEGEND

8" CMU WITH CUSTOM COLOR POLISHED FACE

ARCHITECTURAL POLYMER MESH WITH RIGID CONNECTION TO STEEL TUBE TOP AND BOTTOM AND TENSION CABLE CAPTURED AT SIDES

ARCHITECTURAL EXPANDED METAL MESH

SAN FRANCISCO INTERNATIONAL AIRPORT

ISSUES

| DATE | ISSUE DESCRIPTION |
|---|---|
| 09/26/2025 | FINAL SUPERSTRUCTURE - ISSUE FOR PERMIT |
| 10/13/2025 | FINAL UNDERSLAB UTILITIES - ISSUE FOR PERMIT |
| 10/13/2025 | FINAL FOUNDATION - ISSUE FOR PERMIT |
| 10/16/2025 | FINAL 60% DESIGN DEVELOPMENT |
| 12/15/2025 | DRAFT 90% CONSTRUCTION DOCUMENTS |
| 02/13/2026 | ISSUE FOR PERMIT |

CONTRACT NO. 11917.66

PROJECT TITLE 670 WEST FIELD GARAGE 2

SHEET TITLE OVERALL EXTERIOR ELEVATIONS

SEAL

**NOT FOR CONSTRUCTION**

CORGAN KUTHranieri ARCHITECTS

APPROVED: DIRECTOR OF ARCHITECTURE

APPROVED: SECTION MANAGER

| DESIGNED BY: | CHECKED BY: |
|---|---|
| CK | SS |
| DRAWN BY: | DATE: |
| CS | 01/16/2026 |
| SCALE: | SIZE: |
| AS NOTED | ARCH-E1 |

SHEET NUMBER **A4.00.01**

2/9/2026 4:45:09 PM

CONSTRUCTION DOCUMENTS - NOT FOR CONSTRUCTION

Autodesk Docs://2325 - SFO - WFG/11917.66_670_ARC_CKR-D.rvt

Copyright © 2017-2018 City And County Of San Francisco. These construction documents are the sole property of The City And County Of San Francisco and are protected by the Copyright Act. Any reproduction, publication, or use by any method, in whole or in part, without the express written consent of the San Francisco Airport Commission is prohibited.

If this drawing is not ARCH E1 (30"x42") NOMINAL SIZE, it has been revised from its original size and scales noted are no longer applicable

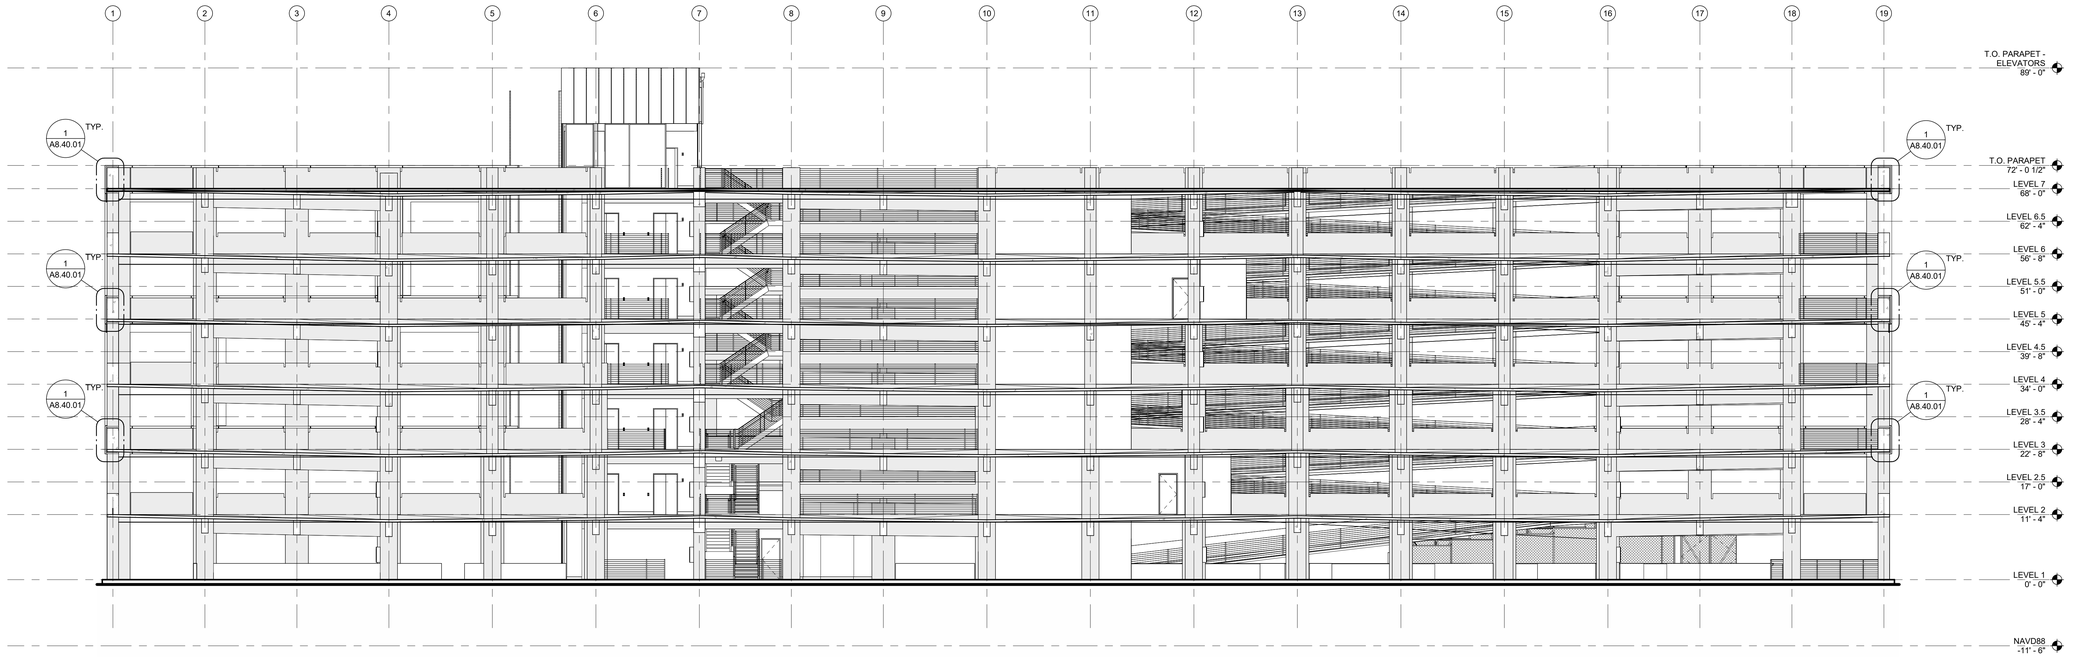


2 BUILDING SECTION - EAST/WEST
3/32" = 1'-0"

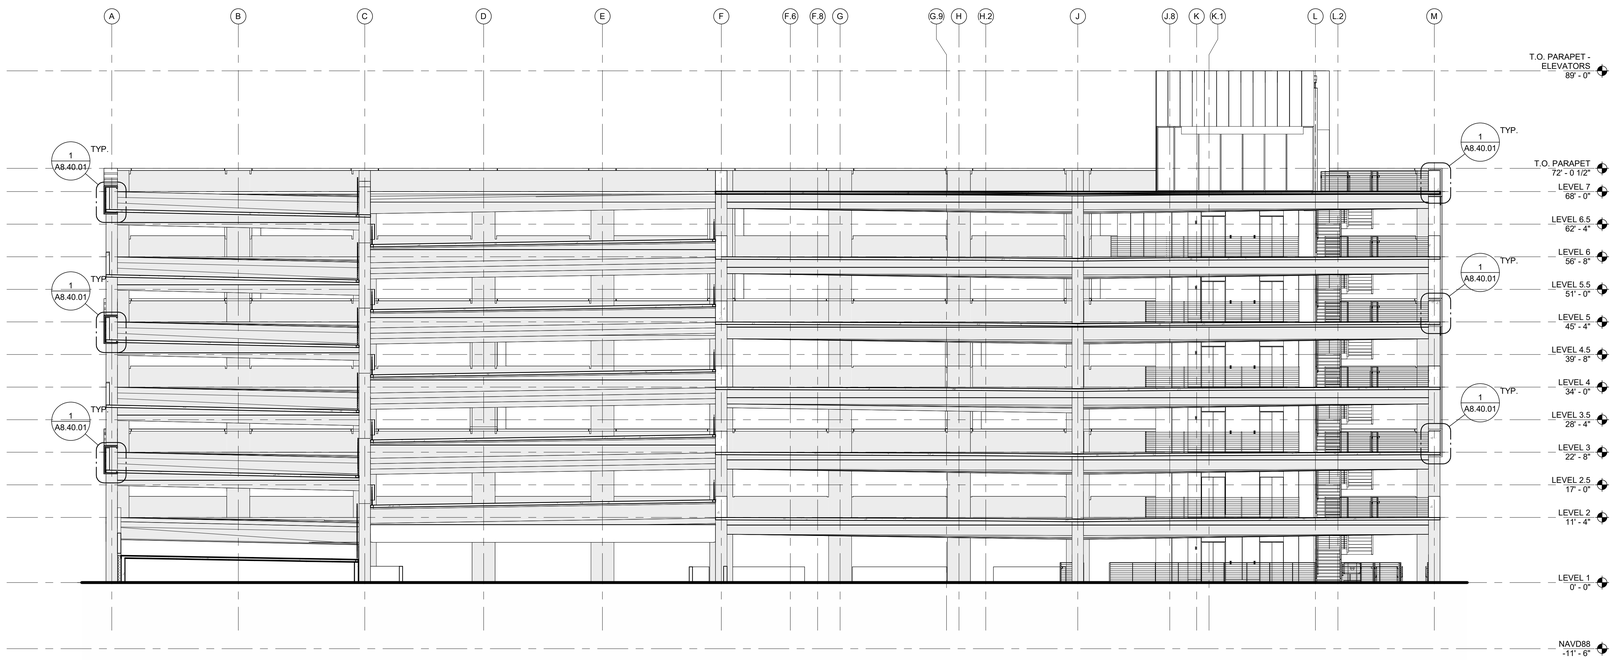


1 BUILDING SECTION - NORTH/SOUTH
3/32" = 1'-0"

## KEYNOTE LEGEND

## GRAPHIC MATERIAL LEGEND

8" CMU WITH CUSTOM COLOR POLISHED FACE

ARCHITECTURAL POLYMER MESH WITH RIGID CONNECTION TO STEEL TUBE TOP AND BOTTOM AND TENSION CABLE CAPTURED AT SIDES

ARCHITECTURAL EXPANDED METAL MESH

SAN FRANCISCO INTERNATIONAL AIRPORT

ISSUES

| DATE | ISSUE DESCRIPTION |
|---|---|
| 09/26/2025 | FINAL SUPERSTRUCTURE - ISSUE FOR PERMIT |
| 10/13/2025 | FINAL UNDERSLAB UTILITIES - ISSUE FOR PERMIT |
| 10/13/2025 | FINAL FOUNDATION - ISSUE FOR PERMIT |
| 10/16/2025 | FINAL 60% DESIGN DEVELOPMENT |
| 12/19/2025 | DRAFT 90% CONSTRUCTION DOCUMENTS |
| 02/13/2026 | ISSUE FOR PERMIT |

CONTRACT NO. 11917.66

PROJECT TITLE 670 WEST FIELD GARAGE 2

SHEET TITLE OVERALL BUILDING SECTIONS

SEAL

NOT FOR CONSTRUCTION

CORGAN KUTRANIERI

| | |
|---|---|
| APPROVED: DIRECTOR OF ARCHITECTURE | |
| APPROVED: SECTION MANAGER | |
| DESIGNED BY: CK | CHECKED BY: SS |
| DRAWN BY: CS | DATE: 01/16/2026 |
| SCALE: AS NOTED | SIZE: ARCH-E1 |

SHEET NUMBER

A4.40.00

2/9/2026 4:45:15 PM

Autodesk Docs://2325 - SFO - WFG/11917.66_670_ARC_CKR-D.rvt

Copyright © 2017-2018 City And County Of San Francisco. These construction documents are the sole property of The City And County Of San Francisco and are protected by the Copyright Act. Any reproduction, publication, or use by any method, in whole or in part, without the express written consent of the San Francisco Airport Commission is prohibited.

If this drawing is not ARCH E1 (30"x42") NOMINAL SIZE, it has been revised from its original size and scales noted are no longer applicable

CONSTRUCTION DOCUMENTS - NOT FOR CONSTRUCTION

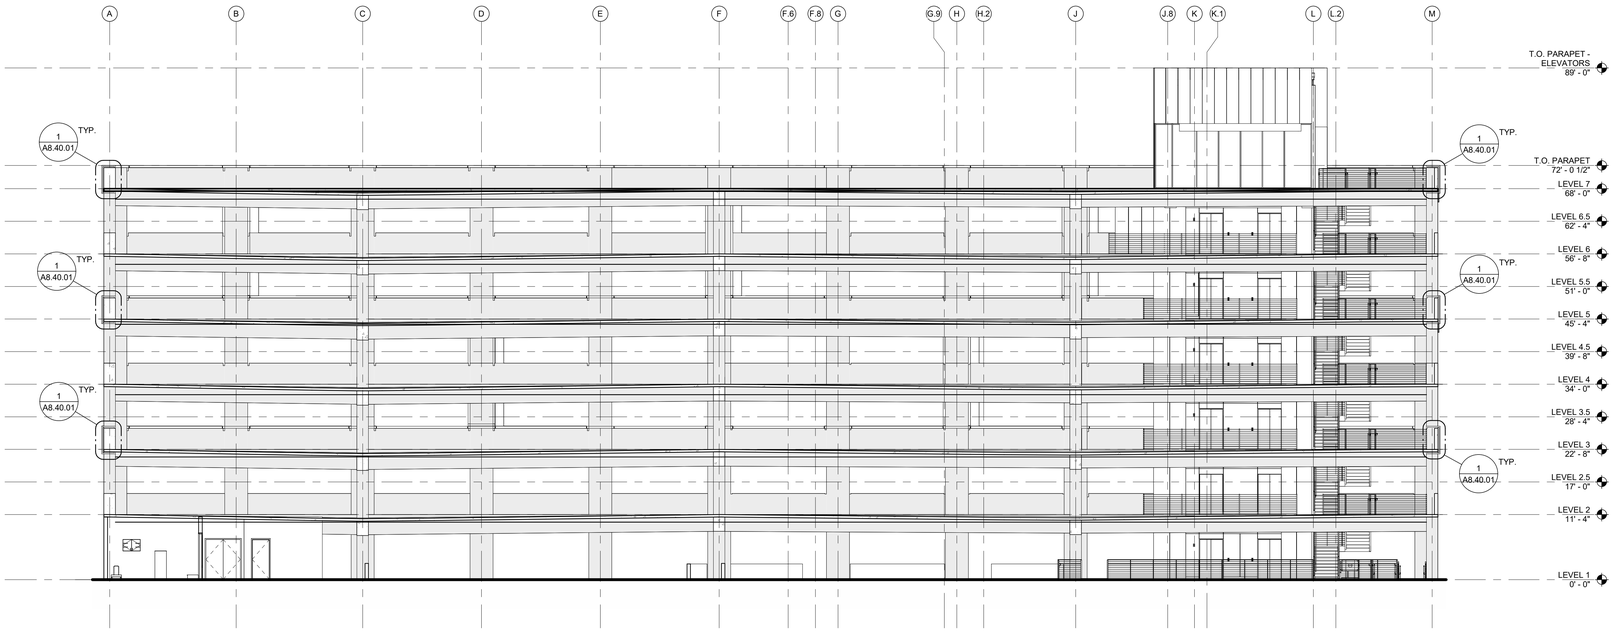


2 BUILDING SECTION - NORTH/SOUTH
3/32" = 1'-0"

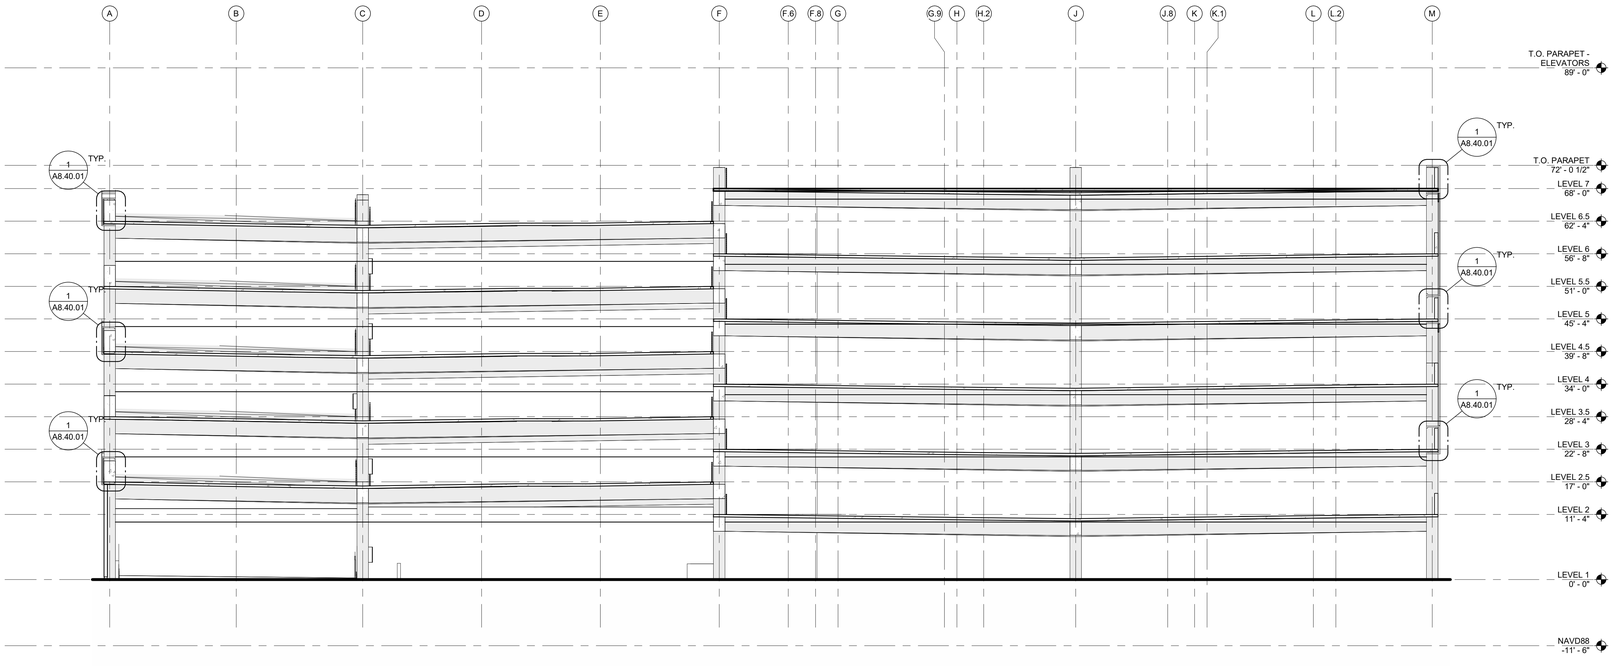


1 BUILDING SECTION - NORTH/SOUTH
3/32" = 1'-0"

## KEYNOTE LEGEND

## GRAPHIC MATERIAL LEGEND

8" CMU WITH CUSTOM COLOR POLISHED FACE

ARCHITECTURAL POLYMER MESH WITH RIGID CONNECTION TO STEEL TUBE TOP AND BOTTOM AND TENSION CABLE CAPTURED AT SIDES

ARCHITECTURAL EXPANDED METAL MESH

SAN FRANCISCO INTERNATIONAL AIRPORT

ISSUES

| DATE | ISSUE DESCRIPTION |
|---|---|
| 09/26/2025 | FINAL SUPERSTRUCTURE - ISSUE FOR PERMIT |
| 10/13/2025 | FINAL UNDERSLAB UTILITIES - ISSUE FOR PERMIT |
| 10/13/2025 | FINAL FOUNDATION - ISSUE FOR PERMIT |
| 10/16/2025 | FINAL 80% DESIGN DEVELOPMENT |
| 12/19/2025 | DRAFT 90% CONSTRUCTION DOCUMENTS |
| 02/13/2026 | ISSUE FOR PERMIT |

CONTRACT NO. 11917.66

PROJECT TITLE 670 WEST FIELD GARAGE 2

SHEET TITLE OVERALL BUILDING SECTIONS

SEAL

**NOT FOR CONSTRUCTION**

CORGAN KUTRANIERI

| | |
|---|---|
| APPROVED: DIRECTOR OF ARCHITECTURE | |
| APPROVED: SECTION MANAGER | |
| DESIGNED BY: CK | CHECKED BY: SS |
| DRAWN BY: CS | DATE: 01/16/2026 |
| SCALE: AS NOTED | SIZE: ARCH-E1 |

SHEET NUMBER **A4.40.01**

2/9/2026 4:45:20 PM

Autodesk Docs://2325 - SFO - WFG/11917.66_670_ARC_CKR-D.rvt

Copyright © 2017-2018 City And County Of San Francisco. These construction documents are the sole property of The City And County Of San Francisco and are protected by the Copyright Act. Any reproduction, publication, or use by any method, in whole or in part, without the express written consent of the San Francisco Airport Commission is prohibited.

If this drawing is not ARCH E1 (30"x42") NOMINAL SIZE, it has been revised from its original size and scales noted are no longer applicable

CONSTRUCTION DOCUMENTS - NOT FOR CONSTRUCTION

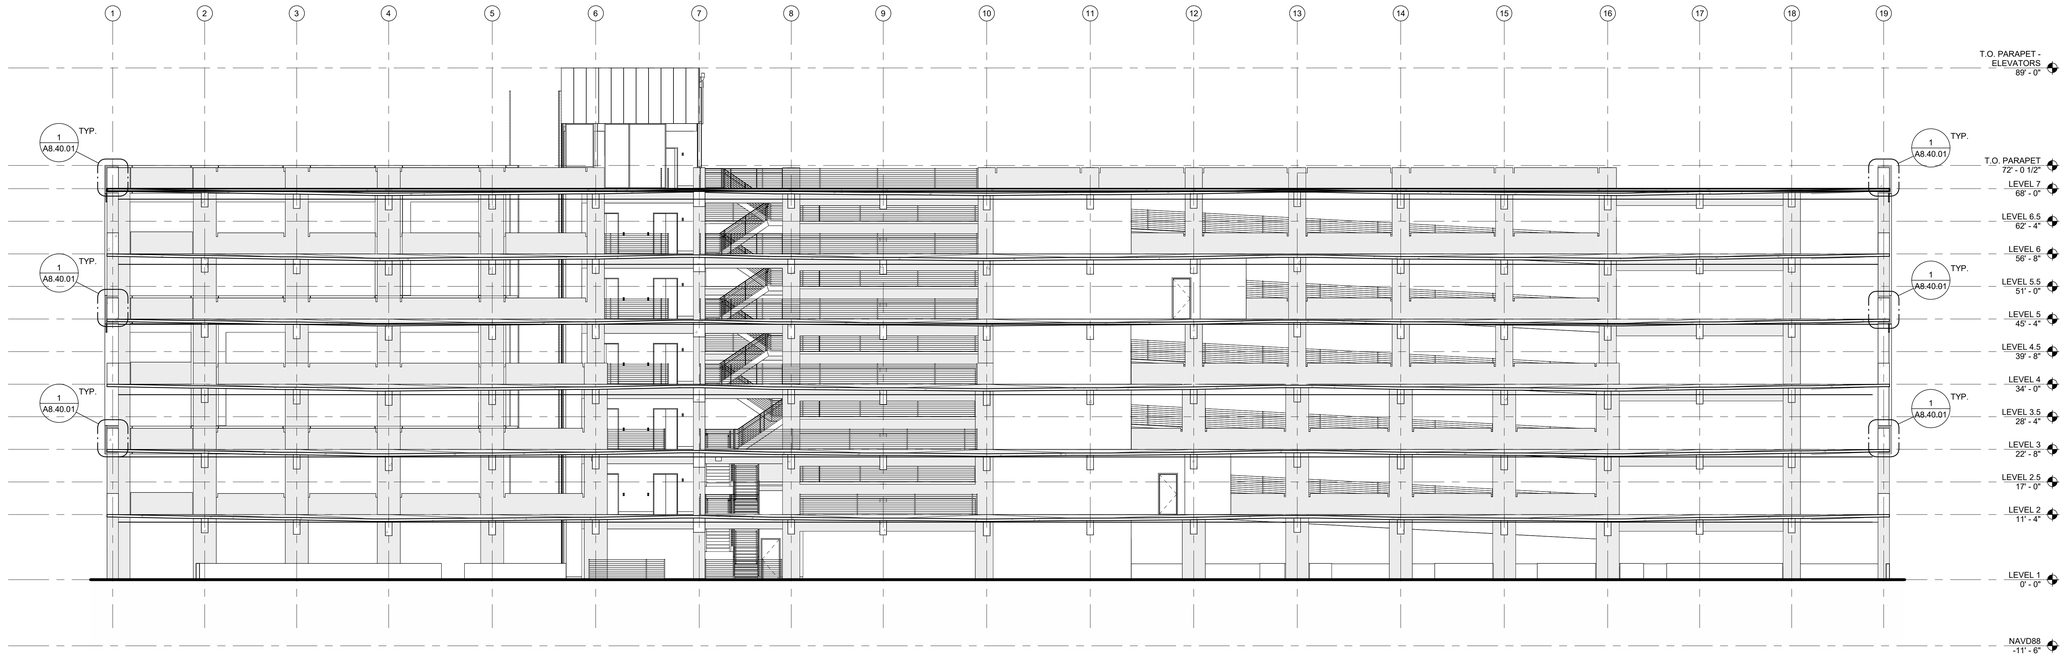


2 BUILDING SECTION - EAST/WEST
3/32" = 1'-0"

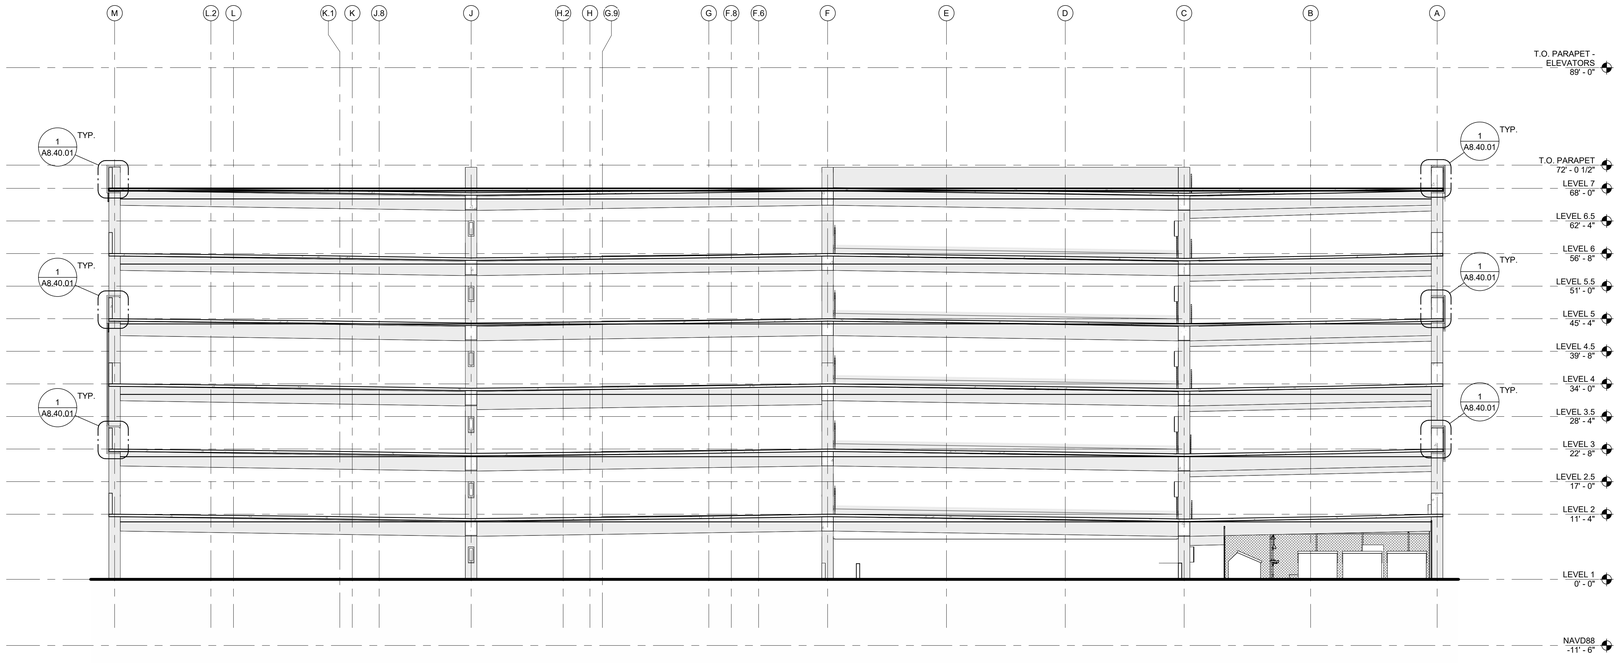


1 BUILDING SECTION - NORTH/SOUTH
3/32" = 1'-0"

## KEYNOTE LEGEND

## GRAPHIC MATERIAL LEGEND

8" CMU WITH CUSTOM COLOR POLISHED FACE

ARCHITECTURAL POLYMER MESH WITH RIGID CONNECTION TO STEEL TUBE TOP AND BOTTOM AND TENSION CABLE CAPTURED AT SIDES

ARCHITECTURAL EXPANDED METAL MESH

SAN FRANCISCO INTERNATIONAL AIRPORT

ISSUES

| DATE | ISSUE DESCRIPTION |
|---|---|
| 09/26/2025 | FINAL SUPERSTRUCTURE - ISSUE FOR PERMIT |
| 10/13/2025 | FINAL UNDERSLAB UTILITIES - ISSUE FOR PERMIT |
| 10/13/2025 | FINAL FOUNDATION - ISSUE FOR PERMIT |
| 10/16/2025 | FINAL 60% DESIGN DEVELOPMENT |
| 12/15/2025 | DRAFT 90% CONSTRUCTION DOCUMENTS |
| 02/13/2026 | ISSUE FOR PERMIT |

CONTRACT NO. 11917.66

PROJECT TITLE 670 WEST FIELD GARAGE 2

SHEET TITLE OVERALL BUILDING SECTIONS

SEAL

**NOT FOR CONSTRUCTION**

CORGAN KUTranieri ARCHITECTS

| | |
|---|---|
| APPROVED: DIRECTOR OF ARCHITECTURE | |
| APPROVED: SECTION MANAGER | |
| DESIGNED BY: CK | CHECKED BY: SS |
| DRAWN BY: CS | DATE: 01/16/2026 |
| SCALE: AS NOTED | SIZE: ARCH-E1 |

SHEET NUMBER

**A4.40.02**

2/9/2026 4:45:24 PM

Autodesk Docs://2325 - SFO - WFG/11917.66_670_ARC_CKR-D.rvt

Copyright © 2017-2018 City And County Of San Francisco. These construction documents are the sole property of The City And County Of San Francisco and are protected by the Copyright Act. Any reproduction, publication, or use by any method, in whole or in part, without the express written consent of the San Francisco Airport Commission is prohibited.

If this drawing is not ARCH E1 (30"x42") NOMINAL SIZE, it has been revised from its original size and scales noted are no longer applicable

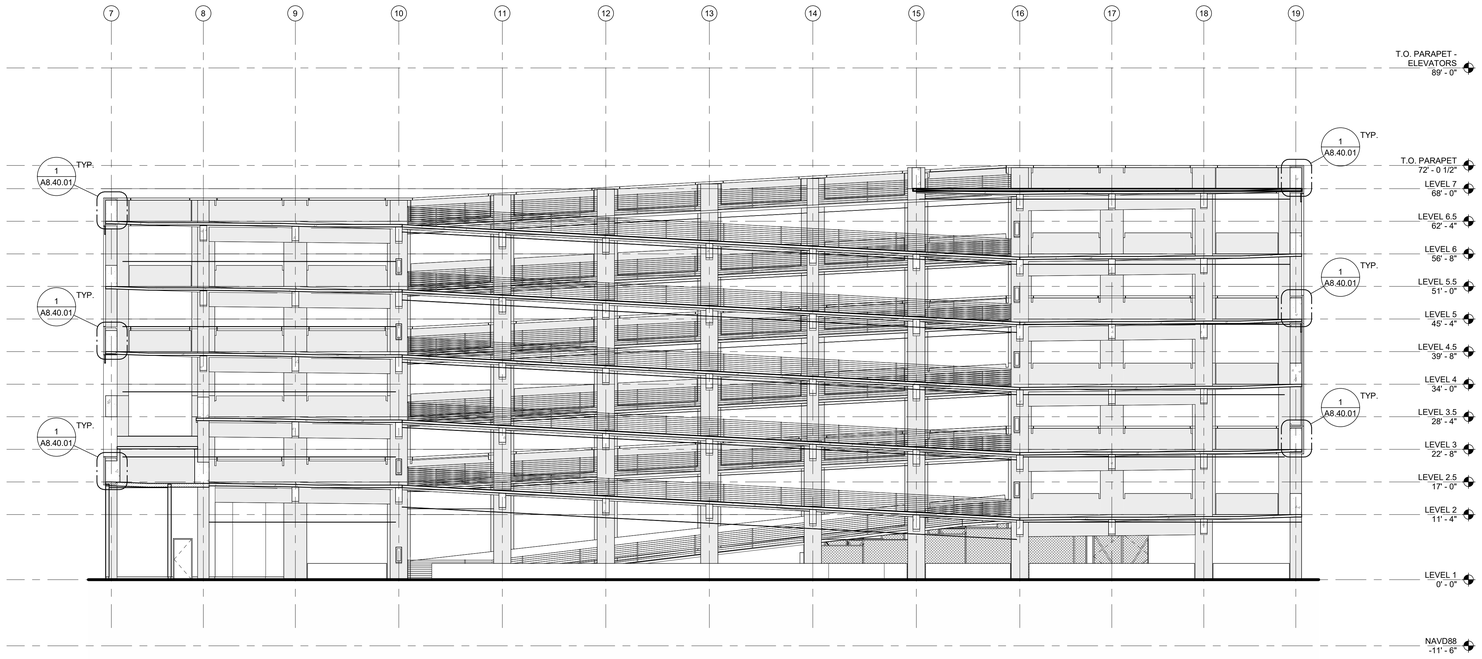


2 BUILDING SECTION - EAST/WEST
3/32" = 1'-0"

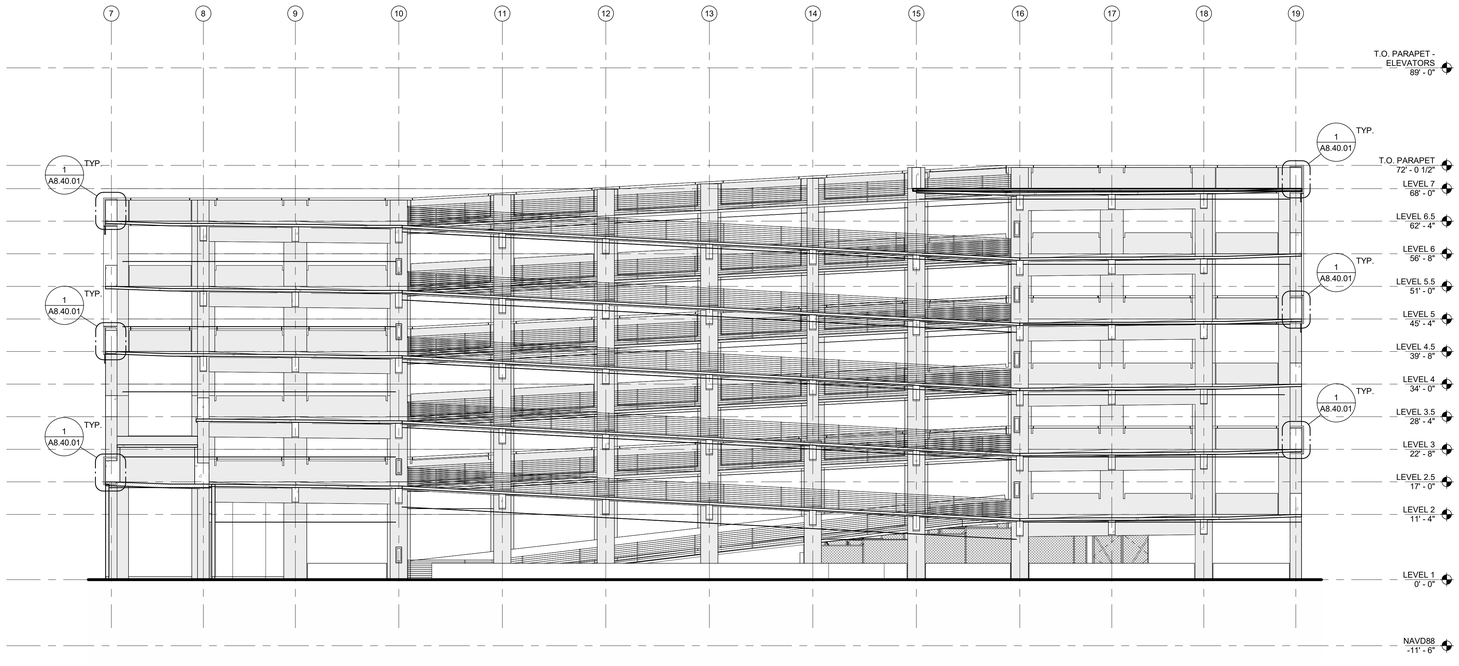


1 BUILDING SECTION - EAST/WEST
3/32" = 1'-0"

## KEYNOTE LEGEND

## GRAPHIC MATERIAL LEGEND

- 8" CMU WITH CUSTOM COLOR POLISHED FACE
- ARCHITECTURAL POLYMER MESH WITH RIGID CONNECTION TO STEEL TUBE TOP AND BOTTOM AND TENSION CABLE CAPTURED AT SIDES
- ARCHITECTURAL EXPANDED METAL MESH

SAN FRANCISCO INTERNATIONAL AIRPORT

ISSUES

| DATE | ISSUE DESCRIPTION |
|---|---|
| 09/26/2025 | FINAL SUPERSTRUCTURE - ISSUE FOR PERMIT |
| 10/13/2025 | FINAL UNDERSLAB UTILITIES - ISSUE FOR PERMIT |
| 10/13/2025 | FINAL FOUNDATION - ISSUE FOR PERMIT |
| 10/16/2025 | FINAL 60% DESIGN DEVELOPMENT |
| 12/15/2025 | DRAFT 90% CONSTRUCTION DOCUMENTS |
| 02/13/2026 | ISSUE FOR PERMIT |

CONTRACT NO. 11917.66

PROJECT TITLE 670 WEST FIELD GARAGE 2

SHEET TITLE OVERALL BUILDING SECTIONS

SEAL

**NOT FOR CONSTRUCTION**

CORGAN KUTranieri ARCHITECTS

APPROVED: DIRECTOR OF ARCHITECTURE

APPROVED: SECTION MANAGER

| DESIGNED BY: | CHECKED BY: |
|---|---|
| CK | SS |
| DRAWN BY: | DATE: |
| CS | 01/16/2026 |
| SCALE: | SIZE: |
| AS NOTED | ARCH-E1 |

SHEET NUMBER

**A4.40.03**

Autodesk Docs://2325 - SFO - WFG/11917.66 670_ARC_CKR-D.rvt

Copyright © 2017-2018 City And County Of San Francisco. These construction documents are the sole property of The City And County Of San Francisco and are protected by the Copyright Act. Any reproduction, publication, or use by any method, in whole or in part, without the express written consent of the San Francisco Airport Commission is prohibited.

If this drawing is not ARCH E1 (30"x42") NOMINAL SIZE, it has been revised from its original size and scales noted are no longer applicable

CONSTRUCTION DOCUMENTS - NOT FOR CONSTRUCTION

2/9/2026 4:45:30 PM

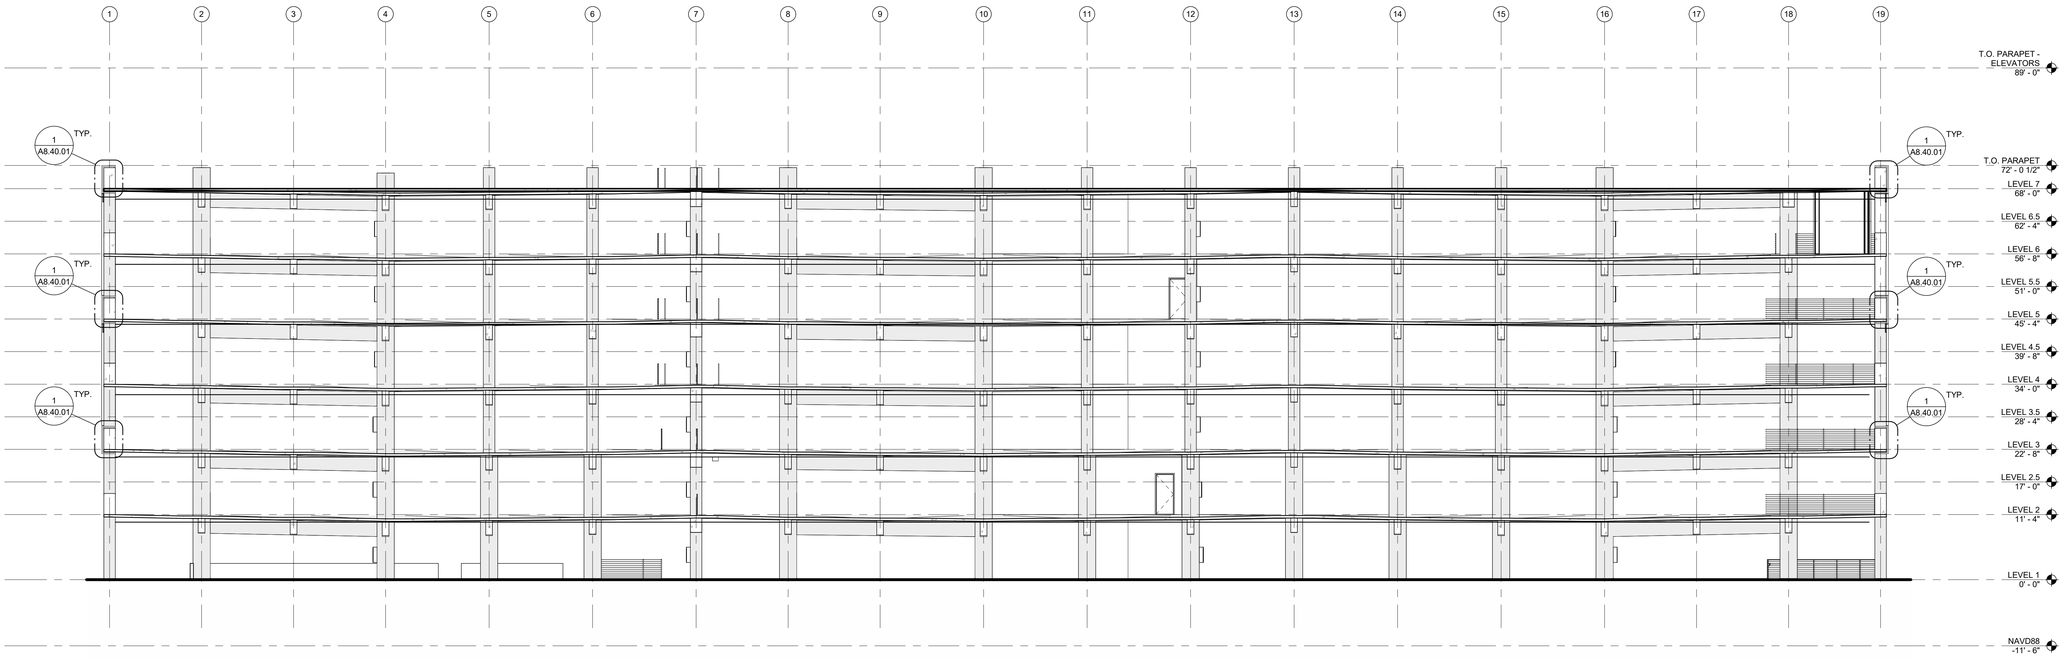


1 BUILDING SECTION - EAST/WEST
3/32" = 1'-0"

## KEYNOTE LEGEND

## GRAPHIC MATERIAL LEGEND

8" CMU WITH CUSTOM COLOR POLISHED FACE

ARCHITECTURAL POLYMER MESH WITH RIGID CONNECTION TO STEEL TUBE TOP AND BOTTOM AND TENSION CABLE CAPTURED AT SIDES

ARCHITECTURAL EXPANDED METAL MESH

SAN FRANCISCO INTERNATIONAL AIRPORT

ISSUES

| DATE | ISSUE DESCRIPTION |
|---|---|
| 09/26/2025 | FINAL SUPERSTRUCTURE - ISSUE FOR PERMIT |
| 10/13/2025 | FINAL UNDERSLAB UTILITIES - ISSUE FOR PERMIT |
| 10/13/2025 | FINAL FOUNDATION - ISSUE FOR PERMIT |
| 10/16/2025 | FINAL 60% DESIGN DEVELOPMENT |
| 12/15/2025 | DRAFT 90% CONSTRUCTION DOCUMENTS |
| 02/13/2026 | ISSUE FOR PERMIT |

CONTRACT NO. 11917.66

PROJECT TITLE 670 WEST FIELD GARAGE 2

SHEET TITLE OVERALL BUILDING SECTIONS

SEAL

NOT FOR CONSTRUCTION

CORGAN KUTRANIERI ARCHITECTS

| | |
|---|---|
| APPROVED: DIRECTOR OF ARCHITECTURE | |
| APPROVED: SECTION MANAGER | |
| DESIGNED BY: CK | CHECKED BY: SS |
| DRAWN BY: CS | DATE: 01/16/2026 |
| SCALE: AS NOTED | SIZE: ARCH-E1 |

SHEET NUMBER A4.40.04

2/9/2026 4:45:32 PM

Autodesk Docs://2325 - SFO - WFG/11917.66 670_ARC_CKR-D.rvt

Copyright © 2017-2018 City And County Of San Francisco. These construction documents are the sole property of The City And County Of San Francisco and are protected by the Copyright Act. Any reproduction, publication, or use by any method, in whole or in part, without the express written consent of the San Francisco Airport Commission is prohibited.

If this drawing is not ARCH E1 (30"x42") NOMINAL SIZE, it has been revised from its original size and scales noted are no longer applicable

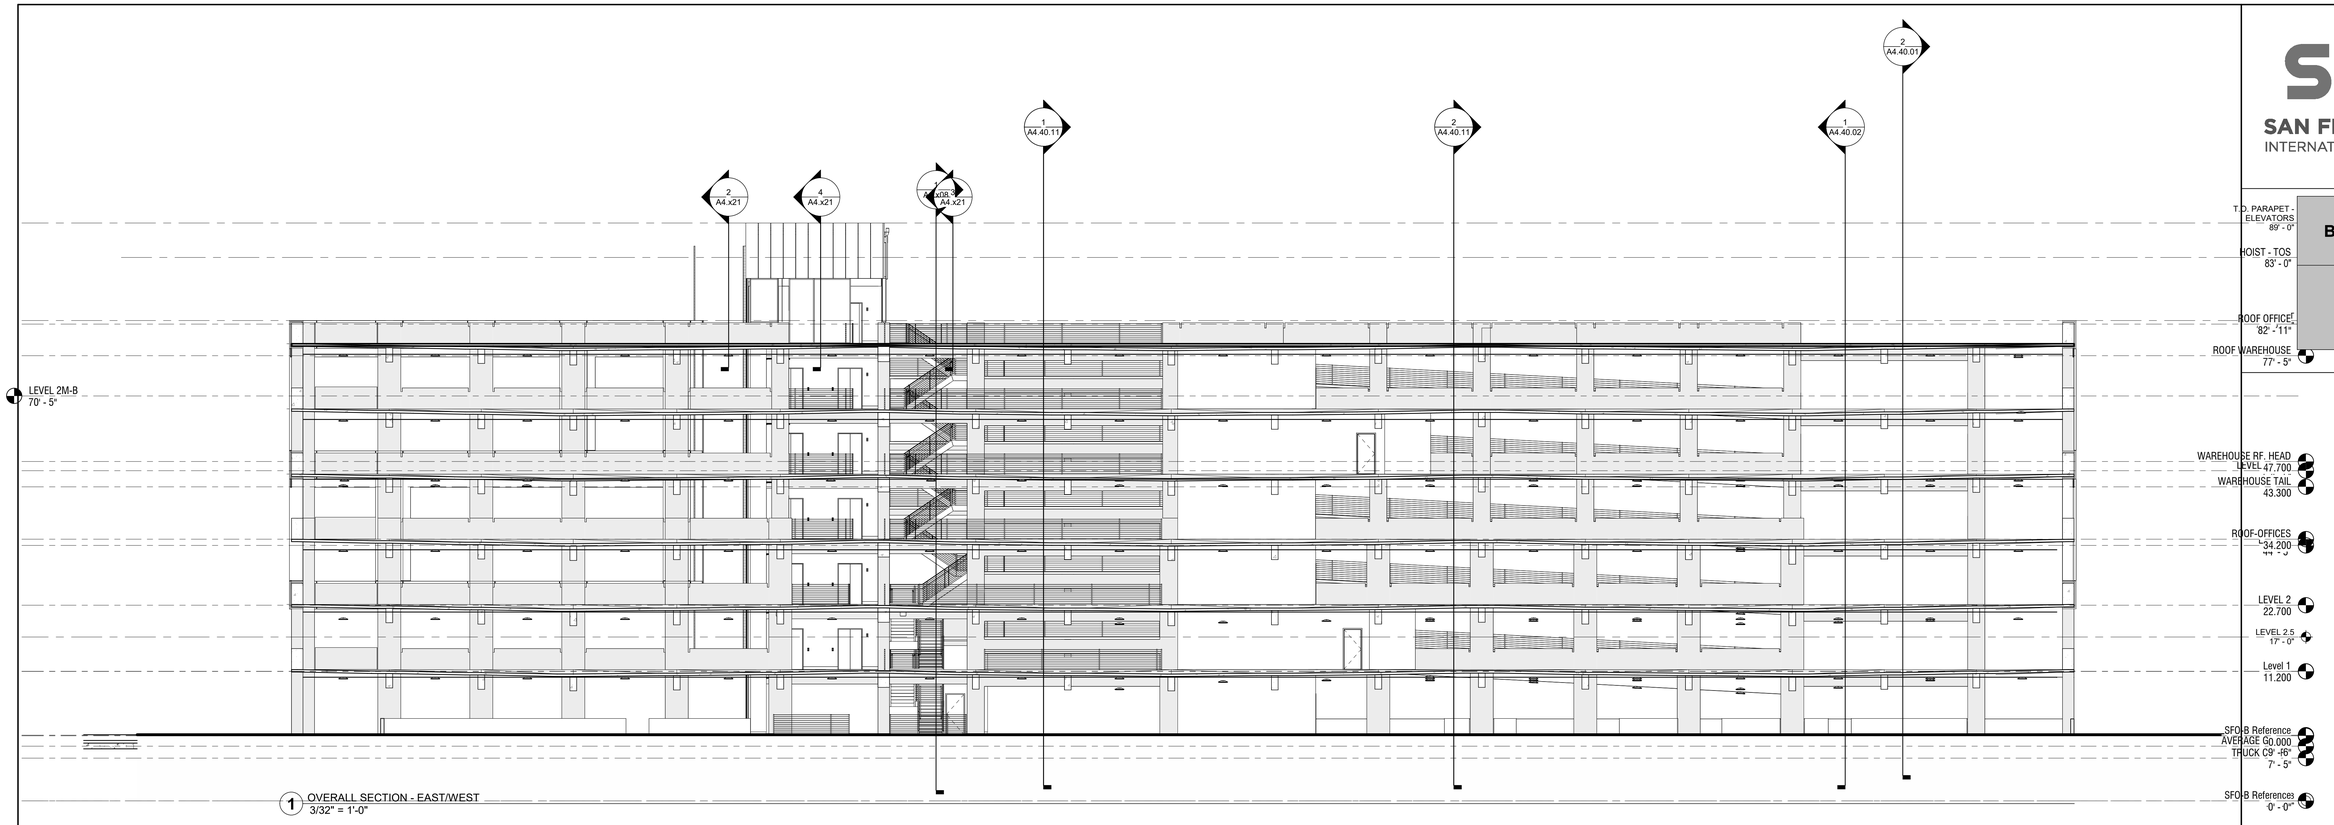


1 OVERALL SECTION - EAST/WEST
3/32" = 1'-0"

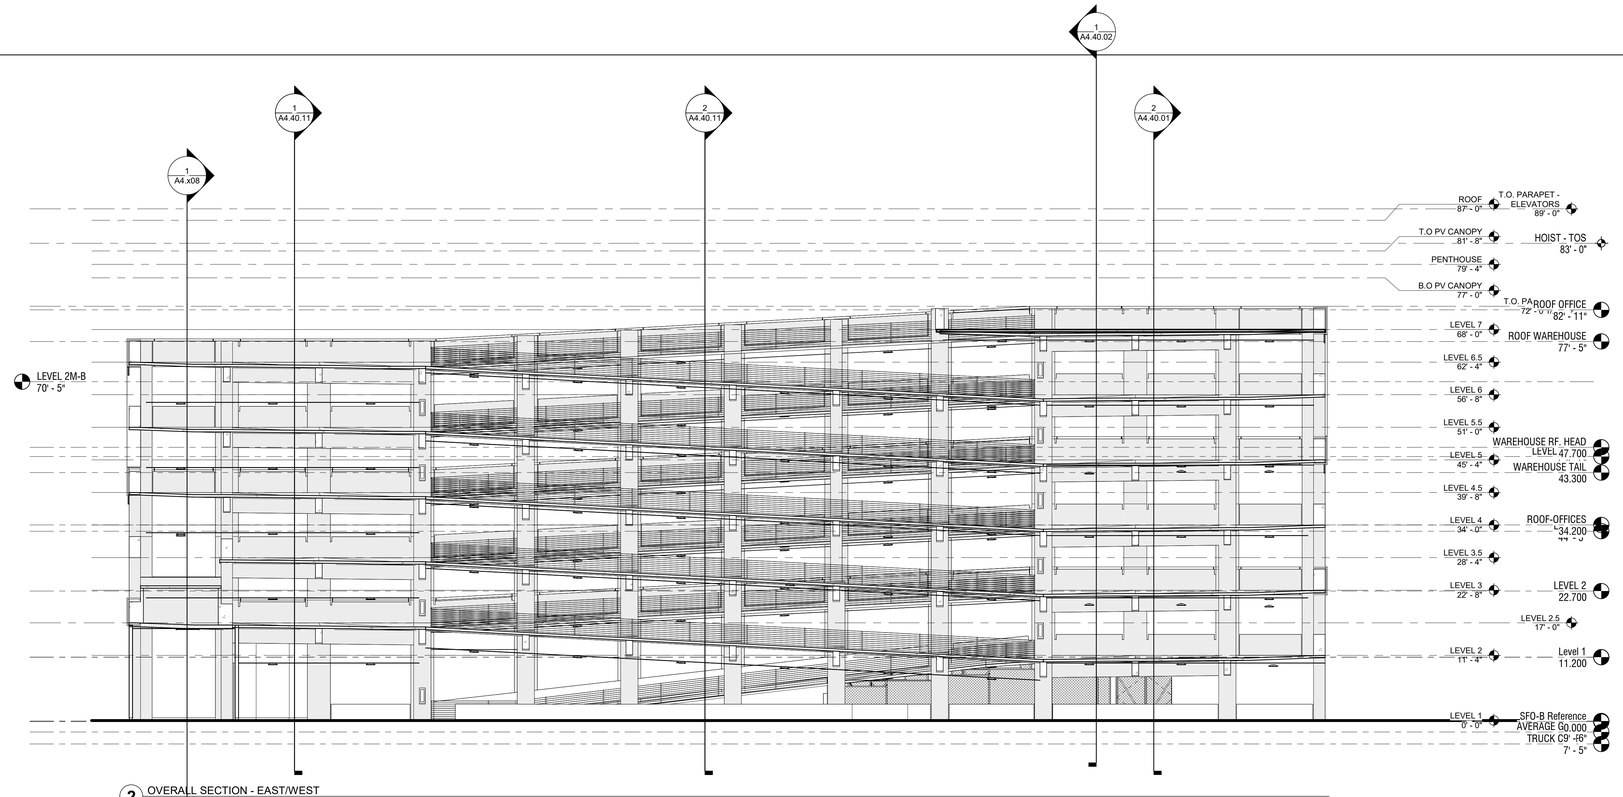


2 OVERALL SECTION - EAST/WEST
3/32" = 1'-0"

## GRAPHIC MATERIAL LEGEND

- 8" CMU WITH CUSTOM COLOR POLISHED FACE
- ARCHITECTURAL POLYMER MESH WITH RIGID CONNECTION TO STEEL TUBE TOP AND BOTTOM AND TENSION CABLE CAPTURED AT SIDES
- ARCHITECTURAL EXPANDED METAL MESH

SAN FRANCISCO INTERNATIONAL AIRPORT

CONTRACT NO: 11917.66

PROJECT TITLE: 670 WEST FIELD GARAGE 2

SHEET TITLE: OVERALL BUILDING SECTIONS

SEAL

FOR REFERENCE ONLY

CORGAN KUTRANIERI ARCHITECTS

| | |
|---|---|
| APPROVED: DIRECTOR OF ARCHITECTURE | |
| APPROVED: SECTION MANAGER | |
| DESIGNED BY: TL | CHECKED BY: SS |
| DRAWN BY: CS | DATE: 08/08/2025 |
| SCALE: AS NOTED | SIZE: ARCH-E1 |

SHEET NUMBER

A4.40.10

Copyright © 2017-2018 City And County Of San Francisco. These construction documents are the sole property of The City And County Of San Francisco and are protected by the Copyright Act. Any reproduction, publication, or use by any method, in whole or in part, without the express written consent of the San Francisco Airport Commission is prohibited.

If this drawing is not ARCH E1 (30"x42") NOMINAL SIZE, it has been revised from its original size and scales noted are no longer applicable

CONSTRUCTION DOCUMENTS - NOT FOR CONSTRUCTION

2/9/2026 4:45:38 PM

Autodesk Docs://2325 - SFO - WFG/11917.66_670_ARC_CKR-D.rvt

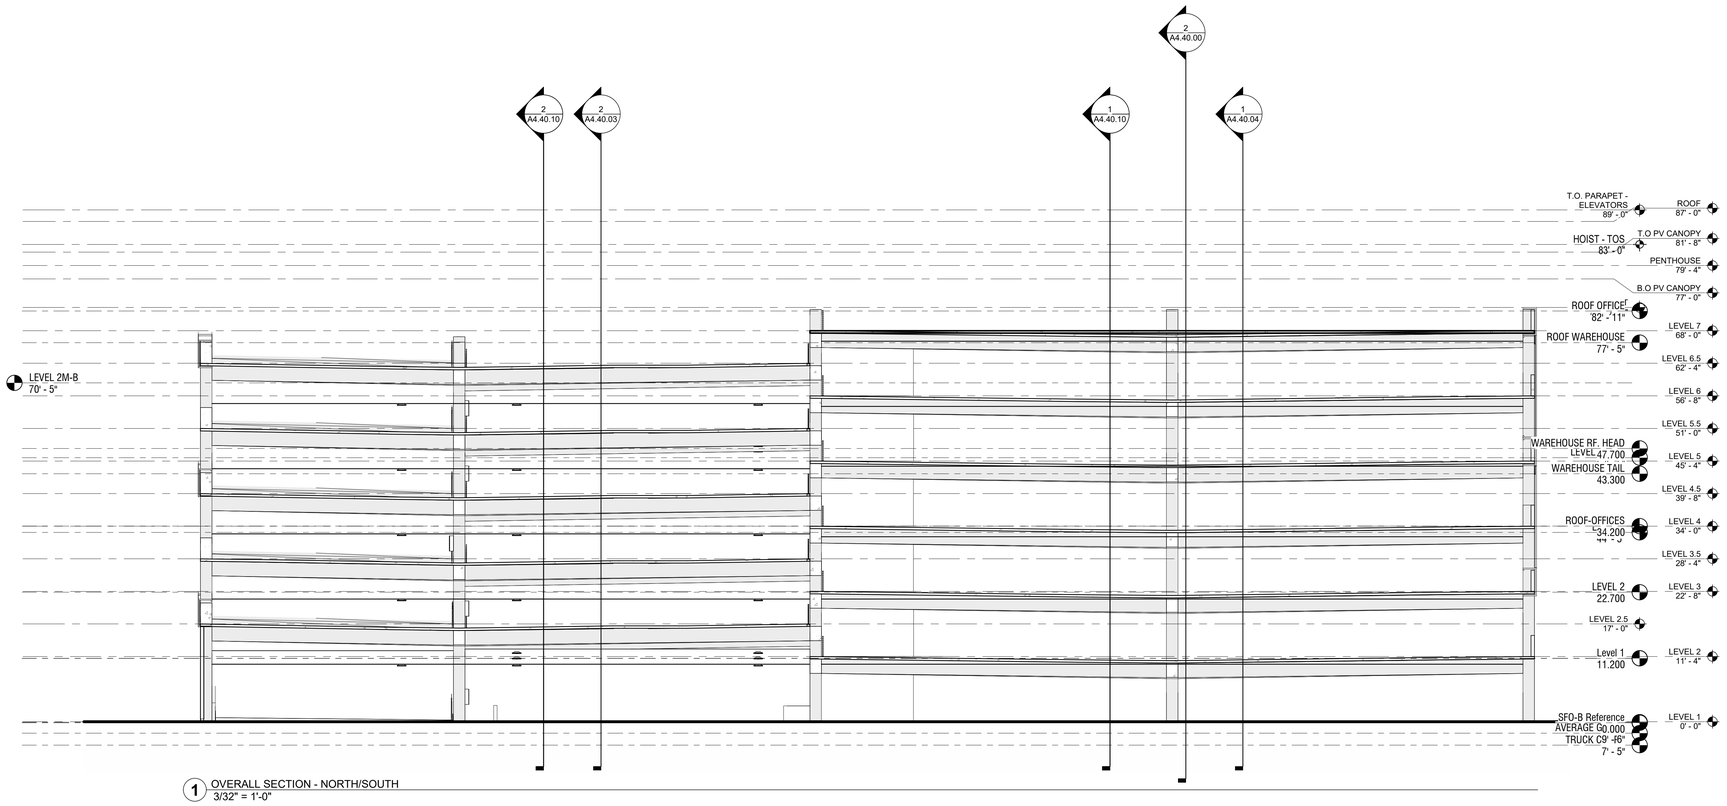


1 OVERALL SECTION - NORTH/SOUTH
3/32" = 1'-0"

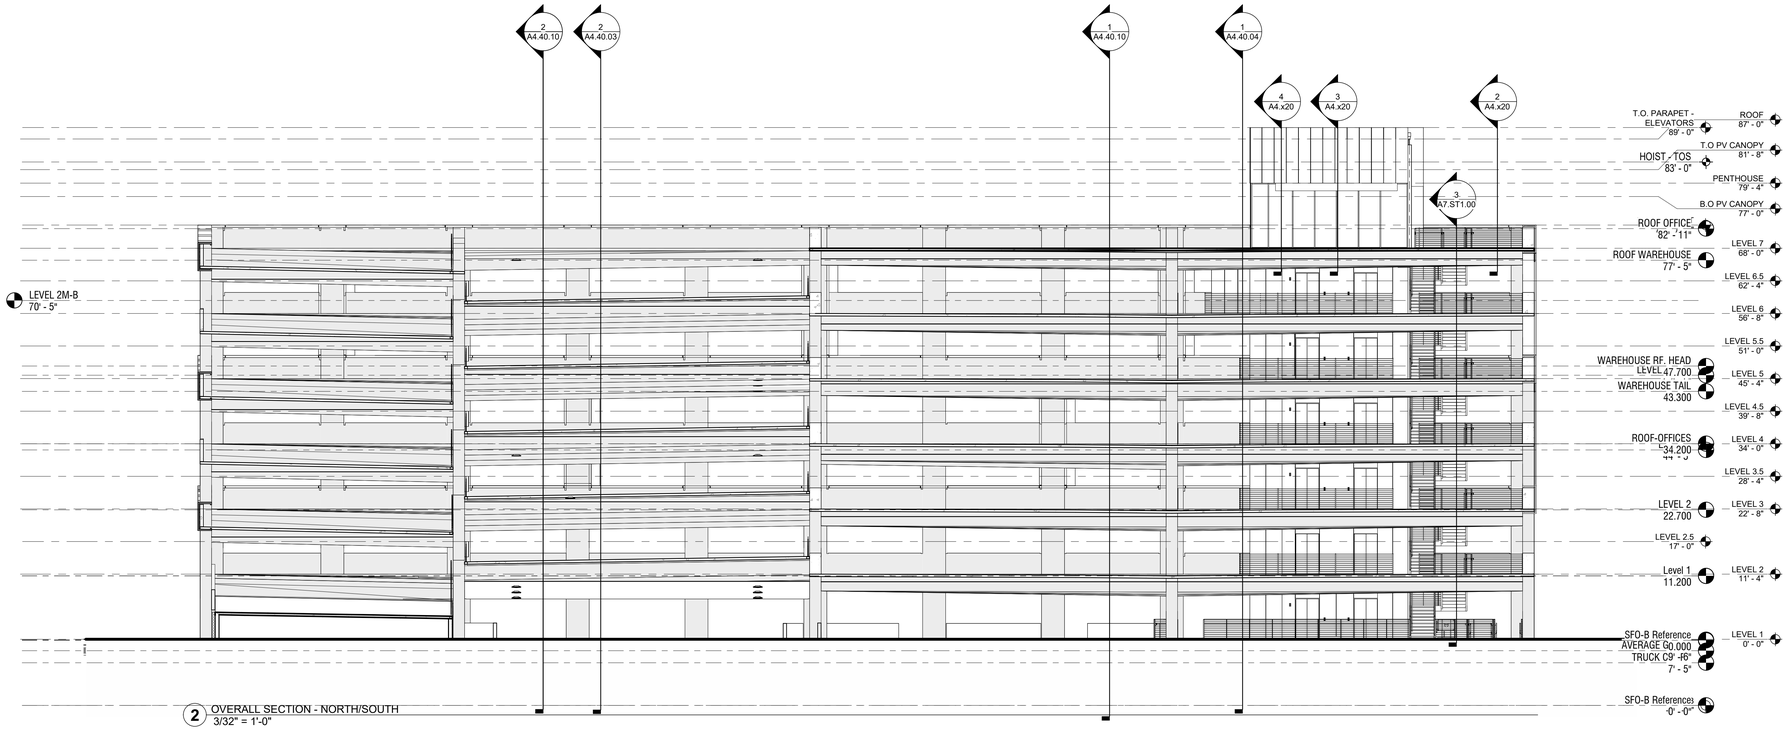


2 OVERALL SECTION - NORTH/SOUTH
3/32" = 1'-0"

## GRAPHIC MATERIAL LEGEND

- 8" CMU WITH CUSTOM COLOR POLISHED FACE
- ARCHITECTURAL POLYMER MESH WITH RIGID CONNECTION TO STEEL TUBE TOP AND BOTTOM AND TENSION CABLE CAPTURED AT SIDES
- ARCHITECTURAL EXPANDED METAL MESH

SAN FRANCISCO INTERNATIONAL AIRPORT

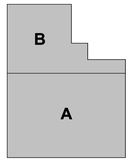


KEYPLAN

CONTRACT NO. 11917.66

PROJECT TITLE 670 WEST FIELD GARAGE 2

SHEET TITLE OVERALL BUILDING SECTIONS

SEAL

**FOR REFERENCE ONLY**

CORGAN KUTHanieri ARCHITECTS

APPROVED:
**DIRECTOR OF ARCHITECTURE**

APPROVED:
**SECTION MANAGER**

| DESIGNED BY: | CHECKED BY: |
|---|---|
| **TL** | **SS** |
| DRAWN BY: | DATE: |
| **CS** | **08/08/2025** |
| SCALE: | SIZE: |
| **AS NOTED** | **ARCH-E1** |

SHEET NUMBER

**A4.40.11**

2/3/2026 6:45:42 PM

Autodesk Docs://2325 - SFO - WFG/11917.66_670_ARC_CKR-D.rvt

Copyright © 2017-2018 City And County Of San Francisco. These construction documents are the sole property of The City And County Of San Francisco and are protected by the Copyright Act. Any reproduction, publication, or use by any method, in whole or in part, without the express written consent of the San Francisco Airport Commission is prohibited.

If this drawing is not ARCH E1 (30"x42") NOMINAL SIZE, it has been revised from its original size and scales noted are no longer applicable

CONSTRUCTION DOCUMENTS - NOT FOR CONSTRUCTION

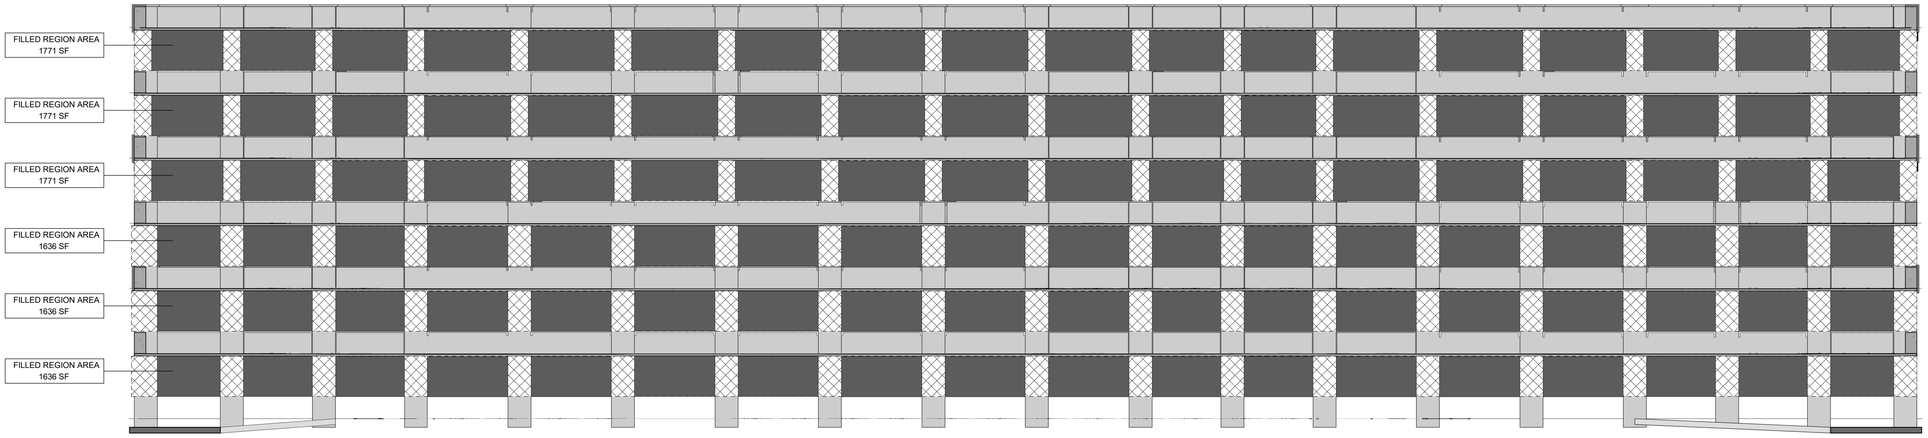


3 OVERALL INTERIOR ELEVATION - SOUTH
3/32" = 1'-0"

**Level 6**
Openness: 1,771 SF
Total SF: 2,170.05 SF

**Level 5**
Openness: 1,771 SF
Total SF: 2,170.05 SF

**Level 4**
Openness: 1,771 SF
Total SF: 2,170.05 SF

**Level 3**
Openness: 1,636.26 SF
Total SF: 2,173.56 SF

**Level 2**
Openness: 1,636.26 SF
Total SF: 2,173.56 SF

**Level 1**
Openness: 1,636.26 SF
Total SF: 2,173.56 SF

**% of Openness**

78.44%

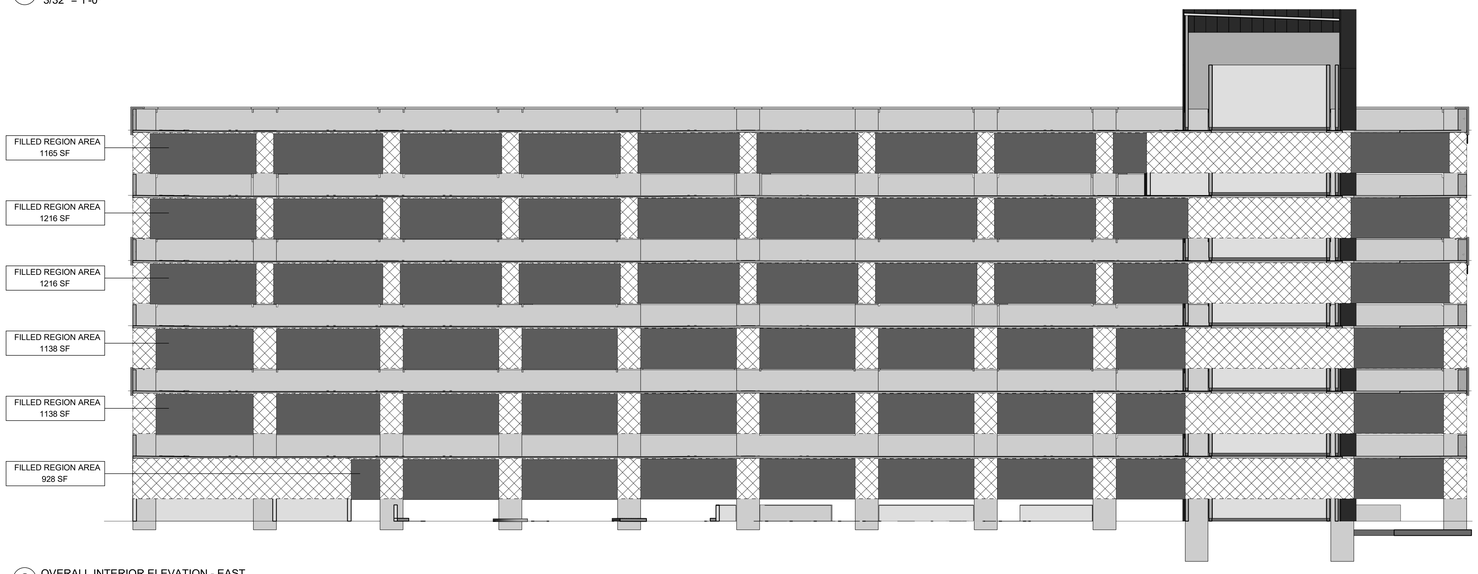


2 OVERALL INTERIOR ELEVATION - EAST
3/32" = 1'-0"

**Level 6**
Openness: 1,165.32 SF
Total SF: 1,624 SF

**Level 5**
Openness: 1,215.67 SF
Total SF: 1,624 SF

**Level 4**
Openness: 1,215.67 SF
Total SF: 1,624 SF

**Level 3**
Openness: 1,138.28 SF
Total SF: 1,624 SF

**Level 2**
Openness: 1,138.28 SF
Total SF: 1,624 SF

**Level 1**
Openness: 928 SF
Total SF: 1,624 SF

**% of Openness**

69.8%

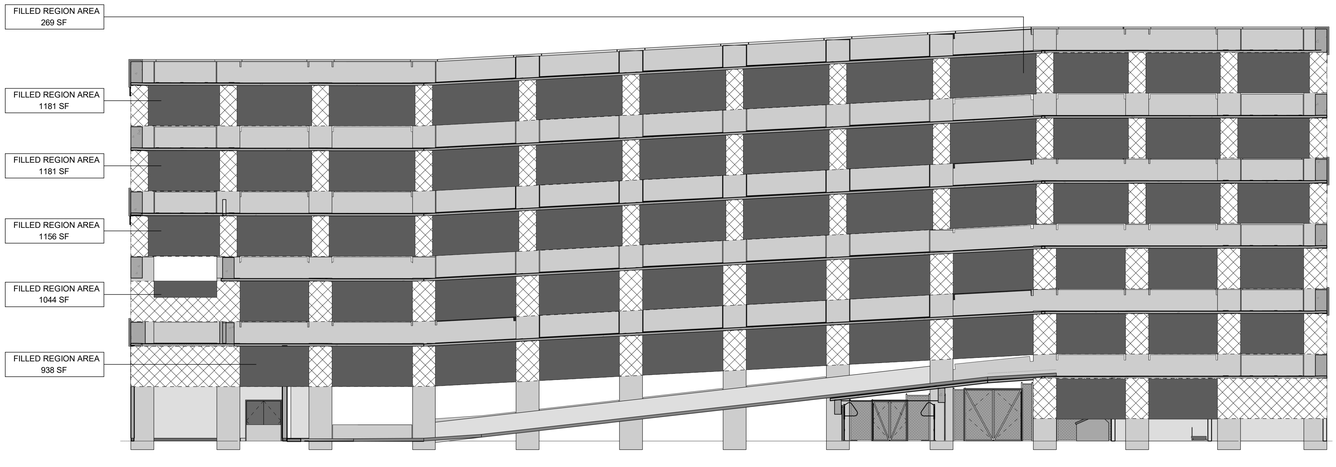


1 OVERALL INTERIOR ELEVATION - NORTH
3/32" = 1'-0"

**Level 6**
Openness: 269.42 SF
Total SF: 353.19 SF

**Level 5**
Openness: 1,180.66 SF
Total SF: 1,450.84 SF

**Level 4**
Openness: 1,180.66 SF
Total SF: 1,449.67 SF

**Level 3**
Openness: 1,156.50 SF
Total SF: 1,458.57 SF

**Level 2**
Openness: 1,043.84 SF
Total SF: 1,455.54 SF

**Level 1**
Openness: 938.11 SF
Total SF: 1,451.69 SF

**% of Openness**

78.44%

**Overall Total:**

Openness: 22,792.66 SF
Total SF: 30,394.35 SF

**% of Openness**

**74.99%**

## CODE INFORMATION

CBC 2022 406.5.2 OPENINGS.

FOR NATURAL VENTILATION PURPOSES, THE EXTERIOR SIDE OF THE STRUCTURE SHALL HAVE UNIFORMLY DISTRIBUTED OPENINGS ON TWO OR MORE SIDES. THE AREA OF SUCH OPENINGS IN EXTERIOR WALLS ON A TIER SHALL BE NOT LESS THAN TWENTY (20) PERCENT OF THE TOTAL PERIMETER WALL AREA OF EACH TIER. THE AGGREGATE LENGTH OF THE OPENINGS CONSIDERED TO BE PROVIDING NATURAL VENTILATION SHALL BE NOT LESS THAN FORTY (40) PERCENT OF THE PERIMETER OF THE TIER.

SAN FRANCISCO INTERNATIONAL AIRPORT

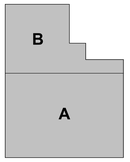


KEYPLAN

ISSUES

| ISSUE DESCRIPTION | DATE |
|---|---|
| FINAL SUPERSTRUCTURE - ISSUE FOR PERMIT | 09/26/2025 |
| FINAL UNDERSLAB UTILITIES - ISSUE FOR PERMIT | 10/13/2025 |
| FINAL FOUNDATION - ISSUE FOR PERMIT | 10/13/2025 |
| FINAL 60% DESIGN DEVELOPMENT | 10/16/2025 |
| DRAFT 90% CONSTRUCTION DOCUMENTS | 12/15/2025 |
| ISSUE FOR PERMIT | 02/13/2026 |

CONTRACT NO. 11917.66

PROJECT TITLE 670 WEST FIELD GARAGE 2

SHEET TITLE OVERALL INTERIOR ELEVATIONS

SEAL

NOT FOR CONSTRUCTION

CORGAN KUTRANIERI

APPROVED:
DIRECTOR OF ARCHITECTURE

APPROVED:
SECTION MANAGER

| DESIGNED BY: | CHECKED BY: |
|---|---|
| CK | SS |
| DRAWN BY: | DATE: |
| CS | 01/16/2026 |
| SCALE: | SIZE: |
| AS NOTED | ARCH-E1 |

SHEET NUMBER

A6.00.00

2/9/2026 4:45:48 PM

Autodesk Docs://2325 - SFO - WFG/11917.66_670_ARC_CKR-D.rvt

Copyright © 2017-2018 City And County Of San Francisco. These construction documents are the sole property of The City And County Of San Francisco and are protected by the Copyright Act. Any reproduction, publication, or use by any method, in whole or in part, without the express written consent of the San Francisco Airport Commission is prohibited.

If this drawing is not ARCH E1 (30"x42") NOMINAL SIZE, it has been revised from its original size and scales noted are no longer applicable

CONSTRUCTION DOCUMENTS - NOT FOR CONSTRUCTION

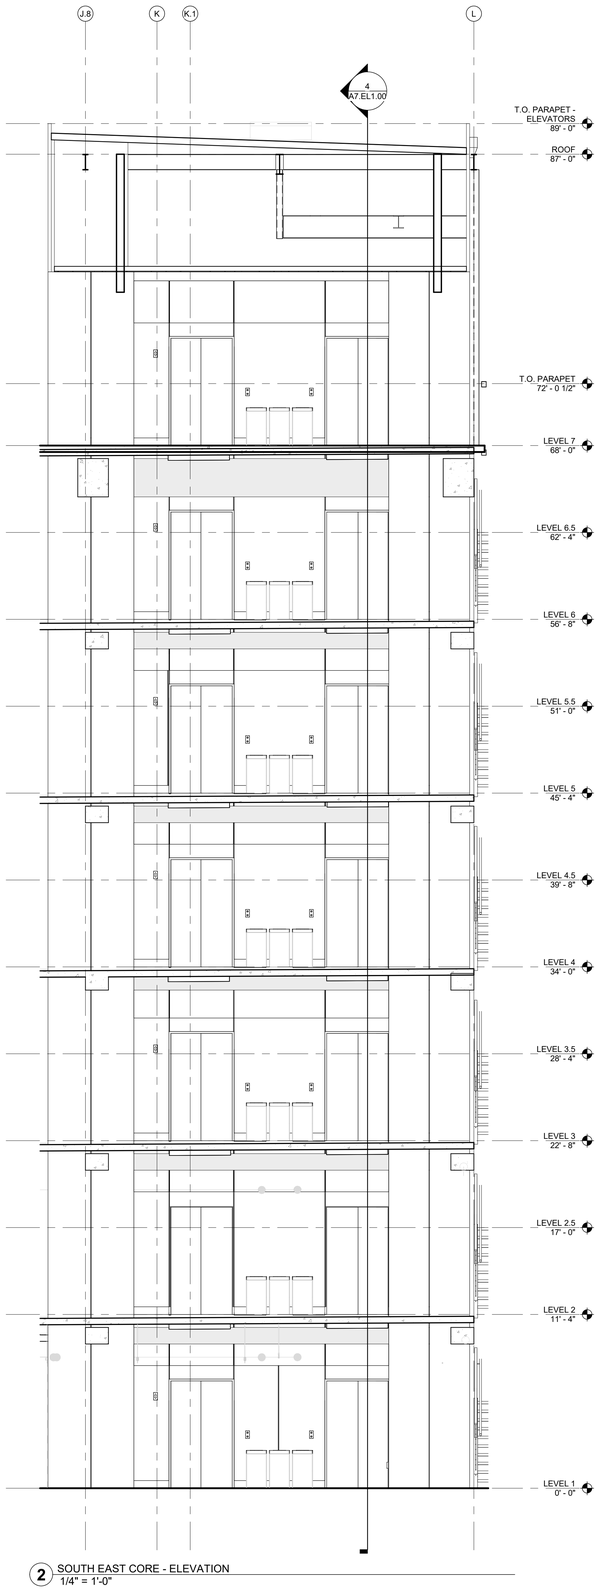


2 SOUTH EAST CORE - ELEVATION
1/4" = 1'-0"

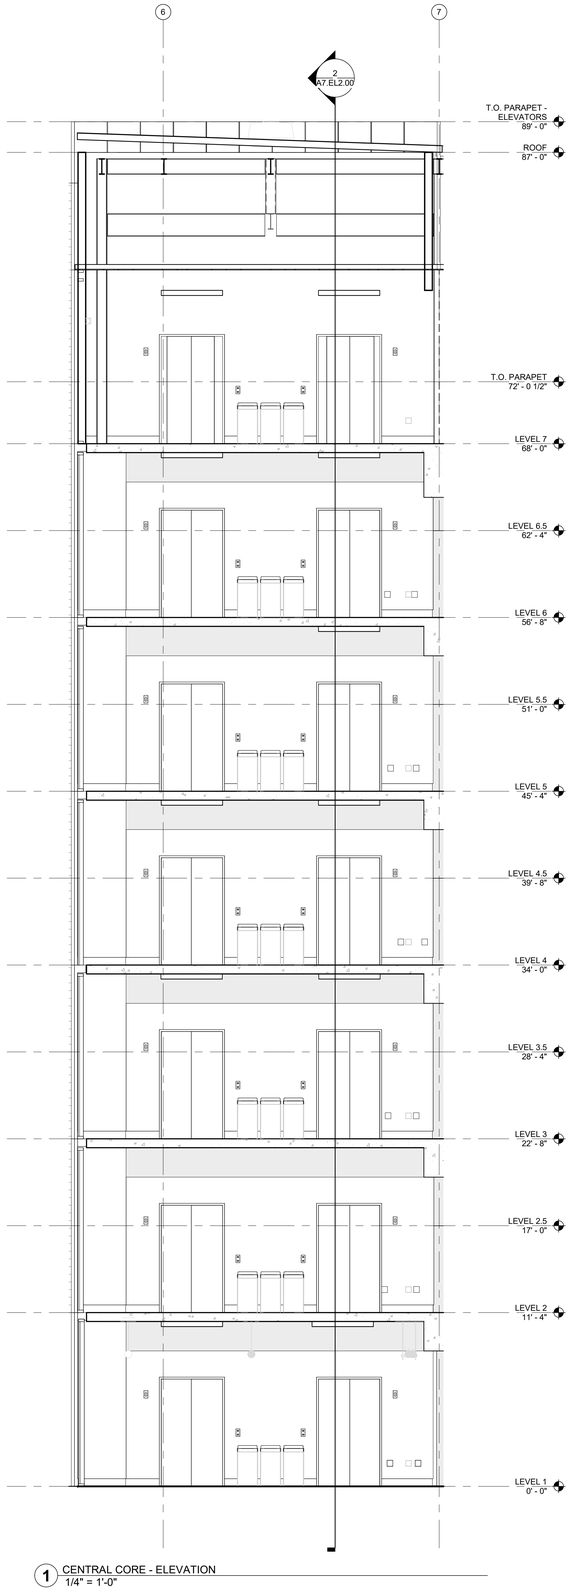


1 CENTRAL CORE - ELEVATION
1/4" = 1'-0"

SAN FRANCISCO
INTERNATIONAL AIRPORT

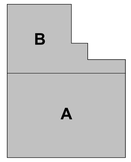


KEYPLAN

ISSUES

| DATE | ISSUE DESCRIPTION |
|---|---|
| 09/26/2025 | FINAL SUPERSTRUCTURE - ISSUE FOR PERMIT |
| 10/13/2025 | FINAL UNDERSLAB UTILITIES - ISSUE FOR PERMIT |
| 10/13/2025 | FINAL FOUNDATION - ISSUE FOR PERMIT |
| 10/16/2025 | FINAL 80% DESIGN DEVELOPMENT |
| 12/15/2025 | DRAFT 90% CONSTRUCTION DOCUMENTS |
| 02/13/2026 | ISSUE FOR PERMIT |

CONTRACT NO. 11917.66

PROJECT TITLE 670 WEST FIELD GARAGE 2

SHEET TITLE ENLARGED INTERIOR ELEVATIONS

SEAL

**NOT FOR CONSTRUCTION**

CORGAN KUTRANIERI

APPROVED:
**DIRECTOR OF ARCHITECTURE**

APPROVED:
**SECTION MANAGER**

| DESIGNED BY: | CHECKED BY: |
|---|---|
| **CK** | **SS** |
| DRAWN BY: | DATE: |
| **CS** | **01/16/2026** |
| SCALE: | SIZE: |
| **AS NOTED** | **ARCH-E1** |

SHEET NUMBER

**A6.04.00**

2/5/2026 4:45:51 PM

Autodesk Docs://2325 - SFO - WFG/11917.66_670_ARC_CKR-D.rvt

Copyright © 2017-2018 City And County Of San Francisco. These construction documents are the sole property of The City And County Of San Francisco and are protected by the Copyright Act. Any reproduction, publication, or use by any method, in whole or in part, without the express written consent of the San Francisco Airport Commission is prohibited.

If this drawing is not ARCH E1 (30"x42") NOMINAL SIZE, it has been revised from its original size and scales noted are no longer applicable

CONSTRUCTION DOCUMENTS - NOT FOR CONSTRUCTION

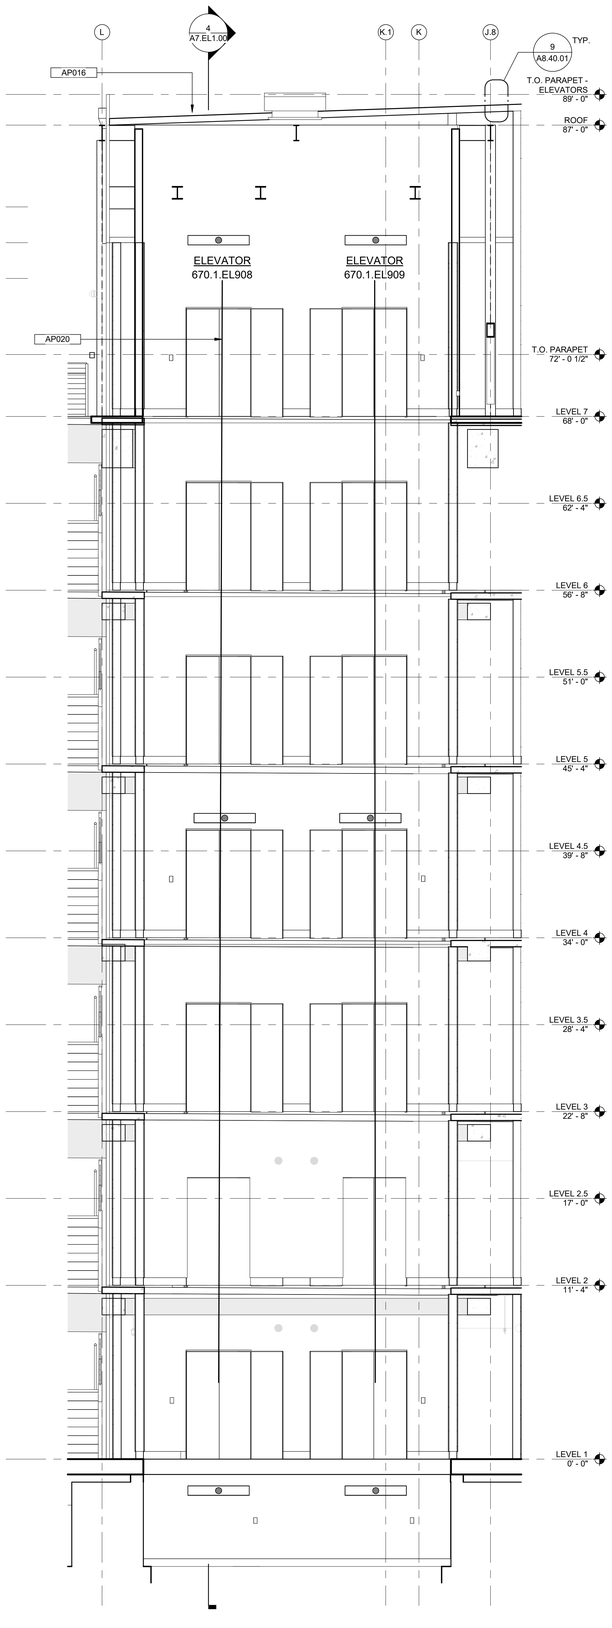


5 ELEVATORS EL908 & EL909 NORTH-SOUTH SECTION
1/4" = 1'-0"

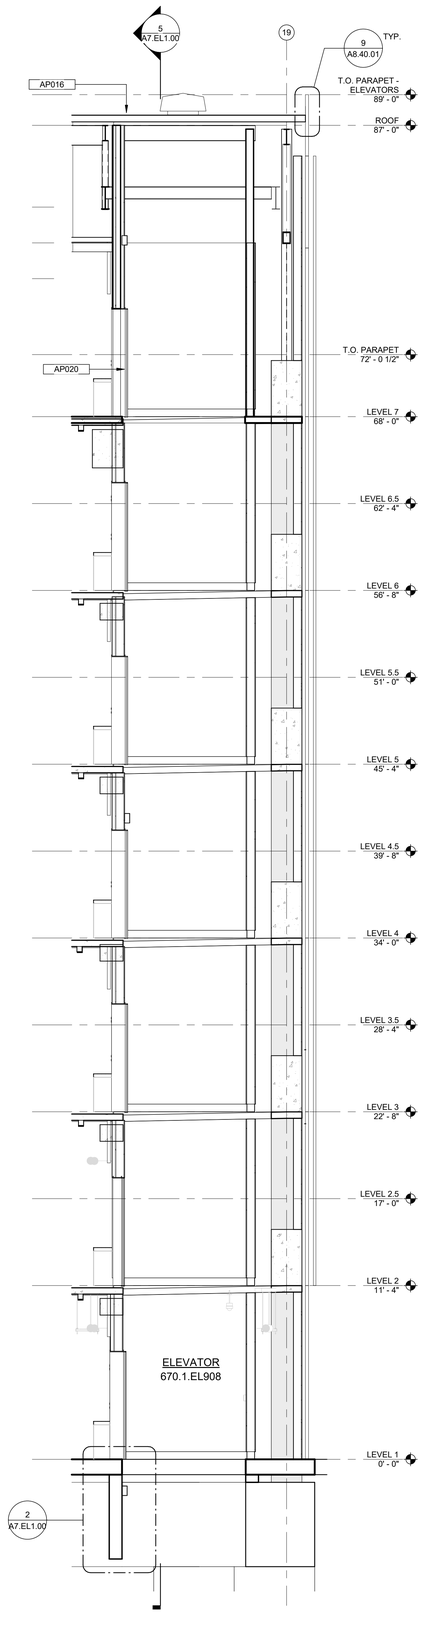


4 ELEVATORS EL908 & EL909 EAST-WEST SECTION
1/4" = 1'-0"

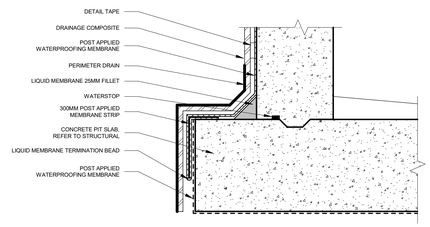


3 ELEVATOR PIT WATERPROOFING DETAIL
1 1/2" = 1'-0"

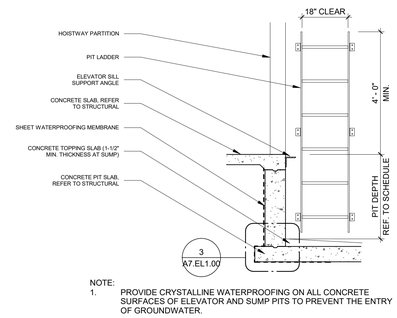


NOTE:
1. PROVIDE CRYSTALLINE WATERPROOFING ON ALL CONCRETE SURFACES OF ELEVATOR AND SUMP PITS TO PREVENT THE ENTRY OF GROUNDWATER.

2 ELEVATOR PIT PARTIAL SECTION
1/2" = 1'-0"

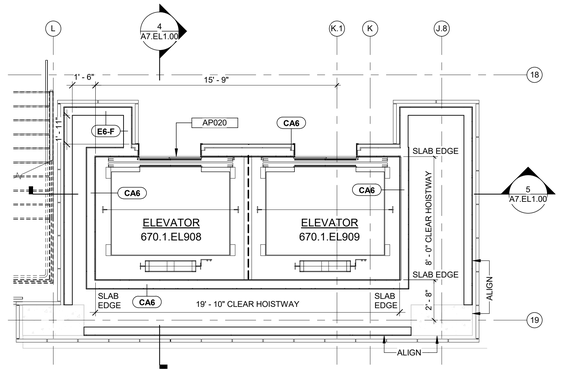


1 ENLARGED ELEVATOR PLAN - ELEVATORS EL908 & EL909
1/4" = 1'-0"

## ELEVATOR SHEET NOTES

1. ALL PARTITIONS/WALLS AT ELEVATORS SHALL BE ASSEMBLED ABOVE CONCRETE CURB, U.N.O. REFER TO DETAILS 1 AND 2 ON SHEET A2.00.00.
2. ALL ARCHITECTURAL WALLS SHALL BE SEPARATED BY A MINIMUM OF 2" FROM FACE OF STRUCTURAL COMPONENTS, U.N.O.
3. ALL SYSTEMS EQUIPMENT SHOWN IN GREY ARE FOR REFERENCE ONLY. REFER TO ELECTRICAL, TELECOM, MECHANICAL, PLUMBING, FIRE PROTECTION DRAWINGS FOR ADDITIONAL INFORMATION.

## KEYNOTE LEGEND

| | |
|---|---|
| AP016 | ELEVATOR OVERRUN ROOF. |
| AP020 | ELEVATOR DOOR, CENTER TO CAB DOOR. |

SAN FRANCISCO INTERNATIONAL AIRPORT

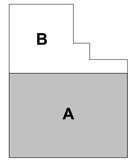


KEYPLAN

ISSUES

| ISSUE DESCRIPTION | DATE |
|---|---|
| FINAL SUPERSTRUCTURE - ISSUE FOR PERMIT | 09/26/2025 |
| FINAL UNDERSLAB UTILITIES - ISSUE FOR PERMIT | 10/13/2025 |
| FINAL FOUNDATION - ISSUE FOR PERMIT | 10/13/2025 |
| FINAL 60% DESIGN DEVELOPMENT | 10/16/2025 |
| DRAFT 90% CONSTRUCTION DOCUMENTS | 12/19/2025 |
| ISSUE FOR PERMIT | 02/13/2026 |

CONTRACT NO. 11917.66

PROJECT TITLE 670 WEST FIELD GARAGE 2

SHEET TITLE ELEVATORS EL908 & EL909 PLAN AND SECTIONS

SEAL

**NOT FOR CONSTRUCTION**

CORGAN KUTH ranieri ARCHITECTS

APPROVED: DIRECTOR OF ARCHITECTURE

APPROVED: SECTION MANAGER

| DESIGNED BY: | CHECKED BY: |
|---|---|
| CK | SS |
| DRAWN BY: | DATE: |
| CS | 01/16/2026 |
| SCALE: AS NOTED | SIZE: ARCH-E1 |

SHEET NUMBER

**A7.EL1.00**

2/5/2026 4:46:00 PM

Autodesk Docs://2325 - SFO - WFG/11917.66_670_ARC_CKR-D.rvt

Copyright © 2017-2018 City And County Of San Francisco. These construction documents are the sole property of The City And County Of San Francisco and are protected by the Copyright Act. Any reproduction, publication, or use by any method, in whole or in part, without the express written consent of the San Francisco Airport Commission is prohibited.

If this drawing is not ARCH E1 (30"x42") NOMINAL SIZE, it has been revised from its original size and scales noted are no longer applicable

CONSTRUCTION DOCUMENTS - NOT FOR CONSTRUCTION

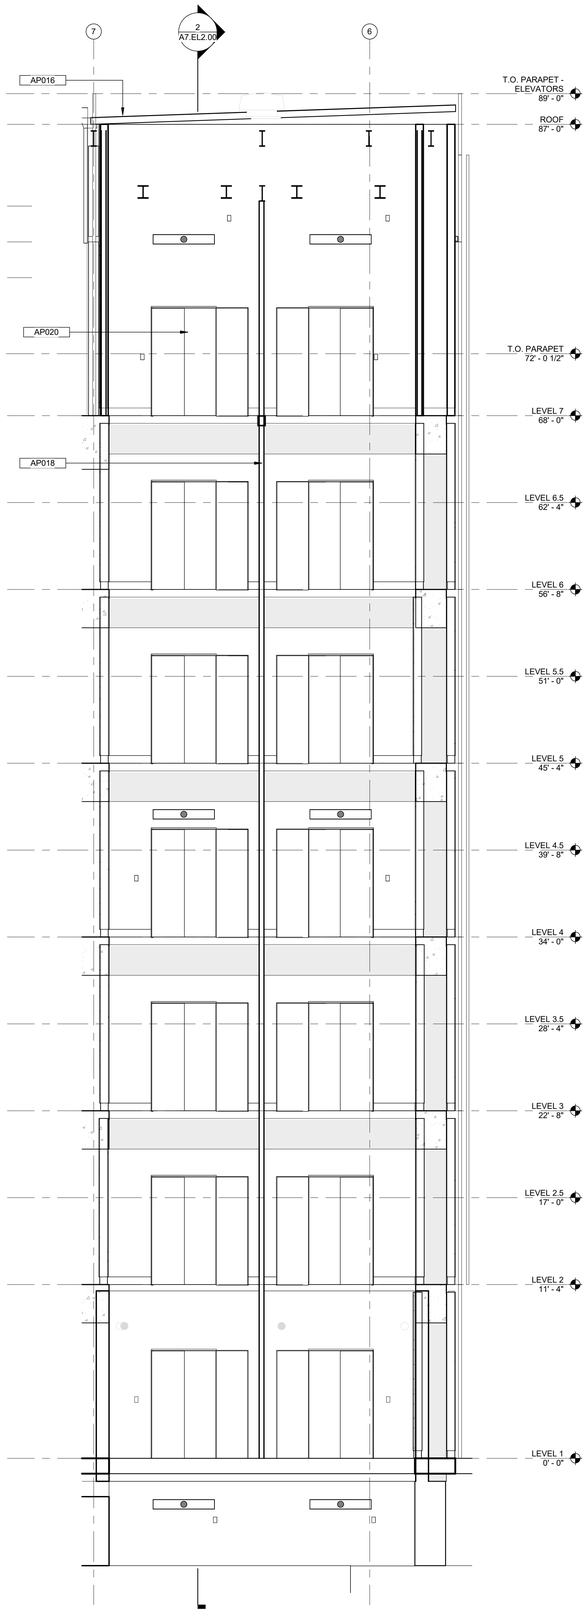


3 ELEVATORS EL906 & EL907 EAST-WEST SECTION
1/4" = 1'-0"

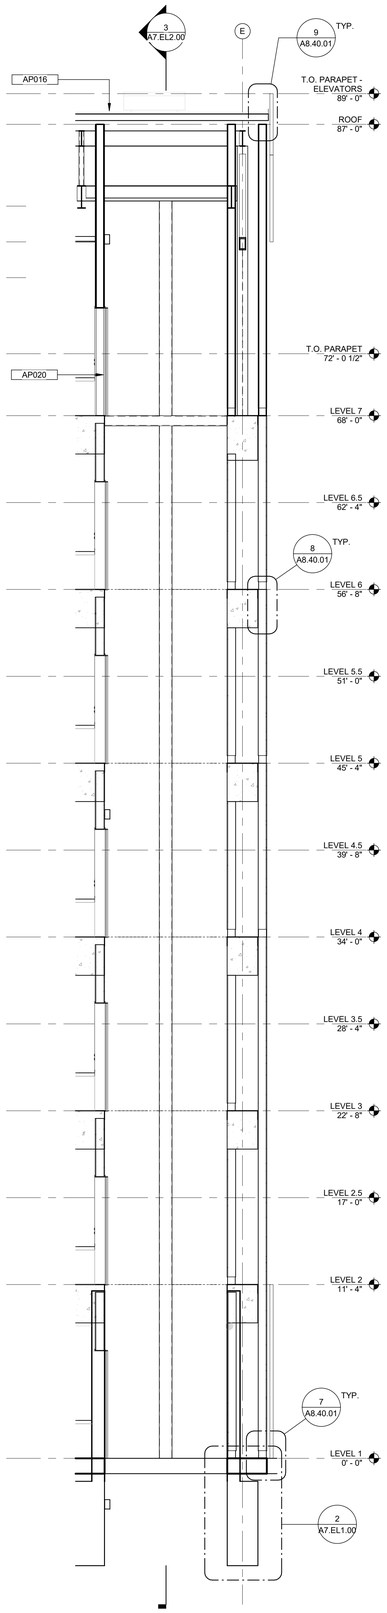


2 ELEVATORS EL906 & EL907 NORTH-SOUTH SECTION
1/4" = 1'-0"

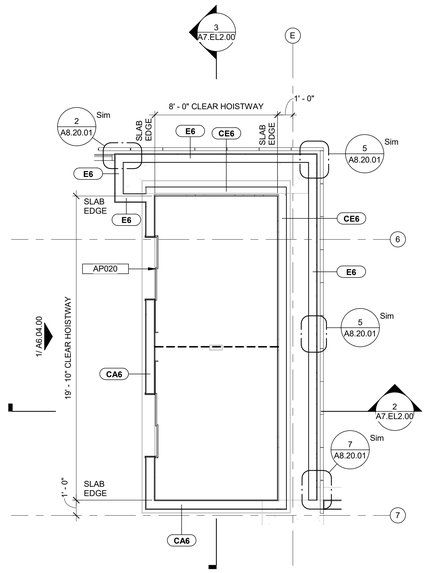


1 ENLARGED ELEVATOR PLAN - ELEVATORS EL906 & EL907
1/4" = 1'-0"

## ELEVATOR SHEET NOTES

1. ALL PARTITIONS/WALLS AT ELEVATORS SHALL BE ASSEMBLED ABOVE CONCRETE CURB, U.N.O. REFER TO DETAILS 1 AND 2 ON SHEET A2.00.00.
2. ALL ARCHITECTURAL WALLS SHALL BE SEPARATED BY A MINIMUM OF 2" FROM FACE OF STRUCTURAL COMPONENTS, U.N.O.
3. ALL SYSTEMS EQUIPMENT SHOWN IN GREY ARE FOR REFERENCE ONLY. REFER TO ELECTRICAL, TELECOM, MECHANICAL, PLUMBING, FIRE PROTECTION DRAWINGS FOR ADDITIONAL INFORMATION.

## KEYNOTE LEGEND

| | |
|---|---|
| AP016 | ELEVATOR OVERRUN ROOF. |
| AP018 | HOISTWAY SEPARATION BEAM, REFERENCE STRUCTURAL DRAWINGS. |
| AP020 | ELEVATOR DOOR, CENTER TO CAB DOOR. |

SAN FRANCISCO INTERNATIONAL AIRPORT

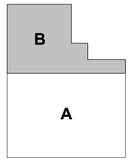


KEYPLAN

ISSUES

| DATE | ISSUE DESCRIPTION |
|---|---|
| 09/26/2025 | FINAL SUPERSTRUCTURE - ISSUE FOR PERMIT |
| 10/13/2025 | FINAL UNDERSLAB UTILITIES - ISSUE FOR PERMIT |
| 10/13/2025 | FINAL FOUNDATION - ISSUE FOR PERMIT |
| 10/16/2025 | FINAL 60% DESIGN DEVELOPMENT |
| 12/19/2025 | DRAFT 90% CONSTRUCTION DOCUMENTS |
| 02/13/2026 | ISSUE FOR PERMIT |

CONTRACT NO. 11917.66

PROJECT TITLE 670 WEST FIELD GARAGE 2

SHEET TITLE ELEVATORS EL906 & EL907 PLAN AND SECTIONS

SEAL

**NOT FOR CONSTRUCTION**

CORGAN KUTIranieri ARCHITECTS

| | |
|---|---|
| APPROVED: DIRECTOR OF ARCHITECTURE | |
| APPROVED: SECTION MANAGER | |
| DESIGNED BY: CK | CHECKED BY: SS |
| DRAWN BY: CS | DATE: 01/16/2026 |
| SCALE: AS NOTED | SIZE: ARCH-E1 |

SHEET NUMBER **A7.EL2.00**

2/3/2026 4:46:05 PM

Autodesk Docs://2325 - SFO - WFG/11917.66_670_ARC_CKR-D.rvt

Copyright © 2017-2018 City And County Of San Francisco. These construction documents are the sole property of The City And County Of San Francisco and are protected by the Copyright Act. Any reproduction, publication, or use by any method, in whole or in part, without the express written consent of the San Francisco Airport Commission is prohibited.

If this drawing is not ARCH E1 (30"x42") NOMINAL SIZE, it has been revised from its original size and scales noted are no longer applicable

CONSTRUCTION DOCUMENTS - NOT FOR CONSTRUCTION

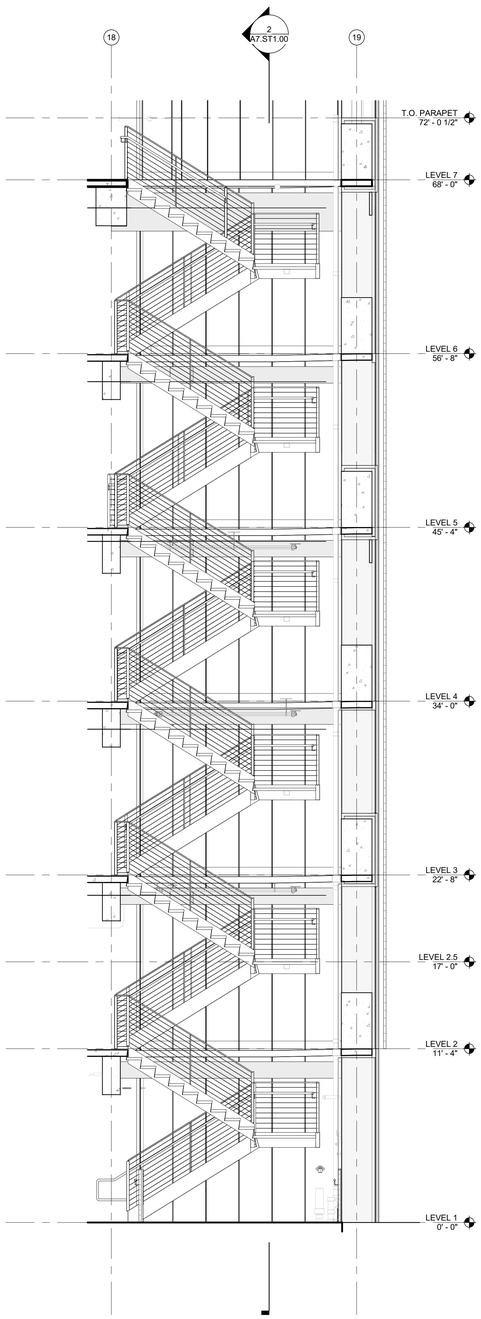


3 STAIR ST1 EAST-WEST SECTION
1/4" = 1'-0"

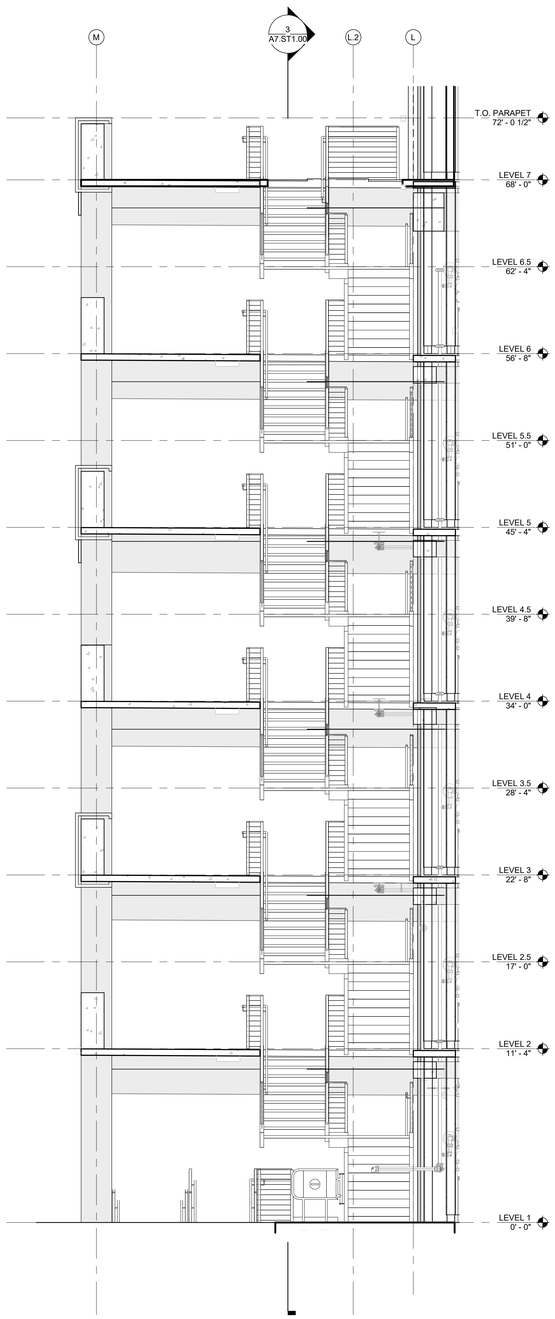


2 STAIR ST1 NORTH-SOUTH SECTION
1/4" = 1'-0"

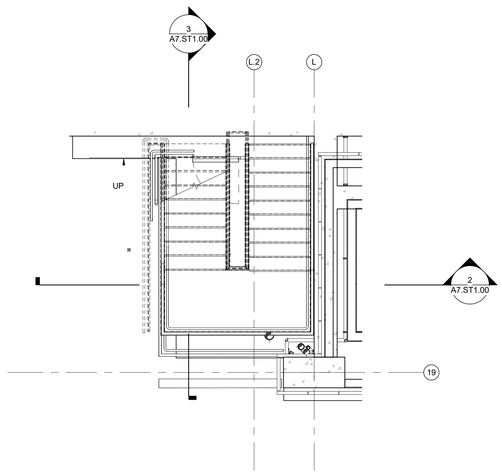


1 ENLARGED STAIR PLAN - STAIR ST1
1/4" = 1'-0"

SAN FRANCISCO
INTERNATIONAL AIRPORT

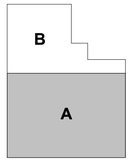


KEYPLAN

ISSUES

| ISSUE DESCRIPTION | DATE |
|---|---|
| FINAL SUPERSTRUCTURE - ISSUE FOR PERMIT | 09/26/2025 |
| FINAL UNDERSLAB UTILITIES - ISSUE FOR PERMIT | 10/13/2025 |
| FINAL FOUNDATION - ISSUE FOR PERMIT | 10/13/2025 |
| FINAL 60% DESIGN DEVELOPMENT | 10/16/2025 |
| DRAFT 90% CONSTRUCTION DOCUMENTS | 12/15/2025 |
| ISSUE FOR PERMIT | 02/13/2026 |

CONTRACT NO. 11917.66

PROJECT TITLE 670 WEST FIELD GARAGE 2

SHEET TITLE STAIR ST1 PLAN AND SECTIONS

SEAL

**NOT FOR CONSTRUCTION**

CORGAN KUTRANIERI ARCHITECTS

APPROVED:
**DIRECTOR OF ARCHITECTURE**

APPROVED:
**SECTION MANAGER**

| DESIGNED BY: | CHECKED BY: |
|---|---|
| CK | SS |
| DRAWN BY: | DATE: |
| CS | 01/16/2026 |
| SCALE: | SIZE: |
| AS NOTED | ARCH-E1 |

SHEET NUMBER

**A7.ST1.00**

2/5/2026 4:46:30 PM

Autodesk Docs://2325 - SFO - WFG/11917.66_670_ARC_CKR-D.rvt

Copyright © 2017-2018 City And County Of San Francisco. These construction documents are the sole property of The City And County Of San Francisco and are protected by the Copyright Act. Any reproduction, publication, or use by any method, in whole or in part, without the express written consent of the San Francisco Airport Commission is prohibited.

If this drawing is not ARCH E1 (30"x42") NOMINAL SIZE, it has been revised from its original size and scales noted are no longer applicable

CONSTRUCTION DOCUMENTS - NOT FOR CONSTRUCTION

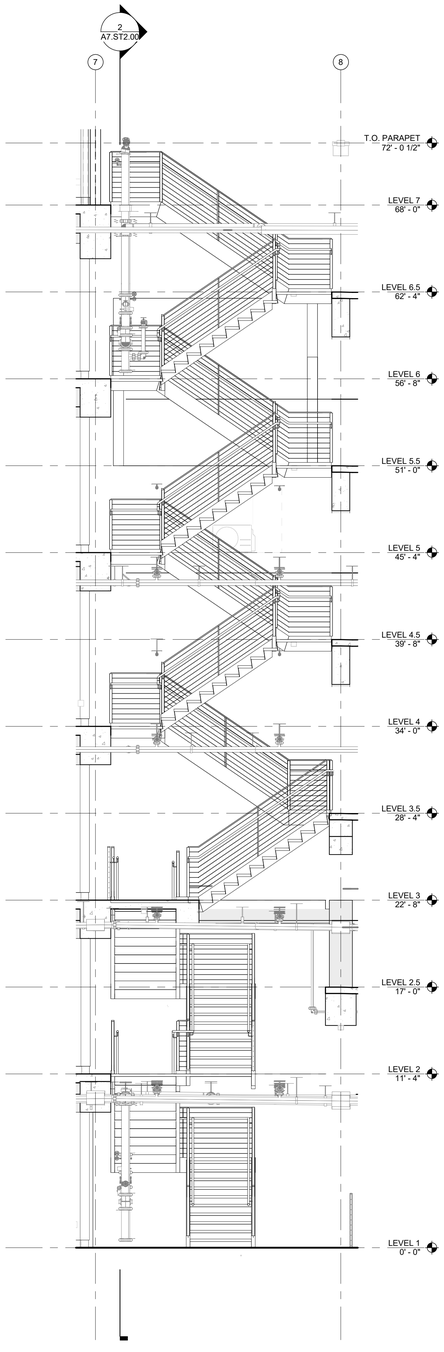


3 STAIR ST2 EAST-WEST SECTION
1/4" = 1'-0"

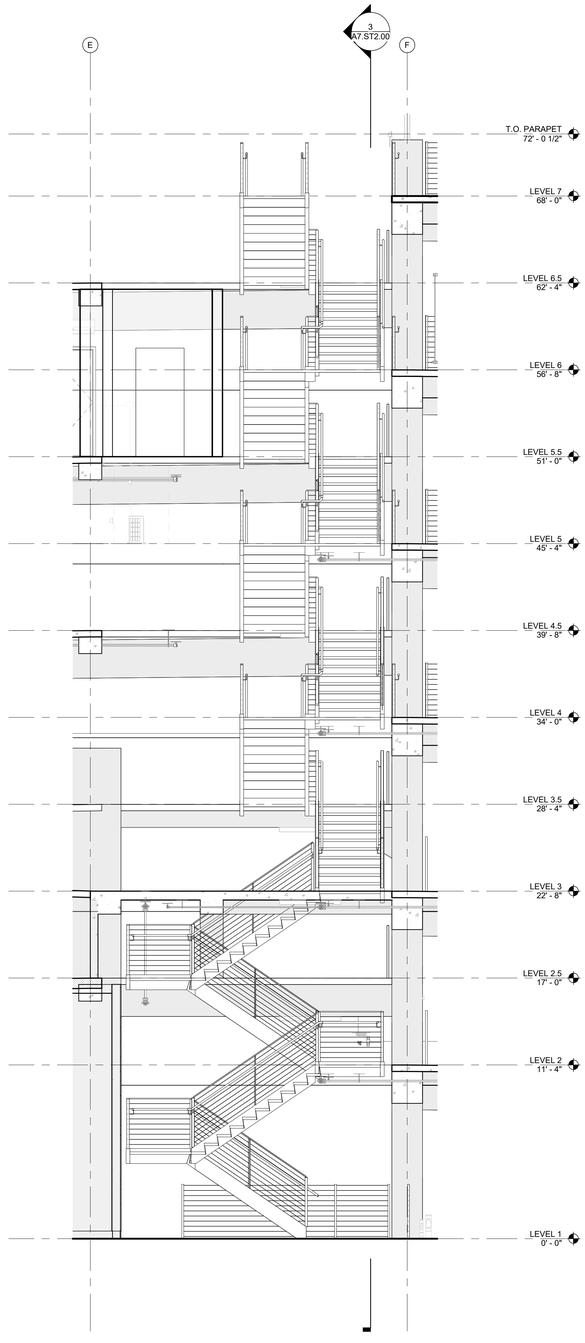


2 STAIR ST2 NORTH-SOUTH SECTION
1/4" = 1'-0"

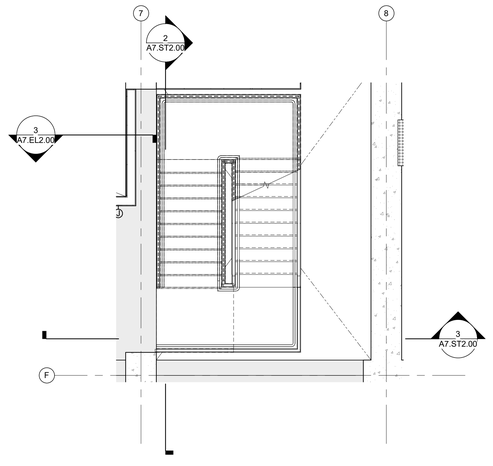


1 ENLARGED STAIR PLAN - STAIR ST2
1/4" = 1'-0"

SAN FRANCISCO
INTERNATIONAL AIRPORT

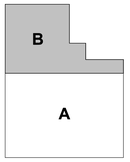


KEYPLAN

ISSUES

| DATE | ISSUE DESCRIPTION |
|---|---|
| 09/26/2025 | FINAL SUPERSTRUCTURE - ISSUE FOR PERMIT |
| 10/13/2025 | FINAL UNDERSLAB UTILITIES - ISSUE FOR PERMIT |
| 10/13/2025 | FINAL FOUNDATION - ISSUE FOR PERMIT |
| 10/16/2025 | FINAL 60% DESIGN DEVELOPMENT |
| 12/19/2025 | DRAFT 90% CONSTRUCTION DOCUMENTS |
| 02/13/2026 | ISSUE FOR PERMIT |

CONTRACT NO: 11917.66

PROJECT TITLE: 670 WEST FIELD GARAGE 2

SHEET TITLE: STAIR ST2 PLAN AND SECTIONS

SEAL

NOT FOR CONSTRUCTION

CORGAN KUTH*ranieri* ASSOCIATES

APPROVED:
DIRECTOR OF ARCHITECTURE

APPROVED:
SECTION MANAGER

| DESIGNED BY: | CHECKED BY: |
|---|---|
| CK | SS |
| DRAWN BY: | DATE: |
| CS | 01/16/2026 |
| SCALE: | SIZE: |
| AS NOTED | ARCH-E1 |

SHEET NUMBER

A7.ST2.00

Autodesk Docs://2325 - SFO - WFG/11917.66_670_ARC_CKR-D.rvt

2/9/2026 4:46:59 PM

Copyright © 2017-2018 City And County Of San Francisco. These construction documents are the sole property of The City And County Of San Francisco and are protected by the Copyright Act. Any reproduction, publication, or use by any method, in whole or in part, without the express written consent of the San Francisco Airport Commission is prohibited.

If this drawing is not ARCH E1 (30"x42") NOMINAL SIZE, it has been revised from its original size and scales noted are no longer applicable