

WEST FIELD CAMPUS HEART

SAN FRANCISCO INTERNATIONAL AIRPORT
674 WEST FIELD ROAD
SAN FRANCISCO, CA

GENERAL CONTRACTOR
AUSTIN WEBCOR JOINT VENTURE

LANDSCAPE ARCHITECT, DESIGN LEAD
PETERSEN STUDIO

CIVIL ENGINEER
SAGE CONSULTING ENGINEERS, INC.

LIGHTING DESIGN
HORTON LEES BROGDEN LIGHTING DESIGN

IRRIGATION DESIGN
DICKSON & ASSOCIATES

DESIGN DEVELOPMENT
JULY 31, 2026

PROJECT NARRATIVE

The Campus Heart is designed to encourage year-round outdoor work, outdoor dining, passive exercise, respite and relaxation within a rich context of interwoven gardens and plazas. It is activated by an indoor-outdoor café plaza with shade structure, food trucks, a central activity lawn with seating terraces, and a variety of human-scale garden rooms and niches. Two large fire lanes are transformed into flowing pedestrian plazas, activated with sculptural seating and public art. The Campus Heart will become the social and activity center of the West Field Campus, framed by the existing CAC/674 Office Building, the future 13-story West Field Office Tower, and the new 670 West Field Garage 2. The Limit of Work in these drawings encompasses the full buildout (Phase 1 and 2) of the Campus Heart landscape.

Building 674 / CAC Roof Terrace landscape is included in this package. The Roof Terrace will transform an approximately 4,000 sf portion of the Level 2 roof into an occupiable outdoor space with drought-tolerant gardens. It will serve as both a connection to the new garage bridge and a daily amenity for SFO employees. The terrace will be constructed in parallel with the Campus Heart.

670 WEST FIELD GARAGE 2

THE CAMPUS HEART LANDSCAPE DESIGN DOCUMENTS ARE EXECUTED UNDER THE CITY AND COUNTY OF OF SAN FRANCISCO - AIRPORT COMMISSION CONTRACT NO. 11917.66, 670 WEST FIELD GARAGE 2. REFER TO THE 670 WEST FIELD GARAGE 2 CONSTRUCTION DOCUMENTS AND PROJECT MANUAL FOR GENERAL INFORMATION AND GOVERNING REGULATIONS.

GOVERNING CODES

CALIFORNIA CODE OF REGULATIONS TITLE 24, INCLUDING ALL AMENDMENTS AS ADOPTED AND INCORPORATED IN THE SAN FRANCISCO MUNICIPAL CODE:

PART 1:	2025 CALIFORNIA ADMINISTRATIVE CODE (CAC)
PART 2:	2025 CALIFORNIA BUILDING CODE (CBC)
PART 3:	2025 CALIFORNIA ELECTRICAL CODE (CEC)
PART 4:	2025 CALIFORNIA MECHANICAL CODE (CMC)
PART 5:	2025 CALIFORNIA PLUMBING CODE (CPC)
PART 6:	2025 CALIFORNIA ENERGY CODE
PART 9:	2025 CALIFORNIA FIRE CODE (CFC)
PART 11:	2025 CALIFORNIA GREEN BUILDING STANDARDS CODE
PART 12:	2025 CALIFORNIA REFERENCES STANDARDS CODE
CALIFORNIA CODE OF REGULATIONS, TITLE 8 (CAL OSHA)	

REFER TO 670 WEST FIELD GARAGE 2 SHEETS G0.00.00 - G0.00.12 FOR ADDITIONAL GOVERNING REGULATIONS.

SHEET INDEX

SHEET	SHEET NAME	05.18.2026 SD SET	07.31.2026 DD SET
	GENERAL SHEETS		
G0.00	COVER SHEET	•	•
G0.01	LANDSCAPE INDEX	•	•
G0.02	LANDSCAPE GENERAL NOTES	•	•
G0.03	LANDSCAPE ABBREVIATIONS	•	•
G0.10	SFO SUSTAINABLE PDC CHECKLIST (LANDSCAPE-RELATED ITEMS)		
G0.11	SITES SCORECARD		
	GENERAL SHEETS - WEST FIELD CAMPUS		
L0.02	WEST FIELD CAMPUS REFERENCE PLAN (2025)	•	•
L0.03	WEST FIELD CAMPUS PLAN	•	•
	CAMPUS HEART ILLUSTRATIVE SHEETS		
L0.10	ILLUSTRATIVE PLAN	•	•
	CAMPUS HEART SCHEDULES		
L0.42	MATERIAL SCHEDULE		•
L0.44	FURNISHING SCHEDULE		•
L0.46	TREE PLANTING SCHEDULE		•
L0.47	GROUNDCOVER PLANTING SCHEDULE		•
	CAMPUS HEART PLAN SHEETS		
L1.00.00	REFERENCE PLAN	•	•
L1.01.01	LAYOUT PLAN - AREA 1	•	•
L1.01.02	LAYOUT PLAN - AREA 2	•	•
L2.01.01	MATERIAL PLAN - AREA 1	•	•
L2.01.02	MATERIAL PLAN - AREA 2	•	•
L3.01.01	GRADING & DRAINAGE PLAN - AREA 1	•	•
L3.01.02	GRADING & DRAINAGE PLAN - AREA 2	•	•
L4.01.01	FURNISHING & LIGHTING PLAN - AREA 1	•	•
L4.01.02	FURNISHING & LIGHTING PLAN - AREA 2	•	•
L5.01.01	SOILS PLAN - AREA 1	•	•
L5.01.02	SOILS PLAN - AREA 2	•	•
L6.01.01	TREE PLANTING PLAN - AREA 1	•	•
L6.01.11	GROUNDCOVER PLANTING PLAN - AREA 1	•	•
L6.01.12	GROUNDCOVER PLANTING PLAN - AREA 2	•	•
	CAMPUS HEART SECTIONS		
L7.01.01	SITE SECTIONS	•	•
L7.01.02	SITE SECTIONS	•	•
L7.01.03	SITE SECTIONS	•	•
L7.01.04	SITE SECTIONS	•	•
	CAMPUS HEART ENLARGEMENT SHEETS		
L8.01.01	GARDEN ROOM ENLARGEMENT		•
	CAMPUS HEART DETAILS		
L9.01.11	PAVING DETAILS		•
L9.01.21	SEATING TERRACE		•
L9.01.22	SEATWALL DETAILS		•
L9.01.23	SEATING PLATFORM		•
L9.01.25	SHADE STRUCTURE		•
L9.01.26	SHADE STRUCTURE DETAILS		•
L9.01.41	FURNISHING AND LIGHTING DETAILS		•
L9.01.42	FURNISHING AND LIGHTING DETAILS		•
L9.01.61	PLANTING DETAILS		•
L9.01.62	PLANTING DETAILS		•
L9.01.71	DRAINAGE DETAILS		•

SHEET INDEX

SHEET	SHEET NAME	05.18.2026 SD SET	07.31.2026 DD SET
	CAC / 674 ROOF TERRACE PLAN AND SECTION SHEETS		
L1.02.01	LAYOUT AND MATERIAL PLAN - ROOF TERRACE	•	•
L4.02.01	FURNISHING & LIGHTING PLAN - ROOF TERRACE	•	•
L6.02.01	PLANTING PLAN - ROOF TERRACE	•	•
L7.02.01	ROOF TERRACE SECTIONS	•	•
	CAC / 674 ROOF TERRACE DETAIL SHEETS		
L9.02.11	PAVING DETAILS - ROOF TERRACE		•
L9.02.21	SEATING PLATFORM - ROOF TERRACE		•
L9.02.41	FURNISHING DETAILS - ROOF TERRACE		•
L9.02.61	PLANTING & DRAINAGE DETAILS - ROOF TERRACE		•
	IRRIGATION DESIGN		
LI0.00.01	IRRIGATION LEGENDS AND NOTES		•
LI6.01.01	IRRIGATION PLAN - AREA 1		•
LI6.01.02	IRRIGATION PLAN - AREA 2		•
LI6.02.01	IRRIGATION PLAN - ROOF TERRACE		•
LI9.00.01	IRRIGATION DETAILS - AREAS 1 AND 2		•
LI9.01.01	IRRIGATION DETAILS - GENERAL		•
LI9.02.01	IRRIGATION DETAILS - ROOF TERRACE		•
	LIGHTING DESIGN		
EL1.01.01	SITE LIGHTING PLAN - AREA 1		•
EL1.01.02	SITE LIGHTING PLAN - AREA 2		•
EL1.02.01	ROOF TERRACE LIGHTING PLAN		•

SAN FRANCISCO INTERNATIONAL AIRPORT

KEYPLAN

ISSUES

DATE	ISSUE DESCRIPTION
05.18.2026	SCHEMATIC DESIGN
07.31.2026	DESIGN DEVELOPMENT

CONTRACT NO.

PROJECT TITLE

SHEET TITLE: **LANDSCAPE INDEX**

SEAL

NOT FOR CONSTRUCTION

APPROVED:

APPROVED:

DESIGNED BY:	CHECKED BY:
DRAWN BY:	DATE:
SCALE: **AS NOTED**	SIZE: **ARCH-E1**

SHEET NUMBER

G0.01

Copyright © 2026 City And County Of San Francisco. These construction documents are the sole property of The City And County Of San Francisco and are protected by the Copyright Act. Any reproduction, publication, or use by any method, in whole or in part, without the express written consent of the San Francisco Airport Commission is prohibited.

If this drawing is not ARCH E1 (30"x42") NOMINAL SIZE, it has been revised from its original size and scales noted are no longer applicable

GENERAL NOTES

1. NOTES BELOW ARE NOT INTENDED TO REPLACE SPECIFICATIONS. SEE SPECIFICATIONS FOR REQUIREMENTS IN ADDITION TO GENERAL NOTES.
2. REFER TO ARCHITECTURAL, CIVIL AND OTHER CONSULTANTS DRAWINGS FOR ADDITIONAL INFORMATION.
3. PRIOR TO BEGINNING CONSTRUCTION, CONTRACTOR TO CHECK THE DRAWINGS AGAINST THE SITE OF THE WORK AND NOTIFY THE OWNER IN WRITING OF ANY DISCREPANCIES IN DIMENSIONS, SITE CONDITIONS, OR OTHER CONDITIONS. THE CONTRACTOR SHALL NOT BEGIN CONSTRUCTION IN ANY SUCH AFFECTED AREA UNTIL THE DISCREPANCY HAS BEEN RESOLVED BY THE OWNER.
4. REPORT ANY DISCREPANCIES IN DRAWINGS AND/OR SPECIFICATIONS TO THE OWNER FOR CLARIFICATIONS OR ADJUSTMENTS BEFORE COMMENCING WORK.
5. CONTRACTORS AND SUB-CONTRACTORS ARE RESPONSIBLE FOR REVIEWING ALL DRAWINGS AND ALL SECTIONS OF THE SPECIFICATIONS FOR COORDINATION OF THEIR WORK. ANY DISCREPANCIES IN THEIR RESPECTIVE TRADES ARE TO BE REPORTED TO THE OWNER'S REPRESENTATIVE BEFORE FINALIZING THEIR BIDS AND COMMENCING WORK.
6. THE CONTRACTOR SHALL COOPERATE WITH OTHER CONTRACTORS THAT WILL BE WORKING WITHIN OR ADJACENT TO THE PROJECT SITE. OTHER CONTRACTS THAT ARE EXPECTED TO BE ACTIVE DURING THIS WORK ARE: 1) UTILITY CONSTRUCTION; 2) SUBSURFACE GRADING, DRAINAGE AND UTILITIES; 3) OTHER CONTRACTS STARTED PRIOR TO THIS CONTRACT; 4) ADDITIONAL CONTRACTS THAT MAY COMMENCE BEFORE COMPLETION OF THIS CONTRACT.
7. THE CONTRACTOR TO BE RESPONSIBLE FOR THE COORDINATION WITH ALL LOCAL UTILITY COMPANIES. THE CONTRACTOR IS REQUIRED TO NOTIFY THE LOCAL UTILITY COMPANY 48 HOURS PRIOR TO DIGGING IN ORDER THAT UNDERGROUND UTILITIES IN THE AREA CAN BE LOCATED.
8. THE CONTRACTOR SHALL BE RESPONSIBLE FOR CLEAN-UP OF ANY MATERIALS DEPOSITED OUTSIDE THE WORK AREA. EXISTING CONSTRUCTION DRAINAGE SYSTEM AND EROSION CONTROL TO BE MAINTAINED, MODIFIED, AND/OR REMOVED AS NOTED ON CIVIL ENGINEERING PLANS.
9. THE CONTRACTOR SHALL ABIDE BY ALL APPLICABLE FEDERAL, STATE AND LOCAL ENVIRONMENTAL PROTECTION STANDARDS, LAWS AND REGULATIONS.
10. THE CONTRACTOR SHALL SCHEDULE WORK IN ACCORDANCE WITH ALL APPLICABLE FEDERAL, STATE AND LOCAL ENVIRONMENTAL PROTECTION STANDARDS, LAWS AND REGULATIONS.
11. DO NOT SCALE DRAWINGS.

LAYOUT & MATERIAL NOTES

1. CONTRACTOR TO VERIFY ALL EXISTING CONDITIONS, LAYOUT COORDINATES, AND WORK FROM PREVIOUS AND ONGOING CONTRACTS IN THE FIELD. REPORT ANY DISCREPANCIES IMMEDIATELY TO THE OWNER'S REPRESENTATIVE FOR DIRECTION PRIOR TO COMMENCING CONSTRUCTION.
2. GENERAL CONTRACTOR IS TO COORDINATE ALL LAYOUT, STAKING, AND GRADING CONTROLS AMONG ALL TRADES; SPECIFICALLY BUT NOT LIMITED TO CONCRETE PAVING, CONCRETE WALL CONSTRUCTION, UNDERGROUND UTILITIES, UNIT PAVING AND PLANTING.
3. ALL LAYOUT COMPONENTS TO BE STAKED OUT IN THE FIELD BY THE CONTRACTOR PER BASELINES CREATED BY CONNECTING INDICATED COORDINATE POINTS OR OFFSETTING FROM BASELINES. OBTAIN OWNER'S REPRESENTATIVE APPROVAL IN THE FIELD OF LAYOUT WITH BASELINES INDICATED BEFORE STARTING CONSTRUCTION.
4. ANY CHANGES PROPOSED TO LAYOUT OF COORDINATE POINTS OR DIMENSIONS ON THIS DRAWING MUST BE APPROVED BY THE OWNER IN WRITING PRIOR TO CONSTRUCTION.
5. ALL SITE DIMENSIONS ARE GIVEN FROM DEFINED COORDINATE POINTS, BUILDING GRIDLINES, BASELINES CREATED BY CONNECTING COORDINATE POINTS, AND/OR TO THE FRONT FACES OF WALLS AND STRUCTURES, UNLESS OTHERWISE NOTED. TAKE DIMENSIONS FROM COORDINATE POINTS, BASELINES, FRONT OF CURB, FACE OF WALL, FACE OF HEADER, EDGE OF PAVING OR CENTERLINE OF COLUMNS UNLESS OTHERWISE NOTED.
6. ALL ANGLES ARE ASSUMED TO BE 90 DEGREES UNLESS OTHERWISE NOTED OR AS INDICATED PER LAYOUT STAKING ITEM 3 ABOVE.
7. REFER TO MATERIAL PLAN(S) FOR ALL PAVING JOINT LOCATIONS UNLESS OTHERWISE NOTED; CONTRACTOR TO SUBMIT SHOP DRAWINGS, VERIFYING LAYOUT PRIOR TO INSTALLATION.
8. DRAIN COORDINATES ARE TO CENTER LINE OF DRAIN, OR WHEN NOT PROVIDED, DRAINS ALIGN WITH ADJACENT PAVING WHEN PAVING IS NEARBY, OR DRAINS ALIGN WITH SHARP TOE OF SLOPE WHEN LOCATED AT THE INTERSECTION OF TWO OR MORE SLOPES.
9. ALL VALVE BOXES AND UTILITY BOXES SET WITHIN PLANTING AREAS TO BE LINED UP AND SET PARALLEL TO ADJACENT HARDSCAPE, AND HELD BACK AT LEAST ONE ROW OF PLANTS, UNLESS OTHERWISE NOTED.
10. ALL STEEL MEMBERS TO BE HOT-DIPPED GALVANIZED AND PAINTED UNLESS OTHERWISE NOTED.
11. ALL CAST-IN-PLACE CONCRETE ON SITE IS REQUIRED TO HAVE STRUCTURAL REINFORCING UNLESS OTHERWISE NOTED.
12. ALL EXPOSED WOOD TO BE FSC CERTIFIED, RECLAIMED, THERMALLY MODIFIED, ACETYLATED, OR POLYMERIZED. DOMESTICALLY SOURCED WOOD SPECIES ARE PREFERRED. ALL WOOD TO HAVE A JANKA HARDNESS RATING OF AT LEAST 1300 LBF. NO TROPICAL HARDWOOD TO BE SOURCED.

PLANTING NOTES

1. CONTRACTOR SHALL SUPPLY ALL PLANT MATERIAL IN QUANTITIES SUFFICIENT TO COMPLETE THE PLANTING SHOWN ON ALL DRAWINGS. REFER TO PLANTING SCHEDULE FOR PLANT SPACING REQUIREMENTS.
2. ALL PLANT MATERIAL SHALL CONFORM TO THE GUIDELINES ESTABLISHED BY "THE AMERICAN STANDARD FOR NURSERY STOCK Z-60.1", PUBLISHED BY AMERICANHORT, LATEST EDITION.
3. WRITTEN APPROVAL IS TO BE RECEIVED FROM OWNER FOR PLANT SUBSTITUTIONS.
4. ALL PLANTS SHALL BE APPROVED BY OWNER PRIOR TO THEIR INSTALLATION AT THE SITE.
5. NO TREES SHALL BE PLANTED LESS THAN 2 FEET FROM WALKS, CURBS, OR OTHER STRUCTURES. WHERE TREES ARE LOCATED WITHIN 5 FEET OF PAVING OR STRUCTURES, A RIGID ROOT CONTROL BARRIER SHALL BE INSTALLED.
6. CONTRACTOR SHALL LOCATE AND VERIFY UTILITY AND UTILITY LINE LOCATIONS PRIOR TO STAKING PLANTS AND REPORT ANY CONFLICT TO OWNER PRIOR TO COMMENCING WORK.
7. CONTRACTOR SHALL STAKE ALL TREE AND SHRUB LOCATIONS IN THE FIELD AND OBTAIN APPROVAL OF OWNER BEFORE STARTING PLANT INSTALLATION.
8. CONTRACTOR TO COORDINATE PLANT LAYOUT WITH IRRIGATION EQUIPMENT LAYOUT. PLANT LAYOUT TAKES PRECEDENCE OVER IRRIGATION EQUIPMENT LAYOUT.
9. ALL TREES PLANTED IN THE PROJECT SHALL BE OF GOOD HEALTH. REFER TO TREE SCHEDULE FOR TREE SIZES.
10. ALL SHRUBS, PERENNIALS AND GROUNDCOVERS PLANTED IN THE PROJECT SHOULD BE OF GOOD HEALTH. REFER TO PLANT SCHEDULE FOR PLANT SIZES.
11. ALL INSTALLED PLANTS SHALL BE MAINTAINED BY THE OWNER IN A WEED AND LITTER FREE CONDITION AT ALL TIMES AND IN A HEALTHY GROWING CONDITION CONSISTENT WITH LOCAL ORDINANCES.
12. TREE BRANCHES SHALL BE MAINTAINED WITH A MINIMUM OF 80 INCHES VERTICAL CLEARANCE ABOVE PARKING LOTS, ACCESS DRIVES, PATHS, PLAZAS, AND PLAY AREAS.
13. INVASIVE PLANT SPECIES AS LISTED IN THE CALIFORNIA INVASIVE PLANT INVENTORY DATABASE ARE NOT PERMITTED.
14. ALL TREES SHALL BE STAKED WITH THREE STAKES UNLESS OTHERWISE NOTED. TREE STAKES FOR TREES 24-INCH BOX SIZE AND LARGER TO BE 10 FOOT MINIMUM AND TO PENETRATE AT LEAST 18 INCHES BELOW BOTTOM OF BACKFILLED EXCAVATION.
15. SUPPLEMENTARY TRUNK STABILIZATION SUCH AS STAKING OR GUYING IS REQUIRED AT HIGH WIND LOCATIONS.
16. ROOT BARRIERS TO BE PLACED ADJACENT TO CONCRETE CURB OR EDGE OF SOIL PIT TO MAXIMIZE AVAILABLE SOIL ROOTING AREA FOR TREES.
17. ALL PLANTING IRRIGATION TO EXCEED STATE REQUIREMENTS OF MODEL WATER EFFICIENT LANDSCAPE ORDINANCE.
18. A BUILDING-MOUNTED WEATHER SENSOR IS REQUIRED FOR PLANTING IRRIGATION. LOCATION OF SENSOR TO BE COORDINATED WITH ARCHITECT. HARD-WIRING BETWEEN SENSOR AND CONTROLLER TO BE COORDINATED WITH ELECTRICAL ENGINEER.

PLANTING SOIL NOTES

1. REFER TO PLANTING SOIL SPECIFICATION 32 91 15 AND SOILS PLANS.
2. ALL PLANTING SOIL TO BE TESTED BY A QUALIFIED HORTICULTURAL SOIL TESTING LABORATORY TO CONFIRM THAT COMPOSITION COMPLIES WITH SPECIFIED PLANTING SOIL REQUIREMENTS.
3. EXISTING SUITABLE TOPSOIL IN PLANTING AREAS MAY BE REMOVED AND STORED IN AN AREA FREE FROM CONSTRUCTION ACTIVITIES AND DANGER OF COMPACTION OR CONTAMINATION. ALL EXISTING TOPSOIL RECOVERED FROM THE EXISTING SITE OR ADJACENT SITES MUST MEET THE REQUIREMENTS FOR TOPSOIL NOTED BELOW, AS DETERMINED BY LABORATORY TESTING BY HORTICULTURAL SOILS SCIENTIST, IN ORDER TO BE INCLUDED IN PLANTING SOIL MIX.
4. TOPSOIL SHALL BE FREE OF ROOTS, CLODS, STONES LARGER THAN 1-INCH IN THE GREATEST DIMENSION, POCKETS OF COARSE SAND, NOXIOUS WEEDS, STICKS, LUMBER, BRUSH AND OTHER LITTER. IT SHALL NOT BE INFESTED WITH NEMATODES OR OTHER UNDESIRABLE DISEASE-CAUSING ORGANISMS SUCH AS INSECTS AND PLANT PATHOGENS. GRAVEL CONTENT BETWEEN 0.5 AND 1 INCHES SHALL BE LESS THAN 5 PERCENT.
5. TOPSOIL SHALL BE FRIABLE AND HAVE SUFFICIENT STRUCTURE TO GIVE GOOD TILTH AND AERATION TO THE SOIL.
6. SOIL TEXTURE SHALL BE A SANDY LOAM. THE DEFINITION OF SOIL TEXTURE SHALL BE THE USDA CLASSIFICATION SCHEME. GRAVEL OVER 2 MILLIMETERS IN DIAMETER SHALL BE LESS THAN 10 PERCENT BY WEIGHT. THE CLAY CONTENT SHALL BE LESS THAN 15 PERCENT. CLAY PLUS SILT CONTENT SHALL BE LESS THAN 30 PERCENT. SAND FINER THAN 100 MESH (0.15 MILLIMETERS) SHALL BE LESS THAN 15 PERCENT. SAND FINER THAN 60 MESH (0.25 MILLIMETERS) SHALL BE LESS THAN 40 PERCENT. SAND LARGER THAN 32 MESH (0.50 MILLIMETERS) SHALL BE AT LEAST 15 PERCENT.
7. HYDRAULIC CONDUCTIVITY RATE (PERMEABILITY RATE) SHALL BE NOT LESS THAN TWO (2) INCHES PER HOUR NOR MORE THAN TEN (10) INCHES PER HOUR WHEN TESTED IN ACCORDANCE WITH THE USDA HANDBOOK NUMBER 60, METHOD 34B OR OTHER APPROVED METHODS.
8. PH RANGE OF IMPORT PLANTING SOIL AND AMENDED PLANTING SOIL MEASURED IN THE SATURATION EXTRACT (METHOD 21A, USDA HANDBOOK NUMBER 60) SHALL BE 6.5-7.5.
9. FREE CALCIUM CARBONATE (LIMESTONE) SHALL NOT BE PRESENT IN PLANTING SOIL.
10. IF FREE CALCIUM CARBONATE IS PRESENT IN EXISTING SUBGRADE BELOW PLANTING AREAS, PROVIDED A MINIMUM OF 12 INCHES OF UNAMENDED CLEAN FILL BELOW PLANTING SOIL TO ENSURE SEPARATION.
11. ORGANIC CONTENT OF SOIL IS REQUIRED TO BE A MINIMUM OF 3.5 PERCENT BY DRY WEIGHT, UON. THE DESIRABLE RANGE IS 5 TO 7 PERCENT. THE CARBON:NITROGEN RATIO SHOULD BE APPROXIMATELY 10.
12. THE ABOVE SOIL CHARACTERISTICS MUST BE MET BY SELECTED SOIL PRIOR TO ADDITION OF AMENDMENTS. THE ABOVE SOIL CHARACTERISTICS DO NOT ENCOMPASS FINAL SOIL REQUIREMENTS. REFER TO SOIL SPECIFICATIONS TO BE ISSUED IN DESIGN DEVELOPMENT PHASE.
13. PLACE PLANTING SOIL IN 6 INCH LIFTS OR AS INDICATED IN SPECIFICATIONS. TEST PLANTING SOIL COMPACTION AFTER EACH LIFT. REQUIRED COMPACTION IS BETWEEN 72 PERCENT AND 78 PERCENT.
14. ALL SOIL IN PERMANENT PLANTING AREAS SHALL BE PROTECTED WITH 3 INCHES OF MULCH PER CALGREEN REQUIREMENTS. LAWN AND MEADOW AREAS ARE EXEMPTED FROM MULCH REQUIREMENT.
15. FOR ALL TREE PITS AND TRENCHES WITHOUT UNDERDRAINAGE, SELECT REPRESENTATIVE PITS (NOT LESS THAN 10% OF UNDRAINED PITS OR TRENCHES), TEST TO ASTM D-3385-75 AND NOTE INFILTRATION RATE. NOTIFY LANDSCAPE ARCHITECT IF INFILTRATION RATE IS OUTSIDE THE ACCEPTABLE RANGE OF 1 TO 3 INCHES PER HOUR, IF ANY EVIDENCE OF WATER SEEPAGE INTO PITS IS PRESENT, AND IF SOIL WAS SATURATED OR EXTREMELY DRY PRIOR TO THE TEST. INSTALL SUBDRAINAGE TO SUCH PITS.
16. ALL MATERIAL PLACED BELOW PLANTING BEDS MUST BE CLEAN, WASHED, AND FREE OF LIME (CRUSHED CONCRETE) AND MUST BE BETWEEN 6 AND 8 PH. MATERIAL SHALL NOT CONTAIN HIGH LEVELS OF HEAVY METALS, SALT, BORON, OR OTHER ELEMENTS DELETERIOUS TO PLANT HEALTH. ALL MATERIAL FOR WHICH THE COMPOSITION AND PH IS NOT READILY AVAILABLE BY THE SUPPLIER SHALL BE TESTED BY A QUALIFIED HORTICULTURAL SOIL TESTING LABORATORY. REFER TO THE DRAWINGS FOR MATERIAL PLACED BELOW PLANTING BEDS.
17. EXISTING SUBGRADE SHALL BE TESTED BY A QUALIFIED HORTICULTURAL SOIL TESTING LABORATORY TO CONFIRM THAT COMPOSITION WILL NOT NEGATIVELY IMPACT PLANT HEALTH.
18. PREVENT PLANTING SOIL COMPACTION. DO NOT USE HEAVY EQUIPMENT OR DRIVE VEHICLES OVER WET PLANTING SOIL. DO NOT MOVE OR HANDLE WET PLANTING SOIL.

PROJECT SPECIFIC NOTES

1. FOR ADDITIONAL NOTES PERTAINING TO ARCHITECTURE, CIVIL ENGINEERING, MEP ENGINEERING, LIGHTING AND SIGNAGE, REFER TO DOCUMENTS OF RESPECTIVE DISCIPLINES AND OTHER NOTES WITHIN THIS PACKAGE.
2. SEE CIVIL DRAWINGS FOR EXISTING CONDITIONS, SITE DEMO PLAN, FIRE ACCESS PLAN, AND LAYOUT OF VEHICULAR AREAS, INCLUDING SERVICE/ACCESS DRIVES.
3. PLANT SPECIES USED WITHIN THE LANDSCAPE TO BE APPROVED BY SFO LANDSCAPING. FINAL PLANT SELECTION WILL BE DETERMINED BY SFO LANDSCAPING PRIOR TO PLANTING INSTALLATION.
4. PLANT SPECIES USED WITHIN THE LANDSCAPE WILL CONFORM TO SFO'S 2025 WILDLIFE HAZARD MITIGATION PLAN.
5. THE LANDSCAPE WILL CONFORM TO THE FOLLOWING CODES AND STANDARDS:
   GREEN LANDSCAPING ORDINANCE - SAN FRANCISCO PLANNING DEPARTMENT
   WATER EFFICIENT IRRIGATION ORDINANCE - SFPUC
   SFO SUSTAINABLE PLANNING, DESIGN & CONSTRUCTION STANDARDS
6. SHORT AND LONG TERM BICYCLE PARKING TO BE COORDINATED WITH SFO CAMPUS STRATEGY. THE FOLLOWING CODES AND STANDARDS TO BE REFERENCED AND INTEGRATED INTO THE PROJECT AS APPLICABLE:
   SFO PEDESTRIAN SAFETY AND BICYCLE PLAN
   NACTO URBAN STREET DESIGN GUIDE
   SFO WEST FIELD PUBLIC REALM PLAN
7. THE USE OF PETROCHEMICAL FERTILIZERS OR PETROCHEMICAL PESTICIDES ARE PROHIBITED PER THE SFO INTEGRATED PEST MANAGEMENT PROGRAM. LANDSCAPE MAINTENANCE AND OPERATIONS TO CONFORM TO SFO IPM.
8. REFER TO STRUCTURAL AND CIVIL DRAWINGS FOR REINFORCING OF ALL CONCRETE SLABS, WALLS, FOOTINGS, AND SITE ELEMENTS. ALL CONCRETE TO HAVE REINFORCING.
3. ALL TREE BRANCHES ALONG EAST/WEST/NORTH CAMPUS DRIVES AND WEST FIELD ROAD, AND DEDICATED EVA ROUTES TO BE MAINTAINED AT MATURITY TO A CLEAR HEIGHT OF 13'-6" TO COMPLY WITH CFC 503.2.1.

SAN FRANCISCO INTERNATIONAL AIRPORT

KEYPLAN

ISSUES

DATE	ISSUE DESCRIPTION
05.18.2026	SCHEMATIC DESIGN
07.31.2026	DESIGN DEVELOPMENT

CONTRACT NO.

PROJECT TITLE

SHEET TITLE: LANDSCAPE GENERAL NOTES

SEAL

NOT FOR CONSTRUCTION

APPROVED:

APPROVED:

DESIGNED BY:	CHECKED BY:
DRAWN BY:	DATE:
SCALE: AS NOTED	SIZE: ARCH-E1

SHEET NUMBER

G0.02

Copyright © 2026 City And County Of San Francisco. These construction documents are the sole property of The City And County Of San Francisco and are protected by the Copyright Act. Any reproduction, publication, or use by any method, in whole or in part, without the express written consent of the San Francisco Airport Commission is prohibited.

If this drawing is not ARCH E1 (30"x42") NOMINAL SIZE, it has been revised from its original size and scales noted are no longer applicable

GENERAL ABBREVIATIONS

#, NO	NUMBER
&	AND
@	AT
AOD	ANGLE OF DEFLECTION
ADJ	ADJUSTABLE
ALT	ALTERNATE
APPX	APPROXIMATE(LY)
AUTO	AUTOMATIC
AUX	AUXILIARY
AVE	AVENUE
AVG	AVERAGE
BLDG	BUILDING
BM	BENCHMARK
BOC	BEGINNING OF CURVE
BOT	BOTTOM
BRK	BREAK
C	CENTIGRADE
C/C	CENTER TO CENTER
CAP	CAPACITY
CF	CUBIC FEET
CH	CHANNEL
CL	CENTERLINE
CLR	CLEAR
CONN	CONNECTION
CONST	CONSTRUCTION
CONT	CONTINUOUS
CONTD	CONTINUED
CP	CENTER POINT
CPL	COUPLING
CTR	CENTER
CTRD	CENTERED
CTRL	CONTROL
CY	CUBIC YARD
CYL	CYLINDER
D	DEEP
DET	DETAIL
DIA	DIAMETER
DIFF	DIFFERENTIAL
DIM	DIMENSION
DIR	DIRECTION
DIV	DIVISION

DN	DOWN
DWG(S)	DRAWING(S)
(E)	EXISTING
E	EAST
EA	EACH
EC	END OF CURVE
ECC	ECCENTRIC
ELEV	ELEVATION
EMBD	EMBEDDED
EMER	EMERGENCY
EP	ELECTRIC PARKING
EQ	EQUAL
EQUIP	EQUIPMENT
EQUIV	EQUIVALENT
EW	EACH WAY
EX	EXTRA
(E)	EXISTING
EXT	EXTERIOR
EV	ELECTRIC VEHICLE
EVA	EMERGENCY VEHICLE ACCESS
F	FAHRENHEIT
F/F	FACE TO FACE
FAB	FABRICATED(D)
FIN	FINISHED
FLEX	FLEXIBLE
FLR	FLOOR
FLT	FILTER
FND	FOUNDATION
FOC	FACE OF CURB
FOW	FACE OF WALL
FREQ	FREQUENCY
FT	FEET
FV	FIELD VERIFY W/ LA
FWD	FORWARD
GAL	GALLON
GEN	GENERAL
GND	GROUND
H	HIGH
HDR	HEADER, HANDRAIL
HEX	HEXAGONAL
HOR	HORIZONTAL

HR	HOUR
HRS	HOUR
HT	HEIGHT
HW	HOT WATER
HYD	HYDRAULIC
ID	INSIDE DIAMETER
IN	INCH
INT	INTERIOR
INTLK	INTERLOCK
IRR	IRRIGATION
JB	JUNCTION BOX
JCT	JUNCTION
L	LEFT
LAT	LATITUDE
LB(S)	POUND(S)
LEV	LEVEL
LF	LINEAL FEET
LG	LONG
LH	LEFT HAND
LWR	LOWER
MAINT	MAINTENANCE
MAN	MANUAL
MAX	MAXIMUM
MET	METER
MGR	MANAGER
MH	MANHOLE
MIN	MINIMUM
MJ	MECHANICAL JOINT
ML	MATCHLINE
MO	MODULOUS
MON	MONUMENT
MPH	MILES PER HOUR
MTR	MOTOR
(N)	NEW
N/A	NOT APPLICABLE
NE	NORTHEAST
NEG	NEGATIVE
NIC	NOT IN CONTRACT
NOM	NOMINAL
NTS	NOT TO SCALE
NU	NOT USED

NW	NORTHWEST
O/O	OUT TO OUT
OC	ON CENTER
OD	OUTSIDE DIAMETER
OH	OVERHANG
OL	OVERLOAD
OPNG	OPENING
OPP	OPPOSITE
PA	PLANTING AREA
PAR	PARALLEL
PCS	PIECES
PEN	PENETRATION
PK	PEAK
PL	PROPERTY LINE
PLCS	PLACES
POB	POINT OF BEGINNING
POC	POINT OF CONNECTION
POI	POINT OF INTERSECTION
PR	PAIR
PRES	PRESSURE
PVT	POINT OF VERTICAL INTERSECTION
QTY	QUANTITY
R	RADIUS, RISER
RD	ROAD
REC	RECESSED
REF	REFERENCE
REM	REMOVABLE
REQ'D	REQUIRED
RESIL	RESILIENT
REV	REVERSE
RH	RIGHT HAND
RM	ROOM
ROW	RIGHT OF WAY
RP	RADIUS POINT
RPM	REVOLUTIONS PER MINUTE
RT	RIGHT
S	SOUTH
SCH	SCHEDULE
SCR'D	SCREWED
SDWK	SIDEWALK

SE	SOUTHEAST
SEC	SECOND
SECT	SECTION
SF	SQUARE FOOT
SIM	SIMILAR
SP	SPACE
SPEC(S)	SPECIFICATION(S)
SPG	SPACING
SQ	SQUARE
SR	STATE ROUTE
ST	STREET
STA	STATION
STOR	STORAGE
SUB	SUBSTITUTE
SURF	SURFACE
SUSP	SUSPENDED
SW	SOUTHWEST
SYM	SYMMETRICAL
SYNC	SYNCHRONIZE
TH	THERMOMETER
THK	THICK
THRESH	THRESHOLD
THRU	THROUGH
TP	TANGENT POINT
TYP	TYPICAL
U/P	UTILITY POLE
U/S	UNDERSIDE
UG	UNDERGROUND
UN	UNION
UON	UNLESS OTHERWISE NOTED
VAR	VARIES
VC	VERTICAL CURVE
VERT	VERTICAL
VIF	VERIFY IN FIELD
W	WEST
W/	WITH
WH	WHOLE
W/O	WITHOUT
WL	WATER LINE
WT	WEIGHT
YR	YEAR

MATERIALS / PRODUCTS / FINISHES

AB	ANCHOR BOLT
AC	ASPHALTIC CONCRETE
ANC	ANCHOR
BLK	BLOCK
CAB	CABINET
CHGR	CHARGER
CI	CAST IRON
CIP	CAST IN PLACE
CJ	CONSTRUCTION JOINT
CKPL	CHECKER PLATE
CMU	CONCRETE MASONRY UNIT
COL	COLUMN
CONC	CONCRETE
CUP	CONCRETE UNIT PAVER
DF	DRINKING FOUNTAIN
DG	DECOMPOSED GRANITE
DWL(S)	DOWEL(S)
EJ	EXPANSION JOINT
FE	FIRE EXTINGUISHER
FH	FIRE HYDRANT
FRP	FIBERGLASS REINFORCED PLASTIC
FTG	FOOTING
G	GUTTER
GALV	GALVANIZED
GD	GUARD
GEN	GENERATOR
GFRC	GLASS FIBER REINFORCED CONC
GL	GLASS
GR	GUARDRAIL
GYP	GYPSUM
HDG	HOT DIPPED GALVANIZED
HDWR	HARDWARE
HPS	HIGH PRESSURE SODIUM
HYDT	HYDRANT
INSUL	INSULATION
JST	JOIST
JT	JOINT
LAM	LAMINATE(D)
LED	LIGHT EMITTING DIODE
LPS	LOW PRESSURE SODIUM
LTG	LIGHTING
LVR	LOUVER

MAT'L	MATERIAL
MFR	MANUFACTURER
MTL	METAL
P	POLE
P/C	PLAIN CONCRETE
PC	PRECAST
PERF	PERFORATED
PLWD	PLYWOOD
PNEU	PNEUMATIC
PNL	PANEL
PNT	PAINT
PP	POWER POLE
PREFIN	PREFINISHED
PT	PRESSURE TREATED
PTD	PAINTED
PVC	POLYVINYL CHLORIDE
RC	REINFORCED CONCRETE
RECP	RECEPTACLE
REINF	REINFORCE(D)
SB	SIGNAL BOX
SED	SEDIMENT
SH	SHIELDED
SHT	SHEET
SN	SCREEN
SS	STAINLESS STEEL
STL	STEEL
SV	SETTLEMENT VAULT
SVC	SERVICE
T	TELEPHONE
TG	TONGUE AND GROOVE
TMP	TEMPERED
THD	THREADED
TPG	TOPPING
TRANSF	TRANSFORMER
V	VOLTS, VAULT
VAC	VACUUM
WD	WOOD
WI	WROUGHT IRON
WP	WATER PROOFING
WSP	WELDED STEEL PIPE
WSR	WASHER
WTHR STL	WEATHERING STEEL

GRADING ABBREVIATIONS

ADR	AREA DRAIN
AFF	ABOVE FINISH FLOOR
AFS	ABOVE FINISH SURFACE
BB	BOTTOM OF BASIN
BC	BOTTOM OF CURB
BFF	BELOW FINISH FLOOR
BMP	BEST MANAGEMENT PRACTICE (STORMWATER)
BR	BOTTOM OF RAMP
BS	BOTTOM OF STAIR
BSW	BOTTOM SLOPED WALK
BW	BOTTOM OF WALL
CB	CATCH BASIN
CO	CLEANOUT
ESC	EROSION SEDIMENT CONTROL
FD	FLOOR DRAIN
FDR	FRENCH DRAIN
FFE	FINISH FLOOR ELEVATION
FG	FINISH GRADE
FL	FLOW LINE
FS	FINISH SURFACE
GB	GRADE BREAK
GRD	GRADE
HP	HIGH POINT
INV EL	INVERT ELEVATION
LP	LOW POINT
MHW	MEAN HIGH WATER
MLW	MEAN LOW WATER
OVFL	OVERFLOW DRAIN
RD	ROOF DRAIN
SLDR	SLOT DRAIN
STD	STORM DRAIN
STL	TOP OF STEEL
SUBDR	SUBDRAIN
SW	SWALE
TB	TOP OF BASIN
TO	TOP OF
TC	TOP OF CURB
TC(E)	TOP OF CURB - EXISTING
TDR	TRENCH DRAIN

TF	TOP OF FOOTING
TOC	TOP OF CONCRETE
TOE	TOE OF SLOPE
TOG	TOP OF GRATING
TOSS	TOP OF STRUCTURAL SLAB
TR	TOP OF RAMP
TS	TOP OF STAIR
TSW	TOP OF SLOPED WALK
TW	TOP OF WALL
UD	UNDERDRAIN
WL	WATER LINE
WM	WATER METER
WS	WATER SURFACE

CONSULTANT REFERENCES

ARCH	ARCHITECTURAL
DEMO	DEMOLITION
ELEC	ELECTRICAL
ENGR	ENGINEER
LA	LANDSCAPE ARCHITECT
MECH	MECHANICAL
MEP	MECHANICAL, ELECTRICAL, & PLUMBING
OFCI	OWNER FURNISHED CONTRACTOR INSTALLED
OFOI	OWNER FURNISHED OWNER INSTALLED
SAD	SEE ARCHITECTURAL DRAWINGS
SCD	SEE CIVIL DRAWINGS
SED	SEE ELECTRICAL DRAWINGS
SID	SEE IRRIGATION DRAWINGS
SIDD	SEE INTERIOR DESIGN DRAWINGS
SGR	SEE GEOTECHNICAL REPORT
SLD	SEE LIGHTING DRAWINGS
SMED	SEE MECH. ENGINEER DRAWINGS
SPD	SEE PLUMBING DRAWINGS
SSD	SEE STRUCTURAL DRAWINGS
SWFD	SEE WATER FEATURE DRAWINGS
SWPD	SEE WATERPROOFING DRAWINGS


MISCELLANEOUS ABBREVIATIONS

AHJ	AUTHORITY HAVING JURISDICTION
ASLA	AMERICAN SOCIETY OF LANDSCAPE ARCHITECTS
CAL-IPC	CALIFORNIA INVASIVE PLANT COUNCIL
CEQA	CALIFORNIA ENVIRONMENTAL QUALITY ACT
CNPS	CALIFORNIA NATIVE PLANT SOCIETY
DOT	DEPARTMENT OF TRANSPORTATION
EPD	ENVIRONMENTAL PRODUCT DECLARATION
ESA	ENVIRONMENTALLY SENSITIVE AREA
ET	EVAPOTRANSPIRATION
GBCI	GREEN BUSINESS CERTIFICATION INC.
IBC	INTERNATIONAL BUILDING CODE
IPM	INTEGRATED PEST MANAGEMENT
LCA	LIFE CYCLE ASSESSMENT
LID	LOW IMPACT DEVELOPMENT
MWELO	MODEL WATER EFFICIENT LANDSCAPE ORDINANCE
NFPA	NATIONAL FIRE PROTECTION ASSOCIATION
NGPA	NATURAL GROWTH PROTECTION AREA
SITES	SUSTAINABLE SITES INITIATIVE
SPP	SHORELINE PROTECTION PROGRAM (SFO)
SWPPP	STORMWATER POLLUTION PROTECTION PLAN
TESCP	TEMP. EROSION & SEDIMENT CONTROL PLAN
USGBC	U.S. GREEN BUILDING COUNCIL
VSPZ	VEGETATION AND SOIL PROTECTION ZONE
WUCOLS	WATER USE CLASSIFICATION OF LANDSCAPE SPECIES

PROJECT-SPECIFIC ABBREVIATIONS

AOA	AIR OPERATIONS AREA (AIRSIDE)
BICE	BUILDING INSPECTION AND CODE ENFORCEMENT
CAC	CONSOLIDATED ADMINISTRATION CENTER
FAA	FEDERAL AVIATION ADMINISTRATION
IW	INDUSTRIAL WASTE
RCC	RENTER CAR CENTER
SFO	SAN FRANCISCO INTERNATIONAL AIRPORT
WFC	WEST FIELD CAMPUS
WFCH	WEST FIELD CAMPUS HEART
WFG2	WEST FIELD GARAGE 2
WFOT	WEST FIELD OFFICE TOWER
WFUP	WEST FIELD UTILITIES AND PAVING PROJECT
WHMP	WILDLIFE HAZARD MANAGEMENT PLAN

GENERAL SYMBOLS

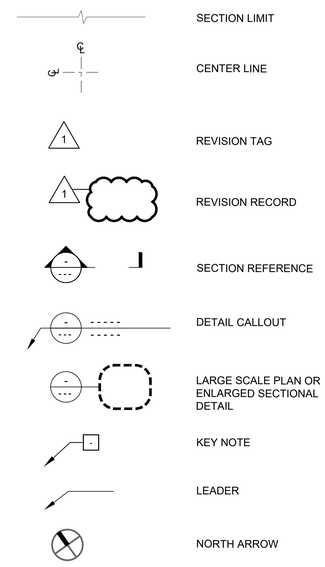

SAN FRANCISCO INTERNATIONAL AIRPORT

KEYPLAN

ISSUES

DATE	ISSUE DESCRIPTION
05.18.2026	SCHEMATIC DESIGN
07.31.2026	DESIGN DEVELOPMENT

CONTRACT NO.

PROJECT TITLE

SHEET TITLE: LANDSCAPE ABBREVIATIONS

SEAL

NOT FOR CONSTRUCTION

APPROVED:

APPROVED:

DESIGNED BY:	CHECKED BY:
DRAWN BY:	DATE:
SCALE: **AS NOTED**	SIZE: **ARCH-E1**

SHEET NUMBER

G0.03

Copyright © 2026 City And County Of San Francisco. These construction documents are the sole property of The City And County Of San Francisco and are protected by the Copyright Act. Any reproduction, publication, or use by any method, in whole or in part, without the express written consent of the San Francisco Airport Commission is prohibited.

If this drawing is not ARCH E1 (30"x42") NOMINAL SIZE, it has been revised from its original size and scales noted are no longer applicable



N

0 40' 80' 160'

SFO
SAN FRANCISCO
INTERNATIONAL AIRPORT

KEYPLAN

ISSUES

DATE	ISSUE DESCRIPTION
05.18.2026	SCHEMATIC DESIGN
07.31.2026	DESIGN DEVELOPMENT

CONTRACT NO.

PROJECT TITLE

SHEET TITLE: WEST FIELD CAMPUS REFERENCE PLAN (2025)

SEAL

NOT FOR CONSTRUCTION

APPROVED:

APPROVED:


DESIGNED BY:	CHECKED BY:
DRAWN BY:	DATE:
SCALE: 1" = 80'-0"	SIZE: ARCH-E1

SHEET NUMBER

L0.02

Copyright © 2026 City And County Of San Francisco. These construction documents are the sole property of The City And County Of San Francisco and are protected by the Copyright Act. Any reproduction, publication, or use by any method, in whole or in part, without the express written consent of the San Francisco Airport Commission is prohibited.

If this drawing is not ARCH E1 (30"x42") NOMINAL SIZE, it has been revised from its original size and scales noted are no longer applicable

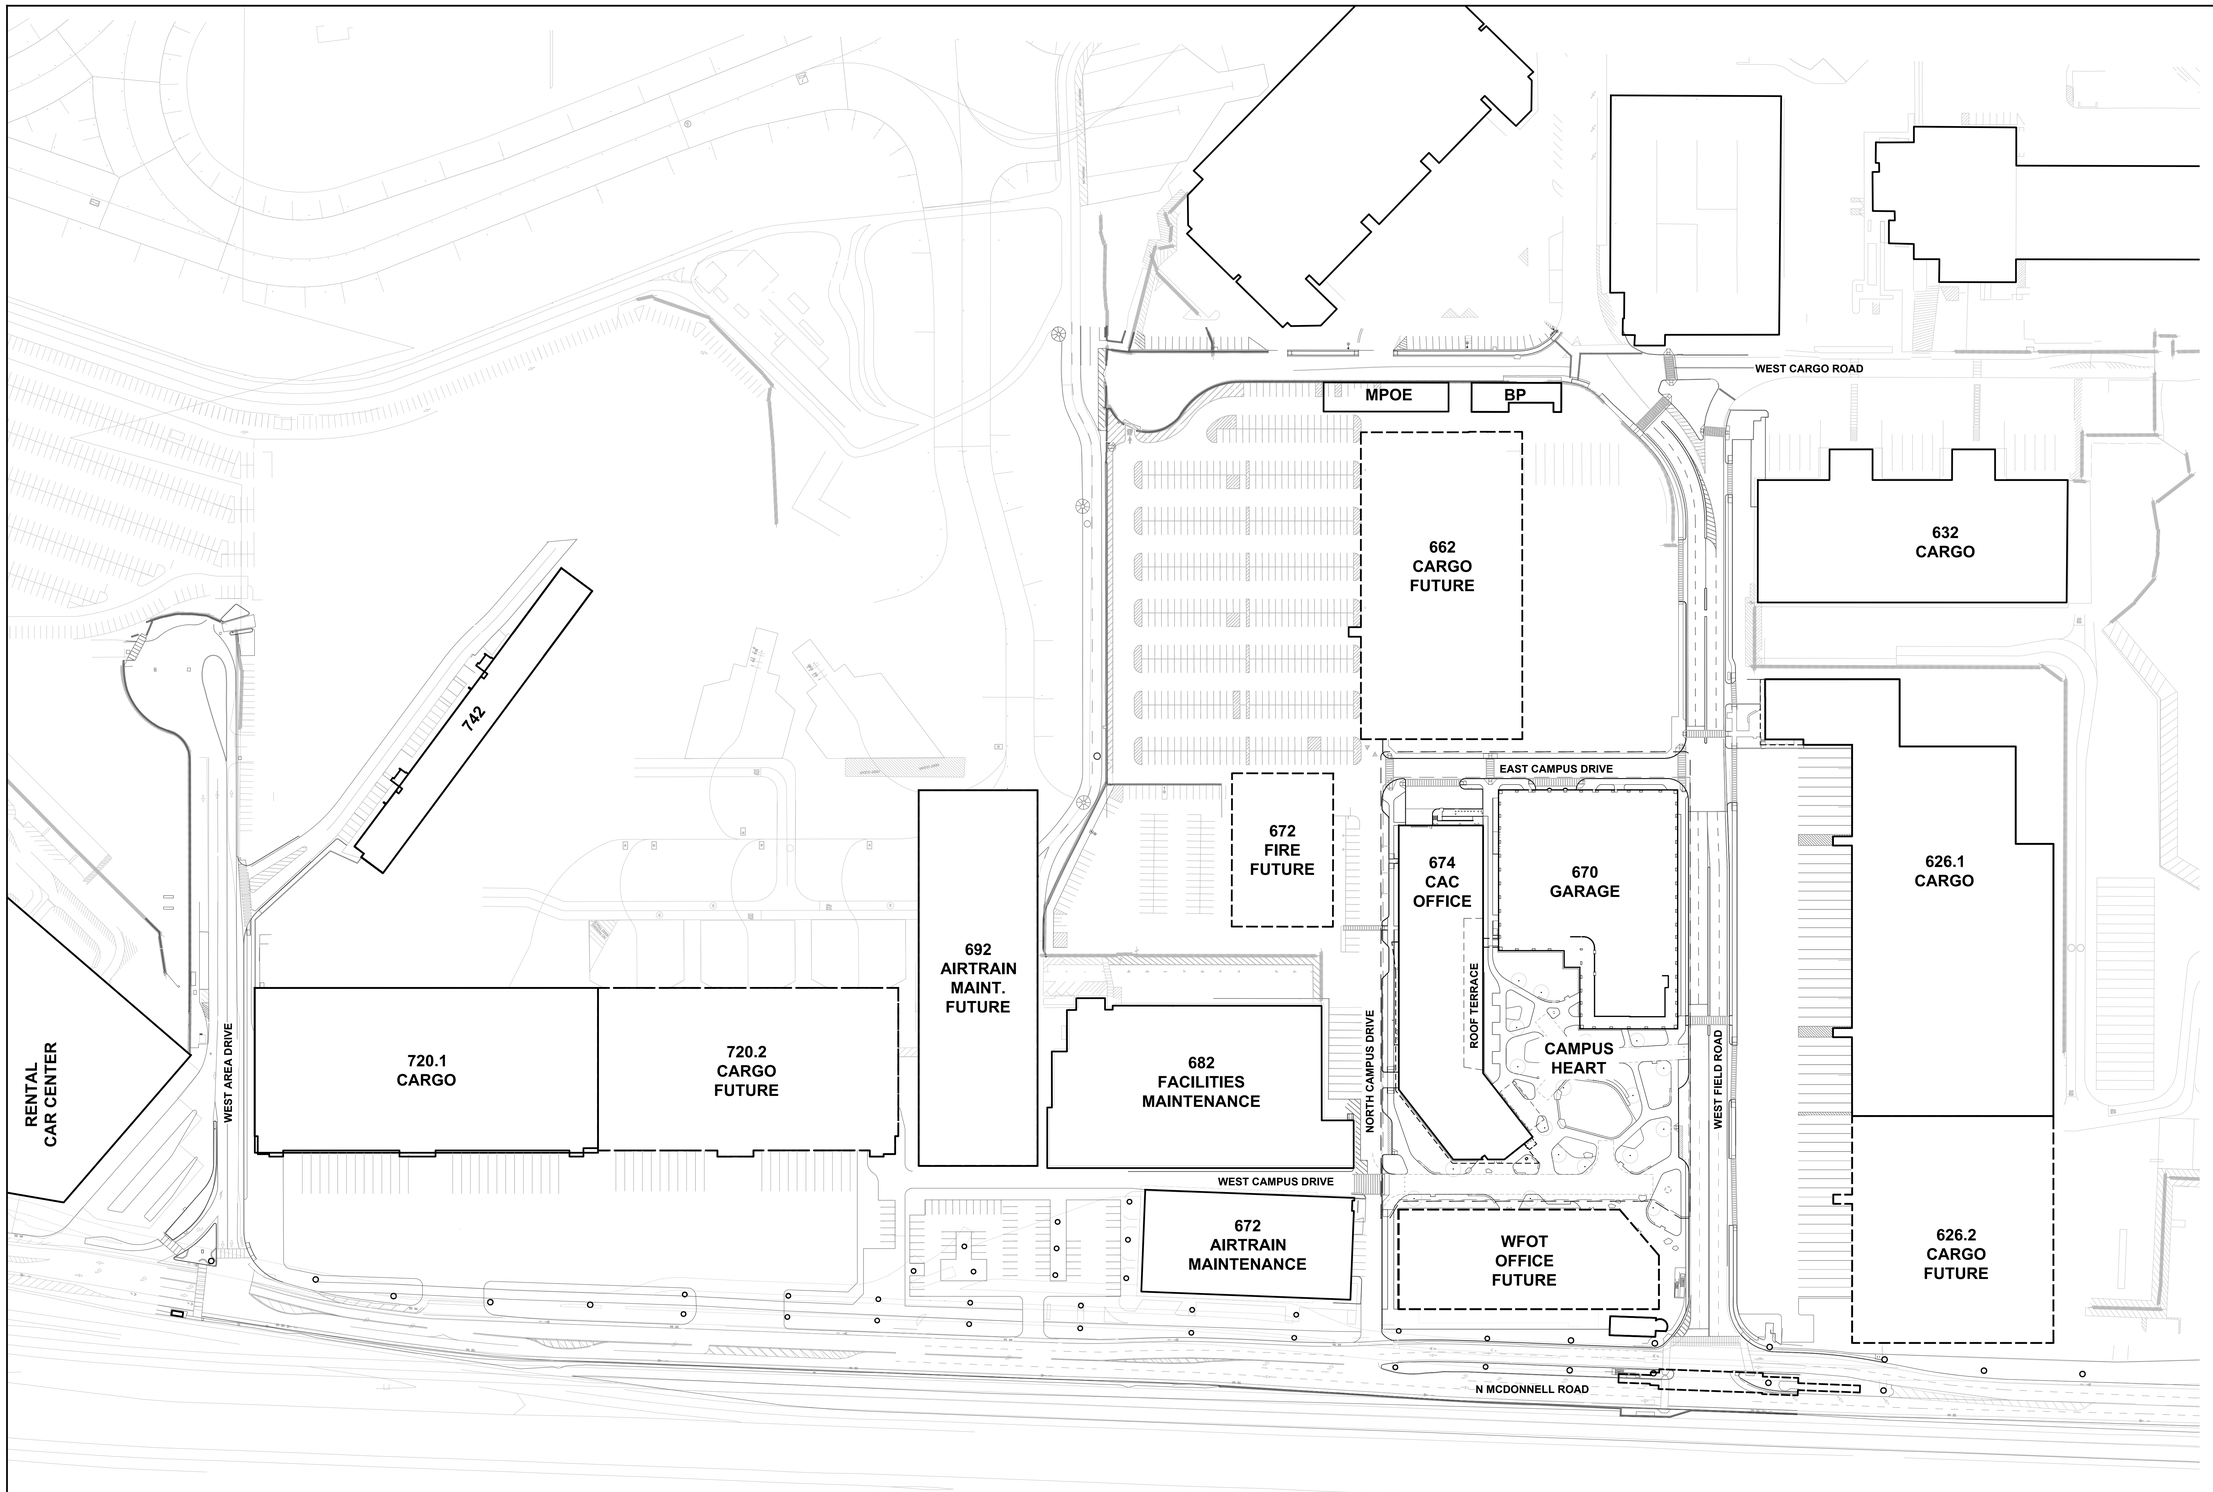

SFO
SAN FRANCISCO
INTERNATIONAL AIRPORT

KEYPLAN

ISSUES

DATE	ISSUE DESCRIPTION
05.18.2026	SCHEMATIC DESIGN
07.31.2026	DESIGN DEVELOPMENT

CONTRACT NO.

PROJECT TITLE

SHEET TITLE: WEST FIELD CAMPUS PLAN

SEAL

NOT FOR CONSTRUCTION

APPROVED:

APPROVED:

DESIGNED BY:	CHECKED BY:
DRAWN BY:	DATE:
SCALE: 1" = 80'-0"	SIZE: ARCH-E1

SHEET NUMBER

L0.03

Copyright © 2026 City And County Of San Francisco. These construction documents are the sole property of The City And County Of San Francisco and are protected by the Copyright Act. Any reproduction, publication, or use by any method, in whole or in part, without the express written consent of the San Francisco Airport Commission is prohibited.

If this drawing is not ARCH E1 (30"x42") NOMINAL SIZE, it has been revised from its original size and scales noted are no longer applicable



SFO
SAN FRANCISCO
INTERNATIONAL AIRPORT

KEYPLAN

ISSUES

DATE	ISSUE DESCRIPTION
05.18.2026	SCHEMATIC DESIGN
07.31.2026	DESIGN DEVELOPMENT

CONTRACT NO.

PROJECT TITLE

SHEET TITLE: ILLUSTRATIVE PLAN


SEAL

NOT FOR CONSTRUCTION

APPROVED:	
APPROVED:	
DESIGNED BY:	CHECKED BY:
DRAWN BY:	DATE:
SCALE: 1/16" = 1'-0"	SIZE: ARCH-E1

SHEET NUMBER

L0.10

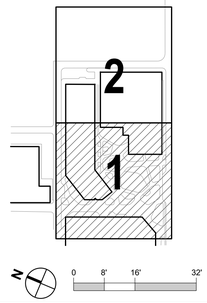

Copyright © 2026 City And County Of San Francisco. These construction documents are the sole property of The City And County Of San Francisco and are protected by the Copyright Act. Any reproduction, publication, or use by any method, in whole or in part, without the express written consent of the San Francisco Airport Commission is prohibited.

If this drawing is not ARCH E1 (30"x42") NOMINAL SIZE, it has been revised from its original size and scales noted are no longer applicable

MATERIAL SCHEDULE

IMAGE	SYMBOL	DETAIL	TYPE #	DESCRIPTION	MATERIAL TYPE	NOMINAL SIZE	ACTUAL SIZE	COLOR	FINISH	OTHER	SOURCE OR MFR (OR APPROVED EQUAL)	MFR CONTACT	RELATED SPEC	NOTES
		1 L09.01.11	TYPE 1A	ENHANCED CAST-IN-PLACE CONCRETE - PEDESTRIAN	LITHOCRETE	N/A	PER DETAIL	WARM, LIGHT	SMALL SEEDED AGGREGATE	SAW CUT CONTROL JOINTS	T.B. PENICK & SONS	TRAVIS SKIVER TRAVISS@TBPENICK.COM 858-558-1800	32 13 16.15	Custom samples #26-042a-sd & 26-042b-sd are being prepared by T.B. Penick & Sons, Inc. for SFO Stakeholder review.
		2 L09.01.11	TYPE 1B	ENHANCED CAST-IN-PLACE CONCRETE - VEHICULAR	LITHOCRETE	N/A	PER DETAIL	WARM, LIGHT	SMALL SEEDED AGGREGATE	SAW CUT CONTROL JOINTS	T.B. PENICK & SONS	TRAVIS SKIVER TRAVISS@TBPENICK.COM 858-558-1800	32 13 16.15	
		1 L09.01.11	TYPE 2A	ENHANCED CAST-IN-PLACE CONCRETE - PEDESTRIAN	LITHOCRETE	N/A	PER DETAIL	WARM, MEDIUM	LARGE SEEDED AGGREGATE	SAW CUT CONTROL JOINTS	T.B. PENICK & SONS	TRAVIS SKIVER TRAVISS@TBPENICK.COM 858-558-1800	32 13 16.15	Custom samples #26-042a-sd & 26-042b-sd are being prepared by T.B. Penick & Sons, Inc. for SFO Stakeholder review.
		2 L09.01.11	TYPE 2B	ENHANCED CAST-IN-PLACE CONCRETE - VEHICULAR	LITHOCRETE	N/A	PER DETAIL	WARM, MEDIUM	LARGE SEEDED AGGREGATE	SAW CUT CONTROL JOINTS	T.B. PENICK & SONS	TRAVIS SKIVER TRAVISS@TBPENICK.COM 858-558-1800	32 13 16.15	
		1 L09.01.11	TYPE 3A	TYPICAL CAST-IN-PLACE CONCRETE - PEDESTRIAN	CIP CONC	N/A	PER DETAIL	NATURAL	TOP CAST (SEE NOTES)	TOOLED / TROWELED JOINTS, PER SFO			32 05 23.11	Standard West Field sidewalk color and finish are under development. Type 3 concrete finish to match WFUP sidewalk concrete finish as determined by mock-up.
		2 L09.01.11	TYPE 3B	TYPICAL CAST-IN-PLACE CONCRETE - VEHICULAR	CIP CONC	N/A	PER DETAIL	NATURAL	TOP CAST (SEE NOTES)	TOOLED / TROWELED JOINTS, PER SFO			32 05 23.11	
		8 L09.01.11	-	STONE COBBLE AT GARDEN ROOMS	DOLOMITIC LIMESTONE	8"x8"x2" THK	8"x8"x2" THK	WARM, MEDIUM	TEXTURED	POLYMERIC SAND JOINTS	COLDSPRING GRANITE	LEANNE BLACK 480-330-6972 LBLACK@COLDSPRINGUSA.COM	32 14 00	
		3 L09.01.22		PRECAST CONCRETE AT SEATWALLS	CONC	PER DETAIL	PER DETAIL	WARM, LIGHT	SANDBLAST	-	SEE FURNISHING SCHEDULE	-	03 45 40	
		2 L09.01.23		THERMALLY MODIFIED ASH AT SEATING PLATFORMS AND SITE FURNISHINGS	WOOD	PER DETAIL	PER DETAIL	BUFF	UNFINISHED	-	SEE FURNISHING SCHEDULE	-	06 15 33 12 93 00	
		5 L09.01.11		DECORATIVE ROCK		N/A	3/4"	WARM-TONED CALIFORNIA GOLD GRANITE	ANGULAR CRUSHED ROCK	-			32 15 00	Sourced in California, Permeable
		3 L09.01.11		DETECTABLE WARNING PAVERS, SCD	CONC UNIT PAVER	12x12"x2" THK					HANOVER ARCHITECTURAL PRODUCTS		32 17 26	
		9 L09.01.11		PAINTED GALVANIZED STEEL EDGE RESTRAINT	1/4" THK STEEL	PER DETAIL	PER DETAIL	PAINTED LANDSCAPE METAL COLOR	30% MATTE	-	CUSTOM FABRICATED	N/A	32 14 00	
		1 L09.01.25		SHADE STRUCTURE STEEL	PAINTED GALV STEEL	PER DETAIL	PER DETAIL	NATURAL	UNFINISHED	-			05 12 13	
		1 L09.01.26		SHADE STRUCTURE WOOD LOUVERS	THERMALLY MODIFIED ASH BOARDS	PER DETAIL	PER DETAIL	BROWN	-	-	THERMORY	585-591-6590	06 15 33	

SAN FRANCISCO INTERNATIONAL AIRPORT

KEYPLAN

ISSUES

DATE	ISSUE DESCRIPTION
05.18.2026	SCHEMATIC DESIGN
07.31.2026	DESIGN DEVELOPMENT

CONTRACT NO.

PROJECT TITLE

SHEET TITLE: MATERIAL SCHEDULE

SEAL

NOT FOR CONSTRUCTION

APPROVED:

APPROVED:

DESIGNED BY:	CHECKED BY:
DRAWN BY:	DATE:
SCALE: N/A	SIZE: ARCH-E1

SHEET NUMBER

L0.42

Copyright © 2026 City And County Of San Francisco. These construction documents are the sole property of The City And County Of San Francisco and are protected by the Copyright Act. Any reproduction, publication, or use by any method, in whole or in part, without the express written consent of the San Francisco Airport Commission is prohibited.

If this drawing is not ARCH E1 (30"x42") NOMINAL SIZE, it has been revised from its original size and scales noted are no longer applicable

FURNISHING SCHEDULE

IMAGE	SYMBOL	DETAIL	TYPE	DESCRIPTION	PRODUCT NAME	PRODUCT NUMBER	MATERIAL	SIZE	COLOR	FINISH	SOURCE OR MFR (OR APPROVED EQUAL)	MFR CONTACT	RELATED SPEC	NOTES
	SW-X	1 L09.01.22	PRECAST CONCRETE SEATWALL	Customized modular curved seatwall, precast concrete, with integrated bench topper.	CUSTOM	N/A	PER DETAIL	PER DETAIL	STUDIO 431: PARCHMENT QCP: CUSTOM COLOR	LIGHT SANDBLAST	STUDIO 431 CUSTOM ENVIRONMENTS OR QCP, INC.		03 45 40	
	BT	3 L09.01.22	WOOD BENCH TOPPER	Customized modular wood seat for precast concrete curved seatwall	CUSTOM	N/A	PER DETAIL	PER DETAIL	NATURAL, NO STAIN	SMOOTH TO THE TOUCH, 1/8" EASED EDGES UON	SAME AS SEATWALL	N/A	03 45 40	
	PL-X	1 L09.01.23	SEATING PLATFORM	Custom angular seating platform	CUSTOM	N/A	PER DETAIL	PER DETAIL	NATURAL, NO STAIN	SMOOTH TO THE TOUCH, 1/8" EASED EDGES UON	CUSTOM	N/A	12 93 00	
	BB	4 L09.01.42	BACKED BENCH	Manufactured backed bench with wood slats and steel frame - surface mounted	VROOM BENCH	617-930	THERMALLY MODIFIED ASH (CUSTOM) AND STEEL	66.4"L x 31.9"H 17.9"H SEAT	LANDSCAPE METAL COLOR	HOT-DIP GALVANIZED AND POWDER COATED	VESTRE	VESTRE	12 93 00	
	CT	3 L09.01.42	COMMUNAL TABLE	Manufactured table with two backless benches, wood slats and steel frame - surface mounted	VROOM TABLE	BENCH: 607-930 TABLE: 636-930	THERMALLY MODIFIED ASH (CUSTOM) AND STEEL	BENCH: 66.4"L x 15.7"W x 17.9"H	LANDSCAPE METAL COLOR	HOT-DIP GALVANIZED AND POWDER COATED	VESTRE	VESTRE	12 93 00	Manufactured product shown in plans and schedule is a placeholder that may be replaced with custom product developed for SFO in later design phases.
	LC		LOUNGE CHAIR	Manufactured "sun bench" with wood slats and steel or aluminum frame - surface mounted	BLOC SUN BENCH (NARROW)	1565-930	THERMALLY MODIFIED ASH (CUSTOM) AND STEEL	39.1"W x 57.2"L	LANDSCAPE METAL COLOR	HOT-DIP GALVANIZED AND POWDER COATED	VESTRE	VESTRE	12 93 00	Manufactured product shown in plans and schedule is a placeholder that may be replaced with custom product developed for SFO in later design phases.
	BR	6 L09.01.41	BIKE RACK	Stainless steel tube bike rack. 1 rack = 2 short term bicycle parking spaces	BOLA	2579854	1.5"D STAINLESS STEEL TUBING	32"H x 28.25"W	N/A	BRUSHED	LANDSCAPE FORMS	LANDSCAPE FORMS	12 93 00	
	BL-R	1 L09.01.42	BOLLARD, REMOVABLE	Cylindrical removable bollard with rounded welded cap, typical at entries to Campus Heart EVA routes.	BOLLARD POST AND REMOVABLE RECEIVER WITH LID	R-8902	STAINLESS STEEL 316	36"H x 4.375" DIA	N/A	SATIN BUFFED #6	RELIANCE FOUNDRY	RELIANCE FOUNDRY	12 93 00	Fold-down mount or removable receiver with chain are available as alternates to the removable receiver with lid.
	BL-F	SIM 1 L09.01.42	BOLLARD, FIXED	Cylindrical non-removable bollard with rounded welded cap	BOLLARD FIXED EMBEDDED MOUNT	R-8902	STAINLESS STEEL 316	36"H x 4.5" DIA	N/A	SATIN BUFFED #6	RELIANCE FOUNDRY	RELIANCE FOUNDRY	12 93 00	Fixed and removable bollards are intended to be visually identical. R-8907 (Flat Top).
	TR	1 L09.01.41	WASTE RECEPTACLES	Triple-stream waste receptacles consistent with SFO Extended Campus Guidelines. Side-opening to prevent rain intrusion. Closed flap recommended to deter wildlife.	ECOSIDE 100	TBD	STAINLESS STEEL	19.3" x 14.5" x 37"H	CUSTOM POWDERCOAT	MATTE	METALCO	METALCO	12 93 00	Manufactured product shown in plans and schedule is a placeholder that may be replaced with custom product developed for SFO in later design phases. Manufactured product shown in these drawings is intended to be consistent with SFO Extended Campus Guidelines and cohesive West Field Campus landscape design.
	EP-1	2 L09.01.42	ELECTRICAL PEDESTAL, CONVENIENCE	Pedestal with electrical connections for outdoor work.	OUTDOOR CHARGING STATION		PAINTED STEEL	16" HEIGHT	SILVER		LEGRAND	LEGRAND	12 93 00 26 56 00	
	EP-2	SIM 2 L09.01.42	ELECTRICAL PEDESTAL, MAINTENANCE	Small lockable pedestal with electrical connections for landscape maintenance equipment.	OUTDOOR POWER PEDESTAL		PAINTED STEEL	16" HEIGHT	SILVER		LEGRAND	LEGRAND	12 93 00 26 56 00	
	EP-3	- -	ELECTRICAL PEDESTAL, FOOD TRUCKS	Pedestal with electrical connections for food truck use.	OUTDOOR POWER PEDESTAL		PAINTED STEEL	16" HEIGHT	SILVER		LEGRAND	LEGRAND	12 93 00 26 56 00	Includes Pass & Seymour Pin & Sleeve Device
	EP-4	- -	ELECTRICAL GROUND BOX, EVENTS	Outdoor-rated in-grade electrical box with connections for temporary event uses.	WIREMOLD OUTDOOR GROUND BOX UL50E TYPE 6P & IP68 RATED	XB814CXXXXXX	UV-RATED, F1-RATED PLASTIC	16 1/8" x 14 1/8" x 8 1/8"H	BROWN, BLACK, OR GRAY	TEXTURED SURFACE PLATE	LEGRAND	LEGRAND	26 56 00	Requires review by Electrical Engineer for specification and by SFO Events & Activities for potential load requirements.
NOT PICTURED	SIGN		SIGNAGE	Signage and wayfinding elements as coordinated with CityID and SFO Wayfinding.	TBD PER WAYFINDING CONSULTANT	N/A	N/A	N/A	N/A	N/A	N/A	N/A	N/A	
	PH	5 L09.01.41	EMERGENCY BLUE PHONE	Pole with blue light at top and call button that connects users with emergency services.									27 32 53	
NOT PICTURED	ART		ART LOCATION	Recommended art locations with electrical stub-out for lighting		N/A	N/A	N/A	N/A	N/A	N/A	N/A	N/A	Selection of artist to be determined by SF Arts Commission. Design of concrete pedestal / foundation for art dependent on art selection.
NOT PICTURED	OFCI		MOVABLE FURNISHINGS, NIC	Recommended parameters for movable furnishings: All chairs and tables on lawn to have sled legs. All furnishings to be sufficiently heavy to resist movement from strong winds.	TBD PER SFO	N/A	N/A	N/A	N/A	N/A	N/A	N/A	N/A	Selection and specification of movable furnishings are not included in Campus Heart landscape scope.
NOT PICTURED	FP		FLAGPOLE, NIC	Existing 40ft flagpole	VANGUARD SERIES FLAGPOLE - INTERNAL HALYARD	ECVX40	PER SFO	40 FT HEIGHT TAPERED POLE 7" TO 3.5"	ANODIZED BRONZE		AMERICAN FLAGS EXPRESS VIA SFO		N/A	

SAN FRANCISCO INTERNATIONAL AIRPORT

KEYPLAN

ISSUES

DATE	ISSUE DESCRIPTION
05.18.2026	SCHEMATIC DESIGN
07.31.2026	DESIGN DEVELOPMENT

CONTRACT NO.

PROJECT TITLE

SHEET TITLE: FURNISHING SCHEDULE

SEAL

NOT FOR CONSTRUCTION

APPROVED:

APPROVED:

DESIGNED BY:	CHECKED BY:
DRAWN BY:	DATE:
SCALE: N/A	SIZE: ARCH-E1

SHEET NUMBER

L0.44

Copyright © 2026 City And County Of San Francisco. These construction documents are the sole property of The City And County Of San Francisco and are protected by the Copyright Act. Any reproduction, publication, or use by any method, in whole or in part, without the express written consent of the San Francisco Airport Commission is prohibited.

If this drawing is not ARCH E1 (30"x42") NOMINAL SIZE, it has been revised from its original size and scales noted are no longer applicable

TREE PLANTING SCHEDULE

SYMBOL	IMAGE	BOTANICAL NAME	COMMON NAME	GAL/BOX SIZE	QUANTITY	WATER USE	WHMP	CA NATIVE	NOTES
AM		*ARBUTUS 'MARINA'*	MARINA MADRONE	36 IN	PER PLAN	LOW	WHMP	HYBRID W/ NATIVE	
LF		*LYONOTHAMNUS FLORIBUNDUS SSP. ASPLENIFOLIUS*	SANTA CRUZ ISLAND IRONWOOD	36 IN	PER PLAN	LOW	WHMP	YES	This tree is native to the Channel Islands in California.
LF		*LOPHOSTEMON CONFERTUS (ALTERNATE)*	BRISBANE BOX	36 IN	PER PLAN	MOD		NO	Species under consideration for Garage scale mitigation and screening.
AC		*AESCULUS CALIFORNICA*	CALIFORNIA BUCKEYE	36 IN	PER PLAN	LOW	WHMP	YES	This tree is native to SFO's locality (EPA Ecoregion III Central California Foothills and Coastal Mountains).

SAN FRANCISCO INTERNATIONAL AIRPORT

KEYPLAN

ISSUES

DATE	ISSUE DESCRIPTION
05.18.2026	SCHEMATIC DESIGN
07.31.2026	DESIGN DEVELOPMENT

CONTRACT NO.

PROJECT TITLE

SHEET TITLE: TREE PLANTING SCHEDULE

SEAL

NOT FOR CONSTRUCTION

APPROVED:

APPROVED:

DESIGNED BY:	CHECKED BY:
DRAWN BY:	DATE:
SCALE: **1/16" = 1'-0"**	SIZE: **ARCH-E1**

SHEET NUMBER

L0.46

Copyright © 2026 City And County Of San Francisco. These construction documents are the sole property of The City And County Of San Francisco and are protected by the Copyright Act. Any reproduction, publication, or use by any method, in whole or in part, without the express written consent of the San Francisco Airport Commission is prohibited.

If this drawing is not ARCH E1 (30"x42") NOMINAL SIZE, it has been revised from its original size and scales noted are no longer applicable

PLANTING SCHEDULE

SYMBOL	IMAGE	BOTANICAL NAME	COMMON NAME	SIZE	SPACING	HEIGHT	SPREAD	WUCOLS	WHMP	CA NATIVE ECO III	NOTES
TYPE 1		**GRASSES**									
		*FESTUCA CALIFORNICA*	CALIFORNIA FESCUE	1 GAL	24" OC	2-3 FT	2-3 FT	LOW	WHMP	CA, E3	
		*LOMANDRA 'BREEZE'*	DWARF MAT RUSH	1 GAL	36" OC	2-3 FT	3 FT	LOW	WHMP		
		*MUHLENBERGIA RIGENS*	DEER GRASS	1 GAL	36" OC	3-5 FT	3 FT	LOW	WHMP	CA, E3	
		*FESTUCA MAIREI*	ATLAS FESCUE	1 GAL	36" OC	2-3 FT	3 FT	LOW			
		*MUHLENBERGIA DUBIA*	MEXICAN DEER GRASS	1 GAL	36" OC	2-3 FT	2-3 FT	LOW			
TYPE 2A		**PERENNIALS AND SUBSHRUBS**									
		*CEANOTHUS 'YANKEE POINT'*	YANKEE POINT CEANOTHUS	1 GAL	48" OC	2-3 FT	6-10 FT	LOW	WHMP	CA, E3	
		*CORREA 'CARMINE BELLS'*	AUSTRALIAN FUCHSIA	3 GAL	36" OC	2-3 FT	4-5 FT	LOW	WHMP		
		*SEDUM SPECTABILE 'AUTUMN JOY'*	AUTUMN JOY SEDUM	1 GAL	18" OC	1-2 FT	1-2 FT	LOW	WHMP		
		*SALVIA SPATHACEA*	HUMMINGBIRD SAGE	1 GAL	24" OC	1-2 FT	4-5 FT	LOW	WHMP	CA, E3	
		*EUPHORBIA CHARACIAS SUBSP. WULFENII*	MEDITERRANEAN SPURGE	1 GAL	24" OC	2-3 FT	1-2 FT	LOW			
TYPE 2B		**PERENNIALS AND SUBSHRUBS**									
		*SALVIA 'DARA'S CHOICE'*	DARA'S CHOICE SAGE	1 GAL	30" OC	1-2 FT	3-6 FT	LOW	WHMP	CA	
		*SALVIA 'GOLDEN GIRL'*	GOLDEN GIRL SAGE	1 GAL	18" OC	1-2 FT	1-2 FT	LOW	WHMP		
		*ALOE STRIATA*	CORAL ALOE	1 GAL	18" OC	1-2 FT	1-2 FT	LOW	WHMP		
		*CISTANTHE 'JAZZ TIME'*	ROCK PURSLANE	1 GAL	24" OC	1-3 FT	1-3 FT	LOW	WHMP		

SYMBOL	IMAGE	BOTANICAL NAME	COMMON NAME	SIZE	SPACING	HEIGHT	SPREAD	WUCOLS	WHMP	CA NATIVE ECO III	NOTES
TYPE 3		**LAYERED SHRUBS**									
		*ARCTOSTAPHYLOS 'HOWARD MCMINN'*	HOWARD MCMINN MANZANITA	25 GAL	6 FT	6-10 FT	6-10 FT	LOW	WHMP	CA	
		*FREMONTODENDRON CALIFORNICA*	CALIFORNIA FLANNEL BUSH	15 GAL	8 FT	10-20 FT	10-15 FT	LOW	WHMP	CA, E3	
		*LEUCOSPERMUM 'VELDFIRE'*	VELDFIRE PINCUSHION	15 GAL	5 FT	4-6 FT	6-8 FT	LOW	WHMP		
		*HETEROMELES 'DAVIS GOLD'*	DAVIS GOLD TOYON	15 GAL	7 FT	8-15 FT	8-10 FT	LOW	WHMP	CA	
		*CEANOTHUS 'RAY HARTMAN'*	RAY HARTMAN CALIFORNIA LILAC	15 GAL	8 FT	12-20 FT	10-20 FT	LOW	WHMP	CA	
		*CEANOTHUS 'FROSTY BLUE'*	JOYCE COULTER CALIFORNIA LILAC	15 GAL	8 FT	2-4 FT	10-12 FT	LOW	WHMP	CA	
		*RHAMNUS C. 'EVE CASE'*	EVE CASE COFFEEBERRY	15 GAL	5 FT	6-8 FT	6-8 FT	LOW	WHMP	CA	
		*MYRICA CALIFORNICA*	PACIFIC WAX MYRTLE	15 GAL	8 FT	5-15 FT	5-15 FT	MOD	WHMP	CA, E3	
		*LEUCADENDRON 'SAFARI GOLDSTRIKE'*	YELLOW CONEBUSH	5 GAL	48" OC	4-6 FT	4-6 FT	LOW	WHMP		
TYPE 4		**MULTI-USE LAWN**									
		*FESTUCA ARUNDINACEA WITH EPICHLOE COENOPHIALA*	ENDOPHYTIC TALL FESCUE	SOD	N/A	N/A	N/A	MOD			CAL-IPC MODERATE (INVASIVE) RECOMMENDED BY WILDLIFE BIOLOGIST

SAN FRANCISCO INTERNATIONAL AIRPORT

KEYPLAN

ISSUES

DATE	ISSUE DESCRIPTION
05.18.2026	SCHEMATIC DESIGN
07.31.2026	DESIGN DEVELOPMENT

CONTRACT NO.

PROJECT TITLE

SHEET TITLE: GROUNDCOVER PLANTING SCHEDULE

SEAL

NOT FOR CONSTRUCTION

APPROVED:

APPROVED:

DESIGNED BY: | CHECKED BY:

DRAWN BY: | DATE:


SCALE: **1/16" = 1'-0"** | SIZE: **ARCH-E1**

SHEET NUMBER

L0.47

Copyright © 2026 City And County Of San Francisco. These construction documents are the sole property of The City And County Of San Francisco and are protected by the Copyright Act. Any reproduction, publication, or use by any method, in whole or in part, without the express written consent of the San Francisco Airport Commission is prohibited.

If this drawing is not ARCH E1 (30"x42") NOMINAL SIZE, it has been revised from its original size and scales noted are no longer applicable

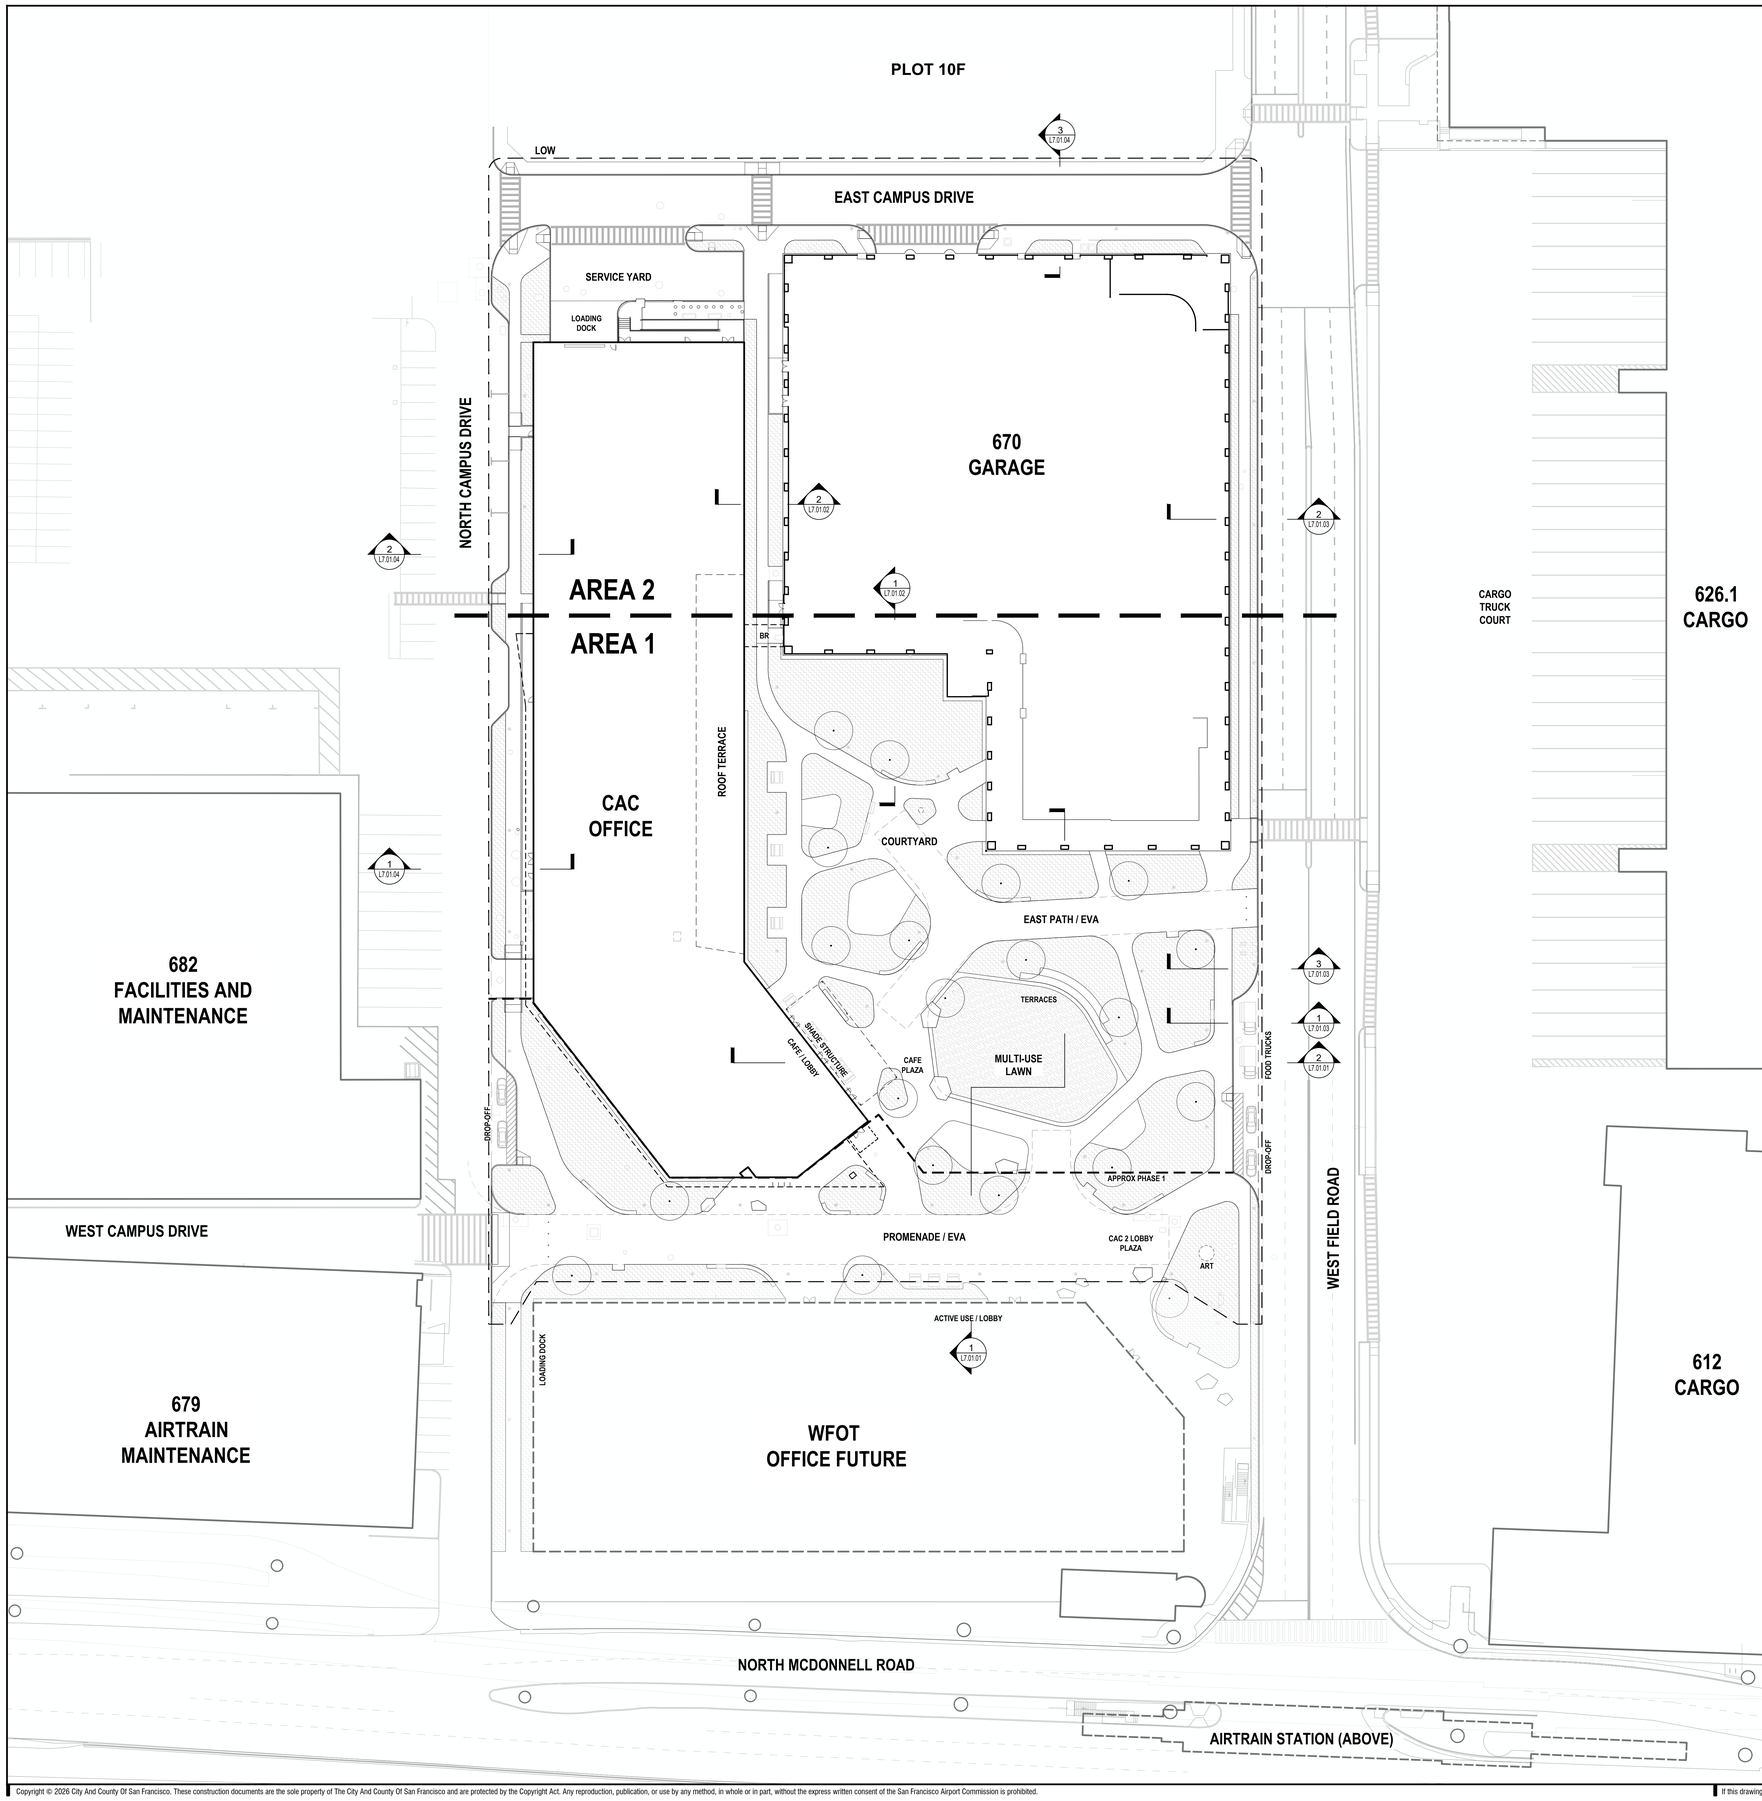

SHEET NOTES

1. SEE SHEET G0.01, G0.02 AND G0.03 FOR INDEX, GENERAL NOTES, ABBREVIATIONS, AND SYMBOLS.
2. LIMIT OF WORK IS OFFSET FROM FACE OF CURB 1'-6" FOR CLARITY.
3. SURFACE AND ABOVE-GRADE UTILITIES ARE SHOWN FOR REFERENCE AND COORDINATION PURPOSES. UTILITY BACKGROUNDS HAVE BEEN PROVIDED BY WFG2 CIVIL ENGINEER AND WFUP PROJECT TEAM.
5. LIMIT OF WORK REPRESENTS BOUNDARY FOR CONSTRUCTION DOCUMENTATION AT CAMPUS HEART.
6. PHASE 1 LIMIT OF WORK REPRESENTS APPROXIMATE EXTENT OF PERMANENT IMPROVEMENTS TO BE CONSTRUCTED BY AWJV AS PART OF WFG2 PROJECT.

N

0 16' 32' 64'

SAN FRANCISCO INTERNATIONAL AIRPORT

KEYPLAN

ISSUES

DATE	ISSUE DESCRIPTION
05.18.2026	SCHEMATIC DESIGN
07.31.2026	DESIGN DEVELOPMENT

CONTRACT NO.

PROJECT TITLE

SHEET TITLE: REFERENCE PLAN

SEAL

NOT FOR CONSTRUCTION

APPROVED:

APPROVED:


DESIGNED BY:	CHECKED BY:
DRAWN BY:	DATE:
SCALE: 1/32" = 1'-0"	SIZE: ARCH-E1

SHEET NUMBER

L1.00.00

Copyright © 2026 City And County Of San Francisco. These construction documents are the sole property of The City And County Of San Francisco and are protected by the Copyright Act. Any reproduction, publication, or use by any method, in whole or in part, without the express written consent of the San Francisco Airport Commission is prohibited.

If this drawing is not ARCH E1 (30"x42") NOMINAL SIZE, it has been revised from its original size and scales noted are no longer applicable

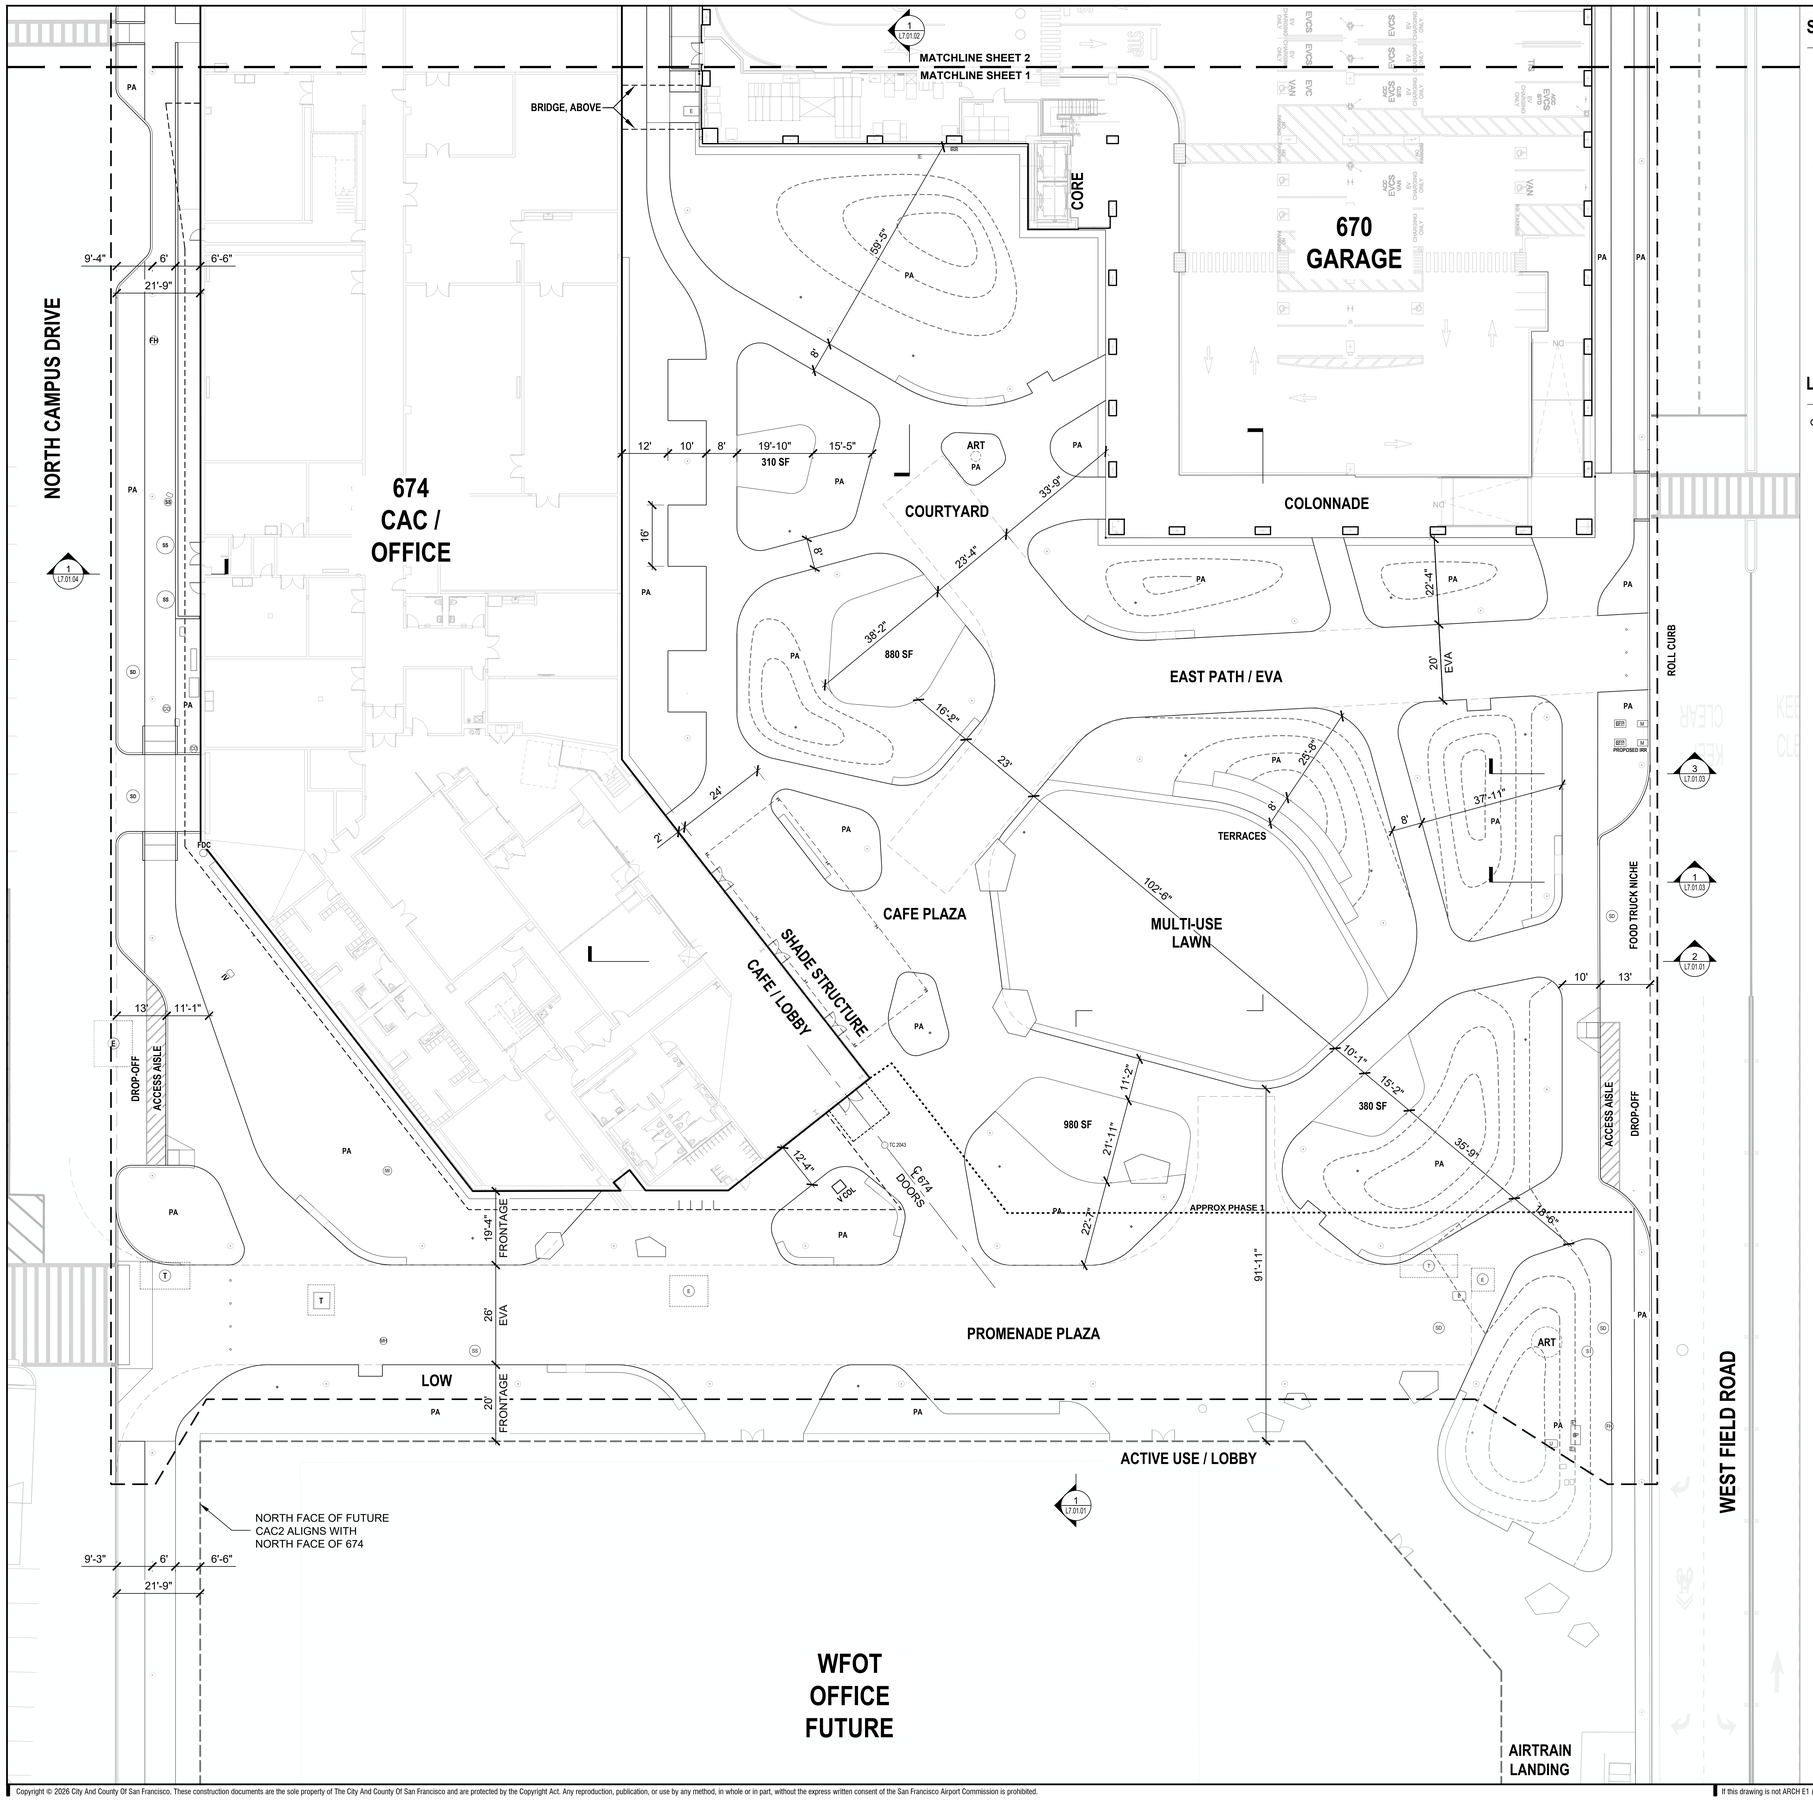


SHEET NOTES

1. SEE SHEETS G0.01, G0.02 AND G0.03 FOR GENERAL NOTES, INDEX, ABBREVIATIONS, AND SYMBOLS.
2. LIMIT OF WORK IS OFFSET FROM FACE OF CURB 2' FOR CLARITY.
4. LIMIT OF WORK REPRESENTS BOUNDARY OF CONSTRUCTION DOCUMENTATION AT CAMPUS HEART.
5. SURFACE AND ABOVE-GRADE UTILITIES ARE SHOWN FOR REFERENCE AND COORDINATION PURPOSES. UTILITY BACKGROUNDS HAVE BEEN PROVIDED BY WFG2 CIVIL ENGINEER AND WFUP PROJECT TEAM.

LEGEND

	CENTERLINE
	ALIGN
	TREE TRUNK LOCATION
BMP	FLOW-THROUGH PLANTER
PA	PLANTING AREA
LOW	LIMIT OF WORK (OFFSET FROM FACE OF CURB FOR CLARITY)
SIGN	WAYFINDING SIGN (REQUIRES CITYID COORDINATION)
BFP	BACKFLOW PREVENTER, ABOVE GRADE
CB	STORM DRAIN CATCH BASIN
E	ELECTRICAL MANHOLE
FDC	FIRE DEPARTMENT CONNECTION
FH	FIRE HYDRANT
IW	INDUSTRIAL WASTE
I	INTERRUPTER
IRR	IRRIGATION BOX
JB	JUNCTION BOX
M	UTILITY METER, FLUSH WITH GRADE
MH	MANHOLE
S	SWITCH, ABOVE GRADE
SD	STORM DRAIN
SS	SANITARY SEWER
T	TRANSFORMER, ABOVE GRADE
TC	TAP CAN, ABOVE GRADE
TC 2043	TIME CAPSULE (2018 - 2043), FLUSH WITH GRADE
TL	TELECOM VAULT
V	UTILITY VAULT, FLUSH WITH GRADE
V COL	'V' COLUMN AT B674 ENTRY
WM	WATER METER

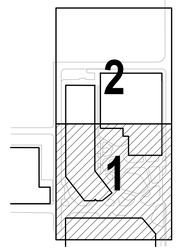

0 8' 16' 32'

SAN FRANCISCO INTERNATIONAL AIRPORT

KEYPLAN

ISSUES

DATE	ISSUE DESCRIPTION
05.18.2026	SCHEMATIC DESIGN
07.31.2026	DESIGN DEVELOPMENT

CONTRACT NO.

PROJECT TITLE

SHEET TITLE: LAYOUT PLAN - AREA 1

SEAL

NOT FOR CONSTRUCTION


APPROVED:	
APPROVED:	
DESIGNED BY:	CHECKED BY:
DRAWN BY:	DATE:
SCALE: 1/16" = 1'-0"	SIZE: ARCH-E1

SHEET NUMBER

L1.01.01

Copyright © 2026 City And County Of San Francisco. These construction documents are the sole property of The City And County Of San Francisco and are protected by the Copyright Act. Any reproduction, publication, or use by any method, in whole or in part, without the express written consent of the San Francisco Airport Commission is prohibited.

If this drawing is not ARCH E1 (30"x42") NOMINAL SIZE, it has been revised from its original size and scales noted are no longer applicable

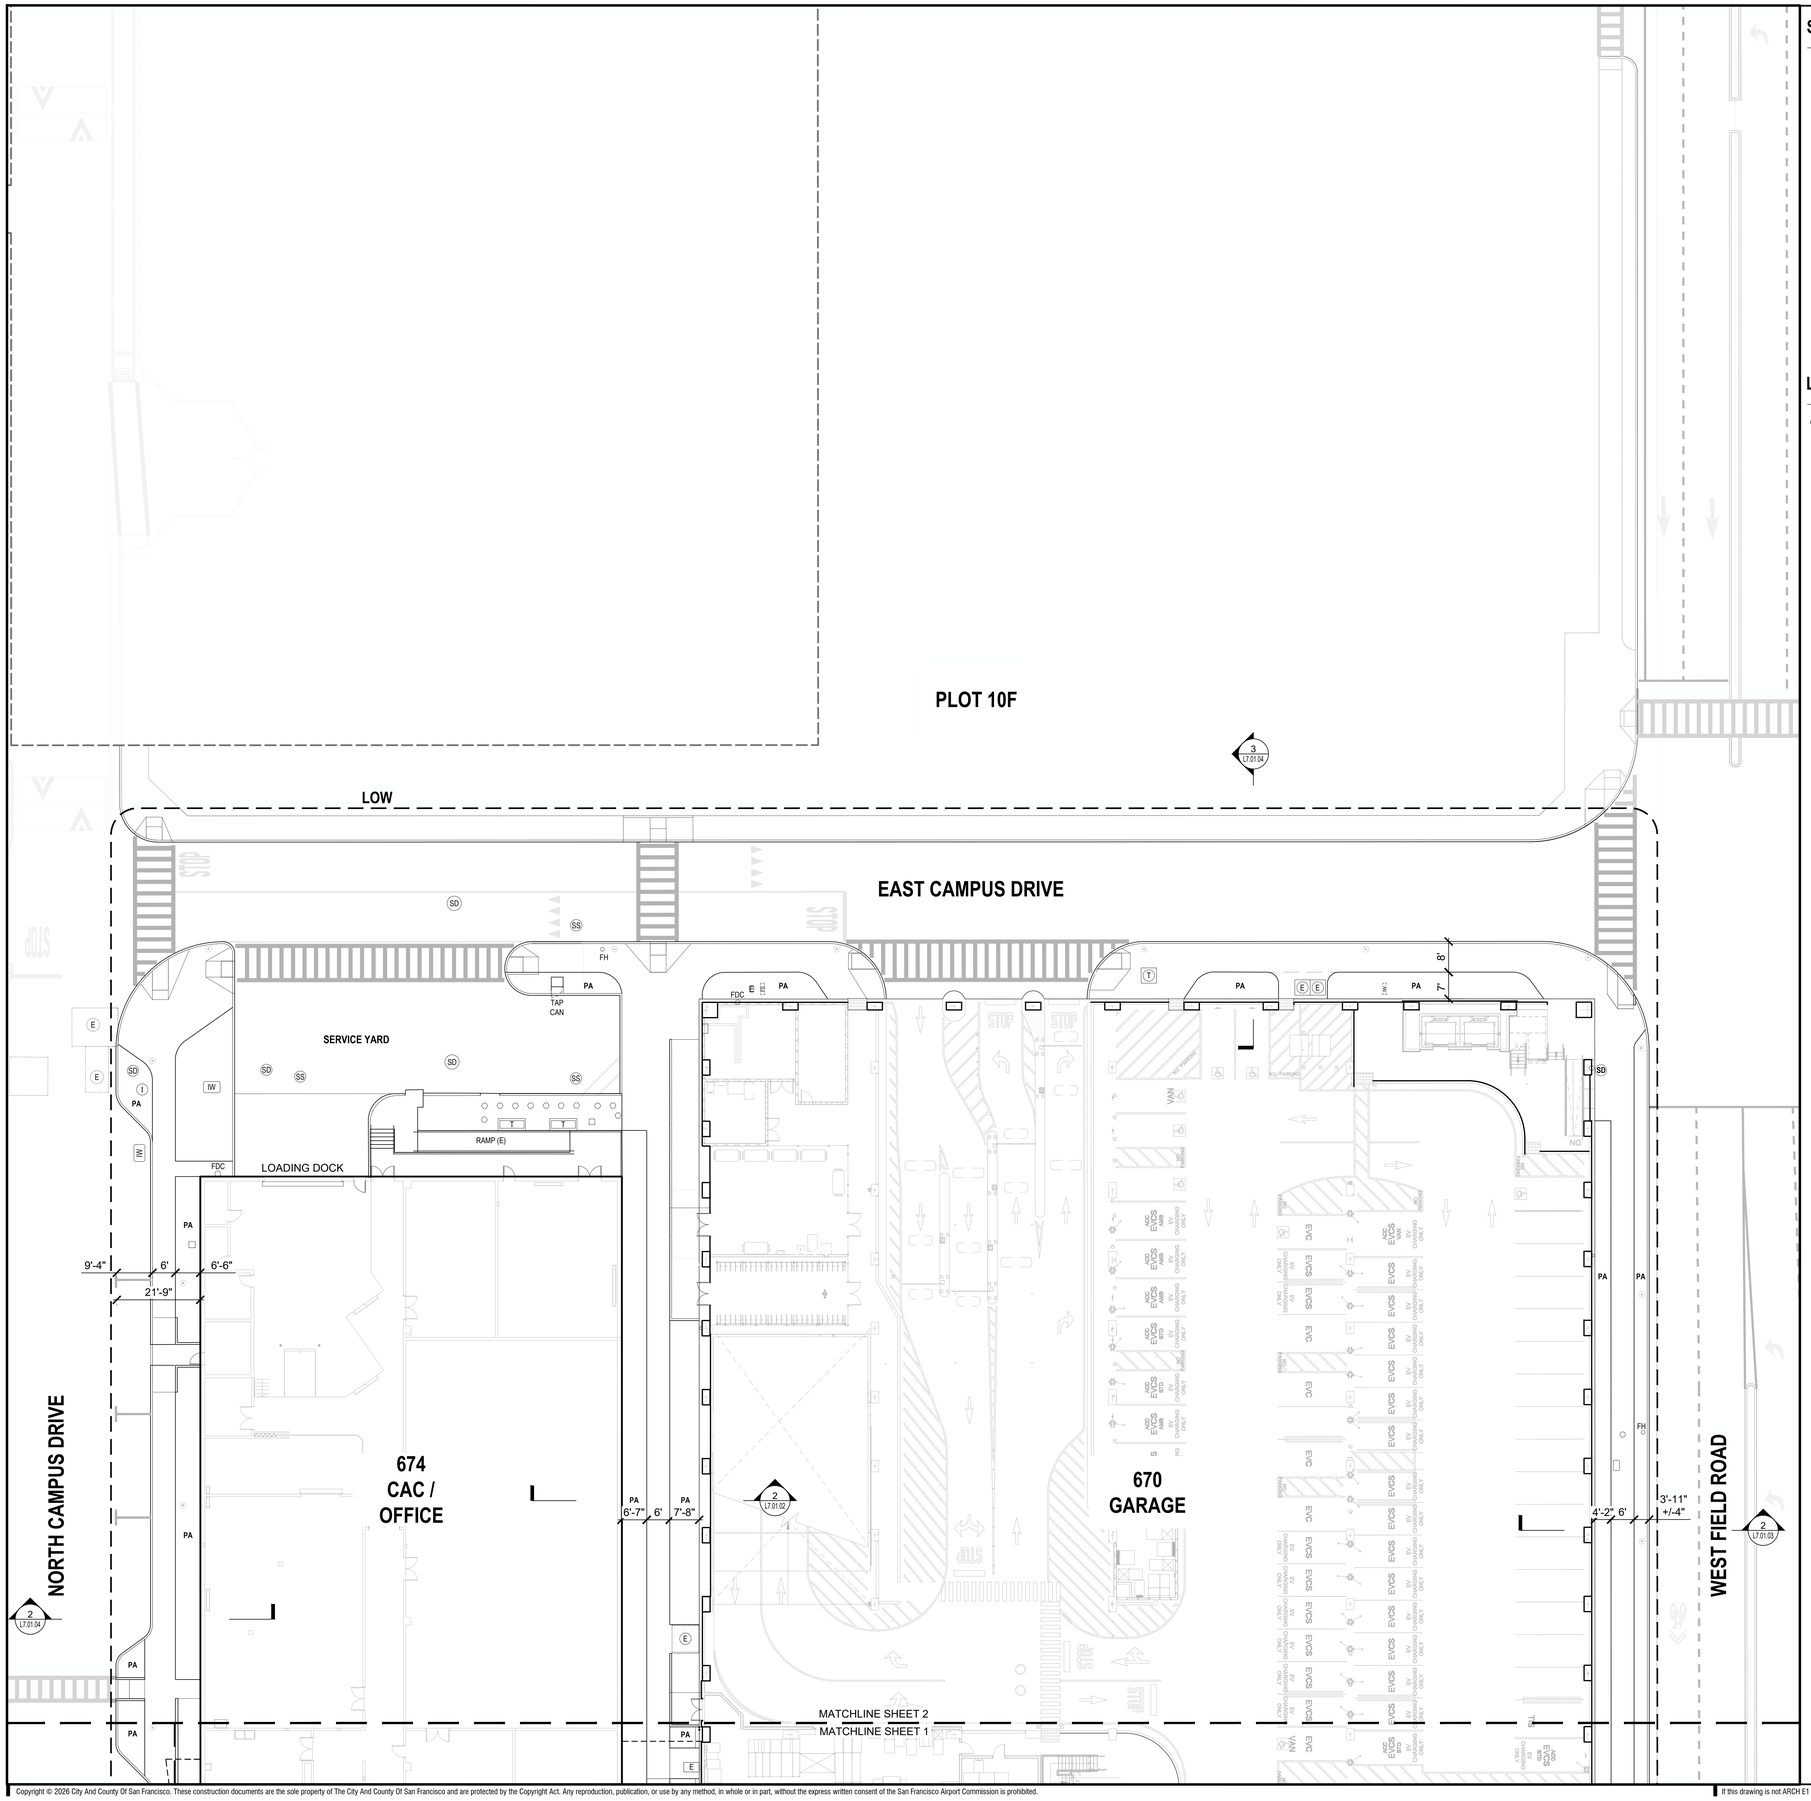

SHEET NOTES


1. SEE SHEETS G0.01, G0.02 AND G0.03 FOR GENERAL NOTES, INDEX, ABBREVIATIONS, AND SYMBOLS.
2. LIMIT OF WORK IS OFFSET FROM FACE OF CURB 2' FOR CLARITY.
4. LIMIT OF WORK REPRESENTS BOUNDARY OF CONSTRUCTION DOCUMENTATION AT CAMPUS HEART.
5. SURFACE AND ABOVE-GRADE UTILITIES ARE SHOWN FOR REFERENCE AND COORDINATION PURPOSES. UTILITY BACKGROUNDS HAVE BEEN PROVIDED BY WFG2 CIVIL ENGINEER AND WFUP PROJECT TEAM.

LEGEND

℄	CENTERLINE
	ALIGN
	TREE TRUNK LOCATION
BMP	FLOW-THROUGH PLANTER
PA	PLANTING AREA
LOW	LIMIT OF WORK (OFFSET FROM FACE OF CURB FOR CLARITY)
SIGN	WAYFINDING SIGN (REQUIRES CITYID COORDINATION)
BFP	BACKFLOW PREVENTER, ABOVE GRADE
CB	STORM DRAIN CATCH BASIN
E	ELECTRICAL MANHOLE
FDC	FIRE DEPARTMENT CONNECTION
FH	FIRE HYDRANT
IW	INDUSTRIAL WASTE
I	INTERRUPTER
IRR	IRRIGATION BOX
JB	JUNCTION BOX
M	UTILITY METER, FLUSH WITH GRADE
MH	MANHOLE
S	SWITCH, ABOVE GRADE
SD	STORM DRAIN
SS	SANITARY SEWER
T	TRANSFORMER, ABOVE GRADE
TC	TAP CAN, ABOVE GRADE
TC 2043	TIME CAPSULE (2018 - 2043), FLUSH WITH GRADE
TL	TELECOM VAULT
V	UTILITY VAULT, FLUSH WITH GRADE
V COL	'V' COLUMN AT B674 ENTRY
WM	WATER METER

SAN FRANCISCO INTERNATIONAL AIRPORT

KEYPLAN

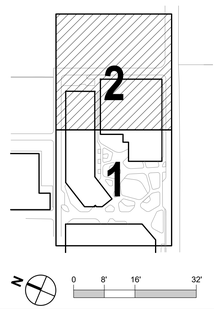

ISSUES

DATE	ISSUE DESCRIPTION
05.18.2026	SCHEMATIC DESIGN
07.31.2026	DESIGN DEVELOPMENT

CONTRACT NO.

PROJECT TITLE

SHEET TITLE: LAYOUT PLAN - AREA 2

SEAL

NOT FOR CONSTRUCTION

APPROVED:

APPROVED:


DESIGNED BY:	CHECKED BY:
DRAWN BY:	DATE:
SCALE: 1/16" = 1'-0"	SIZE: ARCH-E1

SHEET NUMBER

L1.01.02

Copyright © 2026 City And County Of San Francisco. These construction documents are the sole property of The City And County Of San Francisco and are protected by the Copyright Act. Any reproduction, publication, or use by any method, in whole or in part, without the express written consent of the San Francisco Airport Commission is prohibited.

If this drawing is not ARCH E1 (30"x42") NOMINAL SIZE, it has been revised from its original size and scales noted are no longer applicable

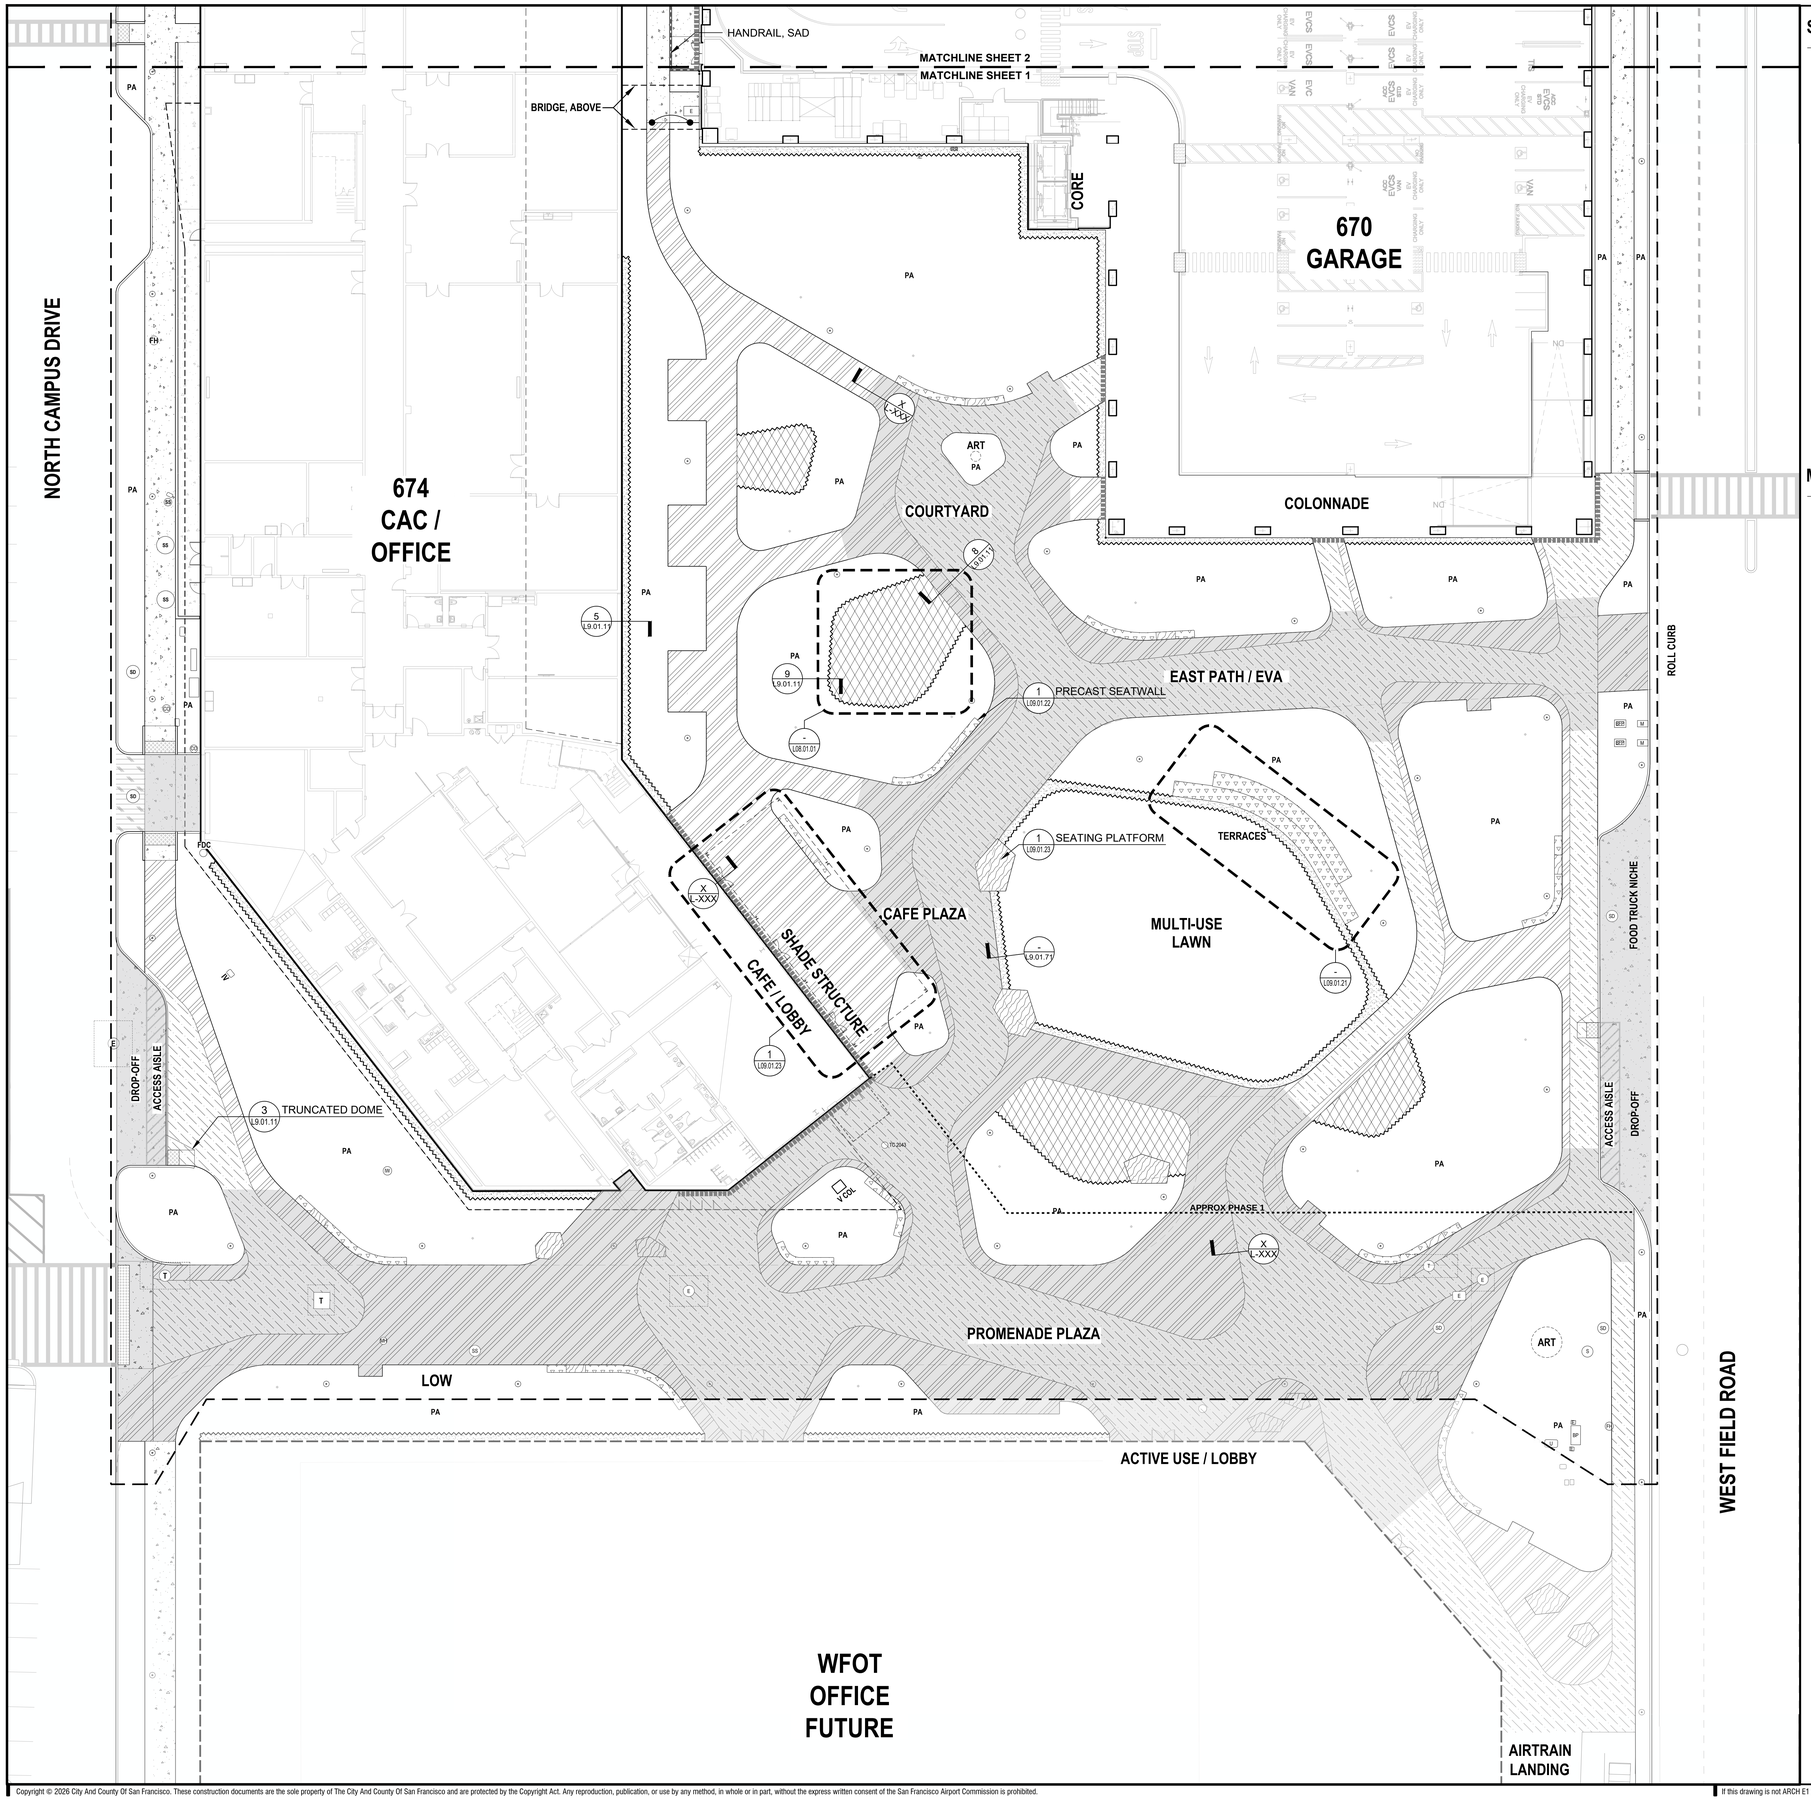


SHEET NOTES

1. SEE SHEETS G0.02 AND G0.03 FOR THE ABBREVIATIONS LIST OF UTILITIES SHOWN ON PLAN SHEETS.
2. SEE SHEET L0.42 FOR MATERIAL SCHEDULE.
3. SEE CIVIL DRAWINGS AND SPECIFICATIONS FOR VEHICULAR PAVING, SIDEWALKS, AND CURB RAMPS, INCLUDING REINFORCING, AND AGGREGATE DEPTHS. CAST-IN-PLACE CONCRETE IN THESE AREAS IS SHOWN ON LANDSCAPE DRAWINGS FOR EXTENT, SURFACE FINISH, COLOR, AND JOINT LAYOUT.
4. CAST IN PLACE CONCRETE PAVING TO HAVE EXPANSION JOINTS PER GEOTECHNICAL AND STRUCTURAL RECOMMENDATIONS, AND SAW-CUT CONTROL JOINTS.
5. CONTROL JOINTS ARE TO BE SPACED EQUALLY BETWEEN EXPANSION JOINTS UON.
6. EXPOSED CAST IN PLACE CONCRETE CURBS AND WALLS TO HAVE SAW-CUT CONTROL JOINTS ON VERTICAL AND HORIZONTAL SURFACES 8' OC TYP.
7. EXISTING UTILITY VAULTS AND BOXES TO REMAIN ARE TO BE REPOSITIONED TO BE FLUSH WITH ADJACENT FINISH SURFACE OR FINISH GRADE ELEVATIONS.
8. ALL PAVERS TO HAVE 1/8" JOINT SPACING WITH POLYMERIC SAND-SWEPT JOINTS.
9. ALL CAST-IN-PLACE CONCRETE IS REQUIRED TO HAVE STEEL STRUCTURAL REINFORCING UNLESS OTHERWISE NOTED.
10. HINGE SLABS ARE REQUIRED AT ALL BUILDING ENTRANCES UON, AND SHALL BE DOCUMENTED BY THE STRUCTURAL ENGINEER IN COORDINATION WITH LANDSCAPE ARCHITECT AND CIVIL ENGINEER.

MATERIAL LEGEND

ENHANCED CAST IN PLACE CONCRETE TYPE 1A - PEDESTRIAN THICKNESS	1 L09.01.11
ENHANCED CAST IN PLACE CONCRETE TYPE 1B - VEHICULAR THICKNESS	2 L09.01.11
ENHANCED CAST IN PLACE CONCRETE TYPE 2A - PEDESTRIAN THICKNESS	1 L09.01.11
ENHANCED CAST IN PLACE CONCRETE TYPE 2B - VEHICULAR THICKNESS	2 L09.01.11
TYPICAL CAST IN PLACE CONCRETE TYPE 3A - PEDESTRIAN THICKNESS	1 L09.01.11
TYPICAL CAST IN PLACE CONCRETE TYPE 3B - VEHICULAR THICKNESS	2 L09.01.11
ASPHALT, SCD	
PRECAST CONCRETE AT SEATWALLS	3 L09.01.22
STONE COBBLE AT GARDEN ROOMS	8 L09.01.11
THERMALLY MODIFIED ASH AT SEATING PLATFORMS	2 L09.01.23
DECORATIVE ROCK TYPE 1 AT MAINTENANCE STRIPS AND LAWN	5 L09.01.11
DETECTABLE WARNING PAVERS, SCD 12"x12" YELLOW (M1517) SEE SHEET NOTE #3	3 L09.01.11
HANDRAIL	- -
PAINTED GALVANIZED STEEL EDGE RESTRAINT	9 L09.01.11
HINGE SLAB, SSD	

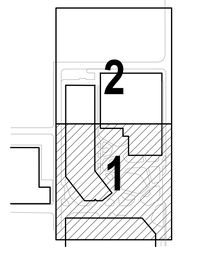

SAN FRANCISCO INTERNATIONAL AIRPORT

KEYPLAN

ISSUES

DATE	ISSUE DESCRIPTION
05.18.2026	SCHEMATIC DESIGN
07.31.2026	DESIGN DEVELOPMENT

CONTRACT NO.

PROJECT TITLE

SHEET TITLE: MATERIAL PLAN - AREA 1

SEAL

NOT FOR CONSTRUCTION


APPROVED:	
APPROVED:	
DESIGNED BY:	CHECKED BY:
DRAWN BY:	DATE:
SCALE: 1/16" = 1'-0"	SIZE: ARCH-E1

SHEET NUMBER

L2.01.01

Copyright © 2026 City And County Of San Francisco. These construction documents are the sole property of The City And County Of San Francisco and are protected by the Copyright Act. Any reproduction, publication, or use by any method, in whole or in part, without the express written consent of the San Francisco Airport Commission is prohibited.

If this drawing is not ARCH E1 (30"x42") NOMINAL SIZE, it has been revised from its original size and scales noted are no longer applicable

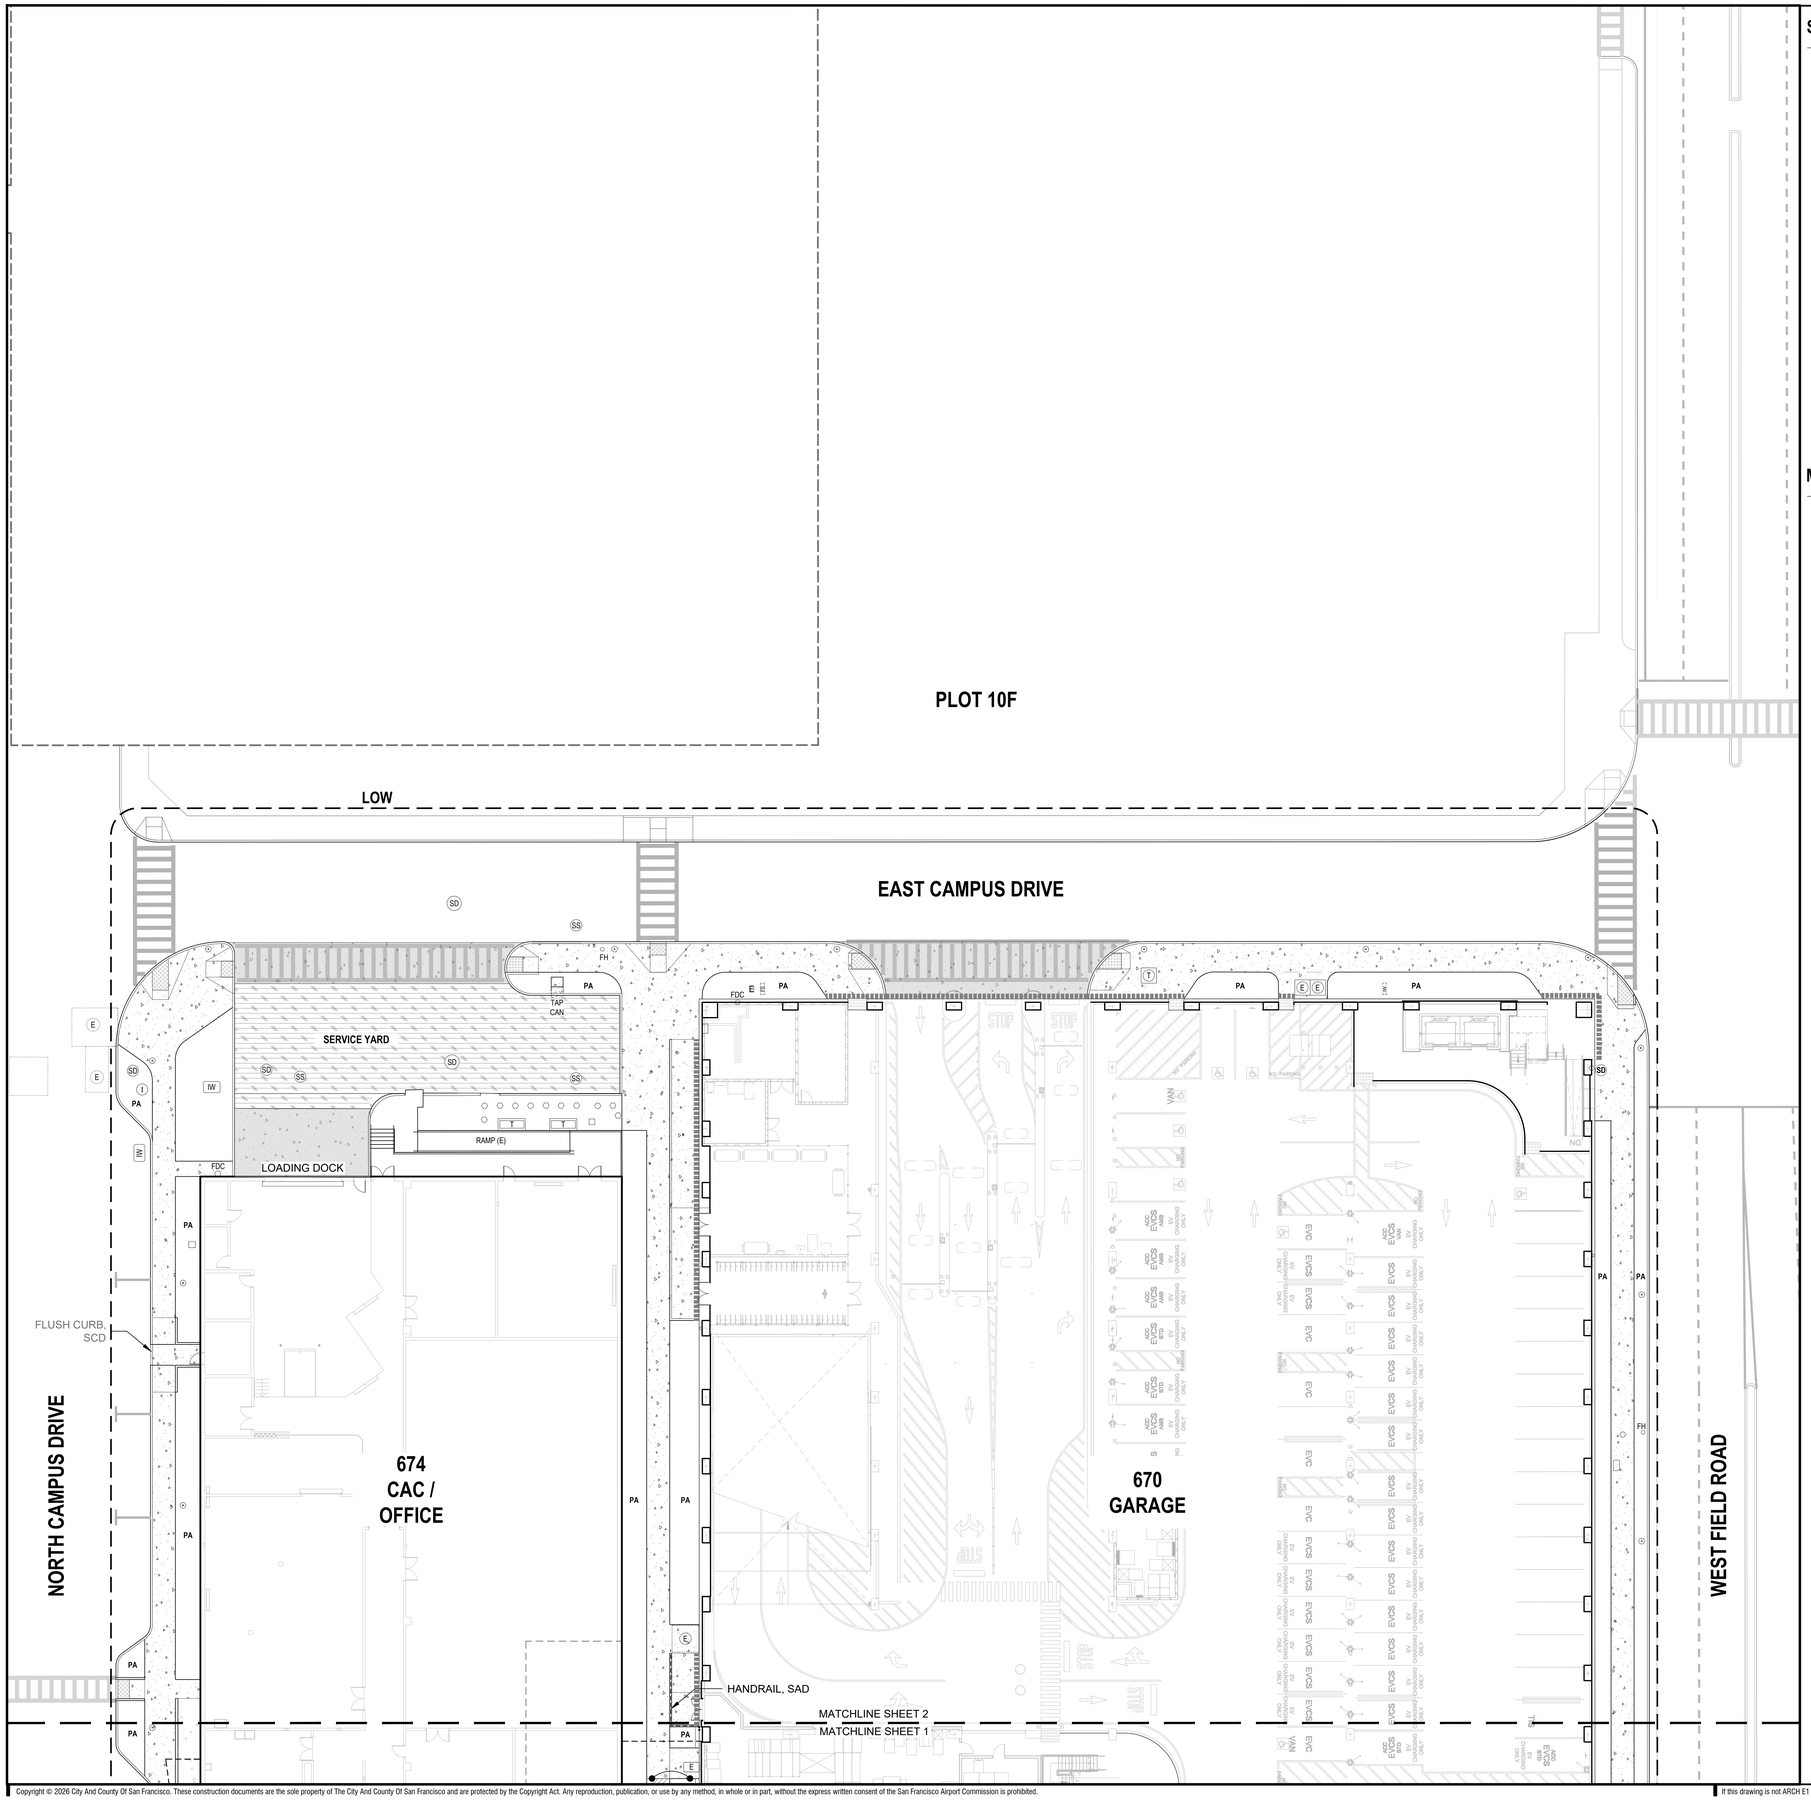


SHEET NOTES

1. SEE SHEETS G0.02 AND G0.03 FOR THE ABBREVIATIONS LIST OF UTILITIES SHOWN ON PLAN SHEETS.
2. SEE SHEET L0.42 FOR MATERIAL SCHEDULE.
3. SEE CIVIL DRAWINGS AND SPECIFICATIONS FOR VEHICULAR PAVING, SIDEWALKS, AND CURB RAMPS, INCLUDING REINFORCING, AND AGGREGATE DEPTHS. CAST-IN-PLACE CONCRETE IN THESE AREAS IS SHOWN ON LANDSCAPE DRAWINGS FOR EXTENT, SURFACE FINISH, COLOR, AND JOINT LAYOUT.
4. CAST IN PLACE CONCRETE PAVING TO HAVE EXPANSION JOINTS PER GEOTECHNICAL AND STRUCTURAL RECOMMENDATIONS, AND SAW-CUT CONTROL JOINTS.
5. CONTROL JOINTS ARE TO BE SPACED EQUALLY BETWEEN EXPANSION JOINTS UON.
6. EXPOSED CAST IN PLACE CONCRETE CURBS AND WALLS TO HAVE SAW-CUT CONTROL JOINTS ON VERTICAL AND HORIZONTAL SURFACES 8' OC TYP.
7. EXISTING UTILITY VAULTS AND BOXES TO REMAIN ARE TO BE REPOSITIONED TO BE FLUSH WITH ADJACENT FINISH SURFACE OR FINISH GRADE ELEVATIONS.
8. ALL PAVERS TO HAVE 1/8" JOINT SPACING WITH POLYMERIC SAND-SWEPT JOINTS.
9. ALL CAST-IN-PLACE CONCRETE IS REQUIRED TO HAVE STEEL STRUCTURAL REINFORCING UNLESS OTHERWISE NOTED.
10. HINGE SLABS ARE REQUIRED AT ALL BUILDING ENTRANCES UON, AND SHALL BE DOCUMENTED BY THE STRUCTURAL ENGINEER IN COORDINATION WITH LANDSCAPE ARCHITECT AND CIVIL ENGINEER.

MATERIAL LEGEND

	ENHANCED CAST IN PLACE CONCRETE TYPE 1A - PEDESTRIAN THICKNESS	1 L09.01.11
	ENHANCED CAST IN PLACE CONCRETE TYPE 1B - VEHICULAR THICKNESS	2 L09.01.11
	ENHANCED CAST IN PLACE CONCRETE TYPE 2A - PEDESTRIAN THICKNESS	1 L09.01.11
	ENHANCED CAST IN PLACE CONCRETE TYPE 2B - VEHICULAR THICKNESS	2 L09.01.11
	TYPICAL CAST IN PLACE CONCRETE TYPE 3A - PEDESTRIAN THICKNESS	1 L09.01.11
	TYPICAL CAST IN PLACE CONCRETE TYPE 3B - VEHICULAR THICKNESS	2 L09.01.11
	ASPHALT, SCD	
	PRECAST CONCRETE AT SEATWALLS	3 L09.01.22
	STONE COBBLE AT GARDEN ROOMS	8 L09.01.11
	THERMALLY MODIFIED ASH AT SEATING PLATFORMS	2 L09.01.25
	DECORATIVE ROCK TYPE 1 AT MAINTENANCE STRIPS AND LAWN	5 L09.01.11
	DETECTABLE WARNING PAVERS, SCD 12"x12" YELLOW (M1517) SEE SHEET NOTE #3	3 L09.01.11
	HANDRAIL	- -
	PAINTED GALVANIZED STEEL EDGE RESTRAINT	9 L09.01.11
	HINGE SLAB, SSD	

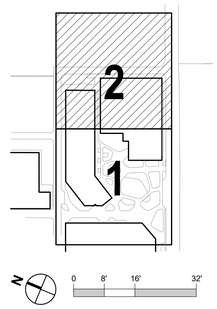

SAN FRANCISCO INTERNATIONAL AIRPORT

KEYPLAN

ISSUES

ISSUE DESCRIPTION	DATE
SCHEMATIC DESIGN	05.18.2026
DESIGN DEVELOPMENT	07.31.2026

CONTRACT NO.

PROJECT TITLE

SHEET TITLE: MATERIAL PLAN - AREA 2

SEAL

NOT FOR CONSTRUCTION


APPROVED:	
APPROVED:	
DESIGNED BY:	CHECKED BY:
DRAWN BY:	DATE:
SCALE: 1/16" = 1'-0"	SIZE: ARCH-E1

SHEET NUMBER

L2.01.02

Copyright © 2026 City And County Of San Francisco. These construction documents are the sole property of The City And County Of San Francisco and are protected by the Copyright Act. Any reproduction, publication, or use by any method, in whole or in part, without the express written consent of the San Francisco Airport Commission is prohibited.

If this drawing is not ARCH E1 (30"x42") NOMINAL SIZE, it has been revised from its original size and scales noted are no longer applicable

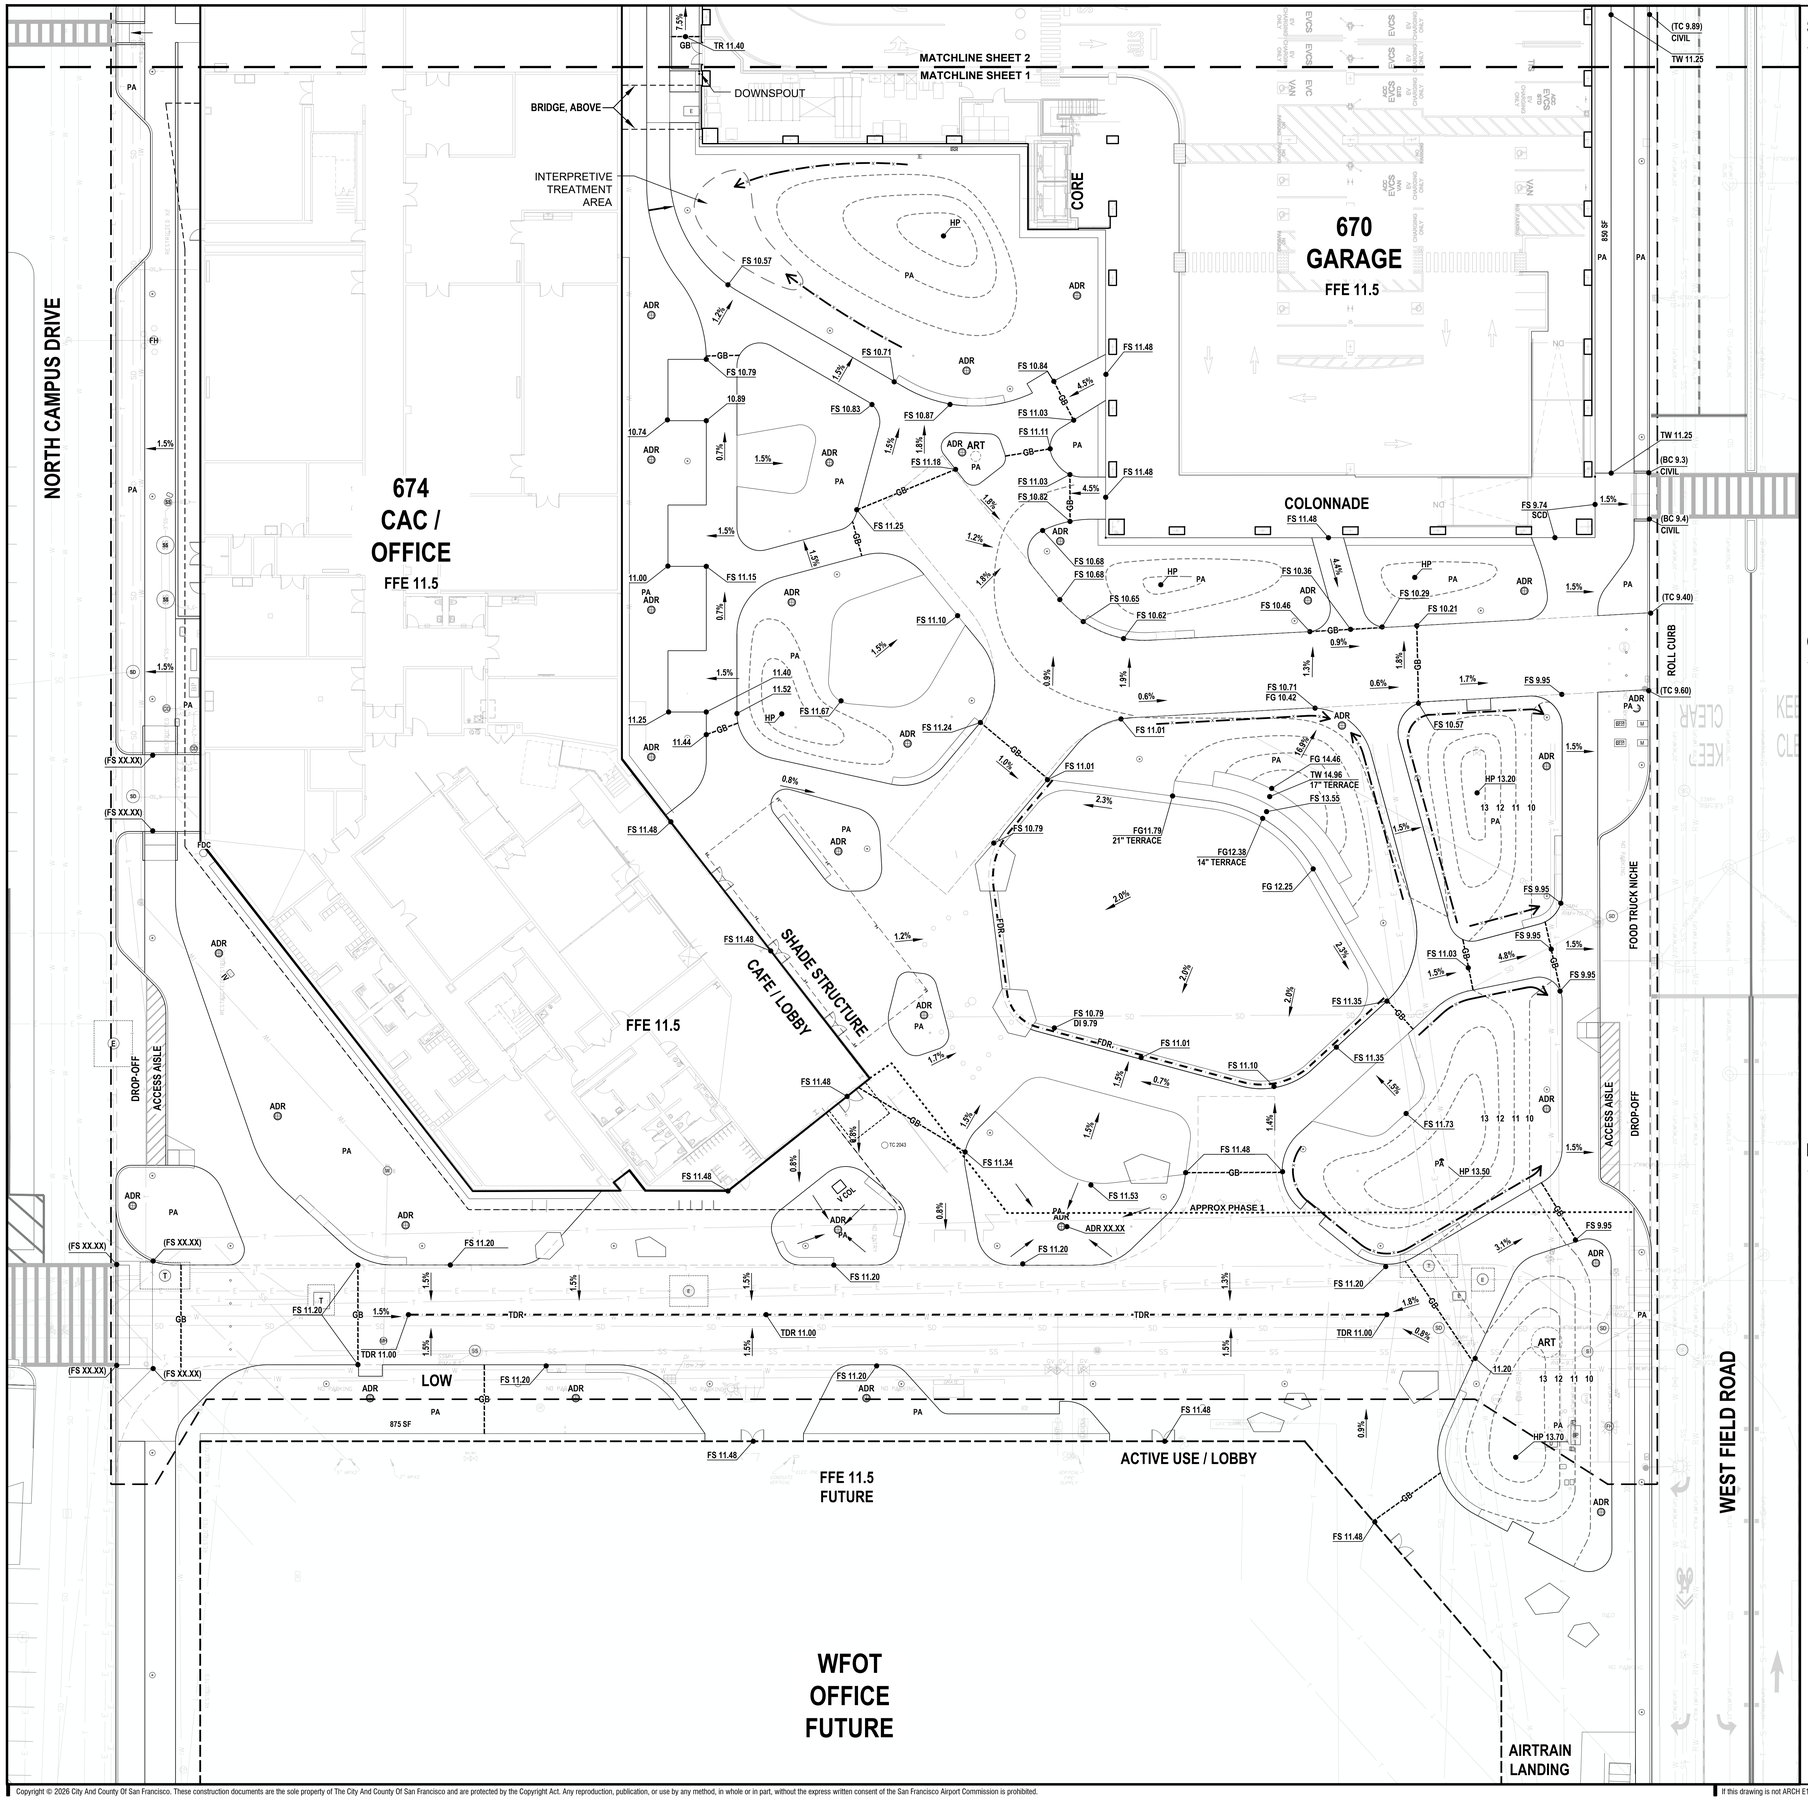

SHEET NOTES

1. SEE CIVIL DRAWINGS FOR GRADING OF VEHICULAR PAVING, CURBS, AND GUTTERS. CIVIL ENGINEERING GRADES ARE SHOWN IN GRAY FOR REFERENCE.
2. SEE CIVIL DRAWINGS FOR CURB RAMPS, DROP-OFF AREAS, SERVICE AREAS, CROSSWALKS, PEDESTRIAN SAFETY SIGNALS, AND SIDEWALK GRADING.
3. FINISH GRADE (TOP OF SOIL) IS CONSISTENTLY 3 1/2" BELOW ADJACENT PAVING FINISH SURFACE. THIS ACCOMMODATES A 3" MULCH DEPTH HELD 1/2" BELOW PAVING FINISH SURFACE.
4. AREA DRAINS ARE TO BE INSTALLED FLUSH WITH FINISH GRADE, PER DETAIL.
5. CONTRACTOR TO FIELD VERIFY ALL EXISTING GRADES AND REPORT ANY DISCREPANCIES IMMEDIATELY TO THE OWNER BEFORE PROCEEDING WITH WORK.
6. GRADE SURFACE TO ENSURE POSITIVE DRAINAGE FROM ALL STRUCTURES.
7. PITCH EVENLY BETWEEN ALL SPOT GRADES AND CONTOUR LINES UON.
8. FINISHED ELEVATION OF PAVING AT BUILDING ENTRIES MAY NOT BE LOWER THAN 1/4 INCH BELOW FFE. SEE ARCHITECTURE DRAWINGS FOR BUILDING FINISH FLOOR ELEVATIONS.
9. CROSS PITCH OF PEDESTRIAN PAVING MAY NOT EXCEED 2%. MULTI-DIRECTIONAL PLAZAS MAY NOT EXCEED 2%.
10. DECKS, TERRACES, SEATING PLATFORMS AND OPEN JOINT SURFACES TO BE INSTALLED AT SLOPES SHOWN ON PLAN, UON.
11. GRADE PAVED SURFACES TO PREVENT PONDING.
12. ALL MOUNDS AND HILLS TO HAVE SMOOTH CONVEX CURVED SLOPES AND RIDGES. SWALES AND VALLEYS TO HAVE SHALLOW CONVEX TRANSITION AT TROUGH.


GRADING LEGEND

SYMBOL	ITEM / DESCRIPTION
GB	GRADE BREAK
XX.XX	SPOT ELEVATION
X.X%	% SLOPE

ABBREV	ACRONYMS
CB	CATCH BASIN
FG	FINISH GRADE
FS	FINISH SURFACE
FFE	FINISH FLOOR ELEVATION
GB	GRADE BREAK
HP	HIGH POINT
TC	TOP OF CURB
TC(E)	TOP OF CURB - EXISTING
TS	TOP OF STAIR
BS	BOTTOM OF STAIR
BR	BOTTOM OF RAMP
TR	TOP OF RAMP
TW	TOP OF WALL

DRAINAGE LEGEND

SYMBOL	ITEM / DESCRIPTION
TDR	TRENCH DRAIN
FDR	FRENCH DRAIN
ADR	AREA DRAIN
OVFL	OVERFLOW DRAIN, SCD
CO	CLEANOUT
SW	SWALE

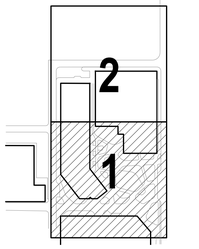

SAN FRANCISCO INTERNATIONAL AIRPORT

KEYPLAN

ISSUES

DATE	ISSUE DESCRIPTION
05.18.2026	SCHEMATIC DESIGN
07.31.2026	DESIGN DEVELOPMENT

CONTRACT NO.

PROJECT TITLE

SHEET TITLE: GRADING & DRAINAGE PLAN - AREA 1

SEAL

NOT FOR CONSTRUCTION

APPROVED:

APPROVED:


DESIGNED BY:	CHECKED BY:
DRAWN BY:	DATE:
SCALE: 1/16" = 1'-0"	SIZE: ARCH-E1

SHEET NUMBER

L3.01.01

Copyright © 2026 City And County Of San Francisco. These construction documents are the sole property of The City And County Of San Francisco and are protected by the Copyright Act. Any reproduction, publication, or use by any method, in whole or in part, without the express written consent of the San Francisco Airport Commission is prohibited.

If this drawing is not ARCH E1 (30"x42") NOMINAL SIZE, it has been revised from its original size and scales noted are no longer applicable

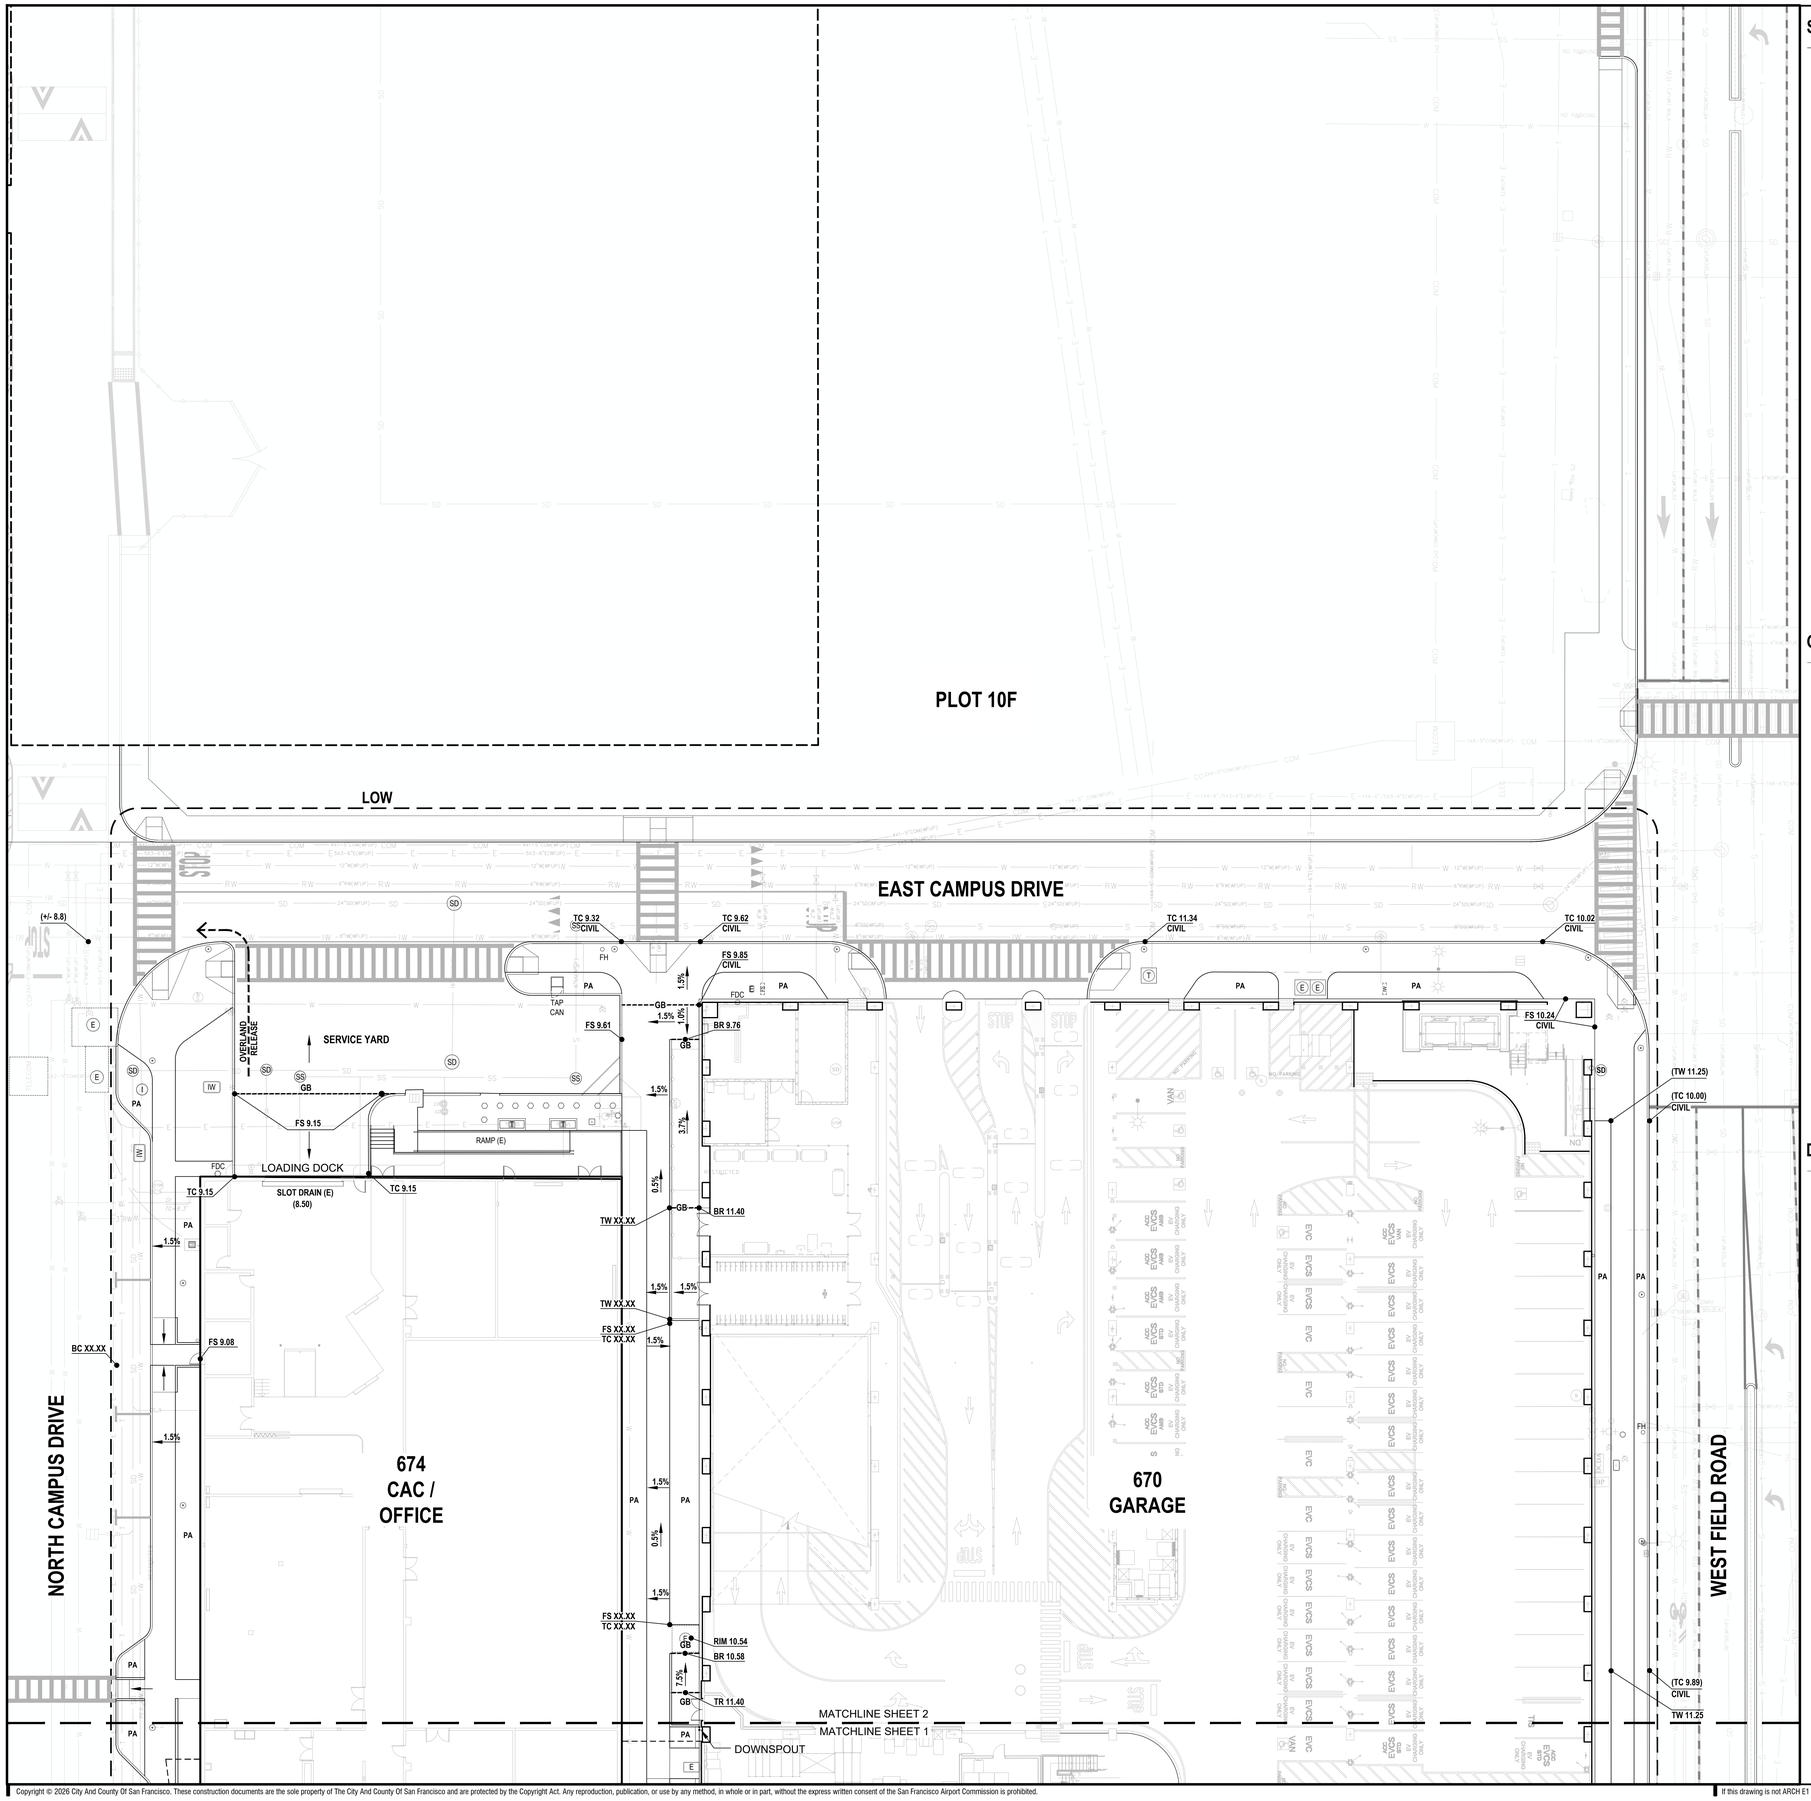

SHEET NOTES

1. SEE CIVIL DRAWINGS FOR GRADING OF VEHICULAR PAVING, CURBS, AND GUTTERS. CIVIL ENGINEERING GRADES ARE SHOWN IN GRAY FOR REFERENCE.
2. SEE CIVIL DRAWINGS FOR CURB RAMPS, DROP-OFF AREAS, SERVICE AREAS, CROSSWALKS, PEDESTRIAN SAFETY SIGNALS, AND SIDEWALK GRADING.
3. FINISH GRADE (TOP OF SOIL) IS CONSISTENTLY 3 1/2" BELOW ADJACENT PAVING FINISH SURFACE. THIS ACCOMMODATES A 3" MULCH DEPTH HELD 1/2" BELOW PAVING FINISH SURFACE.
4. AREA DRAINS ARE TO BE INSTALLED FLUSH WITH FINISH GRADE, PER DETAIL.
5. CONTRACTOR TO FIELD VERIFY ALL EXISTING GRADES AND REPORT ANY DISCREPANCIES IMMEDIATELY TO THE OWNER BEFORE PROCEEDING WITH WORK.
6. GRADE SURFACE TO ENSURE POSITIVE DRAINAGE FROM ALL STRUCTURES.
7. PITCH EVENLY BETWEEN ALL SPOT GRADES AND CONTOUR LINES UON.
8. FINISHED ELEVATION OF PAVING AT BUILDING ENTRIES MAY NOT BE LOWER THAN 1/4 INCH BELOW FFE. SEE ARCHITECTURE DRAWINGS FOR BUILDING FINISH FLOOR ELEVATIONS.
9. CROSS PITCH OF PEDESTRIAN PAVING MAY NOT EXCEED 2%. MULTI-DIRECTIONAL PLAZAS MAY NOT EXCEED 2%.
10. DECKS, TERRACES, SEATING PLATFORMS AND OPEN JOINT SURFACES TO BE INSTALLED AT SLOPES SHOWN ON PLAN, UON.
11. GRADE PAVED SURFACES TO PREVENT PONDING.
12. ALL MOUNDS AND HILLS TO HAVE SMOOTH CONVEX CURVED SLOPES AND RIDGES. SWALES AND VALLEYS TO HAVE SHALLOW CONVEX TRANSITION AT TROUGH.


GRADING LEGEND

SYMBOL	ITEM / DESCRIPTION
GB	GRADE BREAK
XX.XX	SPOT ELEVATION
X.X%	% SLOPE

ABBREV	ACRONYMS
CB	CATCH BASIN
FG	FINISH GRADE
FS	FINISH SURFACE
FFE	FINISH FLOOR ELEVATION
GB	GRADE BREAK
HP	HIGH POINT
TC	TOP OF CURB
TC(E)	TOP OF CURB - EXISTING
TS	TOP OF STAIR
BS	BOTTOM OF STAIR
BR	BOTTOM OF RAMP
TR	TOP OF RAMP
TW	TOP OF WALL

DRAINAGE LEGEND

SYMBOL	ITEM / DESCRIPTION	
TDR	TRENCH DRAIN	5 L09.01.72
FDR	FRENCH DRAIN	-
ADR	AREA DRAIN	1 L09.01.72
OVFL	OVERFLOW DRAIN, SCD	
CO	CLEANOUT	2 L09.01.72
SW	SWALE	3 L09.01.72

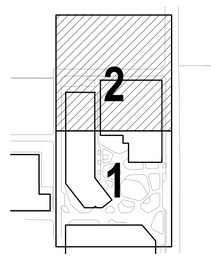

SAN FRANCISCO INTERNATIONAL AIRPORT

KEYPLAN

ISSUES

DATE	ISSUE DESCRIPTION
05.18.2026	SCHEMATIC DESIGN
07.31.2026	DESIGN DEVELOPMENT

CONTRACT NO.

PROJECT TITLE

SHEET TITLE: GRADING & DRAINAGE PLAN - AREA 2

SEAL

NOT FOR CONSTRUCTION

APPROVED:

APPROVED:


DESIGNED BY:	CHECKED BY:
DRAWN BY:	DATE:
SCALE: 1/16" = 1'-0"	SIZE: ARCH-E1

SHEET NUMBER

L3.01.02

Copyright © 2026 City And County Of San Francisco. These construction documents are the sole property of The City And County Of San Francisco and are protected by the Copyright Act. Any reproduction, publication, or use by any method, in whole or in part, without the express written consent of the San Francisco Airport Commission is prohibited.

If this drawing is not ARCH E1 (30"x42") NOMINAL SIZE, it has been revised from its original size and scales noted are no longer applicable

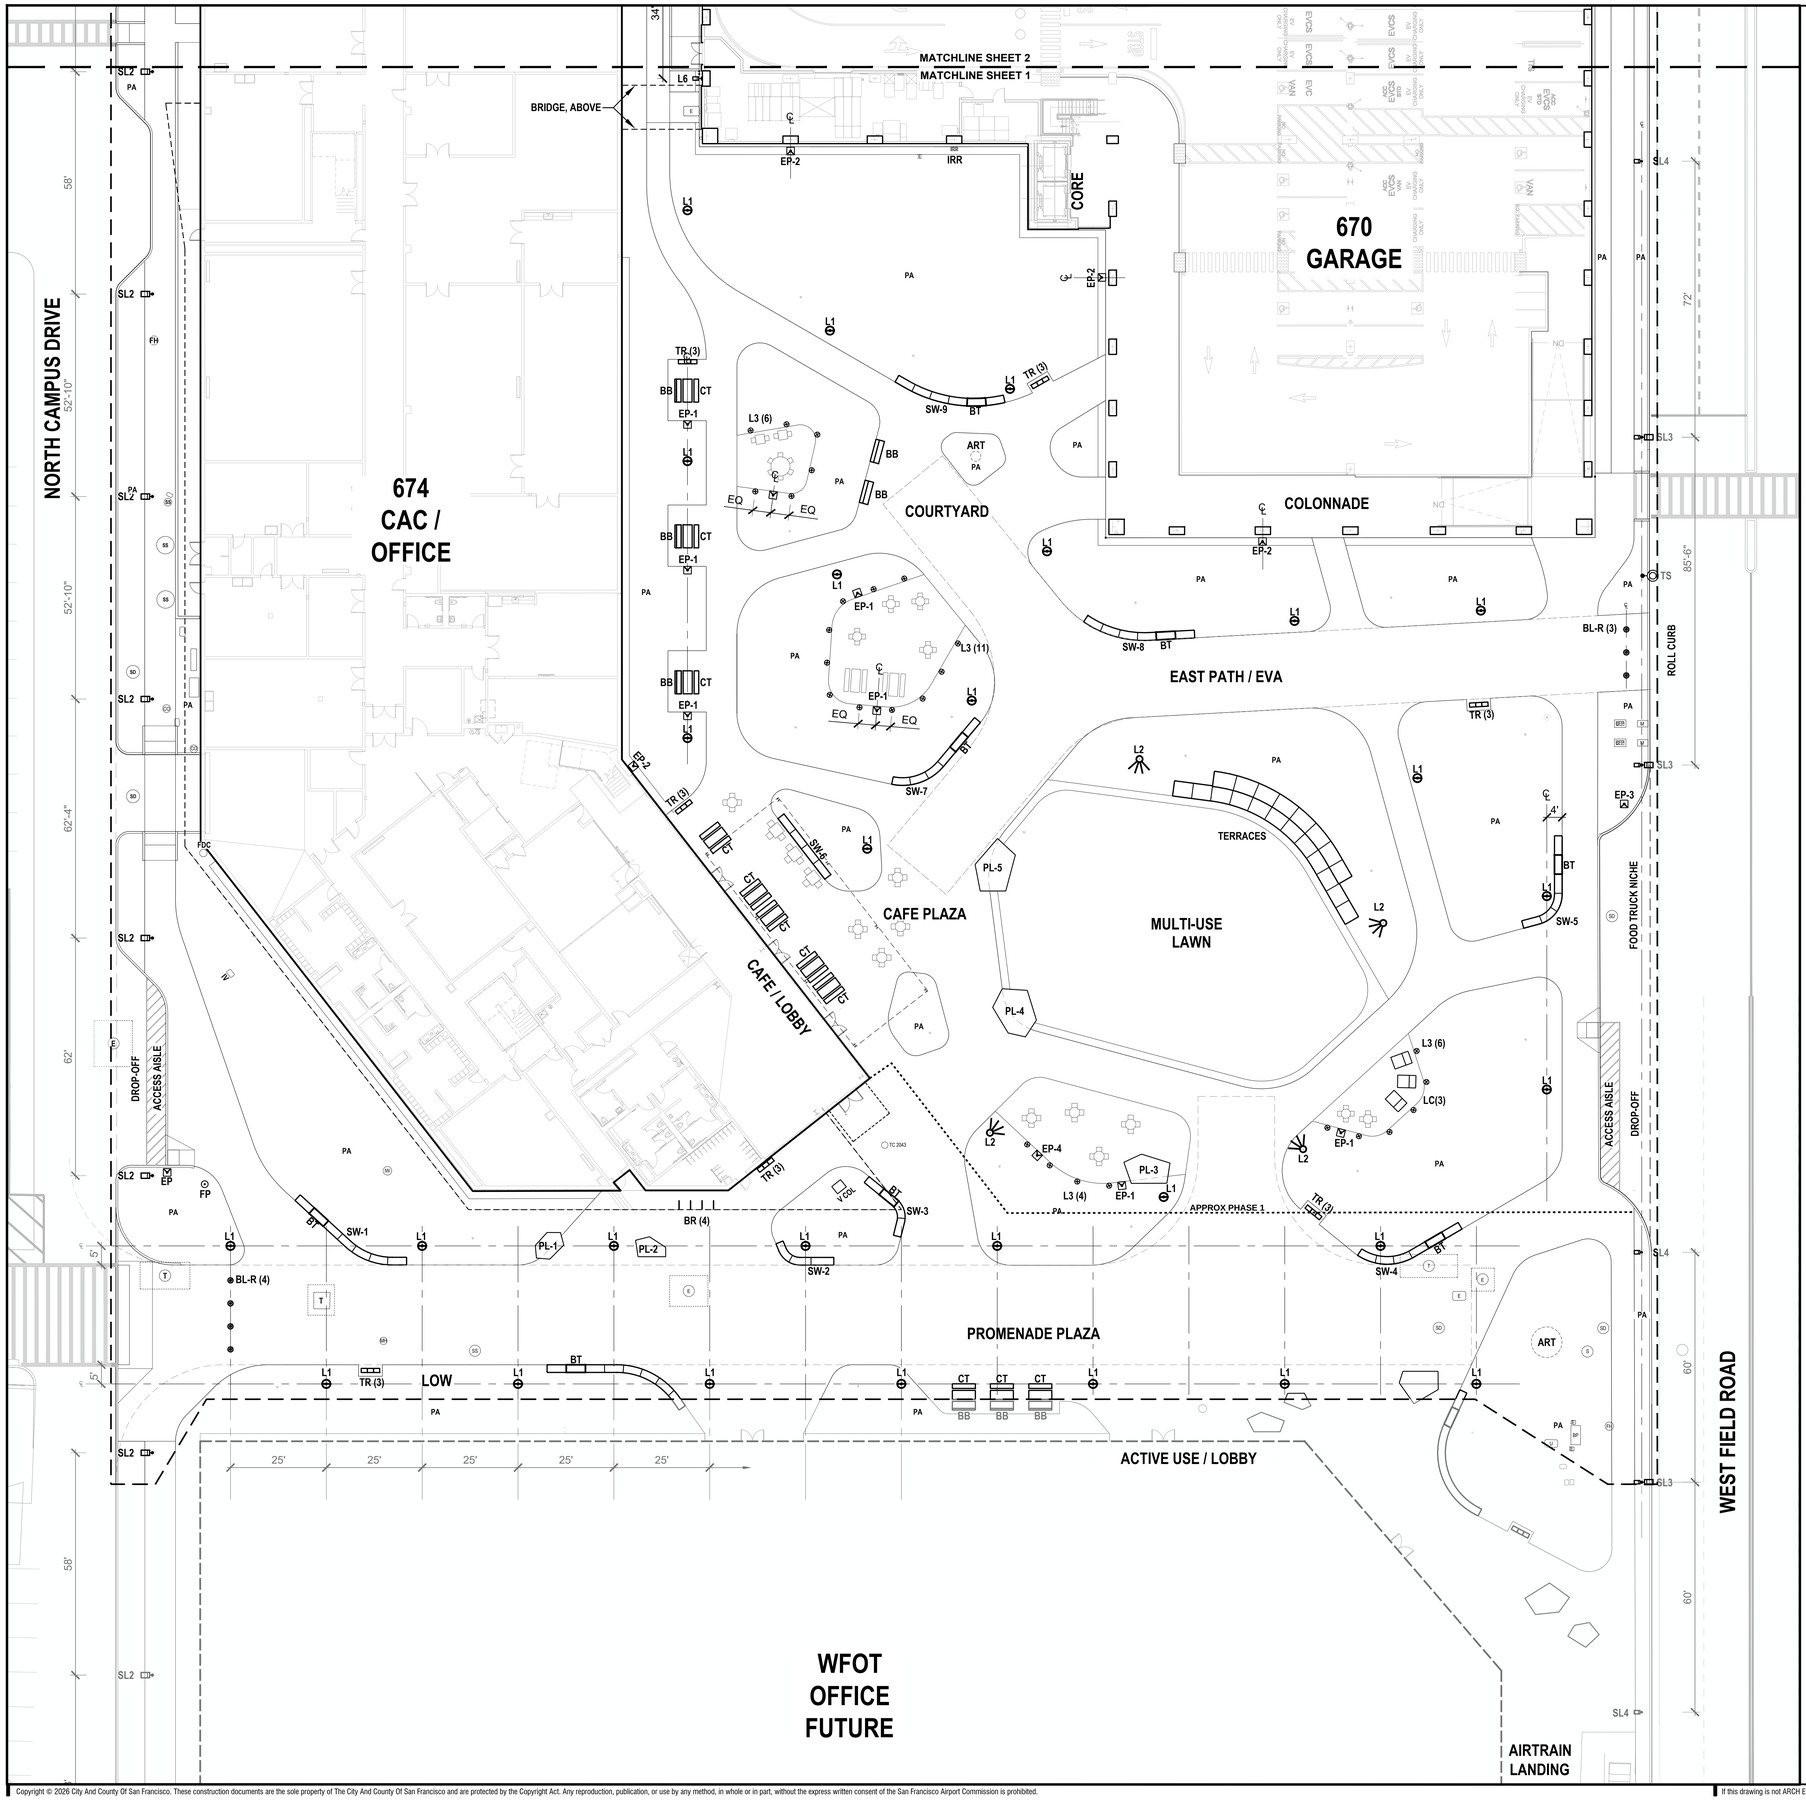

SHEET NOTES

1. SEE SHEETS L0.44 FOR FURNISHING SCHEDULE.
2. SEE LIGHTING DESIGNER DRAWINGS FOR OUTDOOR LIGHT FIXTURE SCHEDULE, SPECIFICATIONS AND PHOTOMETRICS. DIMENSIONAL LAYOUT OF EXTERIOR LIGHT FIXTURES AND COORDINATION WITH ADJACENT LANDSCAPE ELEMENTS ARE SHOWN ON LANDSCAPE DRAWINGS.
3. SEE ARCHITECTURE DRAWINGS FOR BUILDING MOUNTED LIGHTING.
4. REFER TO SIGNAGE AND WAYFINDING DRAWINGS FOR SIGN DESIGN, DETAILS, LIGHTING, TEXT, AND GRAPHICS. REFER TO LANDSCAPE DRAWINGS FOR SIGN LAYOUT, AND COORDINATION WITH LANDSCAPE FEATURES.
5. SHORT-TERM BICYCLE PARKING AREAS TO BE LOCATED WITHIN 100 FT OF BUILDING ENTRANCES AND TO BE CLEARLY VISIBLE FROM BUILDING ENTRANCES.
6. SAMPLES, MOCKUPS, AND SHOP DRAWINGS FOR CUSTOM AND CUSTOMIZED FURNISHINGS ARE TO BE REVIEWED AND APPROVED BY LANDSCAPE ARCHITECT PRIOR TO FABRICATION.
7. ALL WOOD BOARDS AND STEEL MEMBERS TO HAVE SMOOTH EASED EDGES, ENDS, AND CORNERS AND BE DULL TO THE TOUCH.
8. ALL FIXED FURNISHINGS IN PUBLICLY ACCESSIBLE AREAS TO BE MOUNTED WITH TAMPER-RESISTANT FASTENERS, UON.
9. MOVABLE FURNISHINGS ARE SHOWN FOR REFERENCE ONLY. MOVABLE FURNISHING SELECTION AND LAYOUT IS BY OTHERS.
10. PROVIDE ELECTRICAL FEED TO TWO ART LOCATIONS, IN ANTICIPATION OF FUTURE ART LIGHTING, BY OTHERS.

FURNISHING LEGEND

SYMBOL	ITEM / DESCRIPTION	
SW-X	PRECAST CONCRETE SEATWALL	1 L09.01.22
BT	BENCH TOPPER	3 L09.01.22
PL-X	SEATING PLATFORM	1 L09.01.25
BB	BACKED BENCH	4 L09.01.42
CT	COMMUNAL TABLE	3 L09.01.42
LC	LOUNGE CHAIR	- -
BR	BIKE RACK	6 L09.01.41
BL-R	BOLLARD, REMOVABLE	1 L09.01.43
BL-F	BOLLARD, FIXED	SIM 1 L09.01.43
TR	TRASH, RECYCLE RECEPTACLES	1 L09.01.41
EP-1	ELECTRICAL PEDESTAL, CONVENIENCE	2 L09.01.42
EP-2	ELECTRICAL PEDESTAL, MAINTENANCE	SIM 2 L09.01.42
EP-3	ELECTRICAL PEDESTAL, FOOD TRUCKS	SIM 2 L09.01.42
EP-4	ELECTRICAL PEDESTAL, EVENTS	- -
SIGN	SEE WAYFINDING DRAWINGS	
PH	EMERGENCY BLUE PHONE, CAMPUS SECURITY STANDARD	
OFCI	MOVABLE FURNISHINGS SHOWN FOR REFERENCE, NIC	
ART	ART LOCATION, BY OTHERS	
FP	(E) FLAGPOLE, RELOCATED	

LIGHTING LEGEND

SYMBOL	ITEM / DESCRIPTION	
L1	PEDESTRIAN POLE LIGHT 15'	2-3 L09.01.41
L2	EVENT LIGHT AT LAWN	2-3 L09.01.41
L3	BOLLARD LIGHT	3 L09.01.41
L4	SHADE STRUCTURE LIGHT, SEE DETAILS	- L09.01.25
L5	BUILDING MOUNTED PEDESTRIAN LIGHT @ 15' AFF	2 L07.01.02
SL1	STREET LIGHT 30' - WEST FIELD ROAD	
SL2	STREET LIGHT 20' - EAST/NORTH CAMPUS DRIVE	
SL3	STREET LIGHT 30' W/PED LIGHT @ 15'	
SL4	STREET LIGHT 15' PED ONLY	
TS	TRAFFIC SIGNAL, SEE WFUP DRAWINGS	

N 0 8' 16' 32'

SAN FRANCISCO INTERNATIONAL AIRPORT

KEYPLAN

ISSUES

DATE	ISSUE DESCRIPTION
05.18.2026	SCHEMATIC DESIGN
07.31.2026	DESIGN DEVELOPMENT

CONTRACT NO.

PROJECT TITLE

SHEET TITLE: FURNISHING & LIGHTING PLAN - AREA 1

SEAL

NOT FOR CONSTRUCTION


APPROVED:	
APPROVED:	
DESIGNED BY:	CHECKED BY:
DRAWN BY:	DATE:
SCALE: 1/16" = 1'-0"	SIZE: ARCH-E1

SHEET NUMBER

L4.01.01

Copyright © 2026 City And County Of San Francisco. These construction documents are the sole property of The City And County Of San Francisco and are protected by the Copyright Act. Any reproduction, publication, or use by any method, in whole or in part, without the express written consent of the San Francisco Airport Commission is prohibited.

If this drawing is not ARCH E1 (30"x42") NOMINAL SIZE, it has been revised from its original size and scales noted are no longer applicable

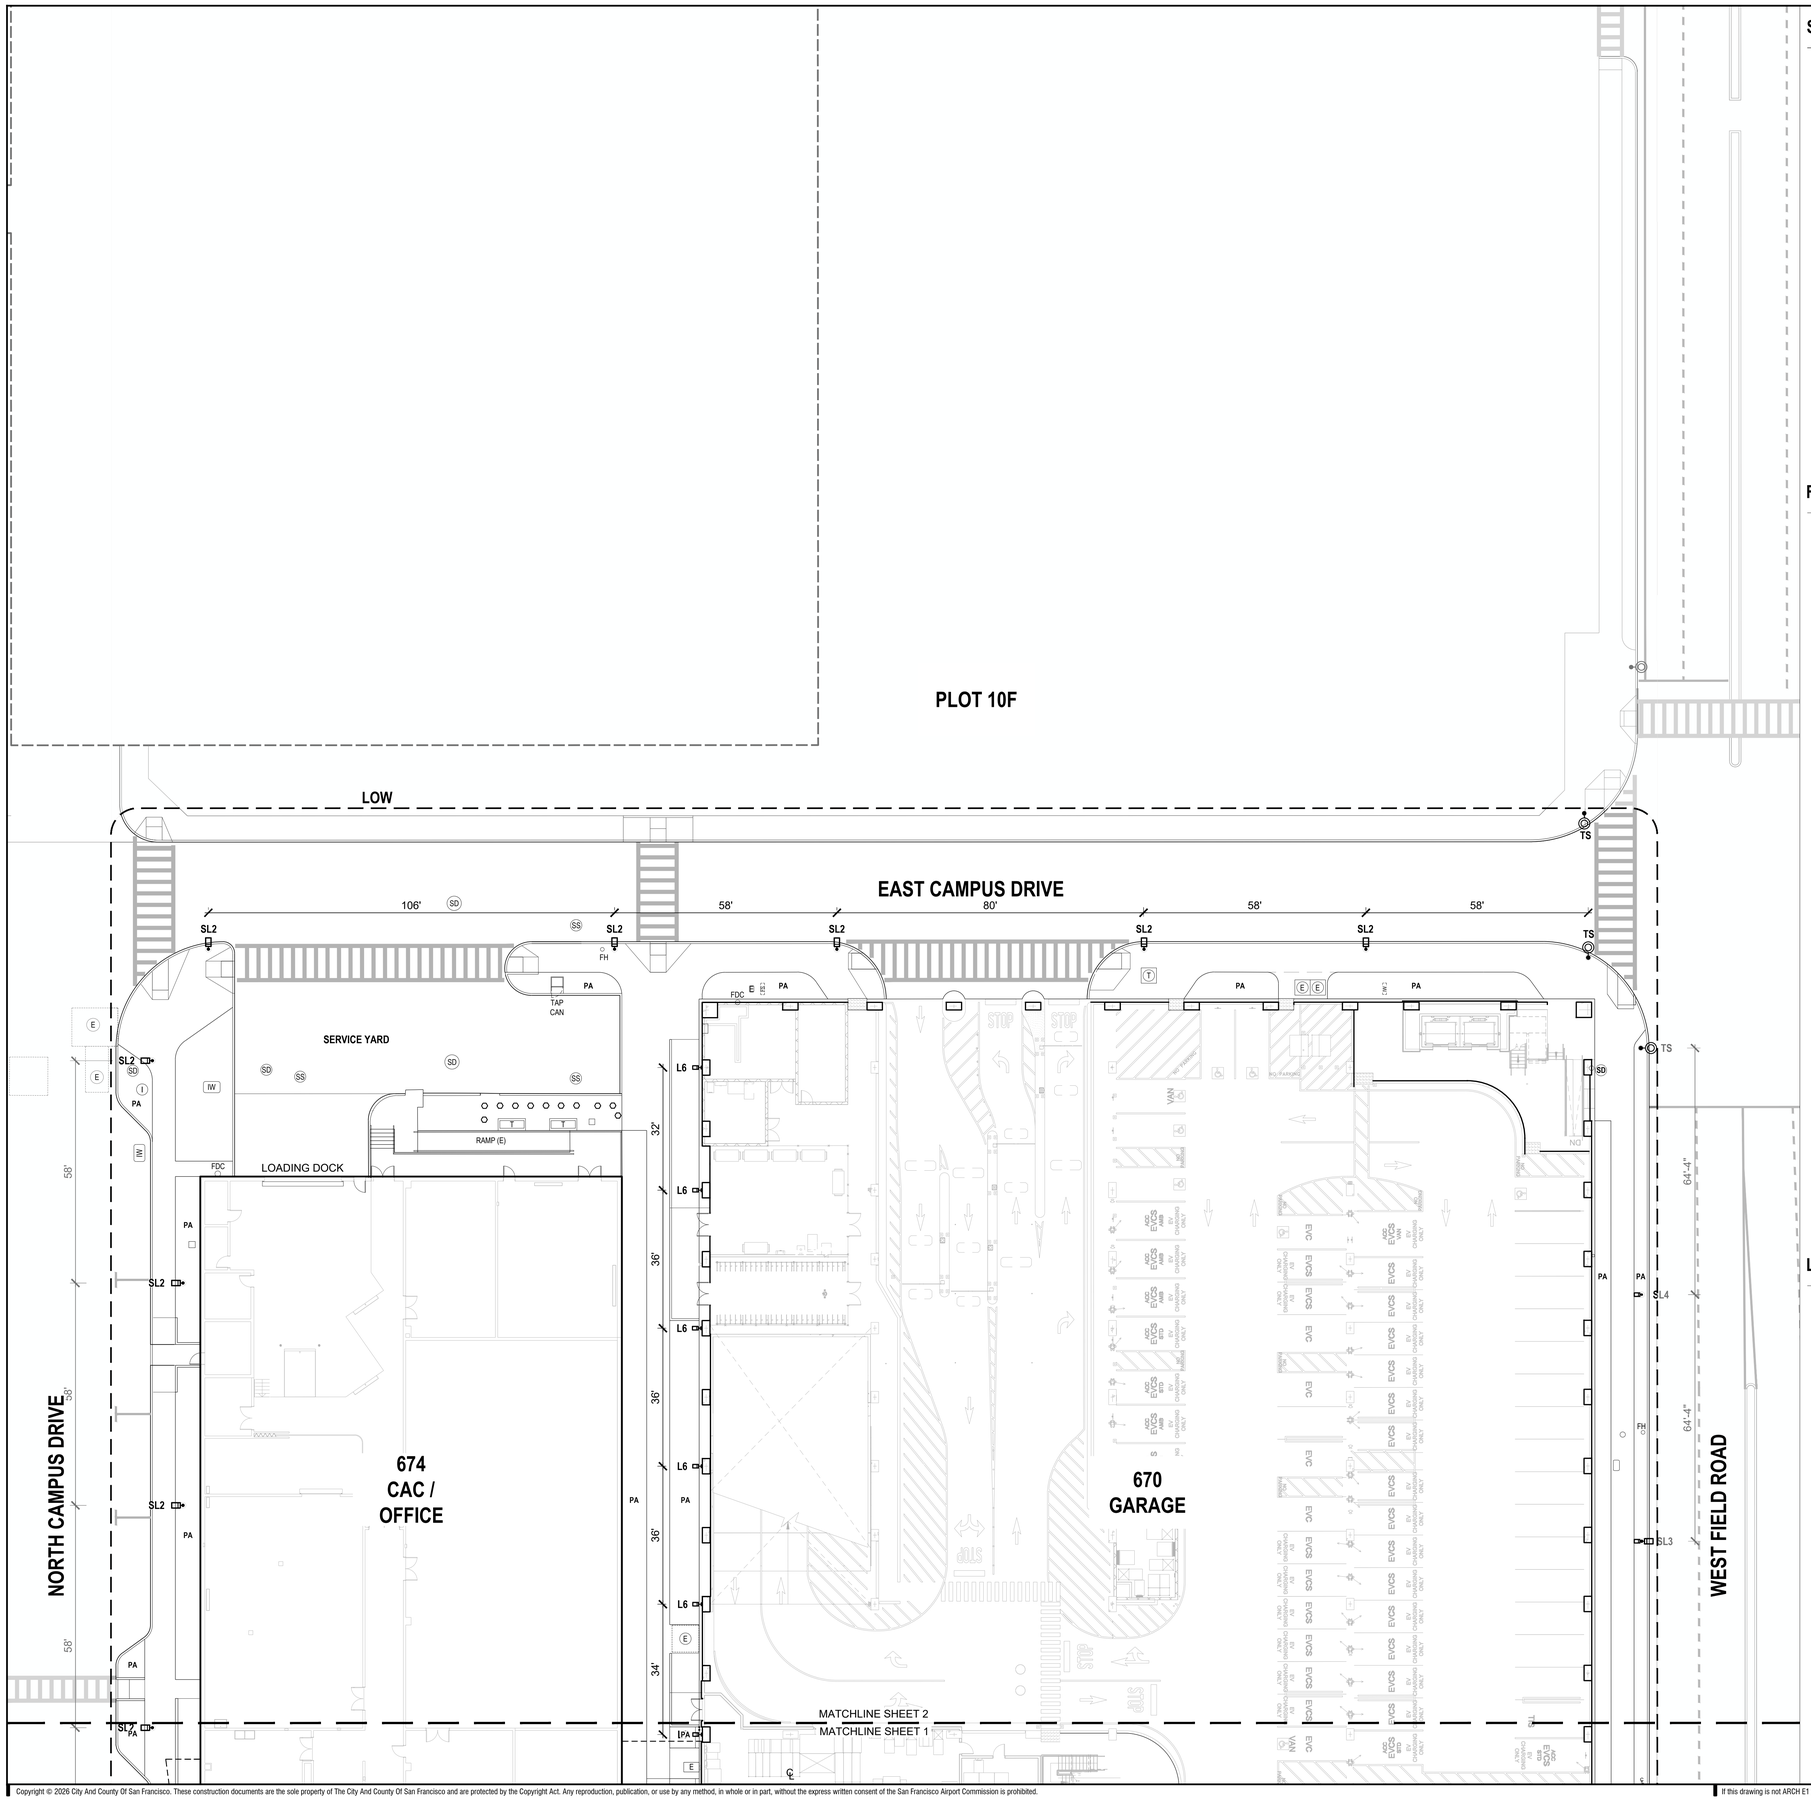

SHEET NOTES

1. SEE SHEETS L0.44 FOR FURNISHING SCHEDULE.
2. SEE LIGHTING DESIGNER DRAWINGS FOR OUTDOOR LIGHT FIXTURE SCHEDULE, SPECIFICATIONS AND PHOTOMETRICS. DIMENSIONAL LAYOUT OF EXTERIOR LIGHT FIXTURES AND COORDINATION WITH ADJACENT LANDSCAPE ELEMENTS ARE SHOWN ON LANDSCAPE DRAWINGS.
3. SEE ARCHITECTURE DRAWINGS FOR BUILDING MOUNTED LIGHTING.
4. REFER TO SIGNAGE AND WAYFINDING DRAWINGS FOR SIGN DESIGN, DETAILS, LIGHTING, TEXT, AND GRAPHICS. REFER TO LANDSCAPE DRAWINGS FOR SIGN LAYOUT, AND COORDINATION WITH LANDSCAPE FEATURES.
5. SHORT-TERM BICYCLE PARKING AREAS TO BE LOCATED WITHIN 100 FT OF BUILDING ENTRANCES AND TO BE CLEARLY VISIBLE FROM BUILDING ENTRANCES.
6. SAMPLES, MOCKUPS, AND SHOP DRAWINGS FOR CUSTOM AND CUSTOMIZED FURNISHINGS ARE TO BE REVIEWED AND APPROVED BY LANDSCAPE ARCHITECT PRIOR TO FABRICATION.
7. ALL WOOD BOARDS AND STEEL MEMBERS TO HAVE SMOOTH EASED EDGES, ENDS, AND CORNERS AND BE DULL TO THE TOUCH.
8. ALL FIXED FURNISHINGS IN PUBLICLY ACCESSIBLE AREAS TO BE MOUNTED WITH TAMPER-RESISTANT FASTENERS, UON.
9. MOVABLE FURNISHINGS ARE SHOWN FOR REFERENCE ONLY. MOVABLE FURNISHING SELECTION AND LAYOUT IS BY OTHERS.
10. PROVIDE ELECTRICAL FEED TO TWO ART LOCATIONS, IN ANTICIPATION OF FUTURE ART LIGHTING, BY OTHERS.

FURNISHING LEGEND

SYMBOL	ITEM / DESCRIPTION	
SW-X	PRECAST CONCRETE SEATWALL	1 / L09.01.22
BT	BENCH TOPPER	3 / L09.01.22
PL-X	SEATING PLATFORM	1 / L09.01.23
BB	BACKED BENCH	4 / L09.01.42
CT	COMMUNAL TABLE	3 / L09.01.42
LC	LOUNGE CHAIR	- / -
BR	BIKE RACK	6 / L09.01.41
BL-R	BOLLARD, REMOVABLE	1 / L09.01.42
BL-F	BOLLARD, FIXED	SIM 1 / L09.01.42
TR	TRASH, RECYCLE RECEPTACLES	1 / L09.01.41
EP-1	ELECTRICAL PEDESTAL, CONVENIENCE	2 / L09.01.42
EP-2	ELECTRICAL PEDESTAL, MAINTENANCE	SIM 2 / L09.01.42
EP-3	ELECTRICAL PEDESTAL, FOOD TRUCKS	SIM 2 / L09.01.42
EP-4	ELECTRICAL PEDESTAL, EVENTS	- / -
SIGN	SEE WAYFINDING DRAWINGS	
PH	EMERGENCY BLUE PHONE, CAMPUS SECURITY STANDARD	
OFCI	MOVABLE FURNISHINGS SHOWN FOR REFERENCE, NIC	
ART	ART LOCATION, BY OTHERS	
FP	(E) FLAGPOLE, RELOCATED	

LIGHTING LEGEND

SYMBOL	ITEM / DESCRIPTION	
L1	PEDESTRIAN POLE LIGHT 15'	2-3 / L09.01.41
L2	EVENT LIGHT AT LAWN	2-3 / L09.01.41
L3	BOLLARD LIGHT	3 / L09.01.41
L4	SHADE STRUCTURE LIGHT, SEE DETAILS	- / L09.01.25
L5	BUILDING MOUNTED PEDESTRIAN LIGHT @ 15' AFF	2 / L07.01.02
SL1	STREET LIGHT 30' - WEST FIELD ROAD	
SL2	STREET LIGHT 20' - EAST/NORTH CAMPUS DRIVE	
SL3	STREET LIGHT 30' W/PED LIGHT @ 15'	
SL4	STREET LIGHT 15' PED ONLY	
TS	TRAFFIC SIGNAL, SEE WFUP DRAWINGS	

N

0 8' 16' 32'

SAN FRANCISCO INTERNATIONAL AIRPORT

KEYPLAN

ISSUES

DATE	ISSUE DESCRIPTION
05.18.2026	SCHEMATIC DESIGN
07.31.2026	DESIGN DEVELOPMENT

CONTRACT NO.

PROJECT TITLE

SHEET TITLE: FURNISHING & LIGHTING PLAN - AREA 2

SEAL

NOT FOR CONSTRUCTION

APPROVED:

APPROVED:


DESIGNED BY:	CHECKED BY:
DRAWN BY:	DATE:
SCALE: 1/16" = 1'-0"	SIZE: ARCH-E1

SHEET NUMBER

L4.01.02

Copyright © 2026 City And County Of San Francisco. These construction documents are the sole property of The City And County Of San Francisco and are protected by the Copyright Act. Any reproduction, publication, or use by any method, in whole or in part, without the express written consent of the San Francisco Airport Commission is prohibited.

If this drawing is not ARCH E1 (30"x42") NOMINAL SIZE, it has been revised from its original size and scales noted are no longer applicable

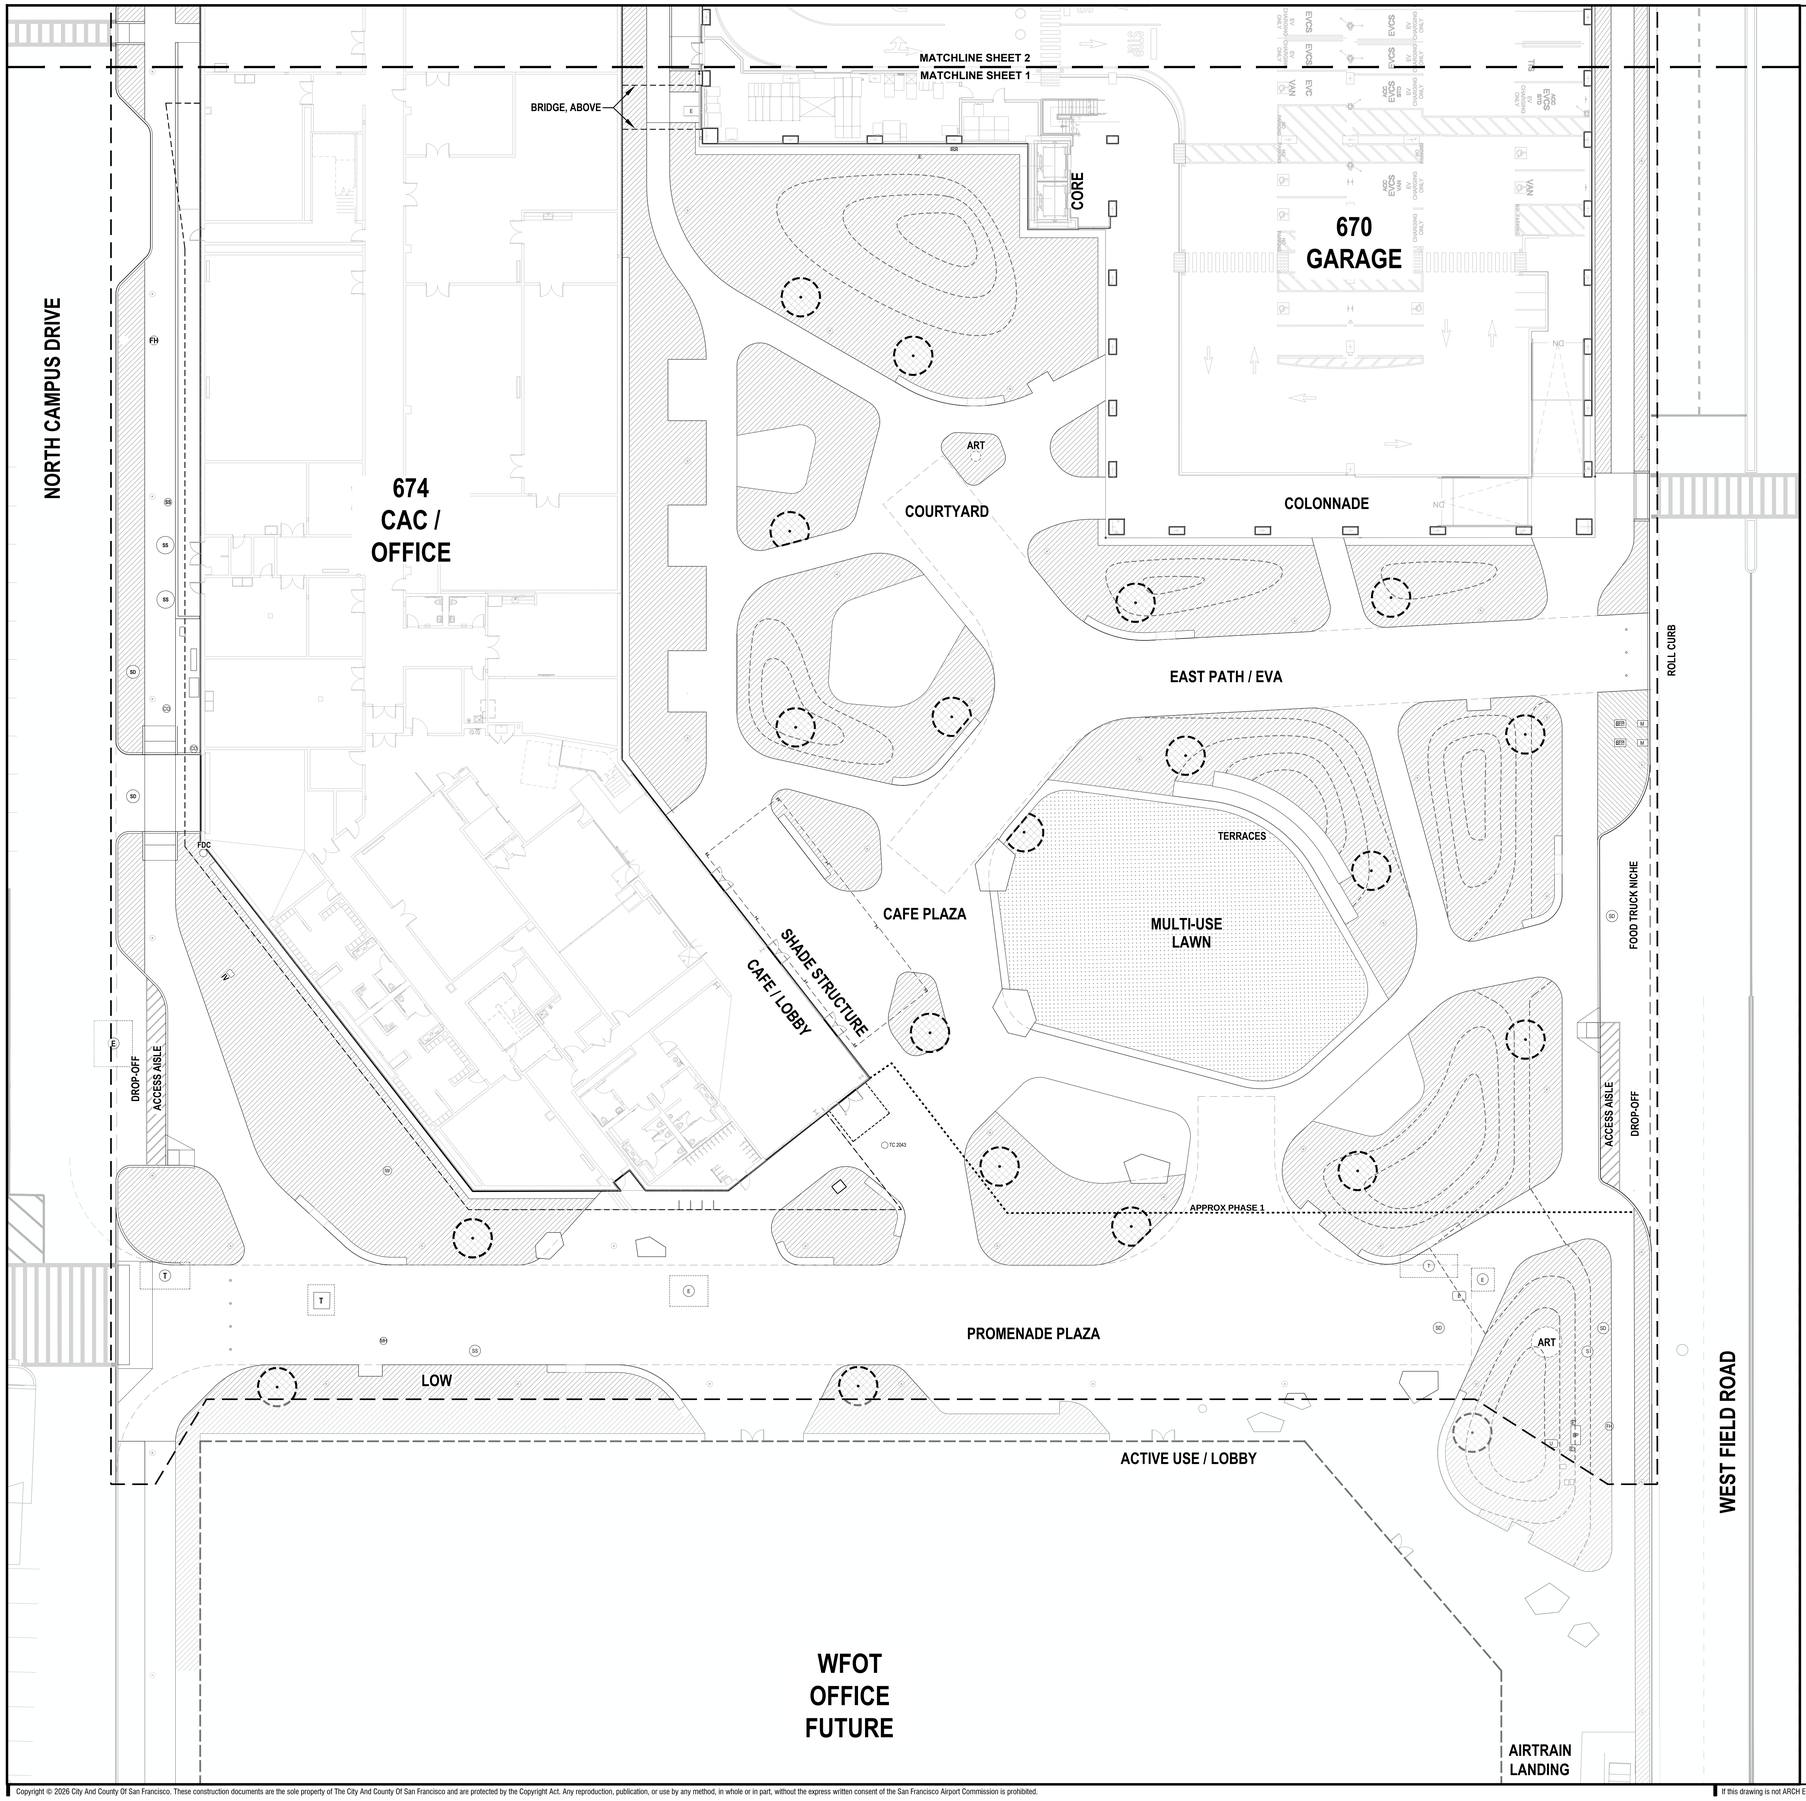

SHEET NOTES

1. SEE SHEET G0.02 FOR PLANTING SOIL GENERAL NOTES AND PROJECT-SPECIFIC NOTES.
2. SEE SOIL SPECIFICATION FOR SOIL TYPES AND REQUIREMENTS.
3. SEE PLANT SPECIFICATION FOR INFILTRATION TESTING REQUIREMENTS AT TREE PITS, TRENCHES AND PLANTING AREAS. IF INFILTRATION RATE IS OUTSIDE THE ACCEPTABLE RATE, PERFORATED PIPE SUBDRAINAGE WILL BE REQUIRED. IN ABSENCE OF THIS INFORMATION, CONTRACTOR SHALL ASSUME 300 LF OF SUBDRAINAGE WILL BE REQUIRED AT TREES.
4. SUBDRAINAGE AT PLANTING AREAS AND TREES TO BE SET A MINIMUM OF 6 INCHES INTO COMPACTED FILL OR SUBGRADE BELOW PLANTING SOIL.
5. SEE CIVIL DRAWINGS FOR STANDARD PERFORATED PIPE SUBDRAINAGE AND CLEANOUTS. CIVIL ENGINEER IS RESPONSIBLE FOR SUBDRAINAGE LAYOUT AND CONNECTION TO STORM DRAIN SYSTEM.
6. A 3 INCH DEPTH OF ORGANIC MULCH IS REQUIRED FOR ALL PLANTING AREAS. SOIL DEPTHS DO NOT INCLUDE MULCH.
7. RIGID ROOT BARRIERS ARE REQUIRED WHERE TREES ARE WITHIN 5 FEET OF PAVING, CURBS AND UTILITIES. EXTEND ROOT BARRIER 6 FEET FROM CENTER OF TREE AT EACH SIDE.

SOIL LEGEND

SYMBOL	ITEM DESCRIPTION
	TYPE 1A PLANTING SOIL 24" DEPTH AT PERENNIALS AND SHRUBS + 3" MULCH
	TYPE 1B PLANTING SOIL 48" DEPTH MIN + 3" MULCH
	TYPE 2 PLANTING SOIL 12" DEPTH AT LAWN, W/TURF GRIDS FIBER REINFORCEMENT
	TREE SOIL PIT 10' TYP DIA, UON 48" MIN SOIL DEPTH
RB	ROOT BARRIER, 36" DEEP

SAN FRANCISCO INTERNATIONAL AIRPORT

KEYPLAN

ISSUES

DATE	ISSUE DESCRIPTION
05.18.2026	SCHEMATIC DESIGN
07.31.2026	DESIGN DEVELOPMENT

CONTRACT NO.

PROJECT TITLE

SHEET TITLE: SOILS PLAN - AREA 1


SEAL

NOT FOR CONSTRUCTION

APPROVED:	
APPROVED:	
DESIGNED BY:	CHECKED BY:
DRAWN BY:	DATE:
SCALE: 1/16" = 1'-0"	SIZE: ARCH-E1


SHEET NUMBER

L5.01.01

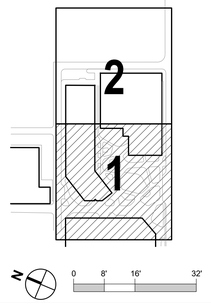

Copyright © 2026 City And County Of San Francisco. These construction documents are the sole property of The City And County Of San Francisco and are protected by the Copyright Act. Any reproduction, publication, or use by any method, in whole or in part, without the express written consent of the San Francisco Airport Commission is prohibited.

If this drawing is not ARCH E1 (30"x42") NOMINAL SIZE, it has been revised from its original size and scales noted are no longer applicable

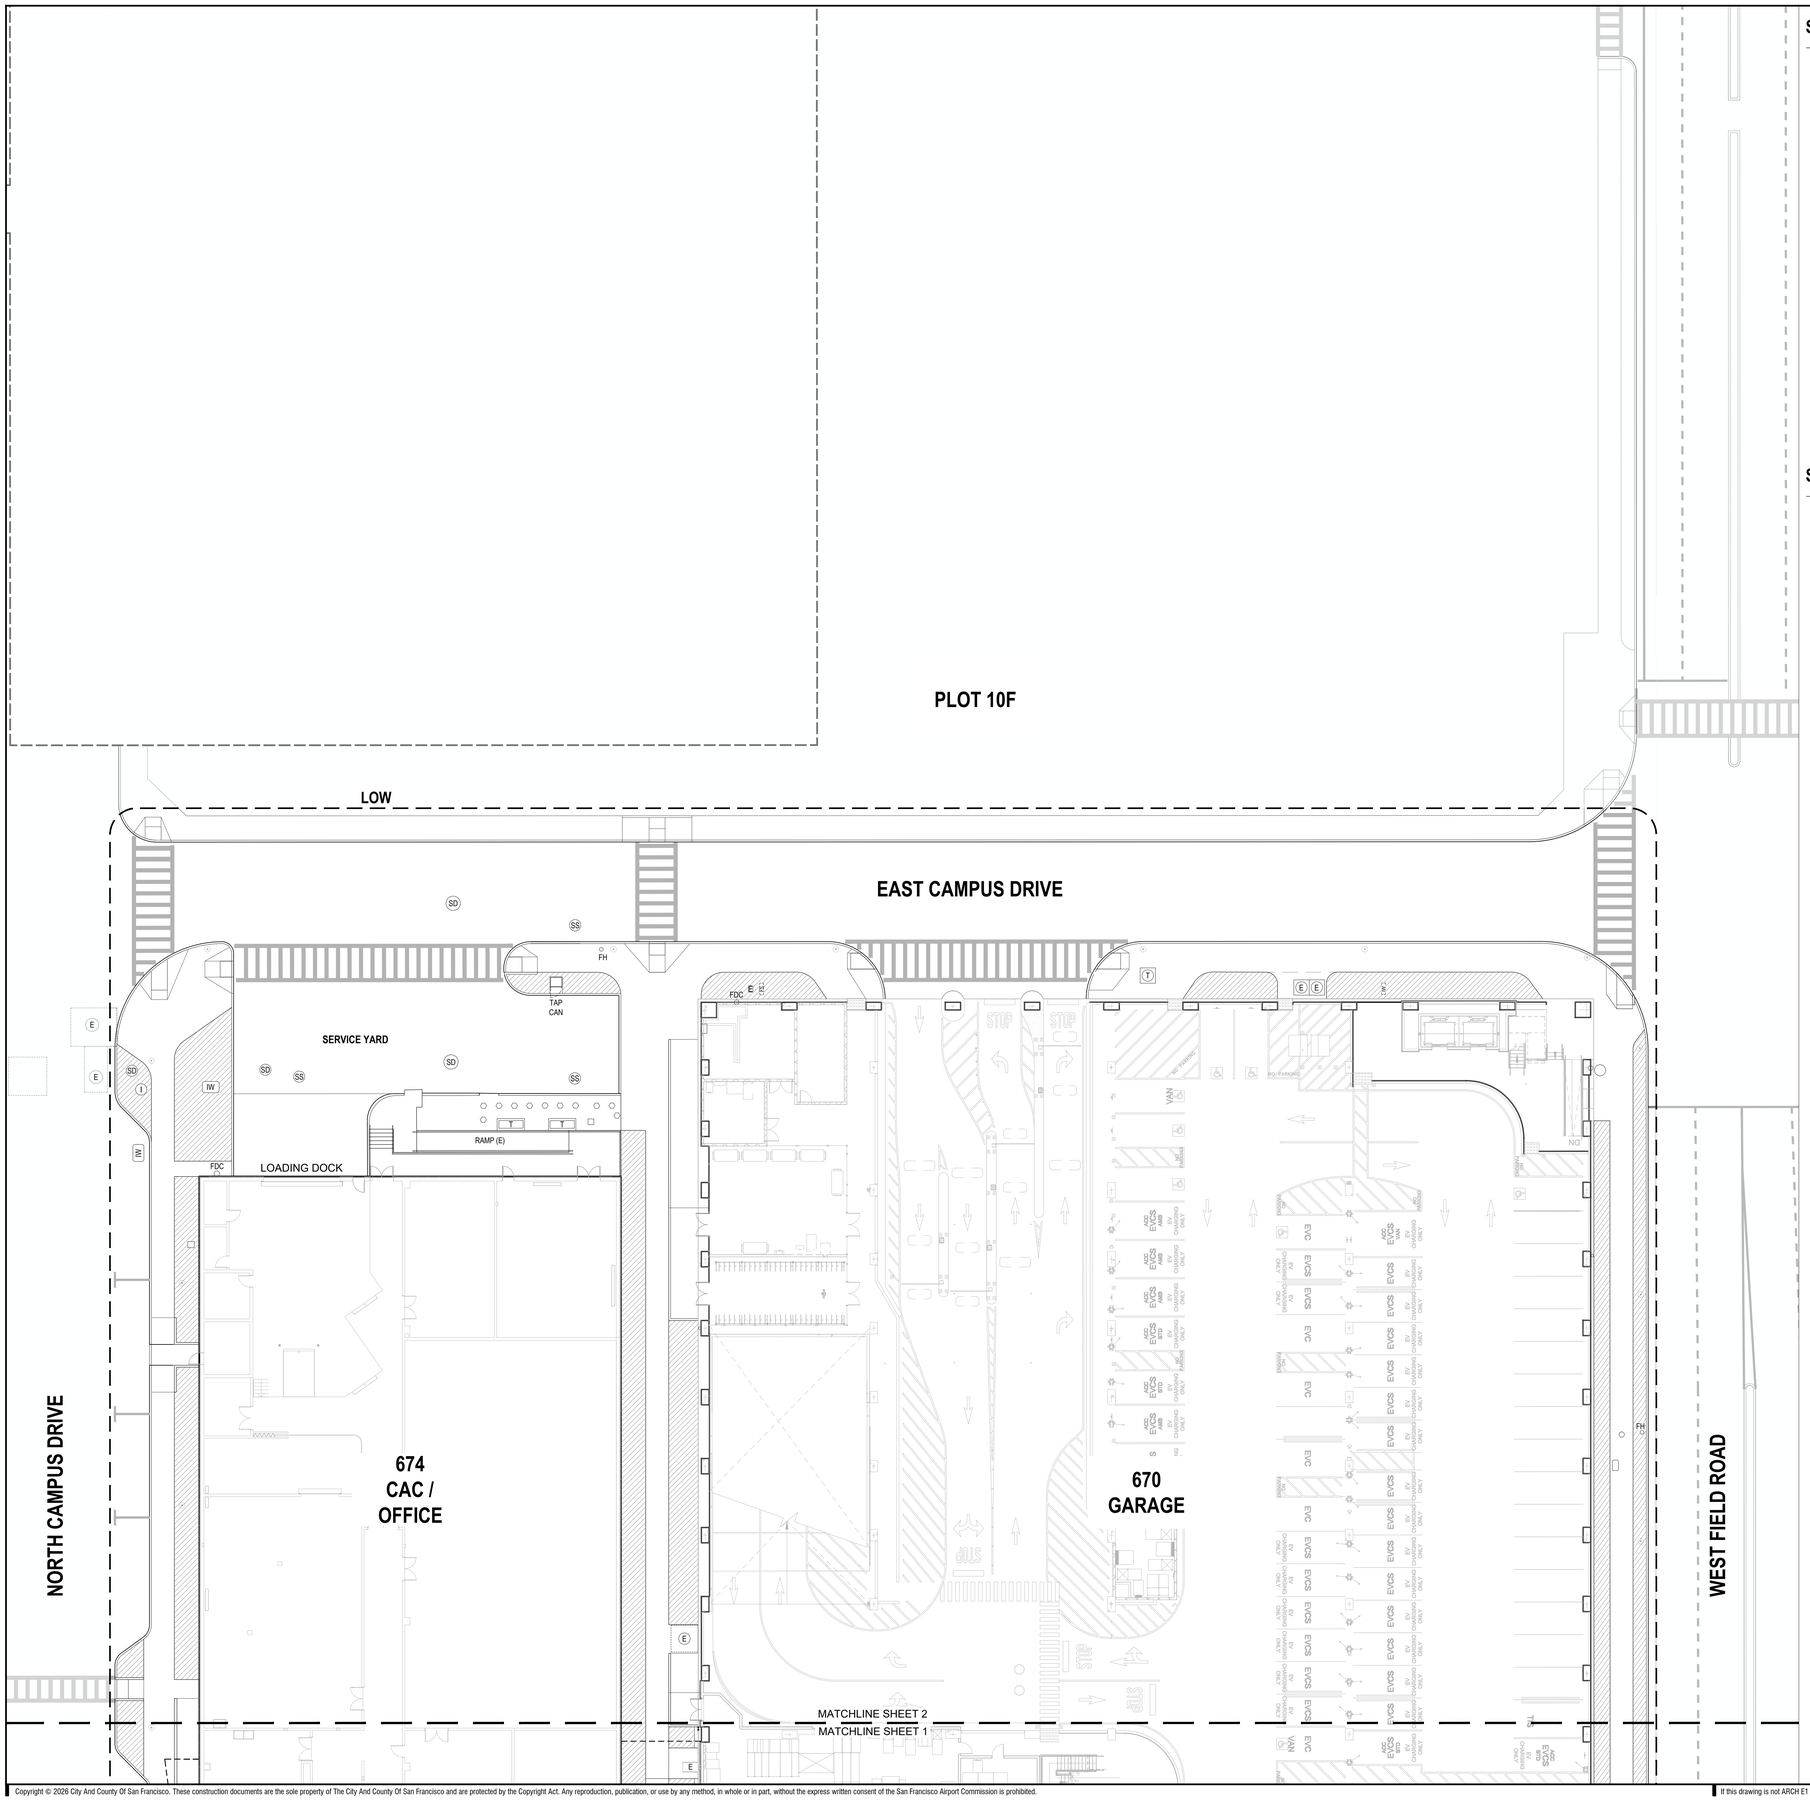


SHEET NOTES

1. SEE SHEET G0.02 FOR PLANTING SOIL GENERAL NOTES AND PROJECT-SPECIFIC NOTES.
2. SEE SOIL SPECIFICATION FOR SOIL TYPES AND REQUIREMENTS.
3. SEE PLANT SPECIFICATION FOR INFILTRATION TESTING REQUIREMENTS AT TREE PITS, TRENCHES AND PLANTING AREAS. IF INFILTRATION RATE IS OUTSIDE THE ACCEPTABLE RATE, PERFORATED PIPE SUBDRAINAGE WILL BE REQUIRED. IN ABSENCE OF THIS INFORMATION, CONTRACTOR SHALL ASSUME 300 LF OF SUBDRAINAGE WILL BE REQUIRED AT TREES.
4. SUBDRAINAGE AT PLANTING AREAS AND TREES TO BE SET A MINIMUM OF 6 INCHES INTO COMPACTED FILL OR SUBGRADE BELOW PLANTING SOIL.
5. SEE CIVIL DRAWINGS FOR STANDARD PERFORATED PIPE SUBDRAINAGE AND CLEANOUTS. CIVIL ENGINEER IS RESPONSIBLE FOR SUBDRAINAGE LAYOUT AND CONNECTION TO STORM DRAIN SYSTEM.
6. A 3 INCH DEPTH OF ORGANIC MULCH IS REQUIRED FOR ALL PLANTING AREAS. SOIL DEPTHS DO NOT INCLUDE MULCH.
7. RIGID ROOT BARRIERS ARE REQUIRED WHERE TREES ARE WITHIN 5 FEET OF PAVING, CURBS AND UTILITIES. EXTEND ROOT BARRIER 6 FEET FROM CENTER OF TREE AT EACH SIDE.

SOIL LEGEND

SYMBOL	ITEM DESCRIPTION
	TYPE 1A PLANTING SOIL 24" DEPTH AT PERENNIALS AND SHRUBS + 3" MULCH
	TYPE 1B PLANTING SOIL 48" DEPTH MIN + 3" MULCH
	TYPE 2 PLANTING SOIL 12" DEPTH AT LAWN, W/TURF GRIDS FIBER REINFORCEMENT
	TREE SOIL PIT 10' TYP DIA, UON 48" MIN SOIL DEPTH
RB	ROOT BARRIER, 36" DEEP

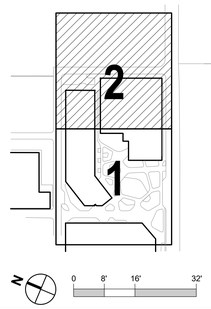

SAN FRANCISCO INTERNATIONAL AIRPORT

KEYPLAN

ISSUES

DATE	ISSUE DESCRIPTION
05.18.2026	SCHEMATIC DESIGN
07.31.2026	DESIGN DEVELOPMENT

CONTRACT NO.

PROJECT TITLE

SHEET TITLE: SOILS PLAN - AREA 2

SEAL

NOT FOR CONSTRUCTION


APPROVED:	
APPROVED:	
DESIGNED BY:	CHECKED BY:
DRAWN BY:	DATE:
SCALE: 1/16" = 1'-0"	SIZE: ARCH-E1

SHEET NUMBER

L5.01.02

Copyright © 2026 City And County Of San Francisco. These construction documents are the sole property of The City And County Of San Francisco and are protected by the Copyright Act. Any reproduction, publication, or use by any method, in whole or in part, without the express written consent of the San Francisco Airport Commission is prohibited.

If this drawing is not ARCH E1 (30"x42") NOMINAL SIZE, it has been revised from its original size and scales noted are no longer applicable

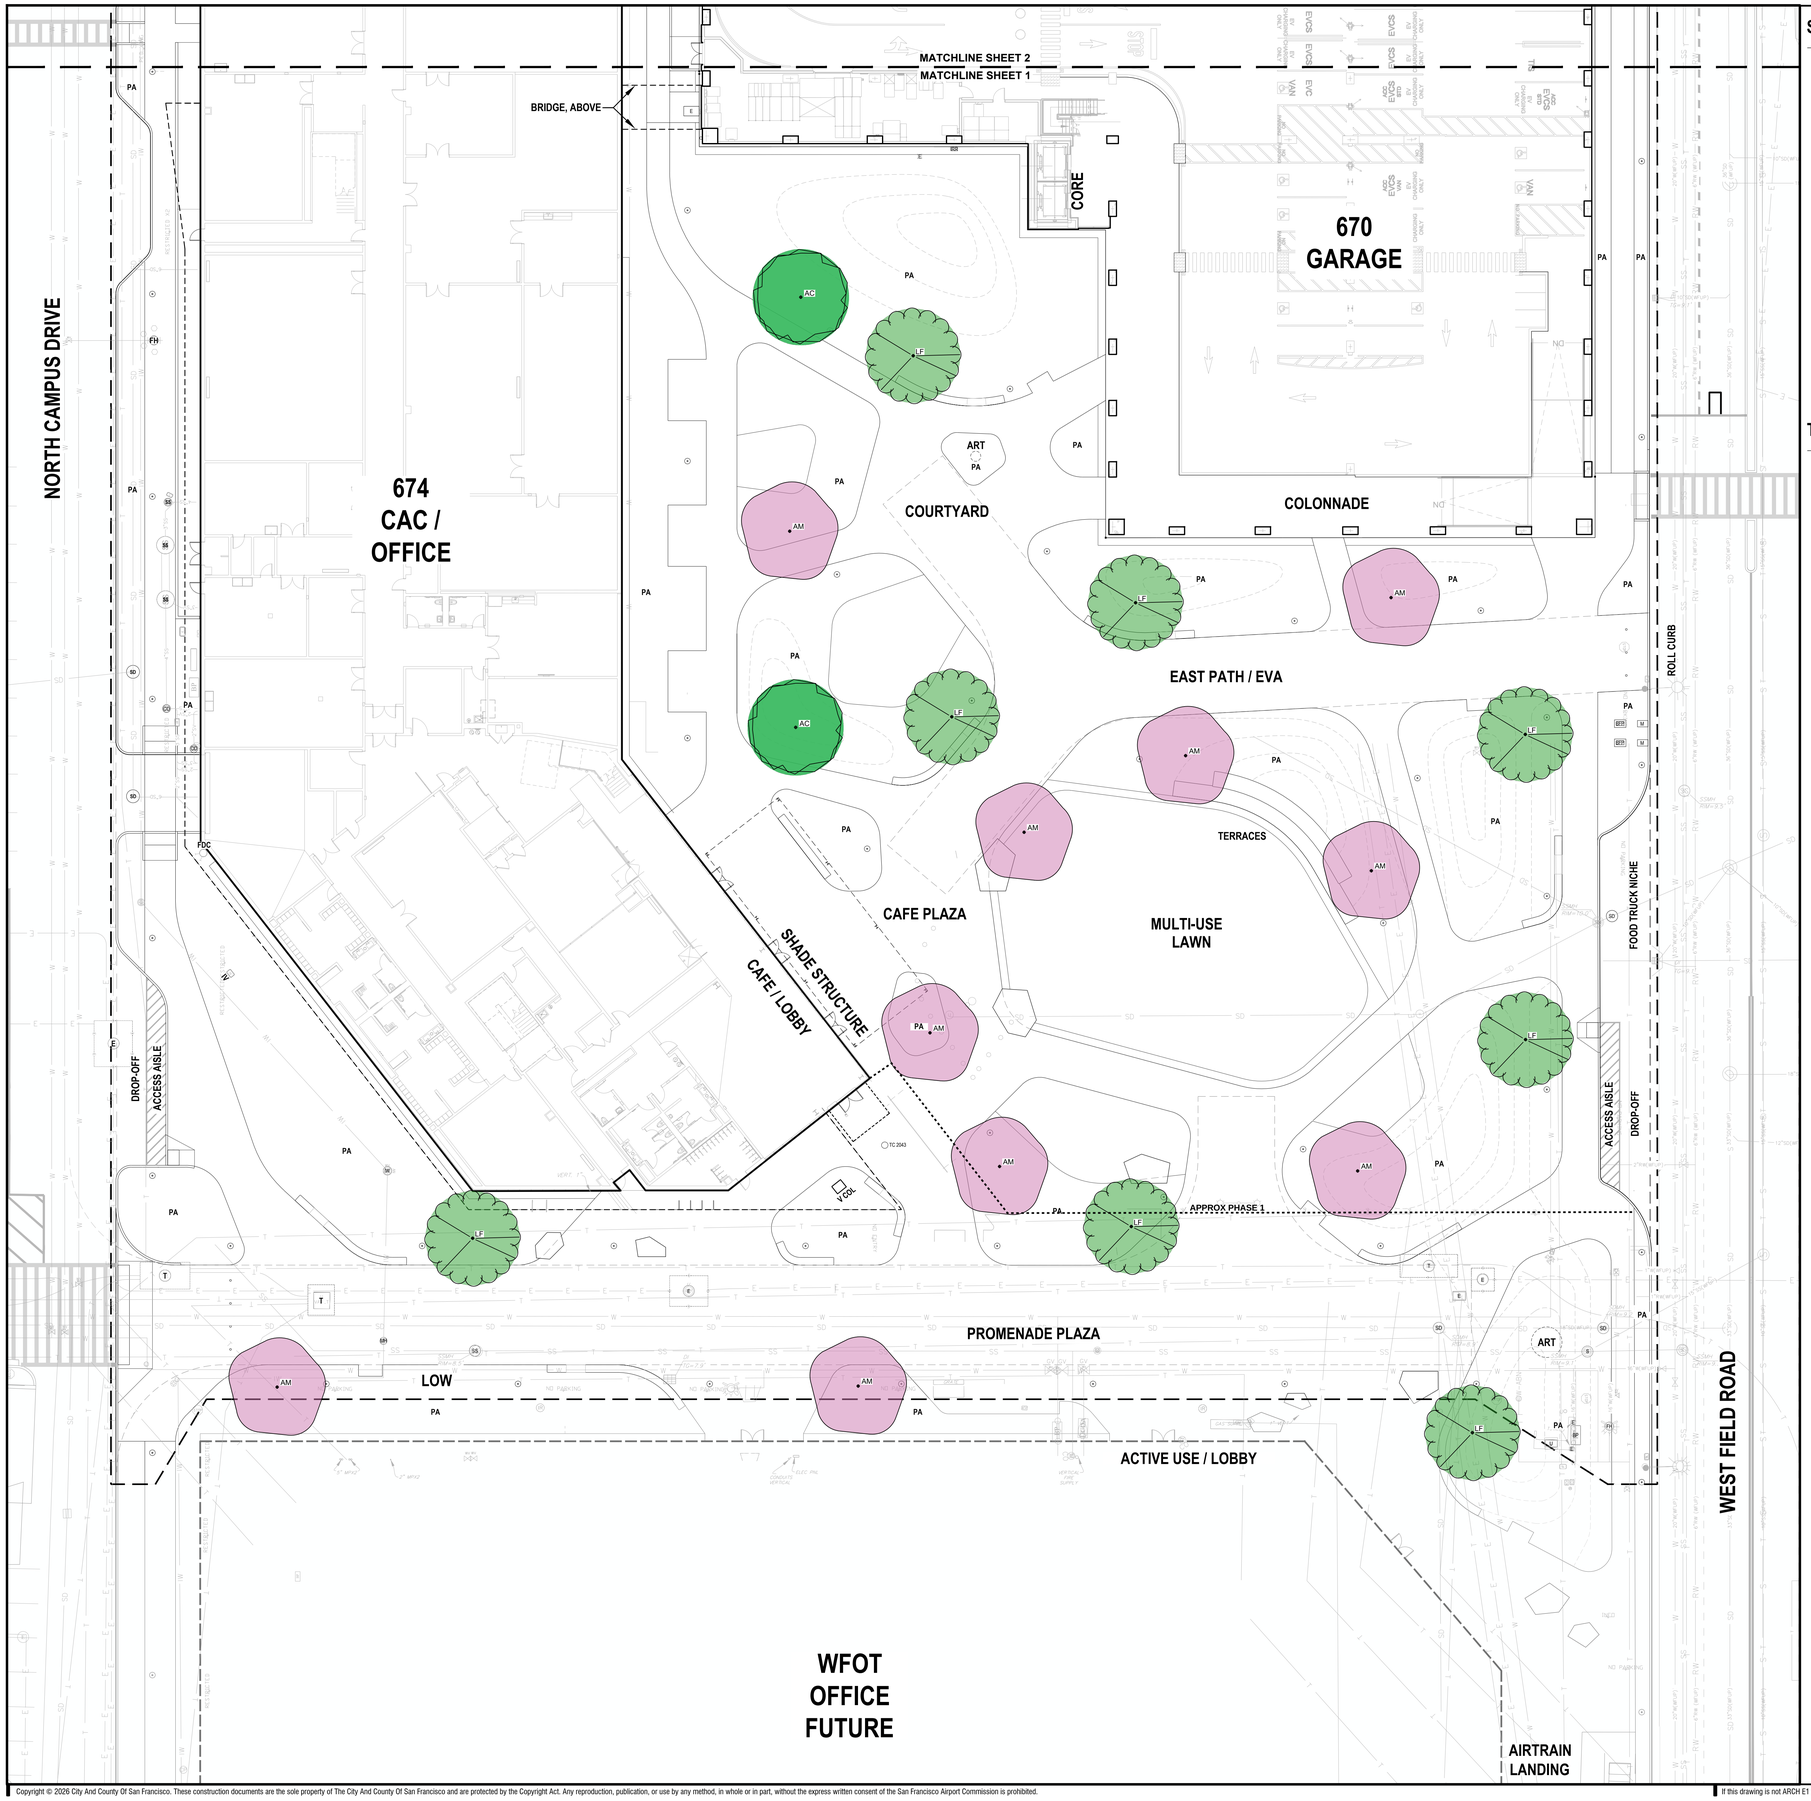

SHEET NOTES

1. SEE SHEET G0.02 FOR PLANTING GENERAL NOTES AND PROJECT-SPECIFIC NOTES.
2. SEE SHEET L0.46 FOR TREE PLANTING SCHEDULE
3. SEE SHEETS L6.01.11 AND L6.01.12 FOR SHRUB, PERENNIAL, GRASS, AND GROUNDCOVER PLANT LAYOUT.
4. SEE SHEETS L5.01.01 AND L5.01.02 FOR SOIL TYPES, SOIL DEPTHS, AND ROOT BARRIER LOCATIONS.
5. ALL TREES SHALL CONFORM TO SFO'S WILDLIFE HAZARD MANAGEMENT PLAN (WHMP).
6. ALL TREES TO HAVE WOOD STAKING AND SUPPLEMENTAL ROOTBALL STABILIZATION WITH PLATI-MAT SYSTEM AND CONCRETE DEADMEN.
7. ALL PLANTING IRRIGATION TO EXCEED STATE REQUIREMENTS OF MODEL WATER EFFICIENT LANDSCAPE ORDINANCE. SEE IRRIGATION DRAWINGS.

TREE LIST

AM — *ARBUTUS 'MARINA'*
MARINA MADRONE
MULTI-TRUNK

LF — *LYONOTHALAMNUS FLORIBUNDUS SSP. ASPLENIIFOLIUS*
SANTA CRUZ ISLAND IRONWOOD

AC — *AESCULUS CALIFORNICA*
CALIFORNIA BUCKEYE

SAN FRANCISCO INTERNATIONAL AIRPORT

KEYPLAN

ISSUES

DATE	ISSUE DESCRIPTION
05.18.2026	SCHEMATIC DESIGN
07.31.2026	DESIGN DEVELOPMENT

CONTRACT NO.

PROJECT TITLE

SHEET TITLE: TREE PLANTING PLAN - AREA 1


SEAL

NOT FOR CONSTRUCTION

APPROVED:	
APPROVED:	
DESIGNED BY:	CHECKED BY:
DRAWN BY:	DATE:
SCALE: 1/16" = 1'-0"	SIZE: ARCH-E1


SHEET NUMBER

L6.01.01

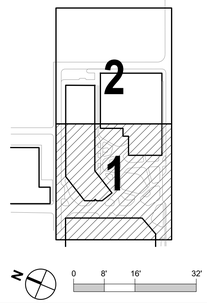

Copyright © 2026 City And County Of San Francisco. These construction documents are the sole property of The City And County Of San Francisco and are protected by the Copyright Act. Any reproduction, publication, or use by any method, in whole or in part, without the express written consent of the San Francisco Airport Commission is prohibited.

If this drawing is not ARCH E1 (30"x42") NOMINAL SIZE, it has been revised from its original size and scales noted are no longer applicable

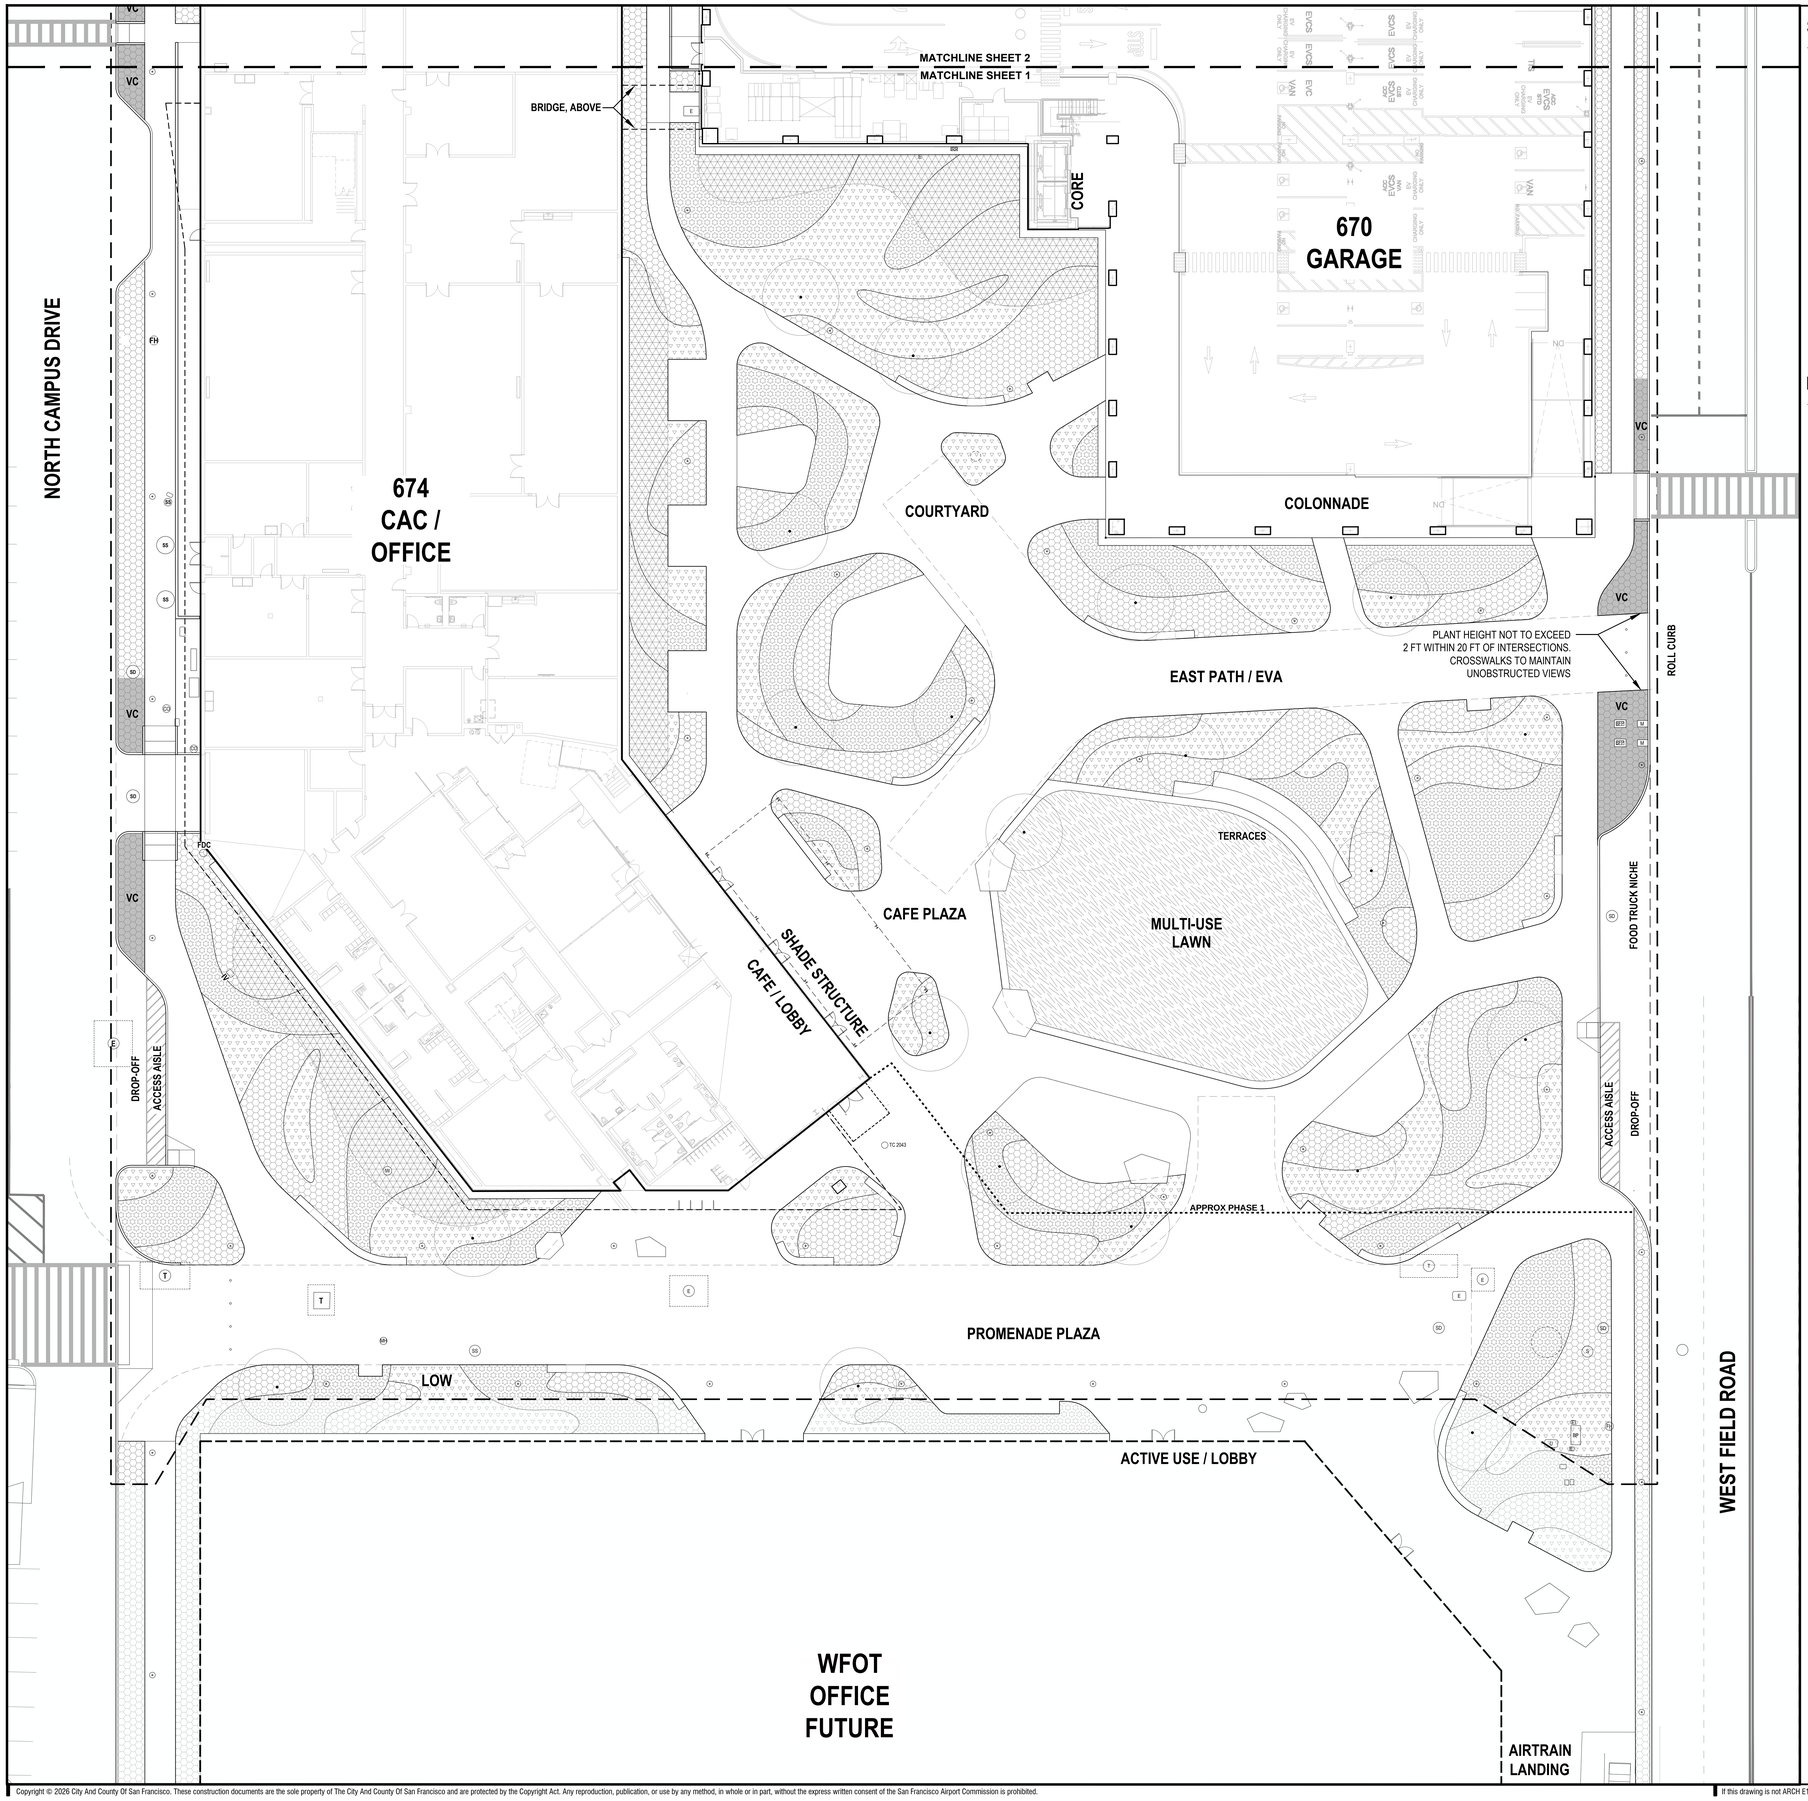


SHEET NOTES

1. SEE SHEET G0.02 FOR PLANTING GENERAL NOTES AND PROJECT-SPECIFIC NOTES.
2. SEE SHEET L0.47 FOR PLANTING SCHEDULE.
3. SEE SHEETS L6.01.01 AND L6.01.02 FOR TREE PLANTING PLAN.
4. SEE SHEETS L5.01.01 AND L5.01.02 FOR SOIL TYPES AND SOIL DEPTHS.
5. ALL PLANTING IRRIGATION TO EXCEED STATE REQUIREMENTS OF MODEL WATER EFFICIENT LANDSCAPE ORDINANCE.

PLANTING LEGEND

- TYPE 1 - GRASSES
- TYPE 2A - PERENNIALS AND SUBSHRUBS
- TYPE 2B - PERENNIALS AND SUBSHRUBS
- TYPE 3 - LAYERED SHRUBS
- TYPE 4 - MULTI-USE LAWN
- VC — VIEW CORRIDOR
  PLANT HEIGHT NOT TO EXCEED 24 INCHES

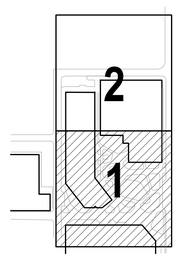

N 0 8' 16' 32'

SAN FRANCISCO INTERNATIONAL AIRPORT

KEYPLAN

ISSUES

DATE	ISSUE DESCRIPTION
05.18.2026	SCHEMATIC DESIGN
07.31.2026	DESIGN DEVELOPMENT

CONTRACT NO.

PROJECT TITLE

SHEET TITLE: GROUNDCOVER PLANTING PLAN - AREA 1

SEAL

NOT FOR CONSTRUCTION

APPROVED:

APPROVED:


DESIGNED BY:	CHECKED BY:
DRAWN BY:	DATE:
SCALE: 1/16" = 1'-0"	SIZE: ARCH-E1

SHEET NUMBER

L6.01.11

Copyright © 2026 City And County Of San Francisco. These construction documents are the sole property of The City And County Of San Francisco and are protected by the Copyright Act. Any reproduction, publication, or use by any method, in whole or in part, without the express written consent of the San Francisco Airport Commission is prohibited.

If this drawing is not ARCH E1 (30"x42") NOMINAL SIZE, it has been revised from its original size and scales noted are no longer applicable

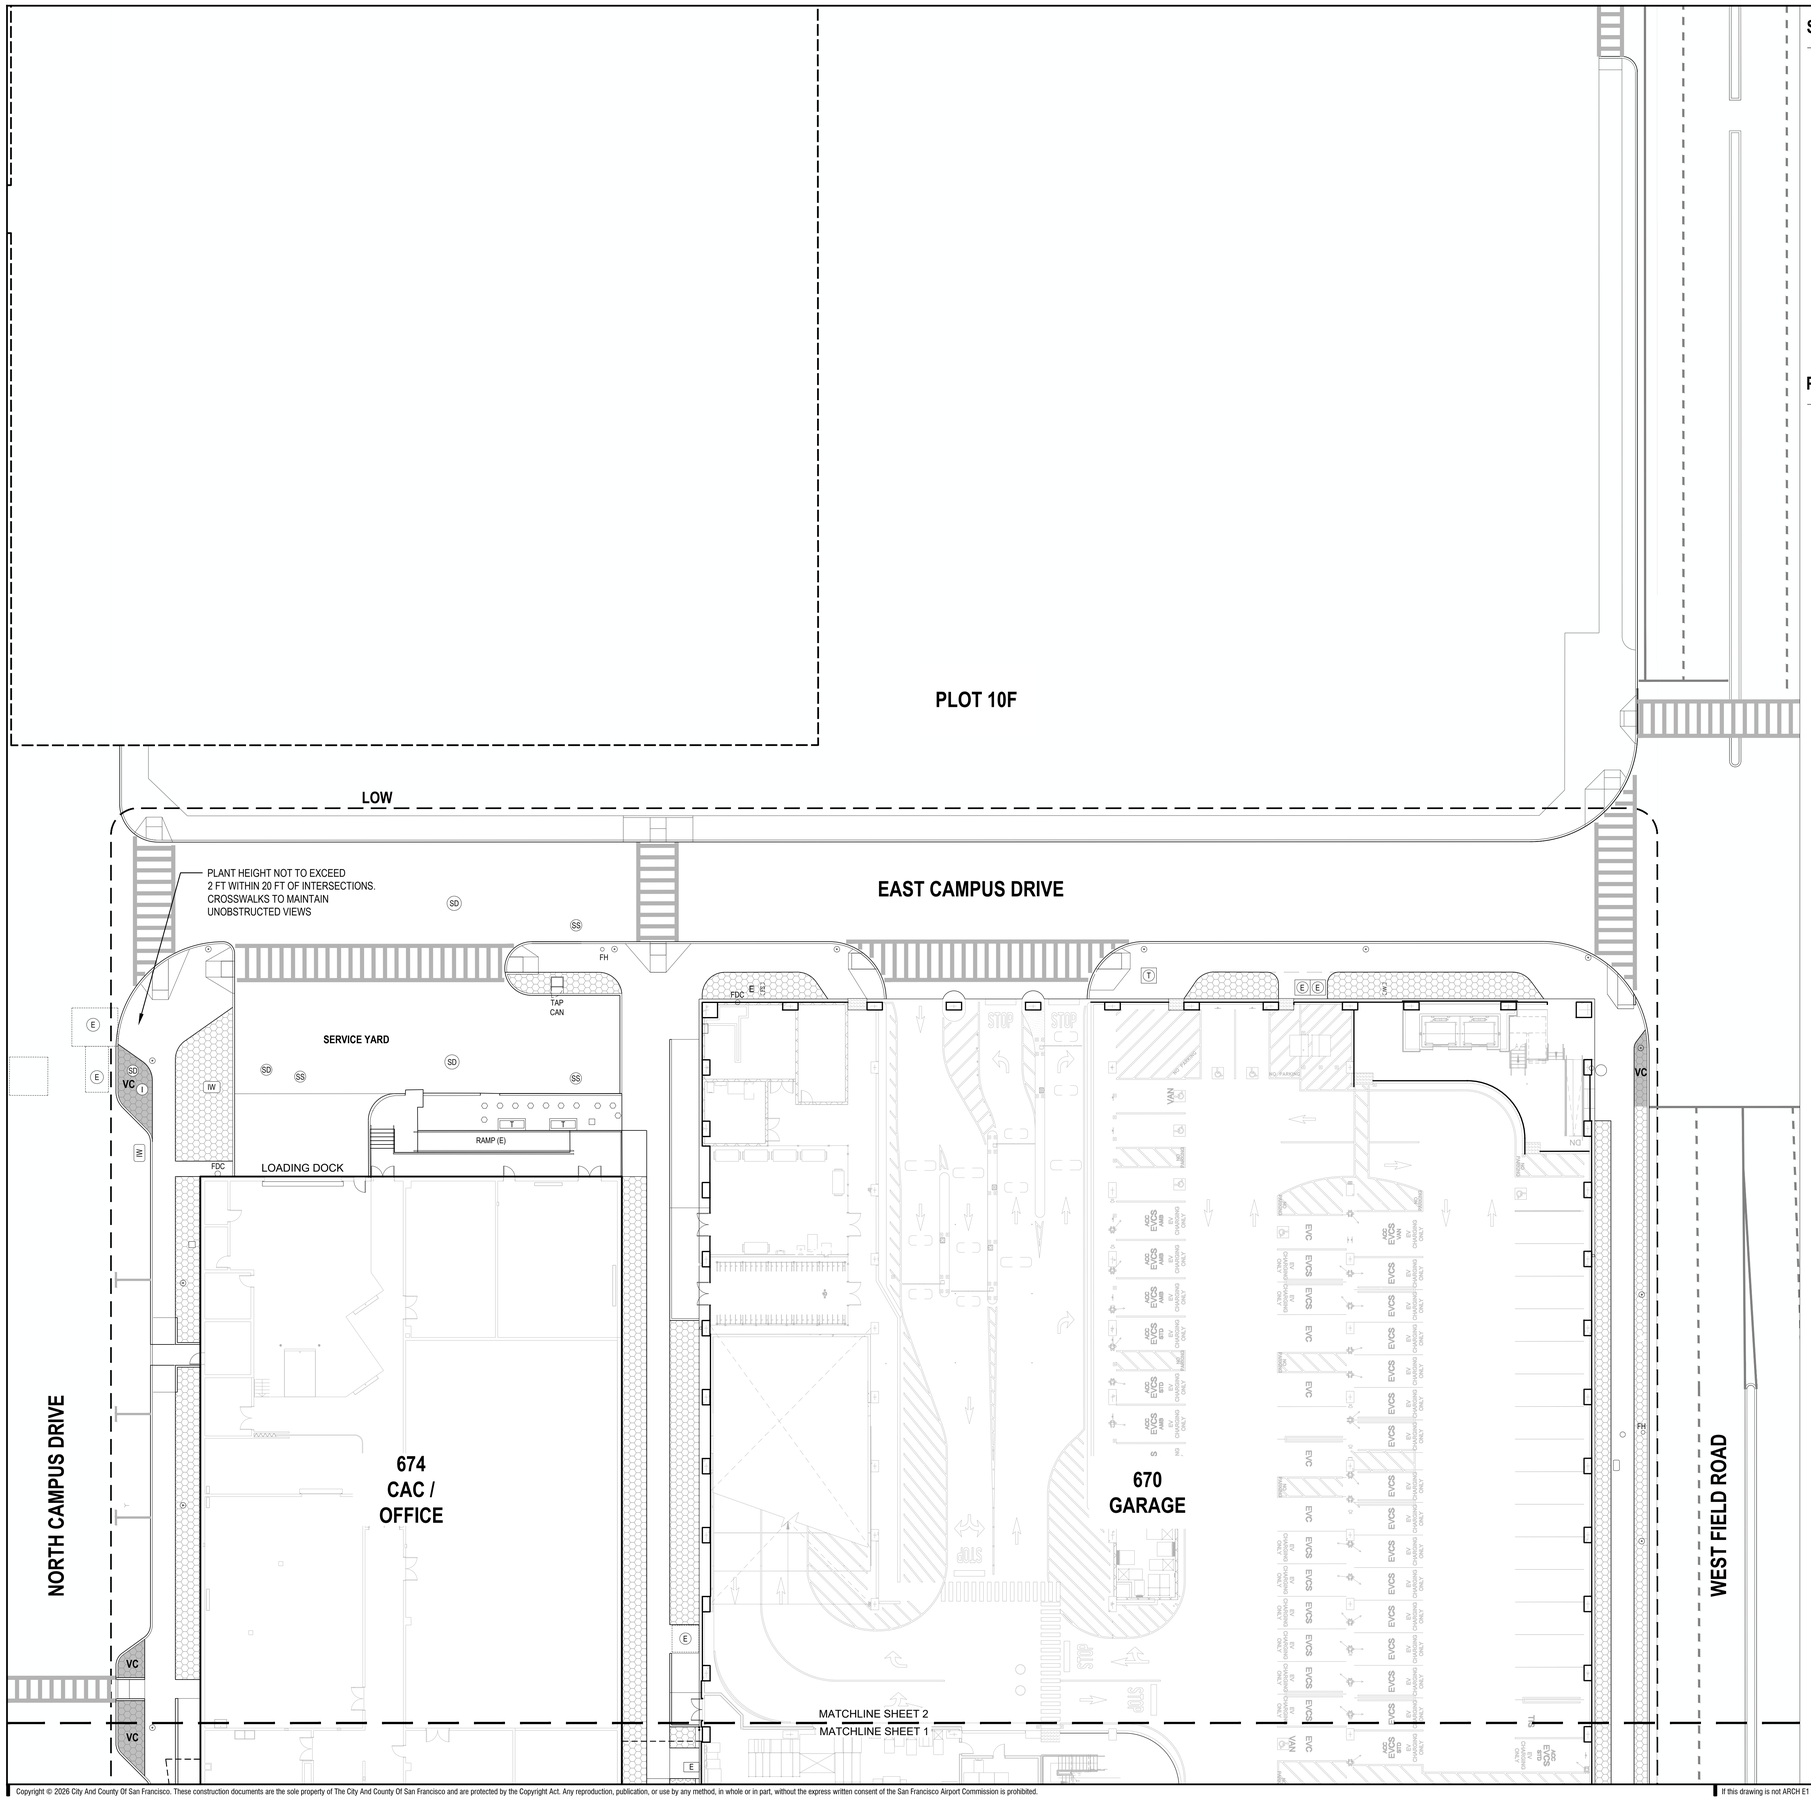


SHEET NOTES

1. SEE SHEET G0.02 FOR PLANTING GENERAL NOTES AND PROJECT-SPECIFIC NOTES.
2. SEE SHEET L0.47 FOR PLANTING SCHEDULE.
3. SEE SHEETS L6.01.01 AND L6.01.02 FOR TREE PLANTING PLAN.
4. SEE SHEETS L5.01.01 AND L5.01.02 FOR SOIL TYPES AND SOIL DEPTHS.
5. ALL PLANTING IRRIGATION TO EXCEED STATE REQUIREMENTS OF MODEL WATER EFFICIENT LANDSCAPE ORDINANCE.

PLANTING LEGEND

- TYPE 1 - GRASSES
- TYPE 2A - PERENNIALS AND SUBSHRUBS
- TYPE 2B - PERENNIALS AND SUBSHRUBS
- TYPE 3 - LAYERED SHRUBS
- TYPE 4 - MULTI-USE LAWN
- VC — VIEW CORRIDOR
  PLANT HEIGHT NOT TO EXCEED 24 INCHES

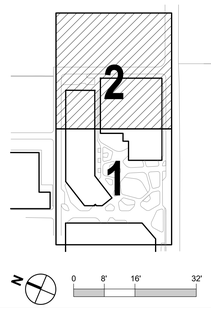

SAN FRANCISCO INTERNATIONAL AIRPORT

KEYPLAN

ISSUES

DATE	ISSUE DESCRIPTION
05.18.2026	SCHEMATIC DESIGN
07.31.2026	DESIGN DEVELOPMENT

CONTRACT NO.

PROJECT TITLE

SHEET TITLE: GROUNDCOVER PLANTING PLAN - AREA 2

SEAL

NOT FOR CONSTRUCTION

APPROVED:	
APPROVED:	
DESIGNED BY:	CHECKED BY:
DRAWN BY:	DATE:
SCALE: 1/16" = 1'-0"	SIZE: ARCH-E1

SHEET NUMBER

L6.01.12


Copyright © 2026 City And County Of San Francisco. These construction documents are the sole property of The City And County Of San Francisco and are protected by the Copyright Act. Any reproduction, publication, or use by any method, in whole or in part, without the express written consent of the San Francisco Airport Commission is prohibited.

If this drawing is not ARCH E1 (30"x42") NOMINAL SIZE, it has been revised from its original size and scales noted are no longer applicable



2 NORTH-SOUTH SECTION

SCALE: 1/8"=1'-0"

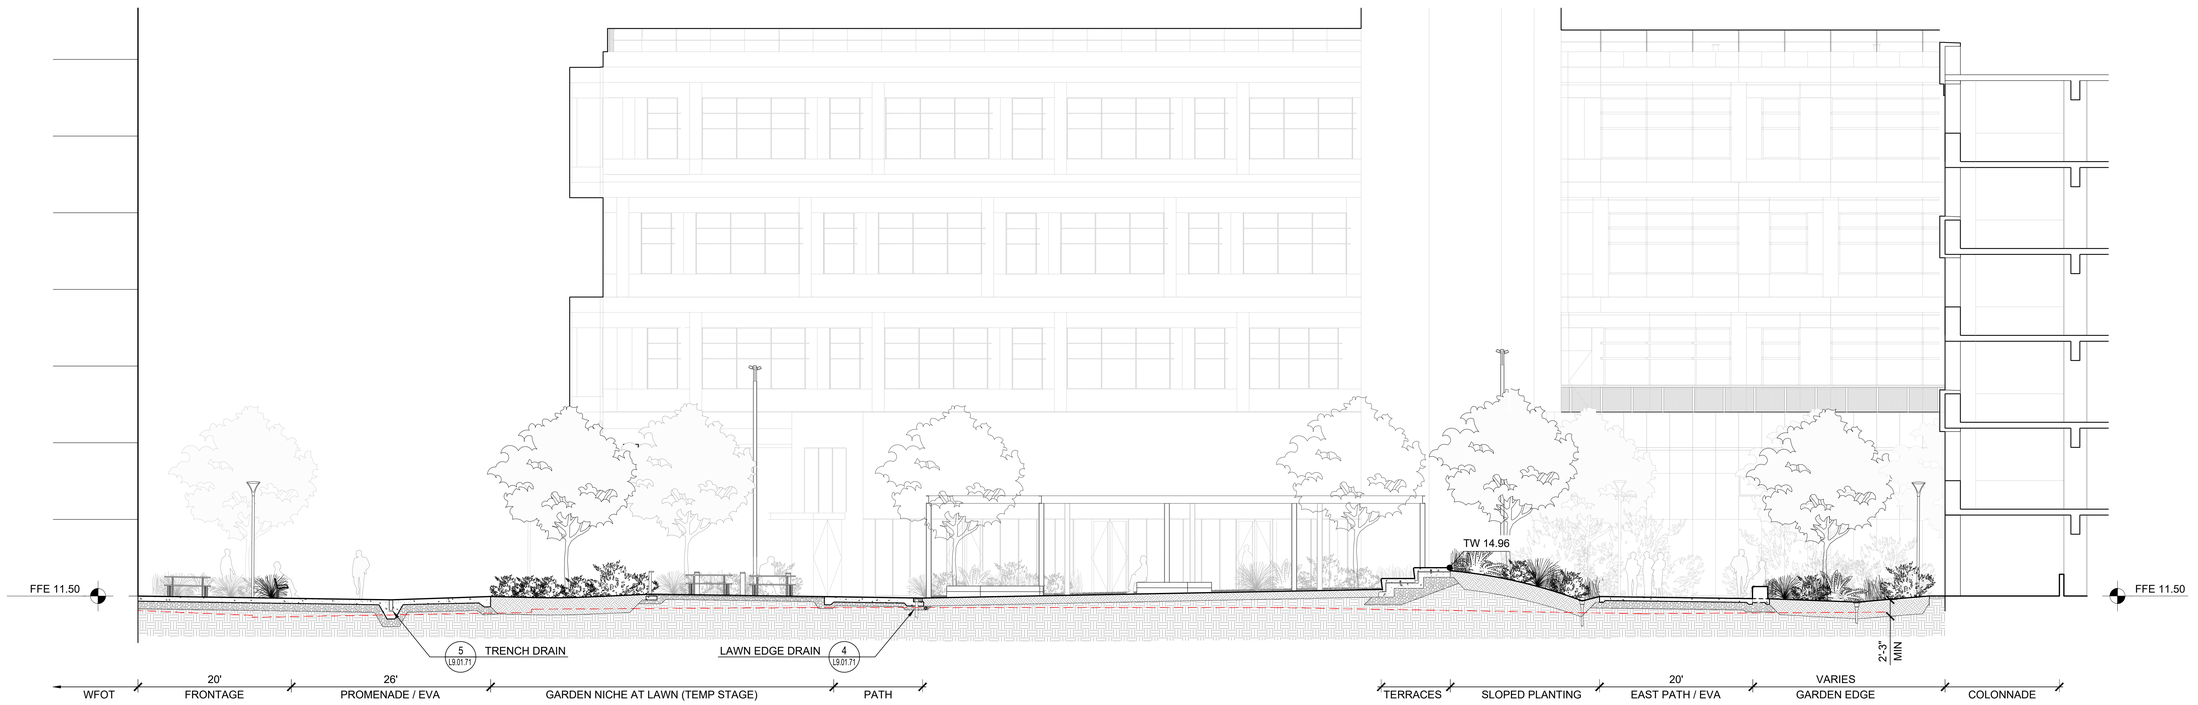

1 EAST-WEST SECTION

SCALE: 1/8"=1'-0"

SAN FRANCISCO INTERNATIONAL AIRPORT

KEYPLAN

ISSUES

DATE	ISSUE DESCRIPTION
05.18.2026	SCHEMATIC DESIGN
07.31.2026	DESIGN DEVELOPMENT

CONTRACT NO.

PROJECT TITLE

SHEET TITLE: SITE SECTIONS

SEAL

NOT FOR CONSTRUCTION


APPROVED:	
APPROVED:	
DESIGNED BY:	CHECKED BY:
DRAWN BY:	DATE:
SCALE: AS NOTED	SIZE: ARCH-E1

SHEET NUMBER

L7.01.01

Copyright © 2026 City And County Of San Francisco. These construction documents are the sole property of The City And County Of San Francisco and are protected by the Copyright Act. Any reproduction, publication, or use by any method, in whole or in part, without the express written consent of the San Francisco Airport Commission is prohibited.

If this drawing is not ARCH E1 (30"x42") NOMINAL SIZE, it has been revised from its original size and scales noted are no longer applicable

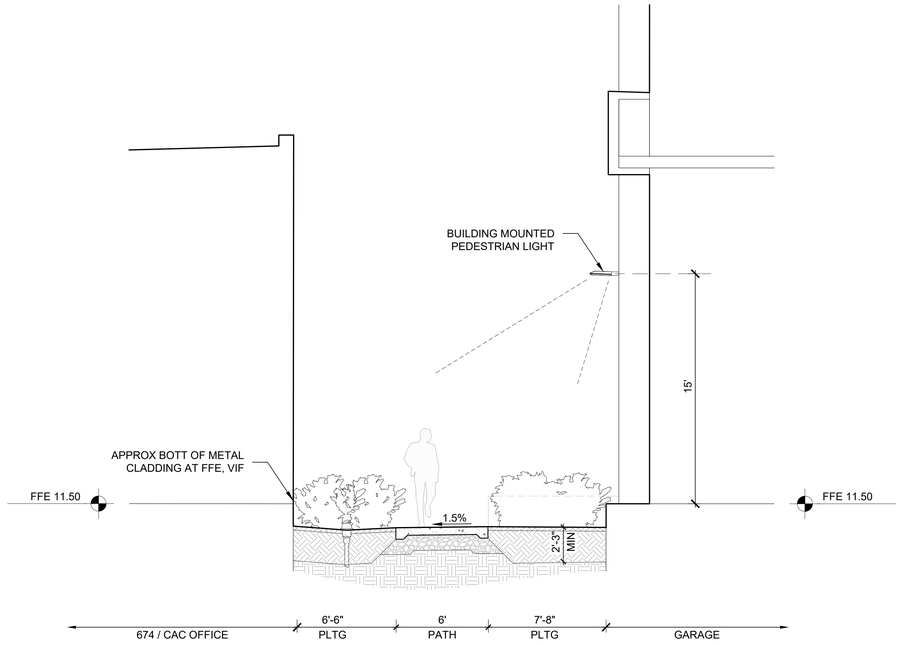

2 SECTION AT PASEO

SCALE: 1/4"=1'-0"



1 GARAGE COURTYARD SECTION

SCALE: 1/4"=1'-0"

SAN FRANCISCO INTERNATIONAL AIRPORT

KEYPLAN

ISSUES

DATE	ISSUE DESCRIPTION
05.18.2026	SCHEMATIC DESIGN
07.31.2026	DESIGN DEVELOPMENT

CONTRACT NO.

PROJECT TITLE

SHEET TITLE: SITE SECTIONS

SEAL

NOT FOR CONSTRUCTION

APPROVED:

APPROVED:


DESIGNED BY:	CHECKED BY:
DRAWN BY:	DATE:
SCALE: **AS NOTED**	SIZE: **ARCH-E1**

SHEET NUMBER


L7.01.02

Copyright © 2026 City And County Of San Francisco. These construction documents are the sole property of The City And County Of San Francisco and are protected by the Copyright Act. Any reproduction, publication, or use by any method, in whole or in part, without the express written consent of the San Francisco Airport Commission is prohibited.


If this drawing is not ARCH E1 (30"x42") NOMINAL SIZE, it has been revised from its original size and scales noted are no longer applicable

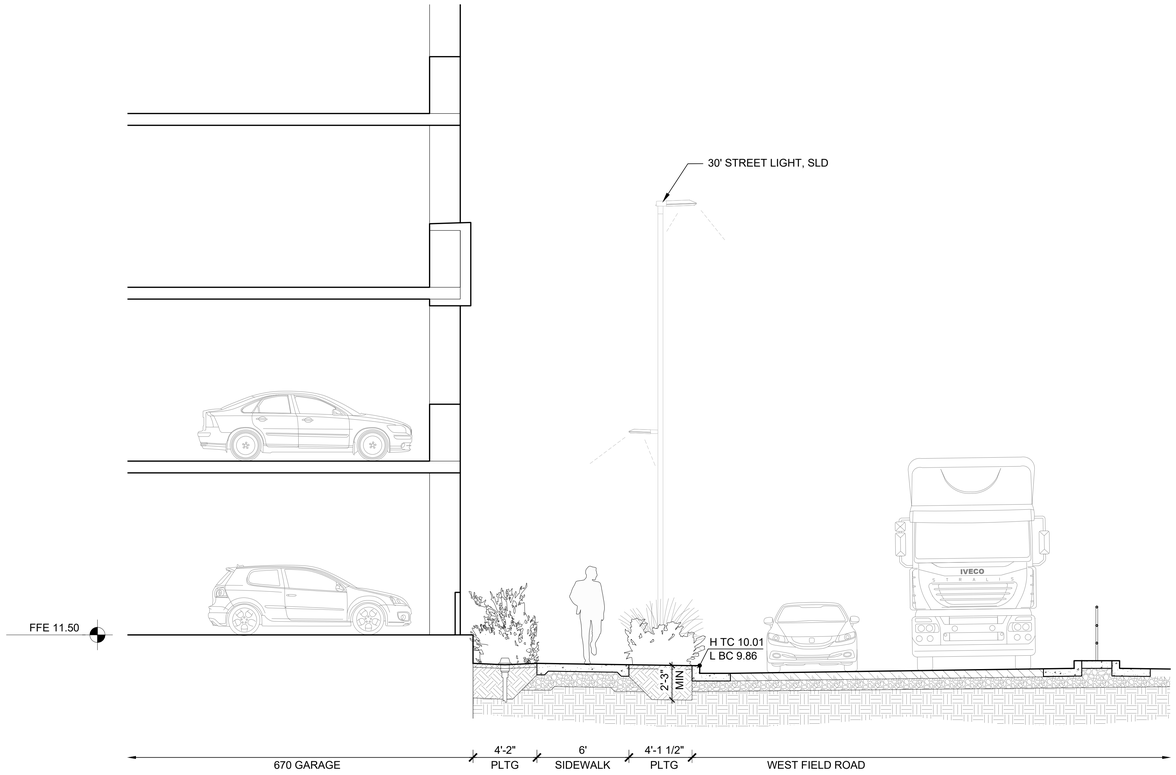

2 WEST FIELD STREETSCAPE AT GARAGE EDGE
SCALE: 1/4"=1'-0"

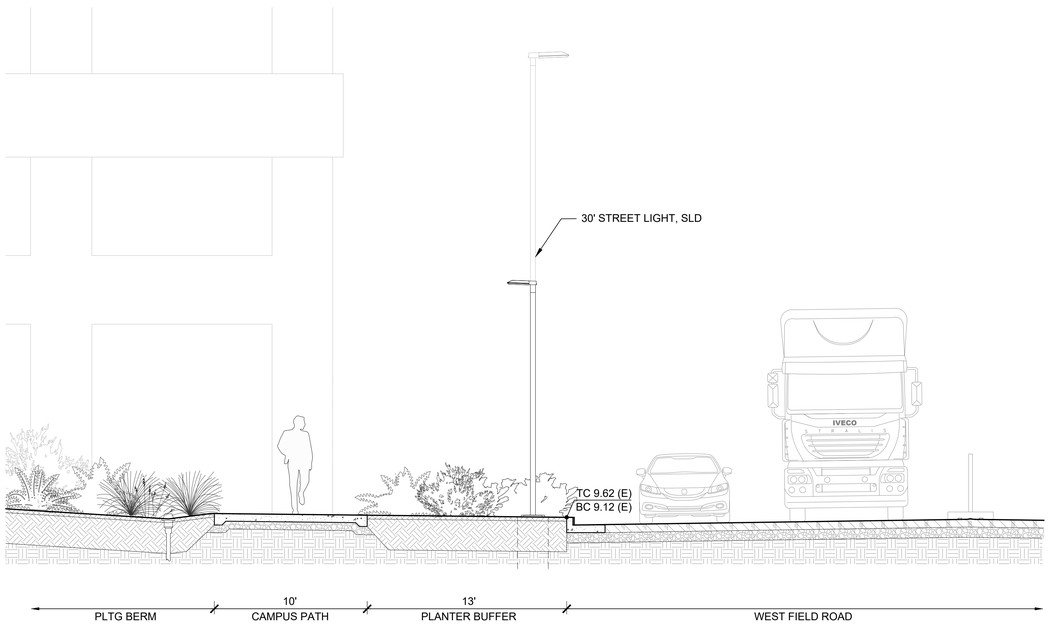

3 WEST FIELD STREETSCAPE
SCALE: 1/8"=1'-0"

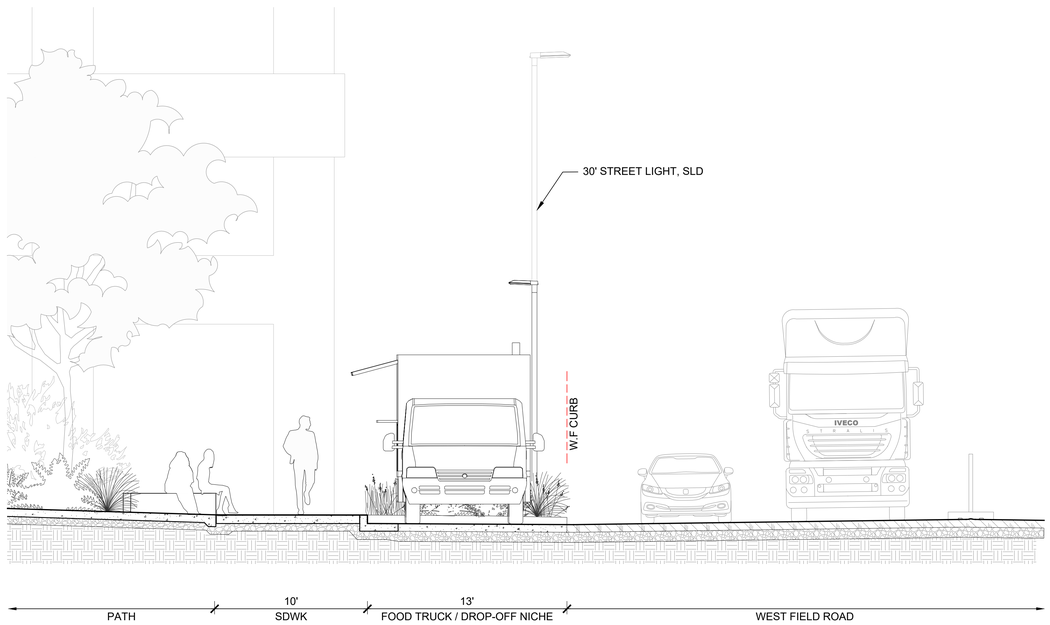

1 WEST FIELD STREETSCAPE AT FOOD TRUCK NICHE
SCALE: 1/4"=1'-0"

Copyright © 2026 City And County Of San Francisco. These construction documents are the sole property of The City And County Of San Francisco and are protected by the Copyright Act. Any reproduction, publication, or use by any method, in whole or in part, without the express written consent of the San Francisco Airport Commission is prohibited.

If this drawing is not ARCH E1 (30"x42") NOMINAL SIZE, it has been revised from its original size and scales noted are no longer applicable

SAN FRANCISCO INTERNATIONAL AIRPORT

KEYPLAN

ISSUES

ISSUE DESCRIPTION	DATE
SCHEMATIC DESIGN	05.18.2026
DESIGN DEVELOPMENT	07.31.2026

CONTRACT NO.

PROJECT TITLE

SHEET TITLE: SITE SECTIONS

SEAL

NOT FOR CONSTRUCTION


APPROVED:

APPROVED:


DESIGNED BY:	CHECKED BY:
DRAWN BY:	DATE:
SCALE: **AS NOTED**	SIZE: **ARCH-E1**

SHEET NUMBER


L7.01.03

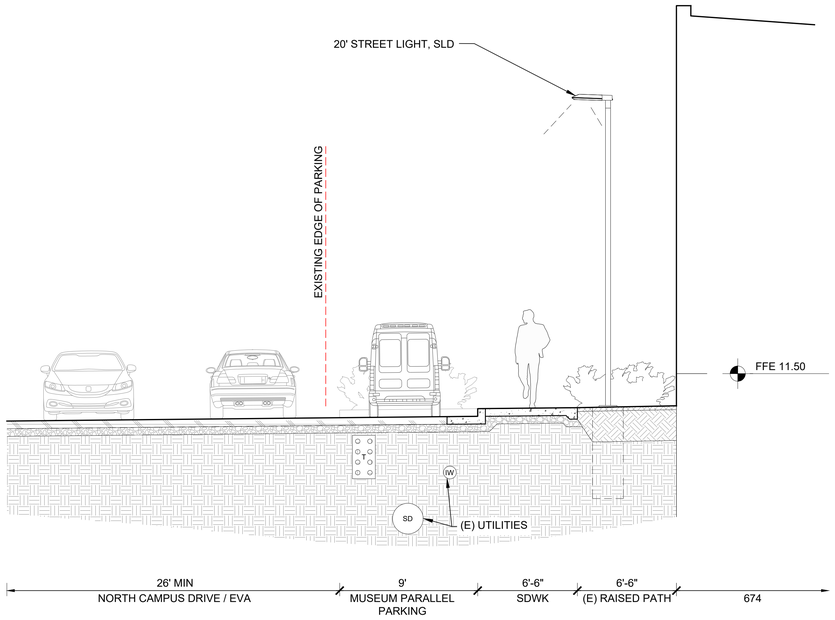

2 STREETSCAPE AT NORTH CAMPUS DRIVE PARKING NICHE
SCALE: 1/4"=1'-0"

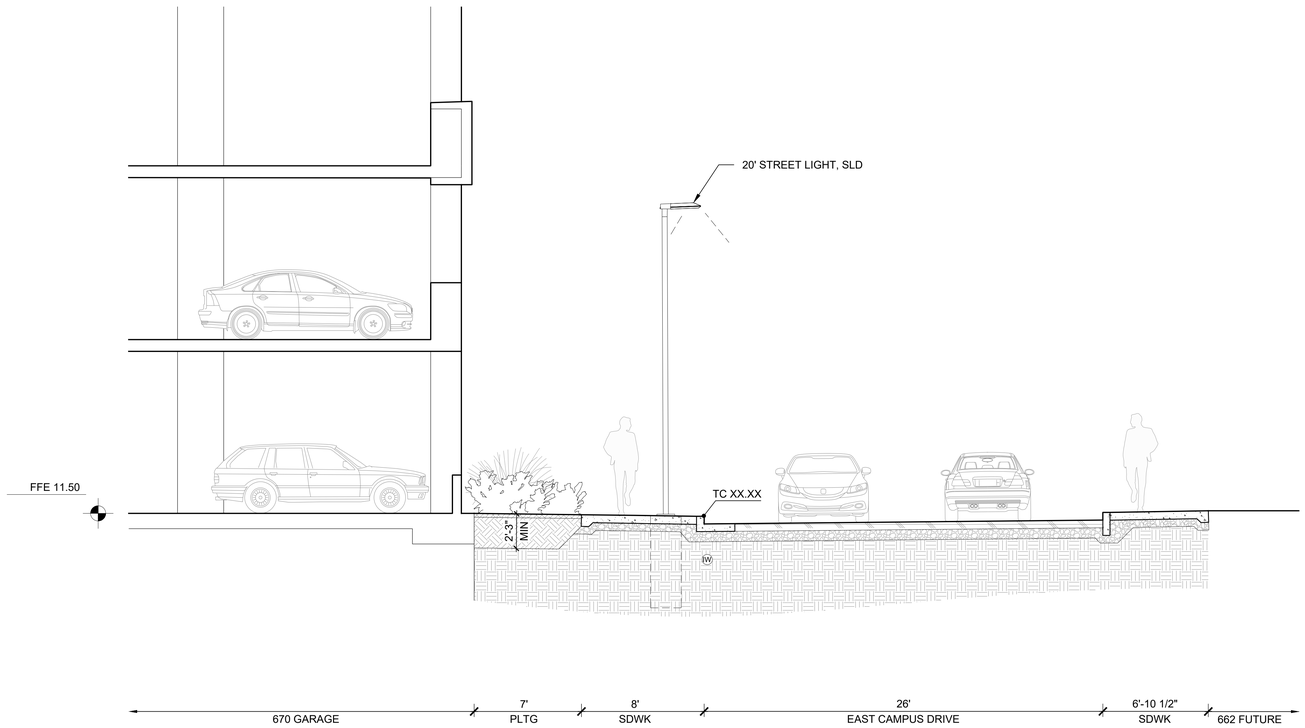

3 STREETSCAPE AT EAST CAMPUS DRIVE
SCALE: 1/4"=1'-0"

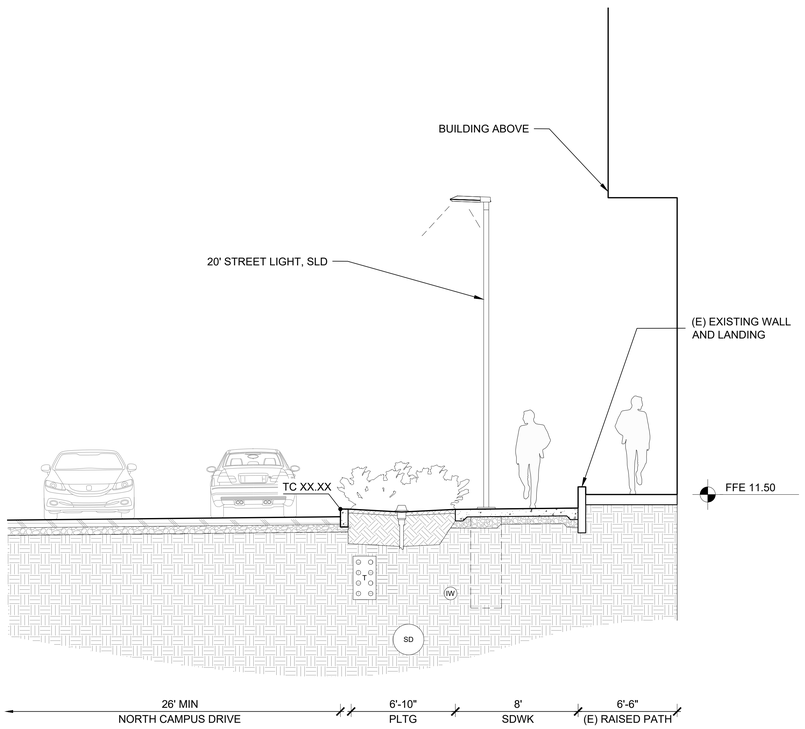

1 STREETSCAPE AT NORTH CAMPUS DRIVE
SCALE: 1/4"=1'-0"

SAN FRANCISCO INTERNATIONAL AIRPORT

KEYPLAN

ISSUES

DATE	ISSUE DESCRIPTION
05.18.2026	SCHEMATIC DESIGN
07.31.2026	DESIGN DEVELOPMENT

CONTRACT NO.

PROJECT TITLE

SHEET TITLE: SITE SECTIONS

SEAL

NOT FOR CONSTRUCTION

APPROVED:

APPROVED:


DESIGNED BY:	CHECKED BY:
DRAWN BY:	DATE:
SCALE: AS NOTED	SIZE: ARCH-E1

SHEET NUMBER

L7.01.04

Copyright © 2026 City And County Of San Francisco. These construction documents are the sole property of The City And County Of San Francisco and are protected by the Copyright Act. Any reproduction, publication, or use by any method, in whole or in part, without the express written consent of the San Francisco Airport Commission is prohibited.

If this drawing is not ARCH E1 (30"x42") NOMINAL SIZE, it has been revised from its original size and scales noted are no longer applicable

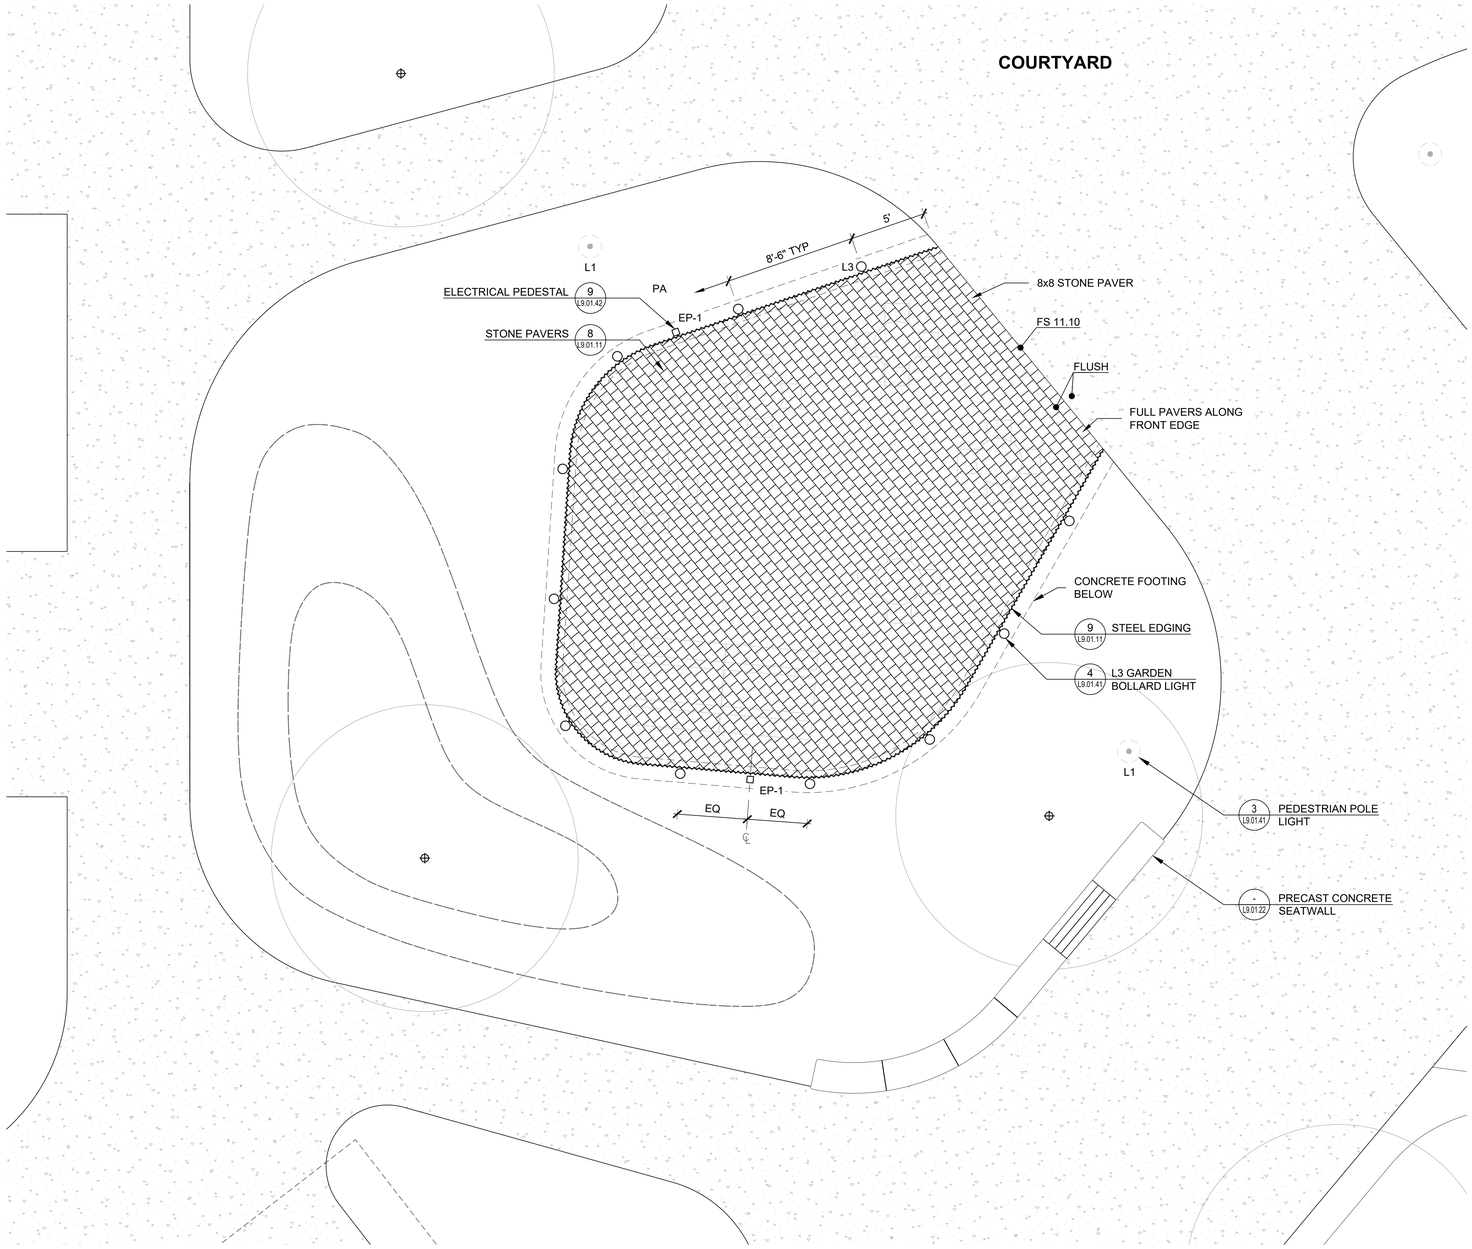

1 GARDEN ROOM ENLARGEMENT
SCALE: 1/4" = 1'-0"

SAN FRANCISCO
INTERNATIONAL AIRPORT

KEYPLAN

ISSUES

DATE	ISSUE DESCRIPTION
05.18.2026	SCHEMATIC DESIGN
07.31.2026	DESIGN DEVELOPMENT

CONTRACT NO.

PROJECT TITLE

SHEET TITLE
GARDEN ROOM ENLARGEMENT

SEAL

NOT FOR CONSTRUCTION

APPROVED:


APPROVED:

DESIGNED BY:	CHECKED BY:
DRAWN BY:	DATE:
SCALE: **AS SHOWN**	SIZE: **ARCH-E1**

SHEET NUMBER
L8.01.01


Copyright © 2026 City And County Of San Francisco. These construction documents are the sole property of The City And County Of San Francisco and are protected by the Copyright Act. Any reproduction, publication, or use by any method, in whole or in part, without the express written consent of the San Francisco Airport Commission is prohibited.

If this drawing is not ARCH E1 (30"x42") NOMINAL SIZE, it has been revised from its original size and scales noted are no longer applicable

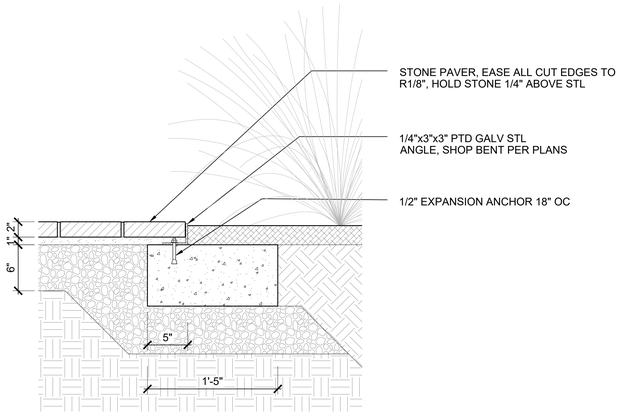


9 STEEL EDGE RESTRAINT
SCALE: 1 1/2" = 1'-0"


NOT ISSUED

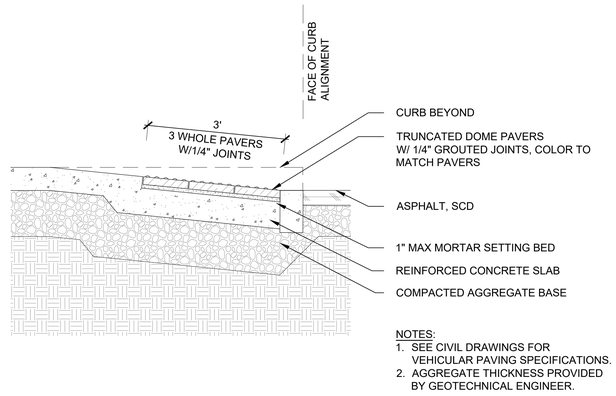


3 TRUNCATED DOME PAVER AT CURB CUT
SCALE: 3/4" = 1'-0"

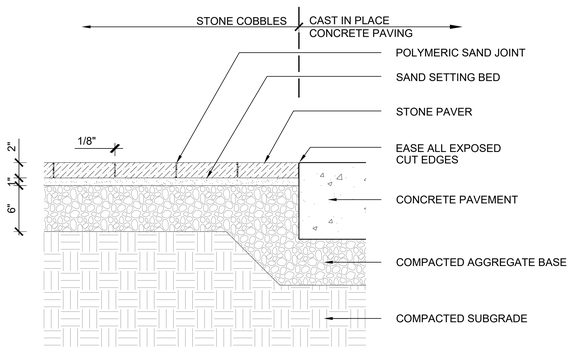

8 STONE PAVERS
SCALE: 1 1/2" = 1'-0"

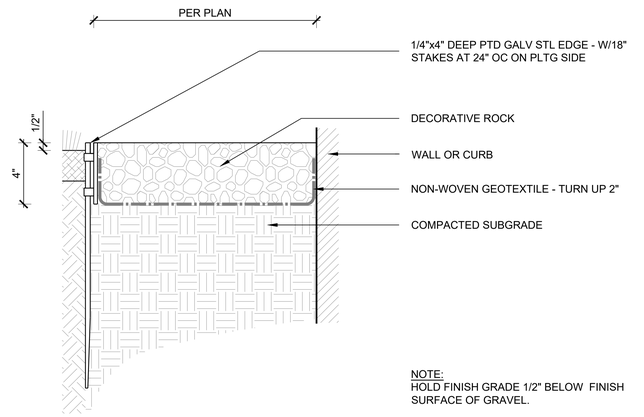


5 DECORATIVE GRAVEL & STEEL EDGE
SCALE: 3" = 1'-0"

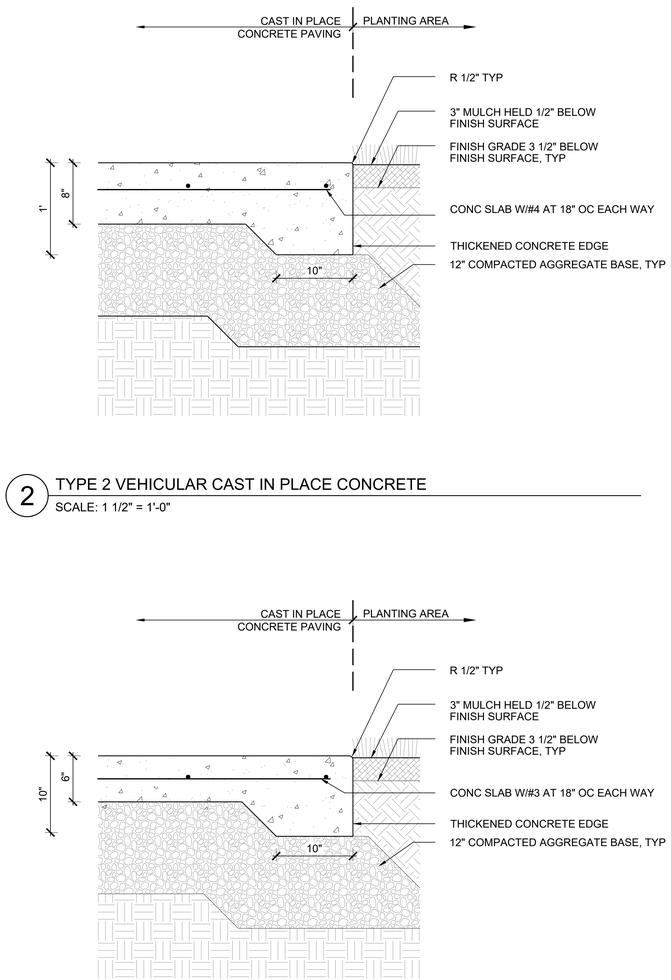

2 TYPE 2 VEHICULAR CAST IN PLACE CONCRETE
SCALE: 1 1/2" = 1'-0"

NOT ISSUED

7 HINGE SLAB
SCALE:

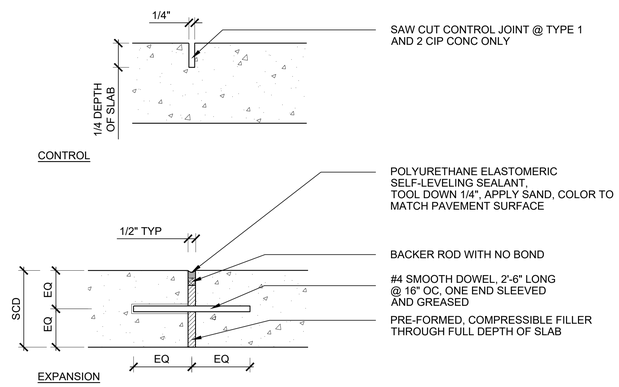

4 TYPE 1 AND 2 CAST IN PLACE CONC EXPANSION & CONTROL JOINT
SCALE: 3" = 1'-0"

1 TYPE 1 PEDESTRIAN CAST IN PLACE CONCRETE
SCALE: 1 1/2" = 1'-0"

Copyright © 2026 City And County Of San Francisco. These construction documents are the sole property of The City And County Of San Francisco and are protected by the Copyright Act. Any reproduction, publication, or use by any method, in whole or in part, without the express written consent of the San Francisco Airport Commission is prohibited.

If this drawing is not ARCH E1 (30"x42") NOMINAL SIZE, it has been revised from its original size and scales noted are no longer applicable

SAN FRANCISCO INTERNATIONAL AIRPORT

KEYPLAN

ISSUES

ISSUE DESCRIPTION	DATE
SCHEMATIC DESIGN	05.18.2026
DESIGN DEVELOPMENT	07.31.2026

CONTRACT NO.

PROJECT TITLE


SHEET TITLE
PAVING DETAILS

SEAL

NOT FOR CONSTRUCTION


APPROVED:	
APPROVED:	
DESIGNED BY:	CHECKED BY:
DRAWN BY:	DATE:
SCALE: AS SHOWN	SIZE: ARCH-E1

SHEET NUMBER
L9.01.11

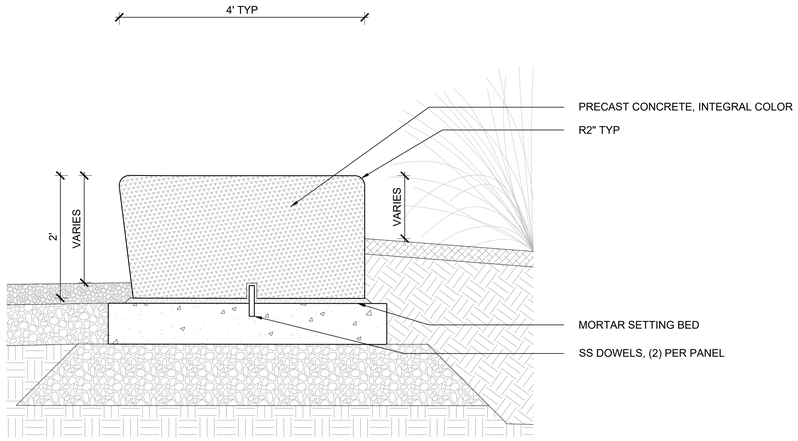


4 SEATING TERRACES - CONDITION 3

SCALE: 1" = 1'-0"

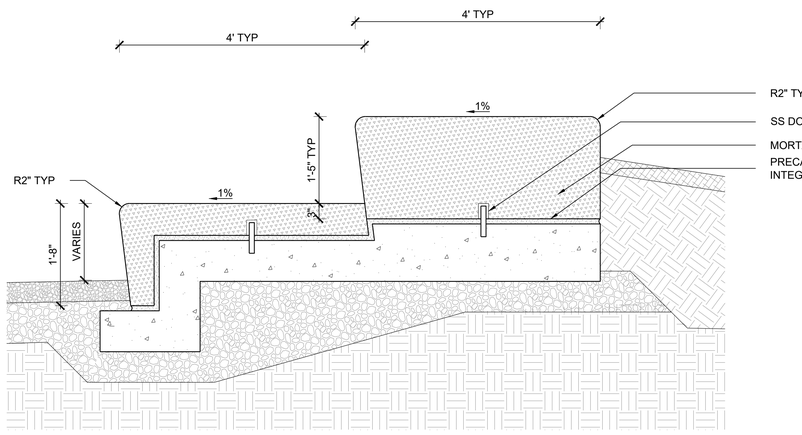


3 SEATING TERRACES - CONDITION 2

SCALE: 1" = 1'-0"

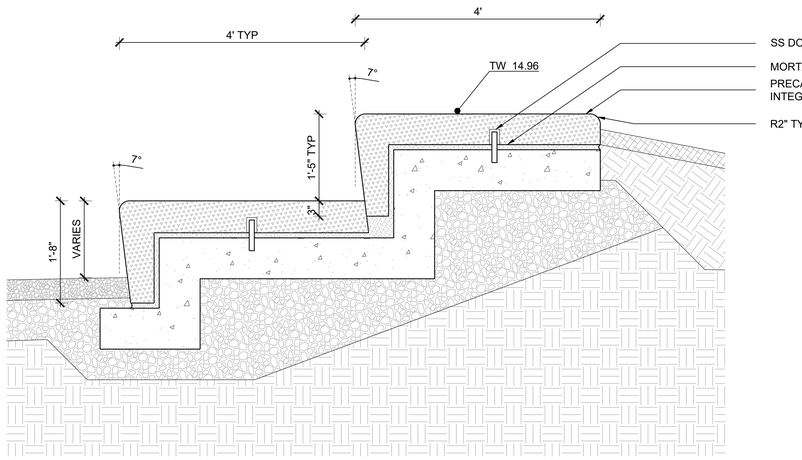


2 SEATING TERRACES - CONDITION 1


SCALE: 1" = 1'-0"

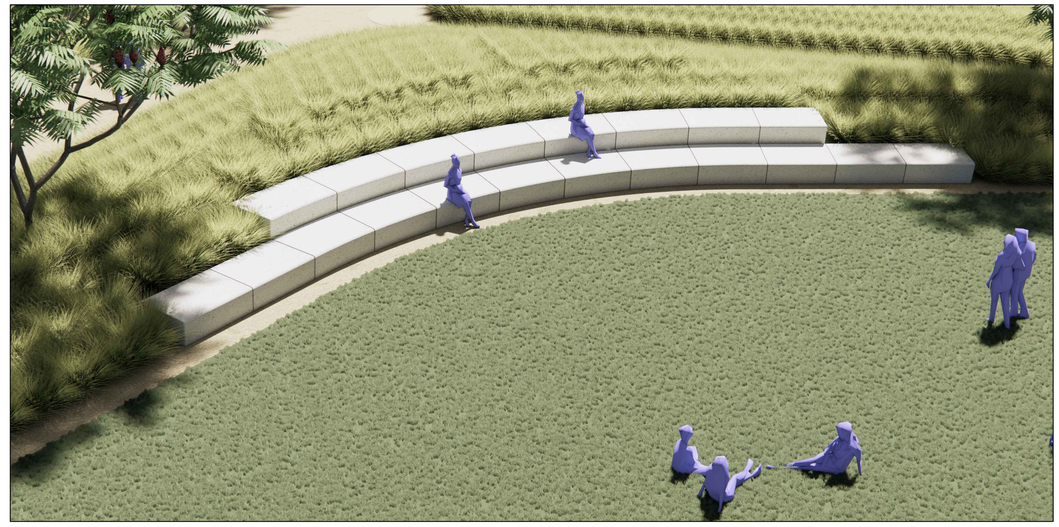

VIEW - PROVIDED FOR ILLUSTRATIVE PURPOSES ONLY

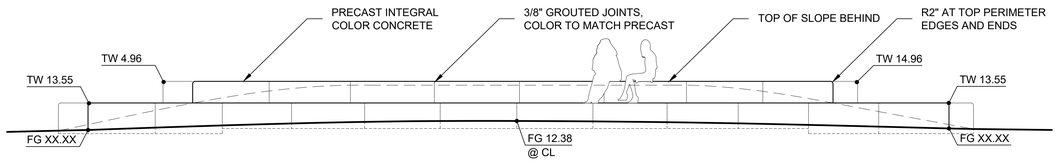

ELEVATION

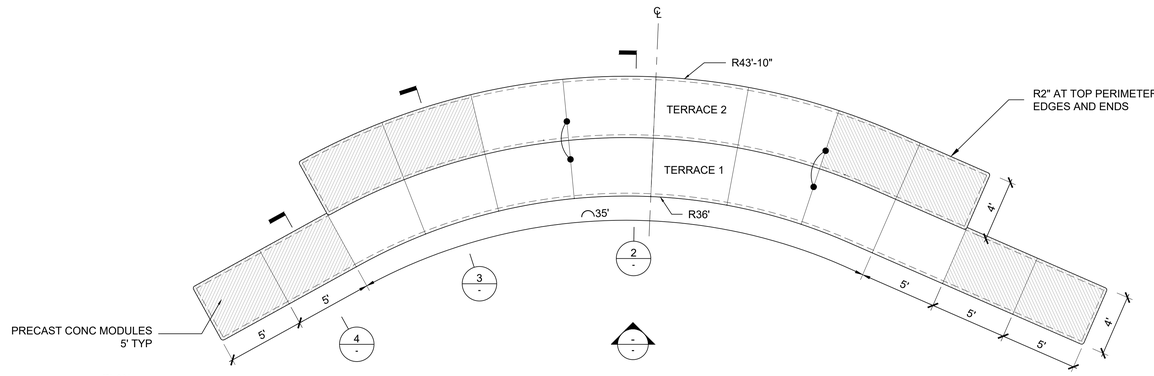

PLAN

1 SEATING TERRACES

SCALE: 1/4" = 1'-0"

Copyright © 2026 City And County Of San Francisco. These construction documents are the sole property of The City And County Of San Francisco and are protected by the Copyright Act. Any reproduction, publication, or use by any method, in whole or in part, without the express written consent of the San Francisco Airport Commission is prohibited.

If this drawing is not ARCH E1 (30"x42") NOMINAL SIZE, it has been revised from its original size and scales noted are no longer applicable

SAN FRANCISCO INTERNATIONAL AIRPORT

KEYPLAN

ISSUES

DATE	ISSUE DESCRIPTION
05.18.2026	SCHEMATIC DESIGN
07.31.2026	DESIGN DEVELOPMENT

CONTRACT NO.

PROJECT TITLE

SHEET TITLE: SEATING TERRACES


SEAL

NOT FOR CONSTRUCTION

APPROVED:	
APPROVED:	
DESIGNED BY:	CHECKED BY:
DRAWN BY:	DATE:
SCALE: **AS SHOWN**	SIZE: **ARCH-E1**


SHEET NUMBER

L9.01.21

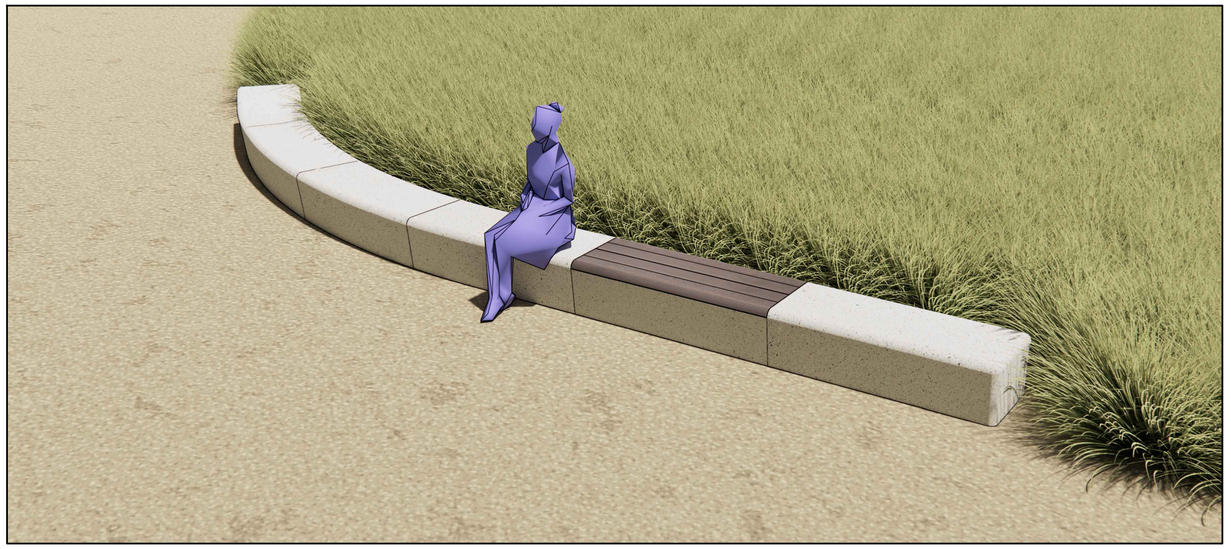


2 VIEW - PROVIDED FOR ILLUSTRATIVE PURPOSES ONLY

SCALE: NTS

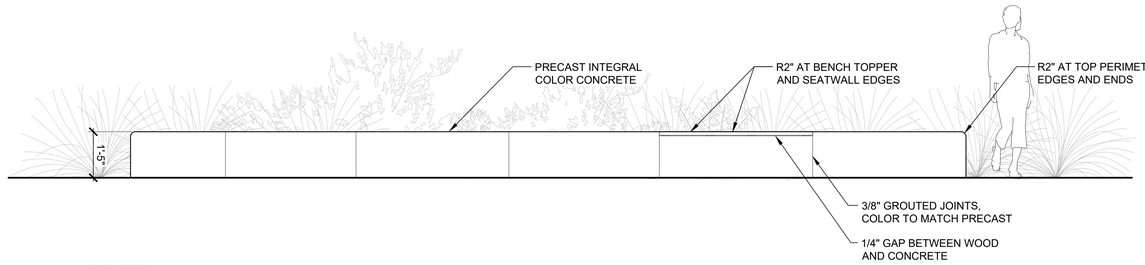


ELEVATION

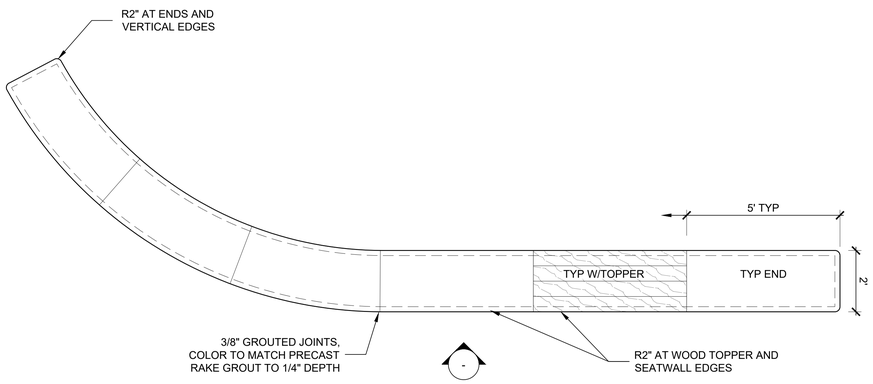


PLAN

1 SEATWALL

SCALE: 1/2" = 1'-0"

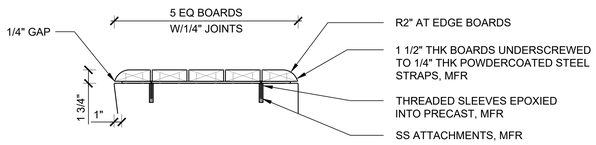

BENCH TOPPER

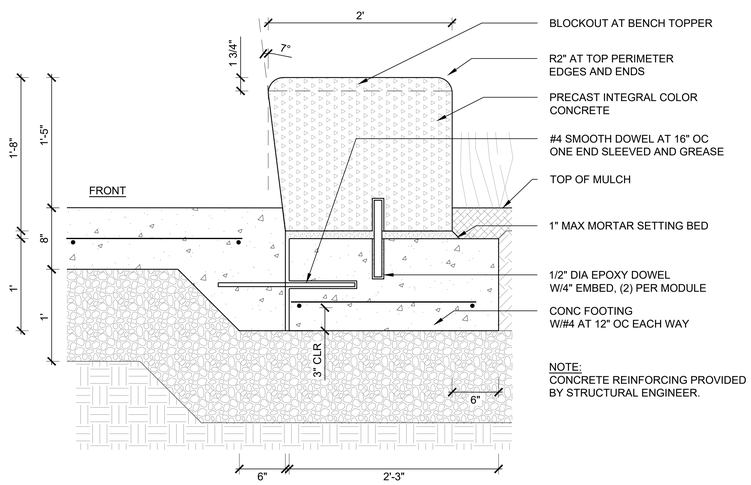

NOTE:
CONCRETE REINFORCING PROVIDED
BY STRUCTURAL ENGINEER.

3 PRECAST CONCRETE SEATWALL W/SEPARATE FOOTING

SCALE: 1 1/2" = 1'-0"

SAN FRANCISCO
INTERNATIONAL AIRPORT

KEYPLAN

ISSUES

DATE	ISSUE DESCRIPTION
05.18.2026	SCHEMATIC DESIGN
07.31.2026	DESIGN DEVELOPMENT

CONTRACT NO.

PROJECT TITLE

SHEET TITLE

SEATWALL DETAILS

SEAL

NOT FOR CONSTRUCTION


APPROVED:	
APPROVED:	
DESIGNED BY:	CHECKED BY:
DRAWN BY:	DATE:
SCALE: AS SHOWN	SIZE: ARCH-E1

SHEET NUMBER


L9.01.22

Copyright © 2026 City And County Of San Francisco. These construction documents are the sole property of The City And County Of San Francisco and are protected by the Copyright Act. Any reproduction, publication, or use by any method, in whole or in part, without the express written consent of the San Francisco Airport Commission is prohibited.


If this drawing is not ARCH E1 (30"x42") NOMINAL SIZE, it has been revised from its original size and scales noted are no longer applicable

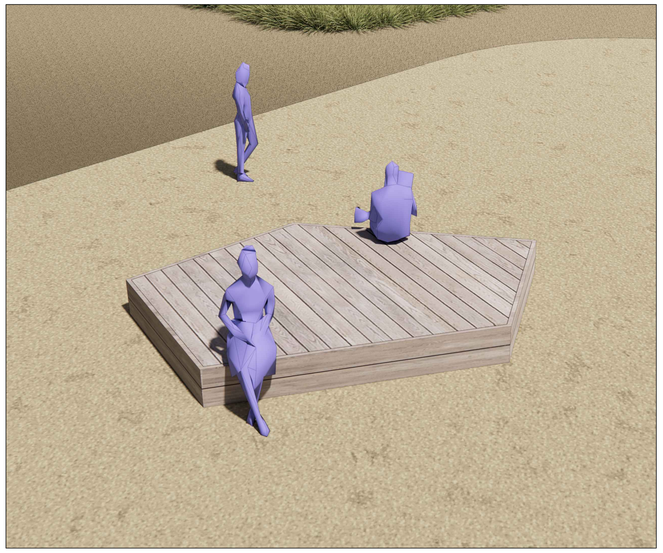


4 VIEW - PROVIDED FOR ILLUSTRATIVE PURPOSES ONLY
SCALE: 1 1/2" = 1'-0"

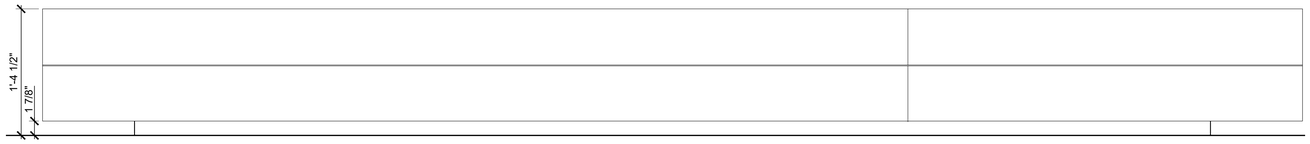


3 ELEVATION
SCALE: 1 1/2" = 1'-0"

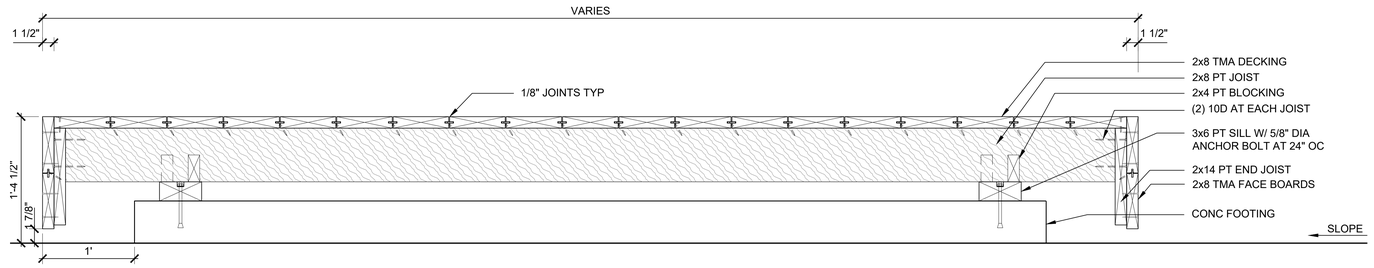

2 SECTION
SCALE: 1 1/2" = 1'-0"

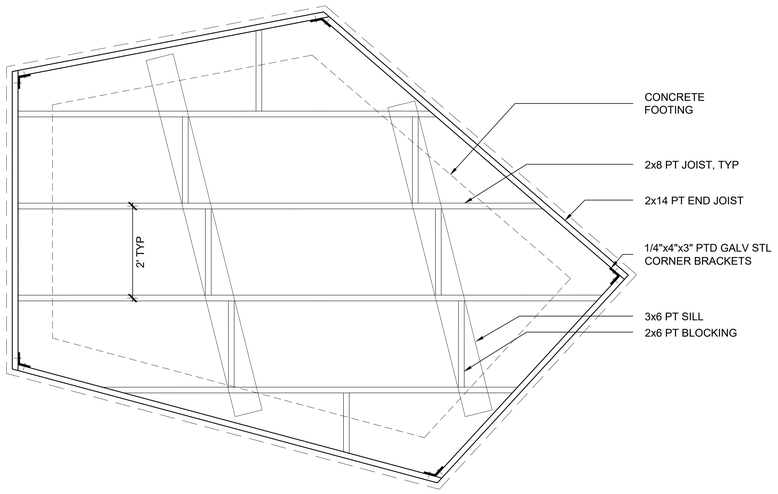

FRAMING PLAN

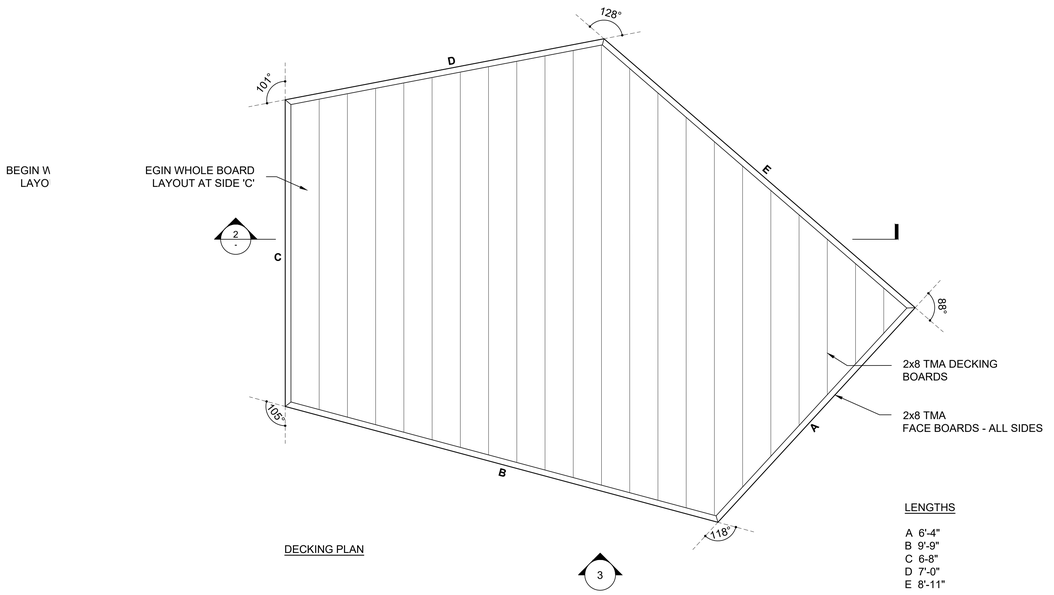

DECKING PLAN

LENGTHS

A 6'-4"
B 9'-9"
C 6-8"
D 7'-0"
E 8'-11"

1 SEATING PLATFORM
SCALE: 3/4" = 1'-0"

Copyright © 2026 City And County Of San Francisco. These construction documents are the sole property of The City And County Of San Francisco and are protected by the Copyright Act. Any reproduction, publication, or use by any method, in whole or in part, without the express written consent of the San Francisco Airport Commission is prohibited.

If this drawing is not ARCH E1 (30"x42") NOMINAL SIZE, it has been revised from its original size and scales noted are no longer applicable

SAN FRANCISCO
INTERNATIONAL AIRPORT

KEYPLAN

ISSUES

DATE	ISSUE DESCRIPTION
05.18.2026	SCHEMATIC DESIGN
07.31.2026	DESIGN DEVELOPMENT

CONTRACT NO.

PROJECT TITLE

SHEET TITLE
SEATING PLATFORM

SEAL


NOT FOR CONSTRUCTION

APPROVED:


APPROVED:

DESIGNED BY:	CHECKED BY:
DRAWN BY:	DATE:
SCALE: AS SHOWN	SIZE: ARCH-E1


SHEET NUMBER
L9.01.23

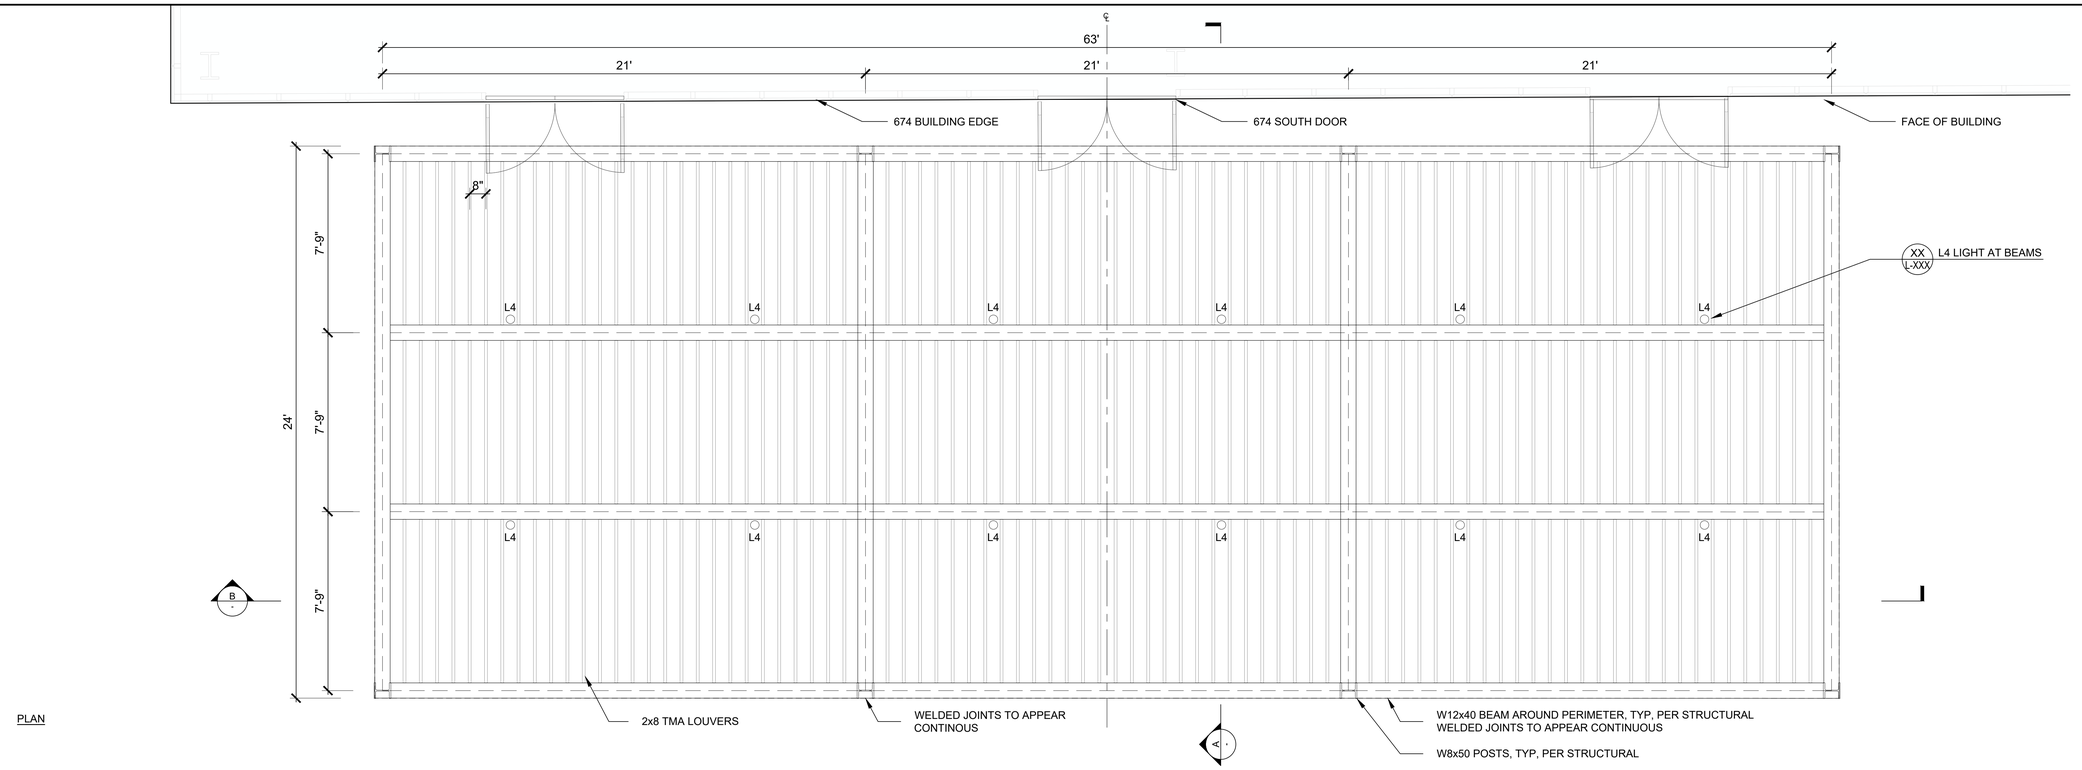


PLAN

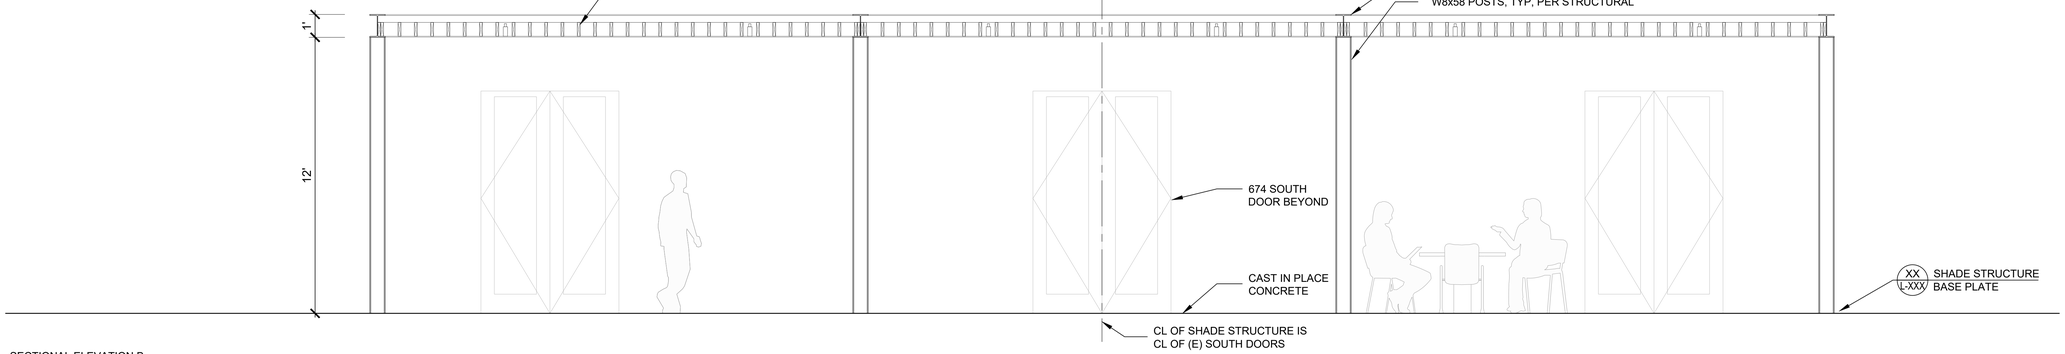

SECTIONAL ELEVATION B

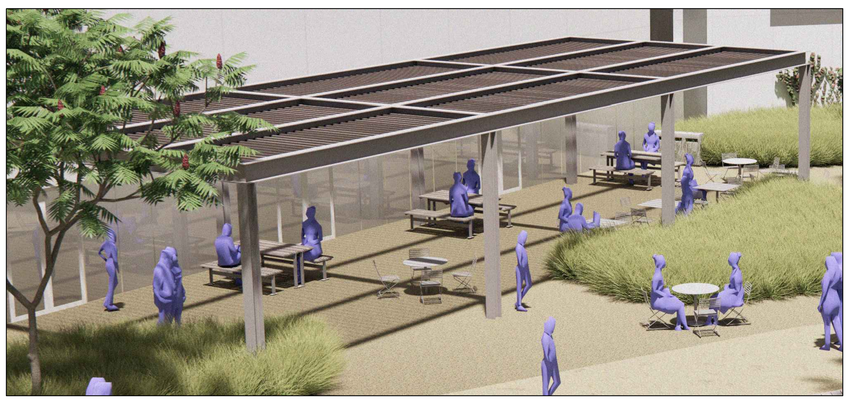

VIEW - PROVIDED FOR ILLUSTRATIVE PURPOSES ONLY

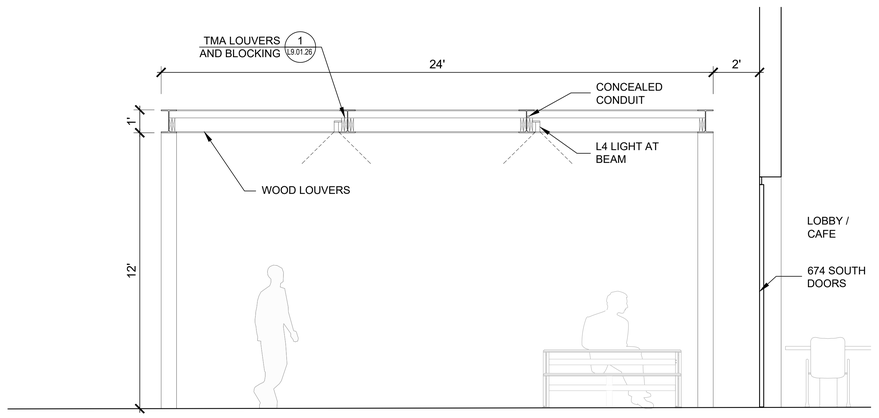

SECTIONAL ELEVATION A

1 SHADE STRUCTURE

SCALE: 3/8" = 1'-0"

Copyright © 2026 City And County Of San Francisco. These construction documents are the sole property of The City And County Of San Francisco and are protected by the Copyright Act. Any reproduction, publication, or use by any method, in whole or in part, without the express written consent of the San Francisco Airport Commission is prohibited.

If this drawing is not ARCH E1 (30"x42") NOMINAL SIZE, it has been revised from its original size and scales noted are no longer applicable

SAN FRANCISCO INTERNATIONAL AIRPORT

KEYPLAN

ISSUES

ISSUE DESCRIPTION	DATE
SCHEMATIC DESIGN	05.18.2026
DESIGN DEVELOPMENT	07.31.2026

CONTRACT NO.

PROJECT TITLE

SHEET TITLE: SHADE STRUCTURE


SEAL

NOT FOR CONSTRUCTION

APPROVED:	
APPROVED:	
DESIGNED BY:	CHECKED BY:
DRAWN BY:	DATE:
SCALE: AS SHOWN	SIZE: ARCH-E1


SHEET NUMBER

L9.01.25

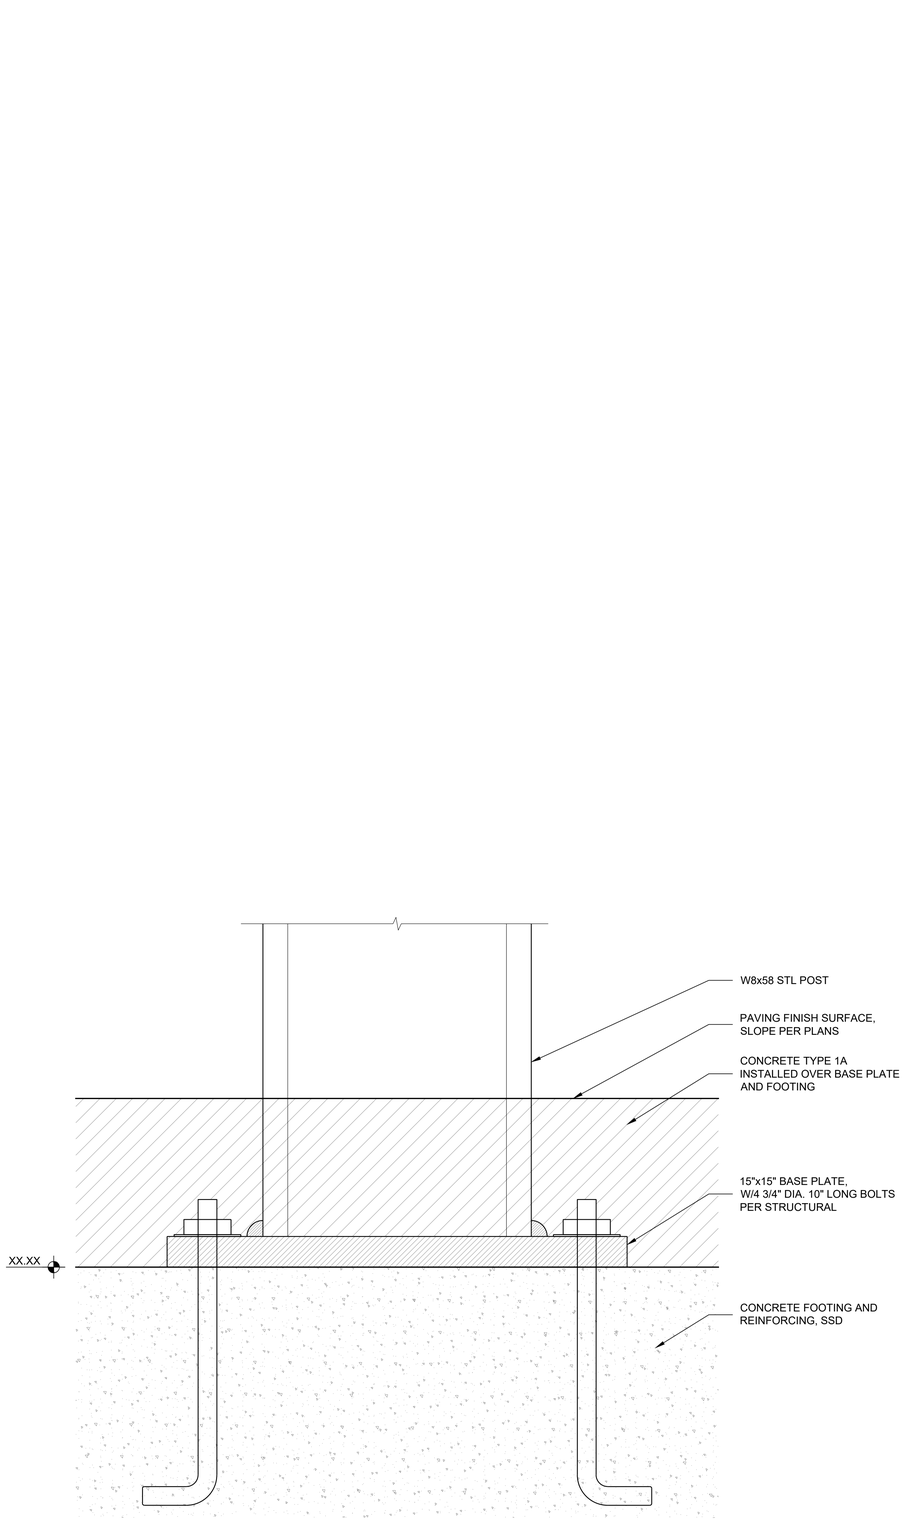


2 SHADE STRUCTURE BASE PLATE

SCALE: 6"=1'-0"

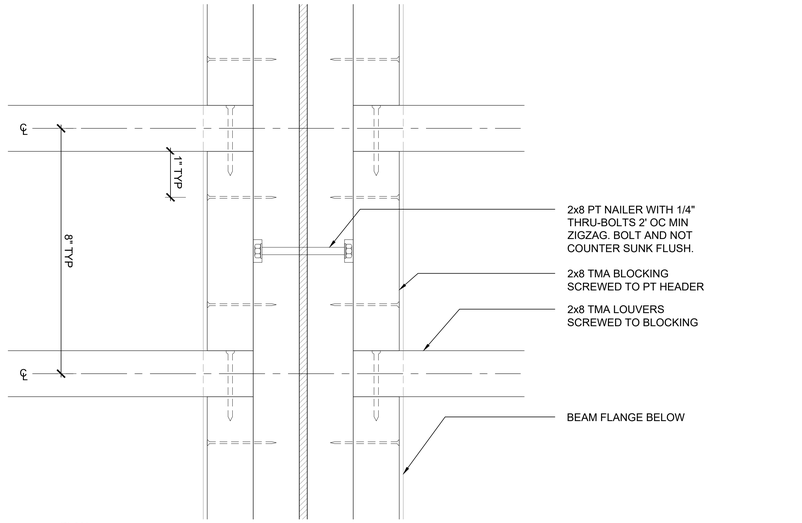

PLAN

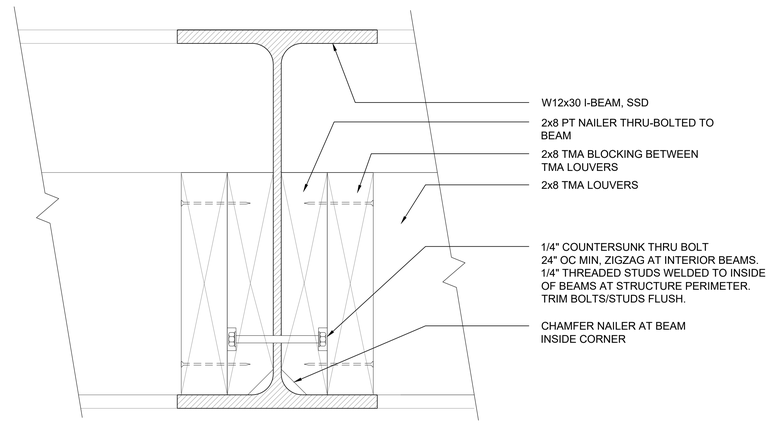

SECTION

1 SHADE STRUCTURE LOUVERS AND BLOCKING AT BEAMS

SCALE: 1/2" =1'-0"

SAN FRANCISCO INTERNATIONAL AIRPORT

KEYPLAN

ISSUES

DATE	ISSUE DESCRIPTION
05.18.2026	SCHEMATIC DESIGN
07.31.2026	DESIGN DEVELOPMENT

CONTRACT NO.

PROJECT TITLE

SHEET TITLE: SHADE STRUCTURE DETAILS

SEAL

NOT FOR CONSTRUCTION


APPROVED:	
APPROVED:	
DESIGNED BY:	CHECKED BY:
DRAWN BY:	DATE:
SCALE: **AS SHOWN**	SIZE: **ARCH-E1**

SHEET NUMBER

L9.01.26


Copyright © 2026 City And County Of San Francisco. These construction documents are the sole property of The City And County Of San Francisco and are protected by the Copyright Act. Any reproduction, publication, or use by any method, in whole or in part, without the express written consent of the San Francisco Airport Commission is prohibited.

If this drawing is not ARCH E1 (30"x42") NOMINAL SIZE, it has been revised from its original size and scales noted are no longer applicable

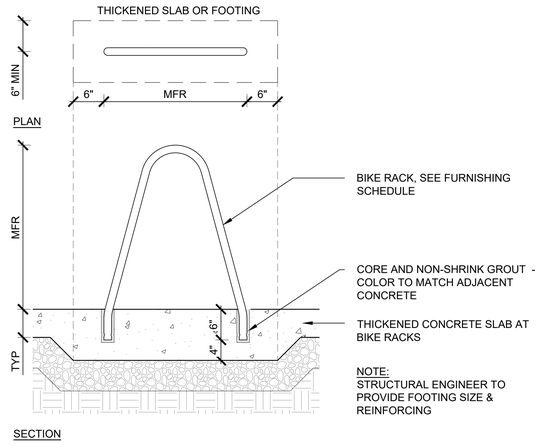


6 BR BIKE RACK AT CIP CONCRETE

SCALE: 1" = 1'-0"

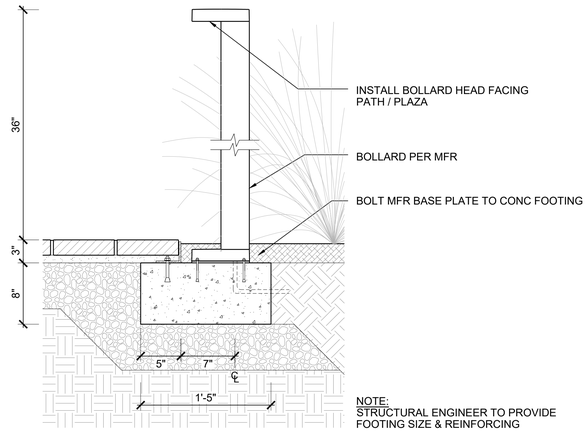


4 L3 BOLLARD LIGHT AT GARDEN ROOMS

SCALE: 1 1/2" = 1'-0"

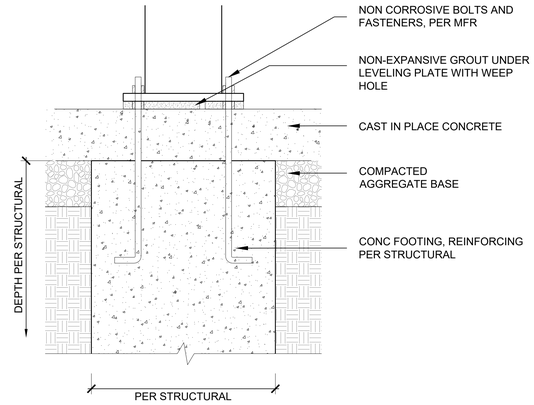


2 LIGHT POLE BASE IN PAVING


SCALE: 1 1/2" = 1'-0"

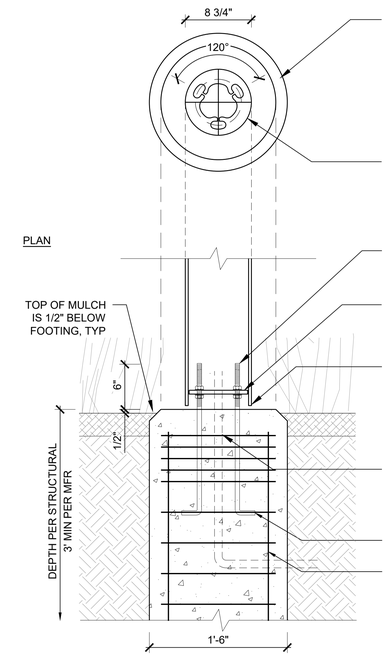

5 PH EMERGENCY BLUE PHONE


SCALE: 1 1/2" = 1'-0"

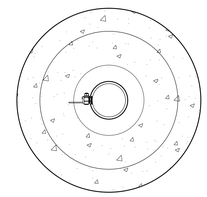


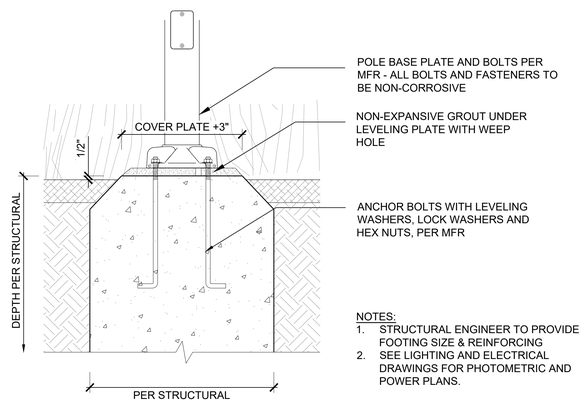

3 LIGHT POLE BASE IN PLANTING

SCALE: 1 1/2" = 1'-0"

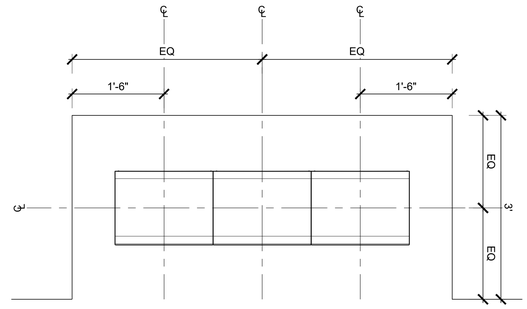

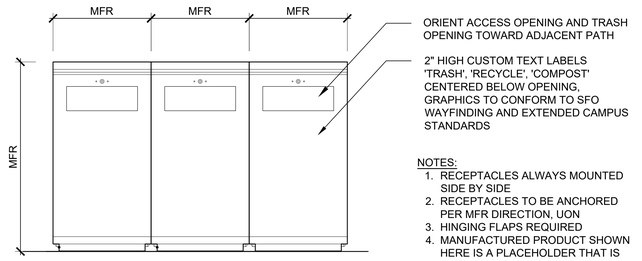

1 TR TRASH, RECYCLE & COMPOST RECEPTACLES

SCALE: 1" = 1'-0"

SAN FRANCISCO INTERNATIONAL AIRPORT

KEYPLAN

ISSUES

DATE	ISSUE DESCRIPTION
05.18.2026	SCHEMATIC DESIGN
07.31.2026	DESIGN DEVELOPMENT

CONTRACT NO.

PROJECT TITLE

SHEET TITLE: FURNISHING AND LIGHTING DETAILS

SEAL

NOT FOR CONSTRUCTION


APPROVED:	
APPROVED:	
DESIGNED BY:	CHECKED BY:
DRAWN BY:	DATE:
SCALE: AS SHOWN	SIZE: ARCH-E1

SHEET NUMBER

L9.01.41


Copyright © 2026 City And County Of San Francisco. These construction documents are the sole property of The City And County Of San Francisco and are protected by the Copyright Act. Any reproduction, publication, or use by any method, in whole or in part, without the express written consent of the San Francisco Airport Commission is prohibited.

If this drawing is not ARCH E1 (30"x42") NOMINAL SIZE, it has been revised from its original size and scales noted are no longer applicable

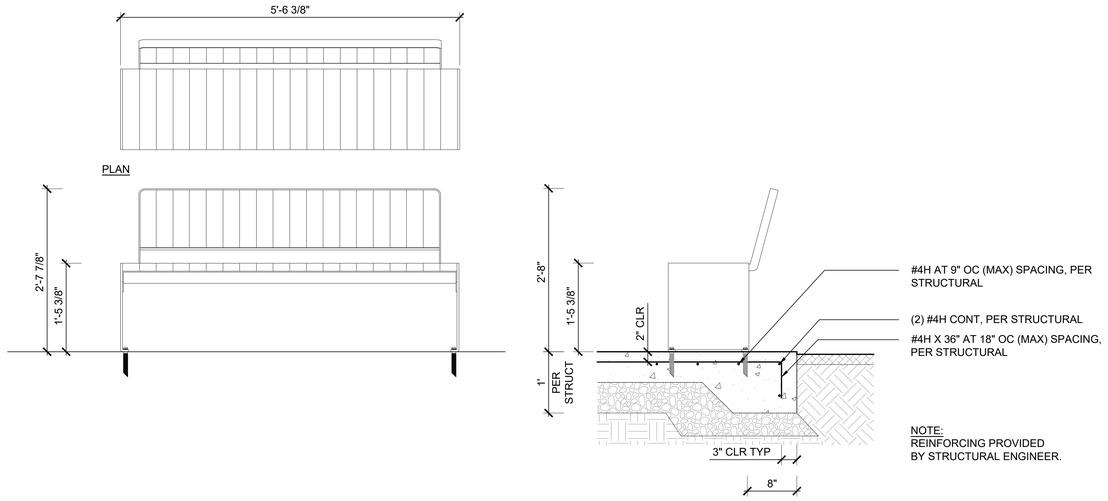


4 BB BENCH

SCALE: 1" = 1'-0"

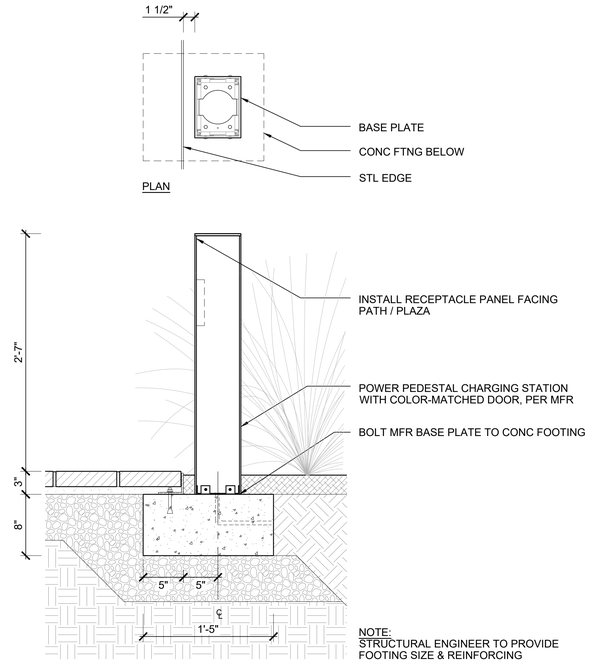


2 EP-1 ELECTRICAL PEDESTAL (CONVENIENCE)

SCALE: 1 1/2" = 1'-0"

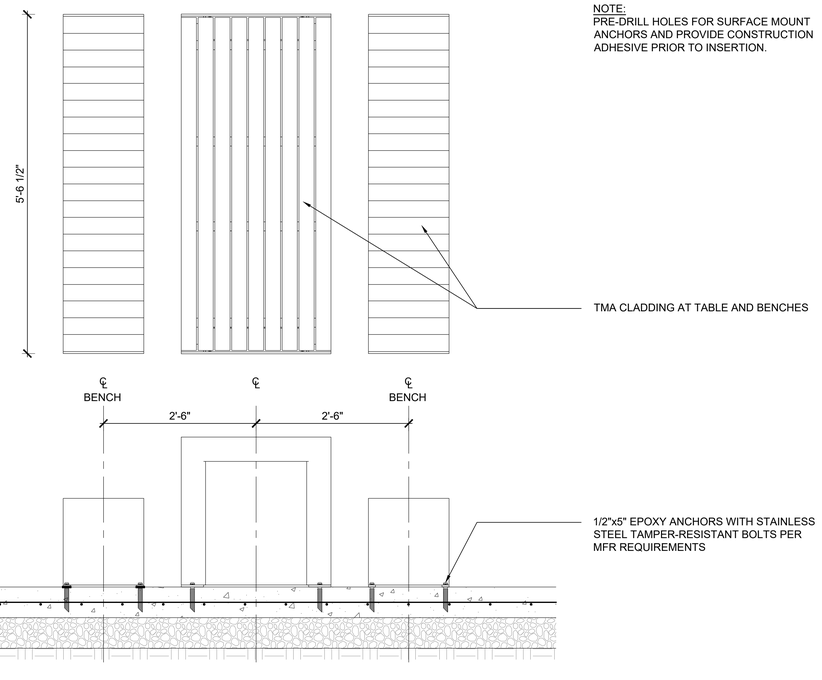

3 CT COMMUNAL TABLE AT CIP CONCRETE

SCALE: 1" = 1'-0"

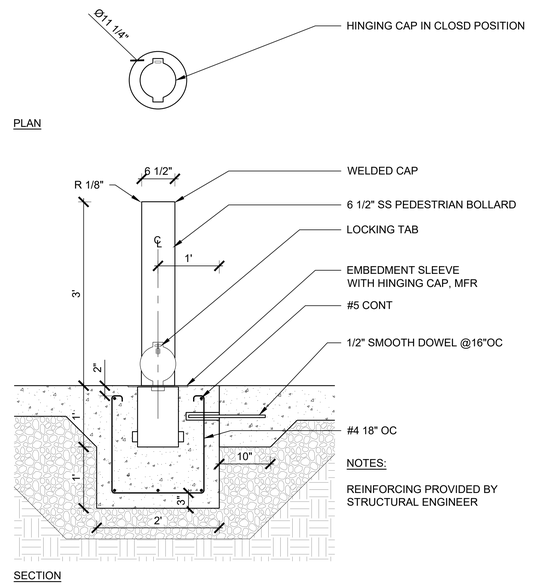

1 BL-R REMOVABLE BOLLARD

SCALE: 1" = 1'-0"

SAN FRANCISCO INTERNATIONAL AIRPORT

KEYPLAN

ISSUES

DATE	ISSUE DESCRIPTION
05.18.2026	SCHEMATIC DESIGN
07.31.2026	DESIGN DEVELOPMENT

CONTRACT NO.

PROJECT TITLE

SHEET TITLE: FURNISHING AND LIGHTING DETAILS

SEAL

NOT FOR CONSTRUCTION

APPROVED:

APPROVED:


DESIGNED BY:	CHECKED BY:
DRAWN BY:	DATE:
SCALE: AS SHOWN	SIZE: ARCH-E1

SHEET NUMBER

L9.01.42

Copyright © 2026 City And County Of San Francisco. These construction documents are the sole property of The City And County Of San Francisco and are protected by the Copyright Act. Any reproduction, publication, or use by any method, in whole or in part, without the express written consent of the San Francisco Airport Commission is prohibited.

If this drawing is not ARCH E1 (30"x42") NOMINAL SIZE, it has been revised from its original size and scales noted are no longer applicable

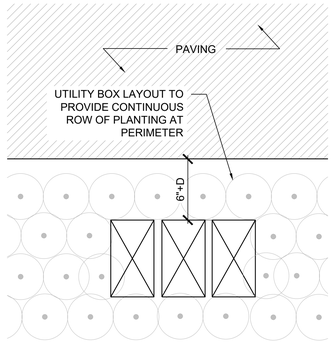


IRRIGATION AND UTILITY BOX LAYOUT

1. COORDINATE PLACEMENT OF BOXES, SIGNS, AND FOOTINGS TO PRESERVE CONTINUOUS OUTER ROW OF EACH PLANTING BED
2. ALL UTILITY BOXES TO ALIGN WITH EACH OTHER AND BE SPACED EVENLY
3. UTILITY BOXES SHALL NOT BE PLACED WITHIN 4FT OF A TREE
4. UTILITY BOXES SHALL NOT BE PLACED AT PLANTING BED CORNERS - PLANTS SHOULD ALWAYS BE CONTINUOUS AT CORNERS
5. UTILITY BOXES SHALL NOT BE PLACED IN HIGHLY VISIBLE AREAS OF PLANTING BEDS - INTENT IS TO OBSCURE VISIBILITY OF UTILITY BOXES

3 UTILITY & IRRIGATION BOX ALIGNMENT IN PLANTING

SCALE: 1/2" = 1'-0"

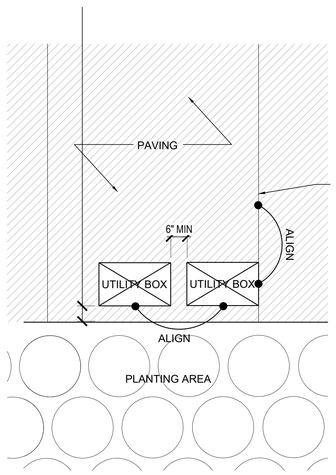


NOTES :


1. COORDINATE PLACEMENT OF BOXES WITH EXPANSION AND CONTROL JOINT LOCATIONS - DO NOT OVERLAP.
2. ALIGN ALL UTILITY BOXES PARALLEL TO PAVING EDGES.

2 UTILITY BOX ALIGNMENT IN CIP CONCRETE

SCALE: 1/2" = 1'-0"

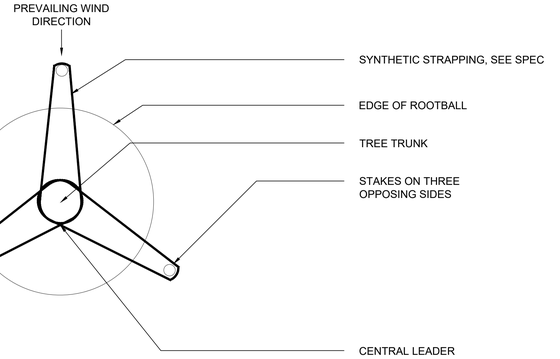

PLAN

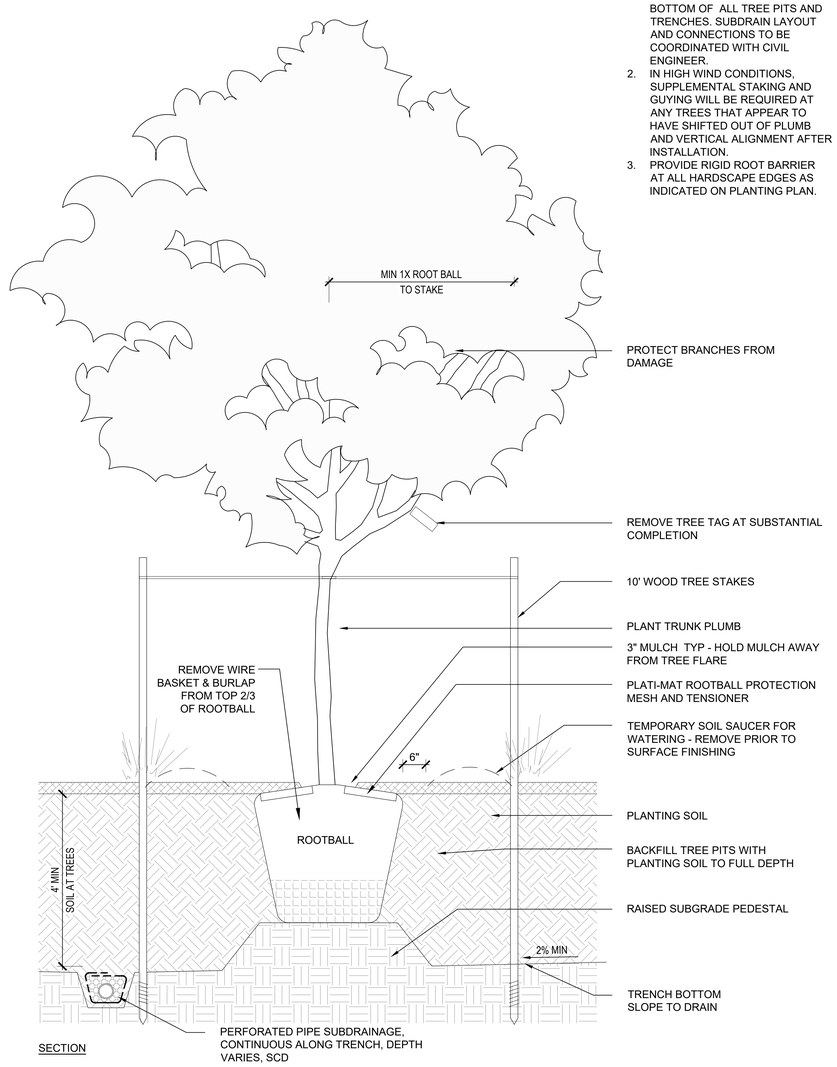

SECTION

NOTES:

1. INSTALL SUBDRAINAGE AT BOTTOM OF ALL TREE PITS AND TRENCHES. SUBDRAIN LAYOUT AND CONNECTIONS TO BE COORDINATED WITH CIVIL ENGINEER.
2. IN HIGH WIND CONDITIONS, SUPPLEMENTAL STAKING AND GUYING WILL BE REQUIRED AT ANY TREES THAT APPEAR TO HAVE SHIFTED OUT OF PLUMB AND VERTICAL ALIGNMENT AFTER INSTALLATION.
3. PROVIDE RIGID ROOT BARRIER AT ALL HARDSCAPE EDGES AS INDICATED ON PLANTING PLAN.

1 TREE PLANTING & STAKING

SCALE: 3/4" = 1'-0"

SAN FRANCISCO INTERNATIONAL AIRPORT

KEYPLAN

ISSUES

DATE	ISSUE DESCRIPTION
05.18.2026	SCHEMATIC DESIGN
07.31.2026	DESIGN DEVELOPMENT

CONTRACT NO.

PROJECT TITLE

SHEET TITLE: PLANTING DETAILS

SEAL

NOT FOR CONSTRUCTION


APPROVED:	
APPROVED:	
DESIGNED BY:	CHECKED BY:
DRAWN BY:	DATE:
SCALE: **AS SHOWN**	SIZE: **ARCH-E1**

SHEET NUMBER

L9.01.61


Copyright © 2026 City And County Of San Francisco. These construction documents are the sole property of The City And County Of San Francisco and are protected by the Copyright Act. Any reproduction, publication, or use by any method, in whole or in part, without the express written consent of the San Francisco Airport Commission is prohibited.

If this drawing is not ARCH E1 (30"x42") NOMINAL SIZE, it has been revised from its original size and scales noted are no longer applicable

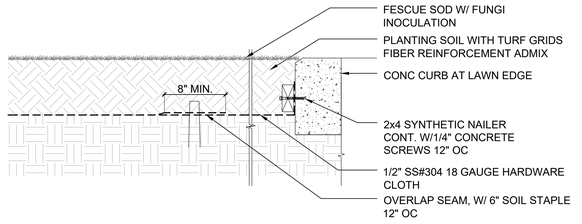


2 LAWN WITH GOPHER PROTECTION

SCALE: 1 1/2" = 1'-0"

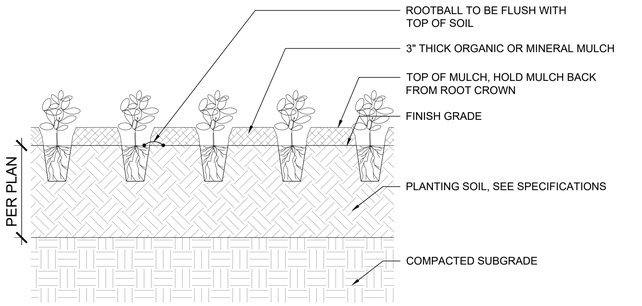

SECTION

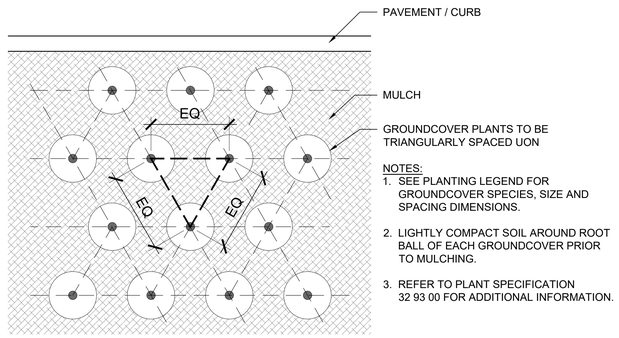


PLAN

NOTES:
1. SEE PLANTING LEGEND FOR GROUNDCOVER SPECIES, SIZE AND SPACING DIMENSIONS.
2. LIGHTLY COMPACT SOIL AROUND ROOT BALL OF EACH GROUNDCOVER PRIOR TO MULCHING.
3. REFER TO PLANT SPECIFICATION 32 93 00 FOR ADDITIONAL INFORMATION.

1 TRIANGULAR PLANT LAYOUT

SCALE: NTS

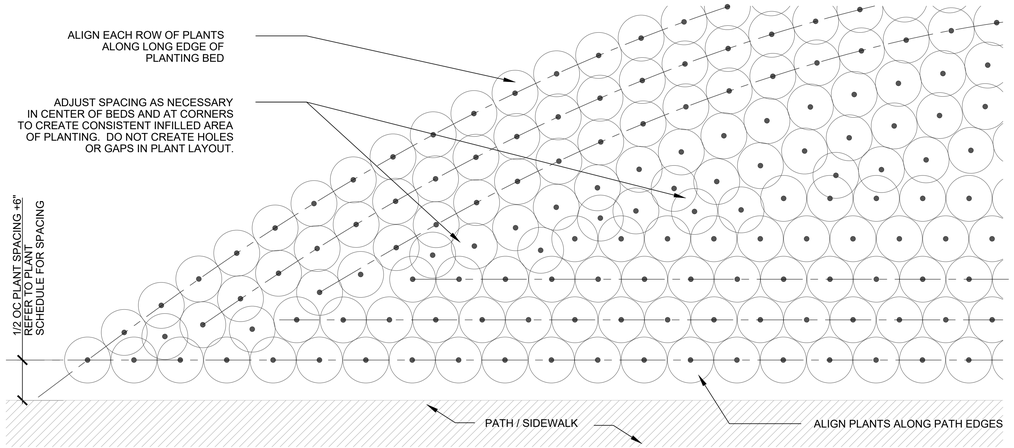

3 PLANTING LAYOUT

SCALE: 1/2" = 1'-0"

SAN FRANCISCO INTERNATIONAL AIRPORT

KEYPLAN

ISSUES

ISSUE DESCRIPTION	DATE
SCHEMATIC DESIGN	05.18.2026
DESIGN DEVELOPMENT	07.31.2026

CONTRACT NO.

PROJECT TITLE

SHEET TITLE: PLANTING DETAILS

SEAL

NOT FOR CONSTRUCTION


APPROVED:	
APPROVED:	
DESIGNED BY:	CHECKED BY:
DRAWN BY:	DATE:
SCALE: AS SHOWN	SIZE: ARCH-E1

SHEET NUMBER

L9.01.62


Copyright © 2026 City And County Of San Francisco. These construction documents are the sole property of The City And County Of San Francisco and are protected by the Copyright Act. Any reproduction, publication, or use by any method, in whole or in part, without the express written consent of the San Francisco Airport Commission is prohibited.

If this drawing is not ARCH E1 (30"x42") NOMINAL SIZE, it has been revised from its original size and scales noted are no longer applicable

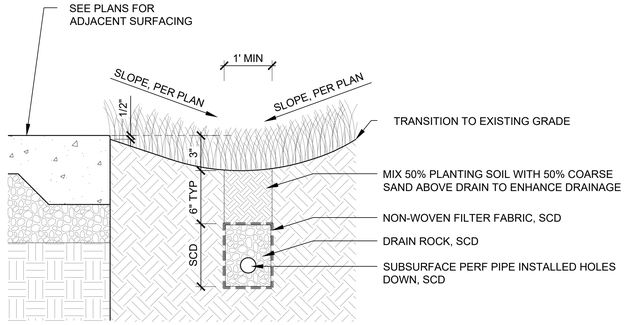


3 FRENCH DRAIN

SCALE: NTS

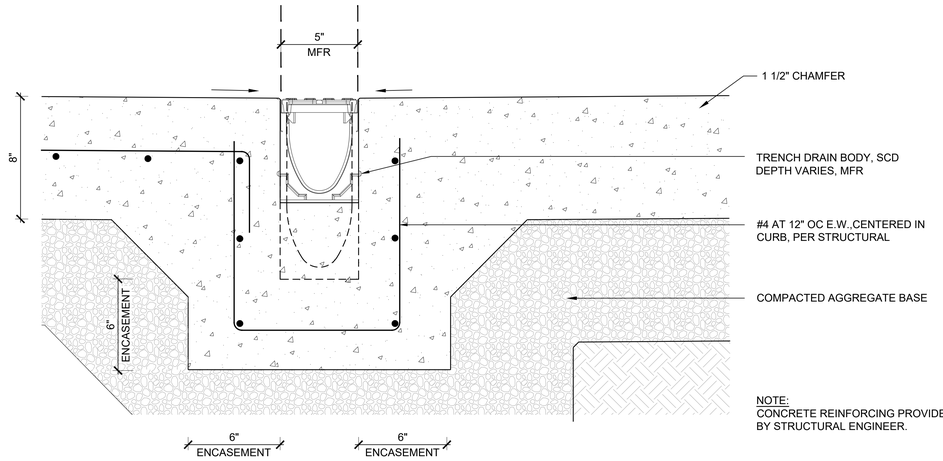


5 TRENCH DRAIN

SCALE: 3" = 1'-0"

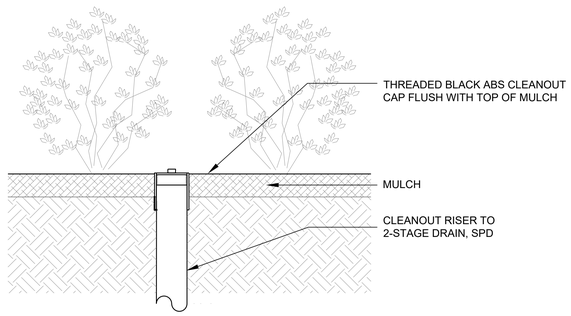


2 CLEANOUT

SCALE: 1 1/2" = 1'-0"

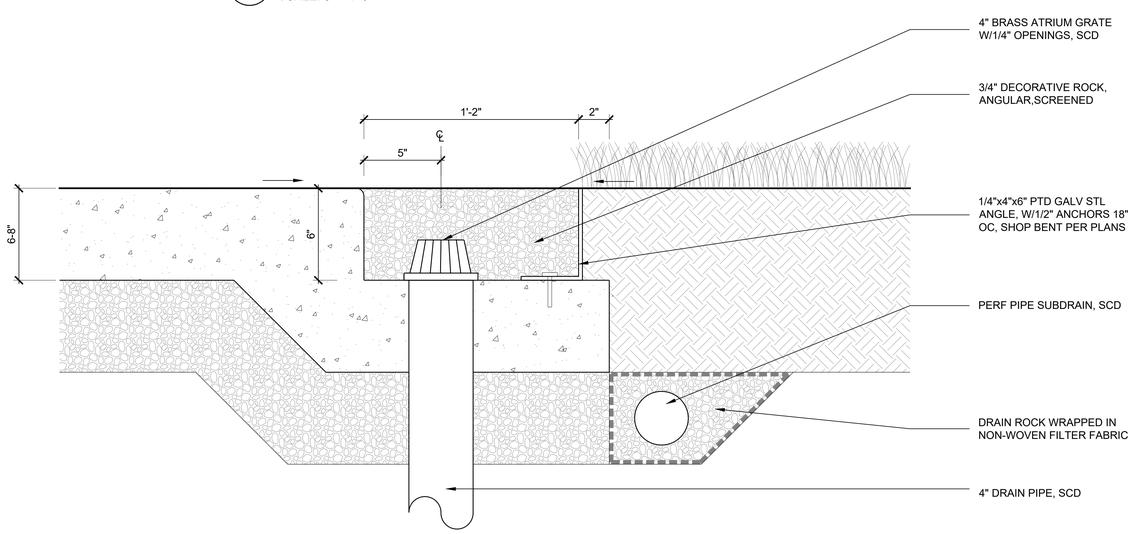

4 LAWN EDGE DRAIN

SCALE: 3" = 1'-0"

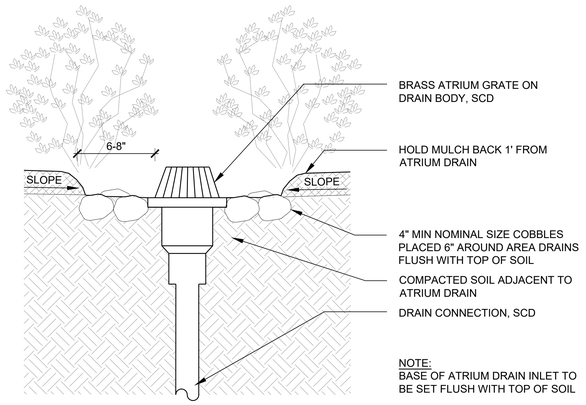

1 LANDSCAPE AREA DRAIN - ADR

SCALE: 1 1/2" = 1'-0"

SAN FRANCISCO INTERNATIONAL AIRPORT

KEYPLAN

ISSUES

ISSUE DESCRIPTION	DATE
SCHEMATIC DESIGN	05.18.2026
DESIGN DEVELOPMENT	07.31.2026

CONTRACT NO.

PROJECT TITLE

SHEET TITLE: DRAINAGE DETAILS

SEAL

NOT FOR CONSTRUCTION

APPROVED:

APPROVED:

DESIGNED BY:	CHECKED BY:
DRAWN BY:	DATE:
SCALE: AS SHOWN	SIZE: ARCH-E1

SHEET NUMBER

L9.01.71

Copyright © 2026 City And County Of San Francisco. These construction documents are the sole property of The City And County Of San Francisco and are protected by the Copyright Act. Any reproduction, publication, or use by any method, in whole or in part, without the express written consent of the San Francisco Airport Commission is prohibited.

If this drawing is not ARCH E1 (30"x42") NOMINAL SIZE, it has been revised from its original size and scales noted are no longer applicable



SHEET NOTES

1. LIGHT WEIGHT SOIL ON ROOF TERRACE TO BE 9" DEPTH, 3" MULCH IS NOT INCLUDED IN SOIL DEPTH.
2. CONCRETE STEM WALLS AND ATTACHMENTS TO BUILDING PER ARCHITECT AND STRUCTURAL ENGINEER. CONCRETE SHOP DRAWINGS ARE REQUIRED.
3. 1/4" THK PAINTED ALUMINUM PLANTERS SHALL BE INSTALLED LEVEL OVER FOAM FILL. ALUMINUM PLANTER WALLS WILL EXTEND 4" AFF/AFS.
4. ALL VERTICAL FACES OF PLANTER WALLS TO BE PLUMB AND ALL TOP OF WALLS TO BE LEVEL UON.
5. SEATING PLATFORMS AND OPEN JOINT PEDESTAL-SUPPORTED PAVING TO BE INSTALLED LEVEL (NO SLOPE) UON.
6. SEE ARCHITECTURE DRAWINGS FOR DRAINAGE COMPOSITE AND WATERPROOFING OF SLABS.
7. DRAINAGE COMPOSITE SHALL EXTEND CONTINUOUSLY BETWEEN TOP OF WATERPROOFING AND BOTTOM OF FOAM FILL AND STEM WALLS, CONVEYING RUNOFF TO EXISTING ROOF DRAIN LOCATIONS.
8. EXISTING ROOF DRAINS SHALL BE MODIFIED TO 2-STAGE DRAINS WITH PERFORATED RISERS TO ACCOMMODATE PLANTING SOIL DRAINAGE.

MATERIAL SCHEDULE

IMAGE	SYMBOL	DETAIL	DESCRIPTION	NOMINAL SIZE	ACTUAL SIZE	COLOR	FINISH	SOURCE OR MFR (OR APPROVED EQUAL)	RELATED SPEC	NOTES
		1 L9.02.11	PORCELAIN PAVERS ON PEDESTALS	N/A	12x24"x3/4"	QUARTZITI 2.0 "MOUNTAINS"	N/A	BELGARD	07 76 00	
		5 L9.02.11	DECORATIVE ROCK	N/A	3/4"	WARM-TONED CALIFORNIA GOLD GRANITE	ANGULAR CRUSHED ROCK		32 15 00	
		- L9.02.21	THERMALLY MODIFIED ASH AT SEATING PLATFORMS	PER DETAIL	PER DETAIL	BUFF	UNFINISHED	SEE FURNISHING SCHEDULE	06 15 33 12 93 00	
		2 L9.02.11	PAINTED ALUMINUM PLANTER WALL	N/A	XX' HEIGHT		PAINTED BLADE EDGE	FORM & FIBER	32 94 33.04	Modular landscape wall system consists of bottomless pre-finished metal sections, internally reinforced with pre-drilled base plates.
		X L9.02.XX	METAL PANEL FENCE							
NOT PICTURED		2 L9.02.61	2-STAGE DRAIN WITH PERFORATED RISER AND CLEANOUT CAP	N/A	N/A	N/A	N/A	N/A	N/A	See Plumbing Drawings

N

0' 4' 8' 16'

Copyright © 2026 City And County Of San Francisco. These construction documents are the sole property of The City And County Of San Francisco and are protected by the Copyright Act. Any reproduction, publication, or use by any method, in whole or in part, without the express written consent of the San Francisco Airport Commission is prohibited.

If this drawing is not ARCH E1 (30"x42") NOMINAL SIZE, it has been revised from its original size and scales noted are no longer applicable

SAN FRANCISCO INTERNATIONAL AIRPORT

KEYPLAN

ISSUES

DATE	ISSUE DESCRIPTION
05.18.2026	SCHEMATIC DESIGN
07.31.2026	DESIGN DEVELOPMENT

CONTRACT NO.

PROJECT TITLE

SHEET TITLE: LAYOUT AND MATERIAL PLAN - ROOF TERRACE

SEAL

NOT FOR CONSTRUCTION

APPROVED:

APPROVED:

DESIGNED BY:	CHECKED BY:
DRAWN BY:	DATE:
SCALE: 1/8" = 1'-0"	SIZE: ARCH-E1

SHEET NUMBER

L1.02.01



SHEET NOTES

1. SEE SHEET L0.30-31 FOR FURNISHING AND LIGHTING PALETTE.
2. SEE LIGHTING DESIGNER DRAWINGS FOR OUTDOOR LIGHT FIXTURE SCHEDULE, SPECIFICATIONS AND PHOTOMETRICS. DIMENSIONAL LAYOUT OF EXTERIOR LIGHT FIXTURES AND COORDINATION WITH ADJACENT LANDSCAPE ELEMENTS ARE SHOWN ON LANDSCAPE DRAWINGS.
3. SAMPLES, MOCKUPS, AND SHOP DRAWINGS FOR CUSTOM AND CUSTOMIZED FURNISHINGS ARE TO BE REVIEWED AND APPROVED BY LANDSCAPE ARCHITECT PRIOR TO FABRICATION.
4. ALL WOOD BOARDS AND STEEL MEMBERS TO HAVE SMOOTH EASED EDGES, ENDS, AND CORNERS AND BE DULL TO THE TOUCH.
5. MOVABLE FURNISHINGS ARE SHOWN FOR REFERENCE ONLY. MOVABLE FURNISHING SELECTION AND LAYOUT IS BY OTHERS. MOVABLE FURNISHINGS AT ROOF TERRACE SHALL BE HEAVY ENOUGH TO RESIST WIND-RELATED SHIFTING.
6. REFER TO SHADE STRUCTURE ENLARGEMENT PLAN FOR INTEGRATED SHADE STRUCTURE LIGHTING.

FURNISHING SCHEDULE

IMAGE	SYMBOL	DETAIL	TYPE	DESCRIPTION	PRODUCT NAME	PRODUCT NUMBER	SIZE	COLOR, FINISH	SOURCE OR MFR (OR APPROVED EQUAL)	NOTES
	PL-X	1 L9.02.21	SEATING PLATFORM	Custom angular seating platform	CUSTOM	N/A	PER DETAIL	NATURAL, NO STAIN	CUSTOM	
	CT	X L09.01.XX	COMMUNAL TABLE	Manufactured table with two backless benches, wood slats and steel frame - surface mounted	VROOM TABLE	BENCH: 607-930 TABLE: 636-930	BENCH: 66.4"L x 15.7"W x 17.9"H	HDG & POWDER COATED, LANDSCAPE METAL COLOR	VESTRE	Manufactured product shown in plans and schedule is a placeholder that may be replaced with custom product developed for SFO in later design phases.
	TR	X L09.01.XX	WASTE RECEPTACLES	Triple-stream waste receptacles consistent with SFO Extended Campus Guidelines. Side-opening to prevent rain intrusion. Closed flap recommended to deter wildlife.	ECOSIDE 100	TBD	19.3" x 14.5" x 37"H	CUSTOM POWDERCOAT	METALCO	Manufactured product shown in plans and schedule is a placeholder that may be replaced with custom product developed for SFO in later design phases. Manufactured product shown in these drawings is intended to be consistent with SFO Extended Campus Guidelines and cohesive West Field Campus landscape design.
NOT PICTURED			MOVABLE FURNISHINGS, NIC	All furnishings to be sufficently heavy to resist movement from strong winds.	TBD PER SFO	N/A	N/A	N/A	N/A	Selection and specification of movable furnishings are not included in Campus Heart landscape scope.

LIGHTING & ELECTRICAL SCHEDULE (SLD, SED)

	EP-1	X L09.01.XX	ELECTRICAL PEDESTAL, CONVENIENCE	Pedestal with electrical connections for outdoor work.				SILVER	LEGRAND	
	EP-2	X L09.01.XX	ELECTRICAL PEDESTAL, MAINTENANCE	Small lockable pedestal with electrical connections for landscape maintenance equipment.	OUTDOOR POWER PEDESTAL		16" HEIGHT	SILVER	LEGRAND	
	L3A		GARDEN ACCENT BOLLARD LIGHT	See Lighting Drawings						
	L6		LINEAR STRIP LIGHT AT RAIL	See Architecture Drawings and Lighting Drawings						

N

0' 4' 8' 16'

SAN FRANCISCO INTERNATIONAL AIRPORT

KEYPLAN

ISSUES

DATE	ISSUE DESCRIPTION
05.18.2026	SCHEMATIC DESIGN
07.31.2026	DESIGN DEVELOPMENT

CONTRACT NO.

PROJECT TITLE

SHEET TITLE: FURNISHING & LIGHTING PLAN - ROOF TERRACE

SEAL

NOT FOR CONSTRUCTION

APPROVED:

APPROVED:

DESIGNED BY:	CHECKED BY:
DRAWN BY:	DATE:
SCALE: 1/8" = 1'-0"	SIZE: ARCH-E1

SHEET NUMBER

L4.02.01

Copyright © 2026 City And County Of San Francisco. These construction documents are the sole property of The City And County Of San Francisco and are protected by the Copyright Act. Any reproduction, publication, or use by any method, in whole or in part, without the express written consent of the San Francisco Airport Commission is prohibited.

If this drawing is not ARCH E1 (30"x42") NOMINAL SIZE, it has been revised from its original size and scales noted are no longer applicable



SHEET NOTES

1. SEE SHEET G0.02 FOR PLANTING GENERAL NOTES AND PROJECT-SPECIFIC NOTES. SEE SHEET LI06.02.01 FOR ROOF TERRACE IRRIGATION PLAN.
2. ROOF TERRACE PLANTER SHALL HAVE 9" LIGHTWEIGHT SOIL DEPTH AND 3" MULCH DEPTH, TYPICAL. MULCH TO BE SHREDDED REDWOOD.

PLANT SCHEDULE

IMAGE	SYMBOL	*BOTANICAL NAME*	COMMON NAME	SIZE	SPACING	HEIGHT	SPREAD	WUCOLS	LIST	NOTES
		ALOE STRIATA	CORAL ALOE	1 GAL	18" OC	1-2 FT	1-2 FT	LOW	WHMP	
		ALOE X NOBILIS	GOLDEN TOOTHED ALOE	1 GAL	24" OC	1-2 FT	1-2 FT	LOW	WHMP	
		CISTANTHE 'JAZZ TIME'	ROCK PURSLANE	1 GAL	24" OC	1-3 FT	1-3 FT	LOW	WHMP	
		EUPHORBIA CHARACIAS SUBSP. WULFENII	MEDITERRANEAN SPURGE	1 GAL	24" OC	2-3 FT	1-2 FT	LOW		
		LIBERTIA PEREGRINANS	ORANGE LIBERTIA	1 GAL	12" OC	1-2 FT	1 FT	LOW	WHMP	
		LOMANDRA 'BREEZE'	DWARF MAT RUSH	1 GAL	36" OC			LOW	WHMP	
		SALVIA 'DARA'S CHOICE'	DARA'S CHOICE SAGE	1 GAL	30" OC	1-2 FT	3-6 FT	LOW	WHMP, CA	
		SEDUM KAMTSCHATICUS	ORANGE STONECROP	1 GAL	12" OC	0.5 - 1 FT	1 FT	LOW	WHMP	
		SEDUM SPECTABILE 'AUTUMN JOY'	AUTUMN JOY SEDUM	1 GAL	18" OC	1-2 FT	1-2 FT	LOW	WHMP	

N

0' 4' 8' 16'

SAN FRANCISCO INTERNATIONAL AIRPORT

KEYPLAN

ISSUES

DATE	ISSUE DESCRIPTION
05.18.2026	SCHEMATIC DESIGN
07.31.2026	DESIGN DEVELOPMENT

CONTRACT NO.

PROJECT TITLE

SHEET TITLE: PLANTING PLAN - ROOF TERRACE

SEAL

NOT FOR CONSTRUCTION

APPROVED:

APPROVED:


DESIGNED BY:	CHECKED BY:
DRAWN BY:	DATE:
SCALE: 1/8" = 1'-0"	SIZE: ARCH-E1

SHEET NUMBER

L6.02.01


Copyright © 2026 City And County Of San Francisco. These construction documents are the sole property of The City And County Of San Francisco and are protected by the Copyright Act. Any reproduction, publication, or use by any method, in whole or in part, without the express written consent of the San Francisco Airport Commission is prohibited.

If this drawing is not ARCH E1 (30"x42") NOMINAL SIZE, it has been revised from its original size and scales noted are no longer applicable

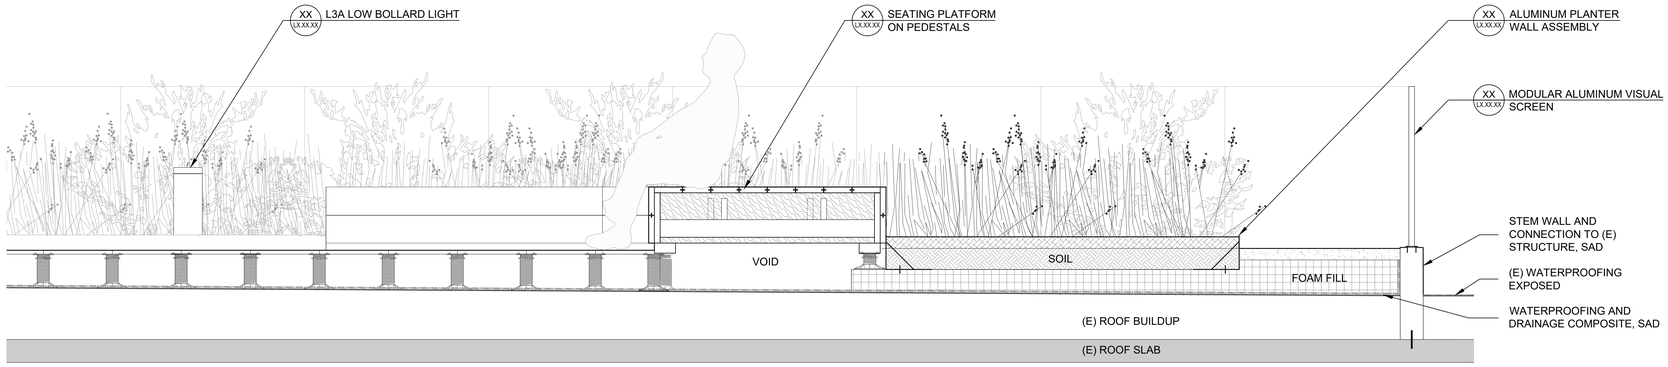

2 ROOF TERRACE SECTION AT EAST EDGE

SCALE: 3/4"=1'-0"

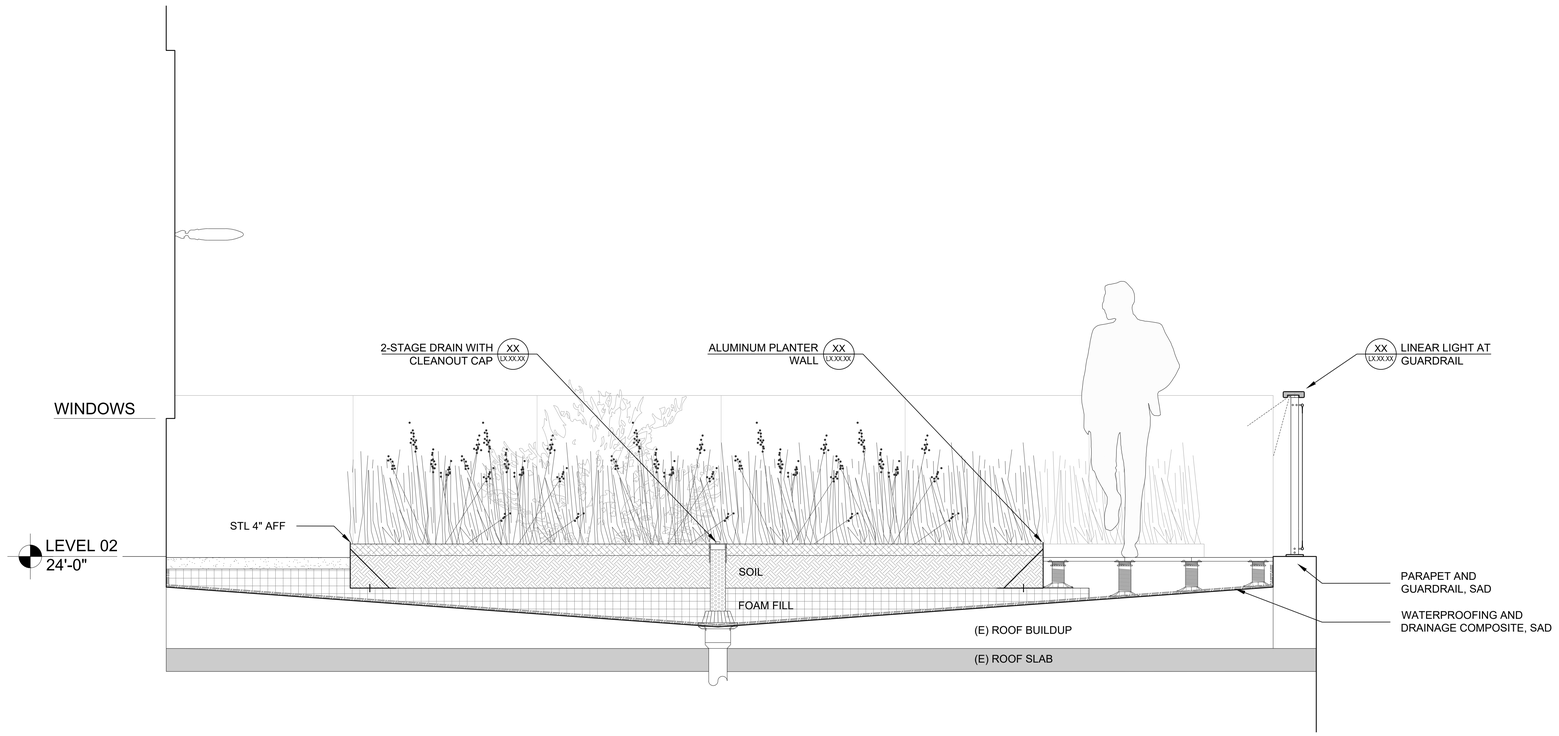

1 ROOF TERRACE SECTION AT PLANTING

SCALE: 3/4"=1'-0"

SAN FRANCISCO
INTERNATIONAL AIRPORT

KEYPLAN

ISSUES

DATE	ISSUE DESCRIPTION
05.18.2026	SCHEMATIC DESIGN
07.31.2026	DESIGN DEVELOPMENT

CONTRACT NO.

PROJECT TITLE

SHEET TITLE: ROOF TERRACE SECTIONS

SEAL

NOT FOR CONSTRUCTION

APPROVED:

APPROVED:

DESIGNED BY:	CHECKED BY:
DRAWN BY:	DATE:
SCALE: 1/2" = 1'-0"	SIZE: ARCH-E1

SHEET NUMBER

L7.02.01


Copyright © 2026 City And County Of San Francisco. These construction documents are the sole property of The City And County Of San Francisco and are protected by the Copyright Act. Any reproduction, publication, or use by any method, in whole or in part, without the express written consent of the San Francisco Airport Commission is prohibited.

If this drawing is not ARCH E1 (30"x42") NOMINAL SIZE, it has been revised from its original size and scales noted are no longer applicable

NOT ISSUED


7 PAVER RESTRAINT AT SHADE STRUCTURE

SCALE: 1" = 1'-0"

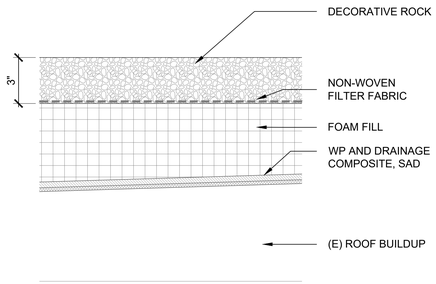


6 DECORATIVE GRAVEL OVER STRUCTURE

SCALE: 3" = 1'-0"

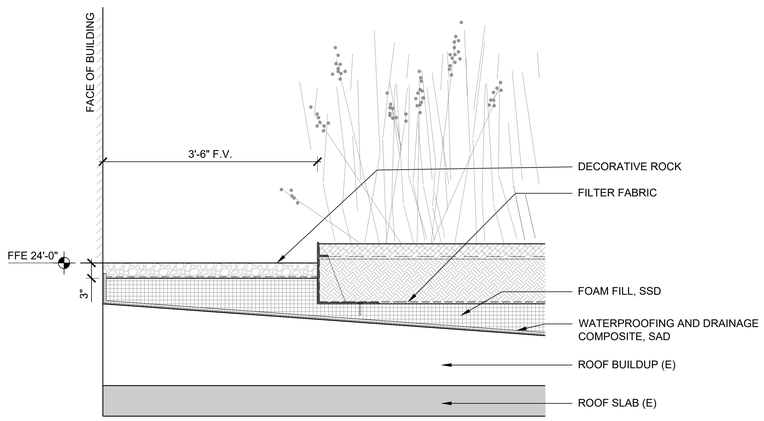


5 GRAVEL MAINTENANCE STRIP

SCALE: 1" = 1'-0"

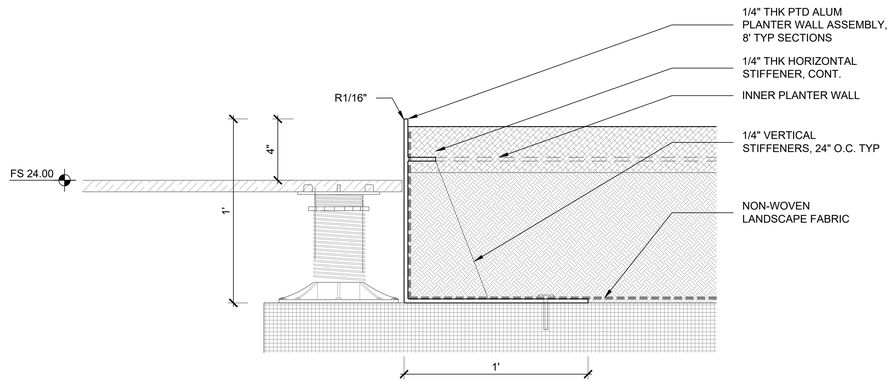


2 ALUMINUM PLANTER WALL

SCALE: 3" = 1'-0"

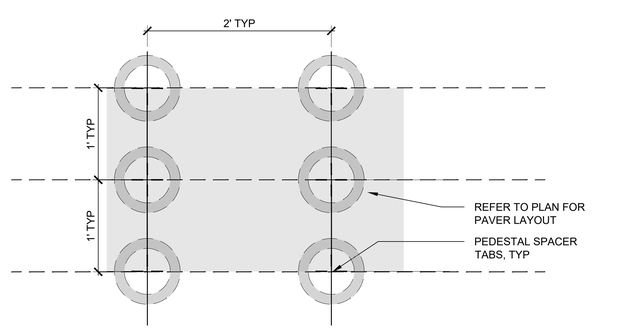

PLAN

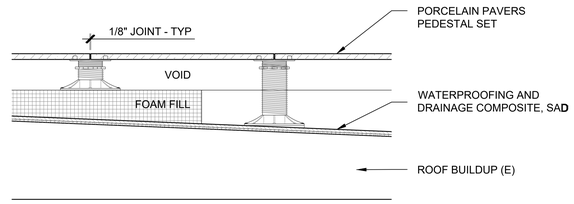

SECTION

1 PORCELAIN PAVERS ON PEDESTALS

SCALE: 1 1/2" = 1'-0"

SAN FRANCISCO INTERNATIONAL AIRPORT

KEYPLAN

ISSUES

DATE	ISSUE DESCRIPTION
05.18.2026	SCHEMATIC DESIGN
07.31.2026	DESIGN DEVELOPMENT

CONTRACT NO.

PROJECT TITLE

SHEET TITLE: PAVING DETAILS - ROOF TERRACE

SEAL

NOT FOR CONSTRUCTION


APPROVED:	
APPROVED:	
DESIGNED BY:	CHECKED BY:
DRAWN BY:	DATE:
SCALE: **AS SHOWN**	SIZE: **ARCH-E1**

SHEET NUMBER


L9.02.11

Copyright © 2026 City And County Of San Francisco. These construction documents are the sole property of The City And County Of San Francisco and are protected by the Copyright Act. Any reproduction, publication, or use by any method, in whole or in part, without the express written consent of the San Francisco Airport Commission is prohibited.


If this drawing is not ARCH E1 (30"x42") NOMINAL SIZE, it has been revised from its original size and scales noted are no longer applicable

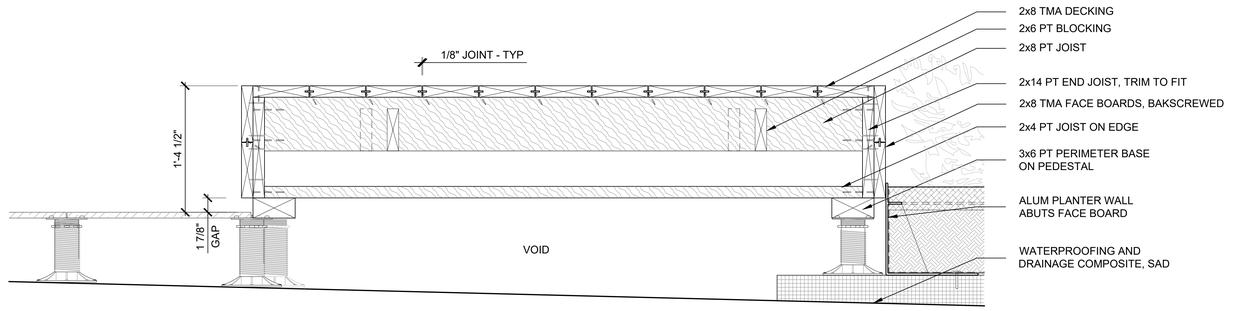

2 SECTION
SCALE: 1 1/2" = 1'-0"

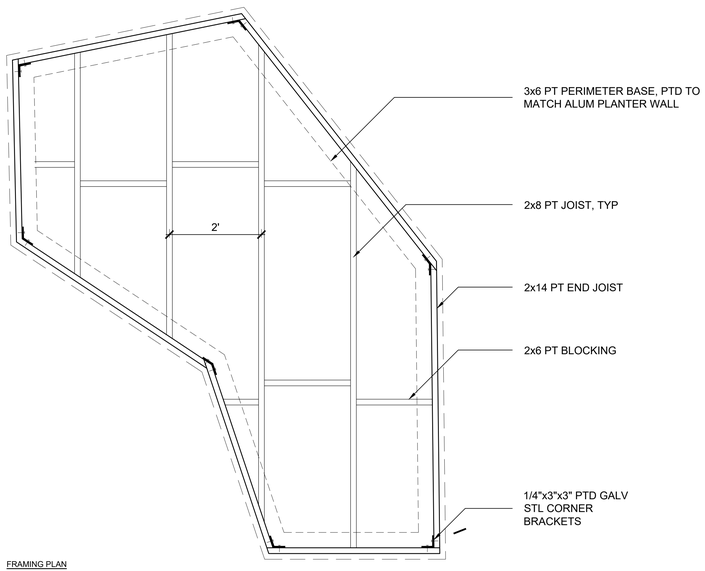

FRAMING PLAN

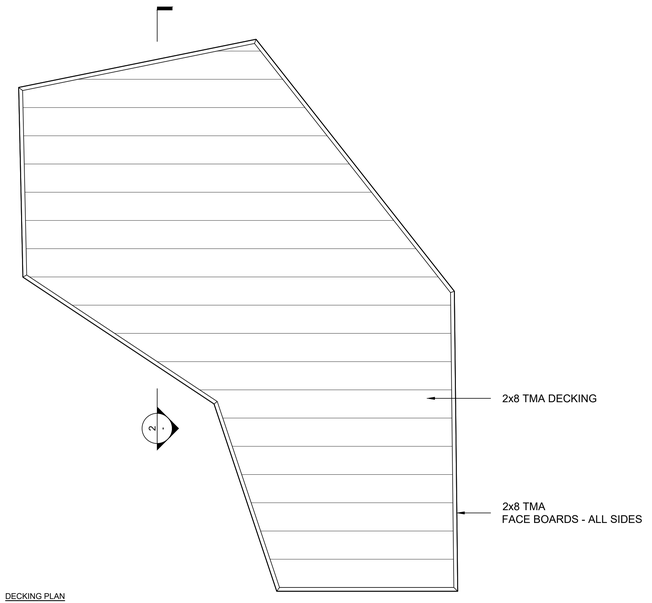

DECKING PLAN

1 SEATING PLATFORMS ON PEDESTALS
SCALE: 3/4" = 1'-0"

Copyright © 2026 City And County Of San Francisco. These construction documents are the sole property of The City And County Of San Francisco and are protected by the Copyright Act. Any reproduction, publication, or use by any method, in whole or in part, without the express written consent of the San Francisco Airport Commission is prohibited.

If this drawing is not ARCH E1 (30"x42") NOMINAL SIZE, it has been revised from its original size and scales noted are no longer applicable

SAN FRANCISCO INTERNATIONAL AIRPORT

KEYPLAN

ISSUES

DATE	ISSUE DESCRIPTION
05.18.2026	SCHEMATIC DESIGN
07.31.2026	DESIGN DEVELOPMENT

CONTRACT NO.

PROJECT TITLE

SHEET TITLE: SEATING PLATFORM - ROOF TERRACE

SEAL

NOT FOR CONSTRUCTION


APPROVED:

APPROVED:

DESIGNED BY:	CHECKED BY:
DRAWN BY:	DATE:
SCALE: AS SHOWN	SIZE: ARCH-E1


SHEET NUMBER

L9.02.21

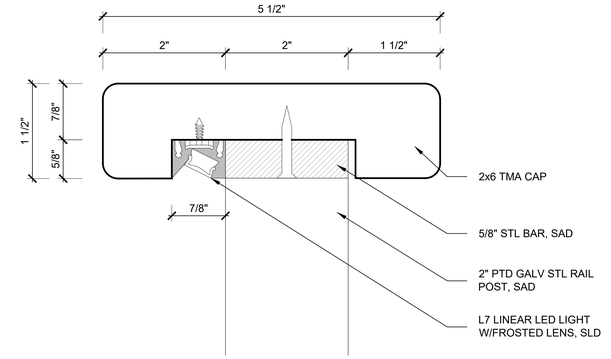


2 L7 LINEAR LED LIGHT AT GUARDRAIL

SCALE: 1"=1"

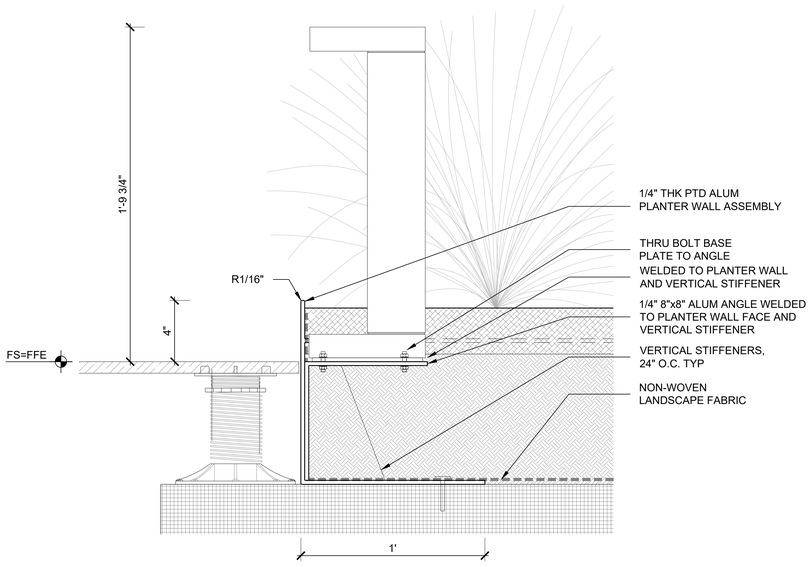

3 L3A LOW GARDEN BOLLARD LIGHT

SCALE: 3" = 1'-0"

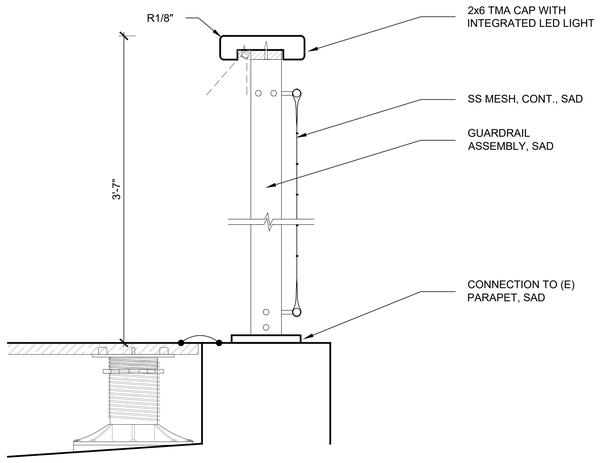

1 ROOF TERRACE GUARDRAIL

SCALE: 3" = 1'-0"

Copyright © 2026 City And County Of San Francisco. These construction documents are the sole property of The City And County Of San Francisco and are protected by the Copyright Act. Any reproduction, publication, or use by any method, in whole or in part, without the express written consent of the San Francisco Airport Commission is prohibited.

If this drawing is not ARCH E1 (30"x42") NOMINAL SIZE, it has been revised from its original size and scales noted are no longer applicable

SAN FRANCISCO
INTERNATIONAL AIRPORT

KEYPLAN

ISSUES

DATE	ISSUE DESCRIPTION
05.18.2026	SCHEMATIC DESIGN
07.31.2026	DESIGN DEVELOPMENT

CONTRACT NO.

PROJECT TITLE

SHEET TITLE: FURNISHING DETAILS - ROOF TERRACE


SEAL

NOT FOR CONSTRUCTION

APPROVED:	
APPROVED:	
DESIGNED BY:	CHECKED BY:
DRAWN BY:	DATE:
SCALE: AS SHOWN	SIZE: ARCH-E1

SHEET NUMBER

L9.02.41

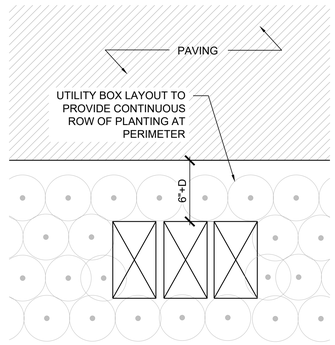


IRRIGATION AND UTILITY BOX LAYOUT

1. COORDINATE PLACEMENT OF BOXES, SIGNS, AND FOOTINGS TO PRESERVE CONTINUOUS OUTER ROW OF EACH PLANTING BED
2. ALL UTILITY BOXES TO ALIGN WITH EACH OTHER AND BE SPACED EVENLY
3. UTILITY BOXES SHALL NOT BE PLACED WITHIN 4FT OF A TREE
4. UTILITY BOXES SHALL NOT BE PLACED AT PLANTING BED CORNERS - PLANTS SHOULD ALWAYS BE CONTINUOUS AT CORNERS
5. UTILITY BOXES SHALL NOT BE PLACED IN HIGHLY VISIBLE AREAS OF PLANTING BEDS - INTENT IS TO OBSCURE VISIBILITY OF UTILITY BOXES

3 UTILITY & IRRIGATION BOX ALIGNMENT IN PLANTING


SCALE: 1/2" = 1'-0"

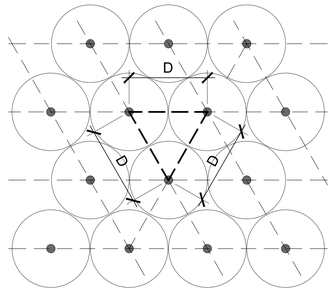

D = DIAMETER OF PLANT

2 TRIANGULAR PLANT SPACING


SCALE: NTS

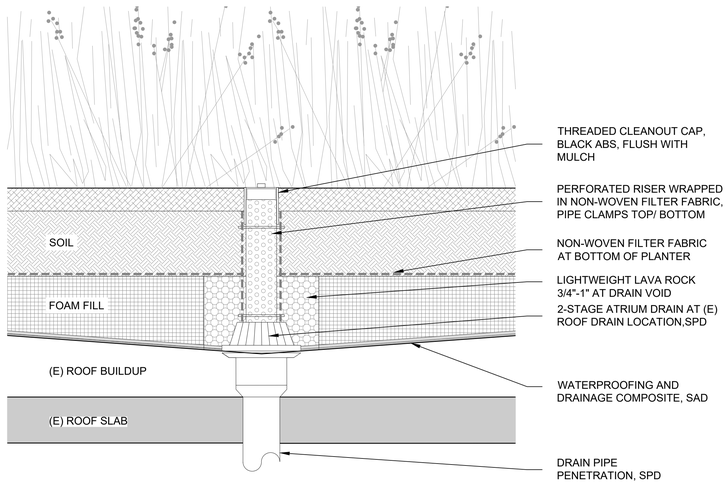

4 TWO STAGE DRAIN WITH CLEANOUT CAP

SCALE: 1" = 1'-0"


PLAN

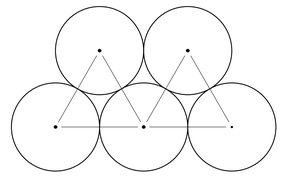

NOTE:

1. SEE PLANT SCHEDULE FOR EXACT SPACING FOR EACH SPECIES

SECTION

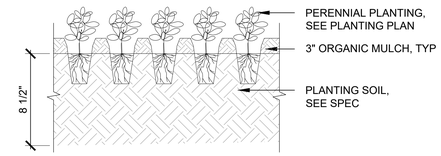

1 PERENNIAL PLANTING OVER STRUCTURE

SCALE: NTS

SAN FRANCISCO INTERNATIONAL AIRPORT

KEYPLAN

ISSUES

DATE	ISSUE DESCRIPTION
05.18.2026	SCHEMATIC DESIGN
07.31.2026	DESIGN DEVELOPMENT

CONTRACT NO.

PROJECT TITLE

SHEET TITLE: PLANTING & DRAINAGE DETAILS - ROOF TERRACE

SEAL

NOT FOR CONSTRUCTION

APPROVED:

APPROVED:

DESIGNED BY:	CHECKED BY:
DRAWN BY:	DATE:
SCALE: AS SHOWN	SIZE: ARCH-E1

SHEET NUMBER

L9.02.61

Copyright © 2026 City And County Of San Francisco. These construction documents are the sole property of The City And County Of San Francisco and are protected by the Copyright Act. Any reproduction, publication, or use by any method, in whole or in part, without the express written consent of the San Francisco Airport Commission is prohibited.

If this drawing is not ARCH E1 (30"x42") NOMINAL SIZE, it has been revised from its original size and scales noted are no longer applicable

ROOF IRRIGATION NOTES – POTABLE WATER

1. THESE IRRIGATION DRAWINGS ARE DIAGRAMMATIC AND INDICATIVE OF THE WORK TO BE INSTALLED. ALL PIPING, VALVES, ETC. SHOWN WITHIN PAVED AREAS IS FOR CLARITY ONLY AND ARE TO BE INSTALLED WITHIN PLANTING AREAS WHERE POSSIBLE. DUE TO THE SCALE OF THE DRAWINGS, IT IS NOT POSSIBLE TO INDICATE ALL OFFSETS, FITTINGS, SLEEVES, ETC., WHICH MAY BE REQUIRED. THE CONTRACTOR IS REQUIRED TO INVESTIGATE THE STRUCTURAL AND FINISHED CONDITIONS AFFECTING ALL OF THE CONTRACT WORK INCLUDING OBSTRUCTIONS, GRADE DIFFERENCES OR AREA DIMENSIONAL DIFFERENCES WHICH MAY NOT HAVE BEEN CONSIDERED IN THE ENGINEERING. IN THE EVENT OF FIELD DIFFERENCES, THE CONTRACTOR IS REQUIRED TO PLAN THE INSTALLATION WORK ACCORDINGLY BY NOTIFICATION AND APPROVAL OF THE OWNER'S AUTHORIZED REPRESENTATIVE AND ACCORDING TO THE CONTRACT SPECIFICATION. THE CONTRACTOR IS ALSO REQUIRED TO NOTIFY AND COORDINATE IRRIGATION CONTRACT WORK WITH ALL APPLICABLE CONTRACTORS FOR THE LOCATION AND INSTALLATION OF PIPE, CONDUIT OR SLEEVES THROUGH OR UNDER WALLS, ROADWAYS, PAVING, STRUCTURE, ETC., BEFORE CONSTRUCTION. IN THE EVENT THESE NOTIFICATIONS ARE NOT PERFORMED, THE CONTRACTOR SHALL ASSUME FULL RESPONSIBILITY FOR ALL REQUIRED REVISIONS.

2. THE CONTRACTOR SHALL EXERCISE CARE IN LOCATING PIPING AS TO NOT CONFLICT WITH OTHER UTILITIES. DO NOT INSTALL IRRIGATION PIPING PARALLEL TO AND DIRECTLY OVER OTHER UTILITIES.

3. THE INTENT OF THIS IRRIGATION SYSTEM IS TO PROVIDE THE MINIMUM AMOUNT OF WATER REQUIRED TO SUSTAIN GOOD PLANT HEALTH.

4. IT IS THE RESPONSIBILITY OF THE LANDSCAPE MAINTENANCE CONTRACTOR AND/OR OWNER TO PROGRAM THE IRRIGATION CONTROLLERS TO PROVIDE THE MINIMUM AMOUNT OF WATER NEEDED TO SUSTAIN GOOD PLANT HEALTH. THIS INCLUDES MAKING ADJUSTMENTS TO THE PROGRAM FOR SEASONAL WEATHER CHANGES, PLANT MATERIAL WATER REQUIREMENTS, MOUNDS AND SLOPES, SUN, SHADE, AND WIND EXPOSURES.

5. AT THE END OF THE REQUIRED MAINTENANCE PERIOD OF THE CONTRACTOR, THE OWNER SHALL PROVIDE REGULAR MAINTENANCE OF THE IRRIGATION SYSTEM TO ENSURE THE EFFICIENT USE OF WATER. MAINTENANCE SHALL INCLUDE, BUT NOT BE LIMITED TO CHECKING, ADJUSTING, AND REPAIRING IRRIGATION EQUIPMENT AND CONTROL SYSTEM.

6. THE IRRIGATION SYSTEM DESIGN IS BASED ON THE MINIMUM OPERATING PRESSURE SHOWN ON THE IRRIGATION DRAWINGS. THE IRRIGATION CONTRACTOR SHALL VERIFY WATER PRESSURE PRIOR TO CONSTRUCTION. REPORT ANY DIFFERENCE BETWEEN THE WATER PRESSURE INDICATED ON THE DRAWINGS AND THE ACTUAL PRESSURE READING AT THE IRRIGATION POINT OF CONNECTION TO THE OWNER'S AUTHORIZED REPRESENTATIVE.

7. IRRIGATION DEMAND WILL RANGE BETWEEN ___ GPM AND ___ GPM AT ___ PSI STATIC PRESSURE AT IRRIGATION POINT OF CONNECTION. FIELD VERIFY WATER PRESSURE PRIOR TO CONSTRUCTION. IF ACTUAL WATER PRESSURE DIFFERS FROM THE STATED PRESSURE CONTACT ARCHITECT FOR DIRECTION AND POSSIBLE REVISION.

8. 120 VOLT A.C. (2.5 AMP DEMAND PER CONTROLLER) ELECTRICAL SERVICE TO IRRIGATION CONTROLLER LOCATION TO BE PROVIDED UNDER ELECTRICAL CONTRACT WORK. IRRIGATION CONTRACTOR TO MAKE FINAL CONNECTION FROM ELECTRICAL STUB-OUT TO CONTROLLERS AND PROVIDE PROPER GROUNDING PER CONTROLLER MANUFACTURER'S INSTRUCTIONS.

9. CONTROLLER PROGRAMMING:
   A. CONTRACTOR SHALL PROGRAM THE IRRIGATION CONTROLLER TO PROVIDE IRRIGATION TO ALL PLANTING WITHIN THE ALLOWED WATERING WINDOW OF TIME AS REQUIRED. THE CONTRACTOR SHALL CREATE CONTROLLER PROGRAMMING THAT WILL NOT EXCEED THE MAXIMUM GALLONS PER MINUTE FLOW RATE STATED ON THE DRAWINGS, AND NOT EXCEED THE CAPACITY OF ANY MAINLINE PIPING.
   B. CONTRACTOR SHALL PROGRAM CONTROLLER TO MONITOR FLOW CONDITIONS AND RESPOND WITH CONTROL OF MASTER VALVE AND/OR RECORDING ALARM CONDITIONS FOR USE BY MAINTENANCE PERSONNEL.

10. IRRIGATION CONTROL WIRES SHALL BE COPPER WITH U.L. APPROVAL FOR IN STRUCTURE (THHN). COMMON GROUND WIRE SHALL HAVE WHITE INSULATING JACKET. CONTROL WIRE SHALL HAVE INSULATING JACKET OF COLOR OTHER THAN WHITE. SPLICE SHALL BE MADE WITH 3M-DBR/Y-6 SEAL PACKS.

11. SPLICING OF 24 VOLT WIRES IS NOT PERMITTED EXCEPT AT VALVES. SEAL WIRE SPLICES WITH 3M-DBR/Y-6 SPLICE SEALING DEVICES OF SIZE COMPATIBLE WITH WIRE SIZE. LEAVE A 12" LONG, 1" DIAMETER COIL OF EXCESS WIRE AT EACH SPLICE. BUNDLE WIRES TOGETHER EVERY 12 INCHES WITH WIRE TIES WHERE WIRES ARE NOT IN CONDUIT.

12. FLOW SENSOR CABLE SHALL BE A SOLID COPPER SHIELDED PAIR CABLE, SIZE #16. NO SPLICES ALLOWED.

13. PLASTIC VALVE BOXES AND LIDS ARE TO BE BLACK IN COLOR WITH BOLT DOWN, NON-HINGED COVER MARKED "IRRIGATION". BOX BODY SHALL HAVE KNOCK OUTS. MANUFACTURER SHALL BE RAIN BIRD.

14. VALVE LOCATIONS SHOWN ARE DIAGRAMMATIC.

15. THE REMOTE CONTROL VALVE SPECIFIED ON THE DRAWINGS IS A PRESSURE REDUCING TYPE. SET THE DISCHARGE PRESSURE TO ACHIEVE 30 PSI AT THE PLANTER.

16. HE IRRIGATION CONTRACTOR SHALL FLUSH ALL SYSTEMS FOR OPTIMUM PERFORMANCE AND COVERAGE OF THE LANDSCAPE AREA. THIS SHALL INCLUDE ADJUSTING THE FLOW CONTROL AT EACH VALVE TO OBTAIN THE OPTIMUM OPERATING PRESSURE FOR EACH SYSTEM.

17. IRRIGATION CONTRACTOR TO NOTIFY ALL LOCAL JURISDICTIONS FOR INSPECTION AND TESTING OF INSTALLED BACKFLOW PREVENTION DEVICE.

18. PRESSURE TEST PROCEDURE. THE CONTRACTOR SHALL:
   A. NOTIFY ARCHITECT AT LEAST THREE (3) DAY IN ADVANCE OF TESTING.
   B. PERFORM TESTING AT HIS OWN EXPENSE.
   C. CENTER LOAD PIPING WITH SMALL AMOUNT OF BACKFILL TO PREVENT ARCHING OR SLIPPING UNDER PRESSURE. NO FITTING SHALL BE COVERED.
   D. APPLY THE FOLLOWING TESTS AFTER WELD PLASTIC PIPE JOINTS HAVE CURED AT LEAST 24 HOURS.
      1. TEST LIVE (CONSTANT PRESSURE) AND QUICK COUPLER LINE HYDROSTATICALLY AT 125 PSI MINIMUM. LINES WILL BE APPROVED IF TEST PRESSURE IS MAINTAINED FOR SIX (6) HOURS. THE LINE WILL BE APPROVED OR NOT APPROVED AS SUCH RESULTS MAY INDICATE. THE CONTRACTOR SHALL MAKE TESTS AND REPAIRS AS NECESSARY UNTIL TEST CONDITIONS ARE MET.
      2. TEST RCV CONTROLLED LATERAL LINES WITH WATER AT LINE PRESSURE AND VISUALLY INSPECT FOR LEAKS. RETEST AFTER CORRECTING DEFECTS.

19. PIPE THREAD SEALANT COMPOUND SHALL BE RECTOR SEAL T+2, CHRISTY'S ULTRA SEAL, OR APPROVED EQUAL.

20. SUB-SURFACE DRIP IRRIGATION AREAS MUST BE HAND WATERED TO INCREASE SOIL MOISTURE PRIOR TO PLANTING. AFTER PLANTING, THE SUB-SURFACE DRIP SYSTEMS MUST BE OPERATED ON A FREQUENT BASIS TO MAINTAIN SOIL MOISTURE CONTENT. DO NOT ALLOW SOIL TO DRY OUT. MAINTENANCE ROUTINE SHALL INCLUDE PROBING SOIL TO MONITOR MOISTURE CONTENT. USE CAUTION WHEN PROBING SOIL. DO NOT DAMAGE SUB-SURFACE DRIP TUBING.

21. RECORD DRAWINGS:
   A. THE CONTRACTOR SHALL MAINTAIN IN GOOD ORDER IN THE FIELD OFFICE ONE COMPLETE SET OF BLACK LINE PRINTS OF ALL IRRIGATION DRAWINGS WHICH FORM A PART OF THE CONTRACT, SHOWING ALL WATER LINES, HEADS, VALVES, CONTROLLERS AND STUB-OUTS. IN THE EVENT ANY WORK IS NOT INSTALLED AS INDICATED ON THE DRAWINGS, SUCH WORK SHALL BE CORRECTED AND DIMENSIONED ACCURATELY FROM THE BUILDING WALLS.
   B. ALL UNDERGROUND STUB-OUTS FOR FUTURE CONNECTIONS AND VALVES SHALL BE LOCATED AND DIMENSIONED ACCURATELY FROM BUILDING WALLS ON ALL RECORD DRAWINGS.
   C. UPON COMPLETION OF THE WORK, OBTAIN REPRODUCIBLE PRINTS FROM ARCHITECT AND NEATLY CORRECT THE PRINTS TO SHOW THE AS-BUILT CONDITIONS.

22. FINE TUNE IRRIGATION SYSTEM TO PROVIDE COMPLETE AND UNIFORM COVERAGE OF THE LANDSCAPE WHILE AVOIDING RUNOFF OF WATER ONTO NON-IRRIGATED AREAS, PAVED AND OTHERWISE. THIS INCLUDES PROGRAMMING THE CONTROLLER RUN TIMES FOR OPTIMIZING SOIL INFILTRATION WITH OUT PUDDLING OR RUNOFF.

23. WARRANTY:
   A. IT SHALL BE THE RESPONSIBILITY OF THE CONTRACTOR TO FILL AND REPAIR ALL NECESSARY PLANTING DUE TO THE SETTLEMENT OF IRRIGATION TRENCHES FOR ONE YEAR FOLLOWING COMPLETION AND ACCEPTANCE OF THE JOB.
   B. THE CONTRACTOR SHALL ALSO WARRANTY ALL MATERIALS, EQUIPMENT AND WORKMANSHIP FURNISHED BY HIM TO BE FREE OF ALL DEFECTS OF WORKMANSHIP AND MATERIALS, AND SHALL AGREE TO REPLACE AT HIS EXPENSE, AT ANY TIME WITHIN ONE YEAR AFTER INSTALLATION IS ACCEPTED, ANY AND ALL DEFECTIVE PARTS THAT MAY BE FOUND.

24. AN IRRIGATION AUDIT REPORT BY A DISINTERESTED 3RD PARTY SHALL BE COMPLETED AT THE TIME OF FINAL INSPECTION. LANDSCAPE CONTRACTOR SHALL BE RESPONSIBLE FOR HIRING THE INDEPENDENT AUDITOR.

25. PRODUCT AVAILABILITY: SUPPLY CHAIN VOLATILITY CAN IMPACT CONSTRUCTION. CONTRACTOR SHALL ORDER MATERIALS IN ADVANCE OF SCHEDULED NEED TO ALLOW FOR DELIVERY OF IRRIGATION MATERIALS. IF IRRIGATION MATERIALS ARE NOT OBTAINABLE WITHIN THE CONSTRUCTION SCHEDULE, CONTACT DESIGNER VIA RFI FOR DIRECTION AND APPROVED SUBSTITUTE PRODUCT.

ROOF IRRIGATION LEGEND – POTABLE WATER

SYMBOL	MODEL NUMBER	DESCRIPTION
▲	LT-0750-S	FLUSH VALVE (SEE DETAIL) – KBI SCHEDULE 80 PVC FULL PORT BALL VALVE (SLIP X SLIP)
⊞	ARV050	RAIN BIRD AIR RELEASE & VACUUM RELIEF VALVE
●	OPERIND – (SEE SUB-SURFACE DRIP LAYOUT DETAILS)	RAIN BIRD DRIP SYSTEM OPERATION INDICATOR
M	3200100-1"	SUPERIOR NORMALLY CLOSED MASTER CONTROL VALVE
FSI	FSI-T10-001-1" / P7162D-A (PART OF CONTROLLER EQUIPMENT PACKAGE)	CREATIVE SENSOR TECHNOLOGY FLOW SENSOR WITH PAIGE SHIELDED COMMUNICATION CABLE (SEE CONTROLLER DESCRIPTION BELOW)
■	1½" COMPACT	AMIAD FILTER WITH 155 MESH SCREEN
⊕	100-EFB-CP-PRS-DIAL	RAIN BIRD REMOTE CONTROL VALVE / KBI SCHEDULE 80 PVC FULL PORT BALL VALVE
⋈	T-595-Y-LF	NIBCO FULL PORT BRASS BALL VALVE (LINE SIZE)
⊠	975XL2-1"	WILKINS REDUCED PRESSURE BACKFLOW ASSEMBLY (LEAD FREE)
CA16 SOLAR SYNC	CA16-HU10-8 / HSSE-50' / LPP / GTFS-100P / P7162D-A	SITE ONE GREEN TECH CONTROLLER ASSEMBLY WITH HUNTER ICC2 CONTROLLER IN A WALL MOUNT STAINLESS STEEL STRONG BOX ENCLOSURE WITH LINE PRIMARY PROTECTION, CST FLOW SENSOR, SENSOR CABLE (P7162D-A), AND SOLAR SYNC SENSOR ASSEMBLY WITH 50' OF WIRE. CONTACT KYRSTIE RHEA, SITE ONE GREEN TECH REPRESENTATIVE, FOR ORDER, PURCHASE AND WARRANTY. (925-549-3123)
0.25		PRECIPITATION RATE
1		CONTROLLER & STATION NUMBER
5.0 GPM		APPROXIMATE FLOW (GPM)
1"		REMOTE CONTROL VALVE SIZE
SM		HYDROZONE – PLANT TYPE / WATER REQUIREMENT SM – SHRUB & GROUNDCOVER / MODERATE WATER-USE SL – SHRUB & GROUNDCOVER / LOW WATER-USE
		COPPER PIPE: TYPE 'K' COPPER PIPE WITH WROUGHT COPPER SOLDER JOINT FITTINGS. ROUTING AND INSTALLATION THROUGH STRUCTURE SHALL BE PROVIDED UNDER PLUMBING CONTRACT.
		LATERAL LINE: 1120-SCHEDULE 40 PVC PLASTIC PIPE WITH SCHEDULE 40 PVC SOLVENT-WELD FITTINGS. 12" COVER. 24" COVER UNDER VEHICULAR PAVING.
		SUB-SURFACE DRIP BOUNDARY: RAIN BIRD XFS-CV SUB-SURFACE DRIPLINE (XFS-CV-09-12) WITH COPPER SHIELD TECHNOLOGY AND HEAVY DUTY CHECK VALVE. INSTALL AS DETAILED 12" O.C. SEE DRIP IRRIGATION DETAILS FOR TUBING LAYOUT AND INSTALLATION METHODS. BOUNDARIES DEFINE AREAS FOR DRIPLINE TO BE CONNECTED TO ASSOCIATED REMOTE CONTROL VALVES AS DEPICTED IN THE DRAWING. 4" SOIL COVER.

VALVE BOXES AND LIDS SHALL BE BLACK IN COLOR.

IRRIGATION NOTES

1. THESE IRRIGATION DRAWINGS ARE DIAGRAMMATIC AND INDICATIVE OF THE WORK TO BE INSTALLED. ALL PIPING, VALVES, ETC. SHOWN WITHIN PAVED AREAS IS FOR CLARITY ONLY AND ARE TO BE INSTALLED WITHIN PLANTING AREAS WHERE POSSIBLE. DUE TO THE SCALE OF THE DRAWINGS, IT IS NOT POSSIBLE TO INDICATE ALL OFFSETS, FITTINGS, SLEEVES, ETC., WHICH MAY BE REQUIRED. THE CONTRACTOR IS REQUIRED TO INVESTIGATE THE STRUCTURAL AND FINISHED CONDITIONS AFFECTING ALL OF THE CONTRACT WORK INCLUDING OBSTRUCTIONS, GRADE DIFFERENCES OR AREA DIMENSIONAL DIFFERENCES WHICH MAY NOT HAVE BEEN CONSIDERED IN THE ENGINEERING. IN THE EVENT OF FIELD DIFFERENCES, THE CONTRACTOR IS REQUIRED TO PLAN THE INSTALLATION WORK ACCORDINGLY BY NOTIFICATION AND APPROVAL OF THE OWNER'S AUTHORIZED REPRESENTATIVE AND ACCORDING TO THE CONTRACT SPECIFICATION. THE CONTRACTOR IS ALSO REQUIRED TO NOTIFY AND COORDINATE IRRIGATION CONTRACT WORK WITH ALL APPLICABLE CONTRACTORS FOR THE LOCATION AND INSTALLATION OF PIPE, CONDUIT OR SLEEVES THROUGH OR UNDER WALLS, ROADWAYS, PAVING, STRUCTURE, ETC., BEFORE CONSTRUCTION. IN THE EVENT THESE NOTIFICATIONS ARE NOT PERFORMED, THE CONTRACTOR SHALL ASSUME FULL RESPONSIBILITY FOR ALL REQUIRED REVISIONS.

2. THE CONTRACTOR SHALL EXERCISE CARE IN LOCATING PIPING AS TO NOT CONFLICT WITH OTHER UTILITIES. DO NOT INSTALL IRRIGATION PIPING PARALLEL TO AND DIRECTLY OVER OTHER UTILITIES.

3. THE INTENT OF THIS IRRIGATION SYSTEM IS TO PROVIDE THE MINIMUM AMOUNT OF WATER REQUIRED TO SUSTAIN GOOD PLANT HEALTH.

4. IT IS THE RESPONSIBILITY OF THE LANDSCAPE MAINTENANCE CONTRACTOR AND/OR OWNER TO PROGRAM THE IRRIGATION CONTROLLER TO PROVIDE THE MINIMUM AMOUNT OF WATER NEEDED TO SUSTAIN GOOD PLANT HEALTH. THIS INCLUDES MAKING ADJUSTMENTS TO THE PROGRAM FOR SEASONAL WEATHER CHANGES, PLANT MATERIAL WATER REQUIREMENTS, MOUNDS AND SLOPES, SUN, SHADE, AND WIND EXPOSURES.

5. AT THE END OF THE REQUIRED MAINTENANCE PERIOD OF THE CONTRACTOR, THE OWNER SHALL PROVIDE REGULAR MAINTENANCE OF THE IRRIGATION SYSTEM TO ENSURE THE EFFICIENT USE OF WATER. MAINTENANCE SHALL INCLUDE, BUT NOT BE LIMITED TO CHECKING, ADJUSTING, AND REPAIRING IRRIGATION EQUIPMENT AND CONTROL SYSTEM.

6. THE IRRIGATION SYSTEM DESIGN IS BASED ON THE MINIMUM OPERATING PRESSURE SHOWN ON THE IRRIGATION DRAWINGS. THE IRRIGATION CONTRACTOR SHALL VERIFY WATER PRESSURE PRIOR TO CONSTRUCTION. REPORT ANY DIFFERENCE BETWEEN THE WATER PRESSURE INDICATED ON THE DRAWINGS AND THE ACTUAL PRESSURE READING AT THE IRRIGATION POINT OF CONNECTION TO THE OWNER'S AUTHORIZED REPRESENTATIVE.

7. IRRIGATION DEMAND WILL RANGE BETWEEN ___ GPM AND ___ GPM AT ___ PSI STATIC PRESSURE AT IRRIGATION POINT OF CONNECTION. FIELD VERIFY WATER PRESSURE PRIOR TO CONSTRUCTION. IF ACTUAL WATER PRESSURE DIFFERS FROM THE STATED PRESSURE CONTACT ARCHITECT FOR DIRECTION AND POSSIBLE REVISION.

8. 120 VOLT A.C. (2.5 AMP DEMAND) ELECTRICAL SERVICE TO IRRIGATION CONTROLLER LOCATION TO BE PROVIDED UNDER ELECTRICAL CONTRACT WORK. IRRIGATION CONTRACTOR TO MAKE FINAL CONNECTION FROM ELECTRICAL STUB-OUT TO CONTROLLER AND PROVIDE PROPER GROUNDING PER CONTROLLER MANUFACTURER'S INSTRUCTIONS.

9. CONTROLLER SHALL HAVE ITS OWN GROUND ROD. THE GROUND ROD SHALL BE AN EIGHT FOOT LONG BY 5/8" DIAMETER U.L. APPROVED COPPER CLAD ROD. NO MORE THAN 6" OF THE GROUND ROD TO BE ABOVE GRADE. CONNECT #6 GAUGE WIRE WITH A U.L. APPROVED GROUND ROD CLAMP TO ROD AND BACK TO GROUND SCREW AT BASE OF CONTROLLER WITH APPROPRIATE CONNECTOR. THIS WIRE SHOULD BE AS SHORT AS POSSIBLE, AVOIDING ANY KINKS OR BENDING. GROUND ROD SHALL BE A MINIMUM OF EIGHT FEET (8') FROM IRRIGATION CONTROL WIRE BUNDLE.

10. PRIOR TO INSTALLATION OF IRRIGATION CONTROLLER AND ASSOCIATED COMPONENTS CONTRACTOR SHALL CONTACT HUNTER REPRESENTATIVE (CHRISTINE HAWKINS 650-288-5308) FOR ON-SITE TUTORIAL ON INSTALLATION PROCEDURES FOR CONTROLLER, DECODERS, TWO-WIRE CABLE, WIRE SPLICES, GROUNDING, INTERFACE WITH FLOW SENSOR AND MASTER VALVE, AS WELL AS PROGRAMMING OF CONTROLLER.

11. CONTROLLER PROGRAMMING:
   A. CONTRACTOR SHALL PROGRAM THE IRRIGATION CONTROLLER TO PROVIDE IRRIGATION TO ALL PLANTING WITHIN THE ALLOWED WATERING WINDOW OF TIME AS REQUIRED. THE CONTRACTOR SHALL CREATE CONTROLLER PROGRAMMING THAT WILL NOT EXCEED THE MAXIMUM GALLONS PER MINUTE FLOW RATE STATED ON THE DRAWINGS, AND NOT EXCEED THE CAPACITY OF ANY MAINLINE PIPING.
   B. CONTRACTOR SHALL PROGRAM CONTROLLER TO MONITOR FLOW CONDITIONS AND RESPOND WITH CONTROL OF MASTER VALVE AND/OR RECORDING ALARM CONDITIONS FOR USE BY MAINTENANCE PERSONNEL.
   C. CONTRACTOR SHALL PROGRAM CONTROLLER TO OPERATE REMOTE CONTROL VALVES WITH A COLLECTIVE FLOW RATE OF ___ GALLONS PER MINUTE OR LESS. THE FLOW MANAGEMENT FEATURES OF THE CONTROLLER SHALL BE PROGRAMMED TO LIMIT THE MAXIMUM FLOW RATE.

12. IRRIGATION CONTROL WIRES SHALL BE HUNTER JACKETED DECODER CABLES (PAIGE ELECTRIC P7354D) WITH U.L. APPROVAL FOR DIRECT BURIAL IN GROUND, SIZE #14-1. SPLICE SHALL BE MADE WITH 3M-DBR/Y-6 SEAL PACKS.

13. CONNECT FLOW SENSOR TO CONTROLLER VIA FLOW SENSOR DECODER AND TWO-WIRE PATH PER HUNTER SPECIFICATIONS.

14. SPLICING OF DECODER CABLES IS NOT PERMITTED EXCEPT IN VALVE BOXES. SEAL WIRE SPLICES WITH 3M-DBR/Y-6 SPLICE SEALING DEVICES OF SIZE COMPATIBLE WITH WIRE SIZE. LEAVE A 36" LONG COIL OF EXCESS CABLE AT EACH SPLICE AND A 36" LONG EXPANSION LOOP EVERY 100 FEET ALONG WIRE RUN. TAPE DECODER CABLES TOGETHER EVERY TEN FEET. TAPING IS NOT REQUIRED INSIDE SLEEVES.

15. PLASTIC VALVE BOXES AND LIDS ARE TO BE BLACK IN COLOR WITH BOLT DOWN, NON-HINGED COVER MARKED "IRRIGATION". BOX BODY SHALL HAVE KNOCK OUTS. MANUFACTURER SHALL BE RAIN BIRD.

16. INSTALL REMOTE CONTROL VALVE BOXES 12" FROM WALK, CURB, LAWN, HEADER BOARD, BUILDING, OR LANDSCAPE FEATURE. AT MULTIPLE VALVE BOX GROUPS, EACH BOX SHALL BE AN EQUAL DISTANCE FROM THE WALK, CURB, LAWN, ETC. AND EACH BOX SHALL BE 12" APART. SHORT SIDE OF RECTANGULAR VALVE BOXES SHALL BE PARALLEL TO WALK, CURB, ETC. ONE REMOTE CONTROL VALVE PER BOX, NO EXCEPTIONS.

17. VALVE LOCATIONS SHOWN ARE DIAGRAMMATIC. INSTALL IN GROUNDCOVER/SHRUB AREAS WHERE POSSIBLE (NOT IN LAWN AREA).

18. THE IRRIGATION CONTRACTOR SHALL FLUSH ALL SYSTEMS FOR OPTIMUM PERFORMANCE AND COVERAGE OF THE LANDSCAPE AREA. THIS SHALL INCLUDE ADJUSTING THE FLOW CONTROL AT EACH VALVE TO OBTAIN THE OPTIMUM OPERATING PRESSURE FOR EACH SYSTEM.

19. ALL IRRIGATION PIPING THAT IS NOT A DIRECT LINE TO TREES SHALL BE A MINIMUM FIVE (5) FEET FROM CENTER OF TREE.

20. LOCATE BUBBLERS ON UP-HILL SIDE OF TREE.

21. INSTALL A NDS FLOW MANAGEMENT INLINE SPRING LOADED CHECK VALVE (CV-0500-FM) BELOW THOSE BUBBLERS WHERE LOW HEAD DRAINAGE WILL CAUSE EROSION AND/OR EXCESS WATER.

22. WHERE IT IS NECESSARY TO EXCAVATE ADJACENT TO EXISTING TREES, THE CONTRACTOR SHALL USE ALL POSSIBLE CARE TO AVOID INJURY TO TREES AND TREE ROOTS. EXCAVATION IN AREAS WHERE TWO (2) INCH AND LARGER ROOTS OCCUR SHALL BE DONE BY HAND. TRENCHES ADJACENT TO TREE SHOULD BE CLOSED WITHIN TWENTY-FOUR (24) HOURS; AND WHERE THIS IS NOT POSSIBLE, THE SIDE OF THE TRENCH ADJACENT TO THE TREE SHALL BE KEPT SHADED WITH BURLAP OR CANVAS.

23. IRRIGATION CONTRACTOR TO NOTIFY ALL LOCAL JURISDICTIONS FOR INSPECTION AND TESTING OF INSTALLED BACKFLOW PREVENTION DEVICE.

24. PRESSURE TEST PROCEDURE. THE CONTRACTOR SHALL:
   A. NOTIFY ARCHITECT AT LEAST THREE (3) DAY IN ADVANCE OF TESTING.
   B. PERFORM TESTING AT HIS OWN EXPENSE.
   C. CENTER LOAD PIPING WITH SMALL AMOUNT OF BACKFILL TO PREVENT ARCHING OR SLIPPING UNDER PRESSURE. NO FITTING SHALL BE COVERED.
   D. APPLY THE FOLLOWING TESTS AFTER WELD PLASTIC PIPE JOINTS HAVE CURED AT LEAST 24 HOURS.
      1. TEST LIVE (CONSTANT PRESSURE) AND QUICK COUPLER LINES HYDROSTATICALLY AT 125 PSI MINIMUM. LINES WILL BE APPROVED IF TEST PRESSURE IS MAINTAINED FOR SIX (6) HOURS. THE LINES WILL BE APPROVED OR NOT APPROVED AS SUCH RESULTS MAY INDICATE. THE CONTRACTOR SHALL MAKE TESTS AND REPAIRS AS NECESSARY UNTIL TEST CONDITIONS ARE MET.
      2. TEST RCV CONTROLLED LATERAL LINES WITH WATER AT LINE PRESSURE AND VISUALLY INSPECT FOR LEAKS. RETEST AFTER CORRECTING DEFECTS.

25. PIPE THREAD SEALANT COMPOUND SHALL BE RECTOR SEAL T+2, CHRISTY'S ULTRA SEAL, OR APPROVED EQUAL.

26. SUB-SURFACE DRIP IRRIGATION AREAS MUST BE HAND WATERED TO INCREASE SOIL MOISTURE PRIOR TO PLANTING. AFTER PLANTING, THE SUB-SURFACE DRIP SYSTEMS MUST BE OPERATED ON A FREQUENT BASIS TO MAINTAIN SOIL MOISTURE CONTENT. DO NOT ALLOW SOIL TO DRY OUT. MAINTENANCE ROUTINE SHALL INCLUDE PROBING SOIL TO MONITOR MOISTURE CONTENT. USE CAUTION WHEN PROBING SOIL. DO NOT DAMAGE SUB-SURFACE DRIP TUBING.

27. STORMWATER PLANTERS: WHERE IRRIGATION PIPES AND/OR WIRES PASS THROUGH STORMWATER PLANTER WALLS, PENETRATIONS SHALL BE SLEEVED WITH SCHEDULE 40 PVC PIPE. SEAL PENETRATIONS AS DIRECTED IN CIVIL DESIGN SPECIFICATIONS AND CONSTRUCTION DETAILS. SIZE SLEEVES TO ACCOMMODATE PIPE SIZES AND WIRES AS SHOWN ON THE IRRIGATION DESIGN DRAWINGS.

28. RECORD DRAWINGS:
   A. THE CONTRACTOR SHALL MAINTAIN IN GOOD ORDER IN THE FIELD OFFICE ONE COMPLETE SET OF BLACK LINE PRINTS OF ALL IRRIGATION DRAWINGS WHICH FORM A PART OF THE CONTRACT, SHOWING ALL WATER LINES, HEADS, VALVES, CONTROLLERS AND STUB-OUTS. IN THE EVENT ANY WORK IS NOT INSTALLED AS INDICATED ON THE DRAWINGS, SUCH WORK SHALL BE CORRECTED AND DIMENSIONED ACCURATELY FROM THE BUILDING WALLS.
   B. CONTRACTOR SHALL RECORD EACH DECODER NUMBER AND ASSOCIATED CONTROLLER STATION NUMBER. PROVIDE LIST WITH RECORD AS-BUILT DRAWINGS.
   C. ALL UNDERGROUND STUB-OUTS FOR FUTURE CONNECTIONS AND VALVES SHALL BE LOCATED AND DIMENSIONED ACCURATELY FROM BUILDING WALLS ON ALL RECORD DRAWINGS.
   D. UPON COMPLETION OF THE WORK, OBTAIN REPRODUCIBLE PRINTS FROM ARCHITECT AND NEATLY CORRECT THE PRINTS TO SHOW THE AS-BUILT CONDITIONS.

29. FINE TUNE IRRIGATION SYSTEM TO PROVIDE COMPLETE AND UNIFORM COVERAGE OF THE LANDSCAPE WHILE AVOIDING RUNOFF OF WATER ONTO NON-IRRIGATED AREAS, PAVED AND OTHERWISE. THIS INCLUDES PROGRAMMING THE CONTROLLER RUN TIMES FOR OPTIMIZING SOIL INFILTRATION WITH OUT PUDDLING OR RUNOFF.


30. WARRANTY:
   A. IT SHALL BE THE RESPONSIBILITY OF THE CONTRACTOR TO FILL AND REPAIR ALL NECESSARY PLANTING DUE TO THE SETTLEMENT OF IRRIGATION TRENCHES FOR ONE YEAR FOLLOWING COMPLETION AND ACCEPTANCE OF THE JOB.
   B. THE CONTRACTOR SHALL ALSO WARRANTY ALL MATERIALS, EQUIPMENT AND WORKMANSHIP FURNISHED BY HIM TO BE FREE OF ALL DEFECTS OF WORKMANSHIP AND MATERIALS, AND SHALL AGREE TO REPLACE AT HIS EXPENSE, AT ANY TIME WITHIN ONE YEAR AFTER INSTALLATION IS ACCEPTED, ANY AND ALL DEFECTIVE PARTS THAT MAY BE FOUND.

31. AN IRRIGATION AUDIT REPORT BY A DISINTERESTED 3RD PARTY SHALL BE COMPLETED AT THE TIME OF FINAL INSPECTION. LANDSCAPE CONTRACTOR SHALL BE RESPONSIBLE FOR HIRING THE INDEPENDENT AUDITOR.

32. PRODUCT AVAILABILITY: SUPPLY CHAIN VOLATILITY CAN IMPACT CONSTRUCTION. CONTRACTOR SHALL ORDER MATERIALS IN ADVANCE OF SCHEDULED NEED TO ALLOW FOR DELIVERY OF IRRIGATION MATERIALS. IF IRRIGATION MATERIALS ARE NOT OBTAINABLE WITHIN THE CONSTRUCTION SCHEDULE, CONTACT DESIGNER VIA RFI FOR DIRECTION AND APPROVED SUBSTITUTE PRODUCT.

IRRIGATION LEGEND – RECYCLED WATER

SYMBOL	MODEL NUMBER	DESCRIPTION
●	PGJ-06-R-4.0	HUNTER POP-UP ROTARY SPRINKLER – 360° (LAWN)
◒	PGJ-06-R-4.0	HUNTER POP-UP ROTARY SPRINKLER – 180° (LAWN)
◔	PGJ-06-R-4.0	HUNTER POP-UP ROTARY SPRINKLER – 90° (LAWN)
■	1401 / CV-0500-FM	RAIN BIRD BUBBLER / NDS FLOW MANAGEMENT INLINE SPRING CHECK VALVE (TREE)
▲	LT-0750-S	FLUSH VALVE (SEE DETAIL) – KBI SCHEDULE 80 PVC FULL PORT BALL VALVE (SLIP X SLIP)
⊞	ARV050	RAIN BIRD AIR RELEASE & VACUUM RELIEF VALVE
●	OPERIND – (SEE SUB-SURFACE DRIP LAYOUT DETAILS)	RAIN BIRD DRIP SYSTEM OPERATION INDICATOR
M	3200150RW-1½"	SUPERIOR NORMALLY CLOSED MASTER CONTROL VALVE
FSI	FSI-T10-001-1" / ICD-SEN (PART OF CONTROLLER EQUIPMENT PKG)	CREATIVE SENSOR TECHNOLOGY FLOW SENSOR WITH HUNTER SENSOR DECODER (SEE CONTROLLER DESCRIPTION)
⊕	PESB-SERIES / LT-T (POP-UP SPRAY & BUBBLERS)	RAIN BIRD REMOTE CONTROL VALVE / KBI SCHEDULE 80 PVC FULL PORT BALL VALVE
⊙	XCZ-100-PRB-COM (1 GPM TO 15 GPM)	RAIN BIRD CONTROL ZONE KIT – PVC BALL VALVE, 1" PESB VALVE, AND 1" PRESSURE REGULATING (40 PSI) QUICK CHECK BASKET FILTER (200 MESH)
⊙	XCZ-150-LCS / LT-T (16 GPM TO 40 GPM)	RAIN BIRD CONTROL ZONE KIT – 1½" PESB VALVE, 1½" PRESSURE REGULATOR (40 PSI), 1½" SCRE

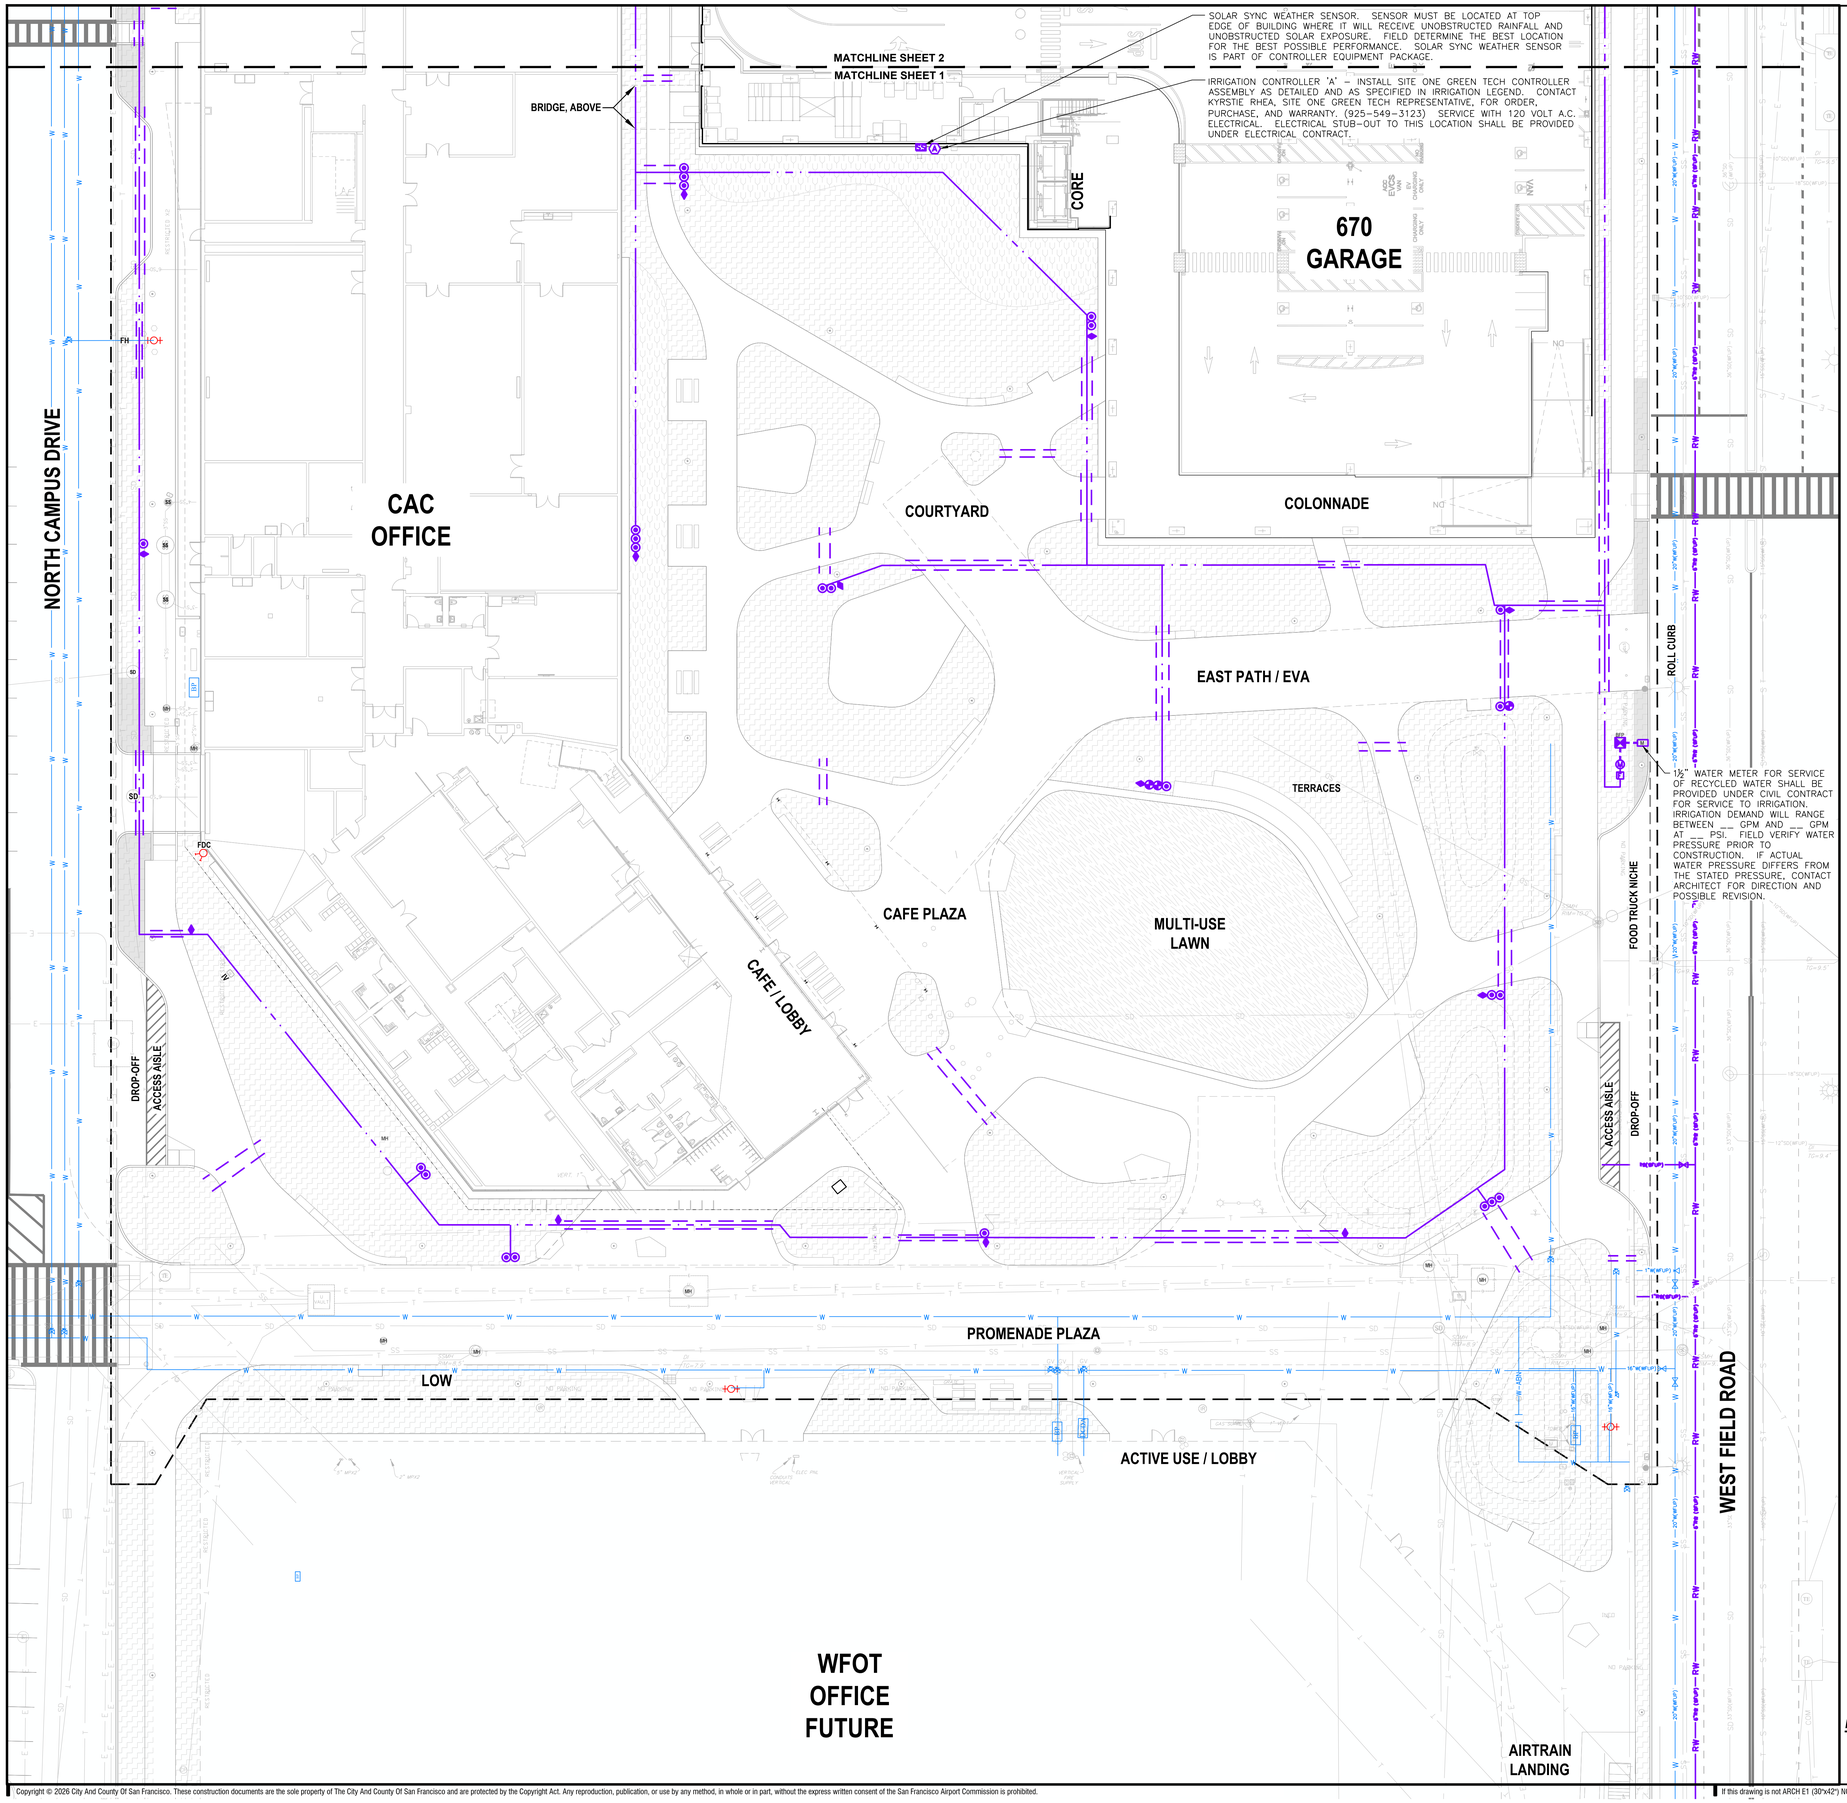

SAN FRANCISCO INTERNATIONAL AIRPORT

KEYPLAN

ISSUES

ISSUE DESCRIPTION	DATE
SCHEMATIC DESIGN	05.18.2026
DESIGN DEVELOPMENT	07.31.2026

PRELIMINARY
NOT FOR CONSTRUCTION

CONTRACT NO.

PROJECT TITLE

SHEET TITLE: IRRIGATION PLAN - AREA 1

SEAL

NOT FOR CONSTRUCTION


APPROVED:

APPROVED:

DESIGNED BY:	CHECKED BY:
MD	MD
DRAWN BY:	DATE:
LMD	
SCALE:	SIZE:
1/16" = 1'-0"	ARCH-E1

SHEET NUMBER

LI6.01.01

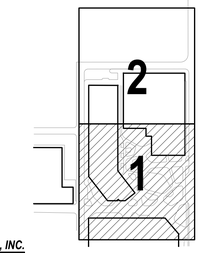

DICKSON & ASSOCIATES, INC.
LANDSCAPE IRRIGATION
(530) 547-5515 www.dicksoninc.net
P.O. BOX 415
PALO CEDRO, CALIFORNIA 96073
© Dickson & Associates, Inc.

N 0 8' 16' 32'

Copyright © 2026 City And County Of San Francisco. These construction documents are the sole property of The City And County Of San Francisco and are protected by the Copyright Act. Any reproduction, publication, or use by any method, in whole or in part, without the express written consent of the San Francisco Airport Commission is prohibited.

If this drawing is not ARCH E1 (30"x42") NOMINAL SIZE, it has been revised from its original size and scales noted are no longer applicable

SFO WFC/A/JOB/26-217/ L-IRR / 16.01.01 /SYMBOL SIZE: 192 /07-30-2026 LMD

PLOT 10F

EAST CAMPUS DRIVE

LOW

SERVICE YARD

LOADING DOCK

RAMP (E)

CAC OFFICE

NORTH CAMPUS DRIVE

670 GARAGE


WEST FIELD ROAD

MATCHLINE SHEET 2

MATCHLINE SHEET 1

PRELIMINARY

NOT FOR CONSTRUCTION

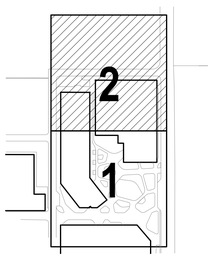

SAN FRANCISCO INTERNATIONAL AIRPORT

KEYPLAN

ISSUES

DATE	ISSUE DESCRIPTION
05.18.2026	SCHEMATIC DESIGN
07.31.2026	DESIGN DEVELOPMENT

CONTRACT NO.

PROJECT TITLE

SHEET TITLE: IRRIGATION PLAN - AREA 2

SEAL

NOT FOR CONSTRUCTION

APPROVED:

APPROVED:

DESIGNED BY:	CHECKED BY:
DRAWN BY:	DATE:
SCALE: 1/16" = 1'-0"	SIZE: ARCH-E1

SHEET NUMBER

LI6.01.02


DICKSON & ASSOCIATES, INC.
LANDSCAPE IRRIGATION
(530) 547-5515 www.dicksoninc.net
P.O. BOX 415
PALO CEDRO, CALIFORNIA 96073

© Dickson & Associates, Inc.

N 0 8' 16' 32'

Copyright © 2026 City And County Of San Francisco. These construction documents are the sole property of The City And County Of San Francisco and are protected by the Copyright Act. Any reproduction, publication, or use by any method, in whole or in part, without the express written consent of the San Francisco Airport Commission is prohibited.

If this drawing is not ARCH E1 (30"x42") NOMINAL SIZE, it has been revised from its original size and scales noted are no longer applicable

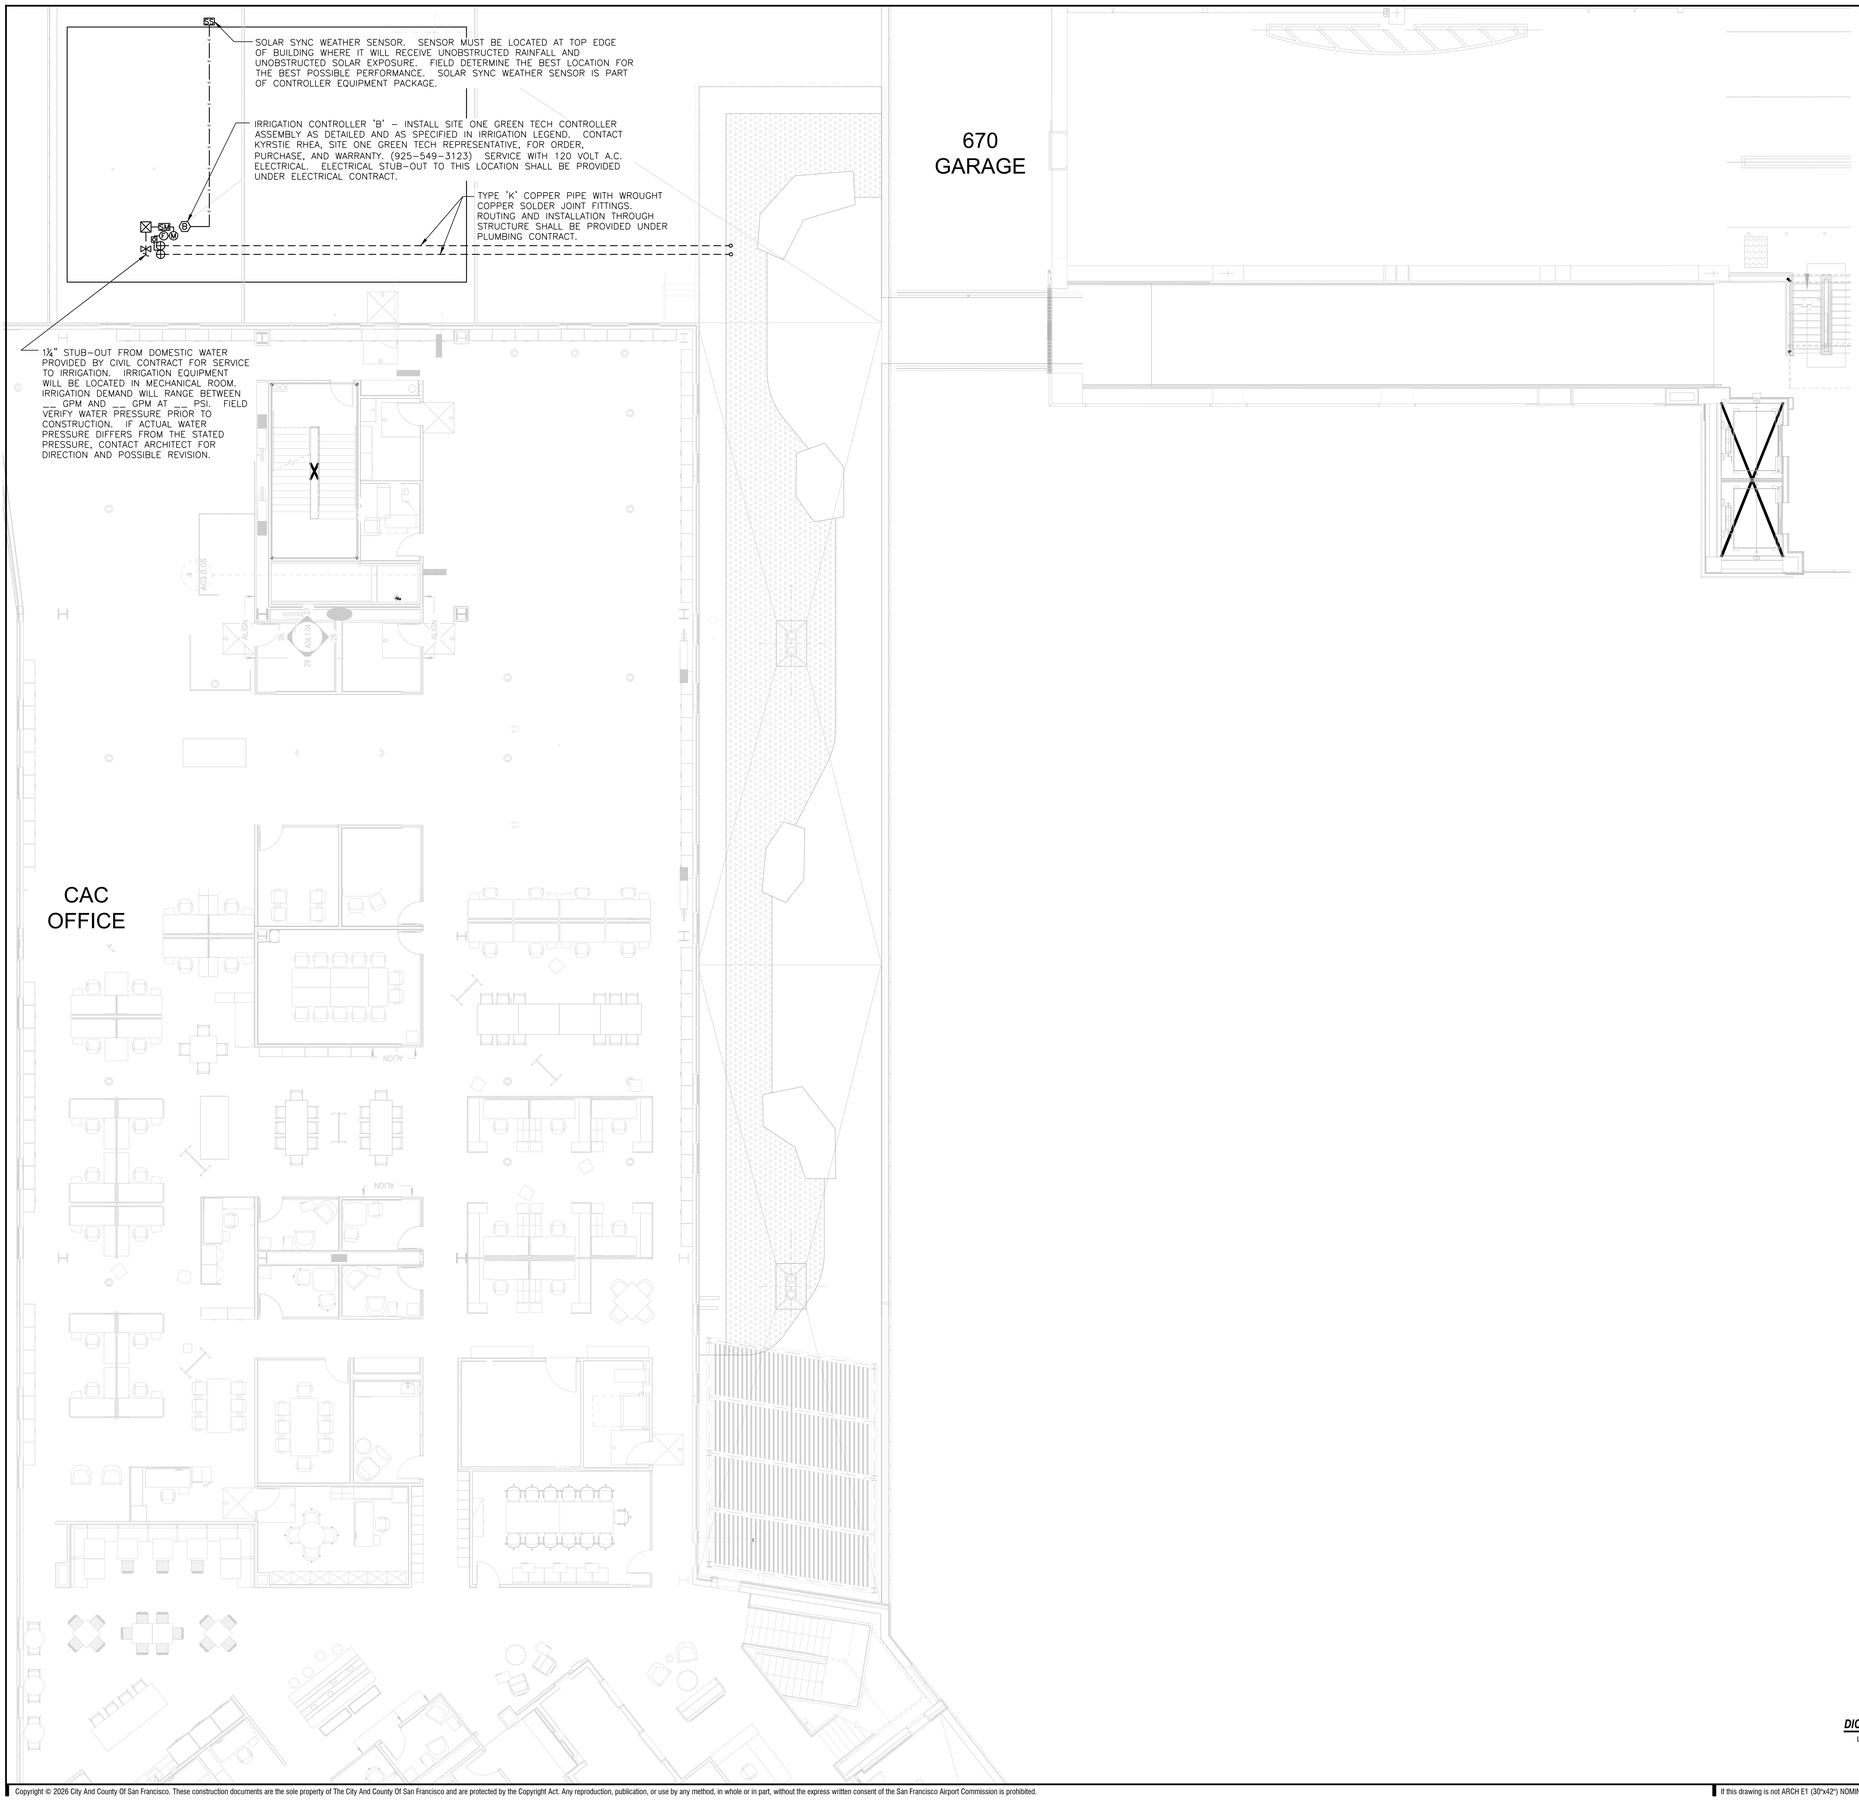

PRELIMINARY

NOT FOR CONSTRUCTION

DICKSON & ASSOCIATES, INC.
LANDSCAPE IRRIGATION
(530) 547-5515 www.dicksoninc.net
P.O. BOX 415
PALO CEDRO, CALIFORNIA 96073
© Dickson & Associates, Inc.

N 0' 4' 8' 16'

Copyright © 2026 City And County Of San Francisco. These construction documents are the sole property of The City And County Of San Francisco and are protected by the Copyright Act. Any reproduction, publication, or use by any method, in whole or in part, without the express written consent of the San Francisco Airport Commission is prohibited.

If this drawing is not ARCH E1 (30"x42") NOMINAL SIZE, it has been revised from its original size and scales noted are no longer applicable

SFO WFC/A/JOB/26-217/ LI6.02.01 / L6.01.11 /SYMBOL SIZE: 96 /07-30-2026 LMD

SFO
SAN FRANCISCO
INTERNATIONAL AIRPORT

KEYPLAN

ISSUES

DATE	ISSUE DESCRIPTION
05.18.2026	SCHEMATIC DESIGN
07.31.2026	DESIGN DEVELOPMENT

CONTRACT NO.

PROJECT TITLE

SHEET TITLE: **IRRIGATION PLAN - ROOF TERRACE**

SEAL

NOT FOR CONSTRUCTION

APPROVED:


APPROVED:

DESIGNED BY:	CHECKED BY:
DRAWN BY:	DATE:
SCALE: **1/8" = 1'-0"**	SIZE: **ARCH-E1**


SHEET NUMBER

LI6.02.01


DETAILS ON THIS SHEET ARE FOR THE RECYCLED WATER IRRIGATION SYSTEM ONLY

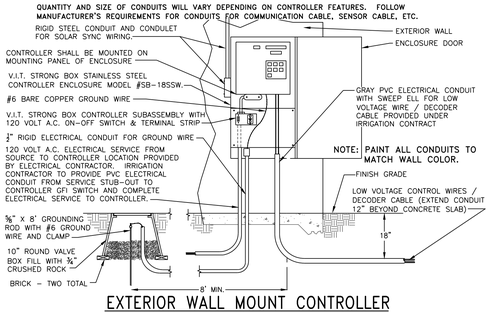


EXTERIOR WALL MOUNT CONTROLLER
NOT TO SCALE

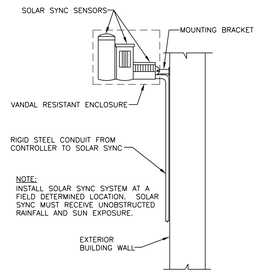


SOLAR SYNC SENSOR
NOT TO SCALE

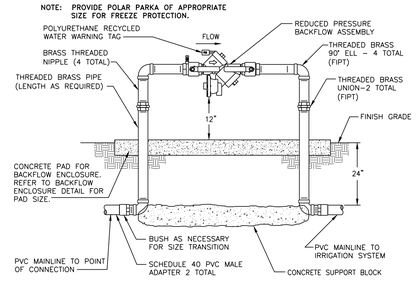


REDUCED PRESSURE BACKFLOW ASSEMBLY
NOT TO SCALE

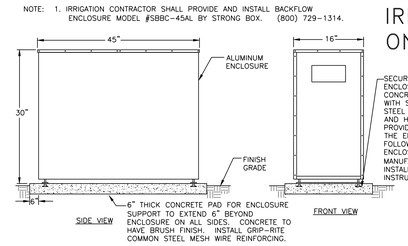


BACKFLOW PREVENTER ENCLOSURE
NOT TO SCALE

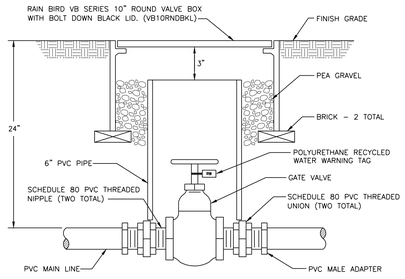


GATE VALVE
NOT TO SCALE

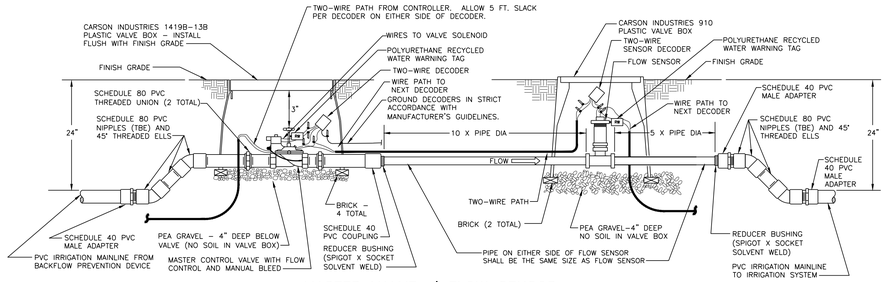


MASTER VALVE / FLOW SENSOR
NOT TO SCALE

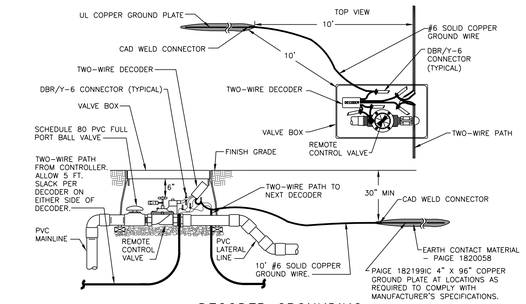


DECODER GROUNDING
NOT TO SCALE

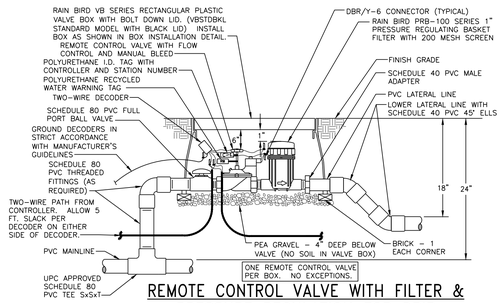


REMOTE CONTROL VALVE WITH FILTER & PRESSURE REGULATION FOR DRIP
NOT TO SCALE

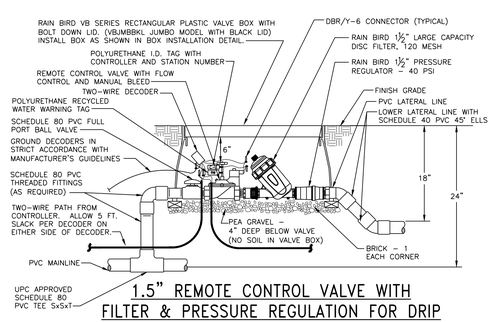

1.5" REMOTE CONTROL VALVE WITH FILTER & PRESSURE REGULATION FOR DRIP
NOT TO SCALE

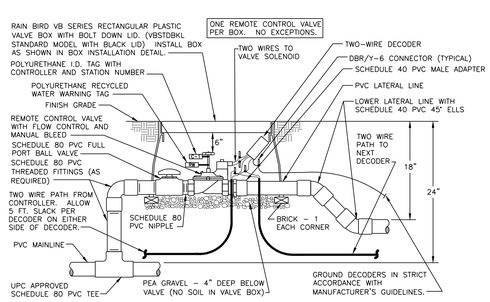


REMOTE CONTROL VALVE
NOT TO SCALE

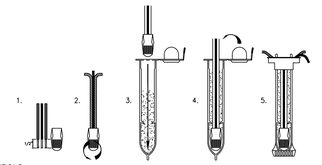


INSTRUCTIONS:

1. USE 3M–DBR/Y–6 WEATHER PROOF SPLICE.
2. STRIP WIRES APPROXIMATELY 1/2" (12.7 MM) TO EXPOSE WIRE.
3. TWIST CONNECTOR AROUND WIRES CLOCKWISE UNTIL HAND TIGHT, DO NOT OVERTIGHTEN.
4. INSERT WIRE ASSEMBLY INTO PLASTIC TUBE UNTIL WIRE CONNECTOR SNAPS PAST LIP IN BOTTOM OF TUBE.
5. PLACE WIRES WHICH EXIT TUBE IN WIRE EXIT HOLES AND CLOSE CAP UNTIL IT SNAPS.
6. INSPECT FINAL SPLICE ASSEMBLY TO ENSURE THE SEAL IS COMPLETE AND SECURE.

WEATHERPROOF SPLICE ASSEMBLY
NOT TO SCALE

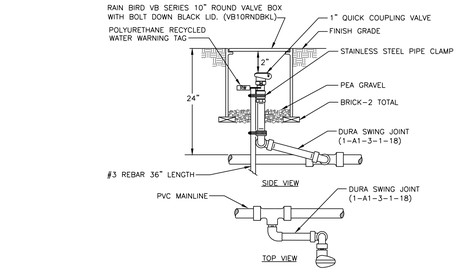

QUICK COUPLING VALVE
NOT TO SCALE

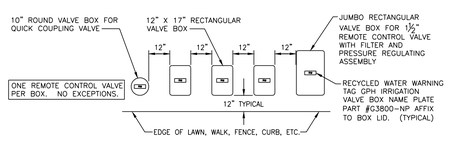


1. CENTER VALVE BOX OVER REMOTE CONTROL VALVE TO FACILITATE SERVICING VALVE.
2. SET BOXES 1" ABOVE FINISH GRADE OR MULCH COVER IN GROUNDCOVER/SHRUB AREA AND FINISH GRADE IN TURF AREA.
3. SET RCV AND VALVE BOX ASSEMBLY IN GROUNDCOVER/SHRUB AREA WHERE POSSIBLE. INSTALL IN LAWN ONLY IF GROUND COVER DOES NOT EXIST ADJACENT TO LAWN.
4. SET BOXES PARALLEL TO EACH OTHER AND PERPENDICULAR TO EDGE OF LAWN, WALK, FENCE, CURB, ETC.
5. AVOID HEAVILY COMPACTING SOIL AROUND VALVE BOXES TO PREVENT COLLAPSE AND DEFORMATION OF VALVE BOX SIDES.
6. INSTALL EXTENSION BY VALVE BOX MANUFACTURER AS REQUIRED TO COMPLETELY ENCLOSE ASSEMBLY FOR EASY ACCESS.
7. INSTALL GPH IRRIGATION RECYCLED WATER VALVE BOX NAME PLATE – PART #G3800–NP.


VALVE BOX INSTALLATION
NOT TO SCALE

NOTES:

1. SLEEVING SHALL BE AT A 18" DEPTH FOR LATERAL LINES AND A 24" DEPTH FOR MAINLINE AND MAINLINE AND LATERAL LINES IN A SHARED SLEEVE.
2. ALL SLEEVING UNDER VEHICULAR PAVING SHALL BE AT A 24" DEPTH.
3. SLEEVE IS TO EXTEND 12" BEYOND EDGE OF PAVING.

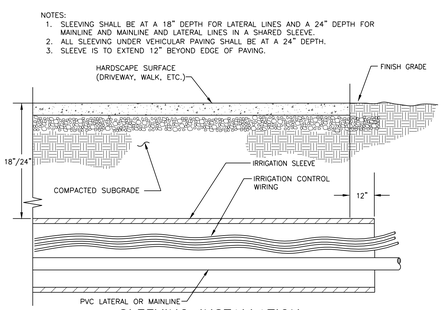

SLEEVING INSTALLATION
NOT TO SCALE

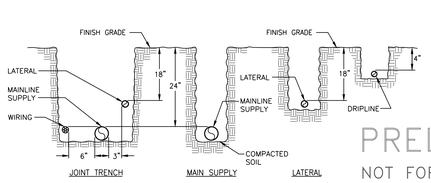


NOTES:

1. ALL PLASTIC PIPING SHALL BE INSTALLED IN THE TRENCH IN A SERPENTINE MANNER AS PER THE MANUFACTURER'S SPECIFICATIONS.
2. ALL SUPPLY LINES TO BE INSTALLED AS PER MANUFACTURER'S SPECIFICATIONS.
3. TAPE AND BUNDLE WIRING AT 10 FEET INTERVALS.
4. ALL 120 VOLT WIRING IN CONDUIT TO BE INSTALLED IN ACCORDANCE WITH ALL APPLICABLE CODES.
5. BACKFILL MATERIAL SHALL BE THE EARTH EXCAVATED FROM THE TRENCHES, FREE FROM ROCKS, CONCRETE CHUNKS, AND OTHER FOREIGN OR COARSE MATERIALS. CAREFULLY SELECT BACKFILL THAT IS TO BE PLACED NEXT TO PLASTIC PIPE TO AVOID ANY SHARP OBJECTS WHICH MAY DAMAGE THE PIPE.


TRENCHING DETAIL
NOT TO SCALE




RECYCLED WATER ADVISORY SIGN

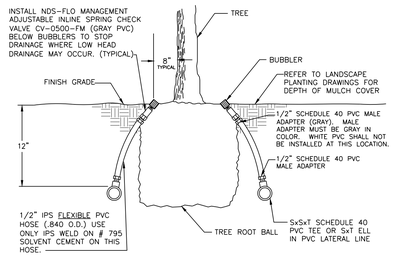

TREE BUBBLERS
NOT TO SCALE

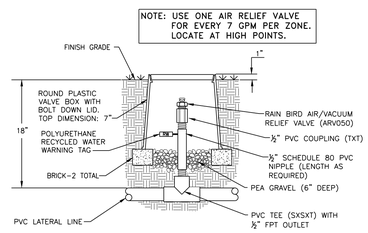

AIR/VACUUM RELIEF VALVE AT PVC LATERAL
NOT TO SCALE

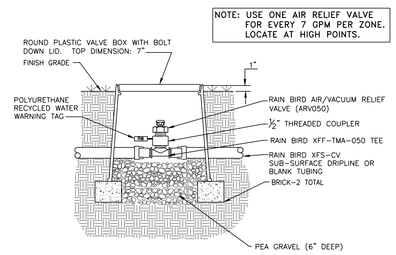

AIR/VACUUM RELIEF VALVE AT DRIPLINE PIPE
NOT TO SCALE

DICKSON & ASSOCIATES, INC.
LANDSCAPE IRRIGATION
(530) 547-5515 www.dicksoninc.net
P.O. BOX 415
PALO CEDRO, CALIFORNIA 96073

© Dickson & Associates, Inc.

SAN FRANCISCO INTERNATIONAL AIRPORT

KEYPLAN

ISSUES

ISSUE DESCRIPTION	DATE
SCHEMATIC DESIGN	05.18.2026
DESIGN DEVELOPMENT	07.31.2026

CONTRACT NO.

PROJECT TITLE

SHEET TITLE: IRRIGATION DETAILS - AREAS 1 AND 2

SEAL

NOT FOR CONSTRUCTION

APPROVED:

APPROVED:

DESIGNED BY:	CHECKED BY:
MD	MD
DRAWN BY:	DATE:
LMD	
SCALE:	SIZE:
N.T.S.	ARCH-E1

SHEET NUMBER


LI9.00.01

PRELIMINARY
NOT FOR CONSTRUCTION


Copyright © 2026 City And County Of San Francisco. These construction documents are the sole property of The City And County Of San Francisco and are protected by the Copyright Act. Any reproduction, publication, or use by any method, in whole or in part, without the express written consent of the San Francisco Airport Commission is prohibited.

If this drawing is not ARCH E1 (30"x42") NOMINAL SIZE, it has been revised from its original size and scales noted are no longer applicable.


SFO WFC/A/JOB/ 26-217 / L-IRR /LI9.00.01 /SYMBOL SIZE: NTS /07-21-2026 LMD

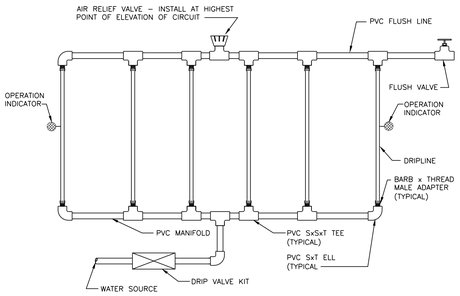


SUB–SURFACE INSTALLATION LAYOUT
NOT TO SCALE

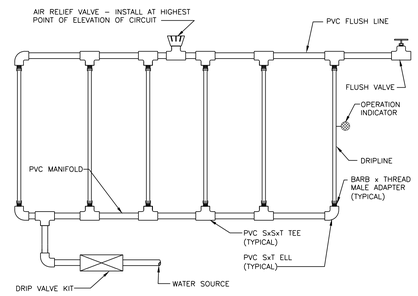

SUB–SURFACE INSTALLATION LAYOUT–END FEED
NOT TO SCALE

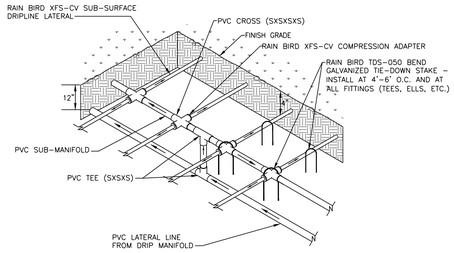


SUB–MANIFOLD CENTER FEED
NOT TO SCALE

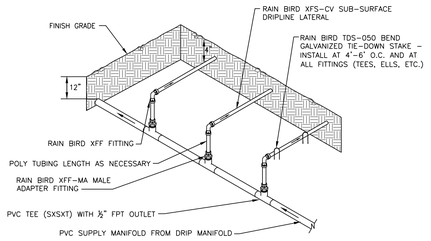

MANIFOLD END FEED
NOT TO SCALE

DRIPLINE DEPTH
NOT TO SCALE

DRIPLINE SUB–SURFACE INSTALLATION 12" O.C.
NOT TO SCALE

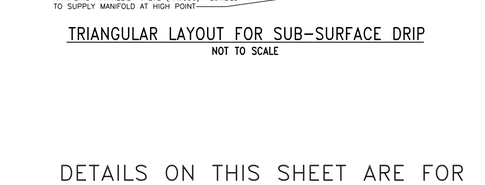

NOTE: SEE IRRIGATION DRAWINGS AND DETAILS FOR LOCATIONS.

DRIPLINE FLUSH VALVE
NOT TO SCALE




DRIPLINE TO PVC CONNECTION
NOT TO SCALE

POP–UP OPERATION INDICATOR
NOT TO SCALE


GALVANIZED TIE–DOWN STAKE
NOT TO SCALE

CENTER FEED LAYOUT FOR SUB–SURFACE DRIP
NOT TO SCALE


END FEED LAYOUT FOR SUB–SURFACE DRIP
NOT TO SCALE

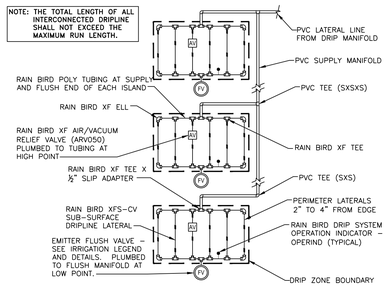


ISLAND LAYOUT FOR SUB–SURFACE DRIP
NOT TO SCALE

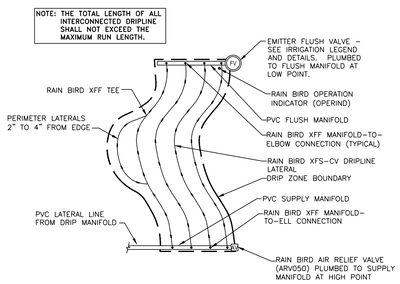

ODD CURVES LAYOUT FOR SUB–SURFACE DRIP
NOT TO SCALE

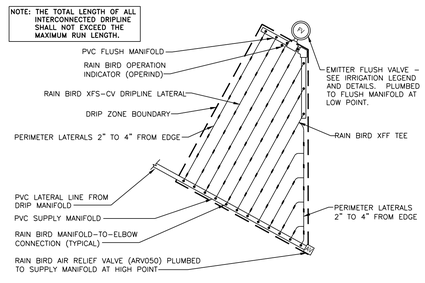

TRIANGULAR LAYOUT FOR SUB–SURFACE DRIP
NOT TO SCALE

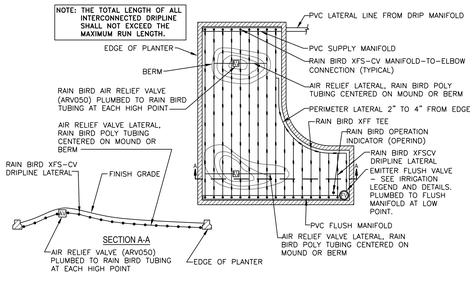

MOUND LAYOUT FOR SUB–SURFACE DRIP
NOT TO SCALE

DETAILS ON THIS SHEET ARE FOR BOTH THE GROUND FLOOR AND ROOF TERRACE IRRIGATION SYSTEMS.

PRELIMINARY
NOT FOR CONSTRUCTION

SAN FRANCISCO INTERNATIONAL AIRPORT

KEYPLAN

ISSUES

ISSUE DESCRIPTION	DATE
SCHEMATIC DESIGN	05.18.2026
DESIGN DEVELOPMENT	07.31.2026

CONTRACT NO.

PROJECT TITLE

SHEET TITLE: IRRIGATION DETAILS - GENERAL

SEAL

NOT FOR CONSTRUCTION

APPROVED:

APPROVED:

DESIGNED BY:	CHECKED BY:
MD	MD
DRAWN BY:	DATE:
LMD	
SCALE:	SIZE:
N.T.S.	ARCH-E1

SHEET NUMBER


LI9.01.01

DICKSON & ASSOCIATES, INC.
LANDSCAPE IRRIGATION
(530) 547-5515 www.dicksoninc.net
P.O. BOX 415
PALO CEDRO, CALIFORNIA 96073

© Dickson & Associates, Inc.


Copyright © 2026 City And County Of San Francisco. These construction documents are the sole property of The City And County Of San Francisco and are protected by the Copyright Act. Any reproduction, publication, or use by any method, in whole or in part, without the express written consent of the San Francisco Airport Commission is prohibited.

If this drawing is not ARCH E1 (30"x42") NOMINAL SIZE, it has been revised from its original size and scales noted are no longer applicable

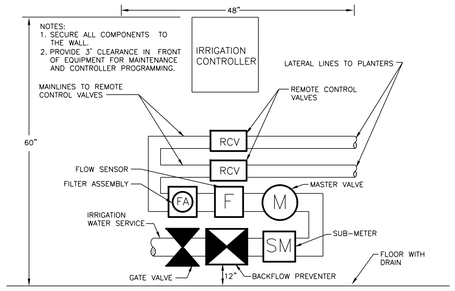

IRRIGATION EQUIPMENT IN STRUCTURE


NOT TO SCALE

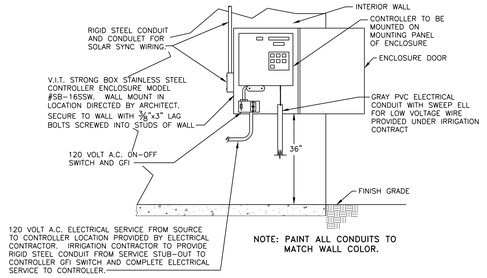

NOTE: PAINT ALL CONDUITS TO MATCH WALL COLOR.

INTERIOR WALL MOUNT CONTROLLER


NOT TO SCALE

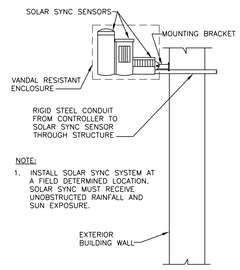

SOLAR SYNC SENSOR

NOT TO SCALE


NOTES:
1. SUPPORT BACKFLOW UNIT AS REQUIRED.
2. INSTALL IN STRUCTURE AS DIRECTED BY ACHITECT.

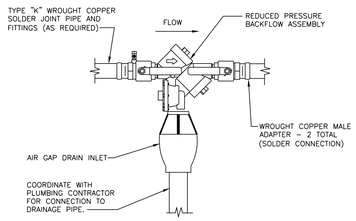

REDUCED PRESSURE BACKFLOW ASSEMBLY

NOT TO SCALE


NOTES: 1. SUPPORT GATE VALVE AS REQUIRED.
2. INSTALL IN STRUCTURE AS DIRECTED BY ARCHITECT.

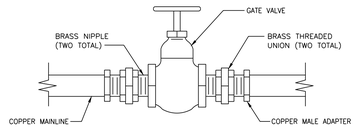

GATE VALVE

NOT TO SCALE


NOTES:
1. SUPPORT WATER METER AS REQUIRED.
2. INSTALL IN STRUCTURE AS DIRECTED BY ARCHITECT.

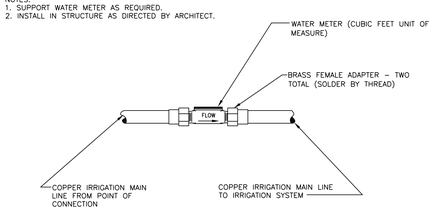

WATER METER IN STRUCTURE

NOT TO SCALE


NOTES: 1. SUPPORT MASTER CONTROL VALVE UNIT AND FLOW SENSOR AS REQUIRED.
2. INSTALL IN ROOM WITH FLOOR DRAIN.

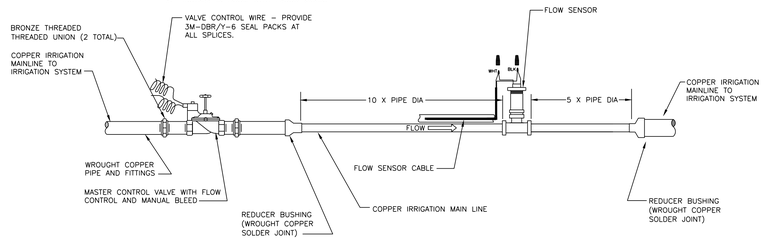

MASTER VALVE / FLOW SENSOR IN STRUCTURE


NOT TO SCALE

NOTES:
1. SUPPORT FILTER ASSEMBLY AS REQUIRED.
2. INSTALL IN ROOM WITH A FLOOR DRAIN.

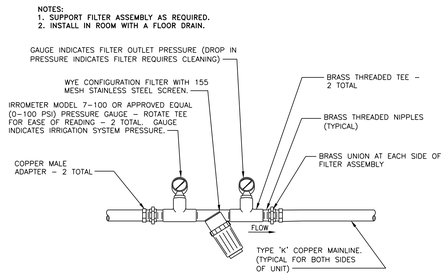

FILTER ASSEMBLY

NOT TO SCALE

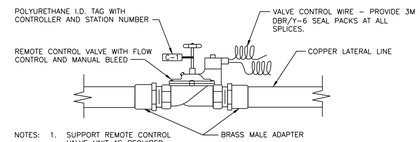

NOTES: 1. SUPPORT REMOTE CONTROL VALVE UNIT AS REQUIRED.
2. INSTALL IN STRUCTURE AS DIRECTED BY ARCHITECT.


REMOTE CONTROL VALVE

NOT TO SCALE

DETAILS ON THIS SHEET ARE FOR THE ROOF TERRACE POTABLE WATER IRRIGATION SYSTEM ONLY


PRELIMINARY

NOT FOR CONSTRUCTION

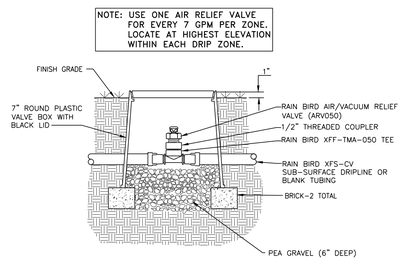

AIR/VACUUM RELIEF VALVE AT DRIPLINE PIPE

NOT TO SCALE

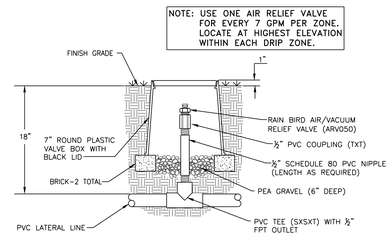

AIR/VACUUM RELIEF VALVE AT PVC LATERAL

NOT TO SCALE

DICKSON & ASSOCIATES, INC.
LANDSCAPE IRRIGATION
(530) 547-5515 www.dicksoninc.net
P.O. BOX 415
PALO CEDRO, CALIFORNIA 96073

© Dickson & Associates, Inc.

SAN FRANCISCO INTERNATIONAL AIRPORT

KEYPLAN

ISSUES

DATE	ISSUE DESCRIPTION
05.18.2026	SCHEMATIC DESIGN
07.31.2026	DESIGN DEVELOPMENT

CONTRACT NO.

PROJECT TITLE

SHEET TITLE: **IRRIGATION DETAILS - ROOF TERRACE**

SEAL

NOT FOR CONSTRUCTION

APPROVED:	
APPROVED:	
DESIGNED BY: **MD**	CHECKED BY: **MD**
DRAWN BY: **LMD**	DATE:
SCALE: **N.T.S.**	SIZE: **ARCH-E1**

SHEET NUMBER


LI9.02.01

Copyright © 2026 City And County Of San Francisco. These construction documents are the sole property of The City And County Of San Francisco and are protected by the Copyright Act. Any reproduction, publication, or use by any method, in whole or in part, without the express written consent of the San Francisco Airport Commission is prohibited.

If this drawing is not ARCH E1 (30"x42") NOMINAL SIZE, it has been revised from its original size and scales noted are no longer applicable

SFO WFC/A/GOB/26-217/ L-IRR /LI9.02.01/SYMBOL SIZE: NTS /07-21-2026 LMD

L4 are mounted to the overhead trellis structure, typ.

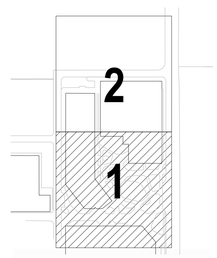

N

0 8' 16' 32'

SAN FRANCISCO INTERNATIONAL AIRPORT

KEYPLAN

ISSUES

DATE	ISSUE DESCRIPTION
05.18.2026	SCHEMATIC DESIGN
07.21.2026	DD PROGRESS SET
07.31.2026	100% DESIGN DEVELOPMENT

CONTRACT NO.

PROJECT TITLE

SHEET TITLE

SITE LIGHTING PLAN - AREA 1

SEAL

NOT FOR CONSTRUCTION

APPROVED:

APPROVED:


DESIGNED BY:	CHECKED BY:
DSG	**CHK**
DRAWN BY:	DATE:
Author	**31 July, 2026**
SCALE:	SIZE:
1 / 16" = 1' - 0"	**ARCH-E1**


SHEET NUMBER

EL1.01.01

Copyright © 2026 City And County Of San Francisco. These construction documents are the sole property of The City And County Of San Francisco and are protected by the Copyright Act. Any reproduction, publication, or use by any method, in whole or in part, without the express written consent of the San Francisco Airport Commission is prohibited.

If this drawing is not ARCH E1 (30"x42") NOMINAL SIZE, it has been revised from its original size and scales noted are no longer applicable

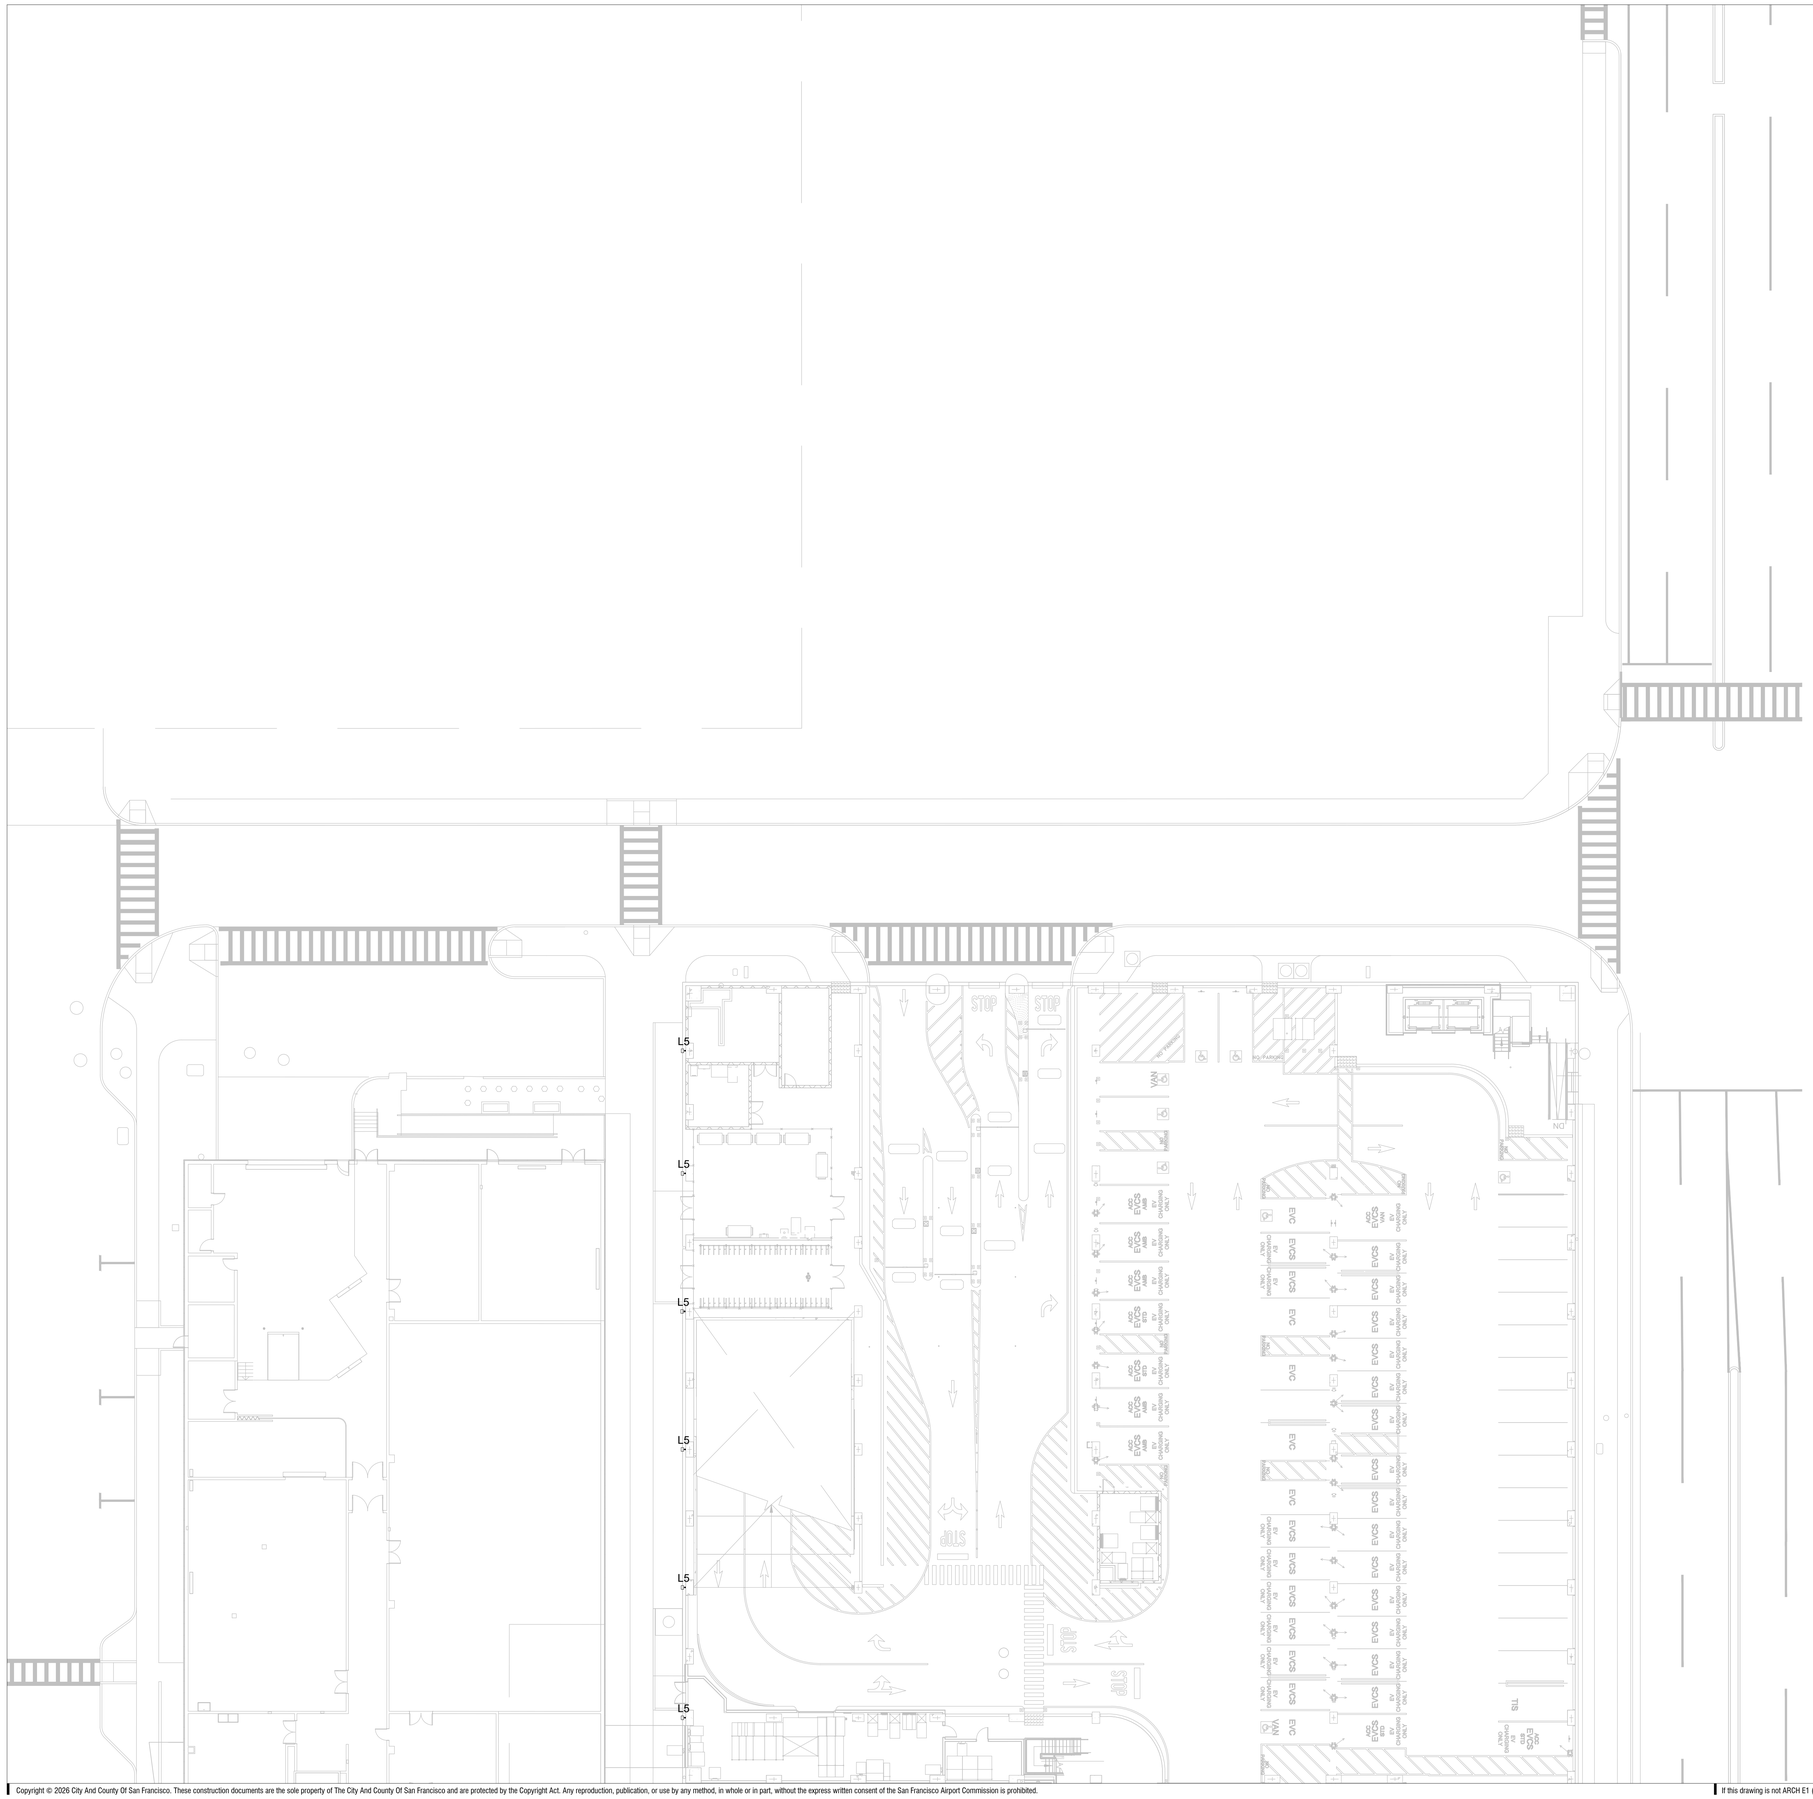

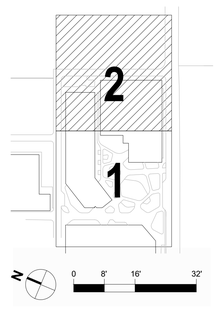

SAN FRANCISCO INTERNATIONAL AIRPORT

KEYPLAN

ISSUES

DATE	ISSUE DESCRIPTION
05.18.2026	SCHEMATIC DESIGN
07.21.2026	DD PROGRESS SET
07.31.2026	100% DESIGN DEVELOPMENT

CONTRACT NO.

PROJECT TITLE

SHEET TITLE: SITE LIGHTING PLAN - AREA 2

SEAL

NOT FOR CONSTRUCTION

APPROVED:

APPROVED:


DESIGNED BY: DSG	CHECKED BY: CHK
DRAWN BY: Author	DATE: 31 July, 2026
SCALE: 1 / 16" = 1' - 0"	SIZE: ARCH-E1

SHEET NUMBER

EL1.01.02

Copyright © 2026 City And County Of San Francisco. These construction documents are the sole property of The City And County Of San Francisco and are protected by the Copyright Act. Any reproduction, publication, or use by any method, in whole or in part, without the express written consent of the San Francisco Airport Commission is prohibited.

If this drawing is not ARCH E1 (30"x42") NOMINAL SIZE, it has been revised from its original size and scales noted are no longer applicable

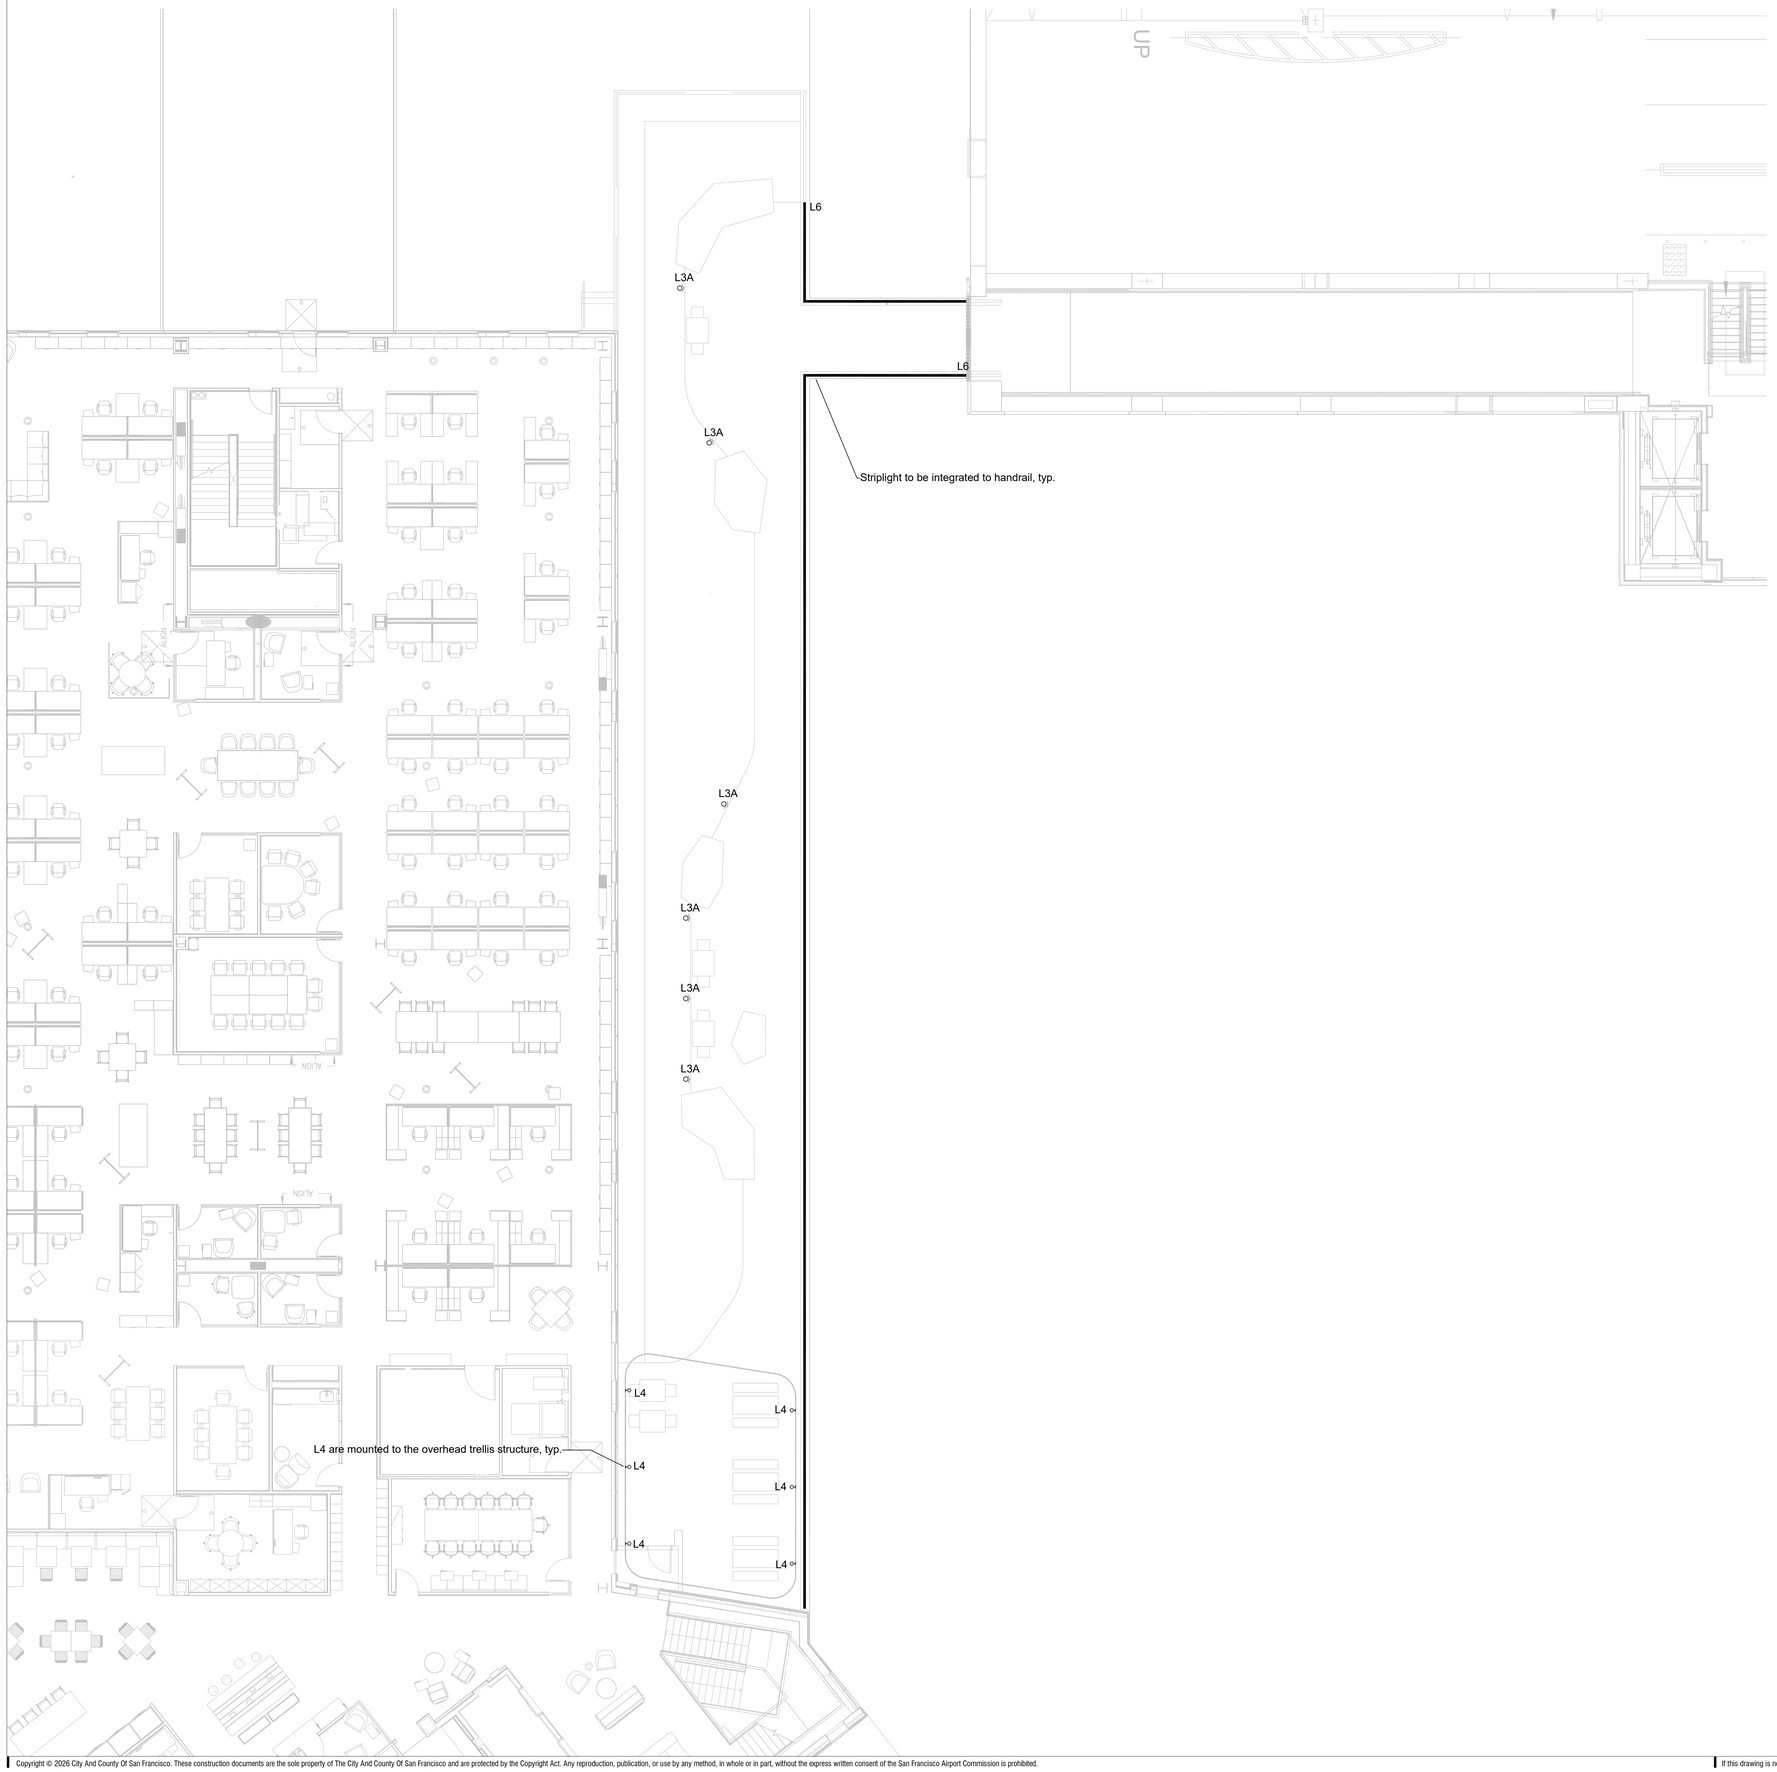

N

0' 4' 8' 16'

SAN FRANCISCO INTERNATIONAL AIRPORT

KEYPLAN

ISSUES

DATE	ISSUE DESCRIPTION
05.18.2026	SCHEMATIC DESIGN
07.21.2026	DD PROGRESS SET
07.31.2026	100% DESIGN DEVELOPMENT

CONTRACT NO.

PROJECT TITLE

SHEET TITLE: ROOF TERRACE LIGHTING PLAN

SEAL

NOT FOR CONSTRUCTION

APPROVED:

APPROVED:

DESIGNED BY:	CHECKED BY:
DSG	CHK
DRAWN BY:	DATE:
Author	31 July, 2026
SCALE:	SIZE:
1 / 8" = 1' - 0"	ARCH-E1

SHEET NUMBER

EL1.02.01

Copyright © 2026 City And County Of San Francisco. These construction documents are the sole property of The City And County Of San Francisco and are protected by the Copyright Act. Any reproduction, publication, or use by any method, in whole or in part, without the express written consent of the San Francisco Airport Commission is prohibited.

If this drawing is not ARCH E1 (30"x42") NOMINAL SIZE, it has been revised from its original size and scales noted are no longer applicable